


PLAN SHOWING PROPOSED CONSTRUCTION OF R.C.C.TERRACED ROOF GROUND FLOOR BUILDING FOR RESIDENTIAL


PURPOSE IN S.NO: 37/1G AT MANKUPPAI VILLAGE, OMALUR PANCHAYATH UNION, OMALUR TK, SALEM DT.

NAME OF THE APPLICANT:- Mrs. M. JAYANTHI W/o Mr.MOHAN.

REFERENCEIN FEET
MD MAIN DOOR3'6" X 7'0"
DDOOR3'3" X 7'0"
D1BATH DOOR2'6" X 7'0"
WWINDOW4'6" X 4'6"
W1WINDOW3'3" X 4'6"
VENTILATOR2'6" X 3'0"


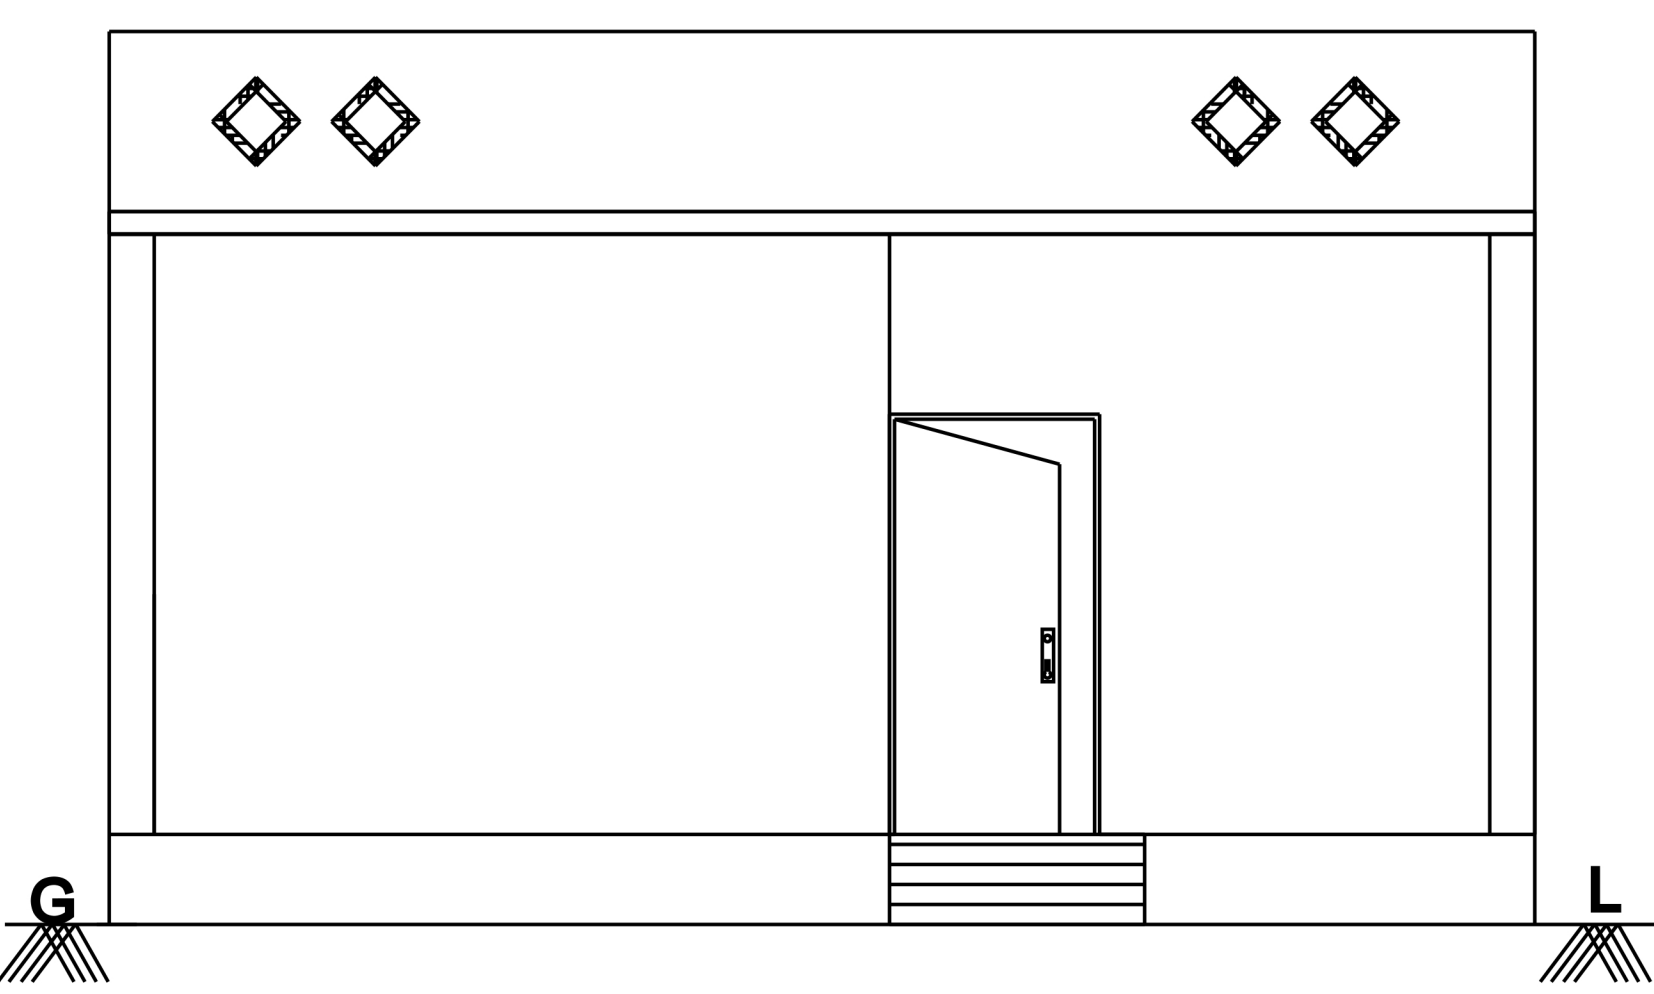


FRONT ELEVATION

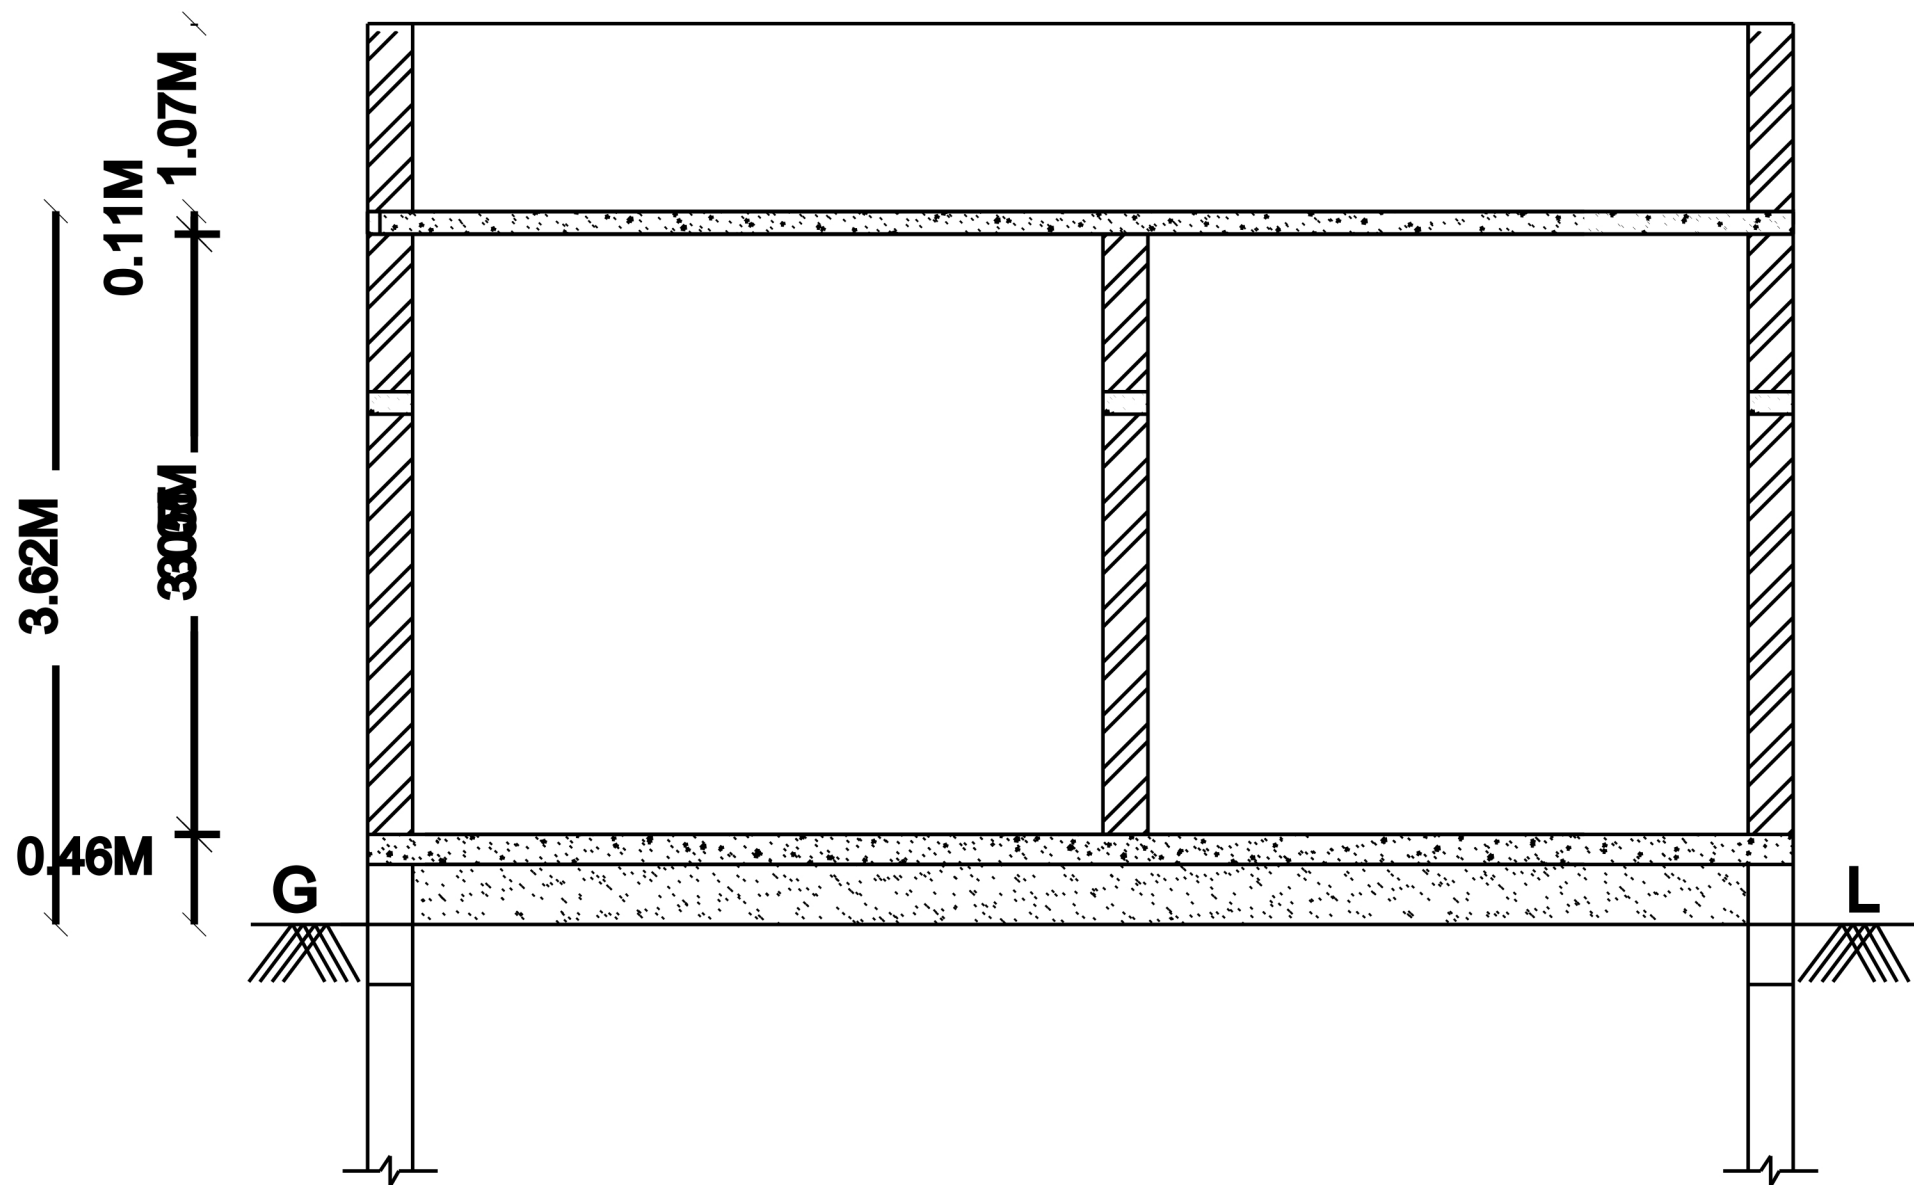


SECTION 'AA'

PARAPET WALL
R.C.C ROOF SLAB
R.C.C LINTEL BEAM
BRICK WORK
FLOORING CONCRETE
R.C.C FOOTING


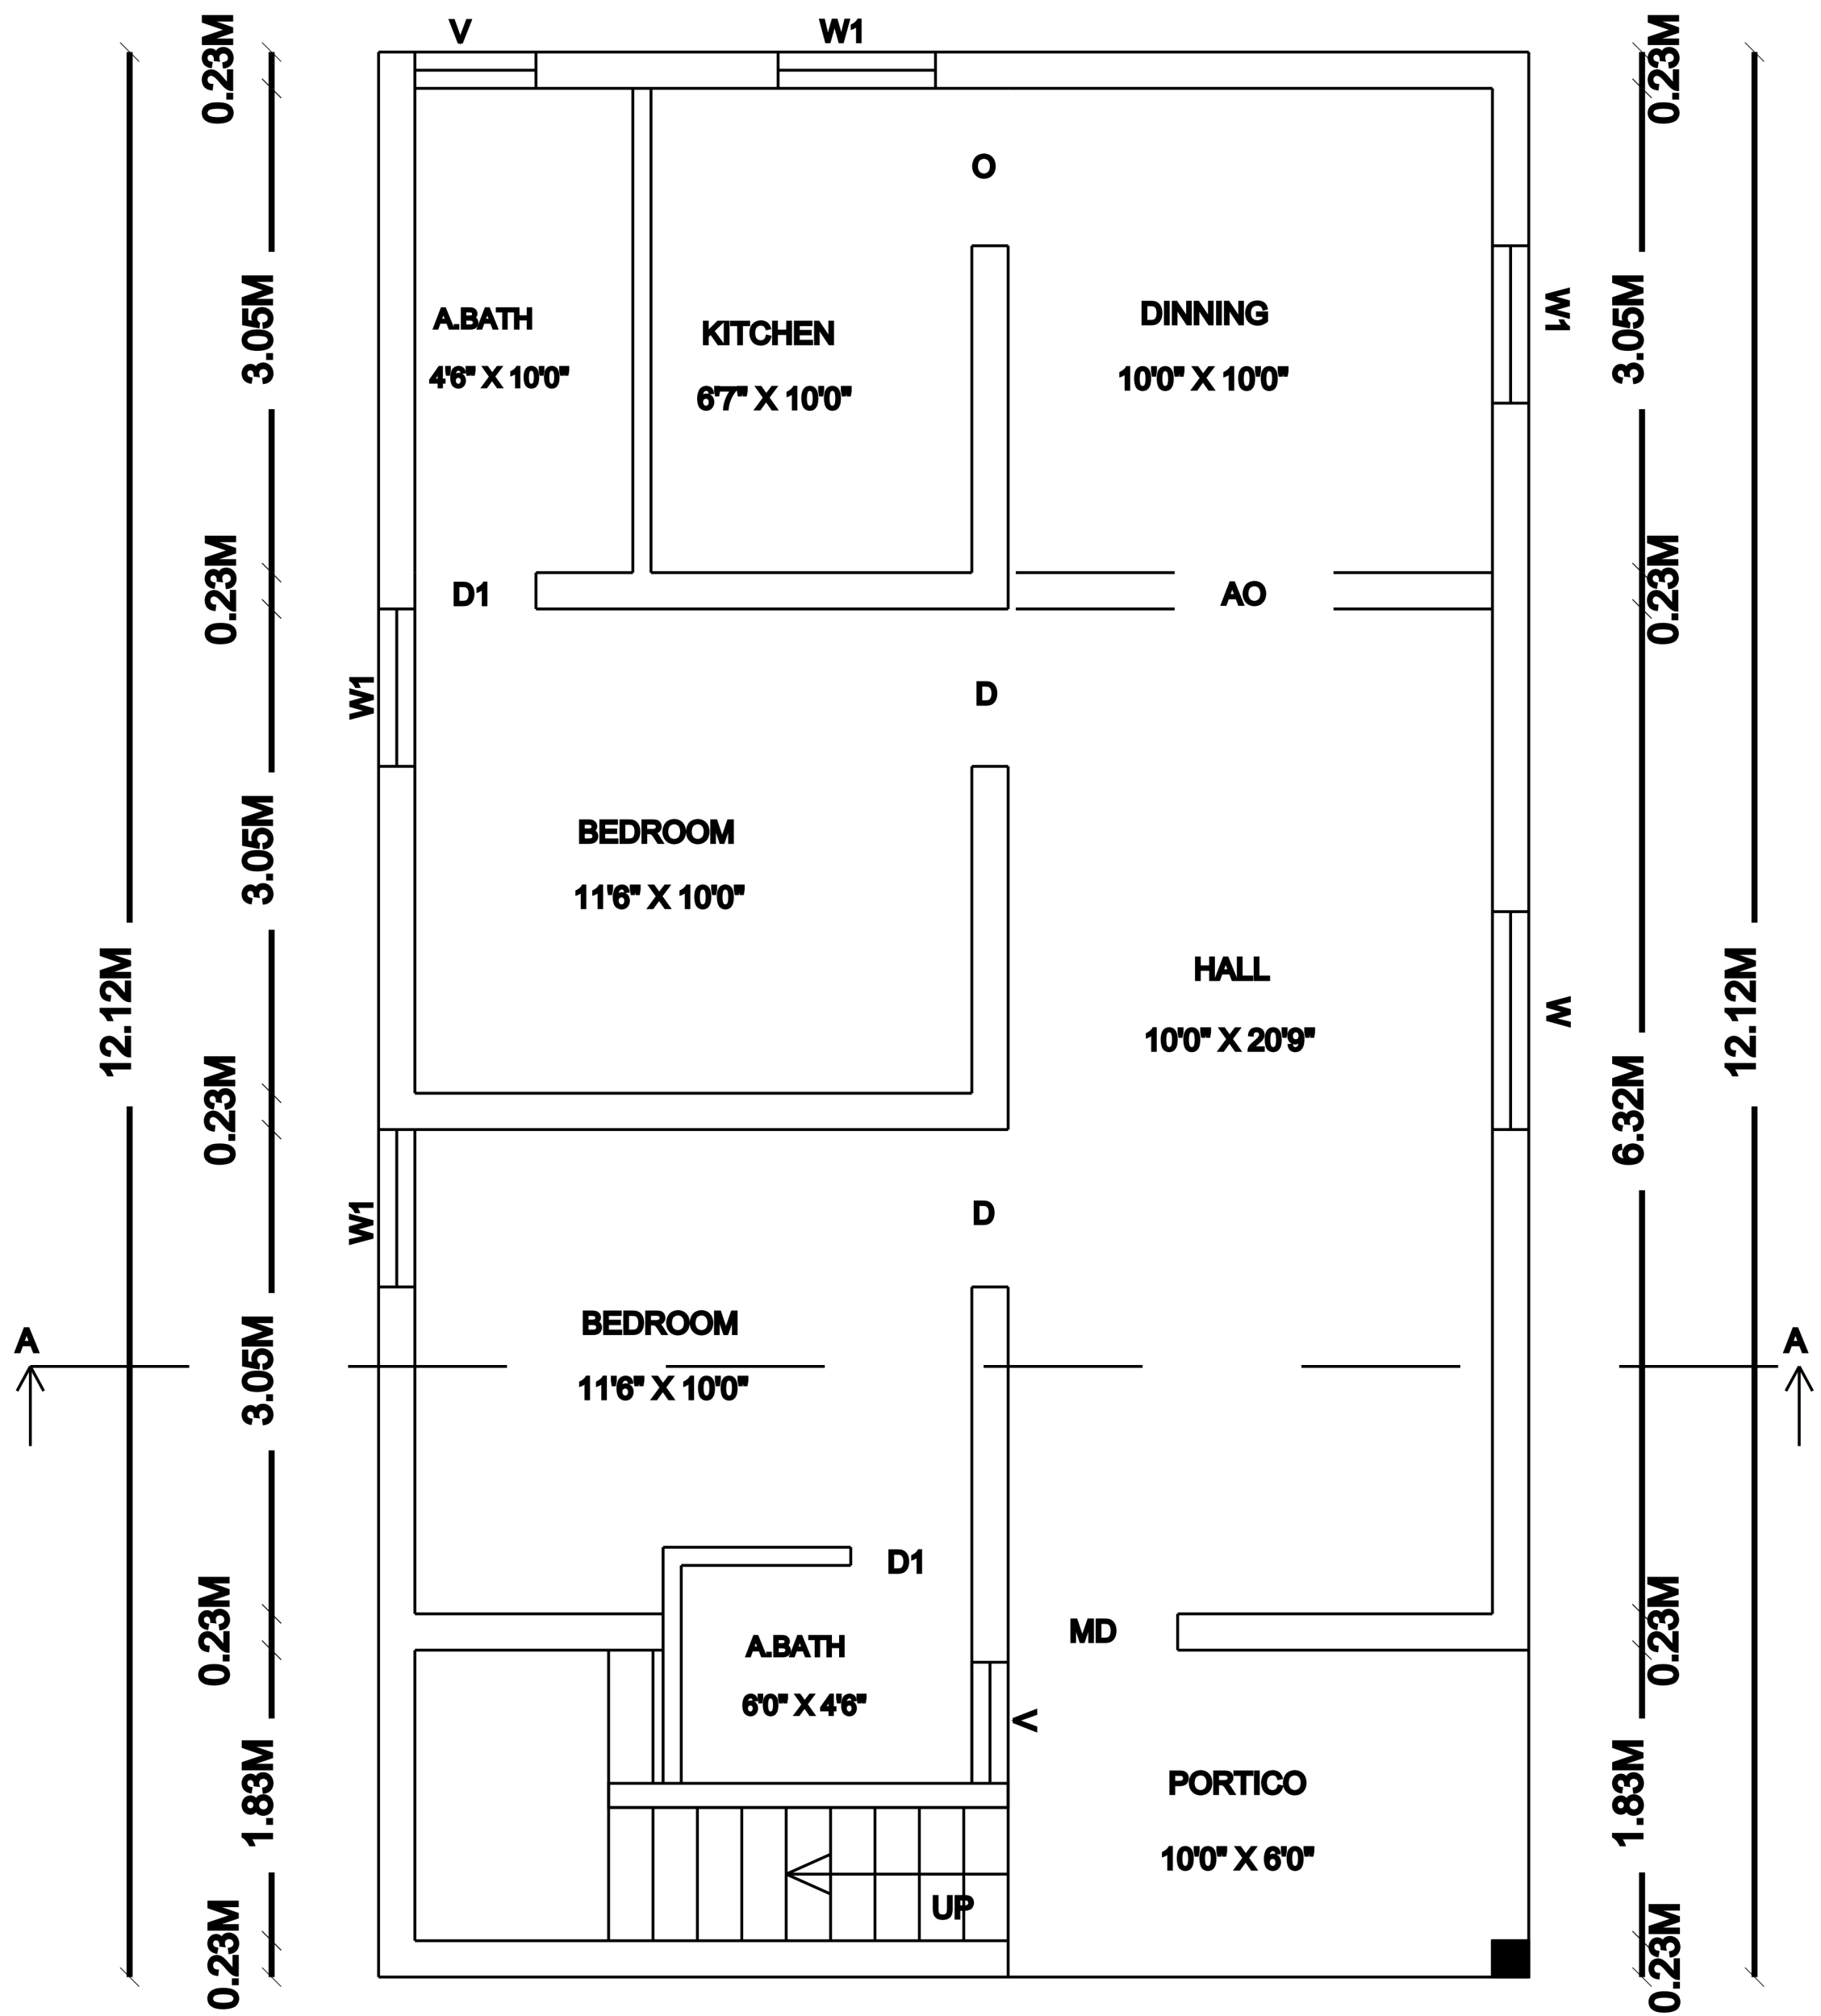
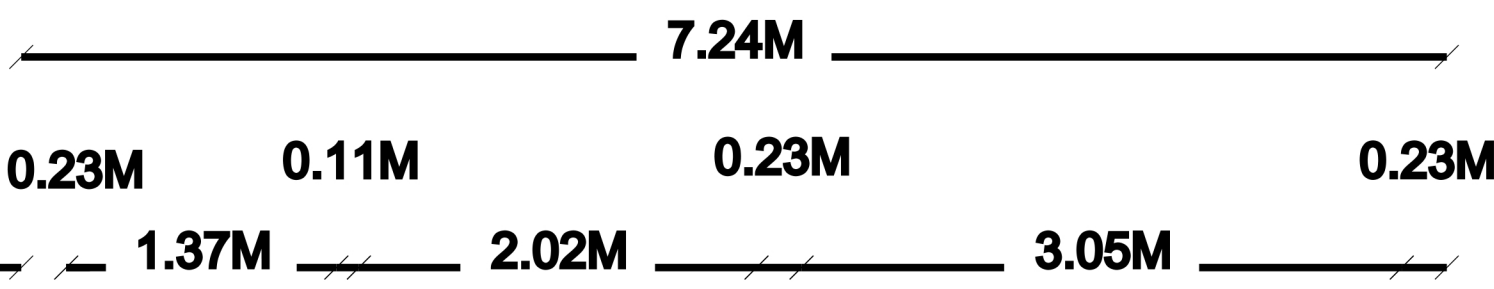


GROUND FLOOR PLAN

KEY PLAN :
NOT TO SCALE

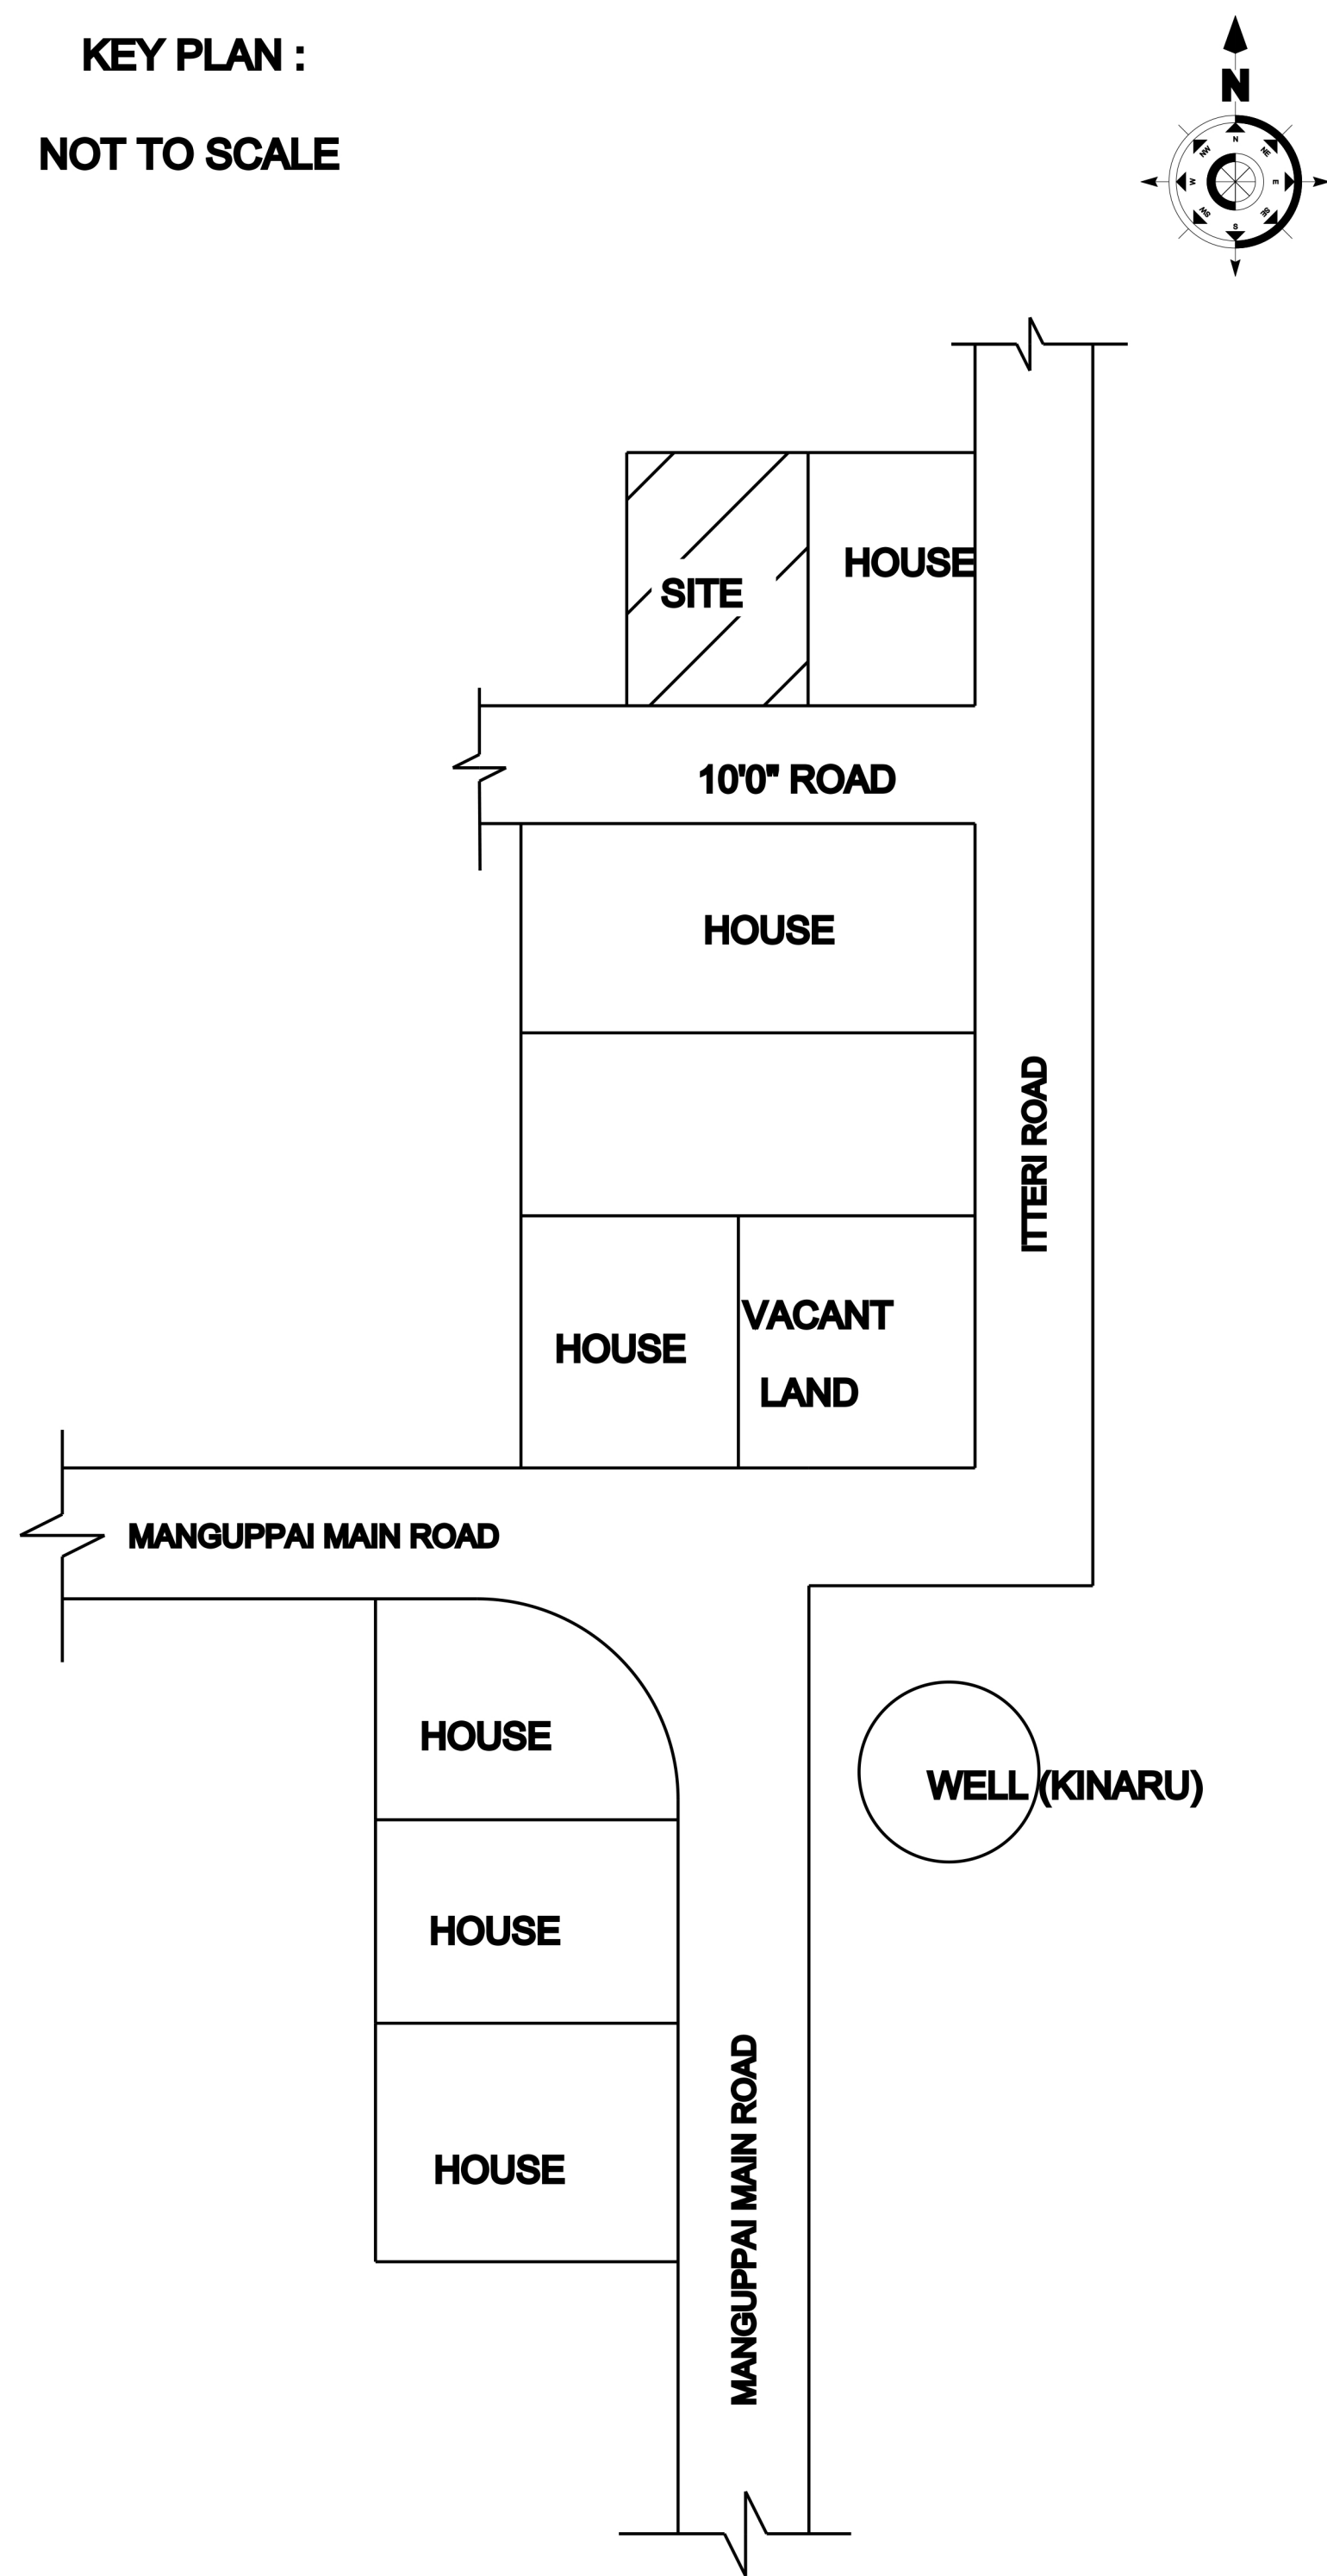


BOUNDRY SHOWN IN -
PROPOSED SHOWN IN -
ROAD SHOWN IN -

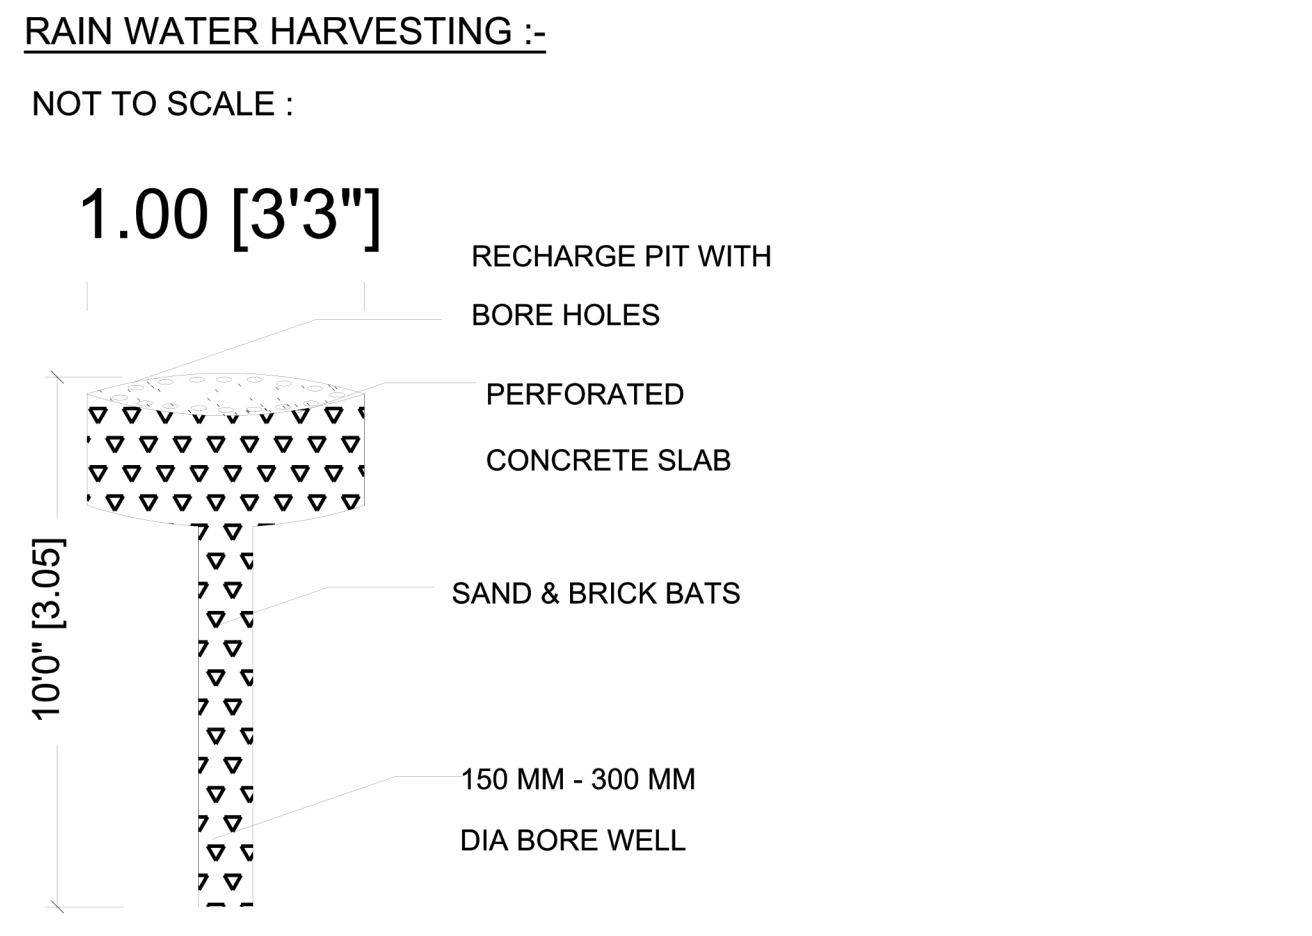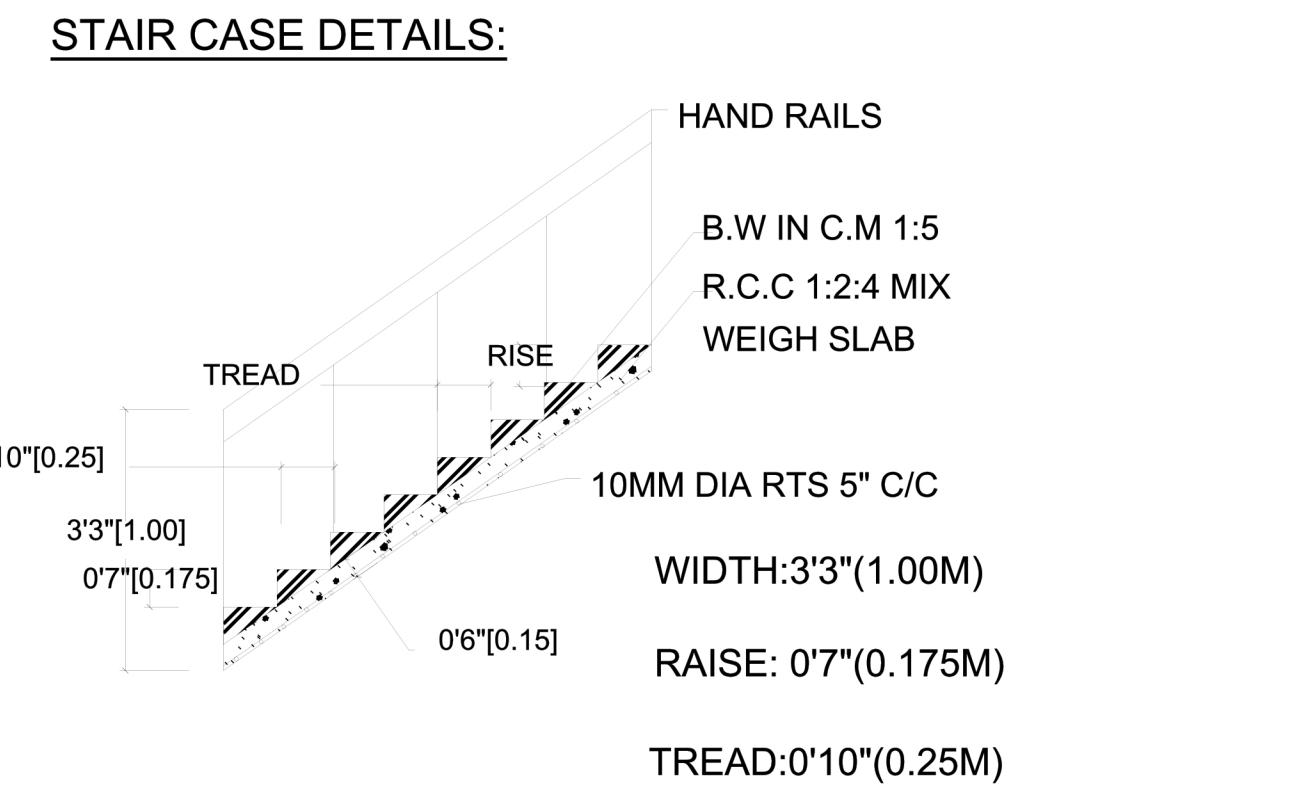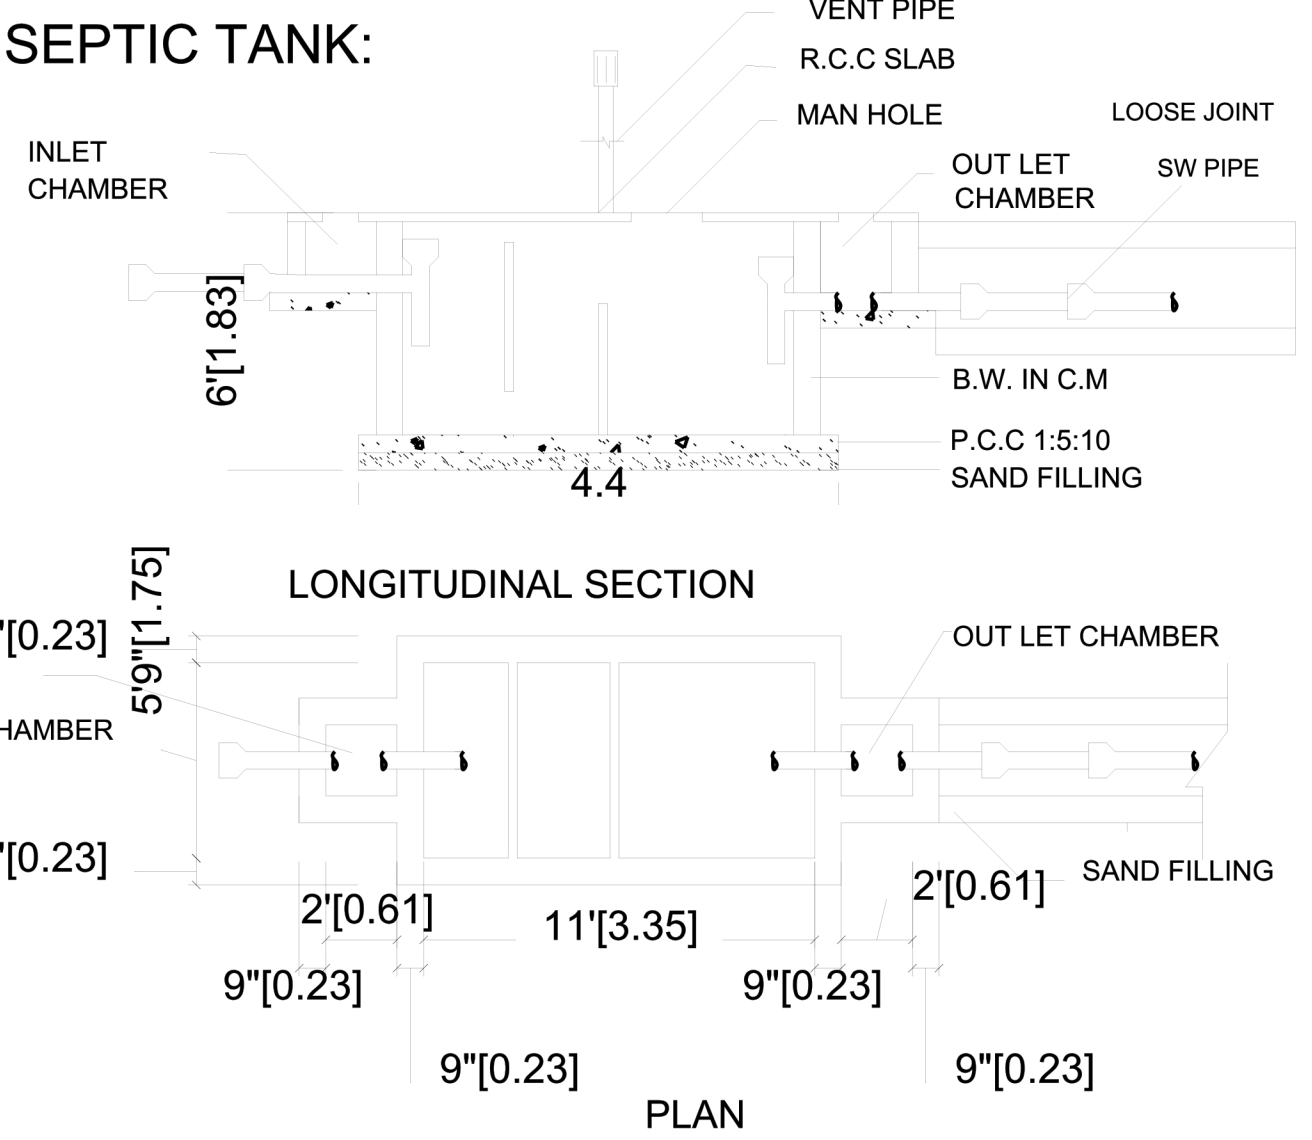

AREA DETAILS :-

S.NO	DESCRIPTION	IN SQ.FT	IN SQ.M
1.	AREA OF THE SITE	1375.00	127.74
2.	GROUND FLOOR AREA	944.06	87.70
3.	AREA OF OPEN SPACE	430.94	40.04

SITE PLAN: -
(SCALE 1:100)

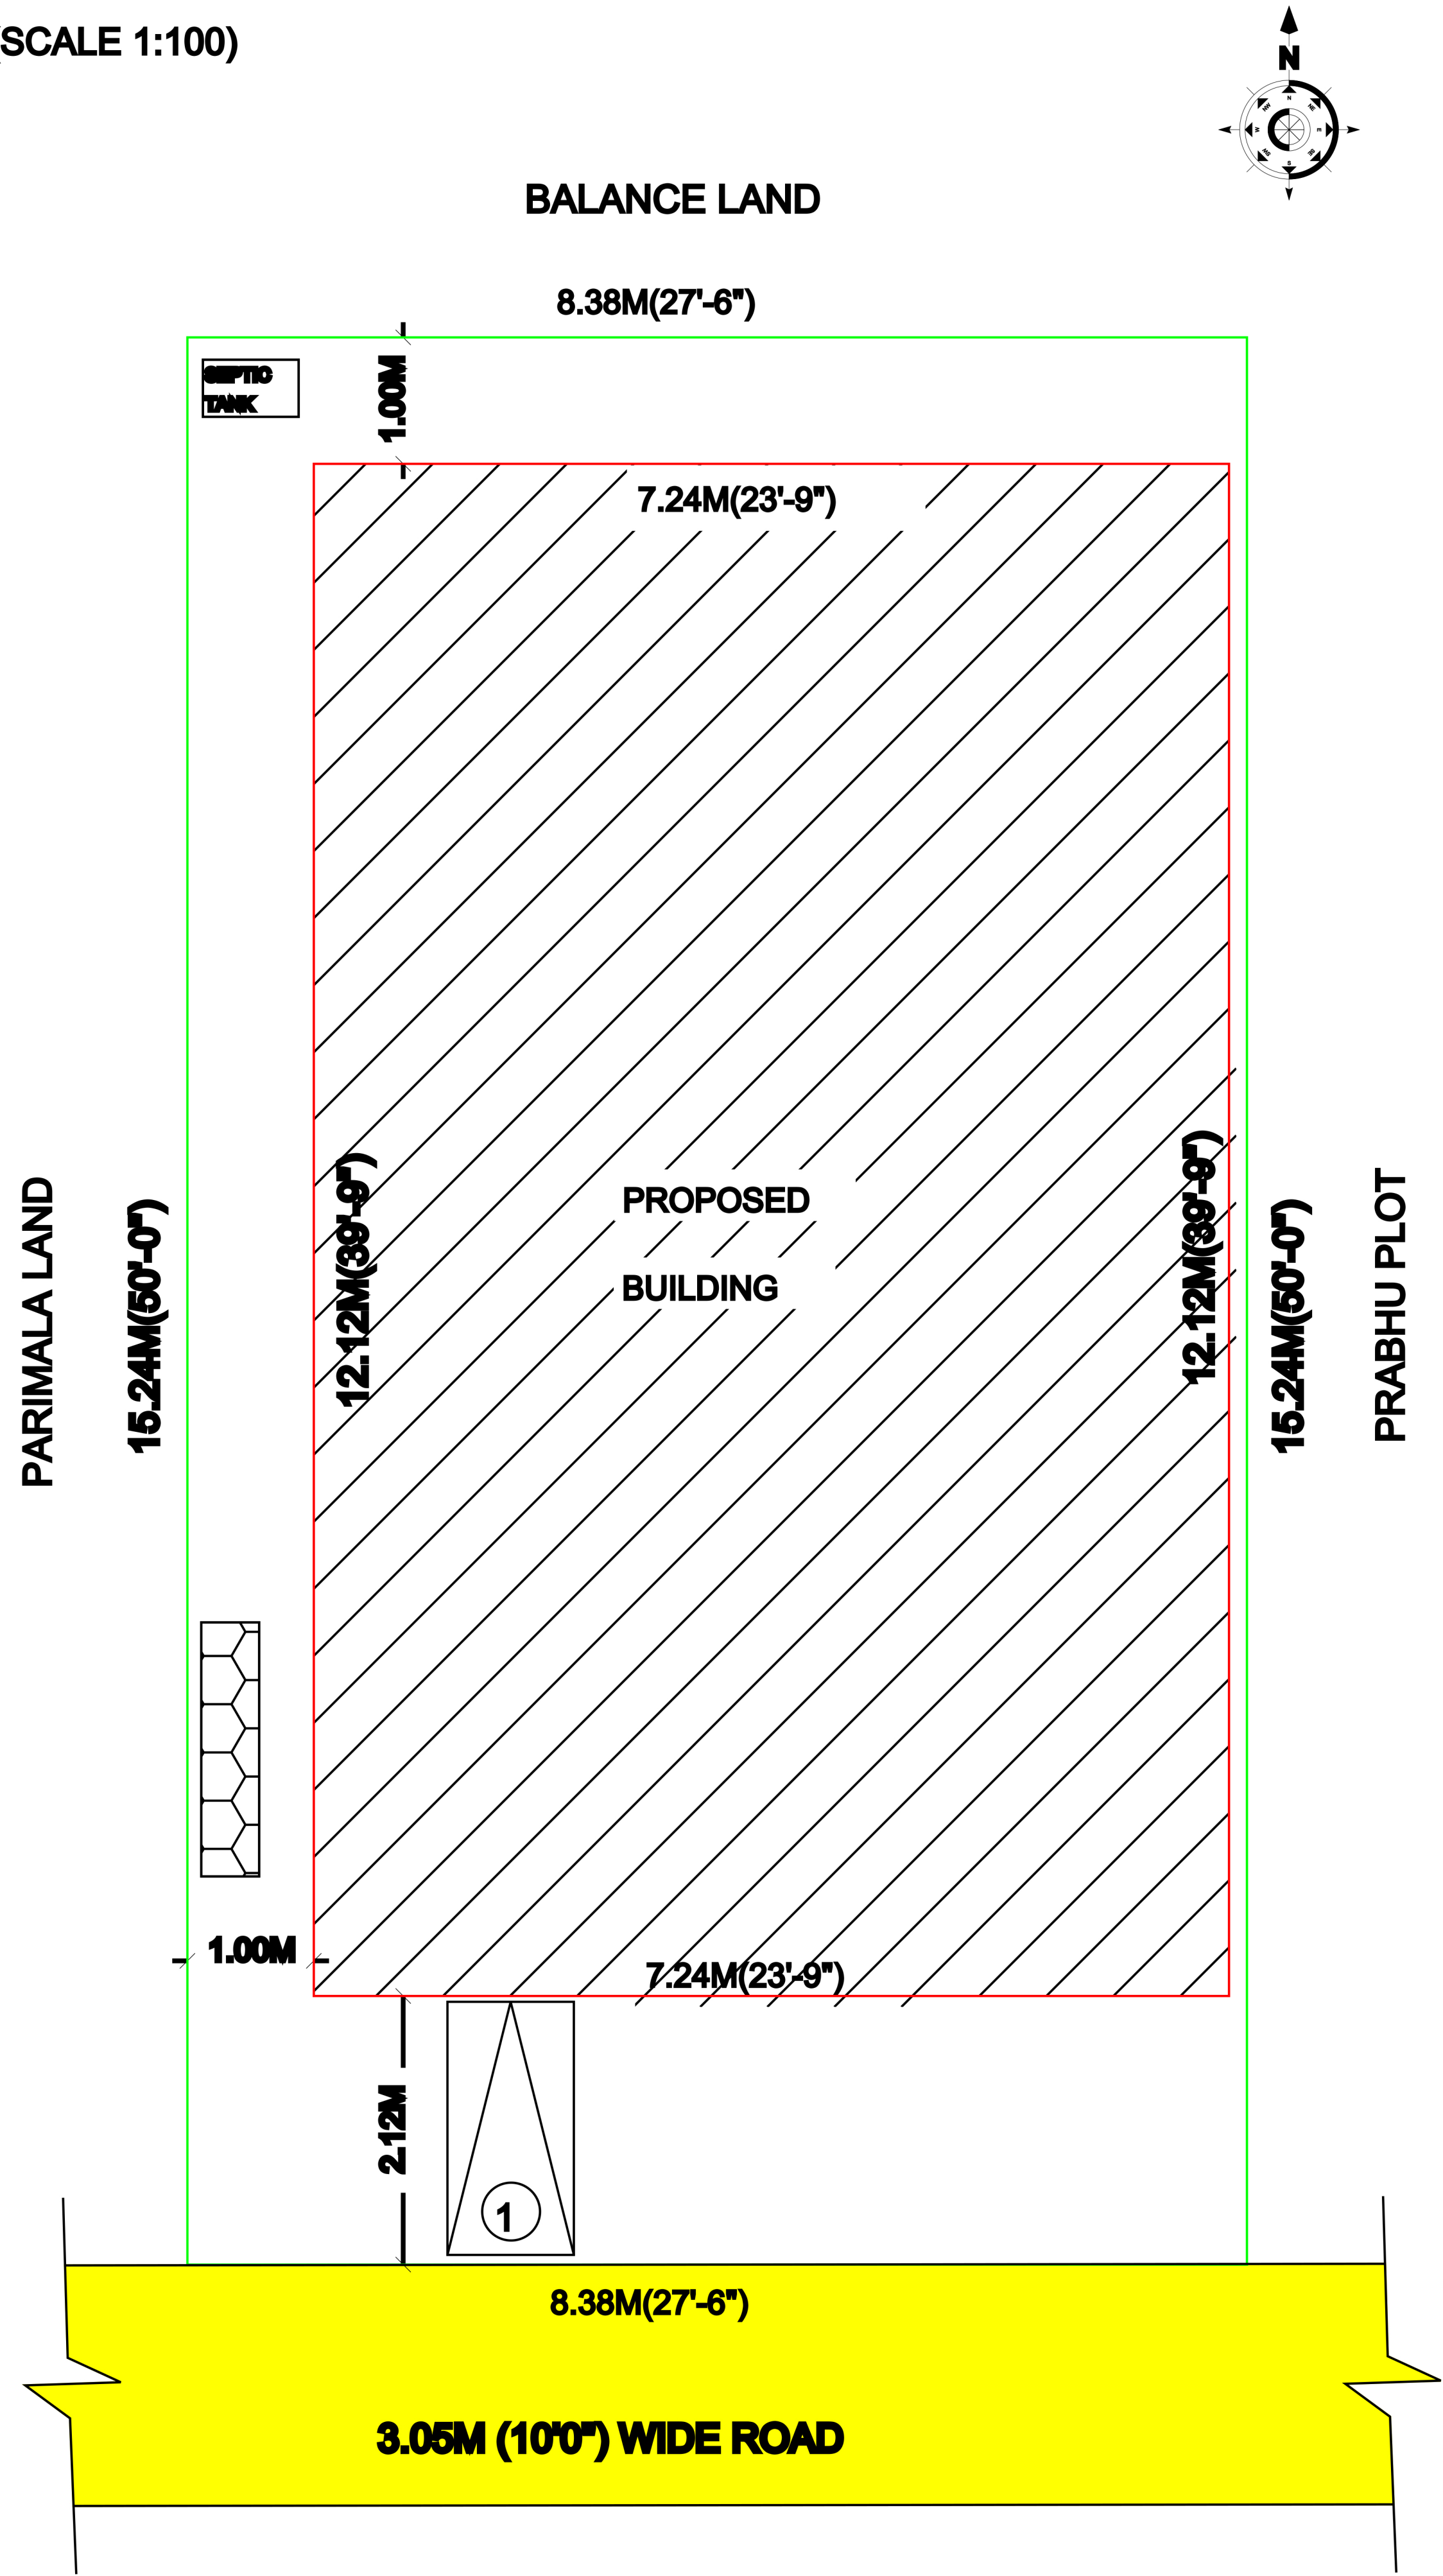

APPLICANT:-

M. Jayanthi

REGISTER ENGINEER:-

Er. R. VIMALRAJ, B.E.,
R.V.CONSTRUCTION
Register Engineer (Grade - II) Reg.No.229,
16, Seerangalayam Main Road,
Kumarasampatty, Salem - 7.
Cell : 94452 05401