

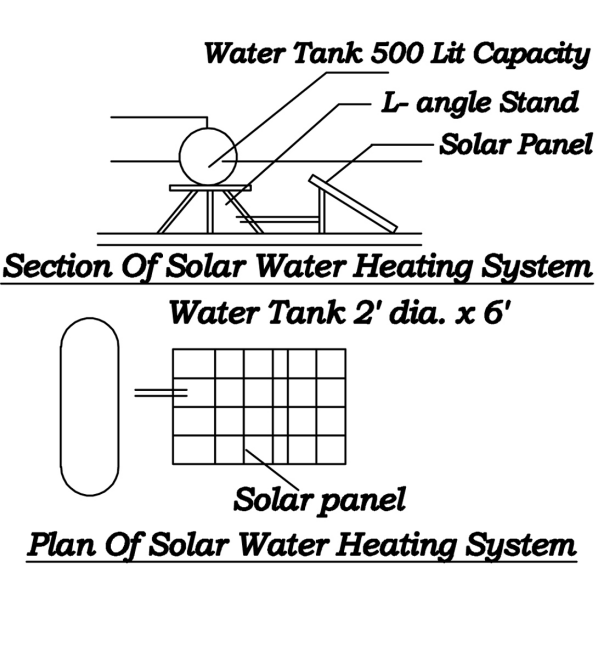
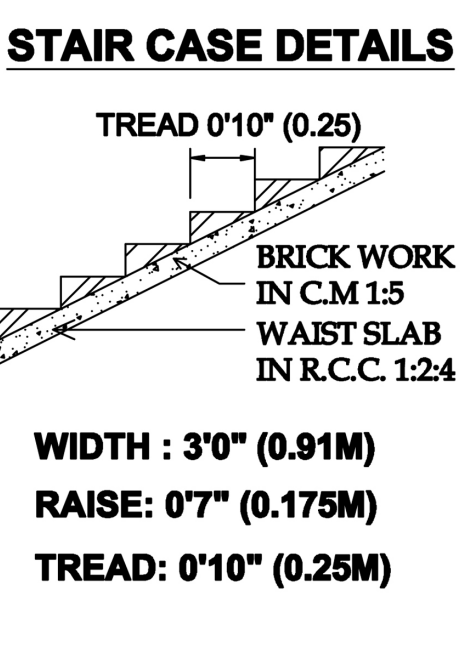
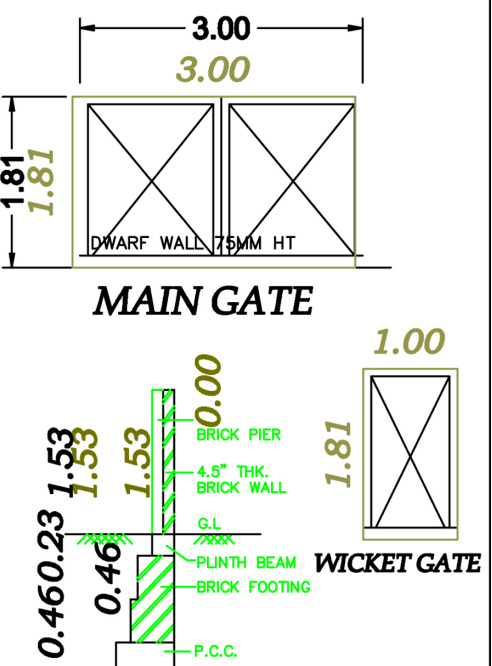
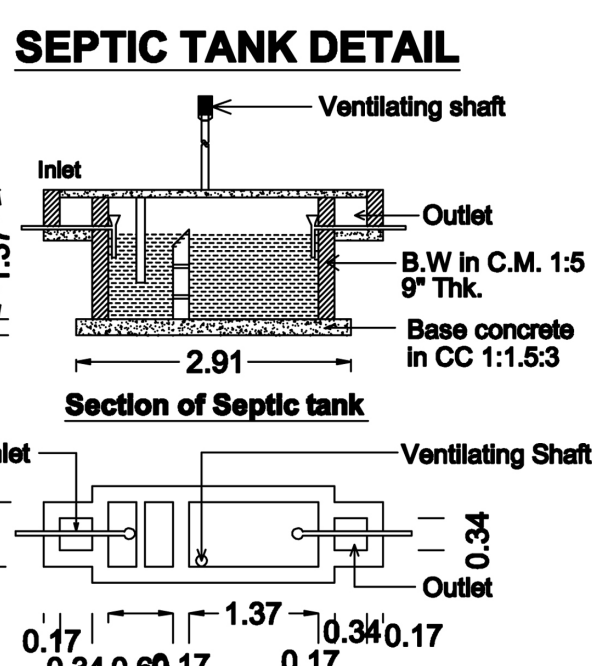
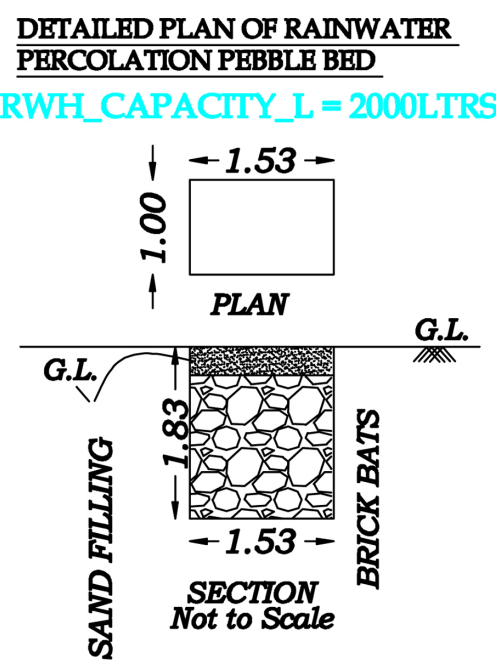
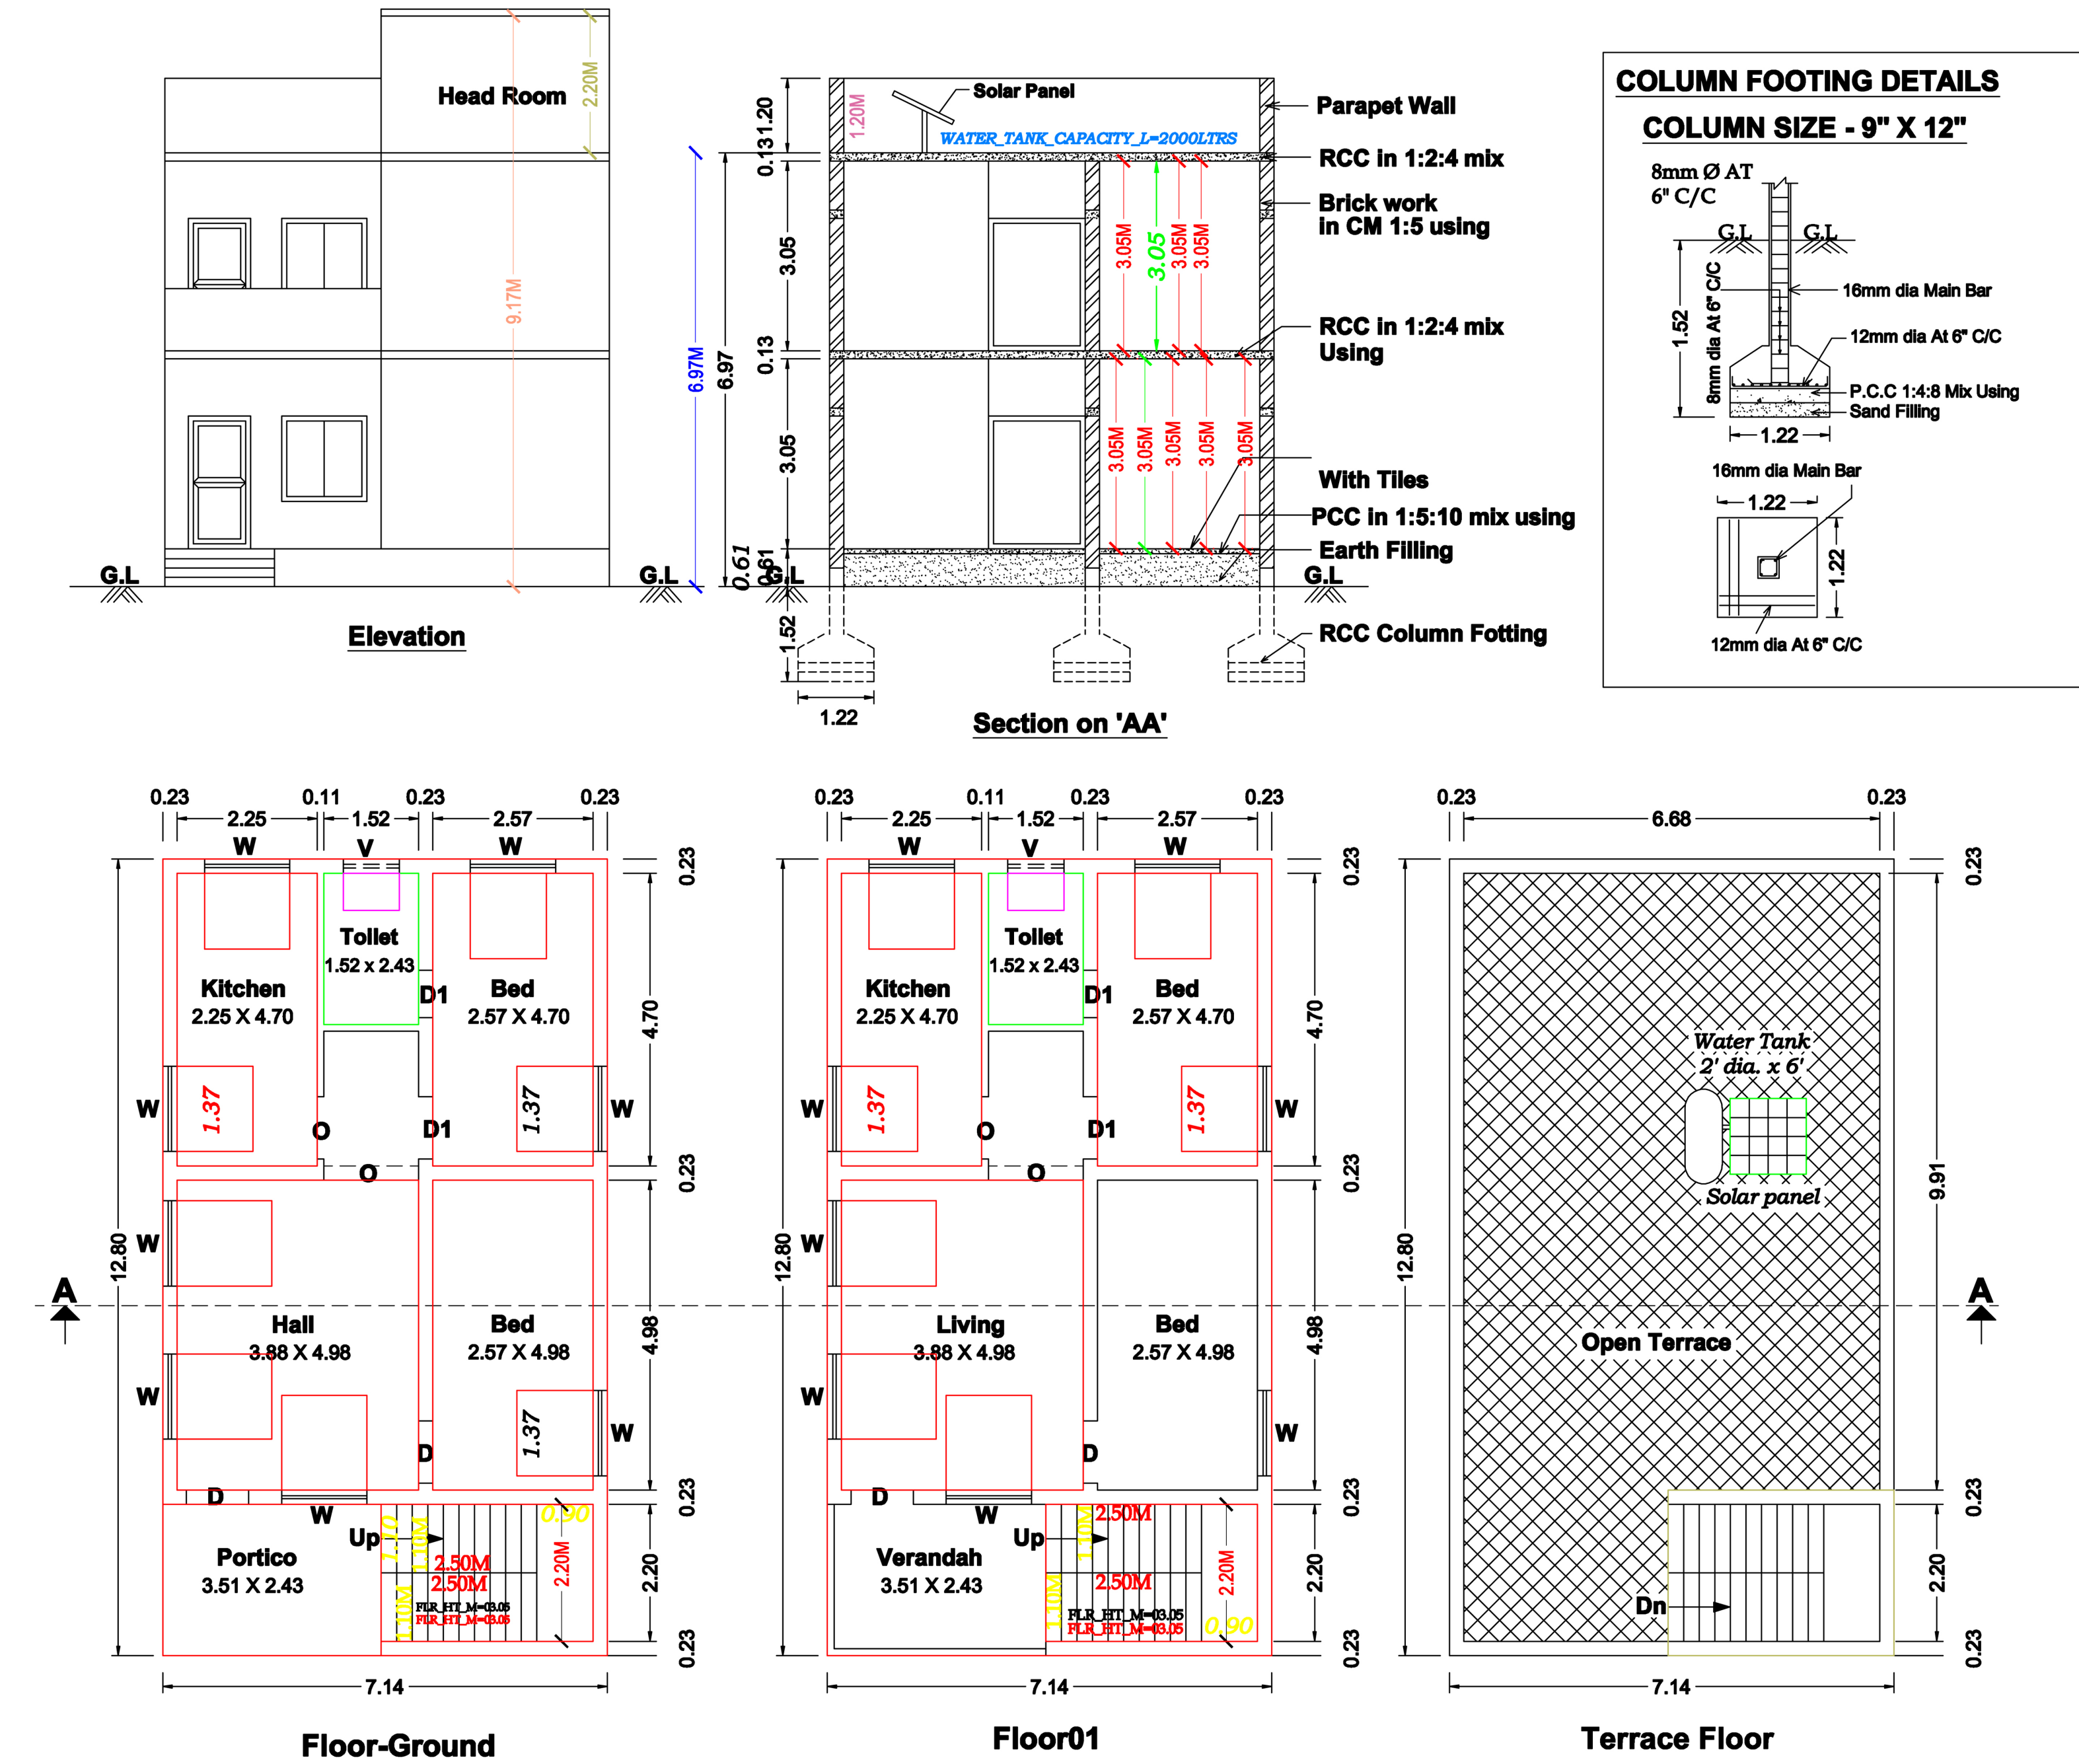


Plan Showing The Proposed Construction of R.C.C Terraced Roof Building For Residential Purpose in Plot No:22 & 49, Patta No:3158, S.No:553/25, Patta No:3159, 553/26 At Saraswathi Garden, Manivilunthan South Village & Panchayat in Thalaivasal Taluk, Salem District.
(For Approval Layout No: 1029/2018, 1405/2017/THI- 2, Date: 06.09.2019).

Applicant : Mr.T.ELAVARASAN S/O Mr.THANGARASU.

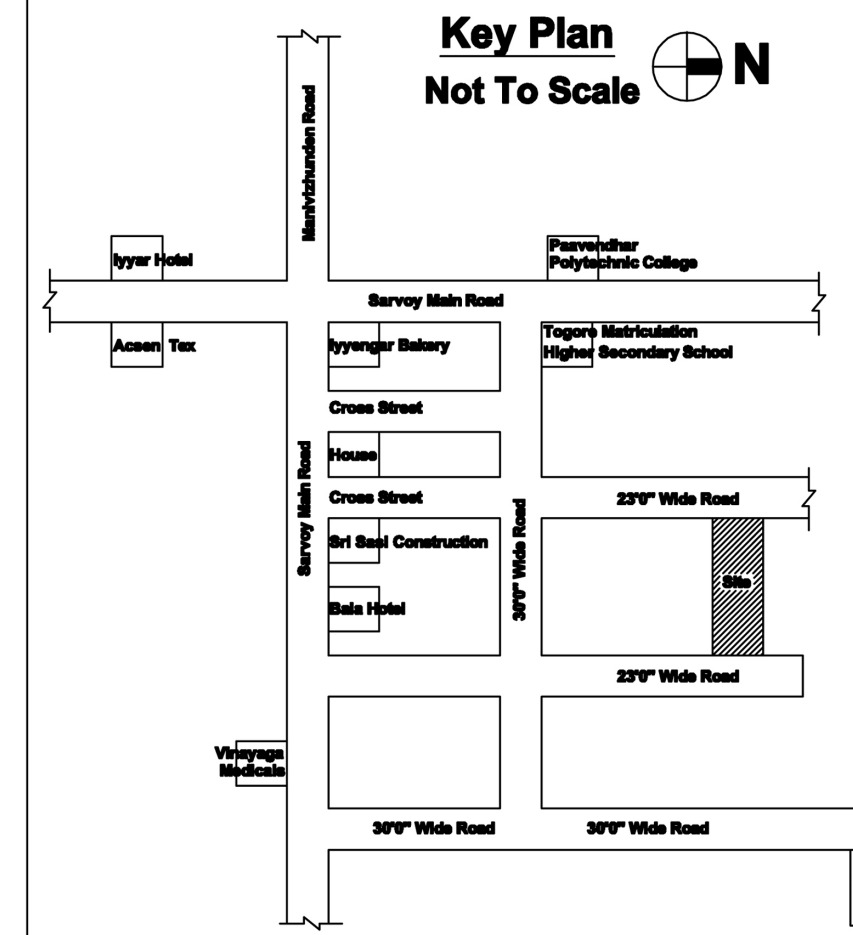

Site Plan
Scale 1: 100

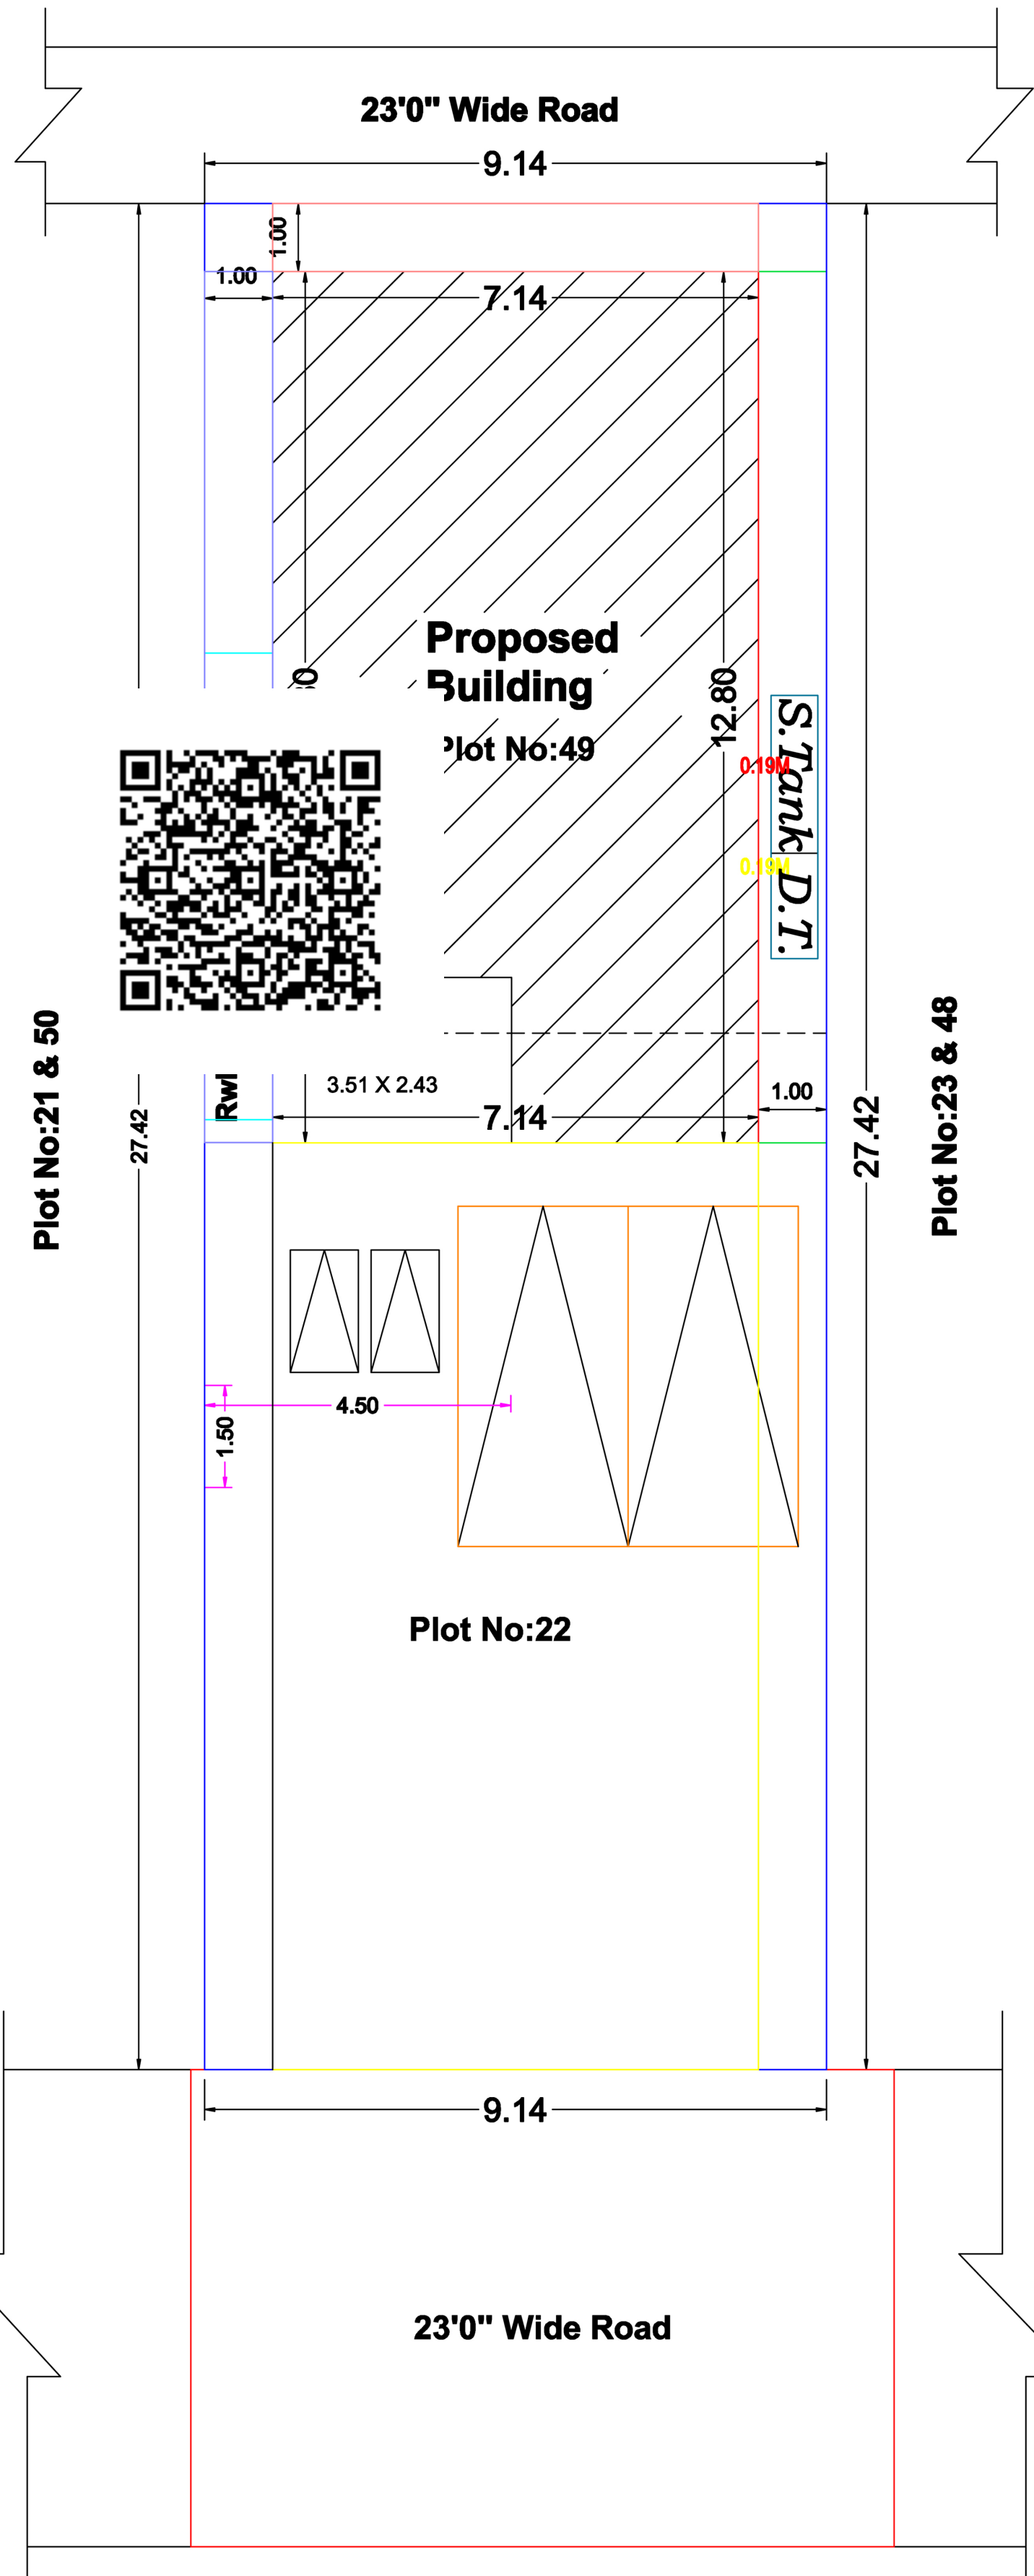

Joinary Details:

Door	: 3'3" x 7'0"	1.00 x 2.13
Door-1	: 2'6" x 7'0"	0.76 x 2.13
Window	: 4'0" x 4'6"	1.22 x 1.37
Ventilators	: 3'0" x 2'0"	0.91 x 0.61

Area Details:

	Sft	Sqm
Area of the site	: 2700.00	250.83
(As Per Document		
1500.00+1200.00)		
Area of the site	: 2691.00	250.00
(As Per Patta		
139.00+111.00)		
Area of the G.F	: 983.72	91.39
Area of the F.F	: 983.72	91.39
Total Area	: 1967.44	182.78
Head Room	: 104.19	9.68
Area of the open	: 1707.28	158.61

Applicant :

T. Elavarasan

Mr.T.ELAVARASAN

Engineer:

Er.B.Ambujavalli,D.C.E.,M.I.S.T.E.,
REGISTERED ENGINEER GRADE III-RE
045/LS/2019/00002
Attur Municipality, Attur (Tk)
Salem (Dt), Cell: 9842753276