




Plan Showing The Proposed Construction of R.C.C Terraced Roof Building For Residential Purpose in Plot No:1, Patta No:1971, S.No:88/6A1B At P.K.S.Nagar I, Thalavaipatty Village & Panchayat, Salem Union in Salem Taluk & District. (Sold Plot Frame Work No: 59/2018, 823/2018/THI-2 Date:21.11.2018).

Applicant :Mrs.P.Kamadenu W/O.Mr.S.Perumal

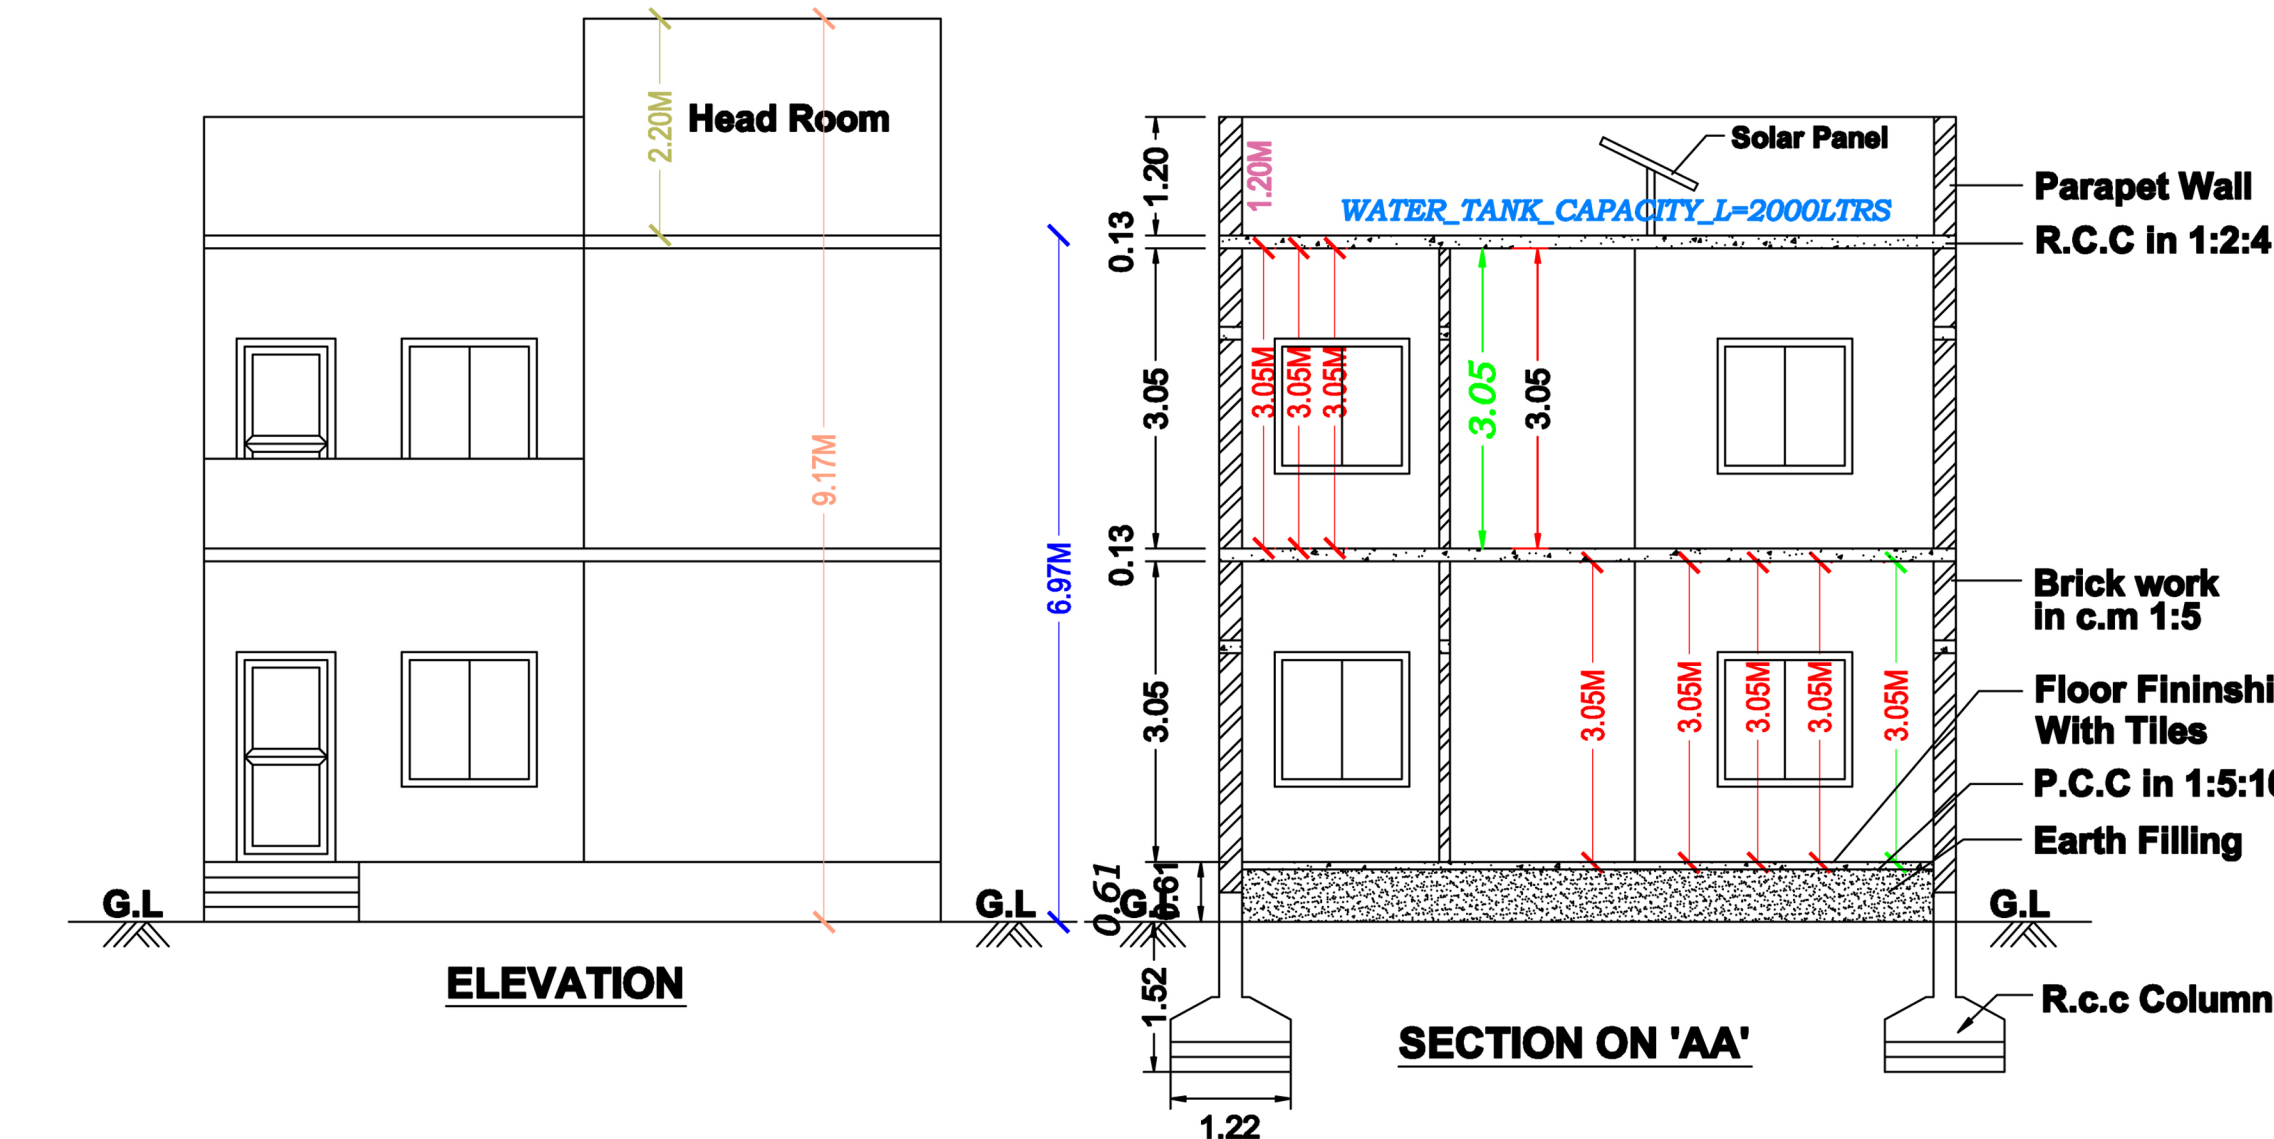


COLUMN FOOTING DETAILS


COLUMN SIZE - 9" X 12"

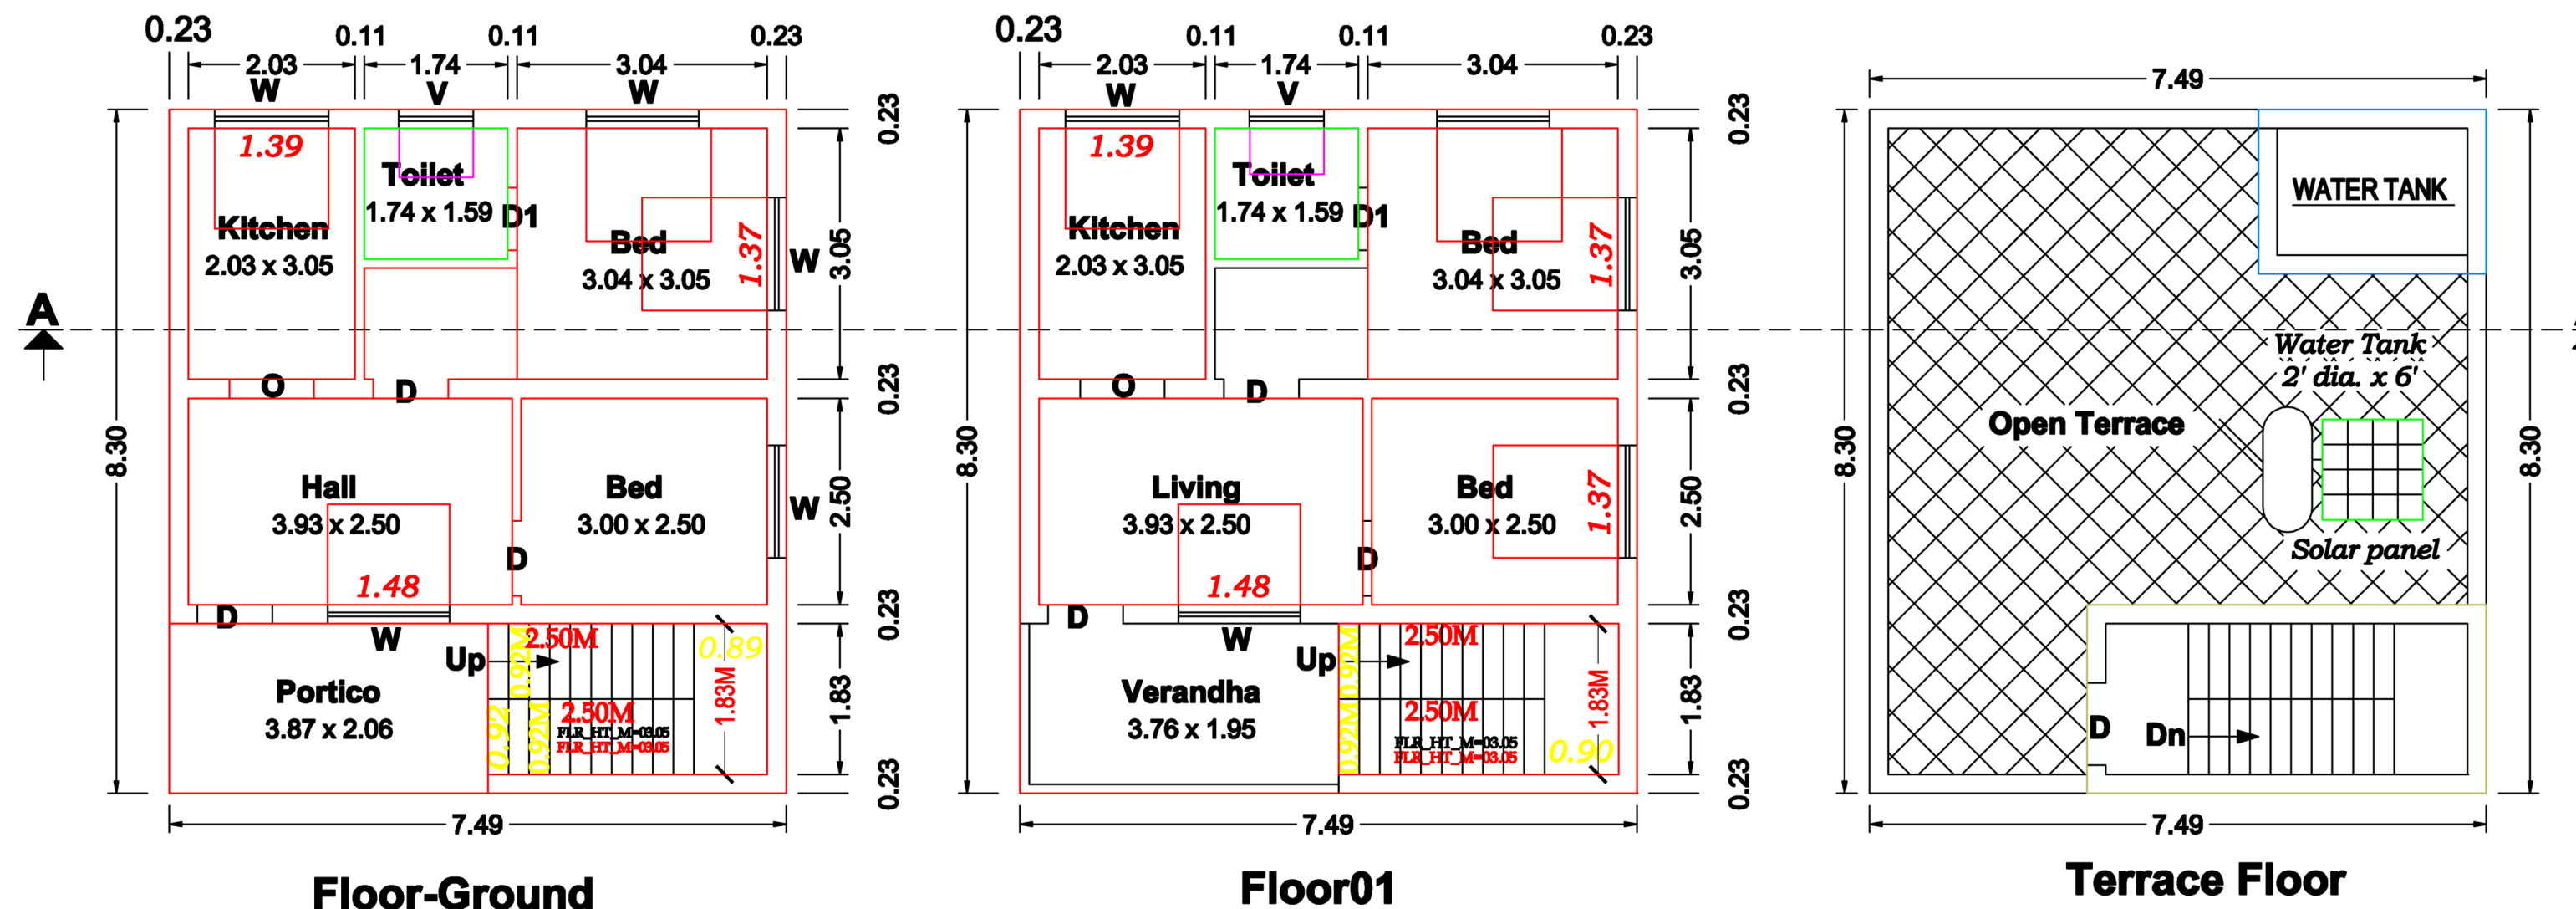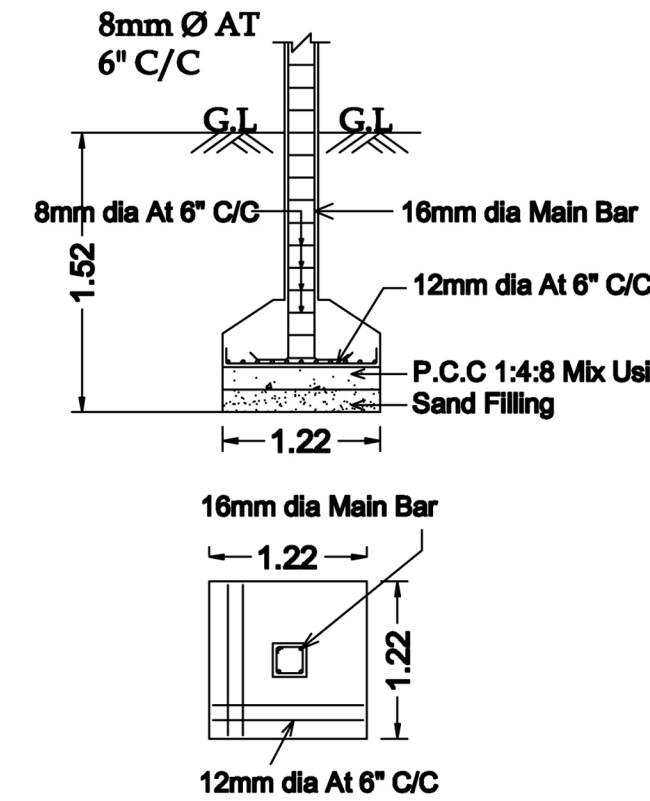





SEPTIC TANK DETAIL

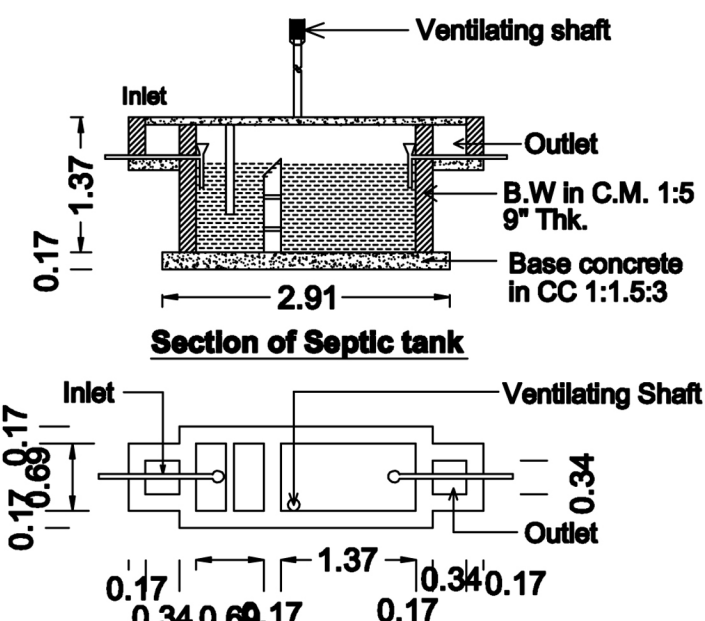

DETAILED PLAN OF RAINWATER PERCOLATION PEBBLE BED

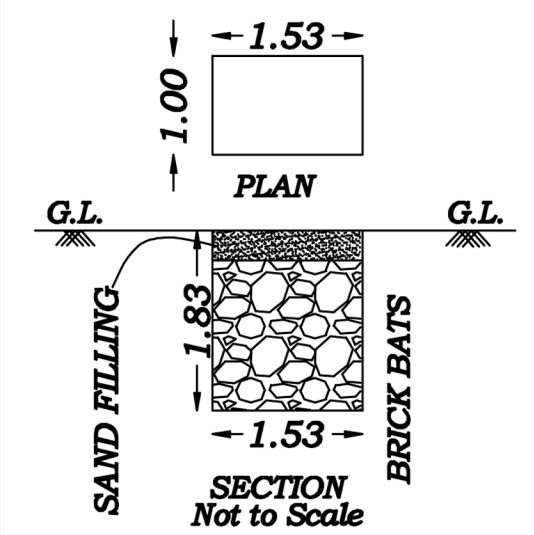


STAIR CASE DETAILS

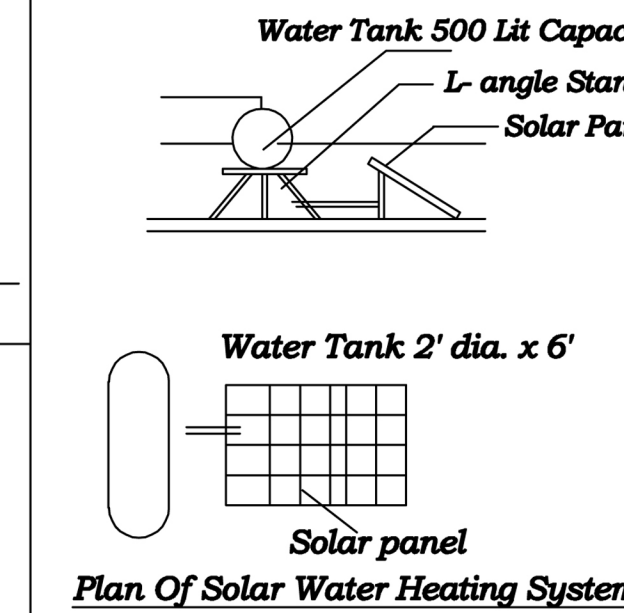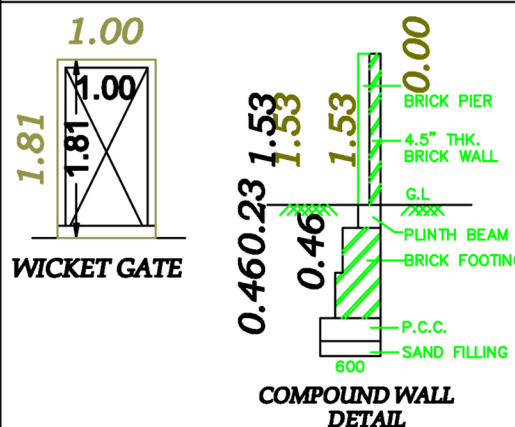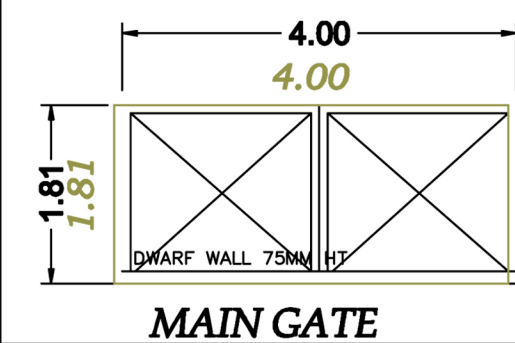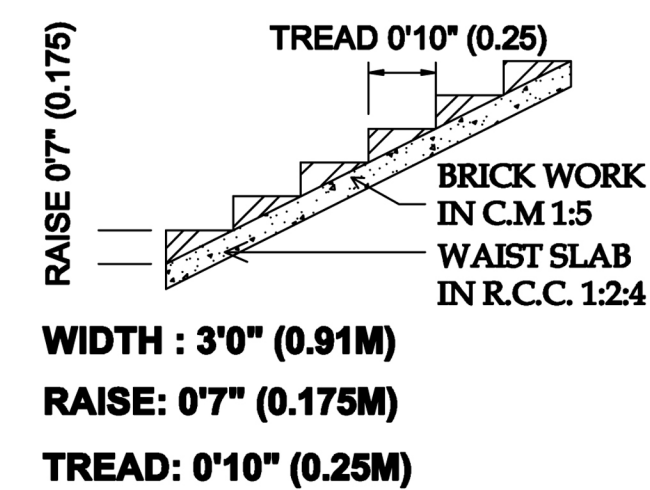

Site Plan
Scale 1: 100




S. No:88/6B

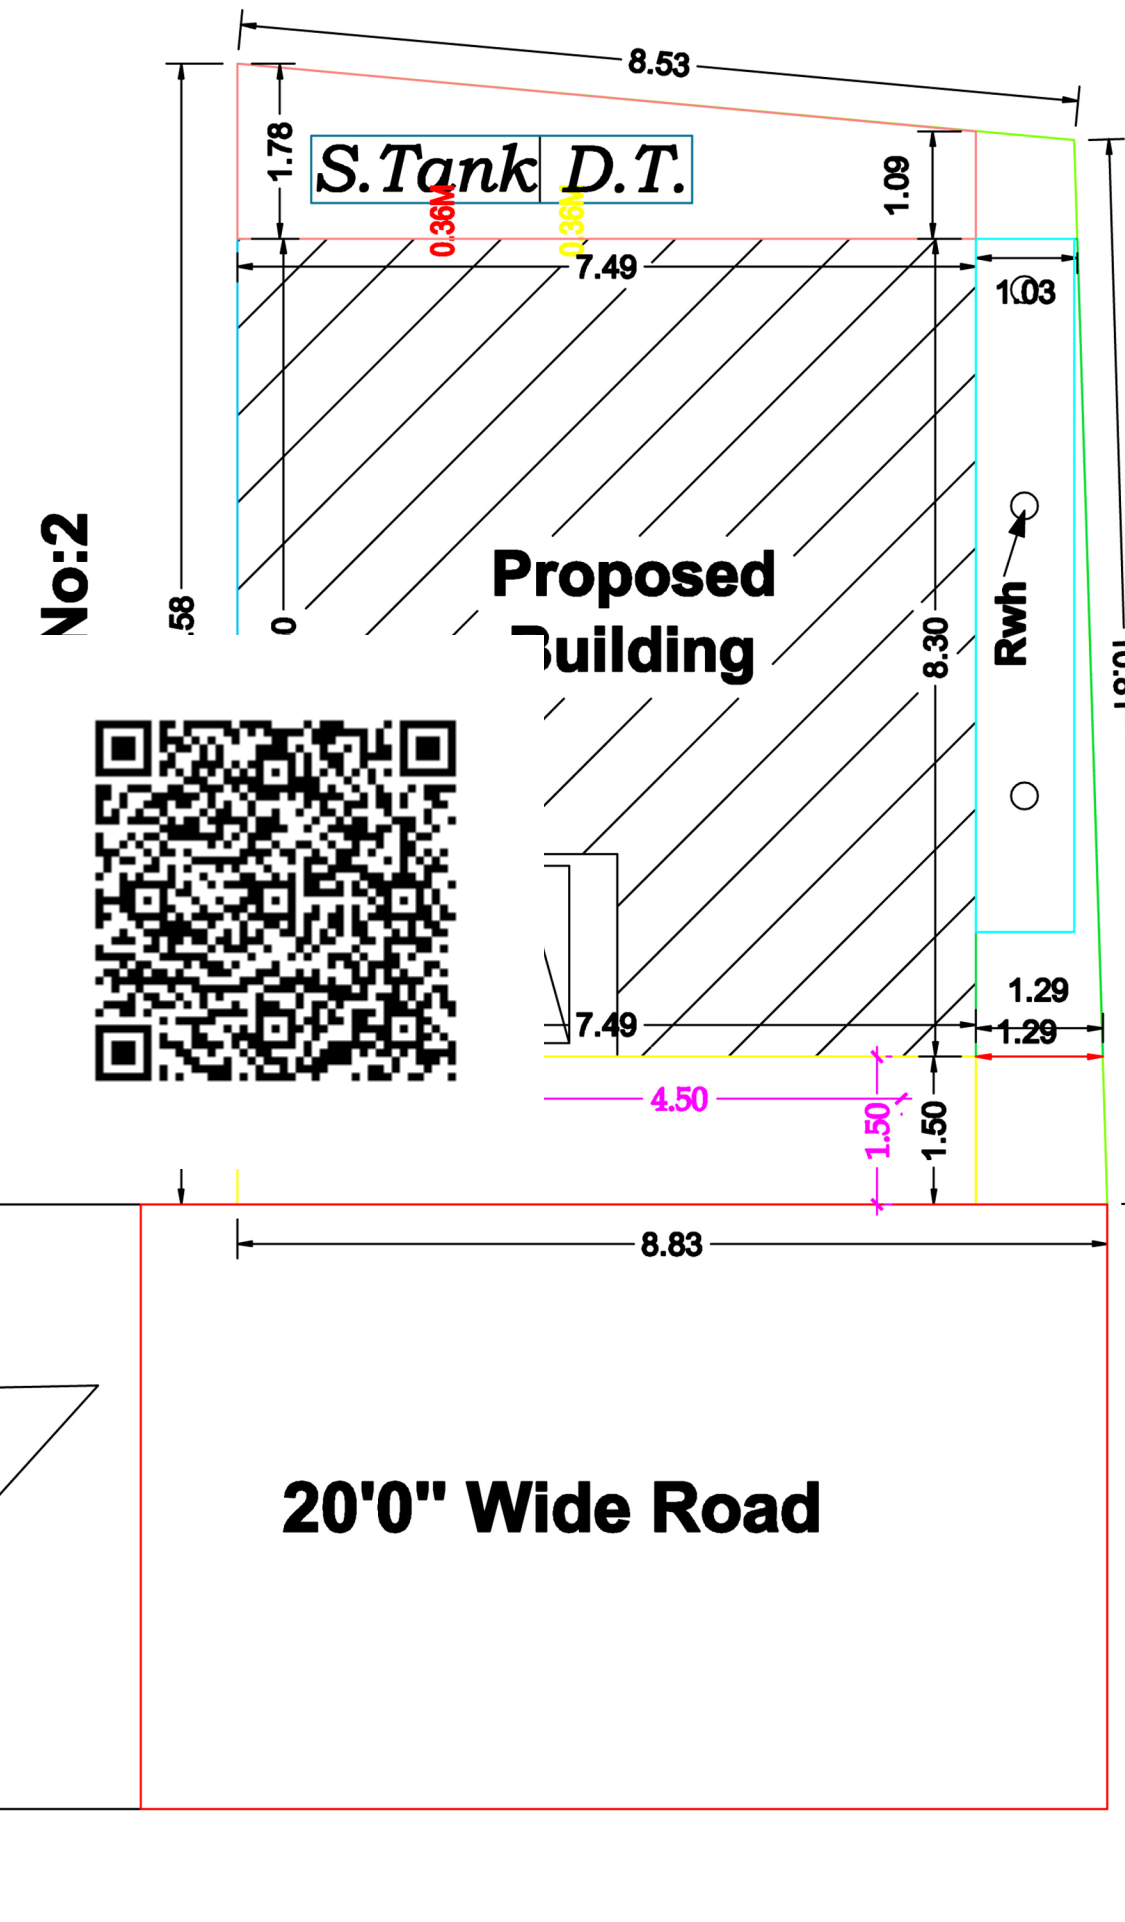

Plot No:19 & 20

Key Plan
Not To Scale

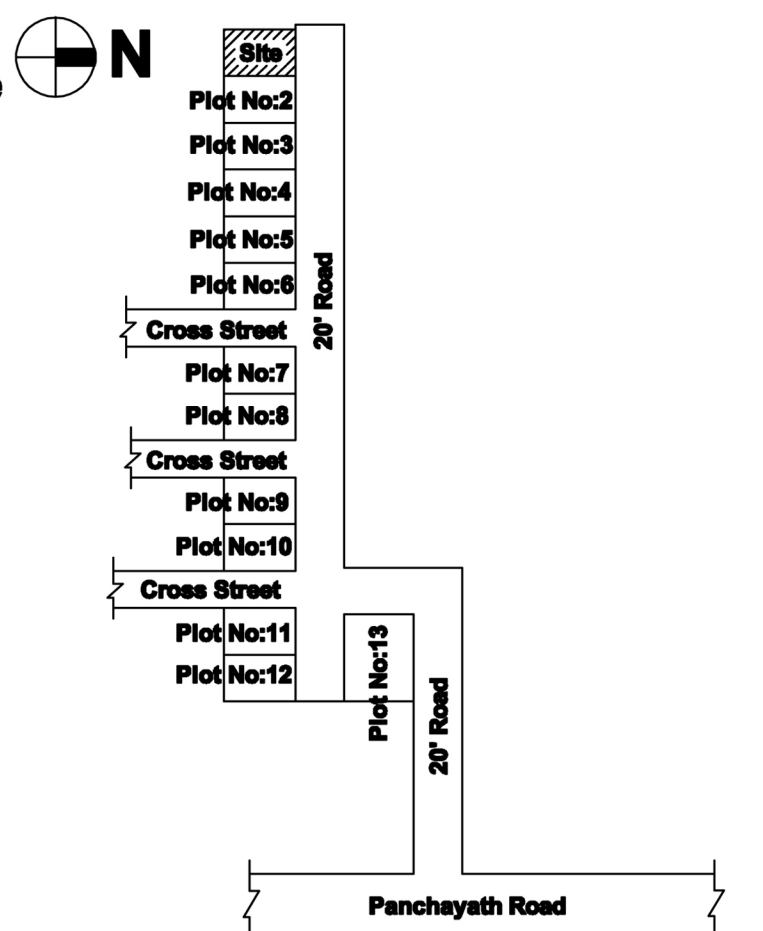

PLAN INFO
AS_AT_SITE= 96.89
FMB_OR_PLR=96.88
AS_PER_DOCUMENT=97.26
PREMIUM_FSL_REQUIRED=NO
IS_APPROVED_LAYOUT=YES
REGULARISATION_NO=NO
PLOT_NO=1
DOOR_NO=NO
SURVEY_NO=88/6A1B
PATTA_NO=1971
TALUK=SALEM
OSR_APPLICABLE=NO
IS_SWIMMING_POOL_EXISTS=NO
DISTRICT=SALEM
SINGLE_FAMILY_BLDG=YES
CRZ=NO
SECURITY_ZONE=NO
ACCESS_WIDTH_M=6.10
WHETHER_GOV'T_OR_AIDED_SCHOOL=NO
PLOT_AREA_M2=97.26
AVG_PLOT_DEPTH=11.19
AVG_PLOT_WIDTH=8.68
EXISTING_FLOOR_AREA_TO_BE_DEMOLISHED_M2=NO
SURRENDER_ROAD_WIDTH_AREA_M2=60.21
AREA_TYPE=OTHERS
ROAD_WIDTH=6.10
ROAD_LENGTH=6.10
LAND_USE_ZONE=RESIDENCE
RWDECLARED=YES
BUILDING_NEAR_TO_RIVER=NO
BUILDING_NEAR_MONUMENT=NO
BUILDING_NEAR_GOV'T_BLDG=NO
IF_HERITAGE_TOWN_LESS_THAN_1KM_RADIUS=NO
NOC_FOR_CONSTRUCTION_NEAR_MONUMENT=NO
JURISDICTION_TYPE=PANCHAYAT

Joinary Details:

Door	3'3" x 7'0"	1.00 x 2.13
Door-1	2'6" x 7'0"	0.76 x 2.13
Window	4'0" x 4'6"	1.22 x 1.37
Ventilatore	3'0" x 2'0"	0.91 x 0.61

Area Details:

	Sft	Sqm
Area of the site	1047.00	97.26
Area of the G.F	669.52	62.20
Area of the F.F	669.52	62.20
Total Area	1339.04	124.40
Staircase		
Head Room	119.48	11.10
Area of the open	377.48	35.06

Applicant :

P. Kamadenu
Mrs.P.Kamadenu

Engineer:

S. Nagarajan

Er.S.NAGARAJAN M.E., (Stru),M.Sc(RV),M.B.A.,FIV.,
CHARTERED ENGINEER, STRUCTURAL ENGINEER
REGISTERED VALUER OF INCOME TAX
REGISTERED ENGINEER GRADE-I (RE-I)
SLPA REG.NO:19/RE-I
45/1. GURUKKAL COLONY, CHINNATHIRUPATHI,
SALEM-636008
CELL:94433 57773, 7868057773,
OFFICE NO : 9715150077.