



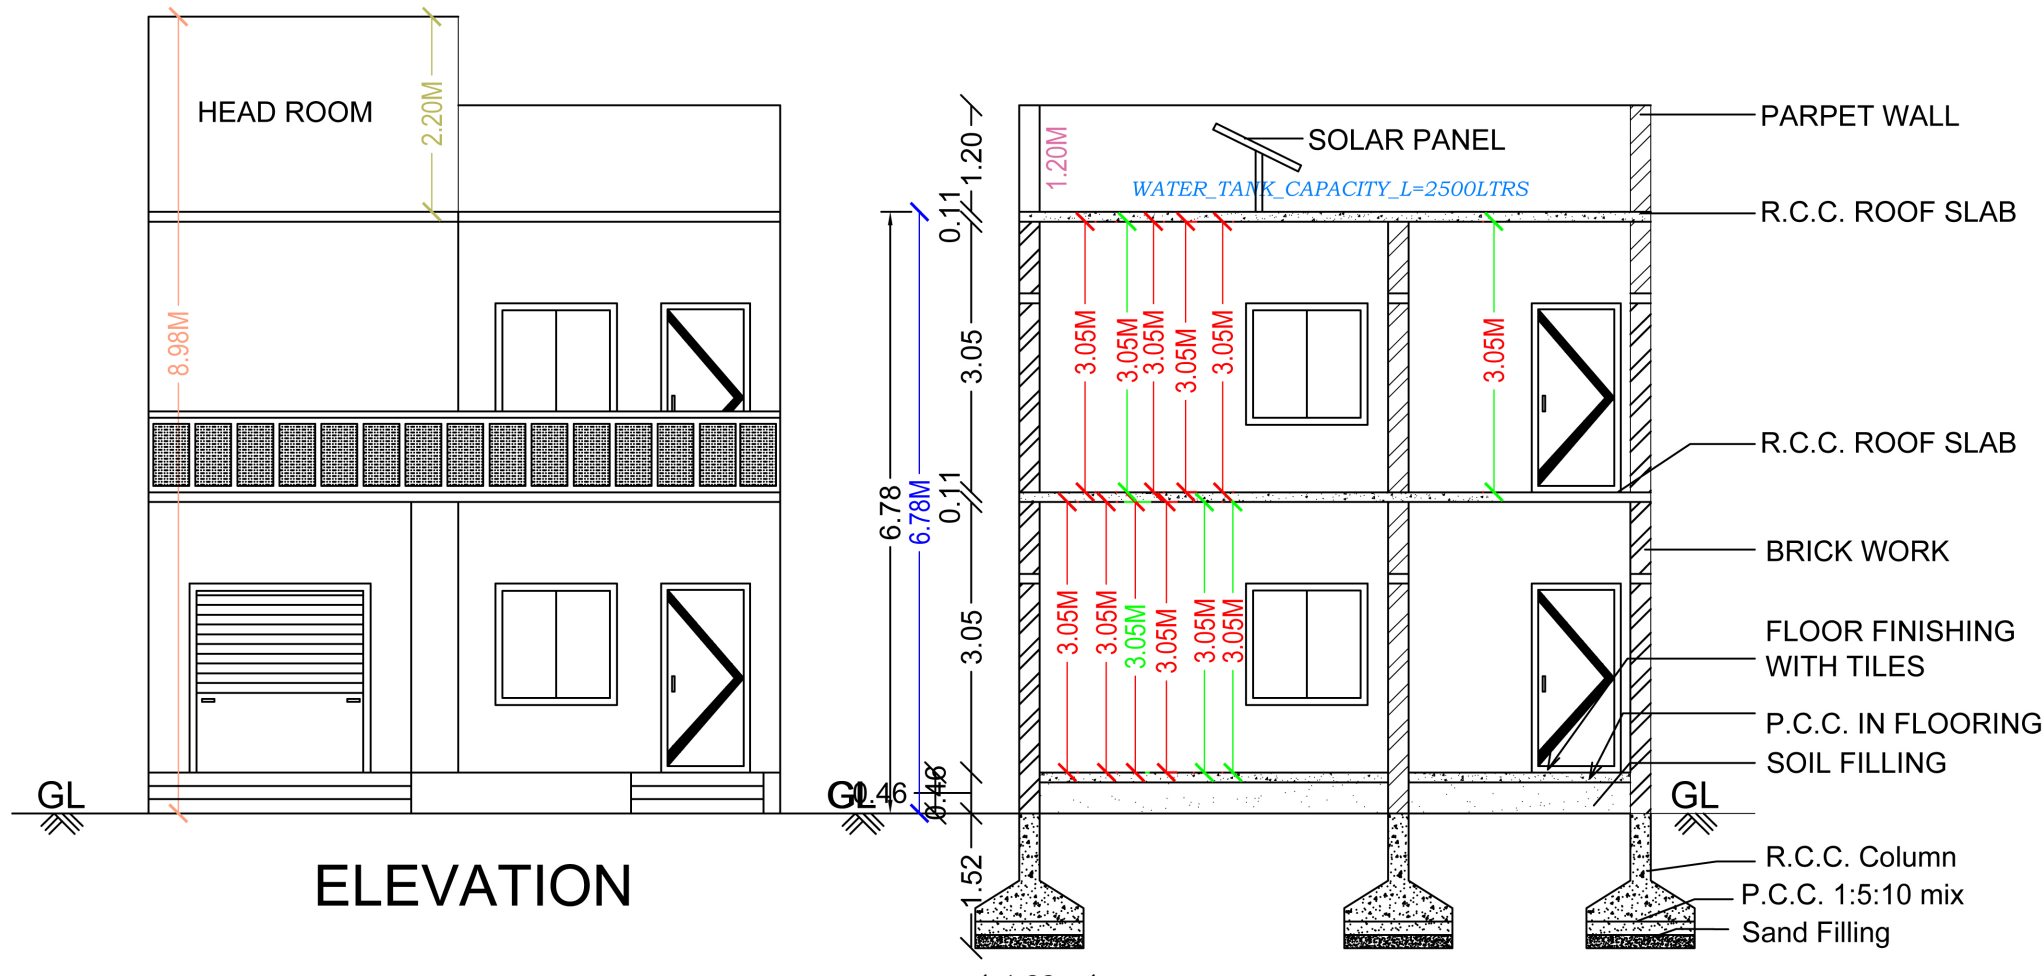

Section on 'AA'

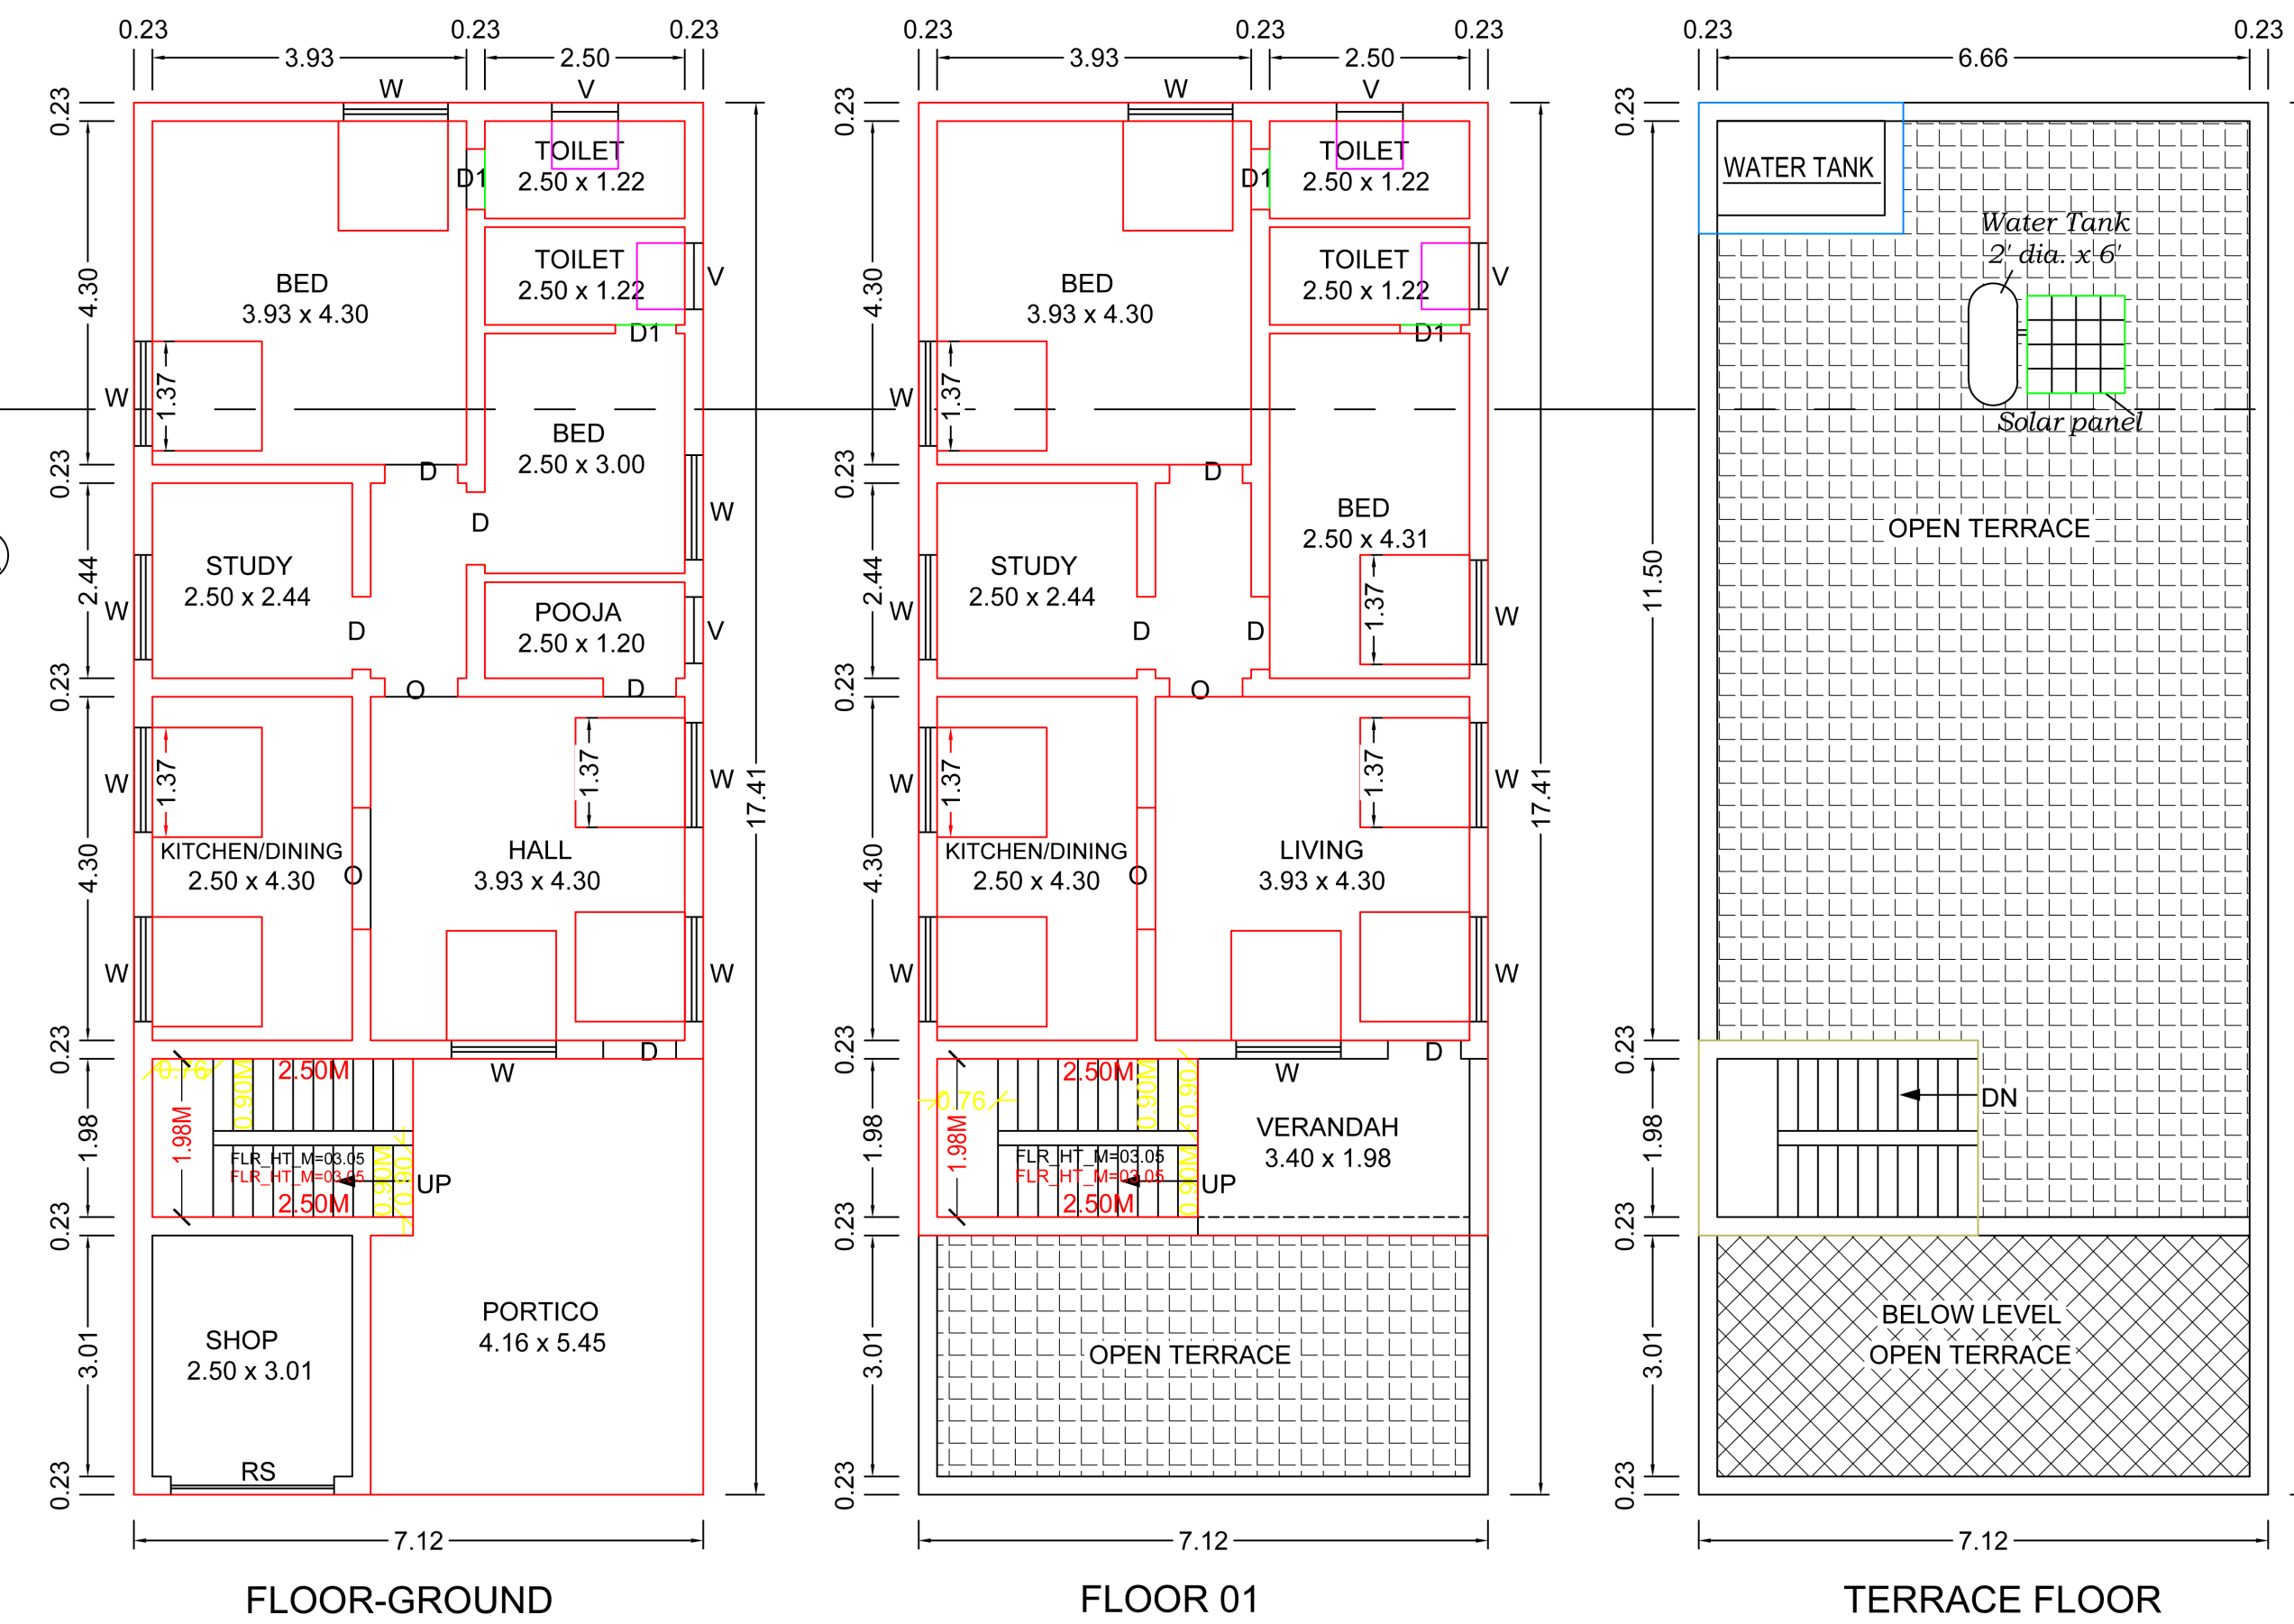


FLOOR-GROUND


FLOOR 01

TERRACE FLOOR




SEPTIC TANK:

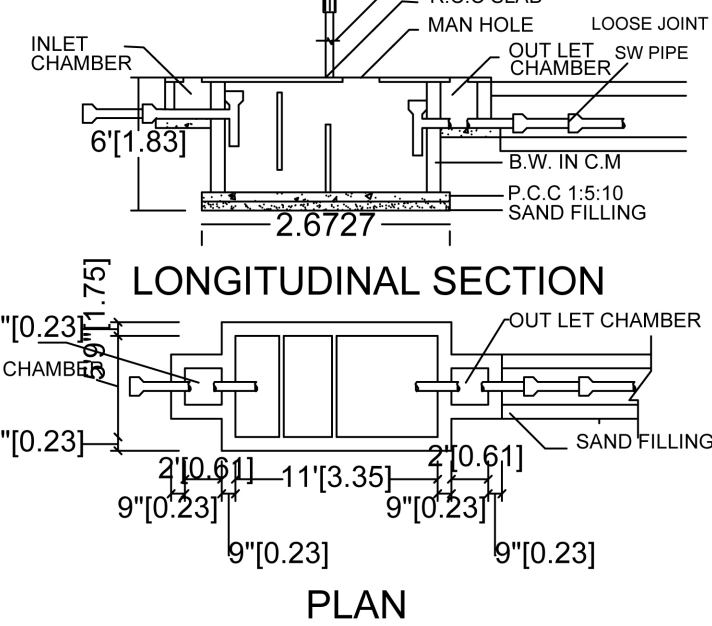

DETAILED PLAN OF RAINWATER PERCOLATION PEBBLE BED

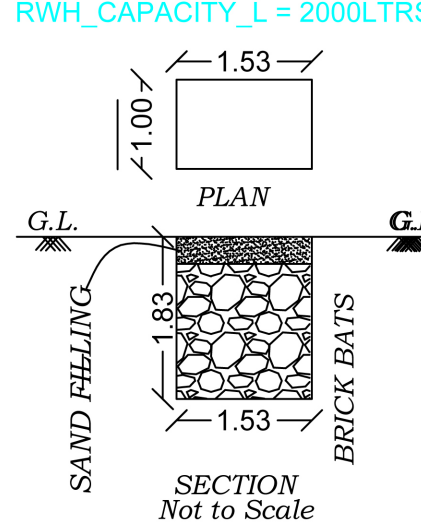

STAIR CASE DETAILS:

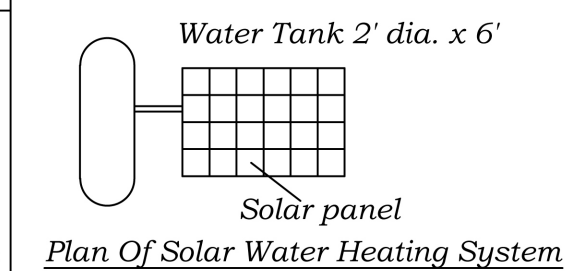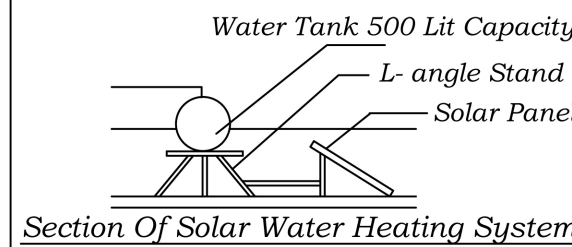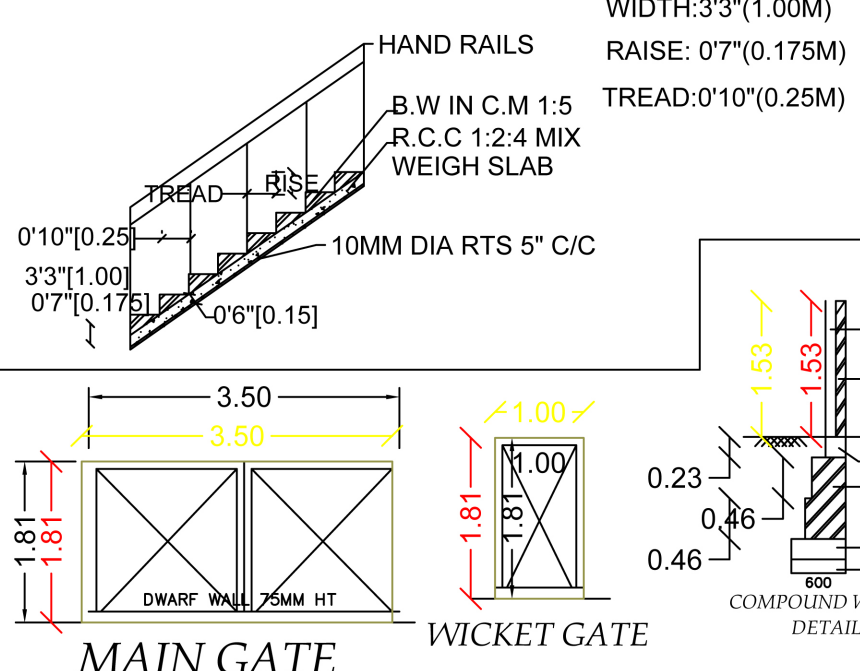


S.NO	DESCRIPTION	SIZE IN M
1.	DOOR - D	1.00 X 2.13
2.	DOOR - D1	0.76 X 2.13
3.	WINDOW - W	1.37 X 1.37
4.	VENTILATOR - V	0.91 X 0.61
5.	ROLLING SHUTTER - RS	1.00 X 2.13

PLAN SHOWING THE PROPOSED CONSTRUCTION OF R.C.C. TERRACED ROOF (GROUND & FIRST FLOOR), RESIDENTIAL & COMMERCIAL BUILDING, PLOT NO:30,
PATTA NO:2025, S.F.215/3A1A1B AT PUDHUR AGRAHARAM VILLAGE & PANCHAYAT, VEERAPANDY UNION IN SALEM TALUK & DISTRICT.
(PLOT APPROVAL SOLD PLOT FRAME WORK SPFW/SLPA NO:1163/2018, 124/2024/THI 2, DATE:26.03.2024).


APPLICANT : Mr.E.GOVINDARAJ S/o. Mr. ELUMALAI

SITE PLAN
SCALE 1:100


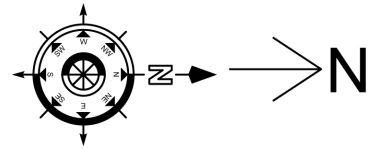


PLOT NO:28

9.14 [30'-0"]

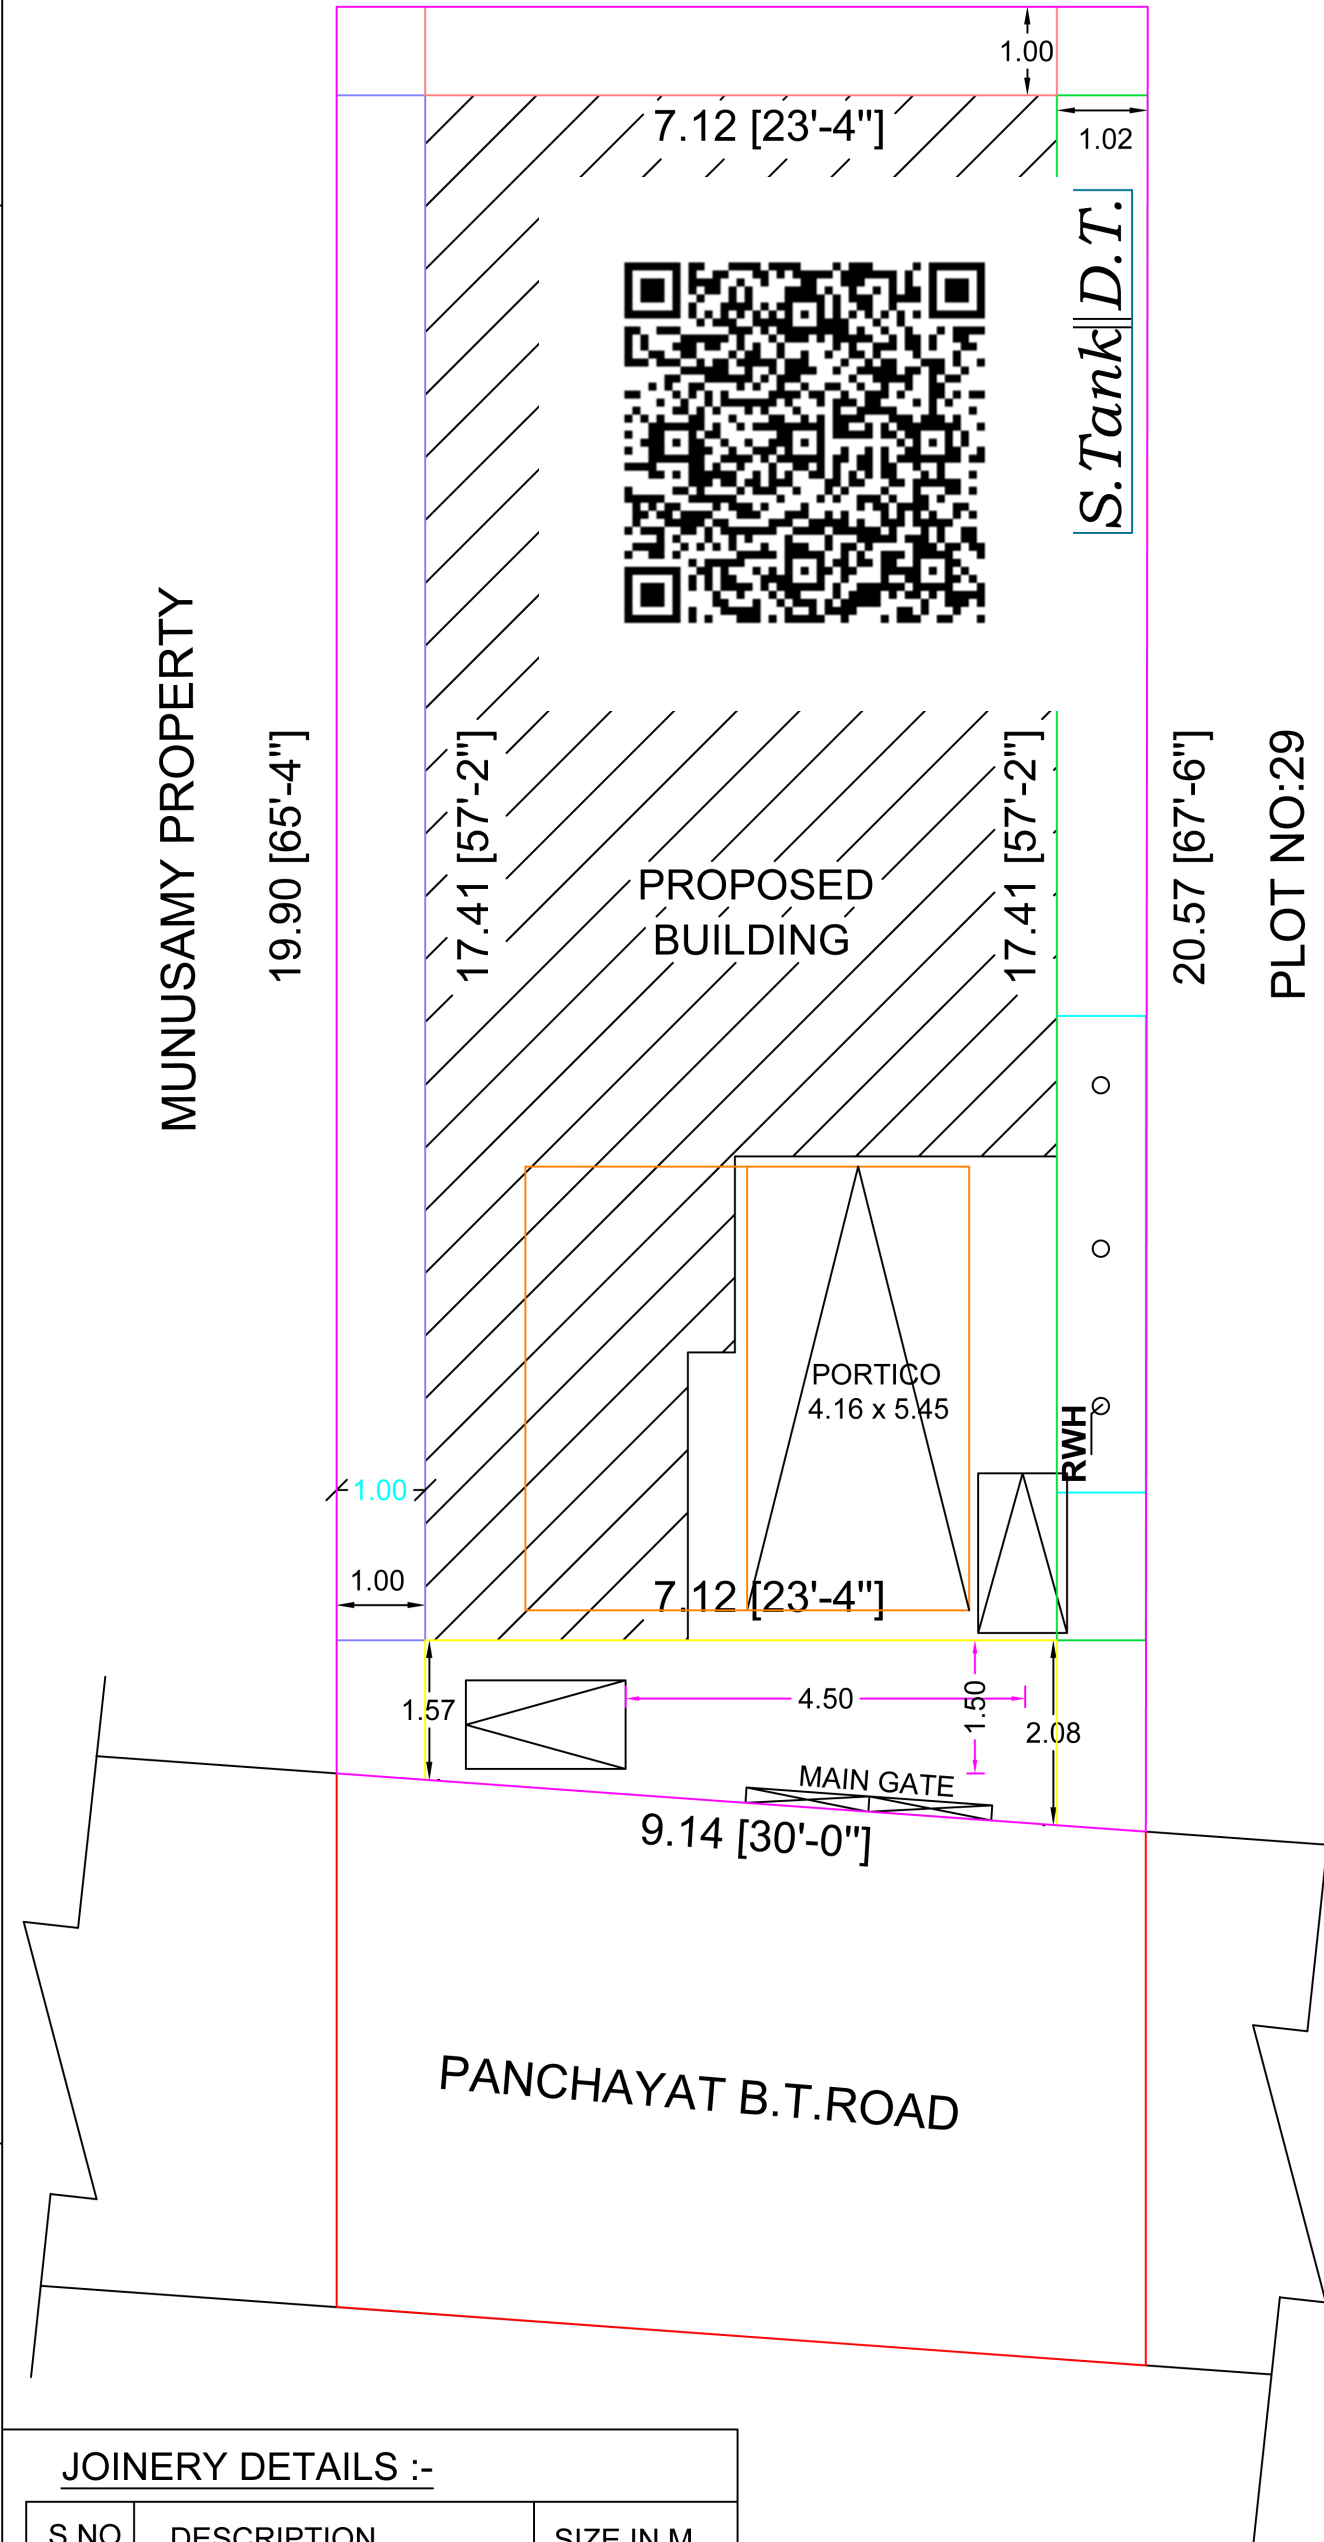

KEY PLAN
NOT TO SCALE

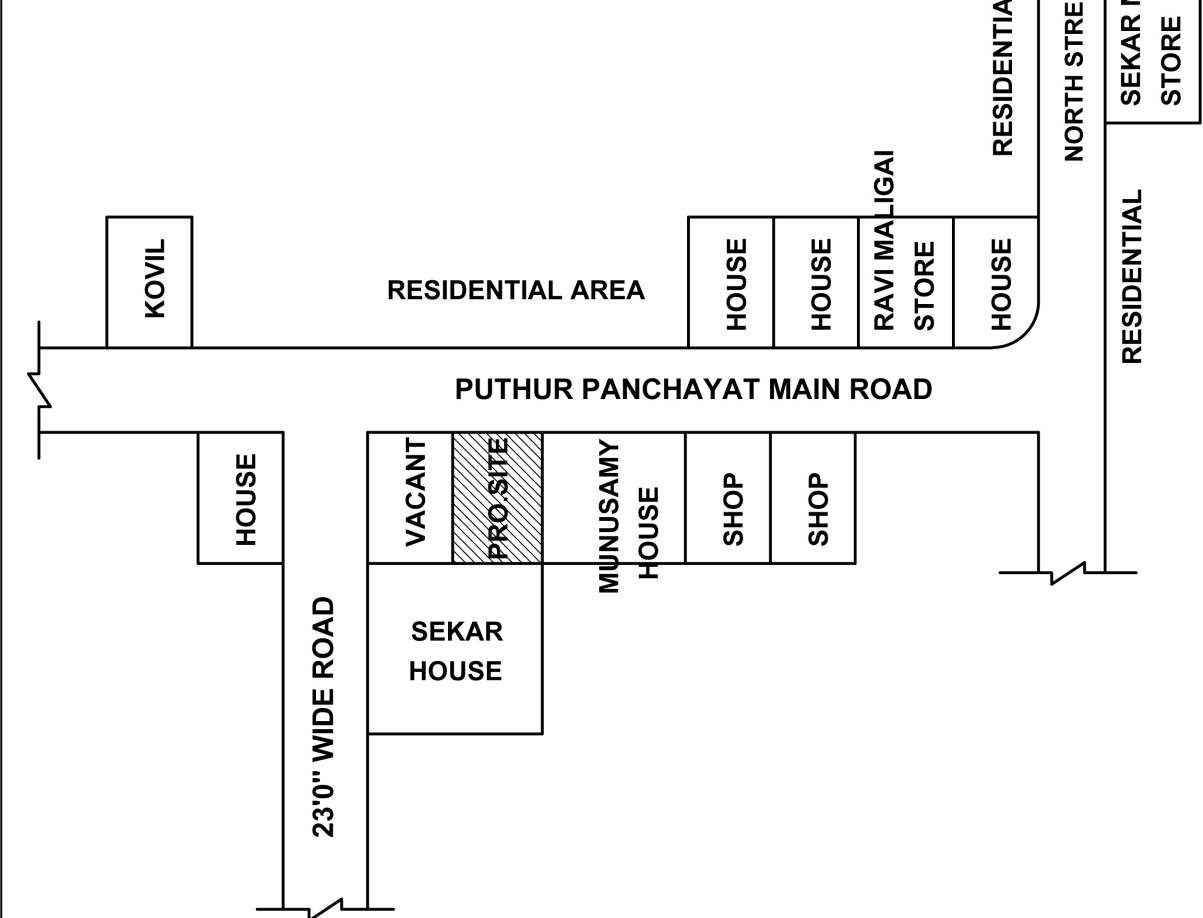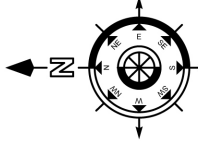

AREA DETAILS :-

1.	AREA OF THE SITE		
	AS PER DOCUMENT	1991.25 S.FT	184.99 S.M
	AS PER PATTA	1991.34 S.FT	185.00 S.M
2.	GROUND FLOOR AREA	1333.76 S.FT	123.91 S.M
3.	FIRST FLOOR AREA	1085.44 S.FT	100.84 S.M
4.	TOTAL AREA	2419.20 S.FT	224.75 S.M
5.	HEAD ROOM AREA	91.70 S.FT	8.52 S.M
6.	AREA OF OPEN SPACE	657.49 S.FT	61.08 S.M

APPLICANT:

E. Govindharaj

Mr.E.GOVINDHARAJ

ARCHITECT / ENGINEER:

M. Gowrishankar

M. GOWRISHANKAR, B.Arch.,

REGISTERED ARCHITECT SLPA GRADE-I(RA-I) NO:02/RA-I

161A1, PERUMAL KOVIL KARADU, MEYYAN STREET,

SIVADHAPURAM, SALEM 636307

CELL NO: 9159557001

SHEET_1