




PLAN SHOWING THE PROPOSED CONSTRUCTION OF R.C.C. TERRACED ROOF GROUND & FIRST FLOOR RESIDENTIAL BUILDING,
IN S.F.NO - 23/5E, (New) S.F.NO - 23/5E2, PATTA NO - 2818, AT SEMMANDAPATTI VILLAGE, SEMMANDAPATTI VILLAGE PANCHAYAT,
KADAYAMPATTI Tk, SALEM Dt.
NAME OF APPLICANT : Mrs.B.GEETHA. D/o Mr.BALACHANDRAN.

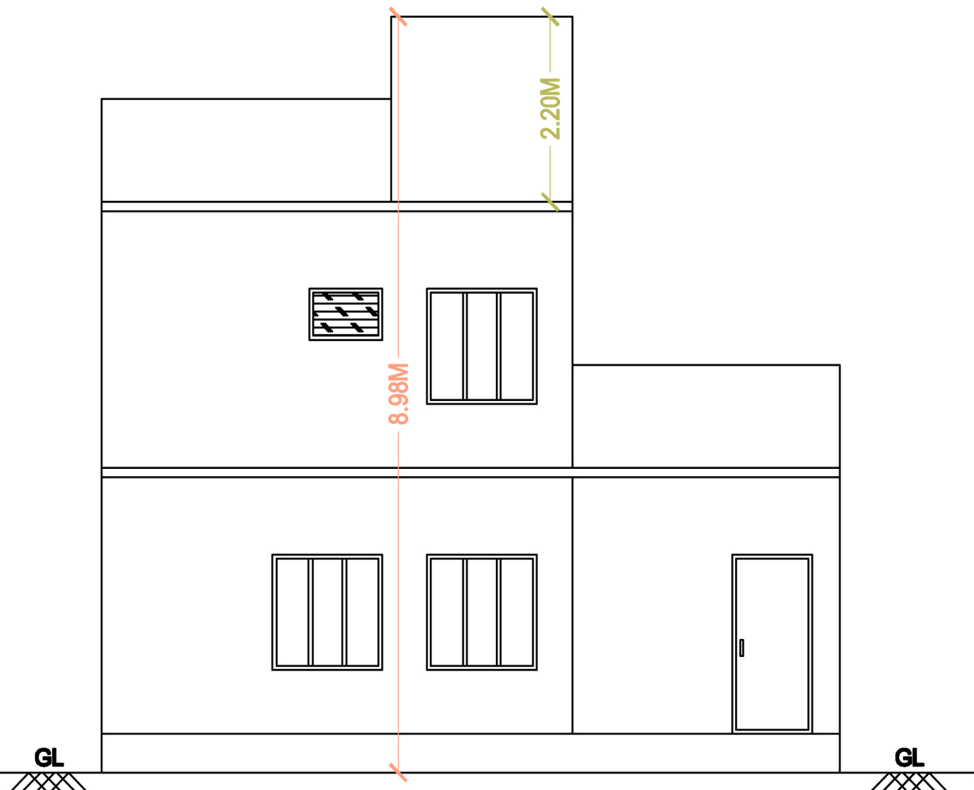

Elevation

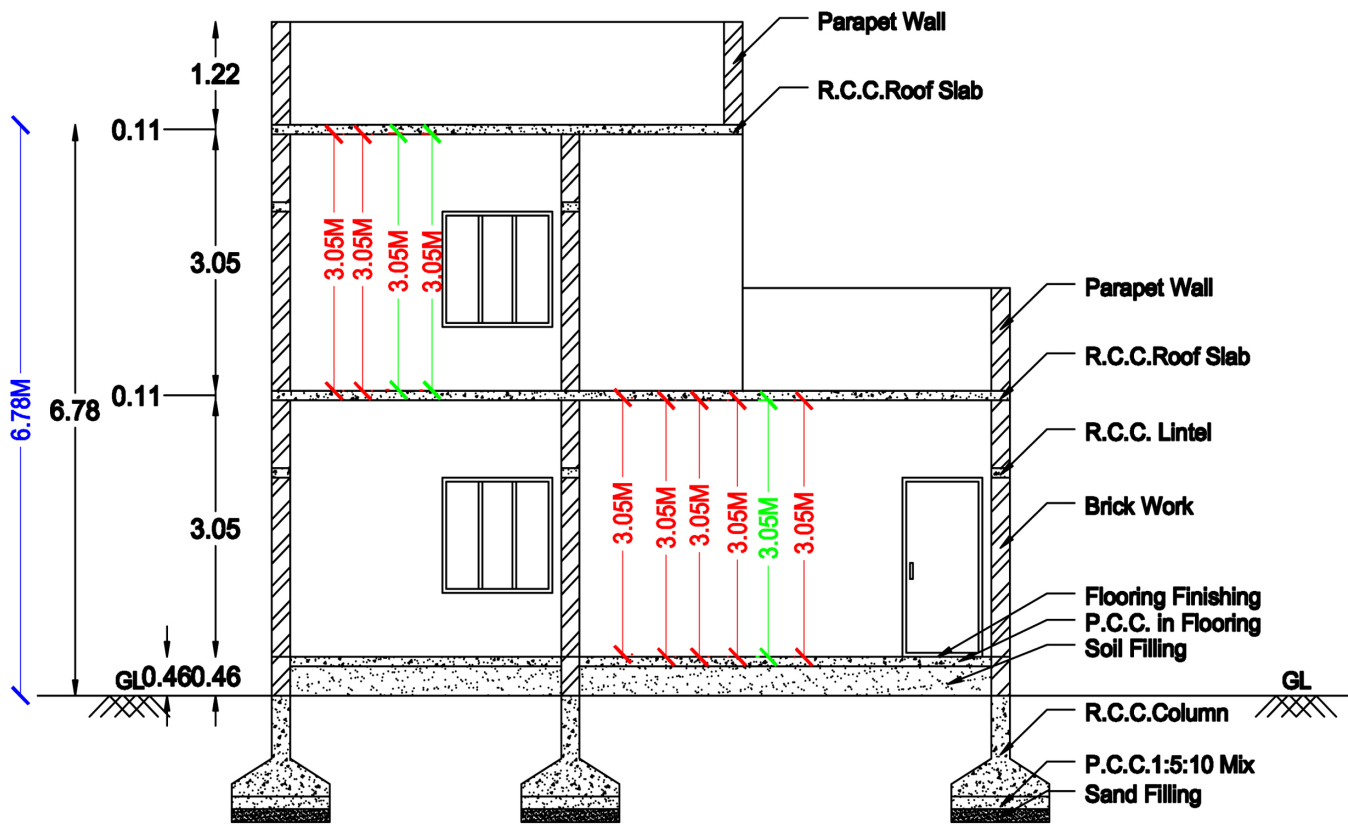


Section on AA

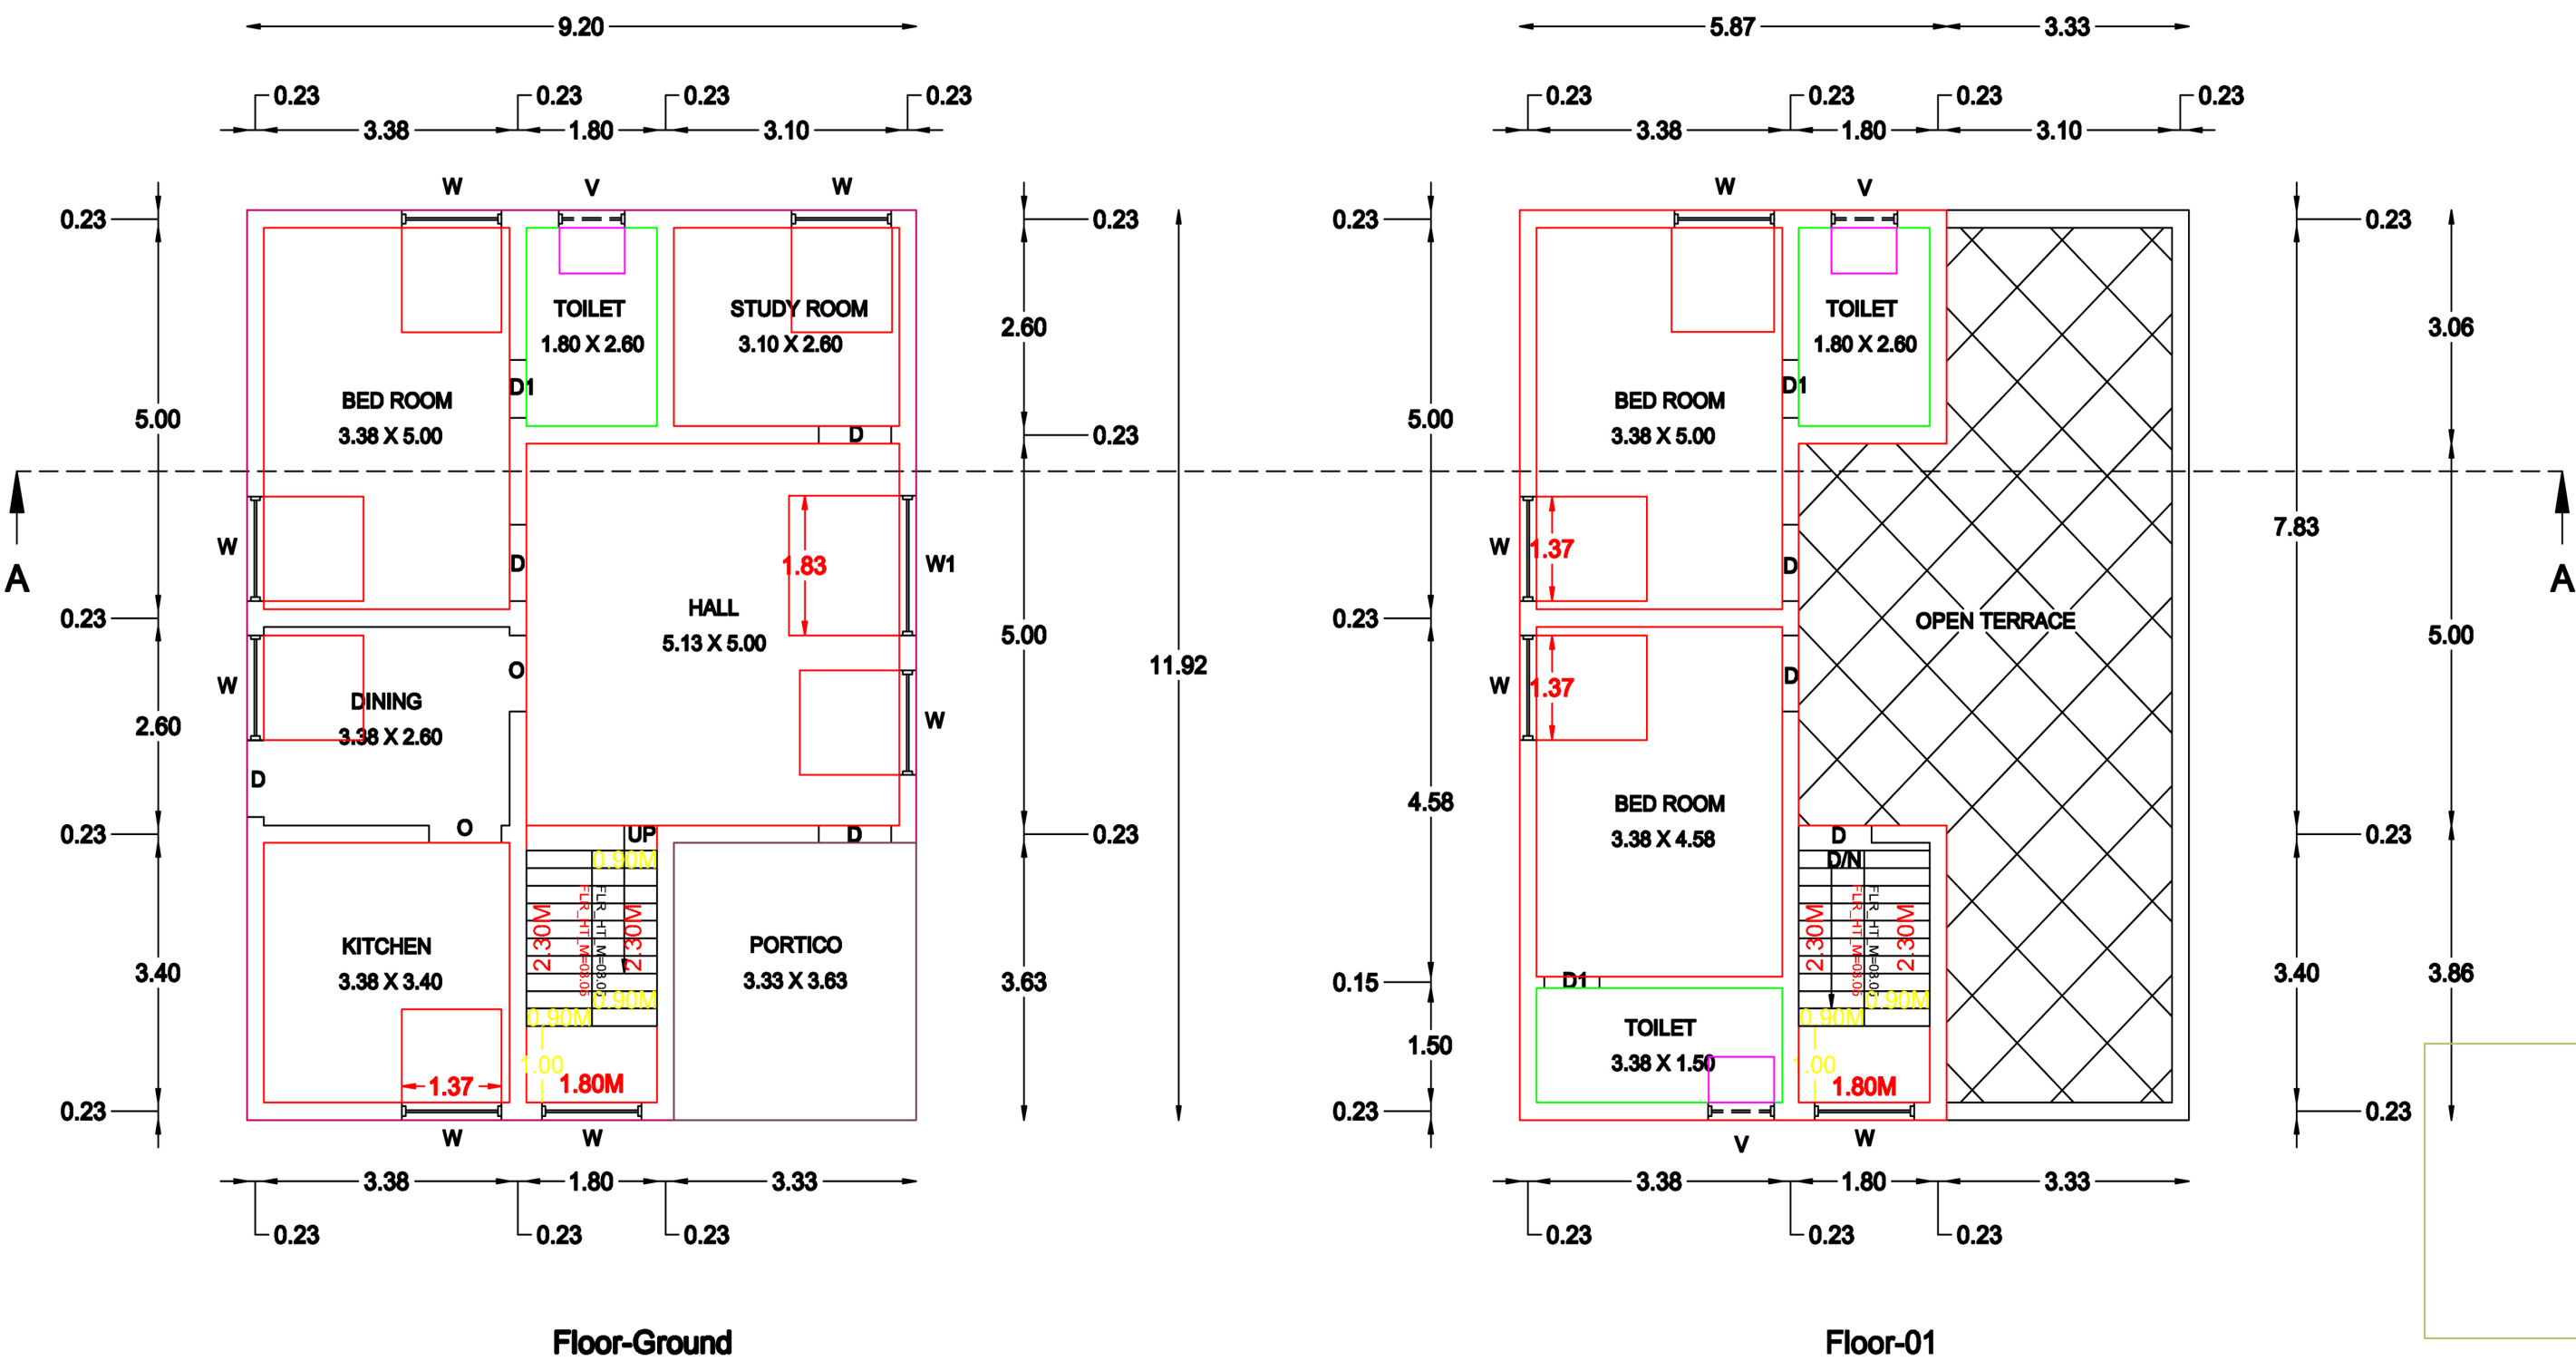

Floor-Ground

Floor-01

SITE PLAN
SCALE 1:100

 

S.F.NO - 23/13 PROPERTY.


PANCHAYAT ROAD

SCALE :-
ALL DIMENSIONS ARE IN FEET & METER
SCALE : 1:100 (OR) 1:80"

JOINERY DETAILS :-

S.NO	DESCRIPTION	SIZE IN M
1.	DOOR - D	1.00 X 2.13
2.	DOOR - D1	0.76 X 2.13
3.	WINDOW - W	1.37 X 1.37
4.	WINDOW - W1	1.83 X 1.37
5.	VENTILATOR - V	0.91 X 0.61
6.	OPEN - O	1.50 X 2.13

RAMASAMY PROPERTY & S.F.NO - 23/5E
Mr.B.DEEPAN REMAINING PROPERTY.

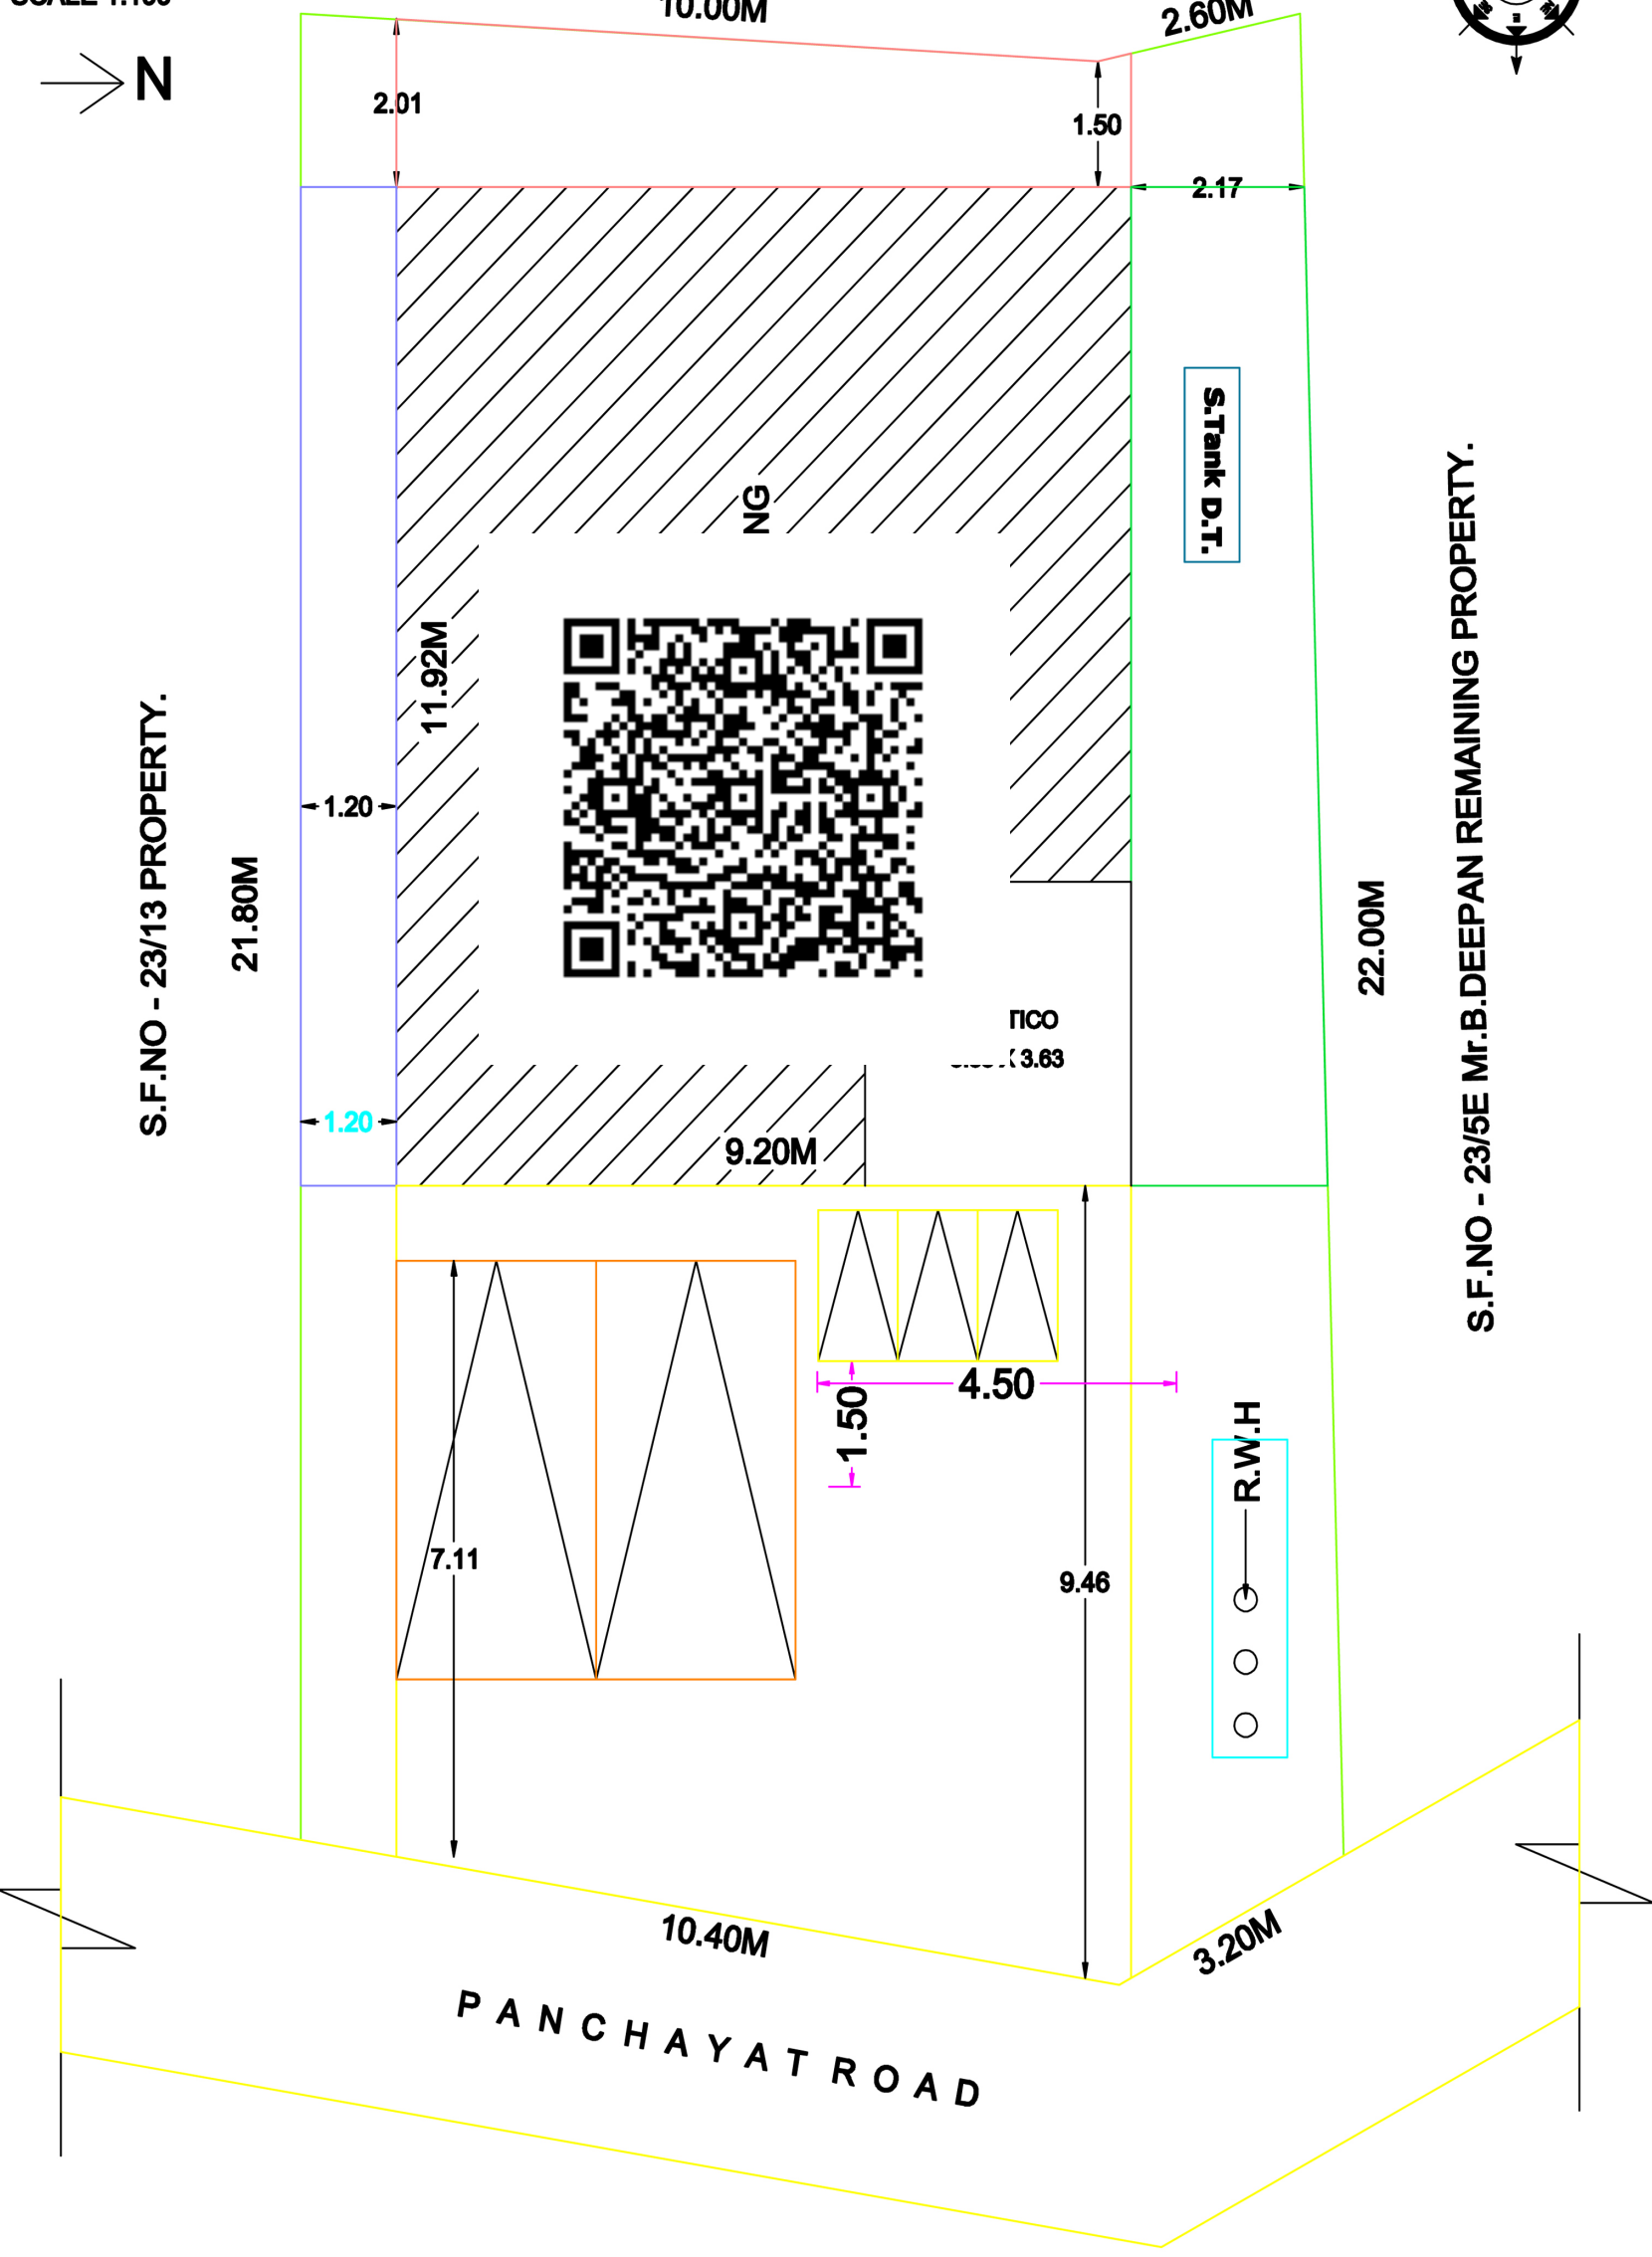

APPLICANT :-

[Signature]

ENGINEER :-


[Signature]

S. NAGARAJAN, M.E(Stru), M.Sc(RV), MBA, FIV.,
CHARTERED ENGINEER, STRUCTURAL ENGINEER
REGISTERED VALUER OF INCOME TAX
APPROVED VALUERS FOR BANKS
REGISTERED ENGINEER GRADE - I (RE-I)
SLPA REG. No: 19 / RE - I
45/1, GURUKKAL COLONY, CHINNATHIRUPATHI,
SALEM - 636 008
CELL: 94433 57773, 78660 57773.


AREA DETAILS :-

1.	AREA OF THE SITE (7.50) CENTS	3267.00 S.FT	303.51 S.M
2.	GROUND FLOOR AREA	1180.38 S.FT	109.66 S.M
3.	FIRST FLOOR AREA	643.90 S.FT	59.82 S.M
4.	TOTAL AREA	1824.28 S.FT	169.48 S.M
5.	AREA OF OPEN SPACE	2086.62 S.FT	193.85 S.M


FOUNDATION DETAILS:-
(NOT TO SCALE)

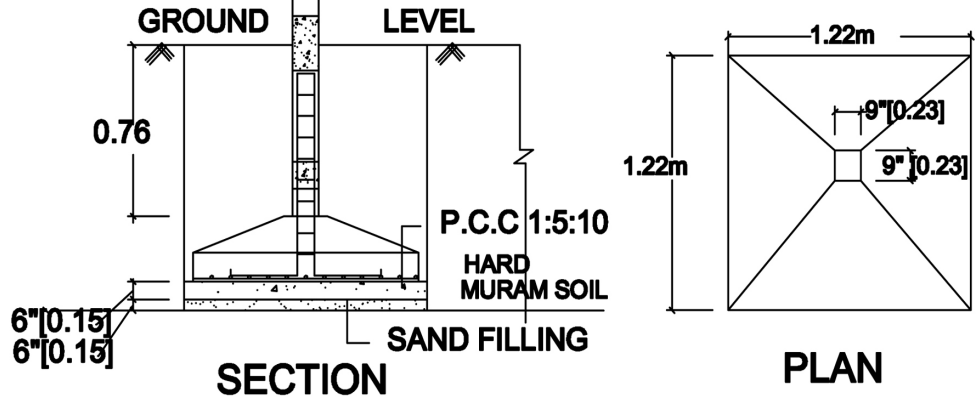


SEPTIC TANK:

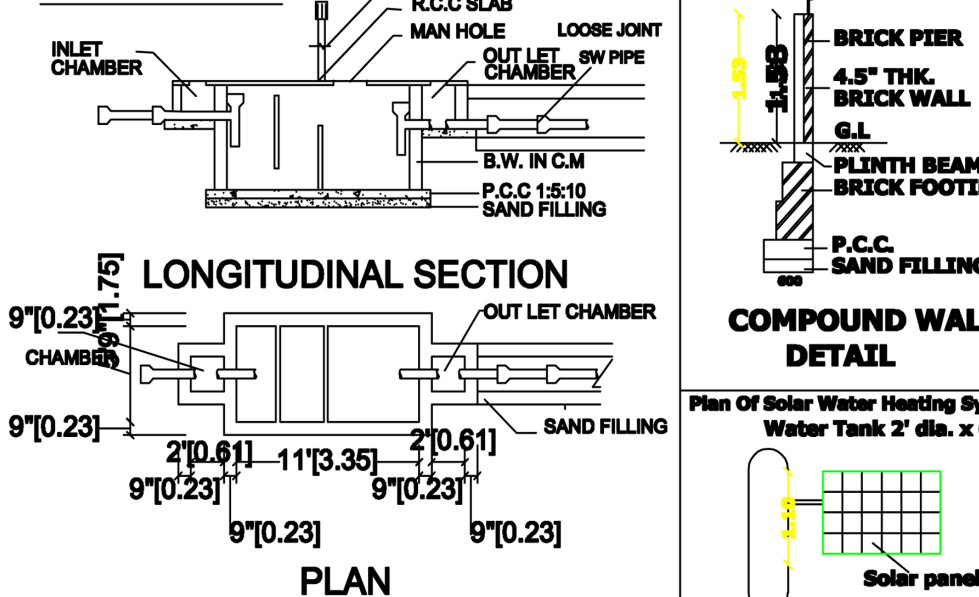

STAIR CASE DETAILS:

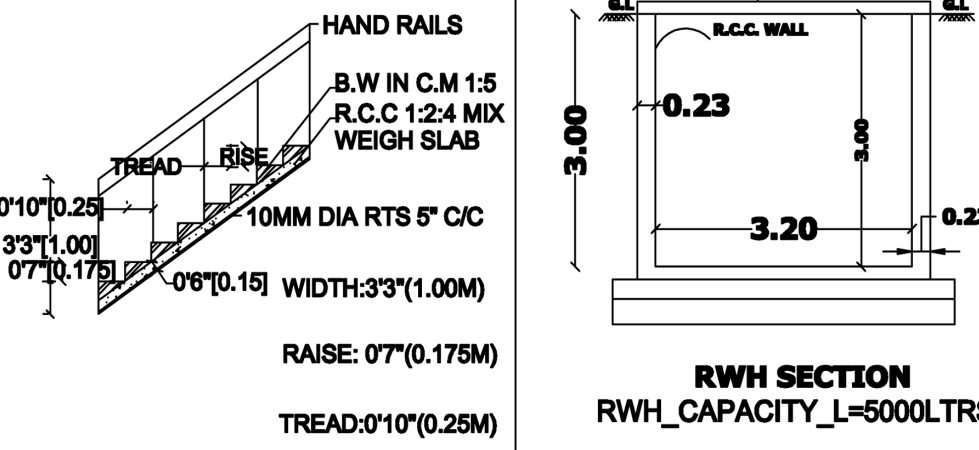

MAIN GATE

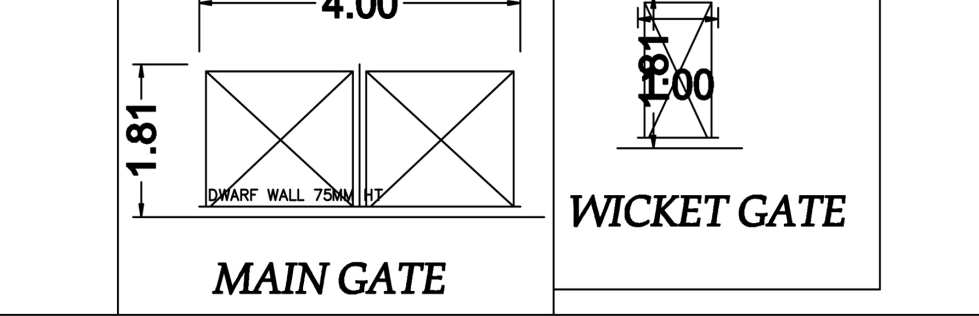

WICKET GATE

