

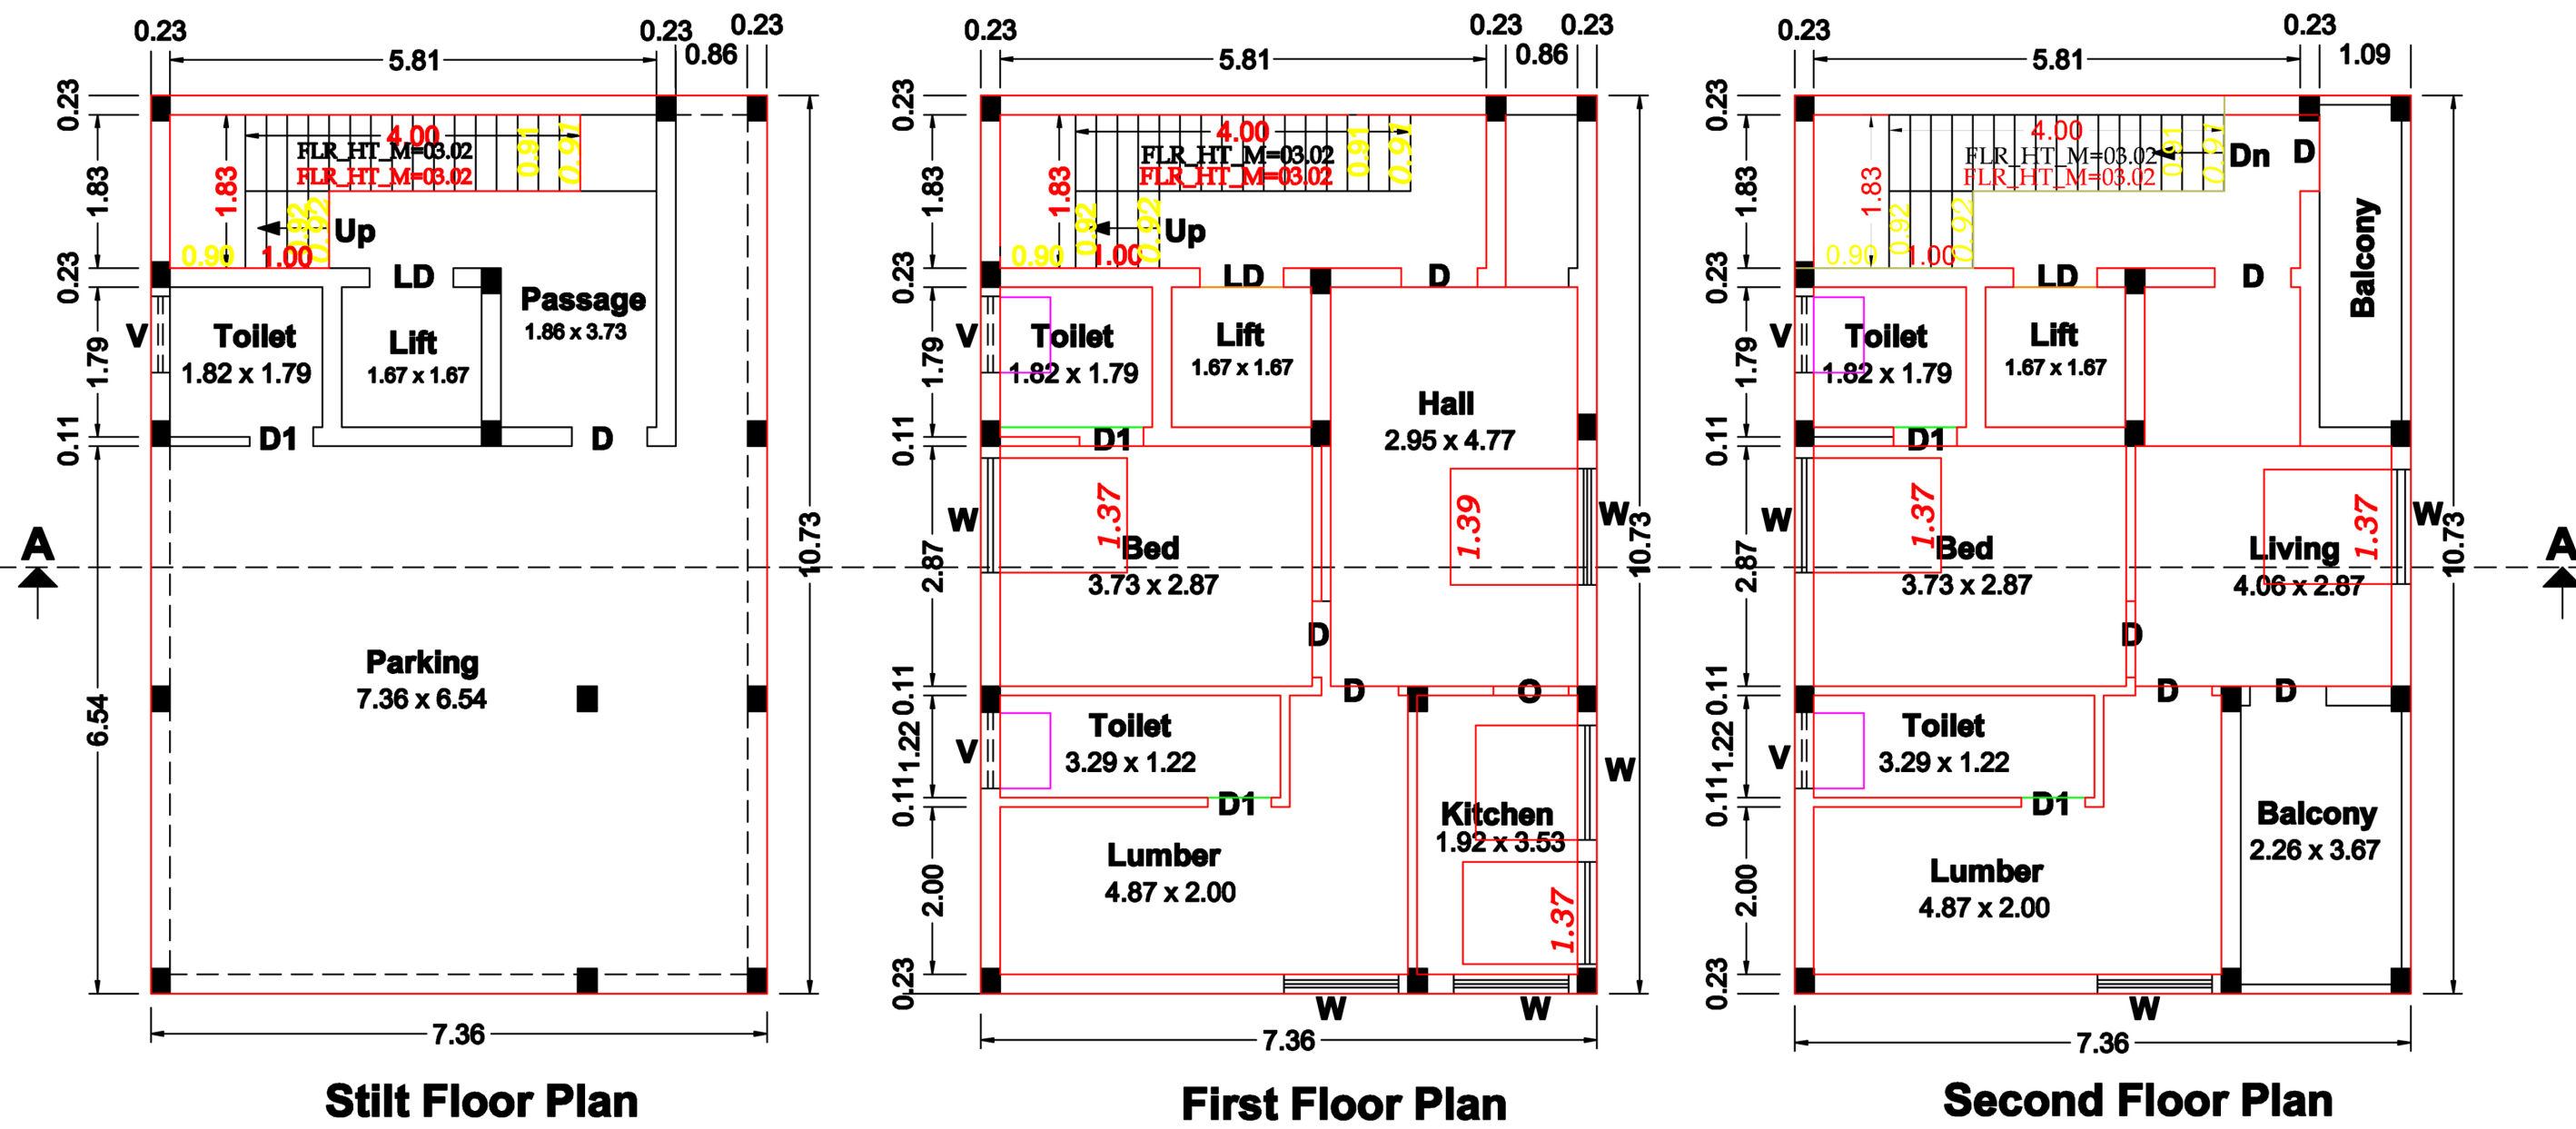
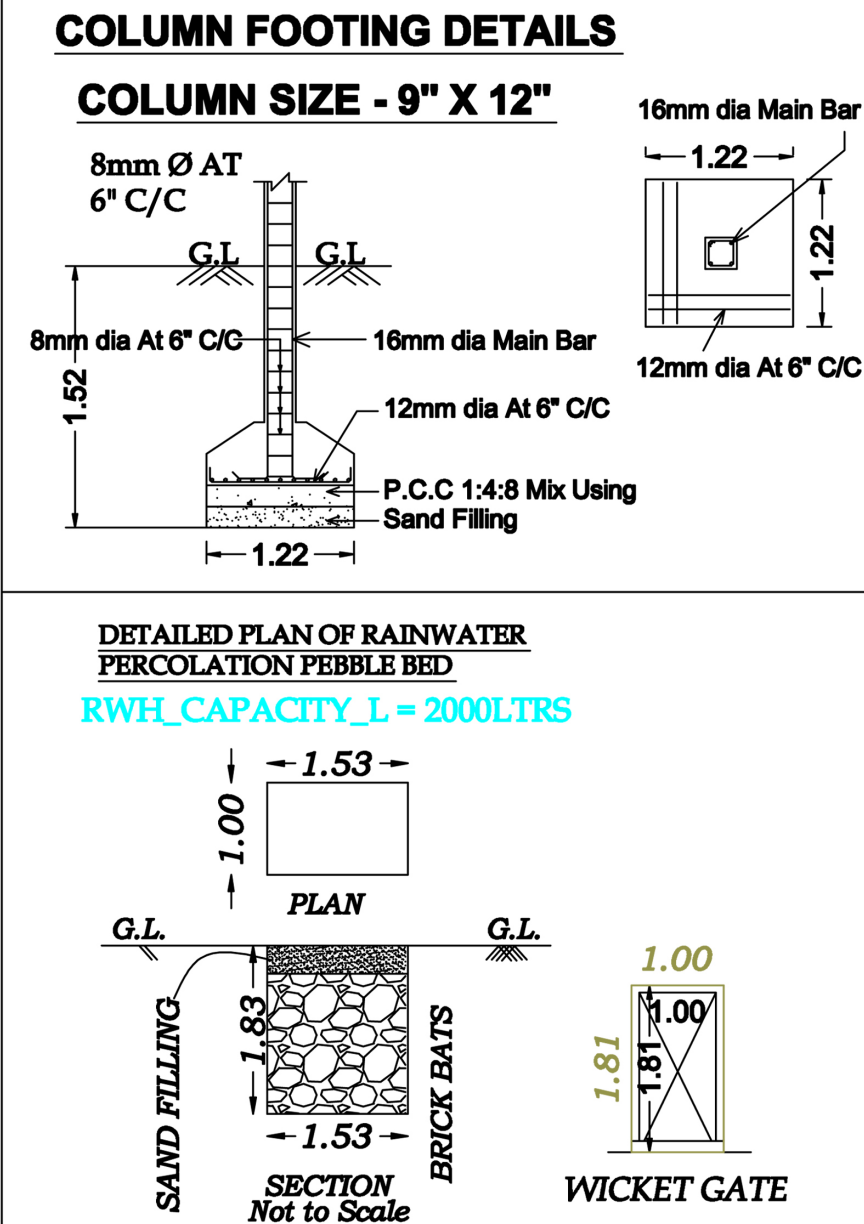


Plan showing The Proposed Construction of R.C.C Terraced Roof Building For Residential Purpose in Plot No:87 (East Part), Patta No:2869, S.No:2/12 & 2/13 At SK CITY PHASE-II, Nilavarapatty Village, Dasanaickenpatty Panchayat, Panamarathupatty Union In Salem Taluk & District.


Applicant :Mr.N.P.Karunakharan S/O Mr.S.Poomalai

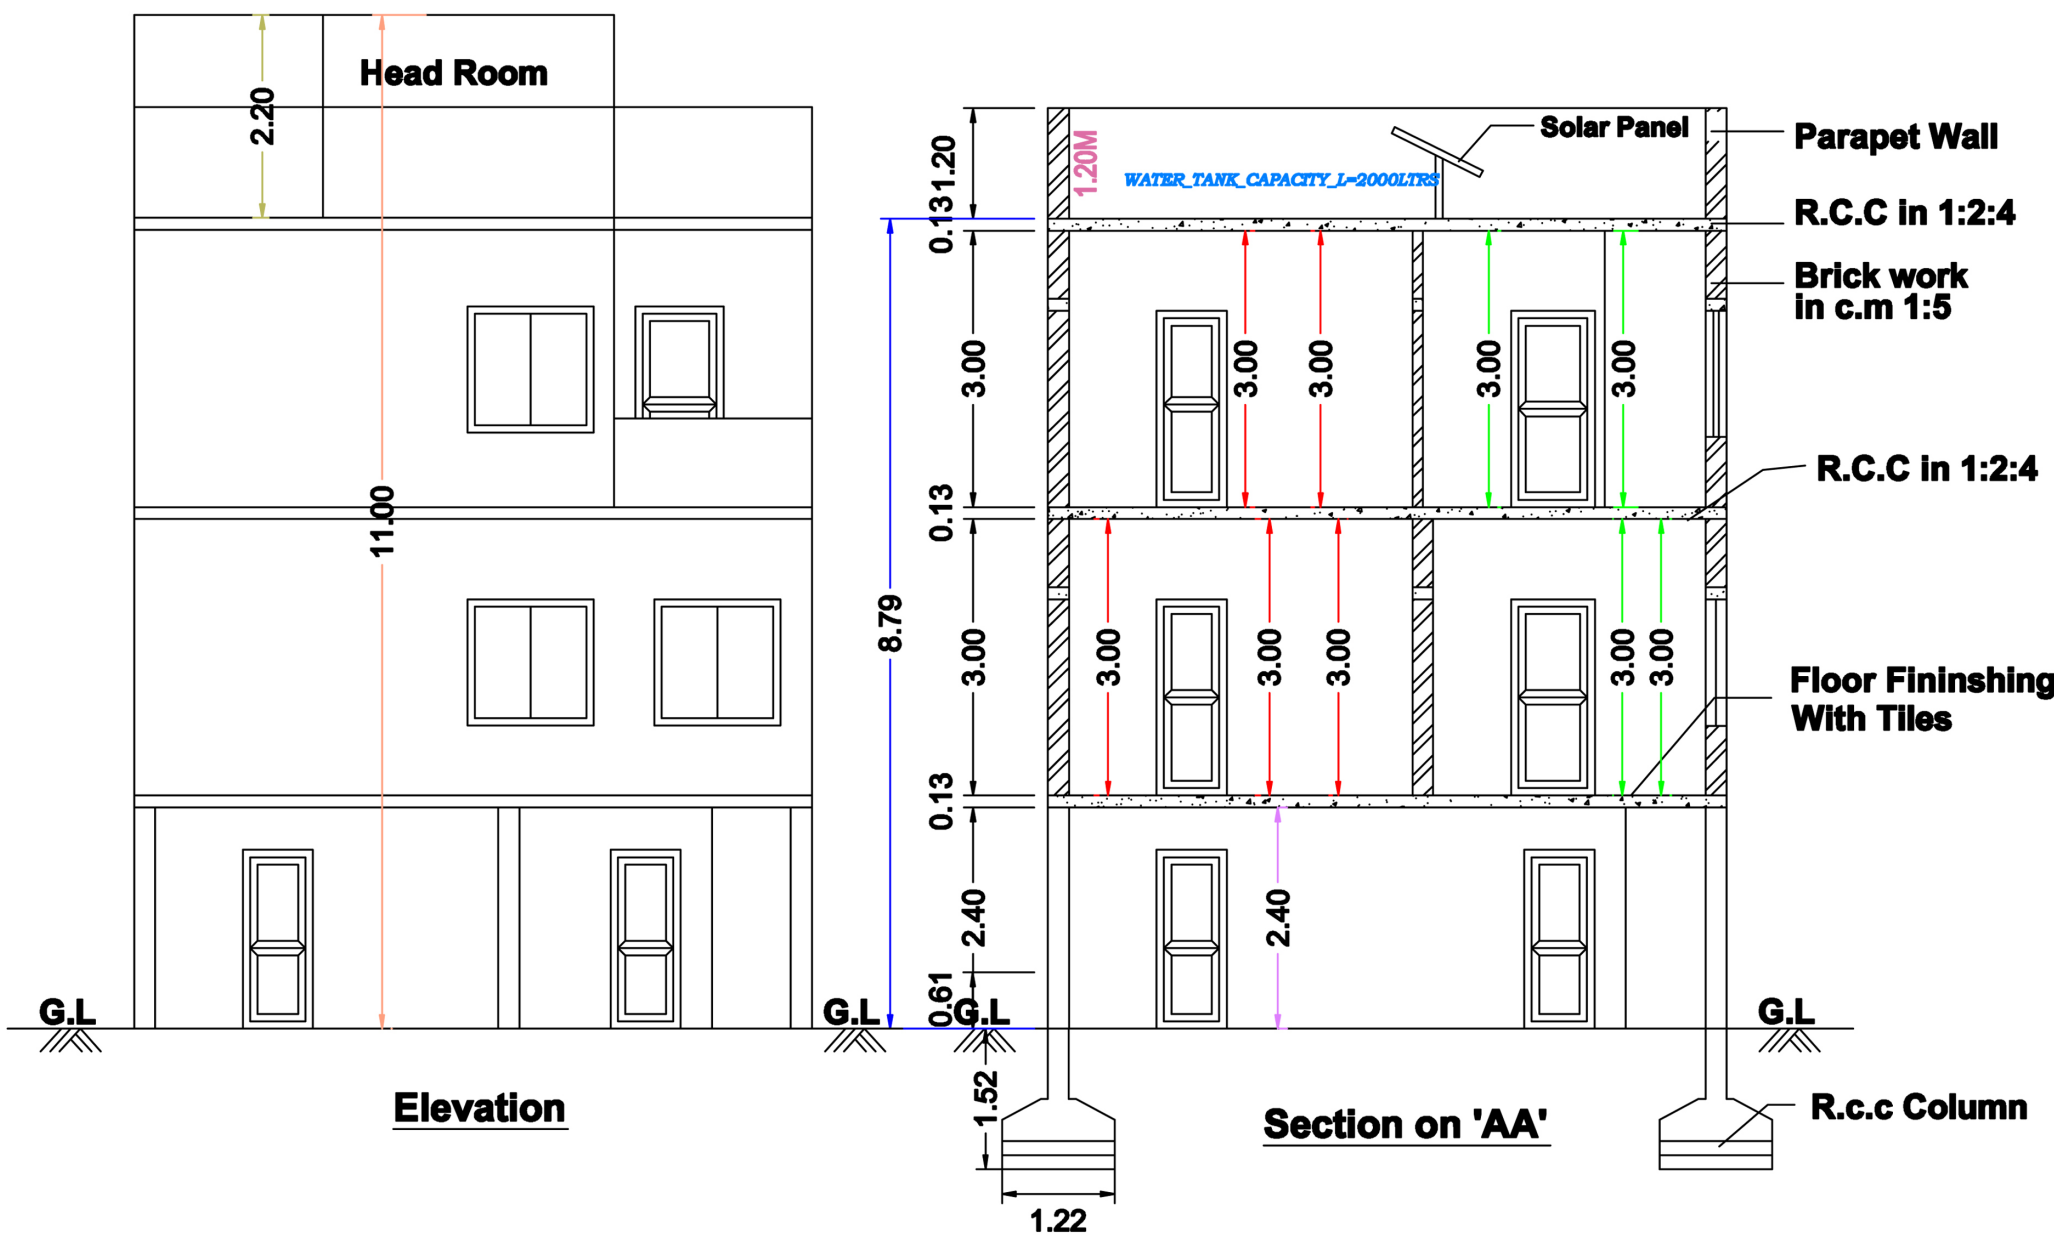

Site Plan
Scale 1: 100

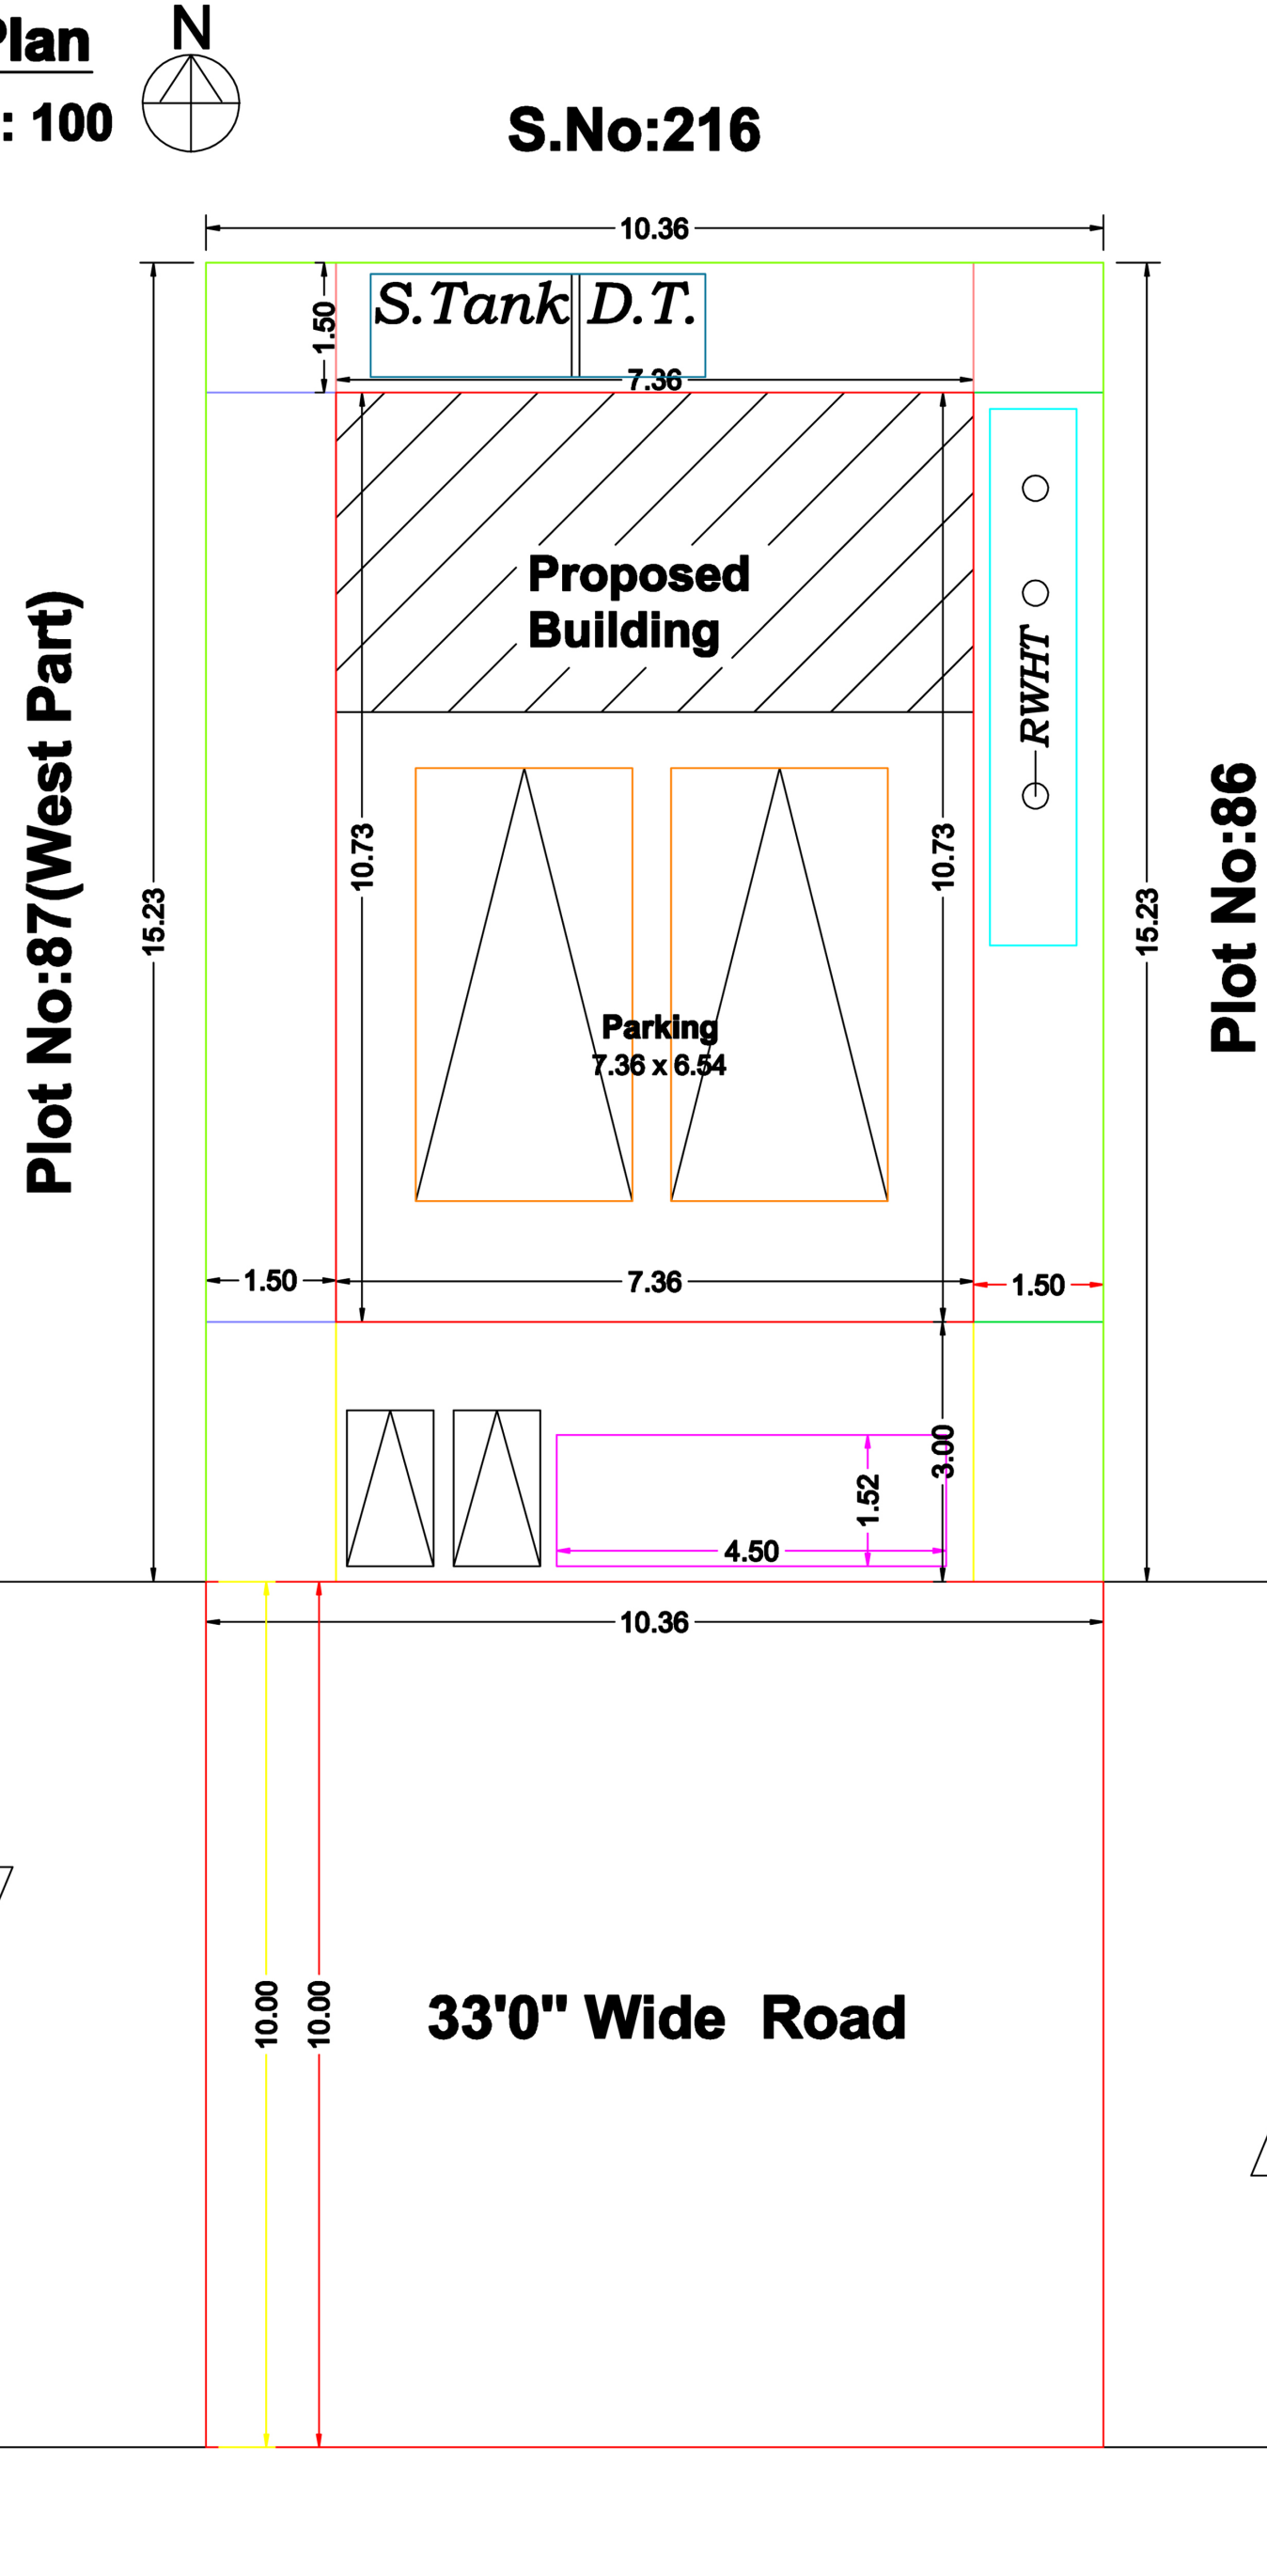

SEPTIC TANK DETAIL

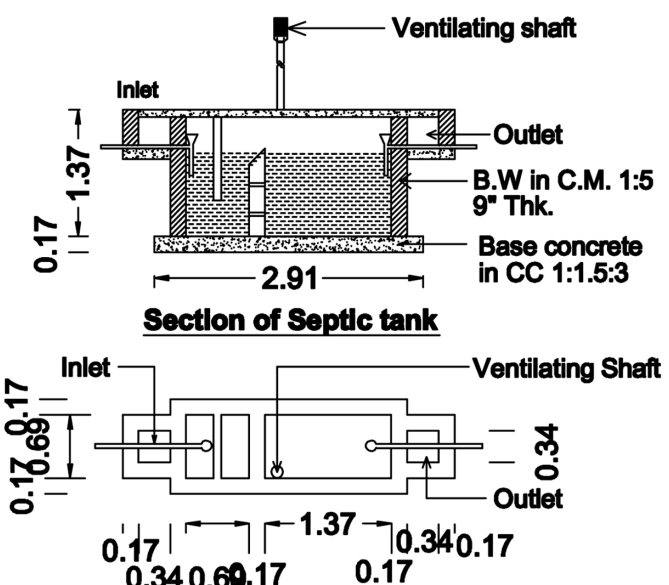

Joinary Details:

Door	3'3" x 7'0"	1.00 x 2.13
Lift Door-LD	4'0" x 7'0"	1.22 x 2.13
Door-1	2'6" x 7'0"	0.76 x 2.13
Window	4'0" x 4'6"	1.22 x 1.37
Ventilatore	3'0" x 2'0"	0.91 x 0.61

Area Details:

	Sft	Sqm
Area of the site	1700.00	157.93
S.No:21/12 = 430		
S.No:21/13 = 1270		
Area of the Stilt	850.03	78.97
Area of the F.F	850.03	78.97
Area of the S.F	850.03	78.97
Total Area	2550.09	236.91
Area of the open	849.97	78.96

Applicant :

Karunakharan

Engineer:

S. Nagarajan

Er.S.NAGARAJAN M.E., (Stru).,M.Sc(RV).,M.B.A.,FIV.,
CHARTERED ENGINEER, STRUCTURAL ENGINEER
REGISTERED VALUER OF INCOME TAX
REGISTERED ENGINEER GRADE-I (RE-I)
SLPA REG.NO:19/RE-I
45/1. GURUKKAL COLONY, CHINNATHIRUPATHI,
SALEM-636008
CELL:94433 57773, 7868057773,
OFFICE NO : 9715150077.

