
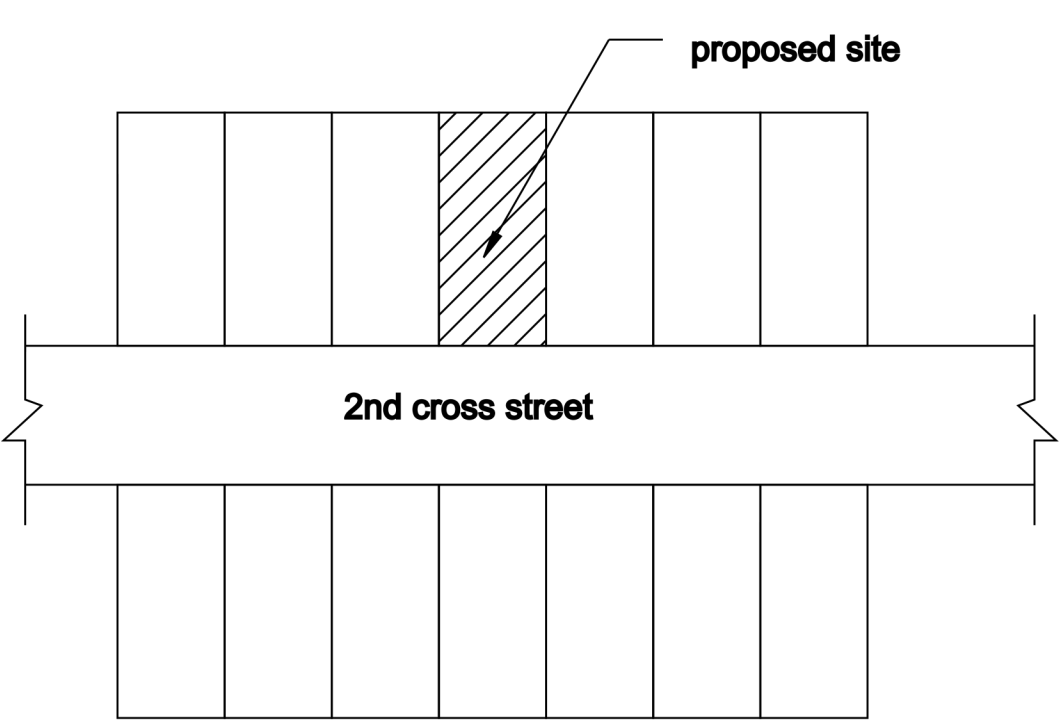
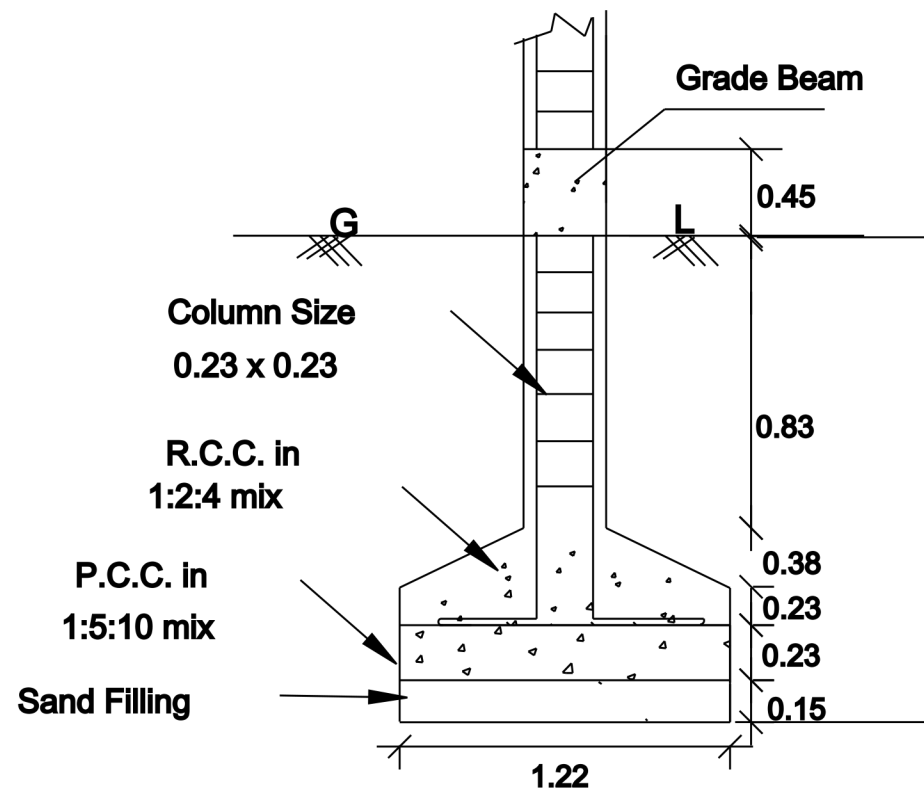
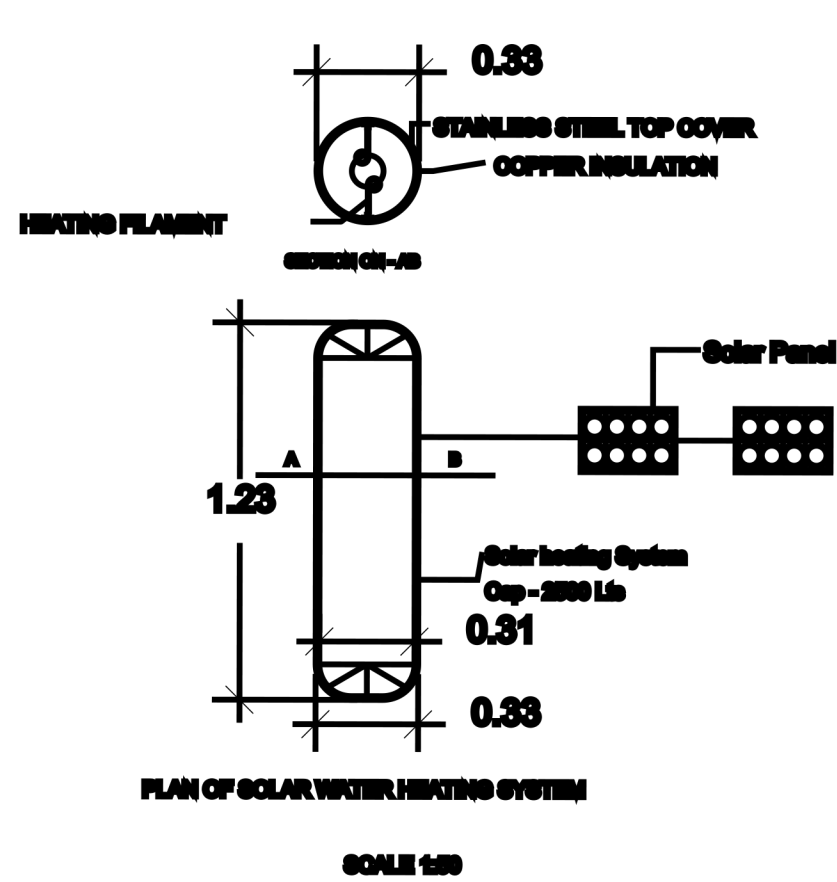
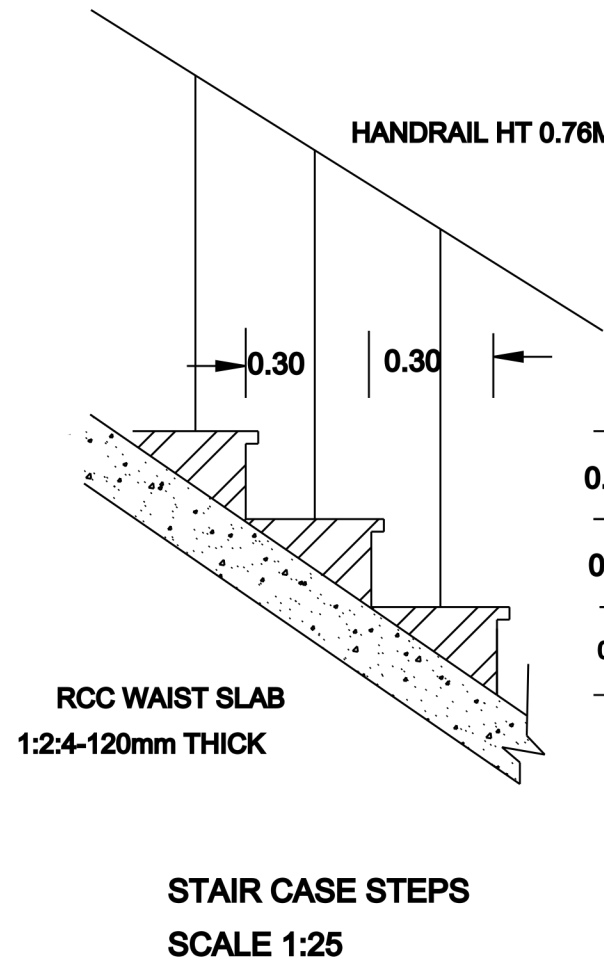
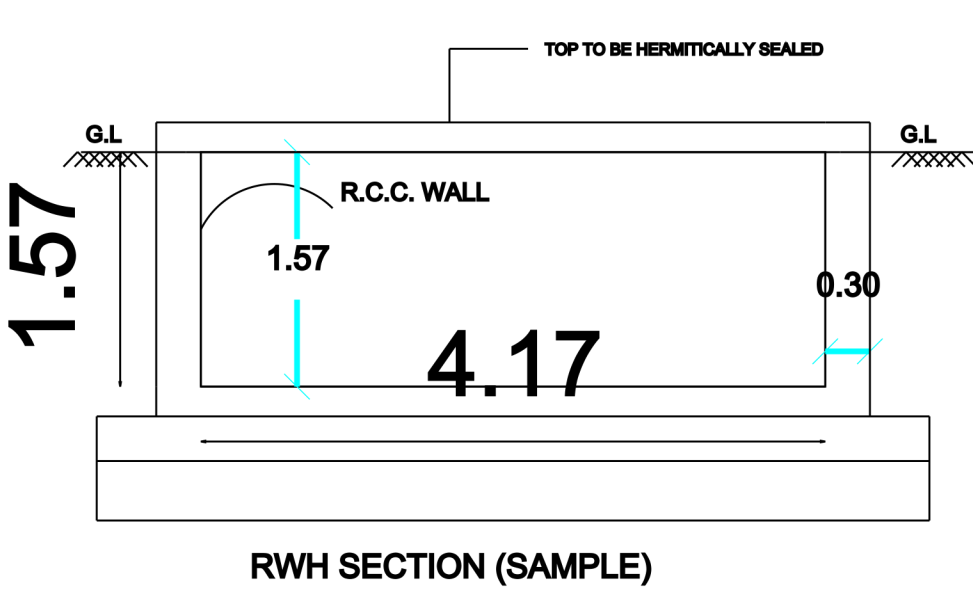


SITE AND DETAILED PLAN SHOWING THE PROPOSED CONSTRUCTION OF R.C.C ROOF GROUND FLOOR & FIRST FLOOR RESIDENTIAL BUILDING IN ,OLD RS.NO: 10/5 NEW R.S NO:10/11, PATTa NO: 581 PUKKULAM MAIN ROAD AT 2nd CROSS STREET, THIYAGADURGAM TOWN PANCHAYAT LIMIT, KALLAKURICHI DISTRICT.


APPLICANT :- Mr.A.SARAVANAKUMAR S/o Mr. ARUMUGAM.

ALL DIMENSIONS ARE IN METRE.


SCALE:1CM=1M

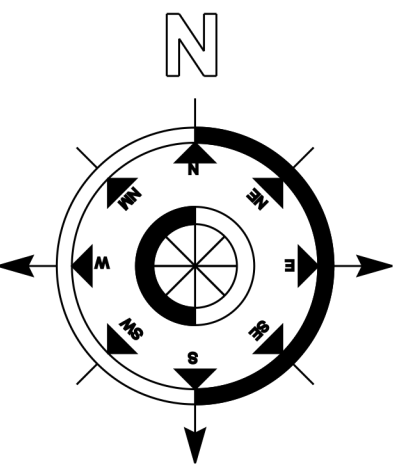

KEY PLAN

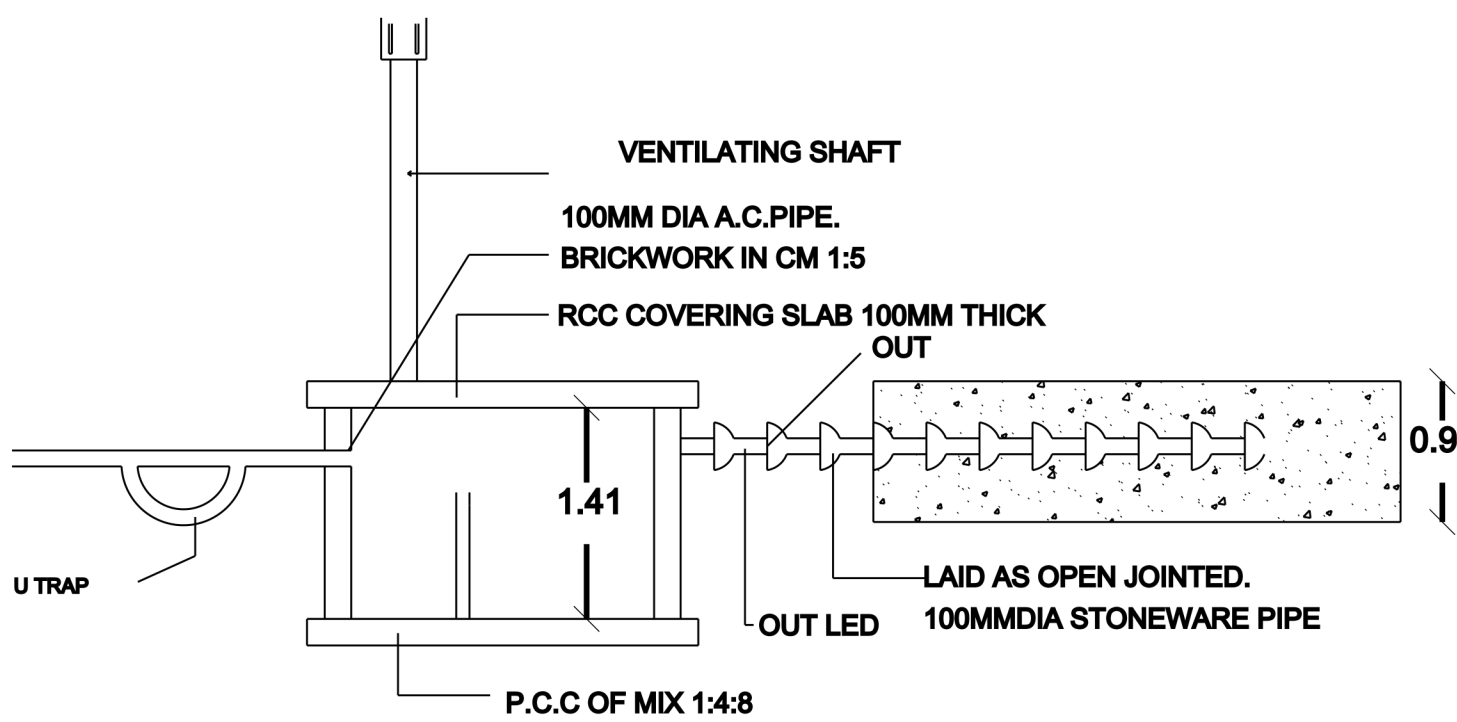


SECTION OF SEPTIC TANK

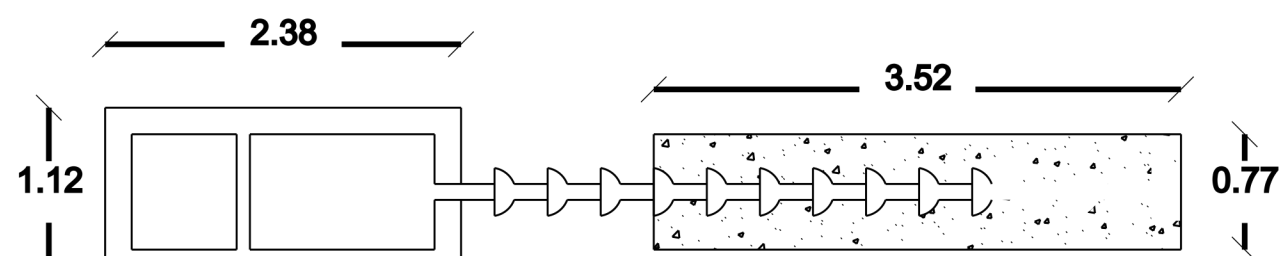

PLAN OF SEPTIC TANK


SCALE 1:100

KARUPPAN SITE

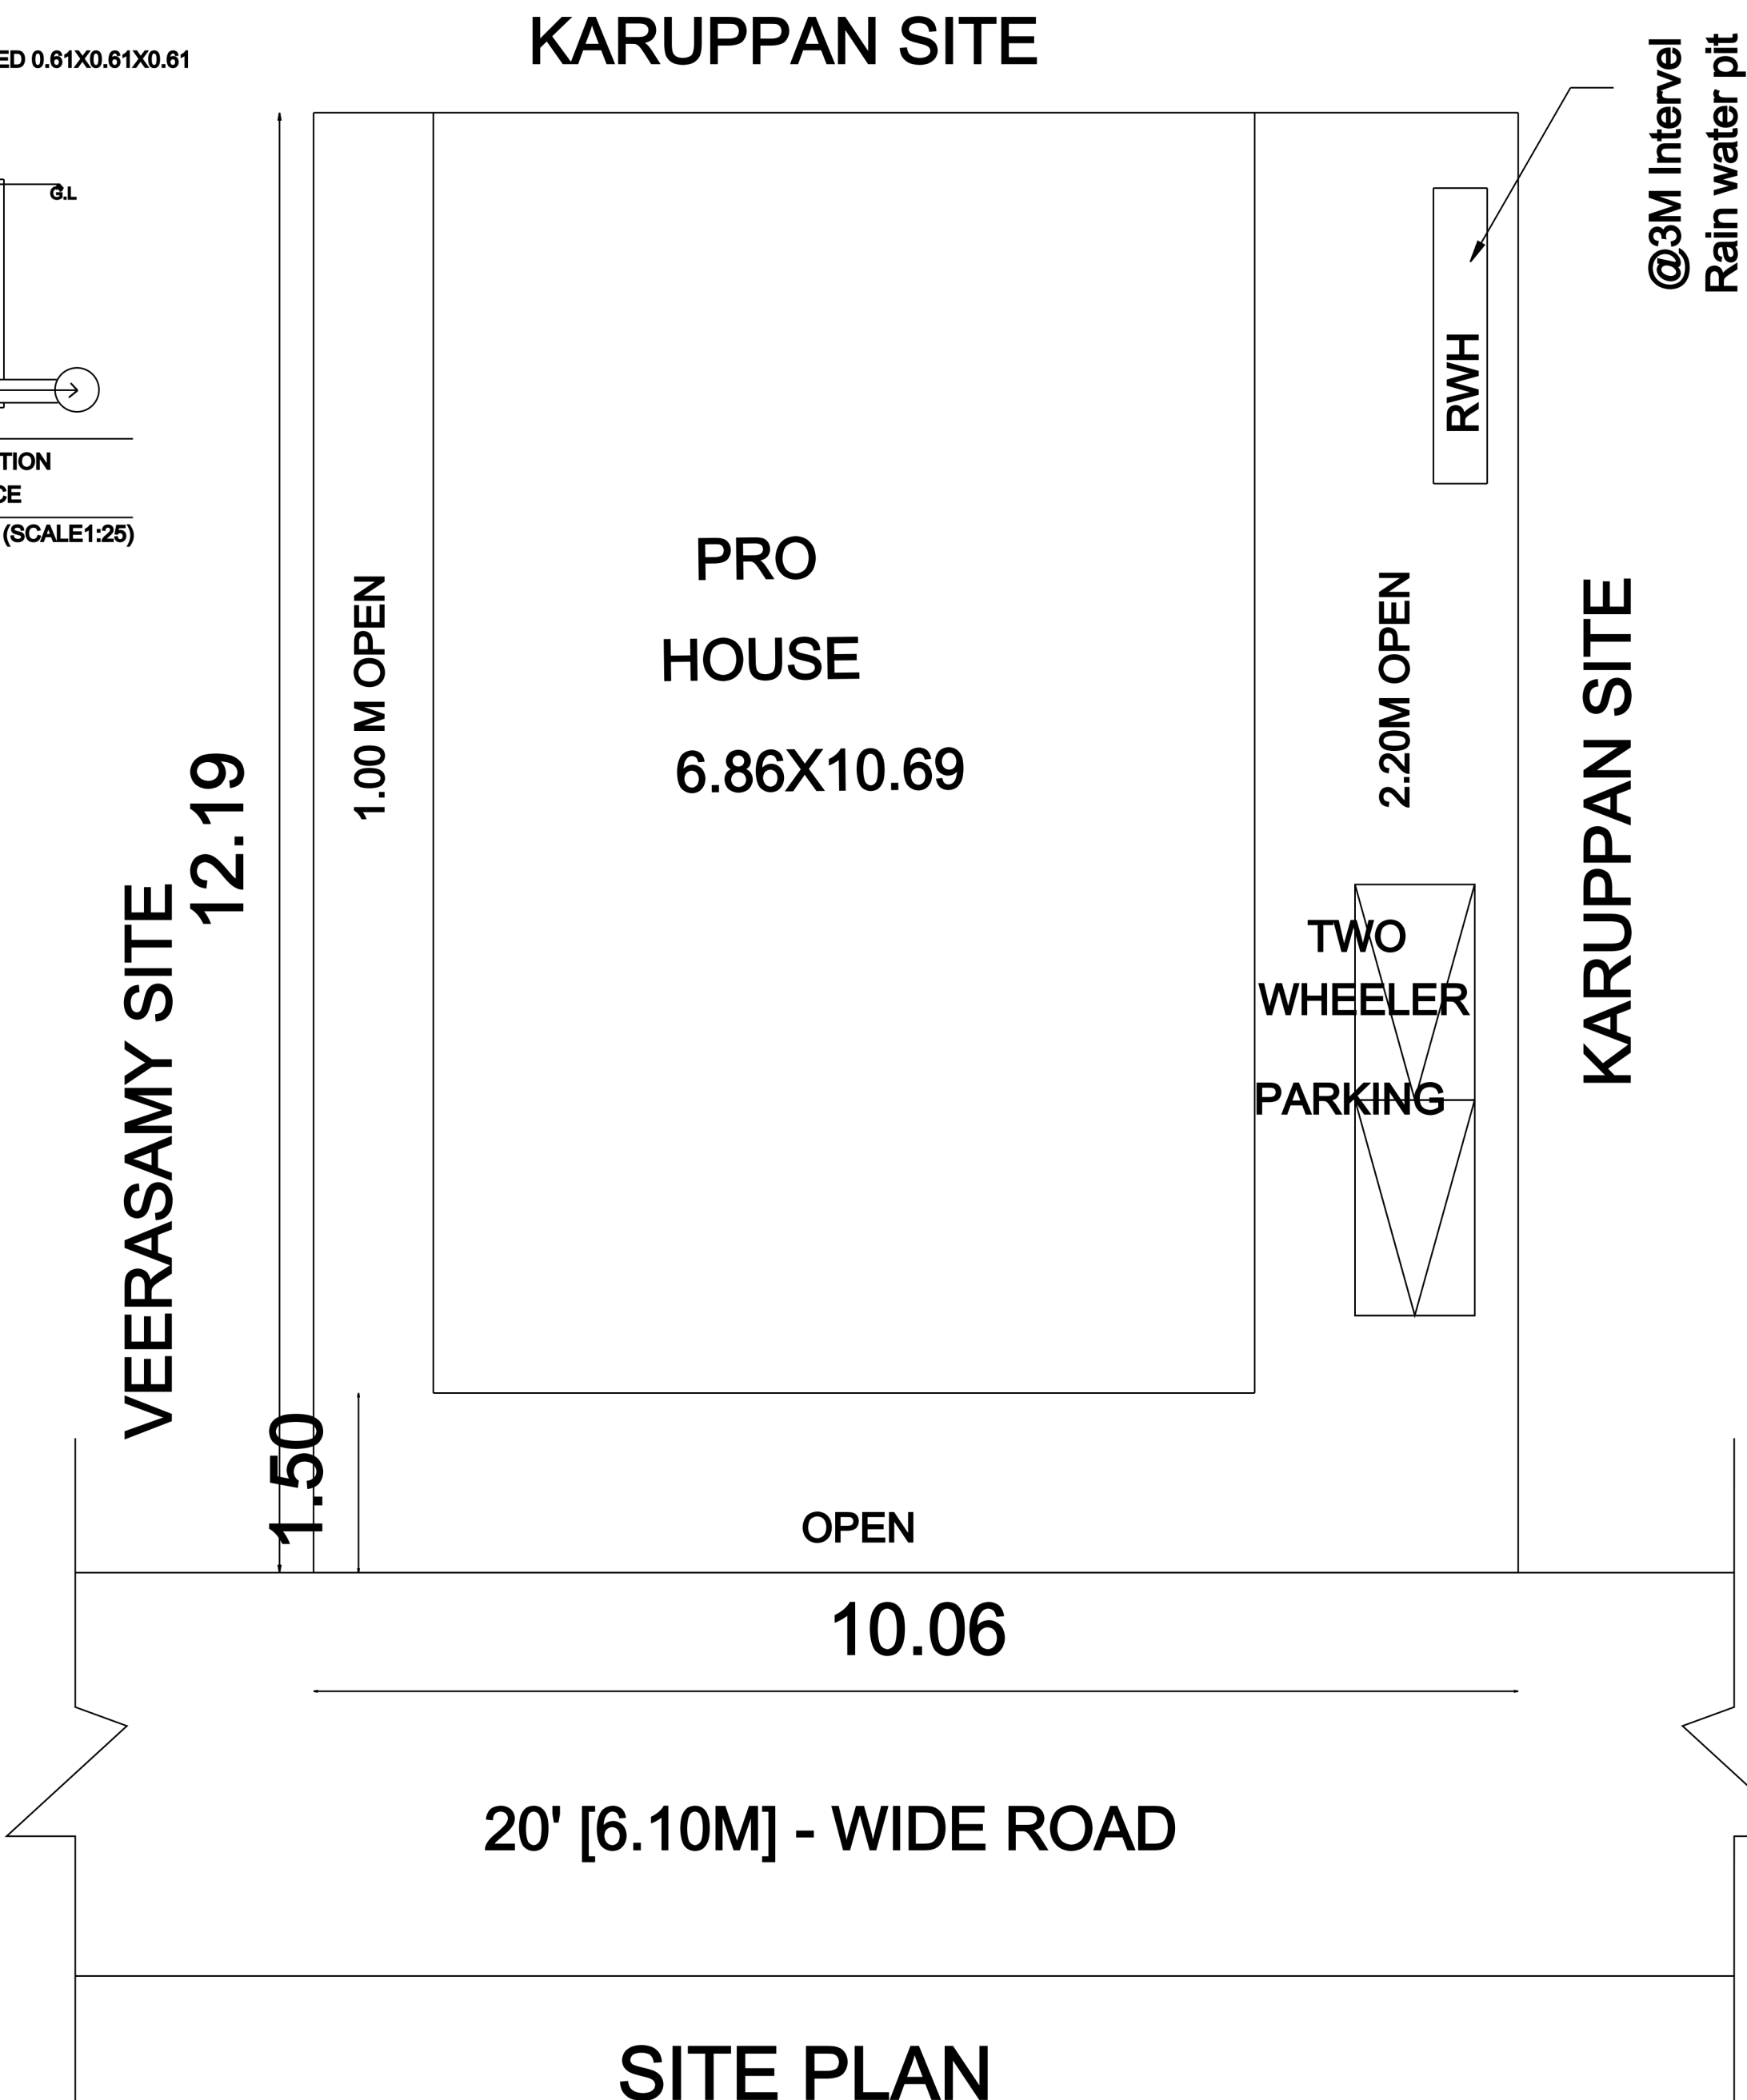


SITE PLAN


SCALE 1:100

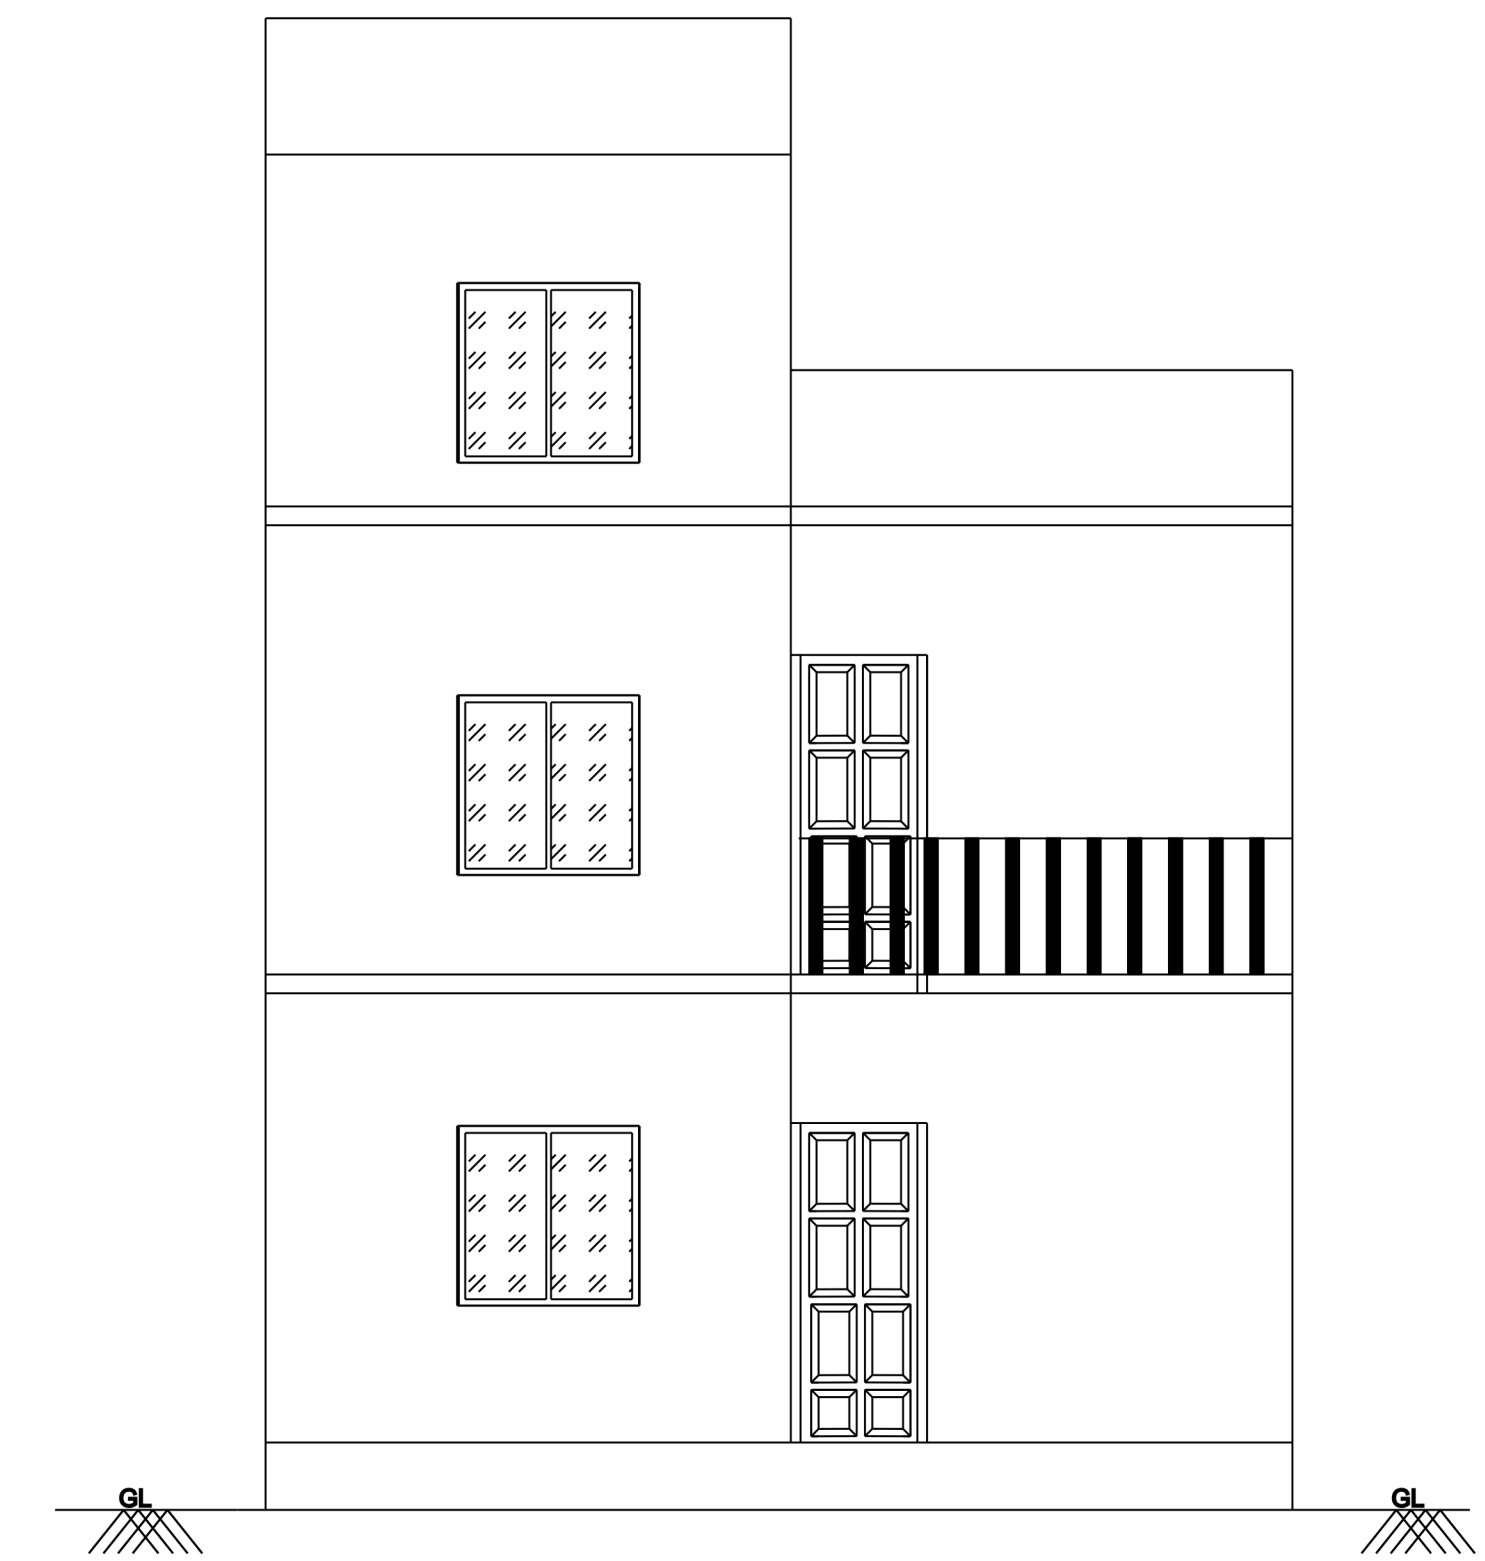

ELEVATION

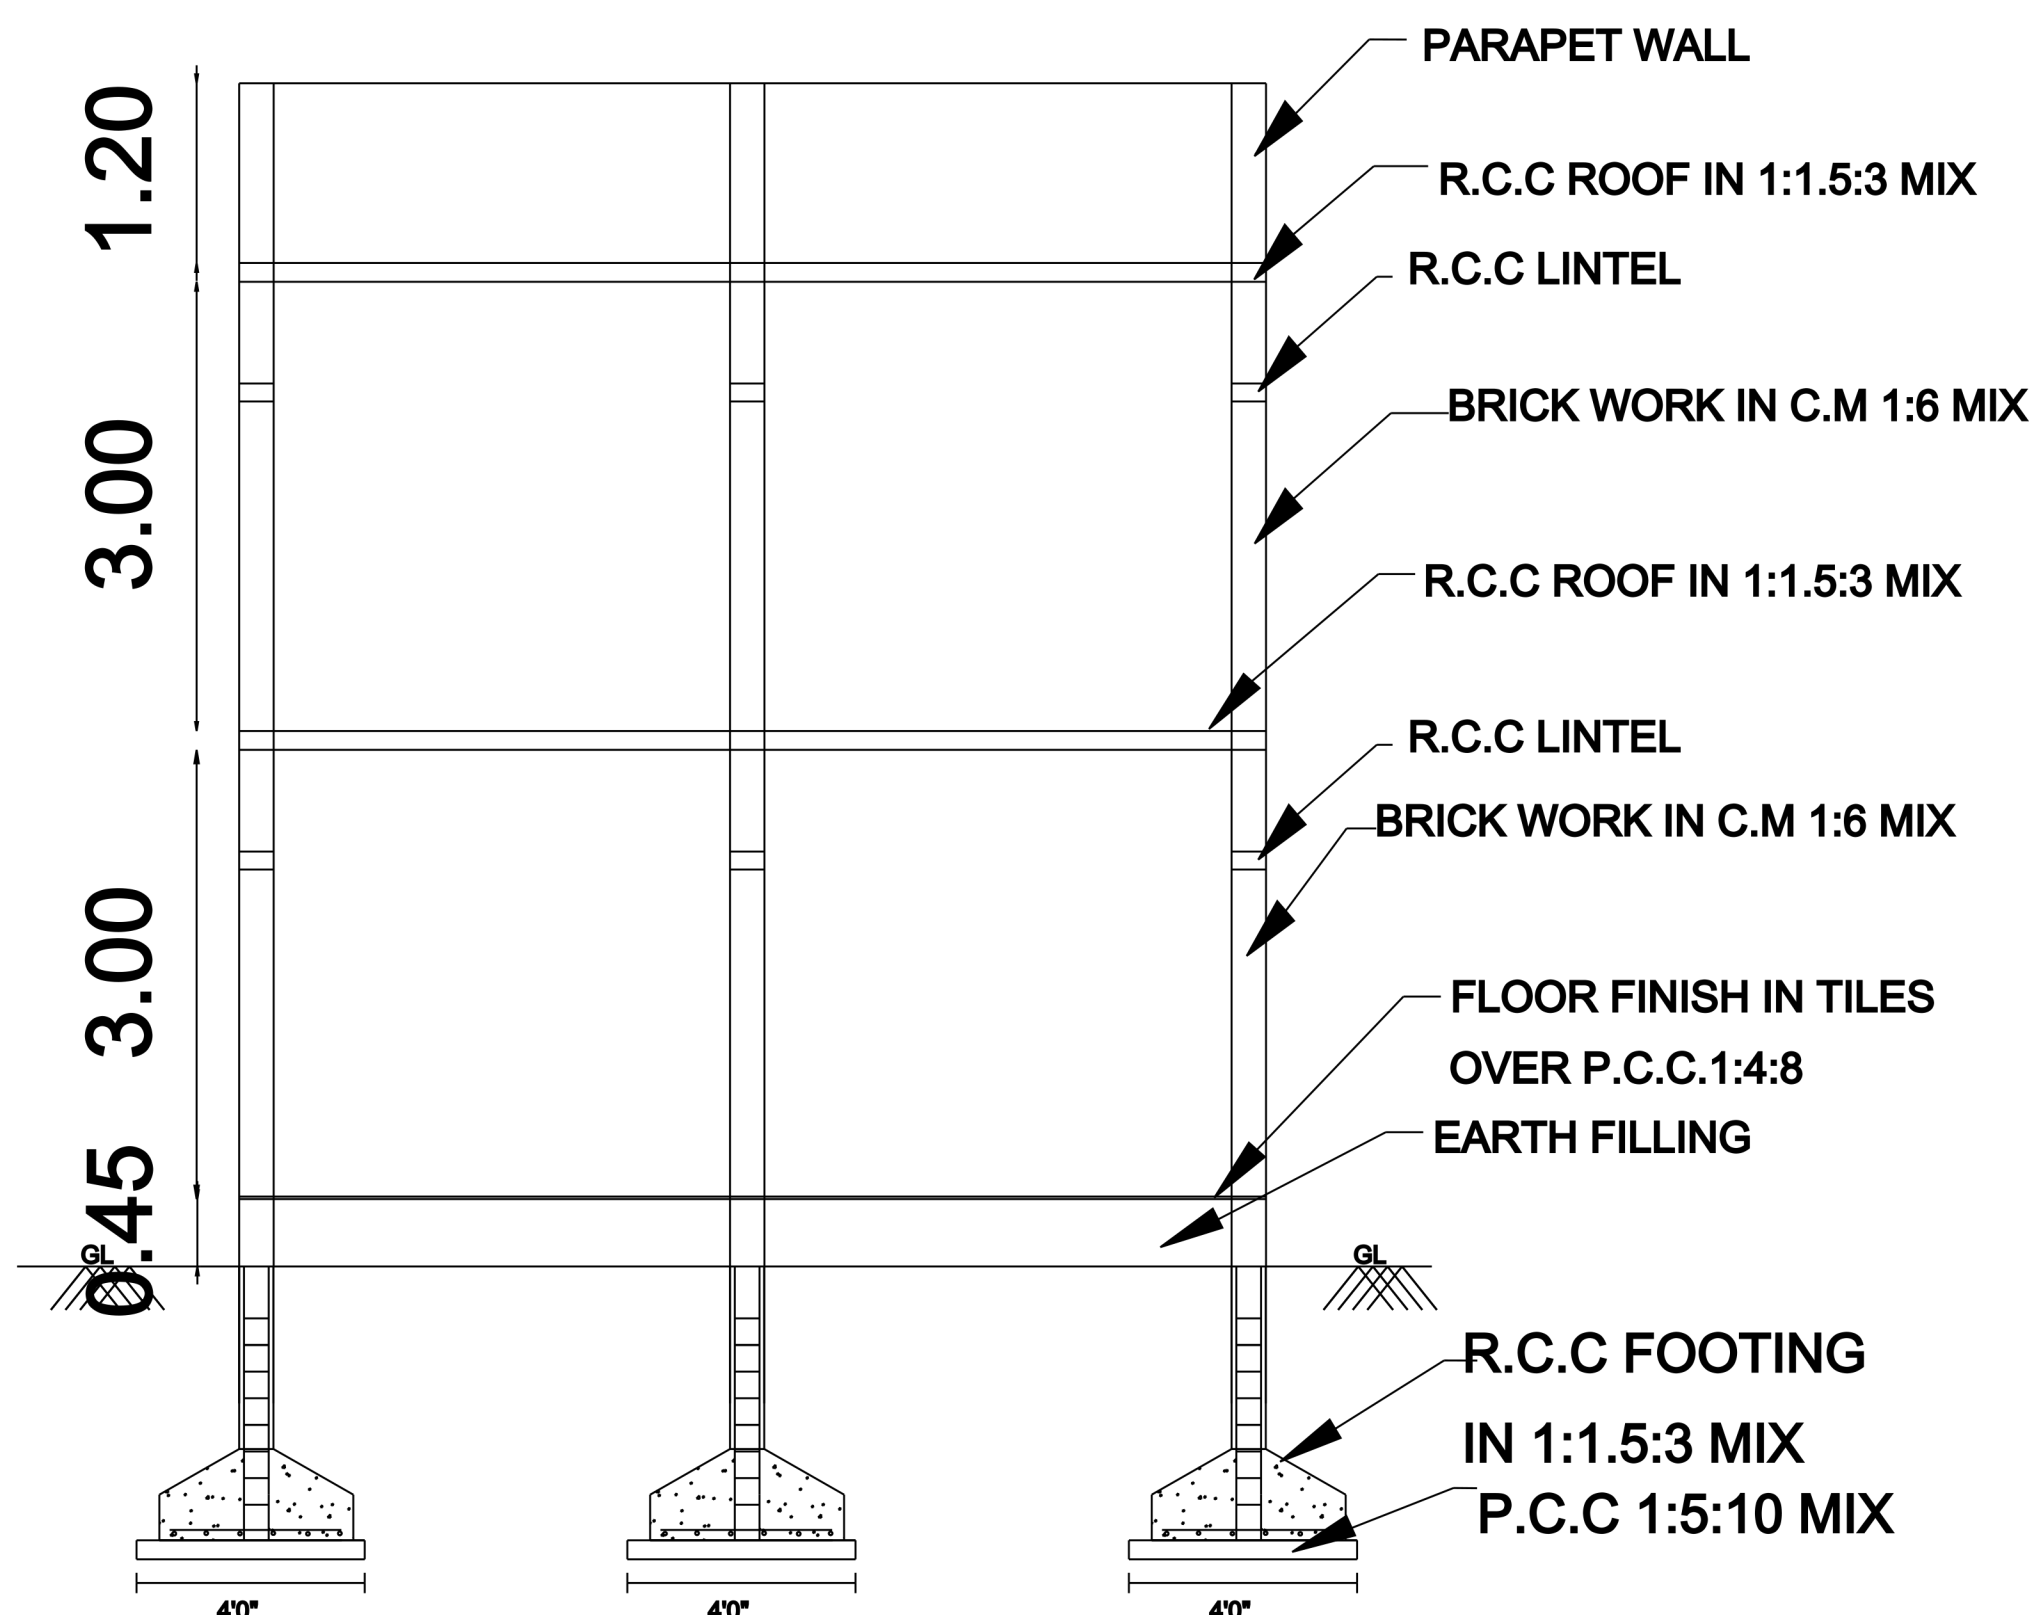


SECTION

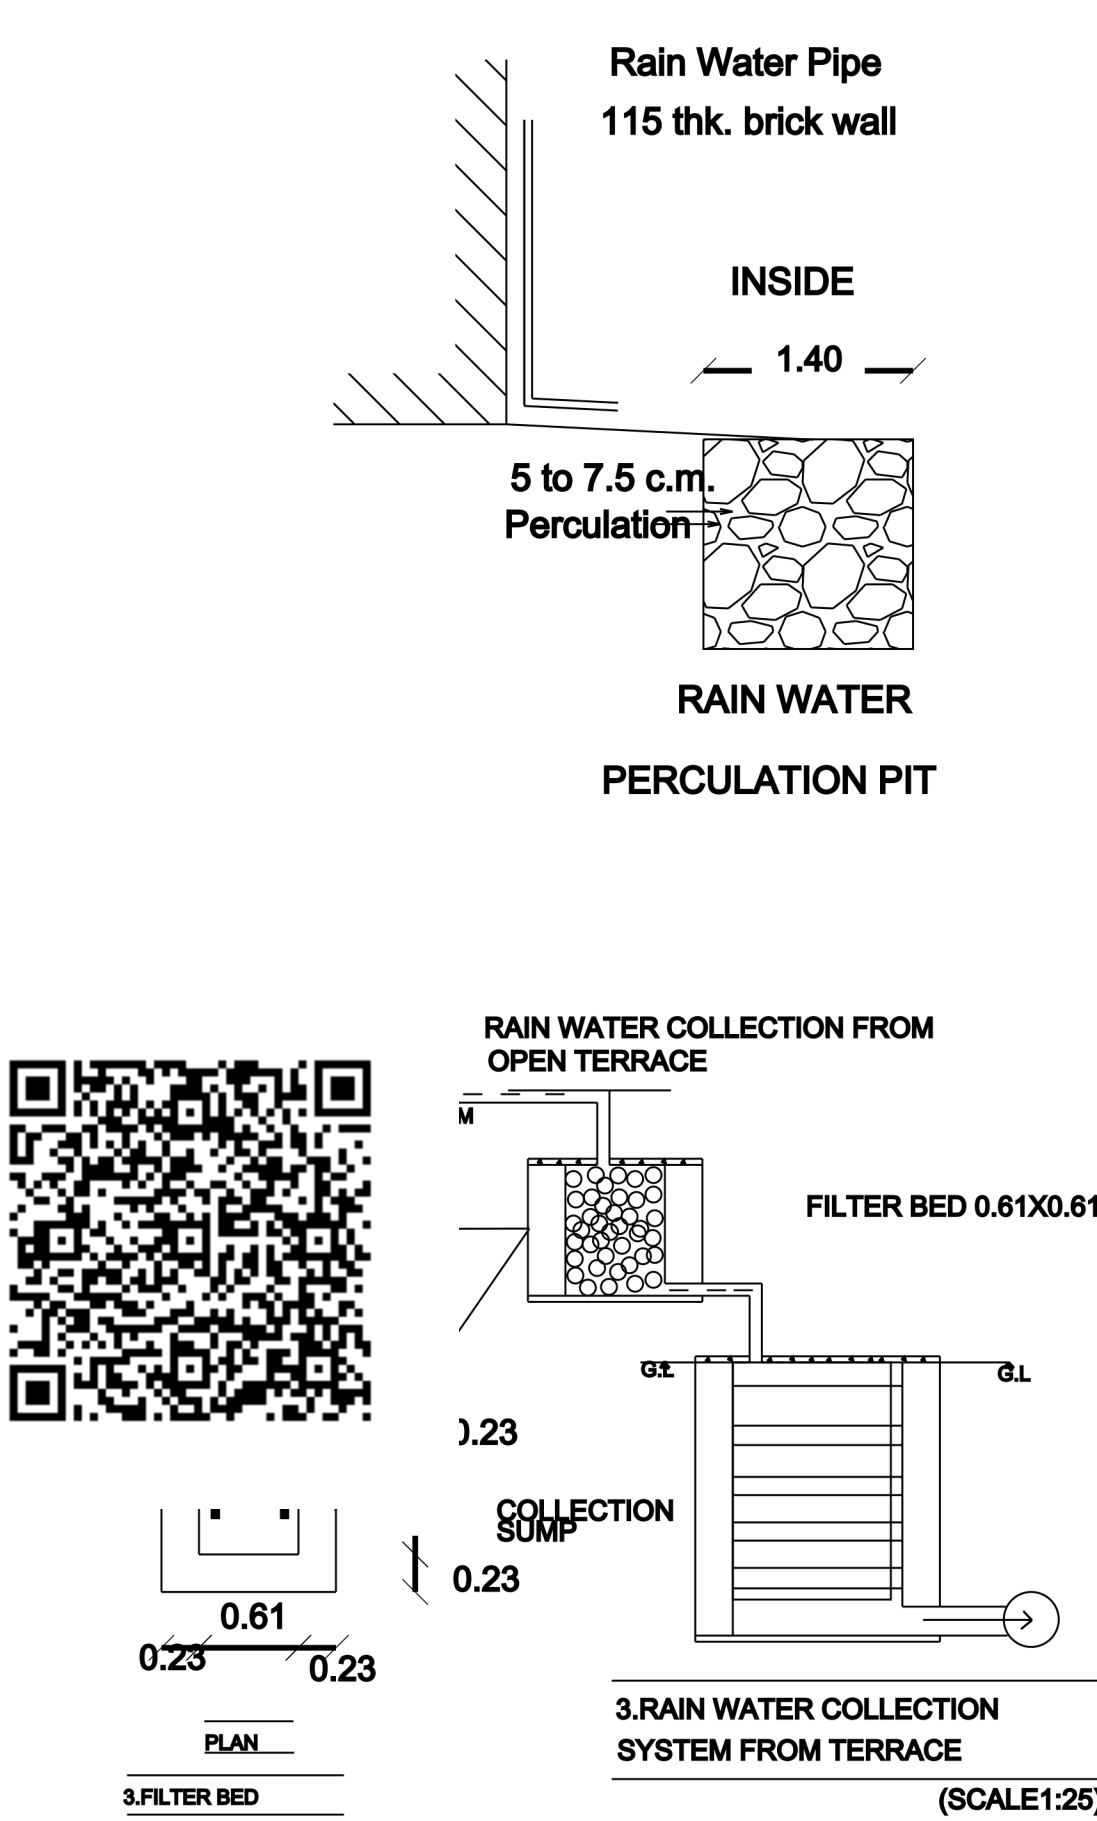


PLAN


3.RAIN WATER COLLECTION SYSTEM FROM TERRACE (SCALE 1:25)

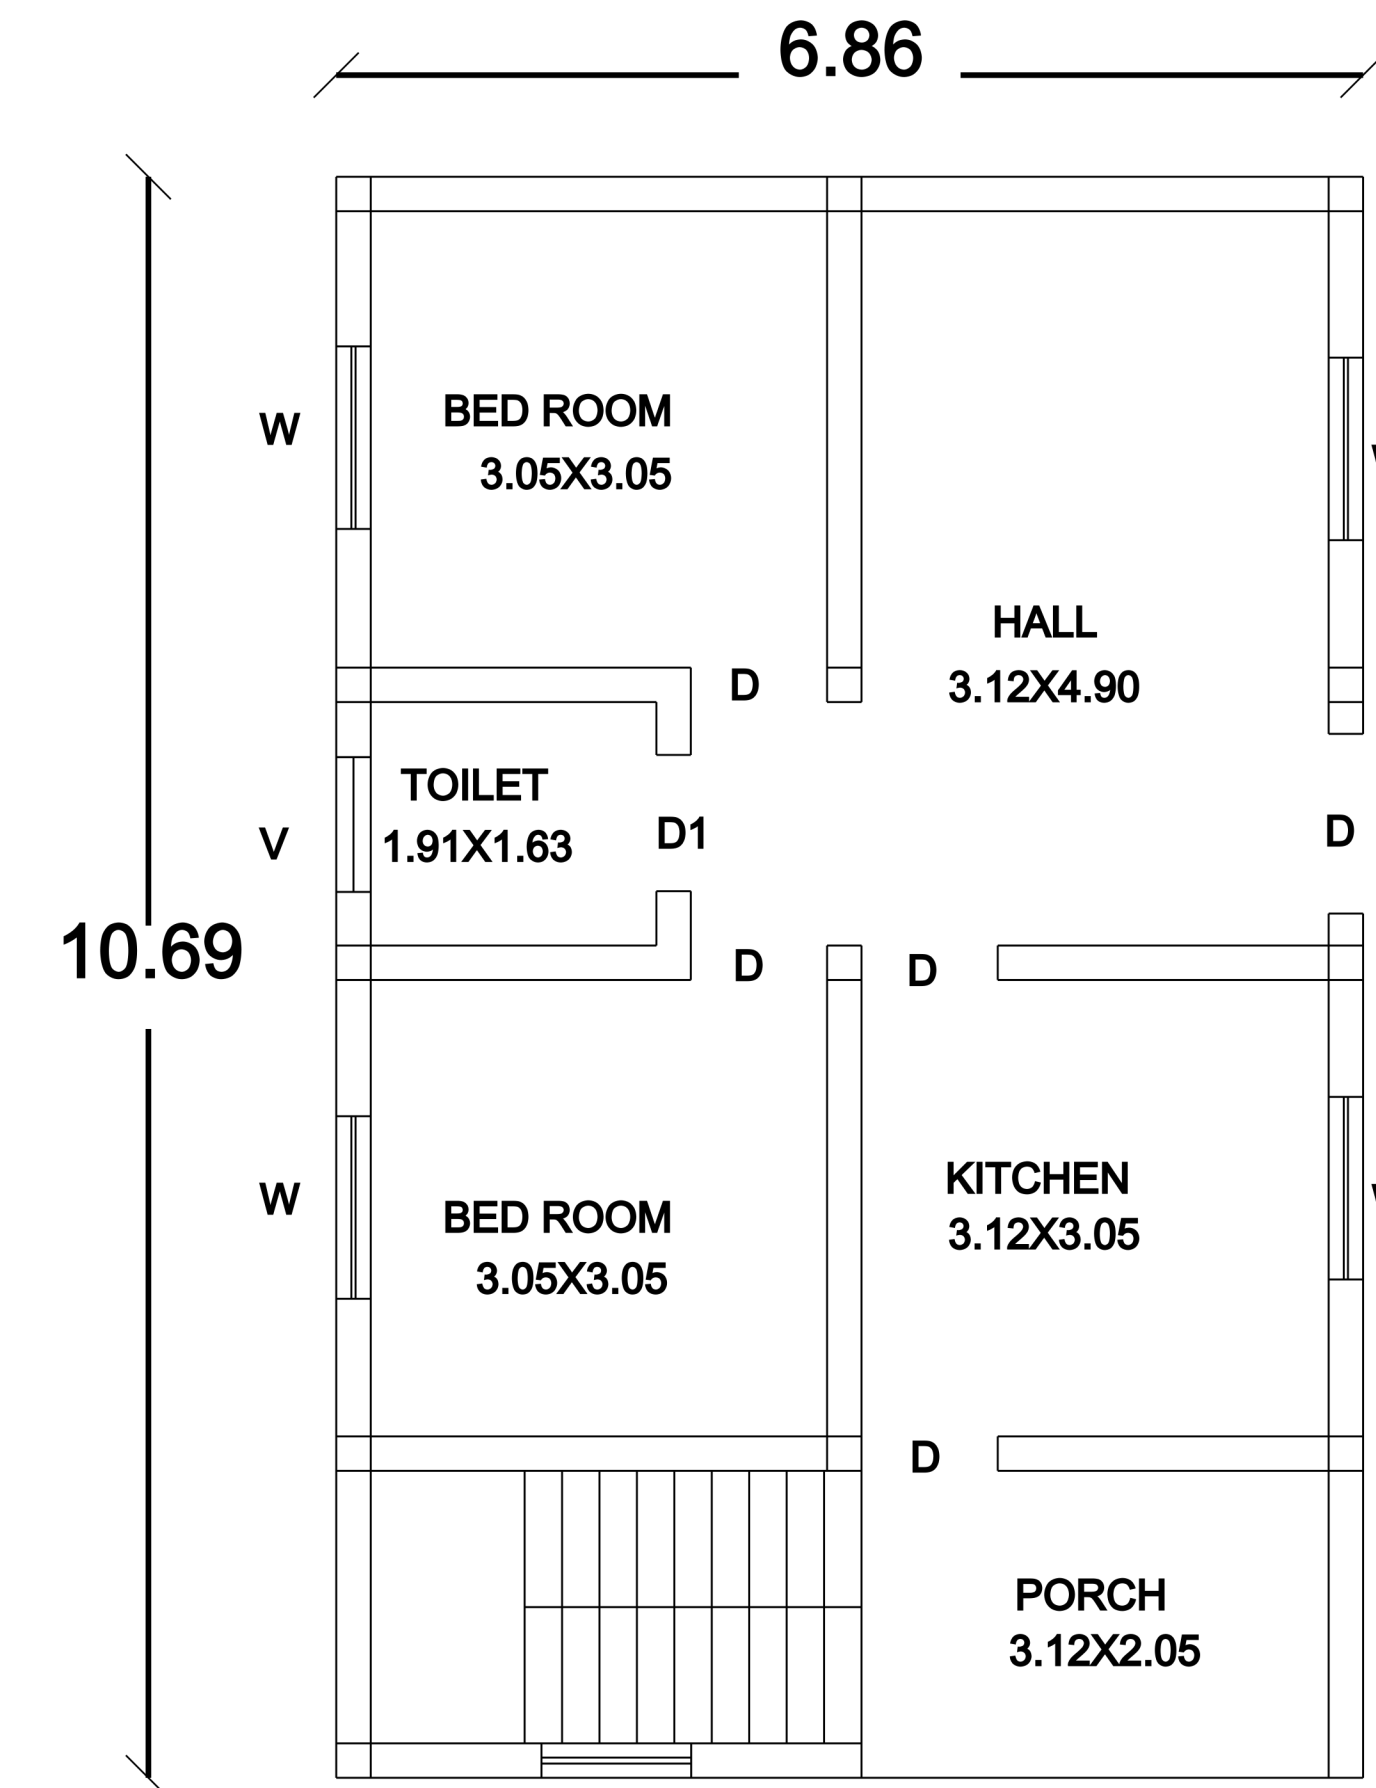


GROUND FLOOR

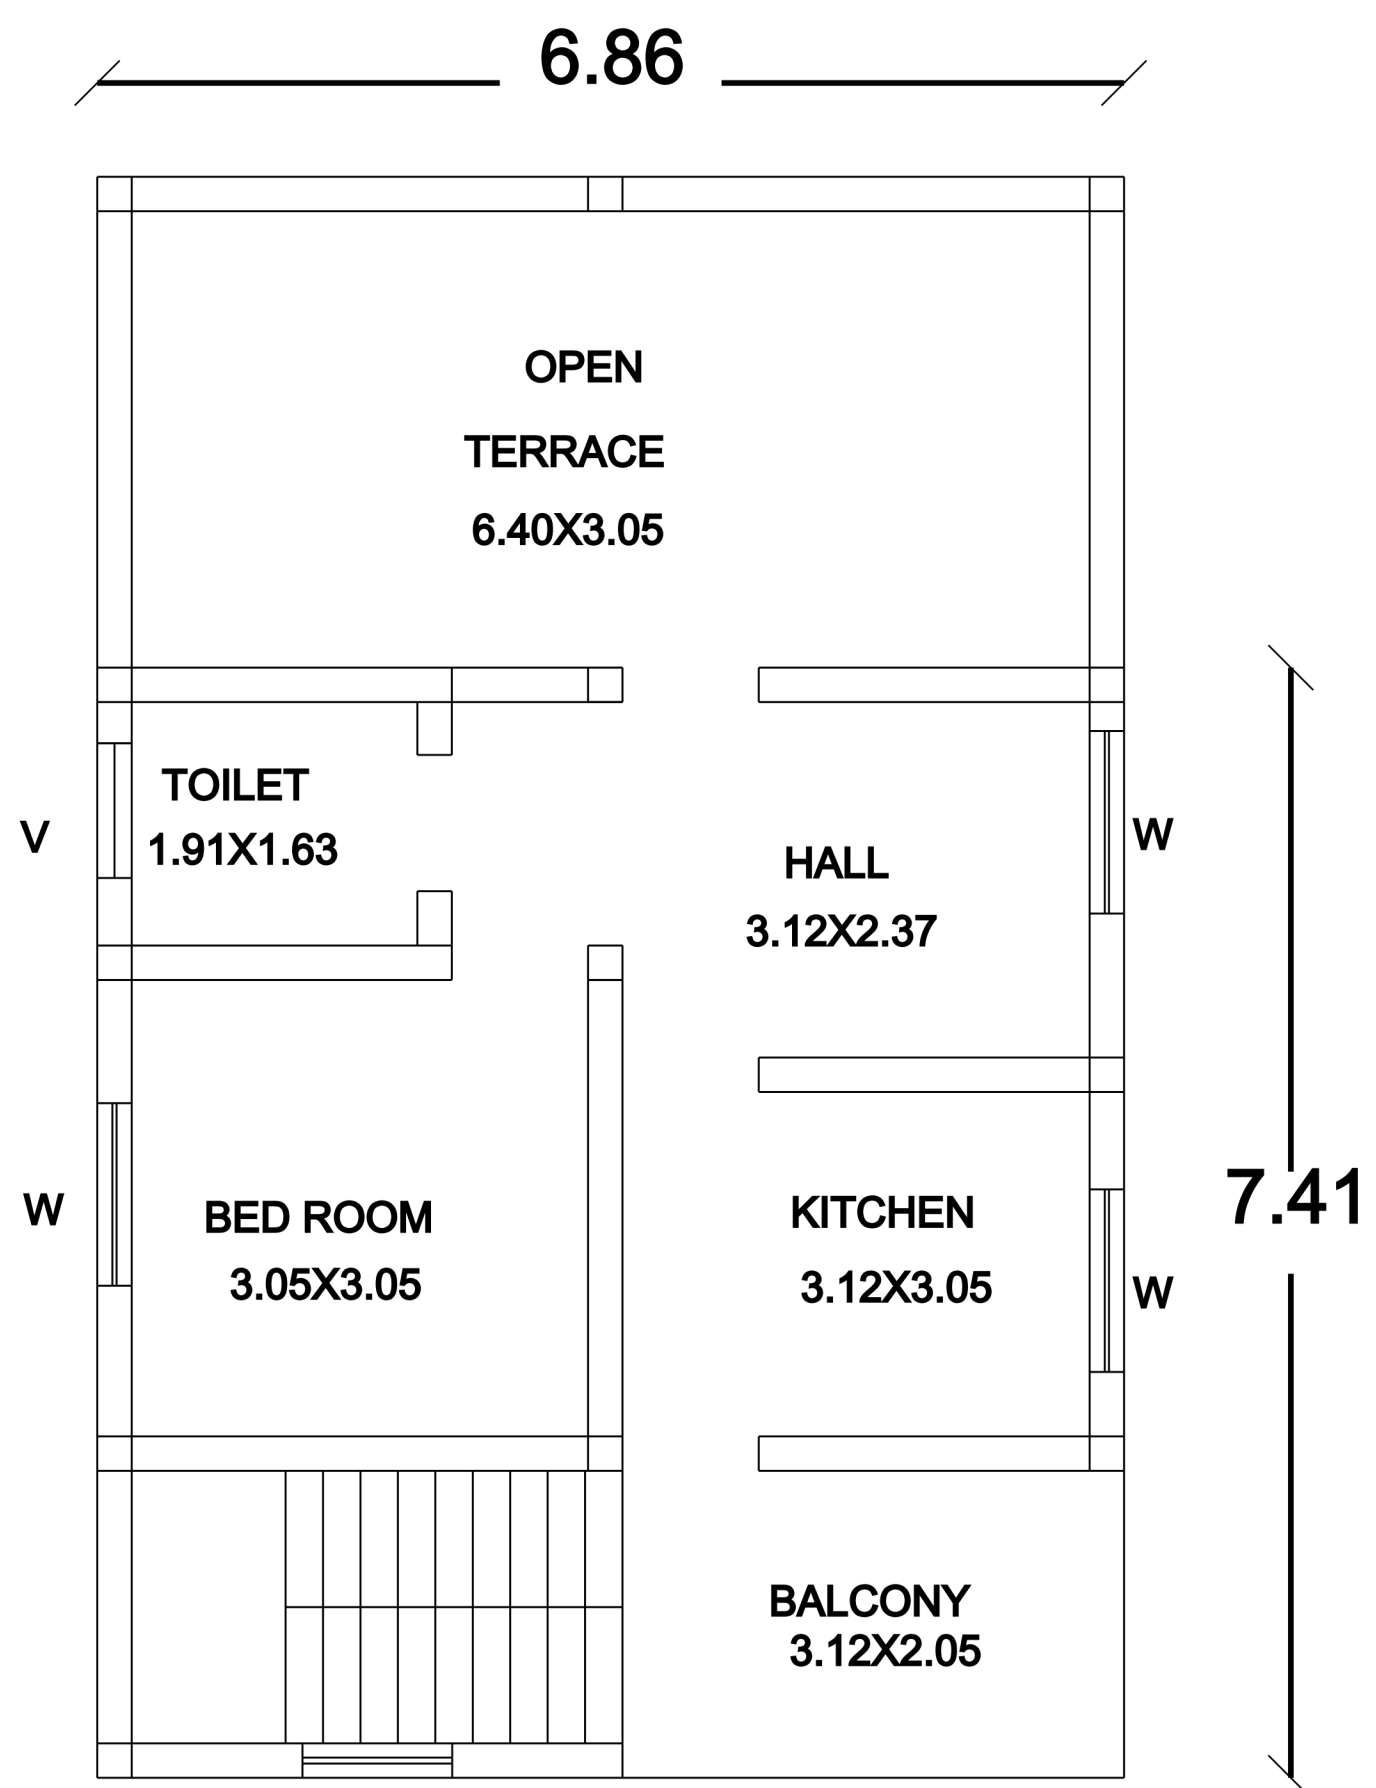

FIRST FLOOR

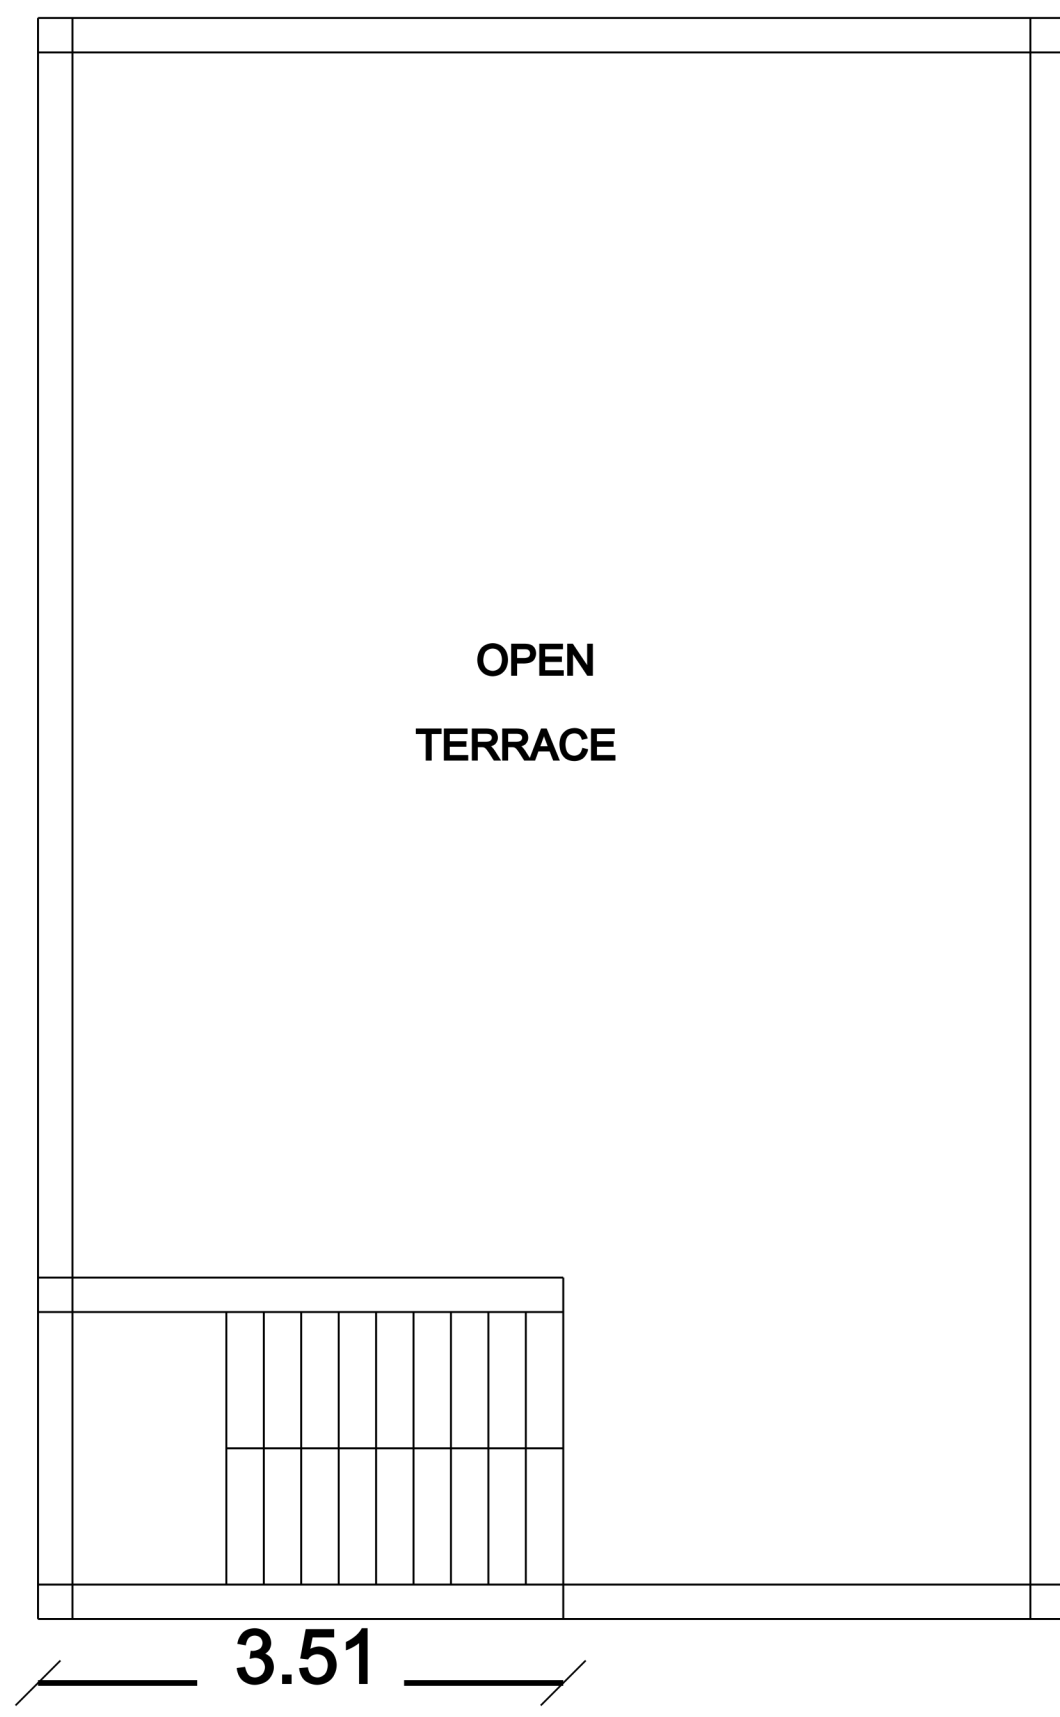

TERRACE FLOOR

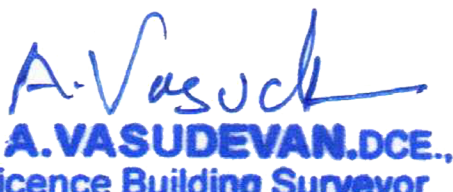SPECIFICATION		
RCC PILLAR FOR FOUNDATION 1:1.5:3MIX, FOOTING & BASEMENT BRICK WORK IN C:M1:6MIX, SUPERSTRUCTURE BRICK WORK IN C:M1:6MIX, SUPERSTRUCTURE PLASTERING IN C:M1:3MIX, RCCPILLAR OF SIZE 0.23X0.23M,0.23X0.30M, ROOFING WITH RCCROOF 1:1.5:3MIX, ROOFING & FLOORING IN C:M 1:3MIX, ALL JOINERY WORK IN COUNTRY WOOD,		
DETAILS OF JOINERIES	COLOUR INDEX	
MD - DOOR 1.22 X 2.13 D - DOOR 0.91 X 2.13 D1 - DOOR1 0.91 X 1.80 O - OPEN 0.91 X 2.13 W - WINDOW 0.91 X 1.22 W1 - WINDOW 1.22 X 1.22 W2 - WINDOW 1.52 X 1.22 V - VENTILATOR 0.91 X 0.91	PROPOSED	☐
	BOUNDARY	☐
	ROAD	☐
AREA DETAILS	SQ.M	SQ.FT
AREA OF THE SITE (AS PER DOC'S)	122.63	1320.00
AREA OF THE SITE (AS PER PATTa)	122.63	1320.00
PLINTH AREA	SQ.M	SQ.FT
PROPOSED GROUND FLOOR	73.33	789.31
PROPOSED FIRST FLOOR	50.85	547.34
PROPOSED HEAD ROOM	8.00	86.11
PROPOSED TOTAL	132.18	1422.76
PARKING	REQUIRED	PROVIDED
CARS SPACE	2	2
TWO WHEELER SPACE	0	2
FLOOR SPACE INDEX	0.96	
PLOT COVERAGE	59.79%	
APPLICANT		
ENGINEER	 Er. A.VASUDEVAN.DCE., Licence Building Surveyor Thiyagadurgam Town Panchayat Periyampattu, Kallakurichi District-606 206 Cell No:8754005439	
APPROVED BY:-		