

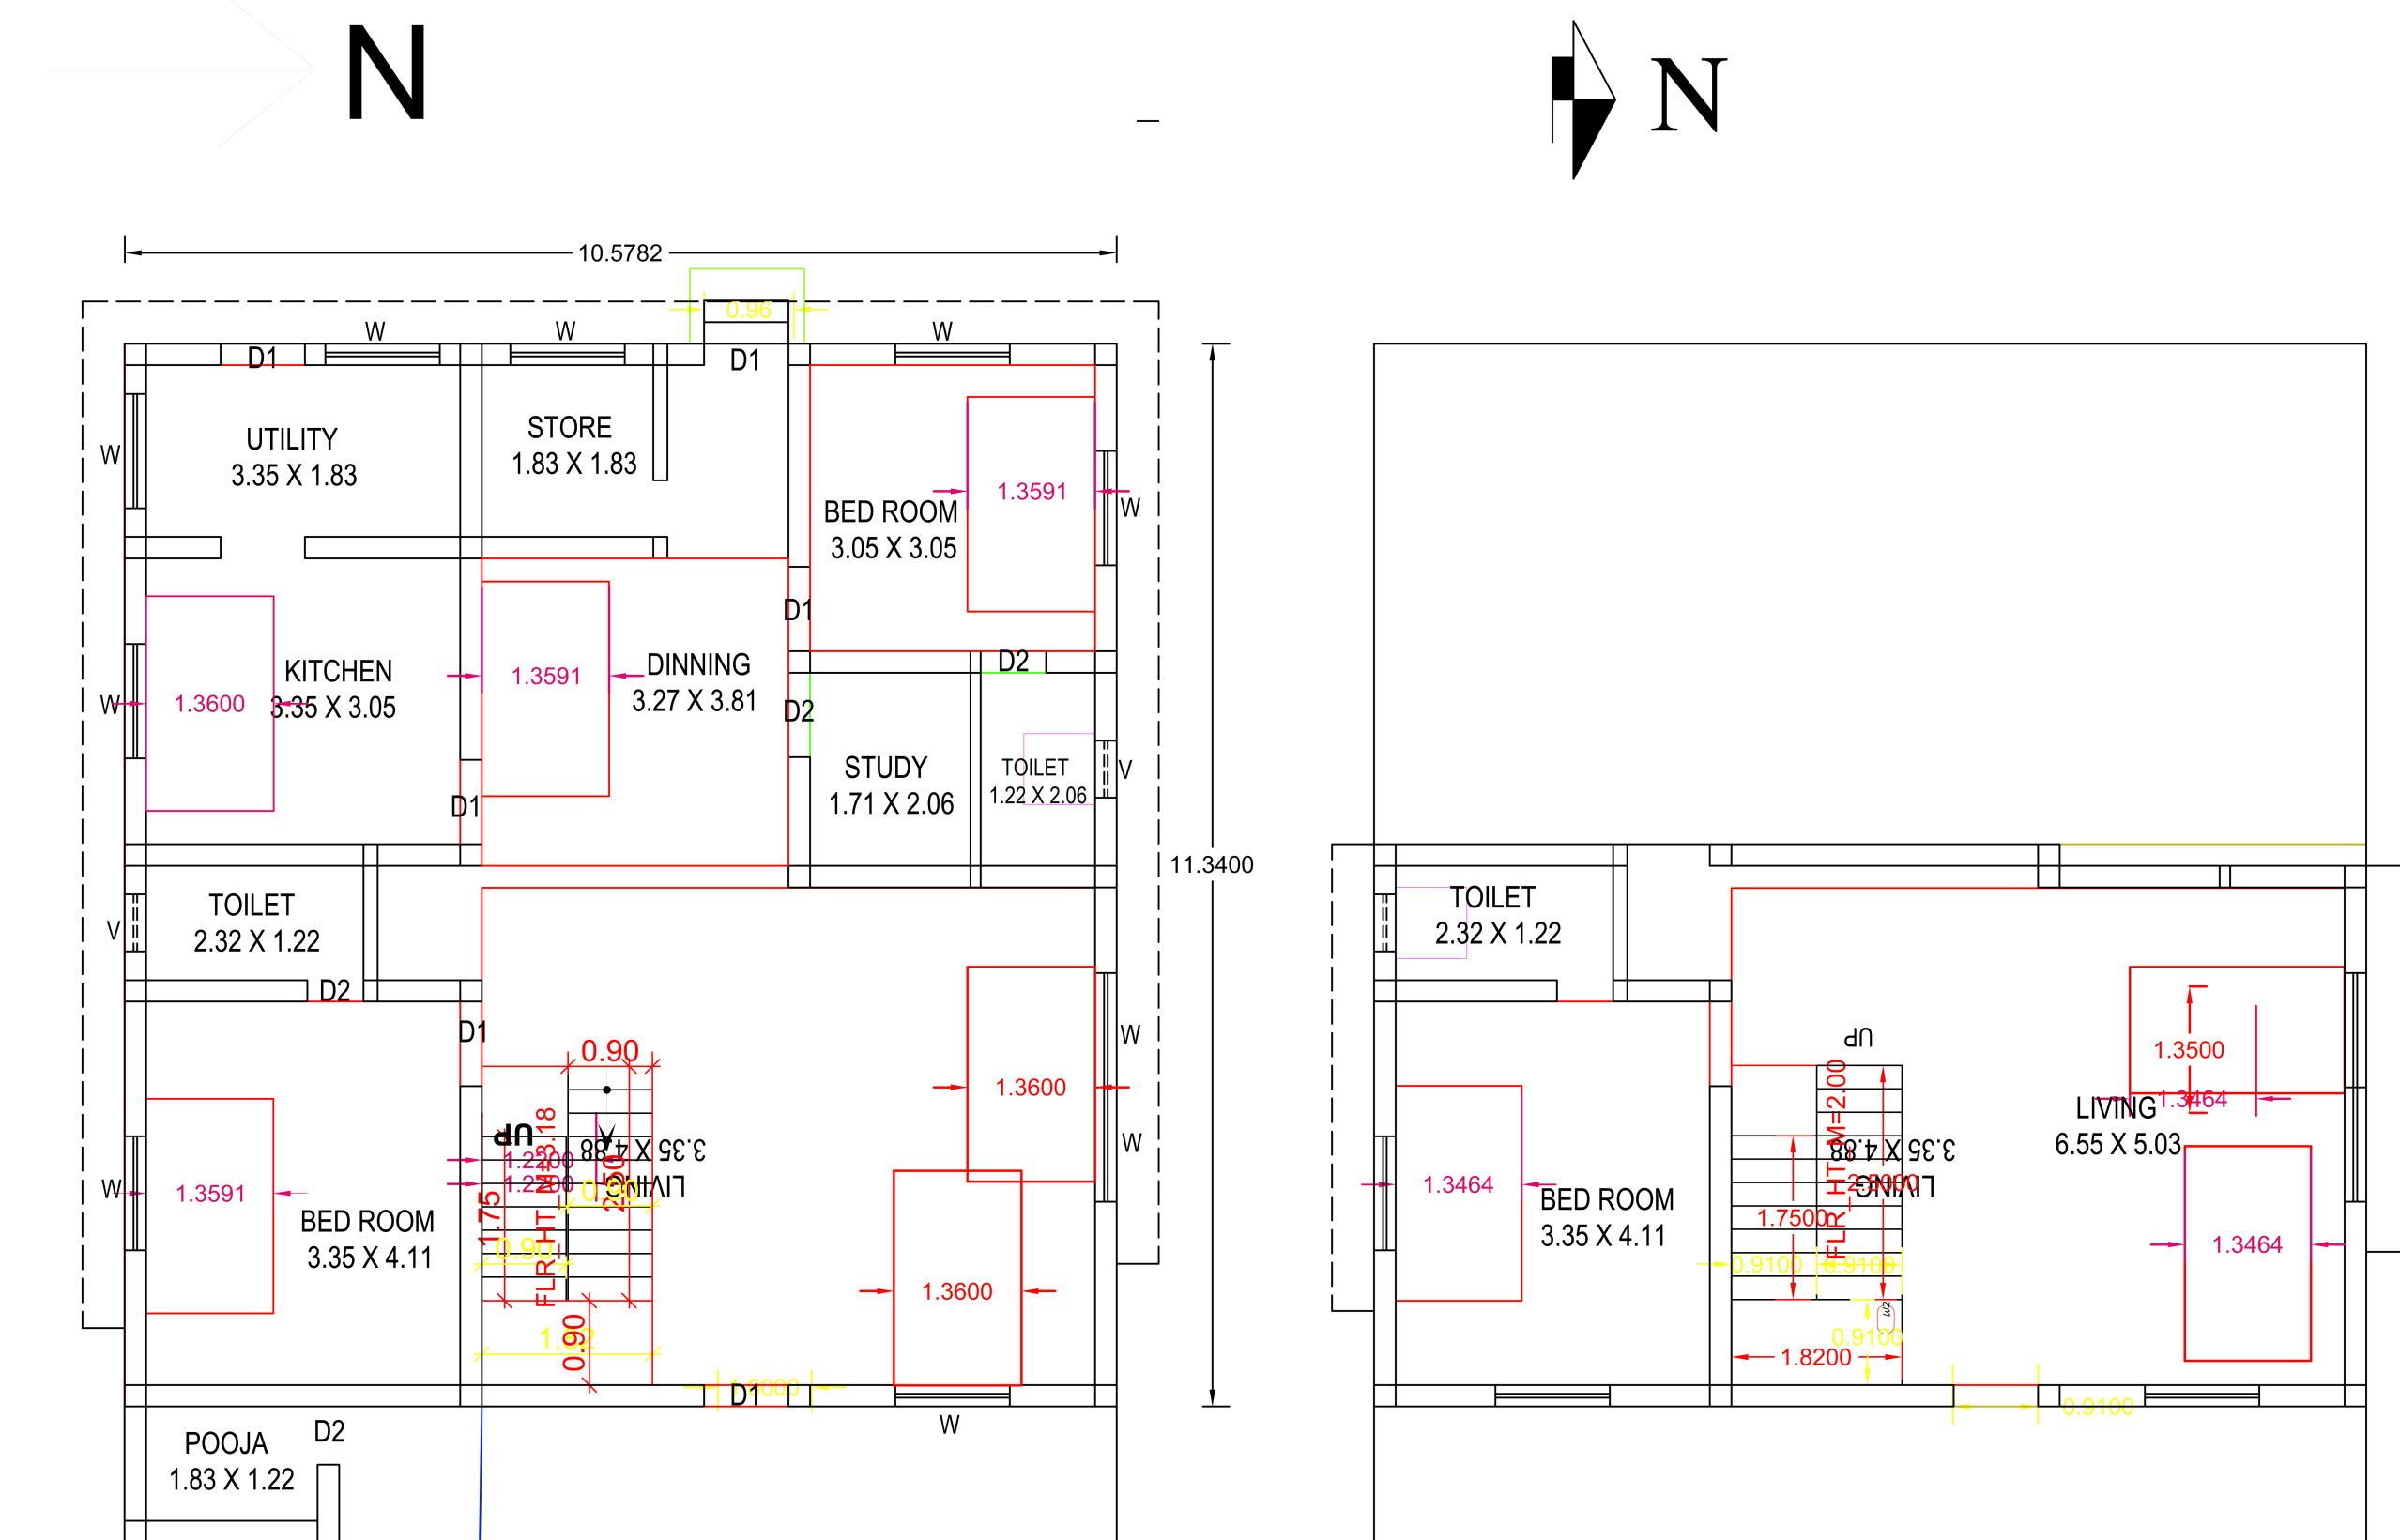
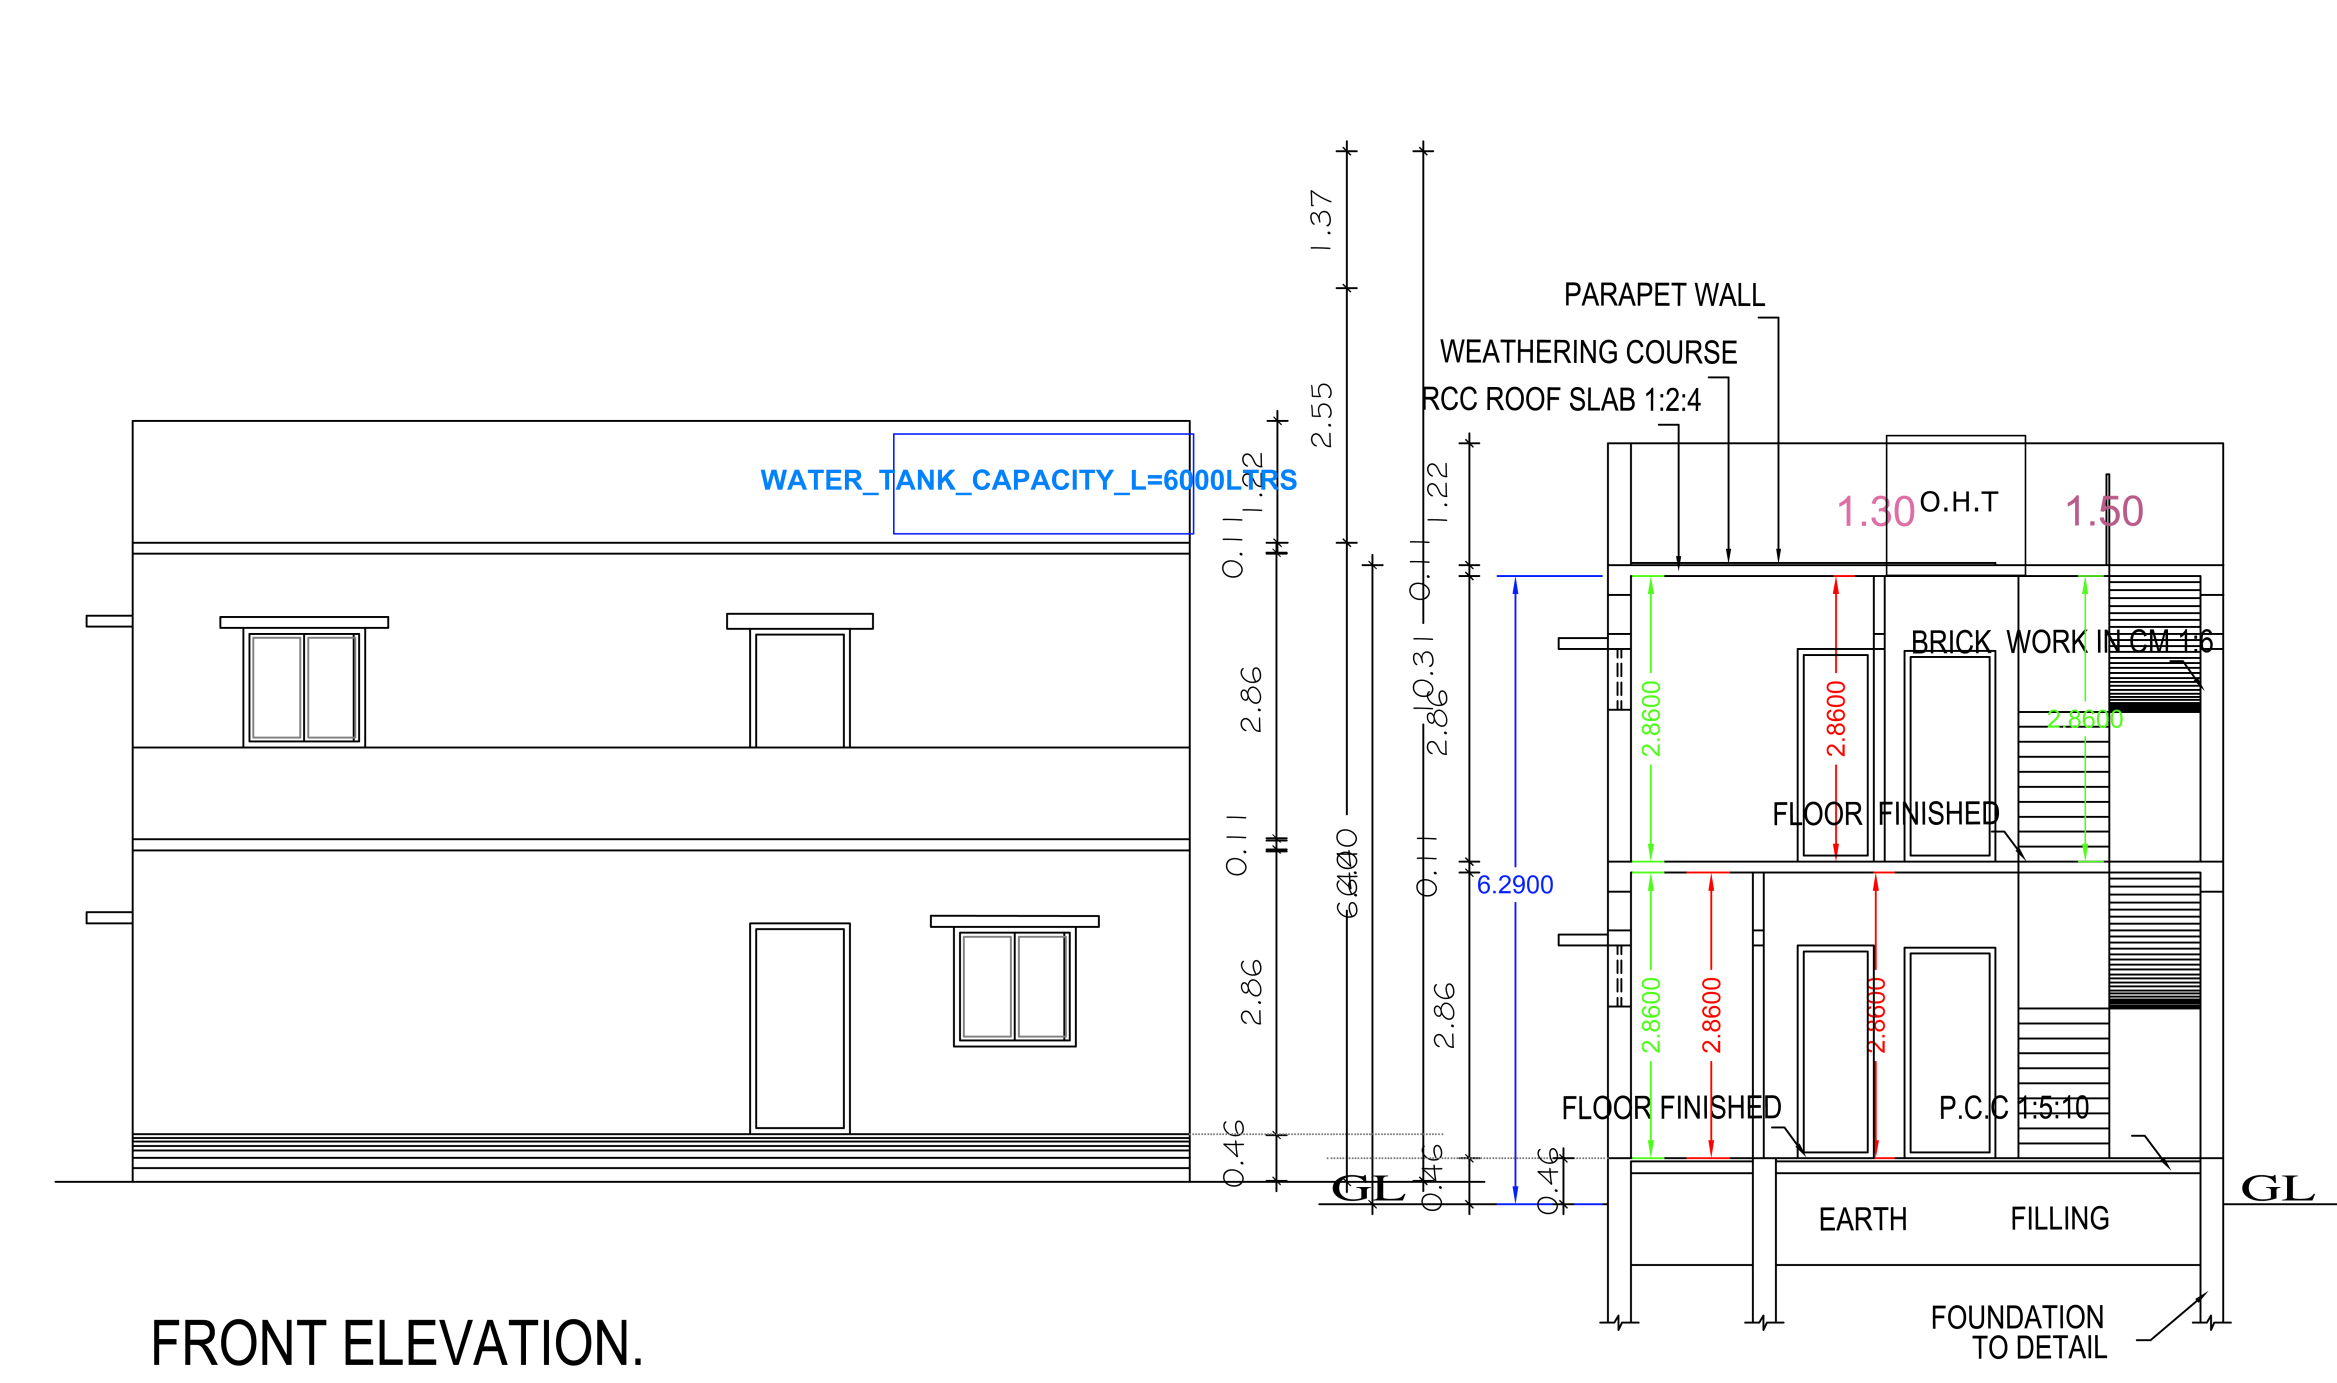
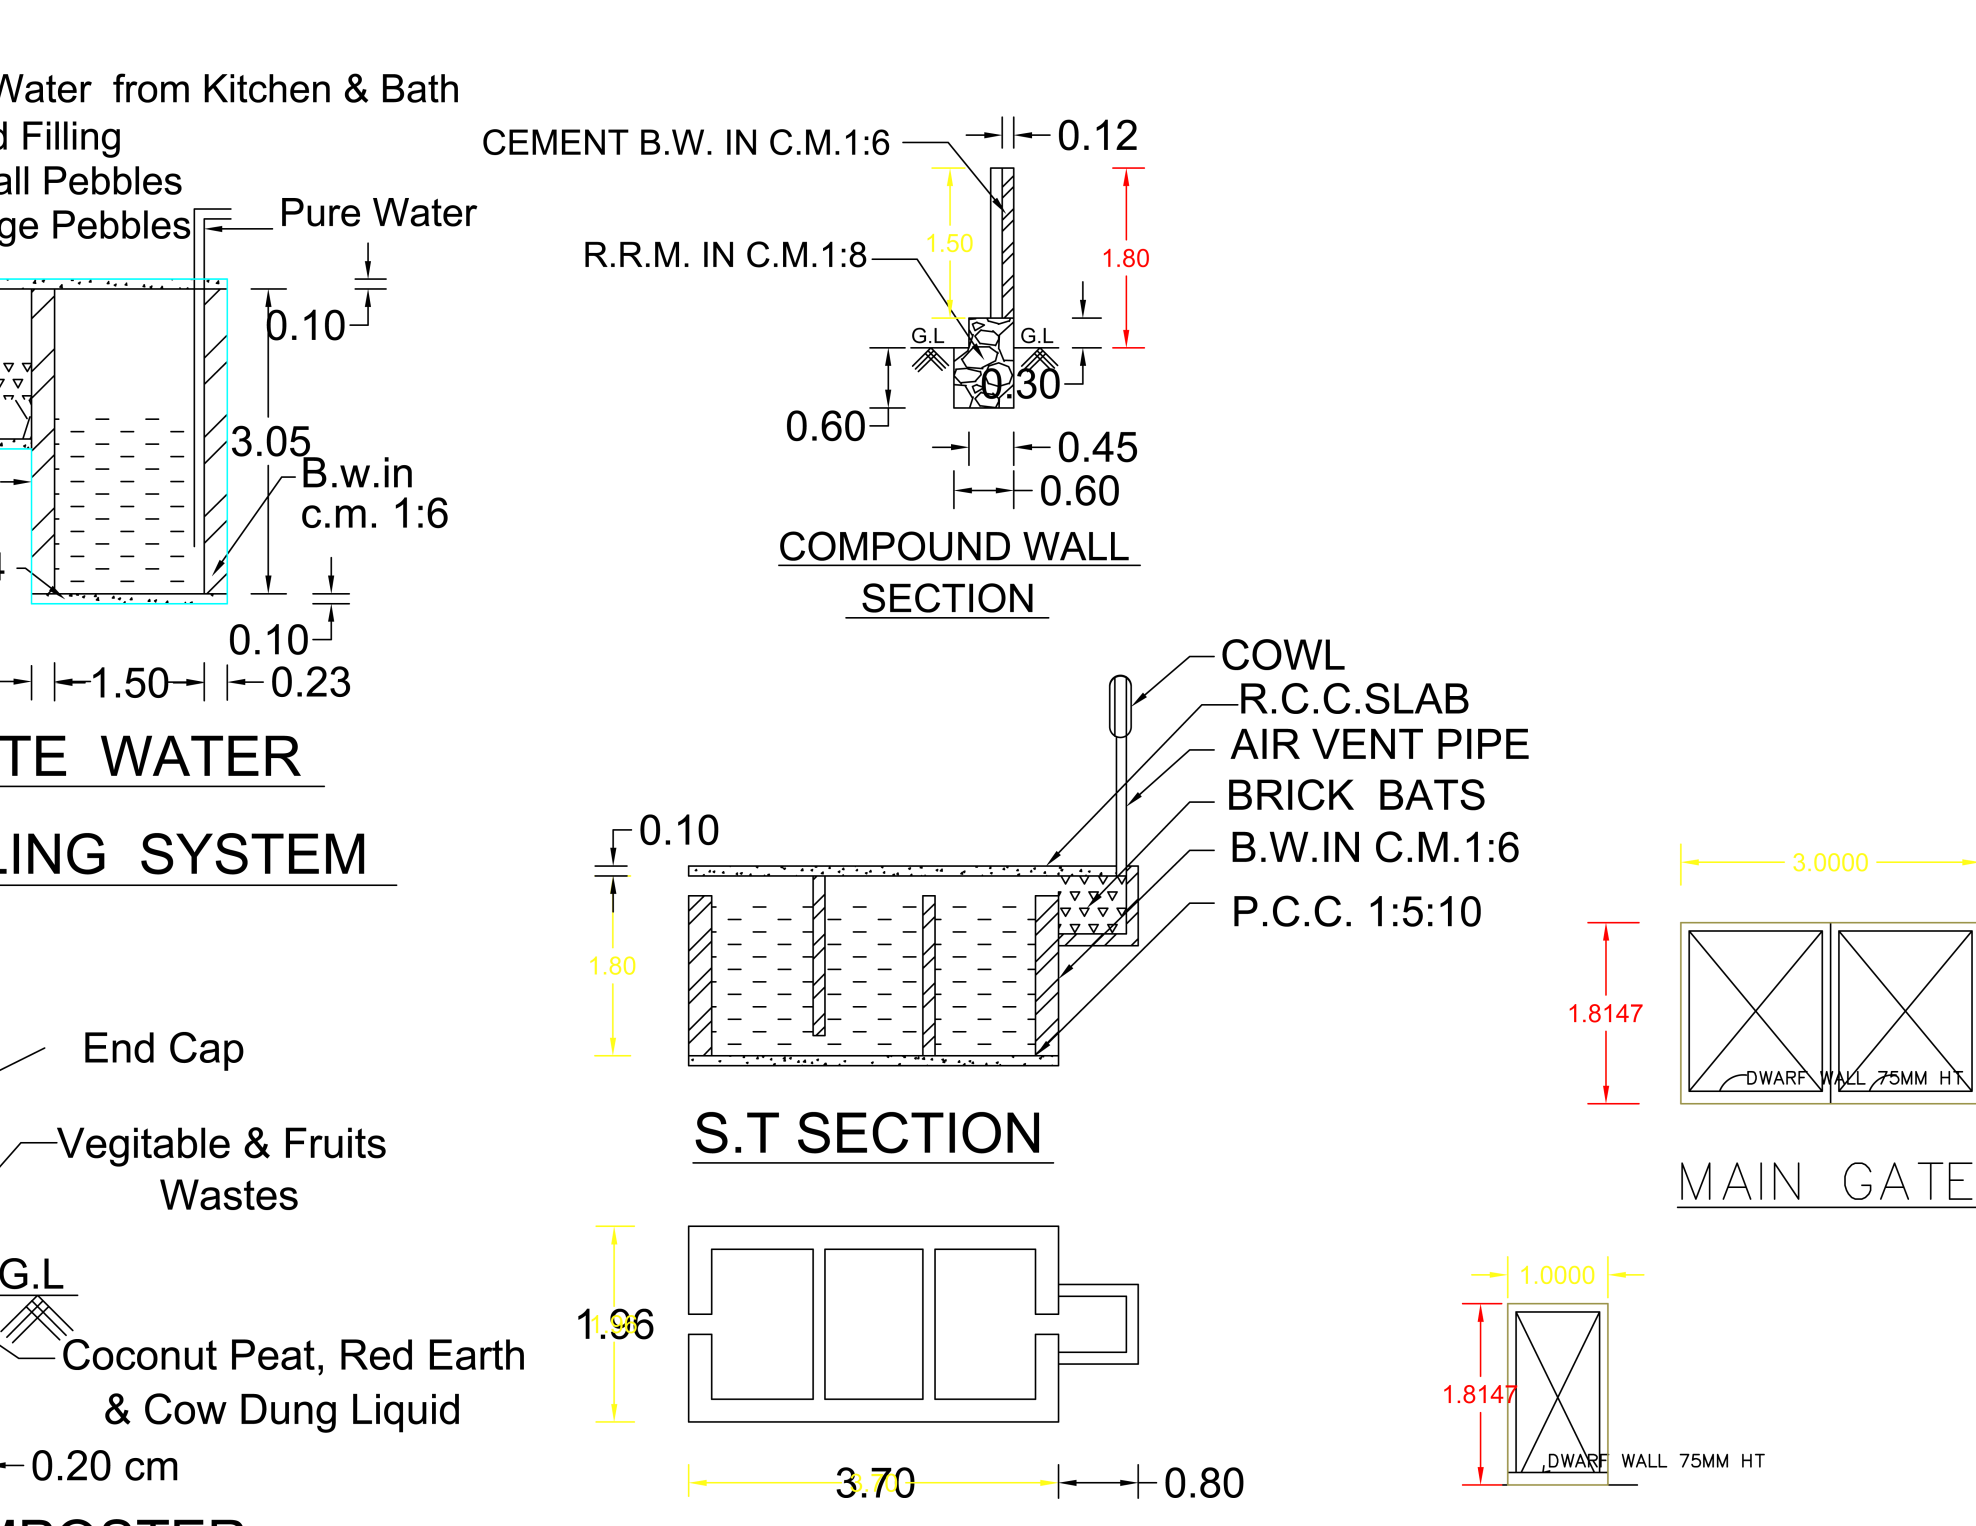
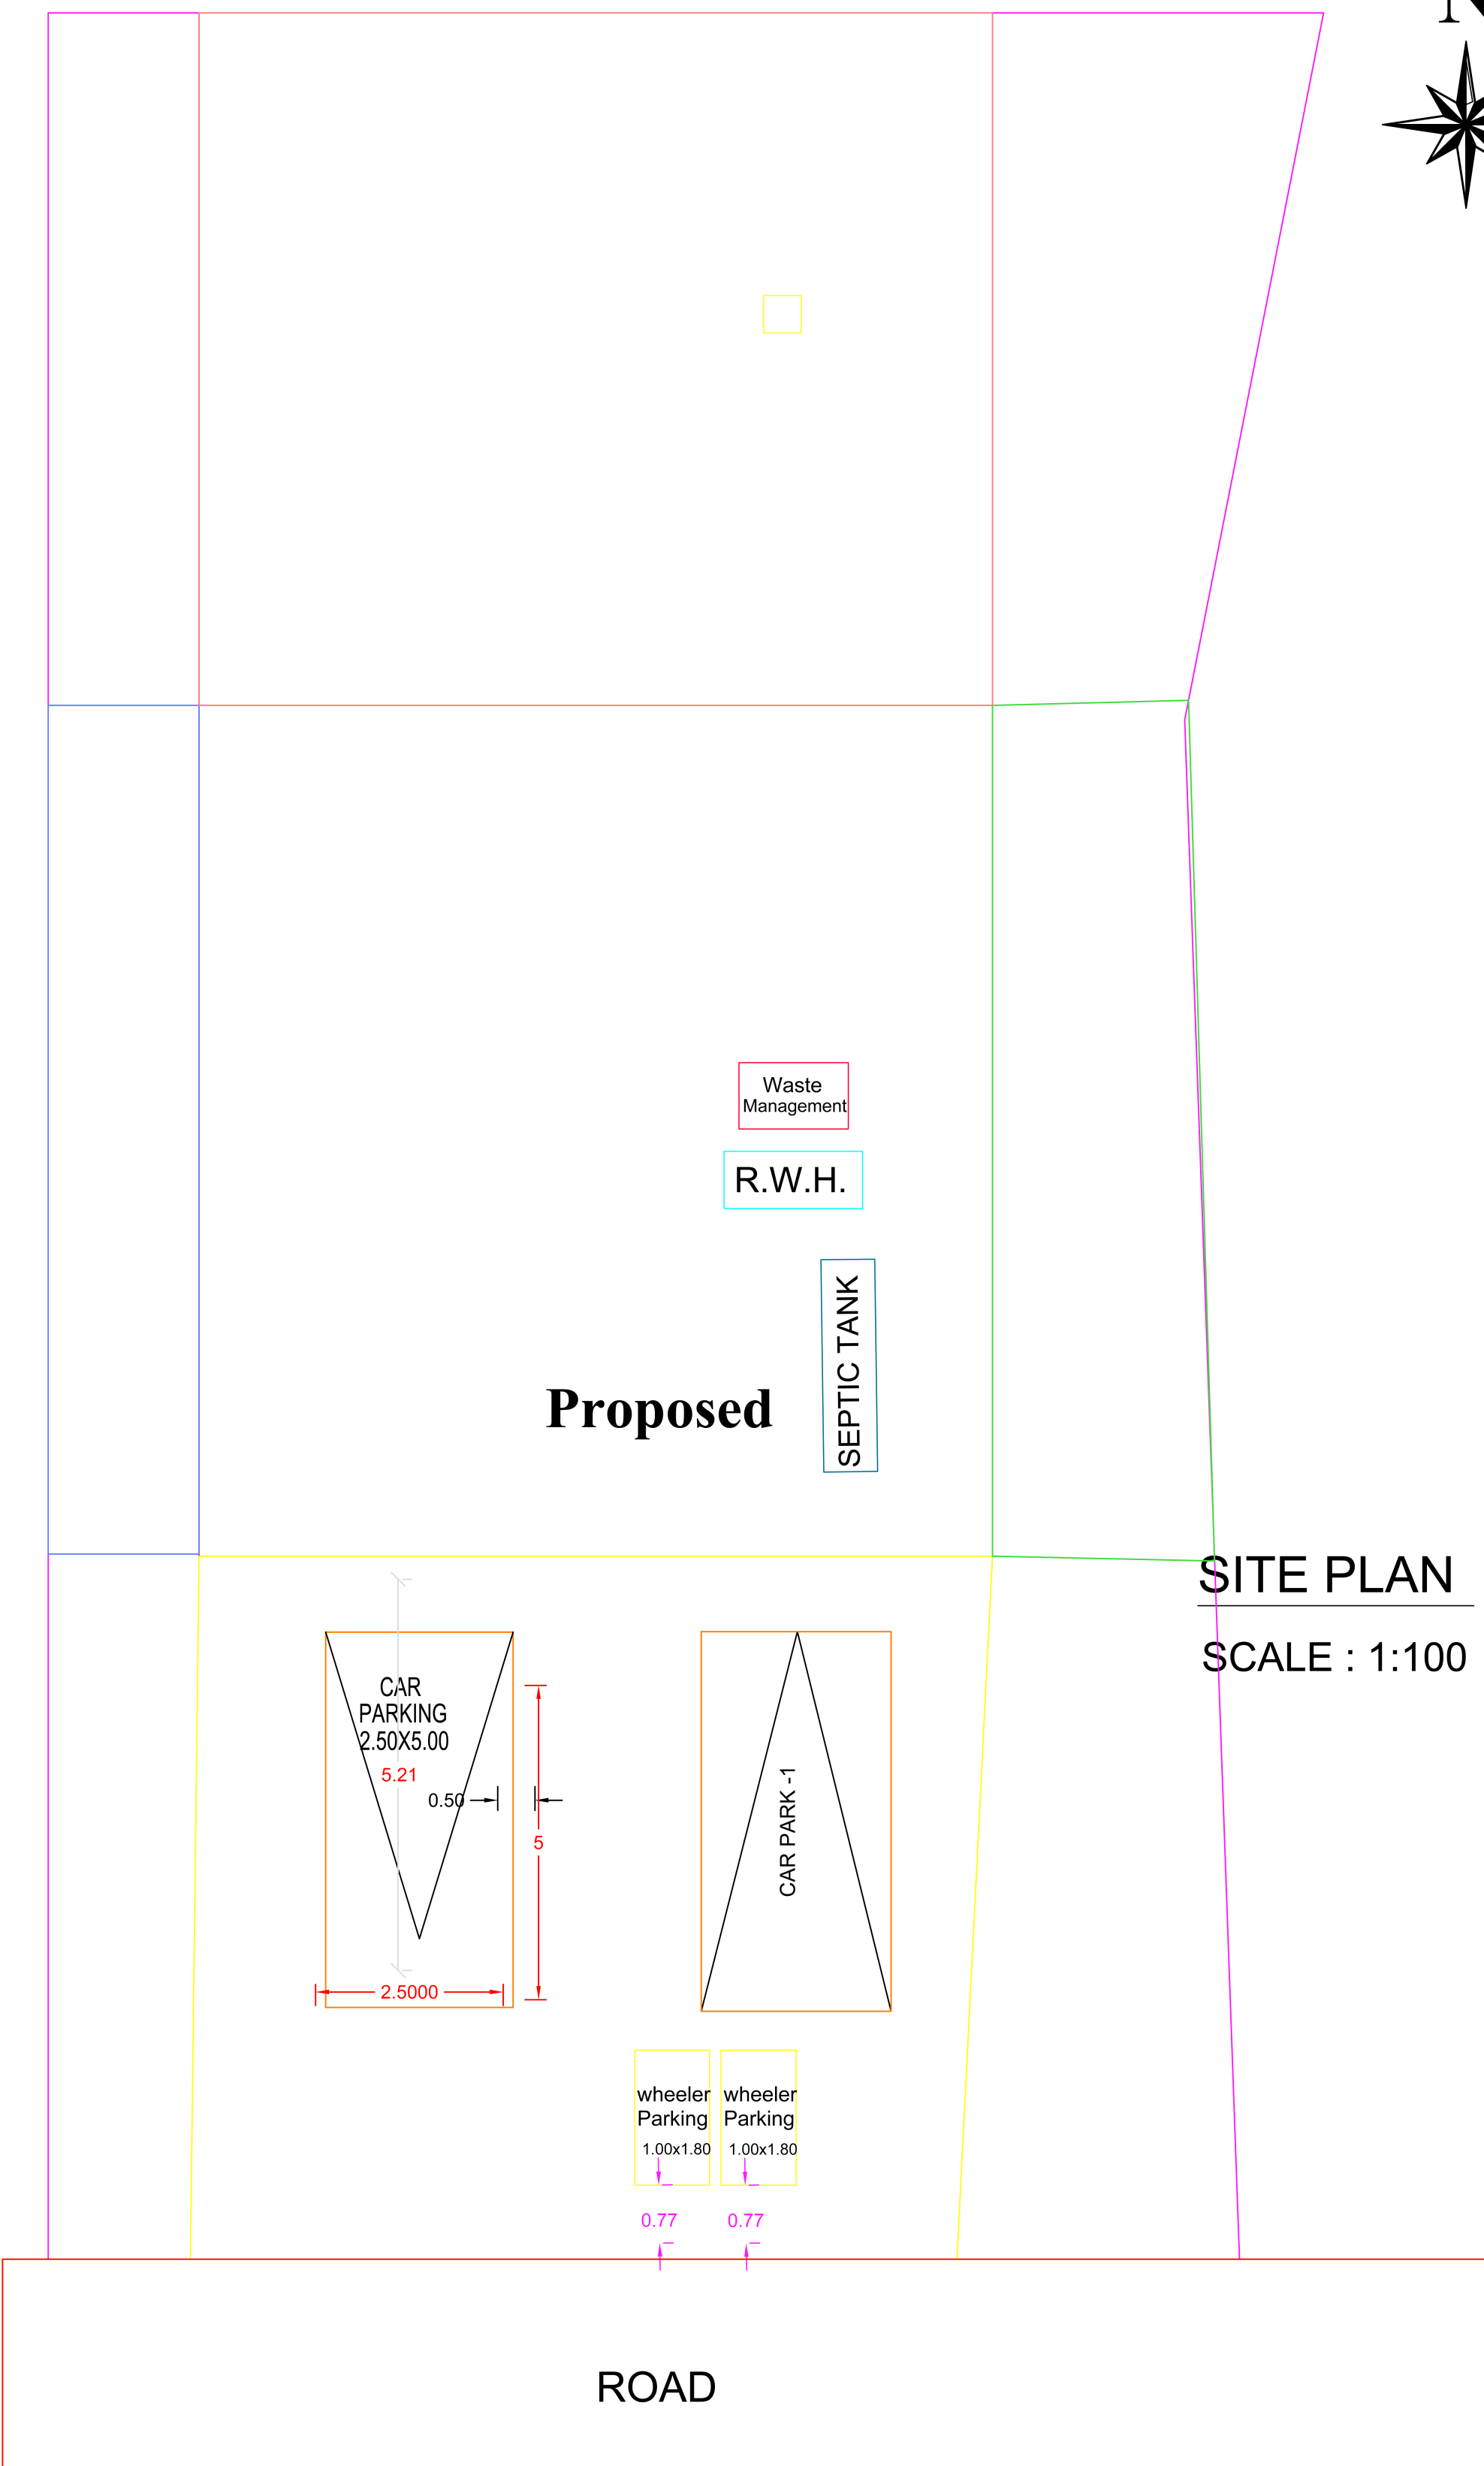
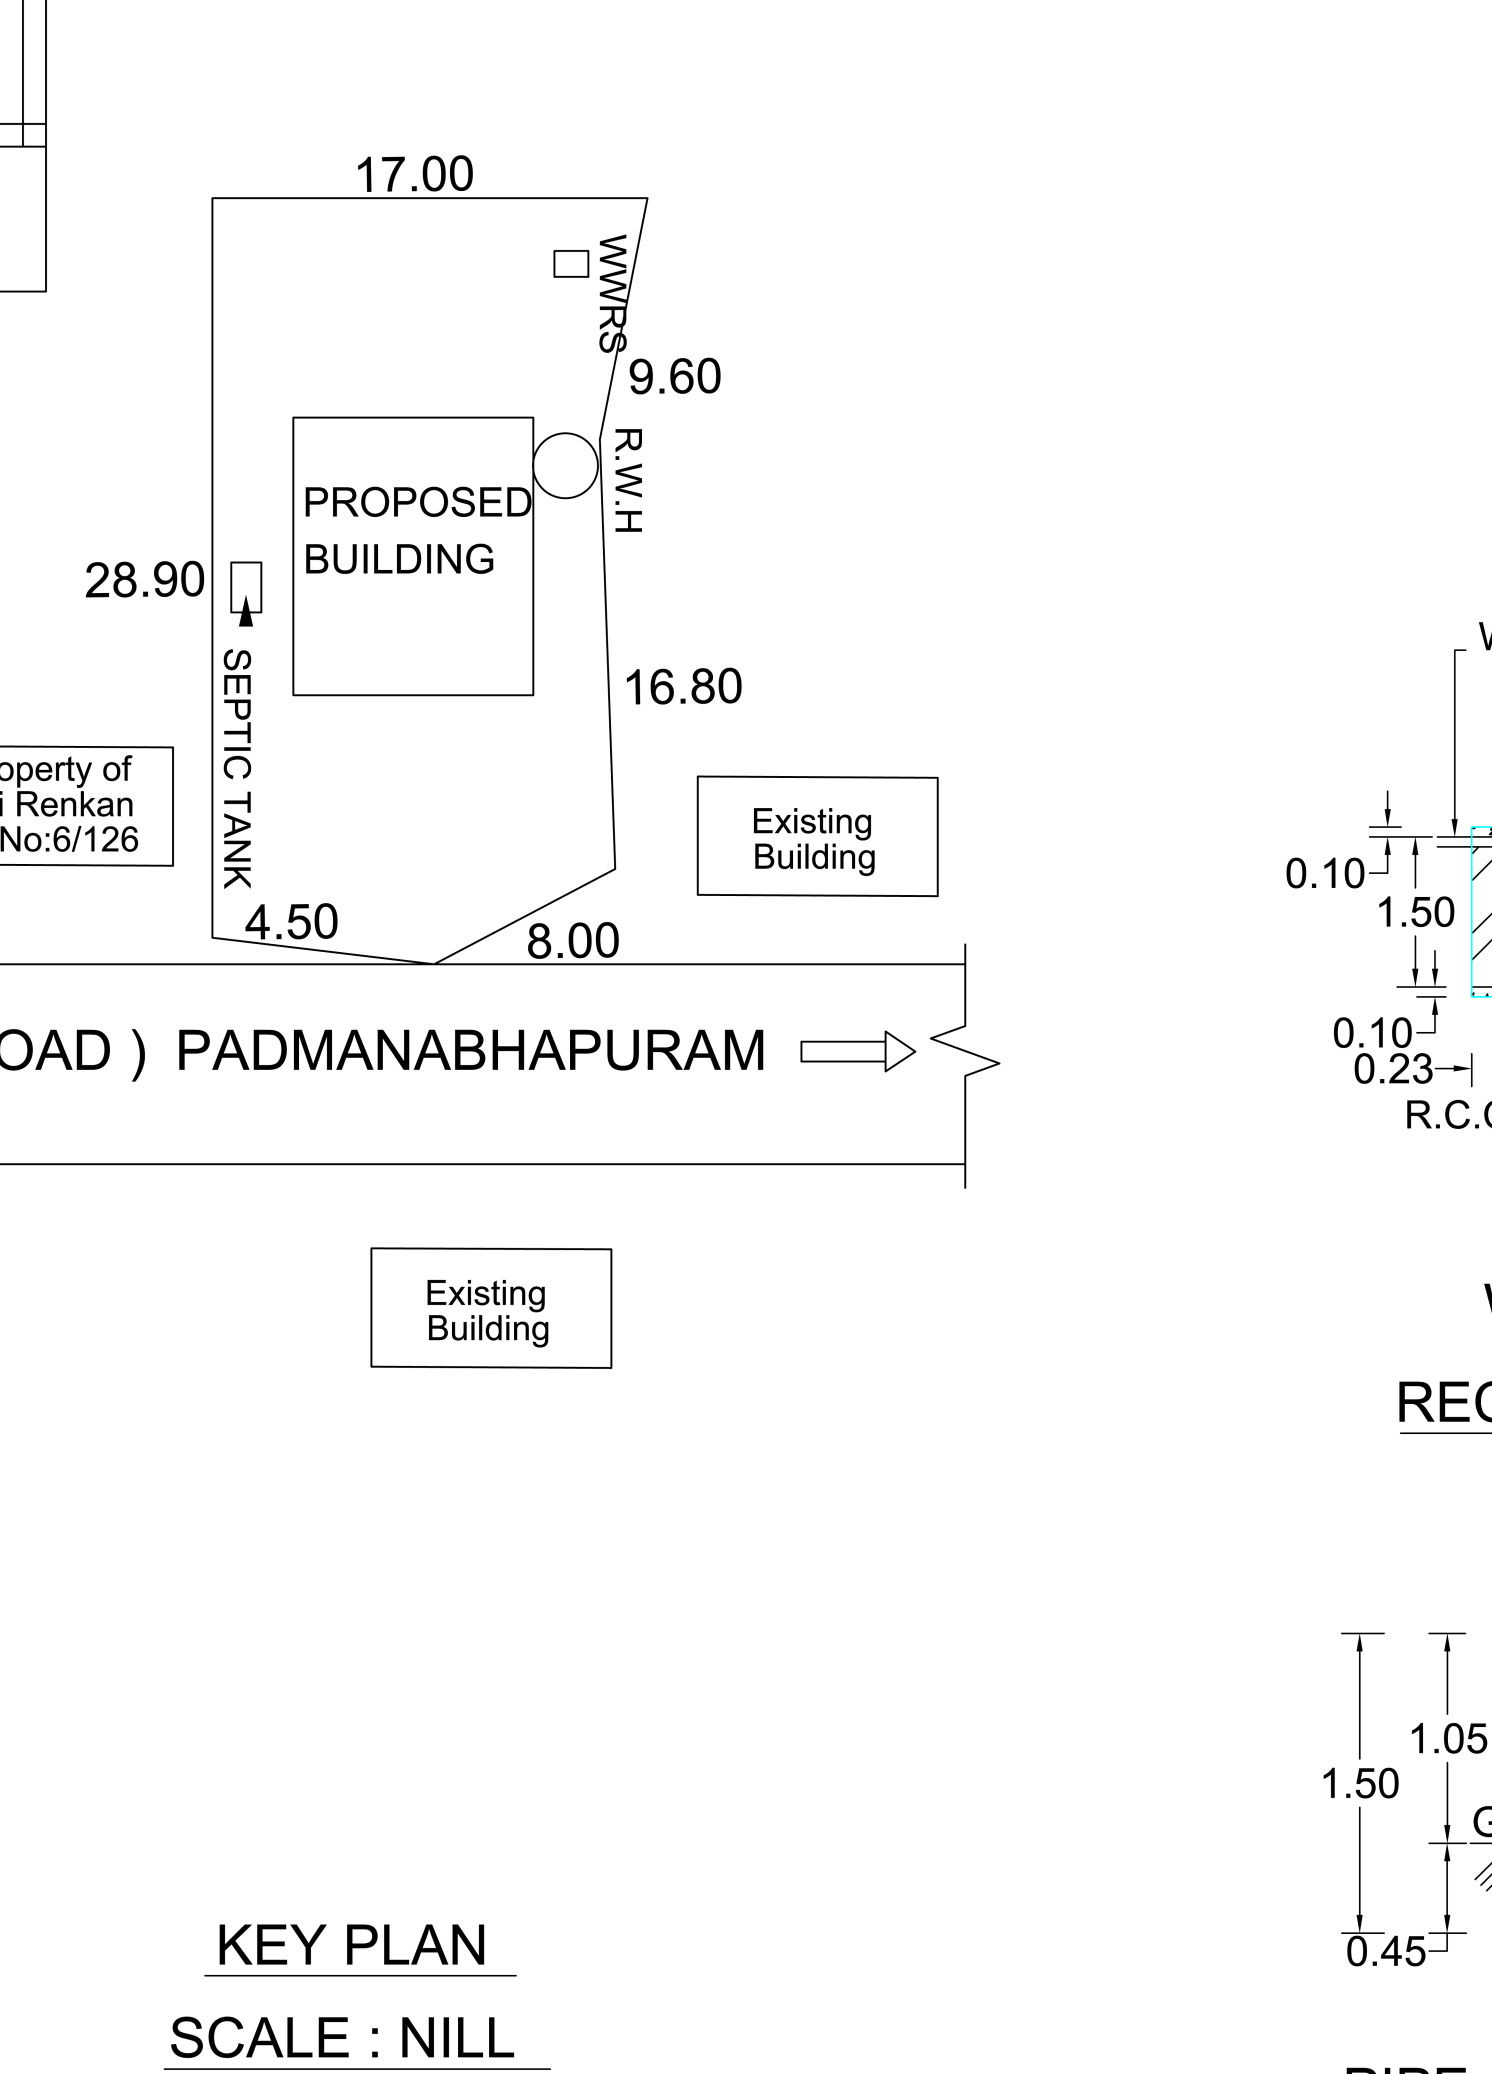


PLAN SHOWING THE PROPOSED CONSTRUCTION OF R.C.C ROOF DWELLING HOUSE BUILDING RE.SY.NO.223/16B AT ASHANKINARU, VILAVOOR TOWN PANCHAYAT, KALKULAM TALUKA, KK.DISTRICT.

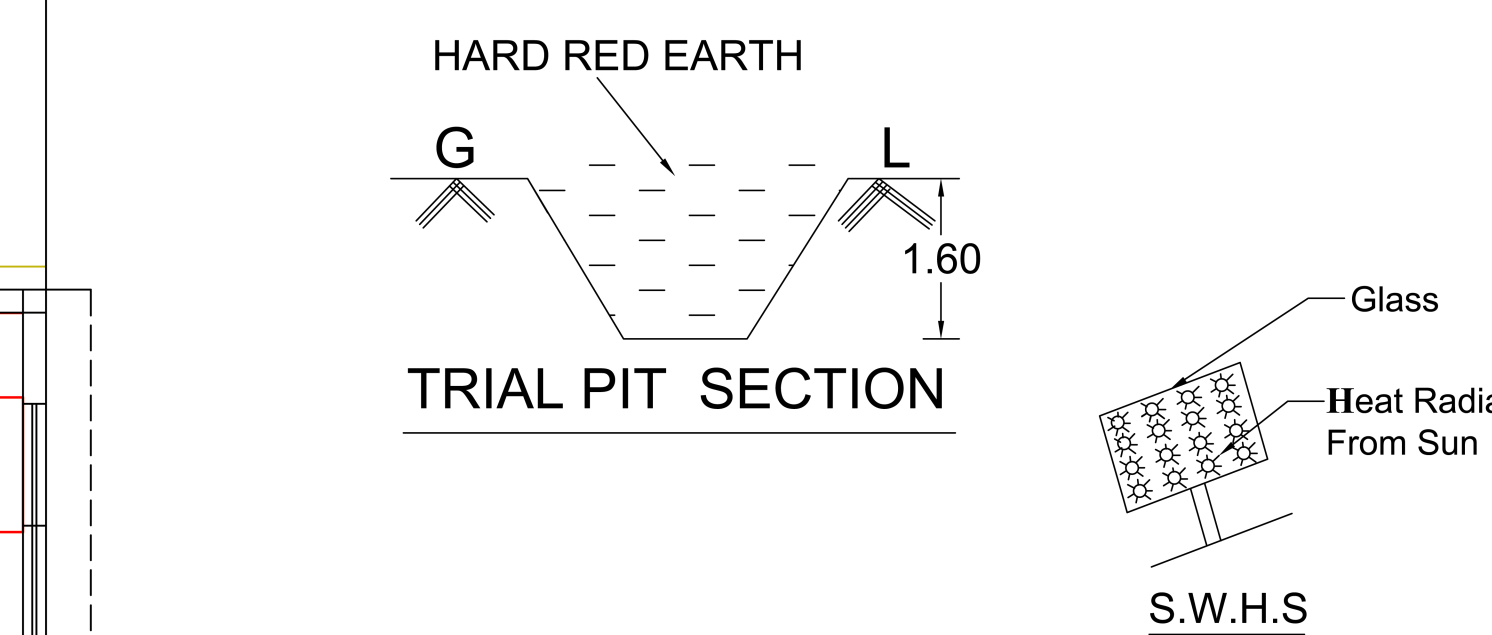

PRO. GROUND FLOOR PLAN.

PRO. FIRST FLOOR PLAN.

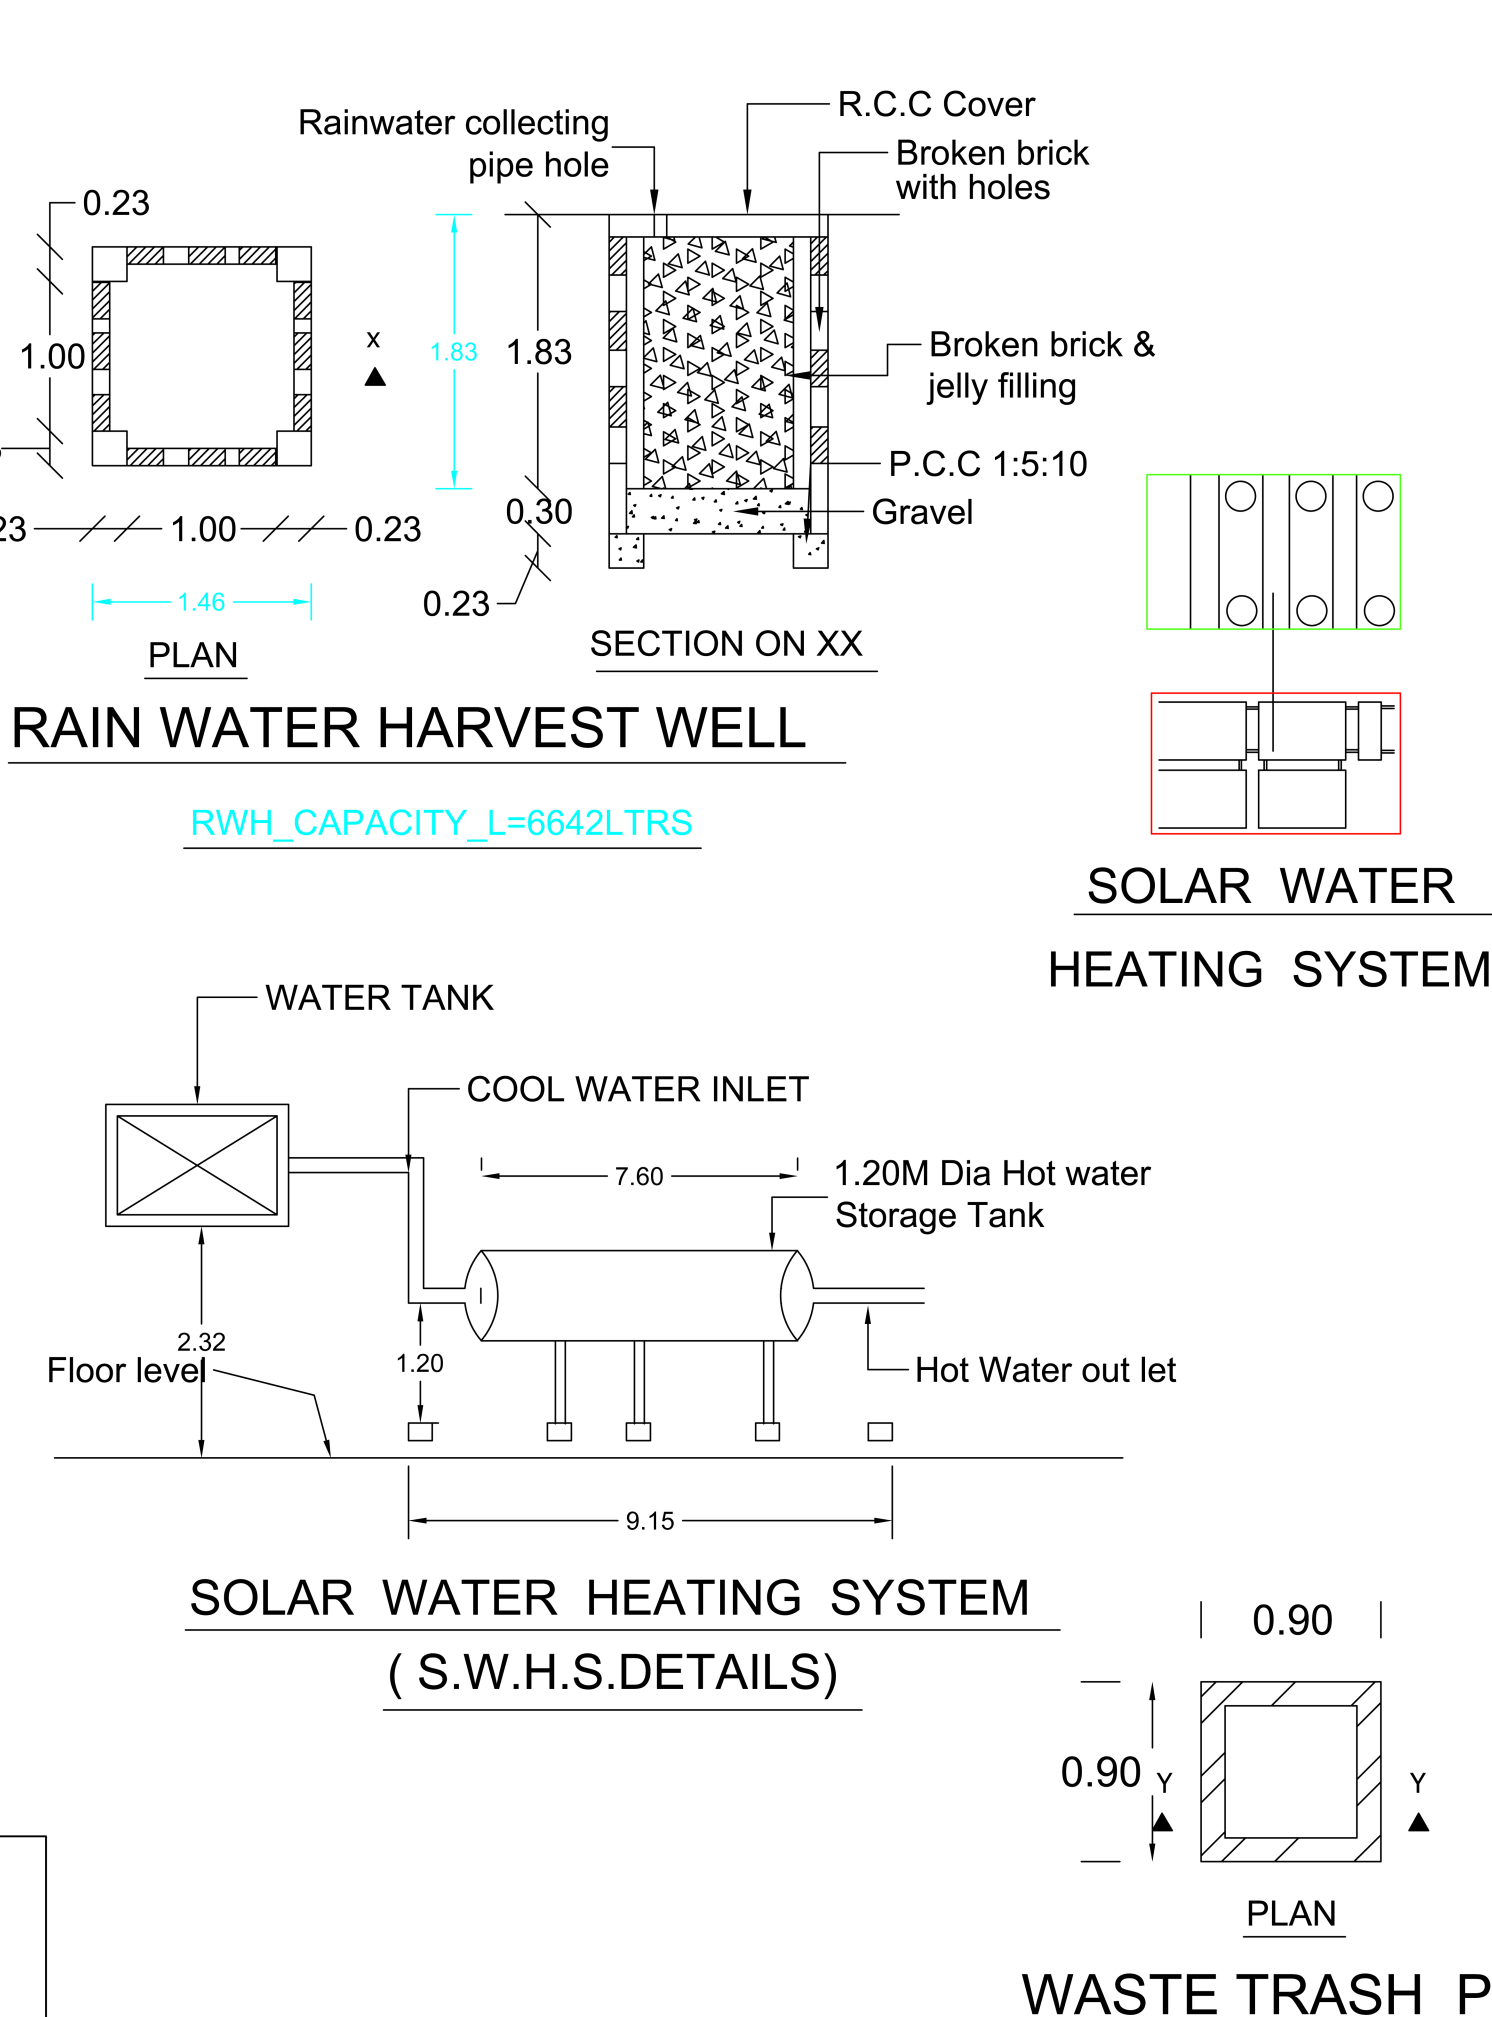

ALL DIMENSIONS ARE IN METER PLAN SCALE 1:100		
CERTIFIED THAT PROVISIONS SHALL BE MADE TO "RAIN WATER HARVESTING " ARRANGEMENTS SYSTEM IN THE PROPOSED CONSTRUCTION		
JOINERY DETAILS		
D: DOOR	:	0.90 x 2.10
D1: DOOR	:	0.75 x 2.10
W3 : WINDOW	:	1.40 x 1.50
W2 : WINDOW	:	1.00 x 1.50
FW1 : WINDOW	:	0.50 x 1.80
K.W3 : WINDOW	:	1.40 x 1.00
K.W2 : WINDOW	:	1.00 x 1.00
V2 : VENTILATOR	:	0.75 x 0.75
PLAN INFO		
PLOT_AREA_M2=381.15		
AS_AT_SITE=469.78		
FMB_OR_PLR=381.15		
AS_PER_DOCUMENT=381.15		
DISTRICT=KANYAKUMARI		
TALUK=KALKULAM		
SURVEY_NO= 223/16B		
PATTA_NO= 5930		
IS_SWIMMING_POOL_EXISTS=NO		
IS_APPROVED_LAYOUT=YES		
SINGLE_FAMILY_BLDG=YES		
CRZ=NO		
SECURITY_ZONE=NO		
ACCESS_WIDTH_M=7.32		
ROAD_WIDTH=7.32		
ROAD_LENGTH=100		
AVG_PLOT_DEPTH= 12.22		
AVG_PLOT_WIDTH= 7.70		
LAND_USE_ZONE = RESIDENTIAL		
PLOT_NO=16B		
RWH_DECLARED=YES		
OSR_APPLICABLE=NO		
OSR_SURR_BUYBACK_RETAIN=NO		
PREMIUM_FSI_REQUIRED=NO		
BUILDING_NEAR_TO_RIVER=NO		
AREA_TYPE=OTHERS		
BUILDING_NEAR_MONUMENT=NO		
BUILDING_NEAR_GOVT_BLDG=NO		
PROVISION_FOR_GREEN_BUILDINGS_AND_SUSTAINABILITY=NO		
FIRE_PROTECTION_AND_FIRE_SAFETY_REQUIREMENTS=NO		
JURISDICTION_TYPE=PANCHAYAT		
IF_HERITAGE_TOWN_LESSTHAN_1KM_RADIUS=NO		
ADDRESS :		
Mrs:RENJINI		
W/o:MOHAN		
SIGNATURE OF LAND AND BUILDING OWNER		
V. PRAVIN, D.C.E.,B.E., LICENCED BUILDING SURVEYOR V.N.P. BUILDERS VILAVOOR, KALLIKATTUVILAI MEKKAMANDAPAM (P.O) Cell No: 8807729540, 8248227847		
SIGNATURE OF LICENCE SURVEYOR/ENGINEER		
NOTE : ALL DIMENSION ARE IN METRE, SCALE : 1:100		
AREA OF SITE		9.418-CENTS
AREA IN SQ "M"		SQ "FT"
SITE AREA		: 381.15 4102.69
PROPOSED PLINTH AREA		
GROUND FLOOR		: 123.36 1327.35
FIRST FLOOR		: 61.91 666.15
TOTAL		:185.27 1993.50
VACANT		: 257.79 2773.82
PROPOSED FLOOR AREA		
GROUND FLOOR		: 103.91 1118.07
FIRST FLOOR		: 43.37 466.66
TOTAL		: 147.28 1584.73
PLOT COVERAGE		: 48.81 x100 =40.20% 121.41