


PLAN SHOWING THE PROPOSED RESIDENTIAL BUILDING AT Re.Sy.No:594/35A1A1,594/34A OF KUMARAPURAM VILLAGE AT KUMARAPURAM ,ARALVAIMOZHI VILLAGE PANCHAYAT, KANNIYAKUMARI DISTRICT.
NAME OF THE OWNER:Mr.NADARAJAN, S/o, SUBBIAH KONAR.

ELEVATION - A

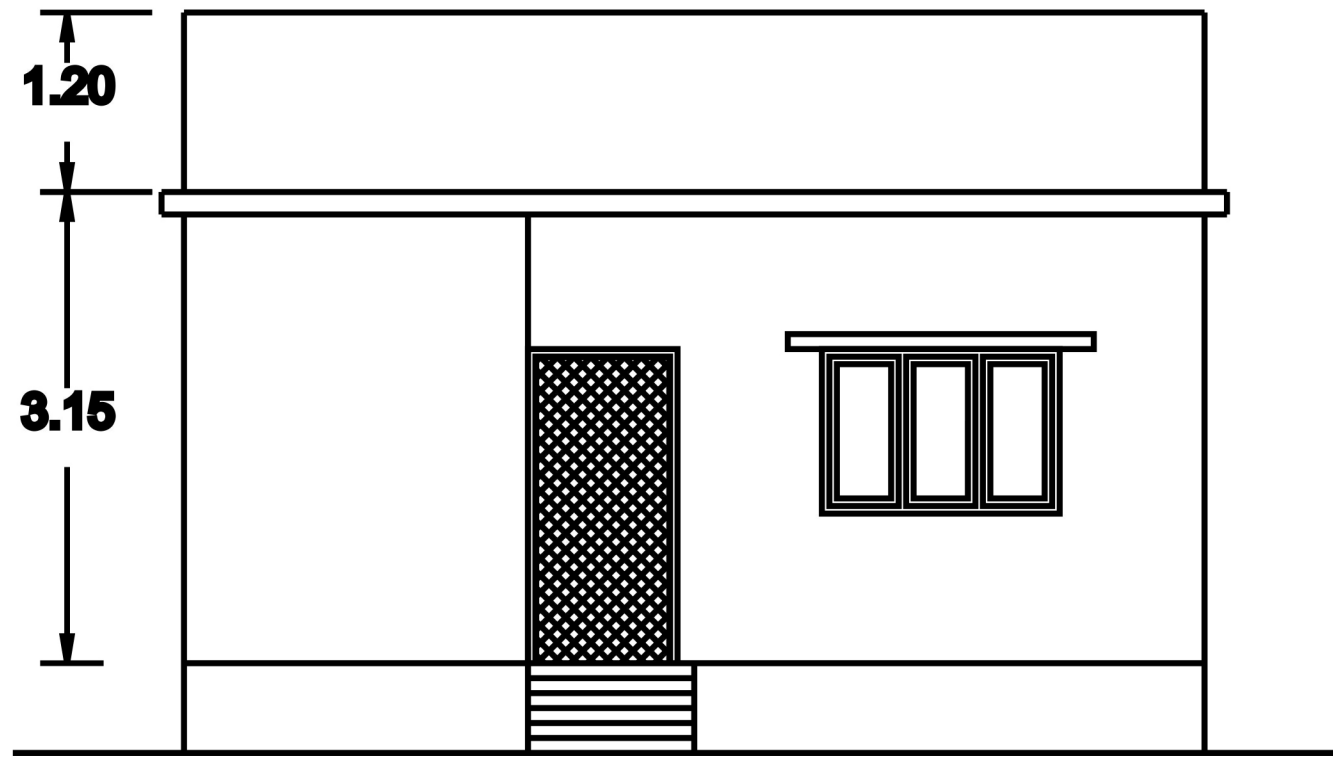

PARAPET WALL



WEATHERING COURSE

LIVING ROOM
3.05X3.05

KITCHEN
3.05X1.85

SECTION- BB


GROUND FLOOR PLAN

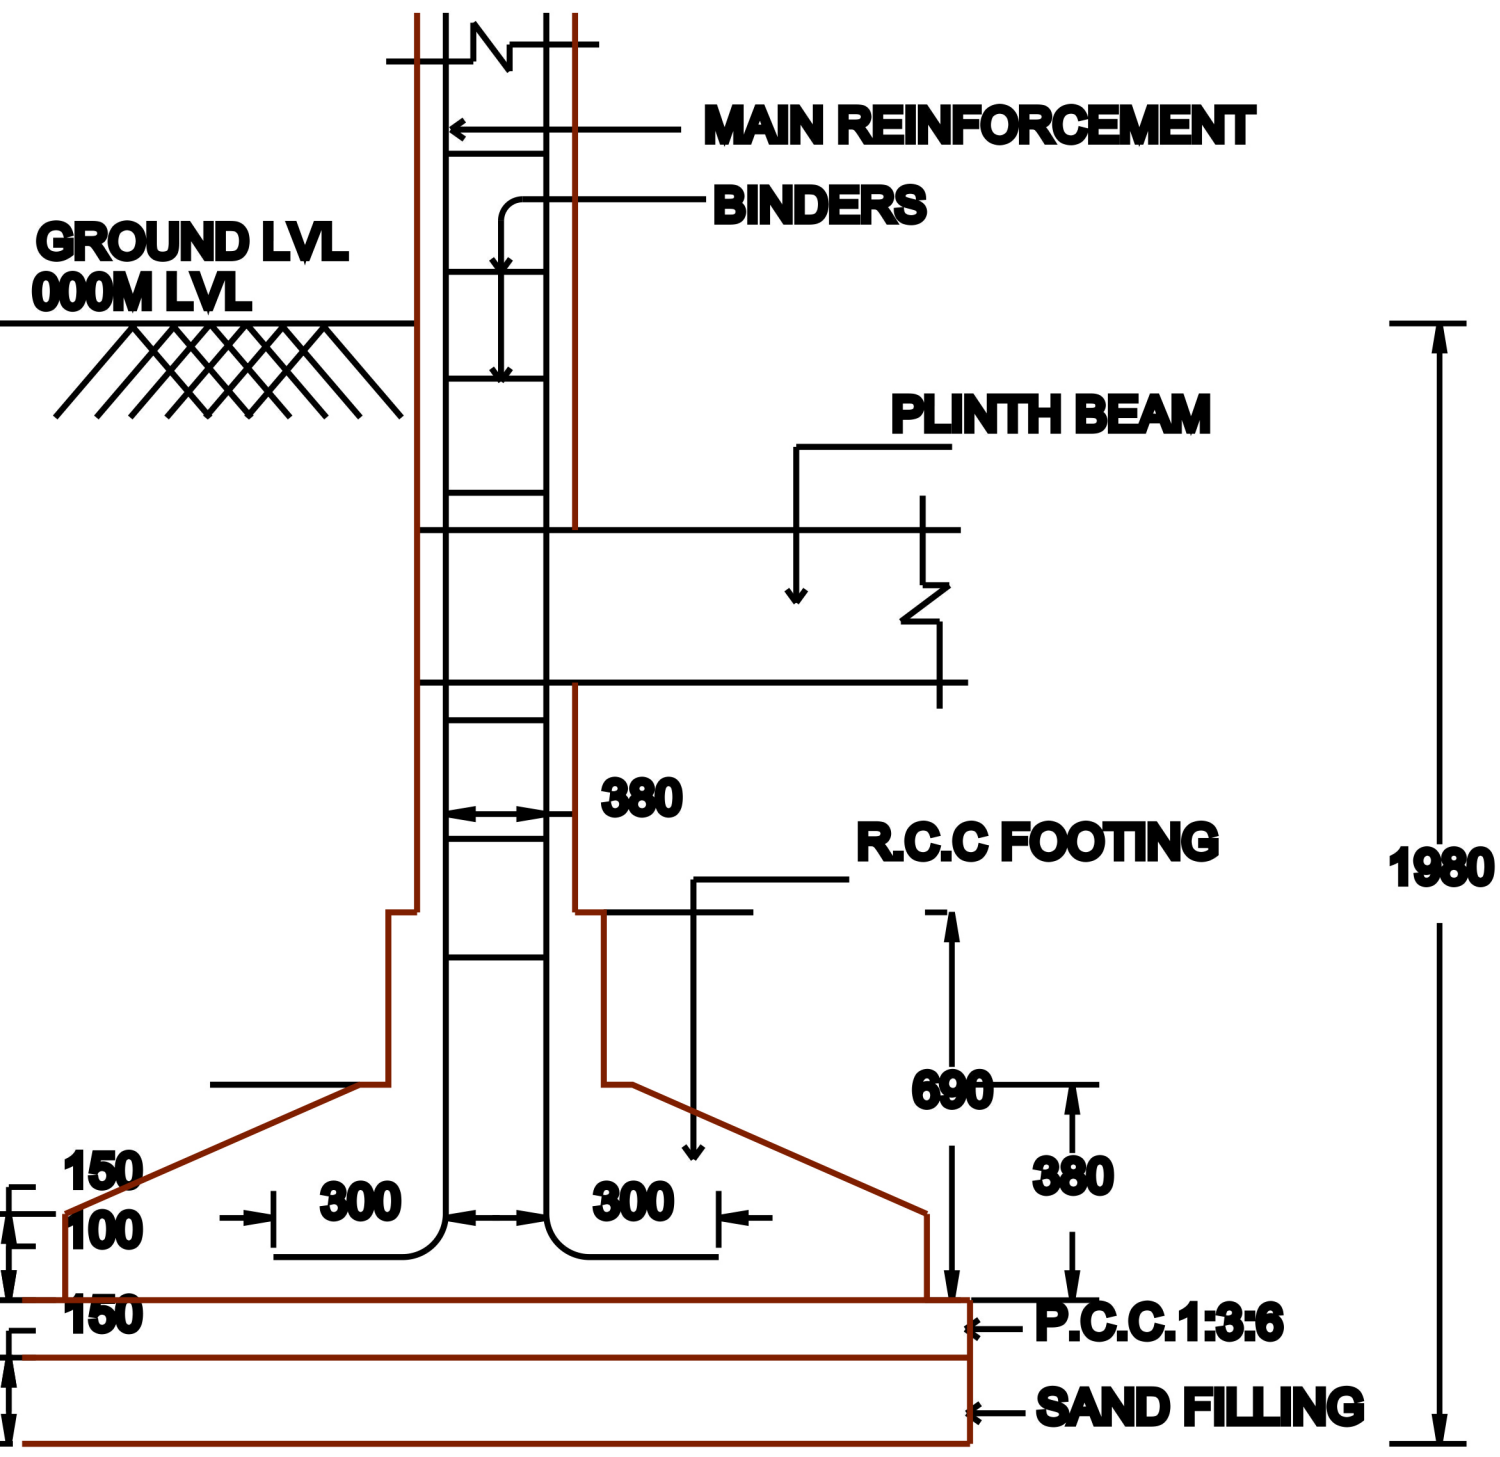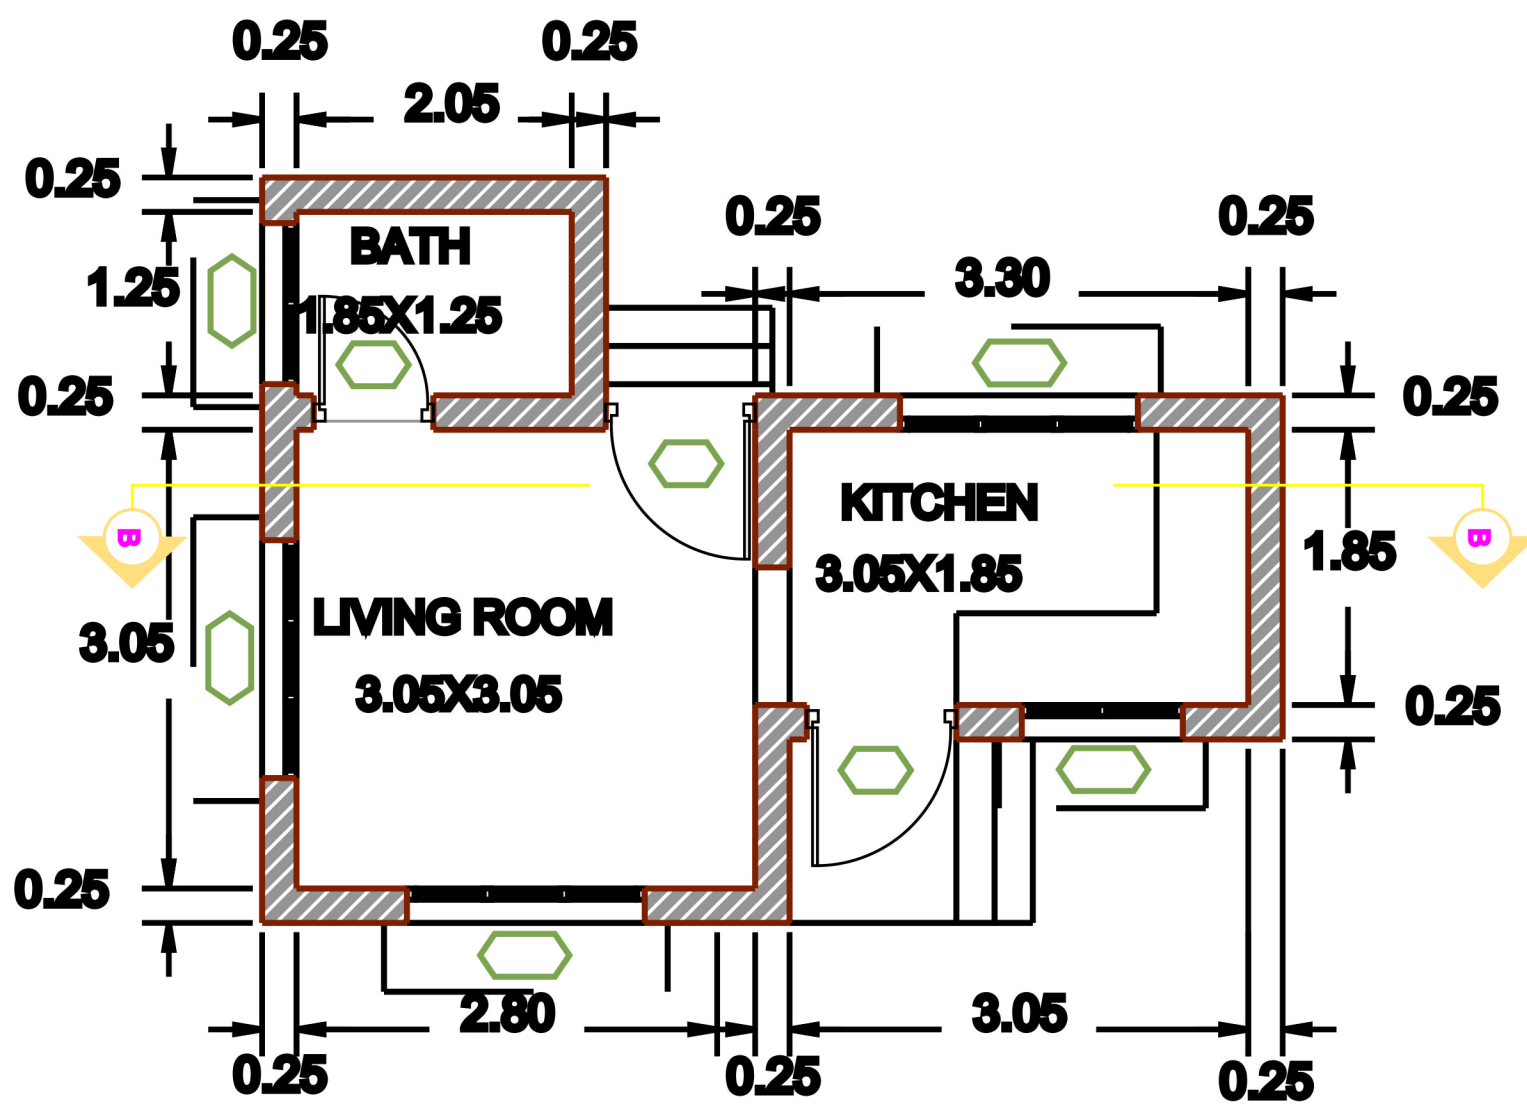


TYPICAL SECTION
SCALE : 1" = 2'-0"

KEY PLAN

Not To Scale

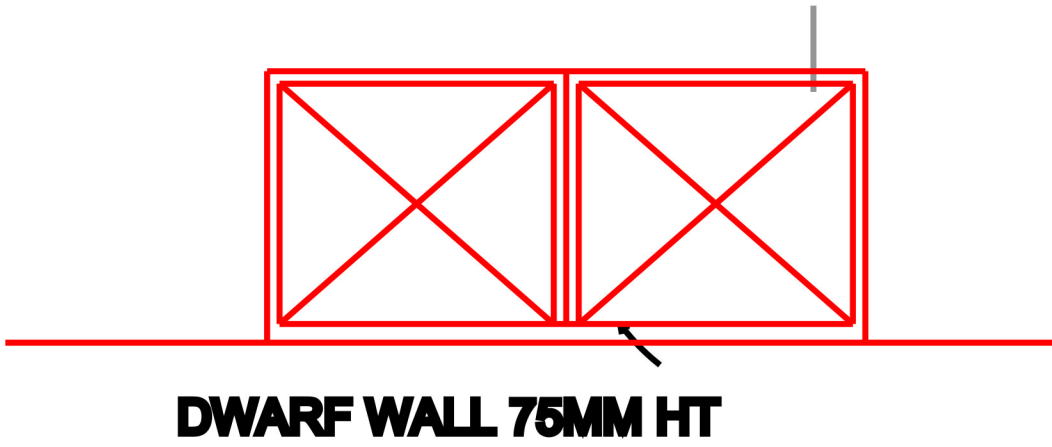


MAIN GATE

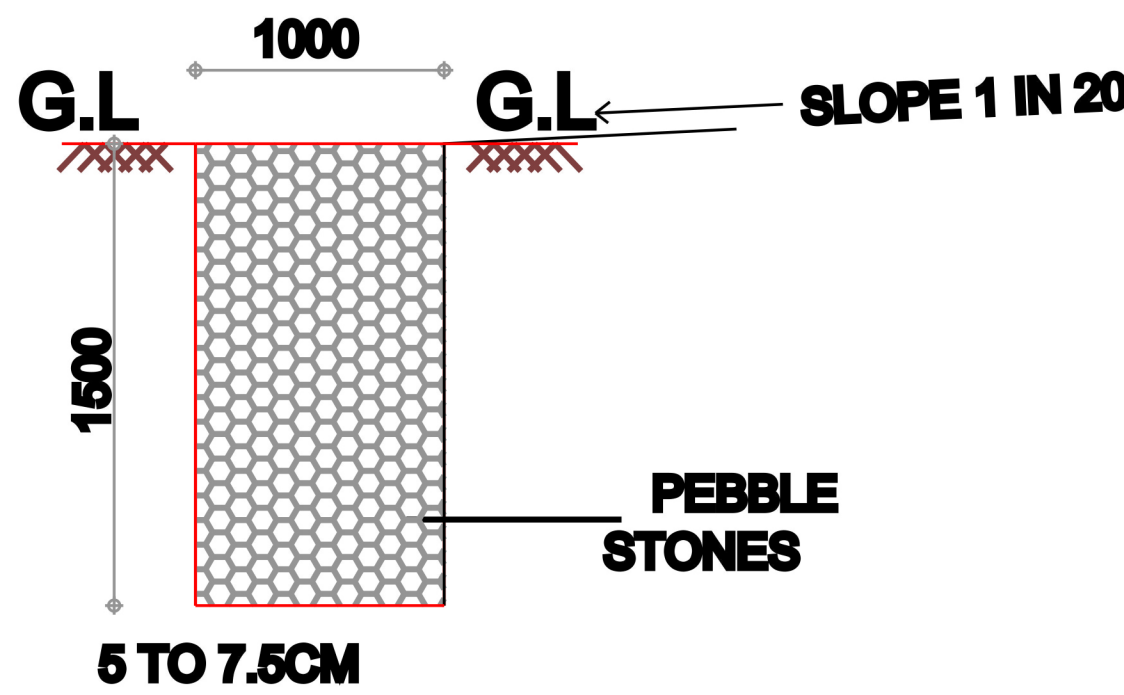


SECTION OF
PEBBLE TRENCH

SCALE : 1" = 100

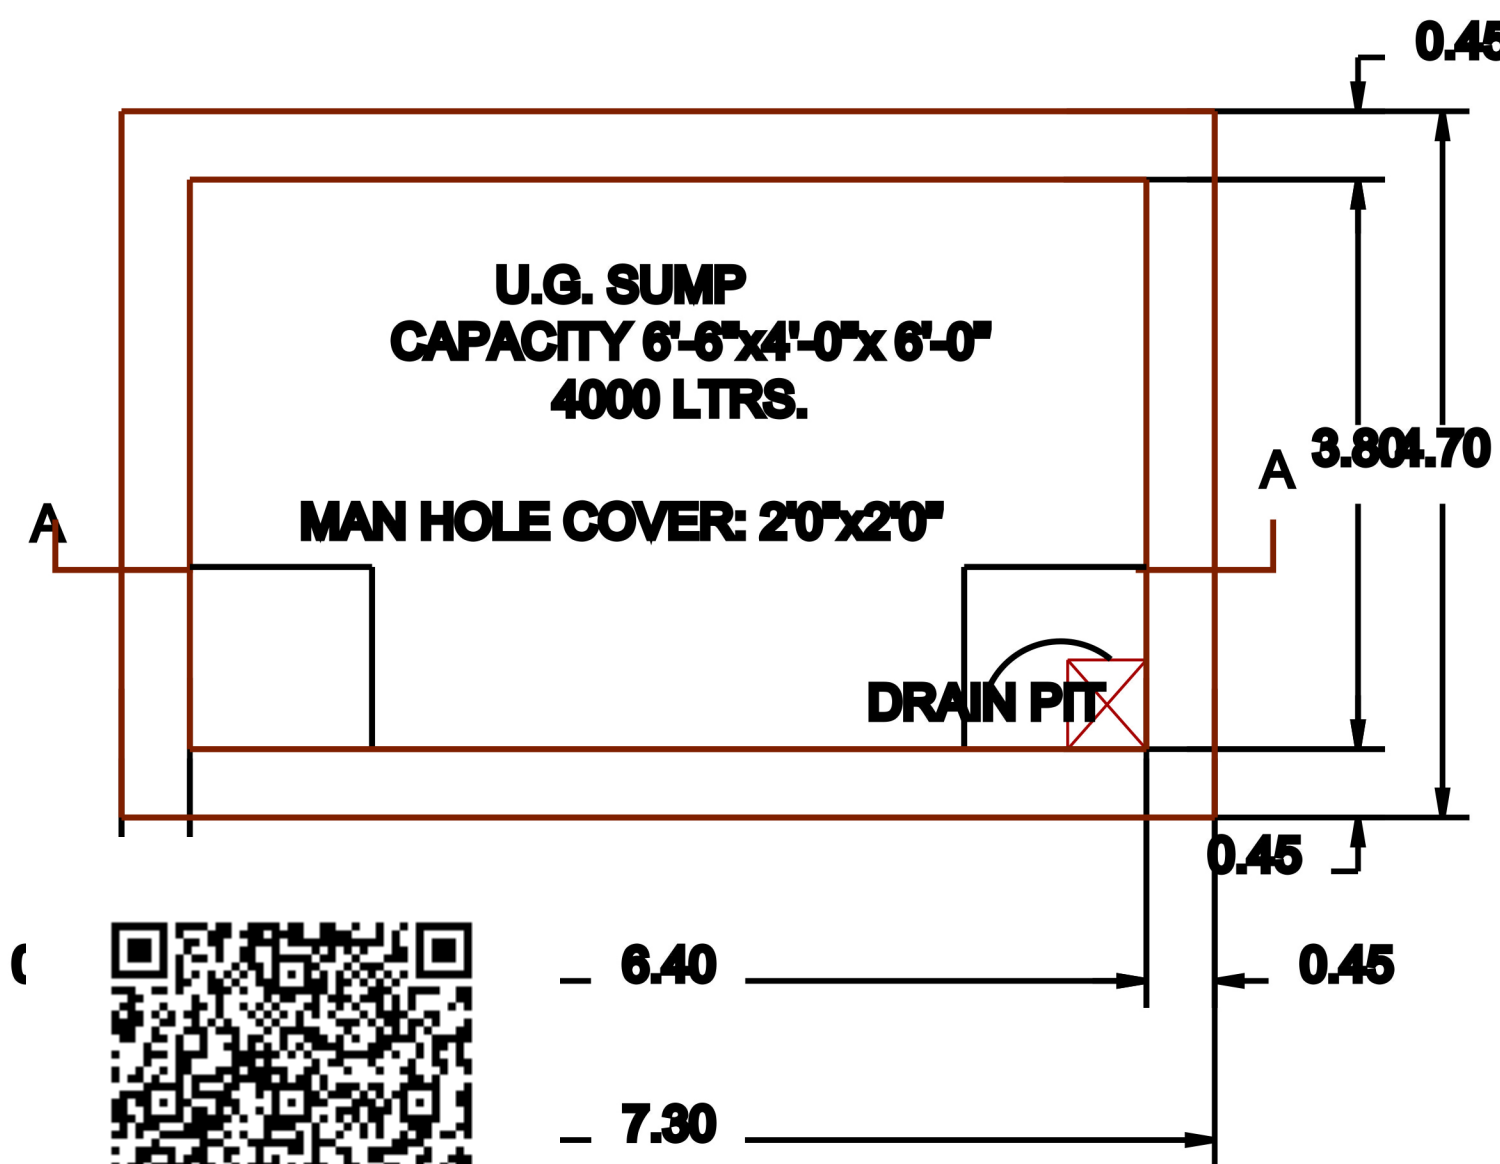


UMP DETAIL


SCALE 1"=4'0"

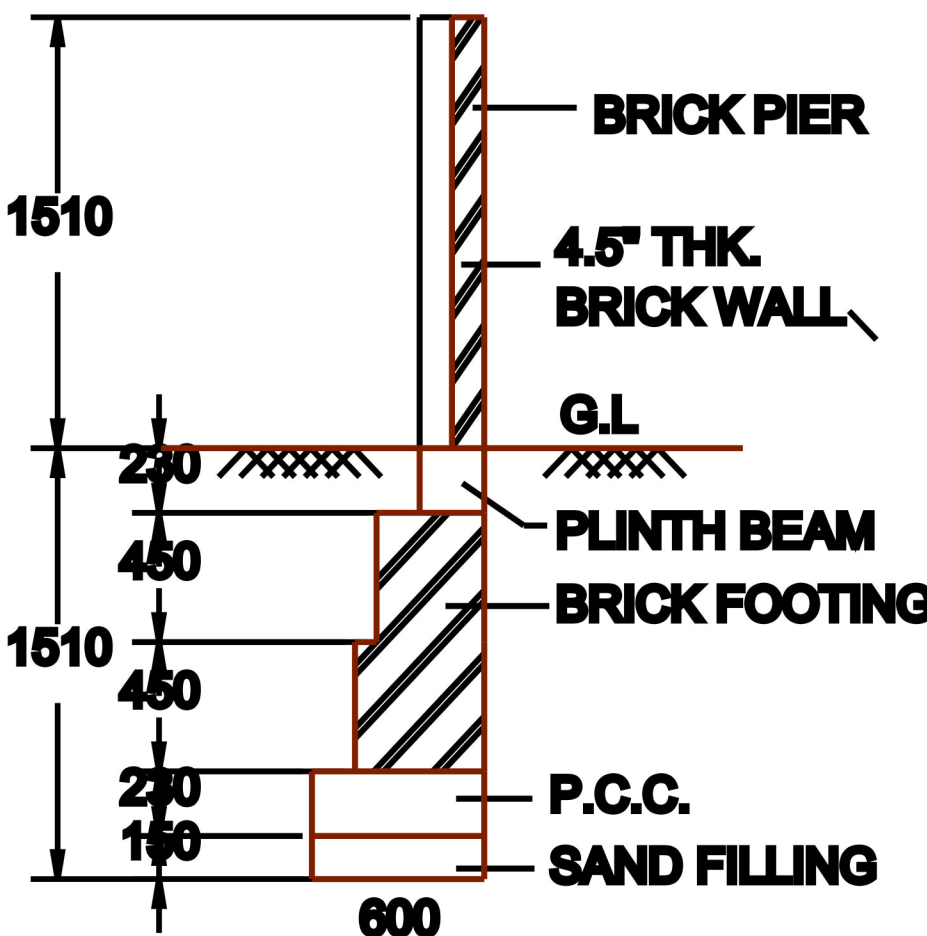

COMPOUND WALL
DETAIL

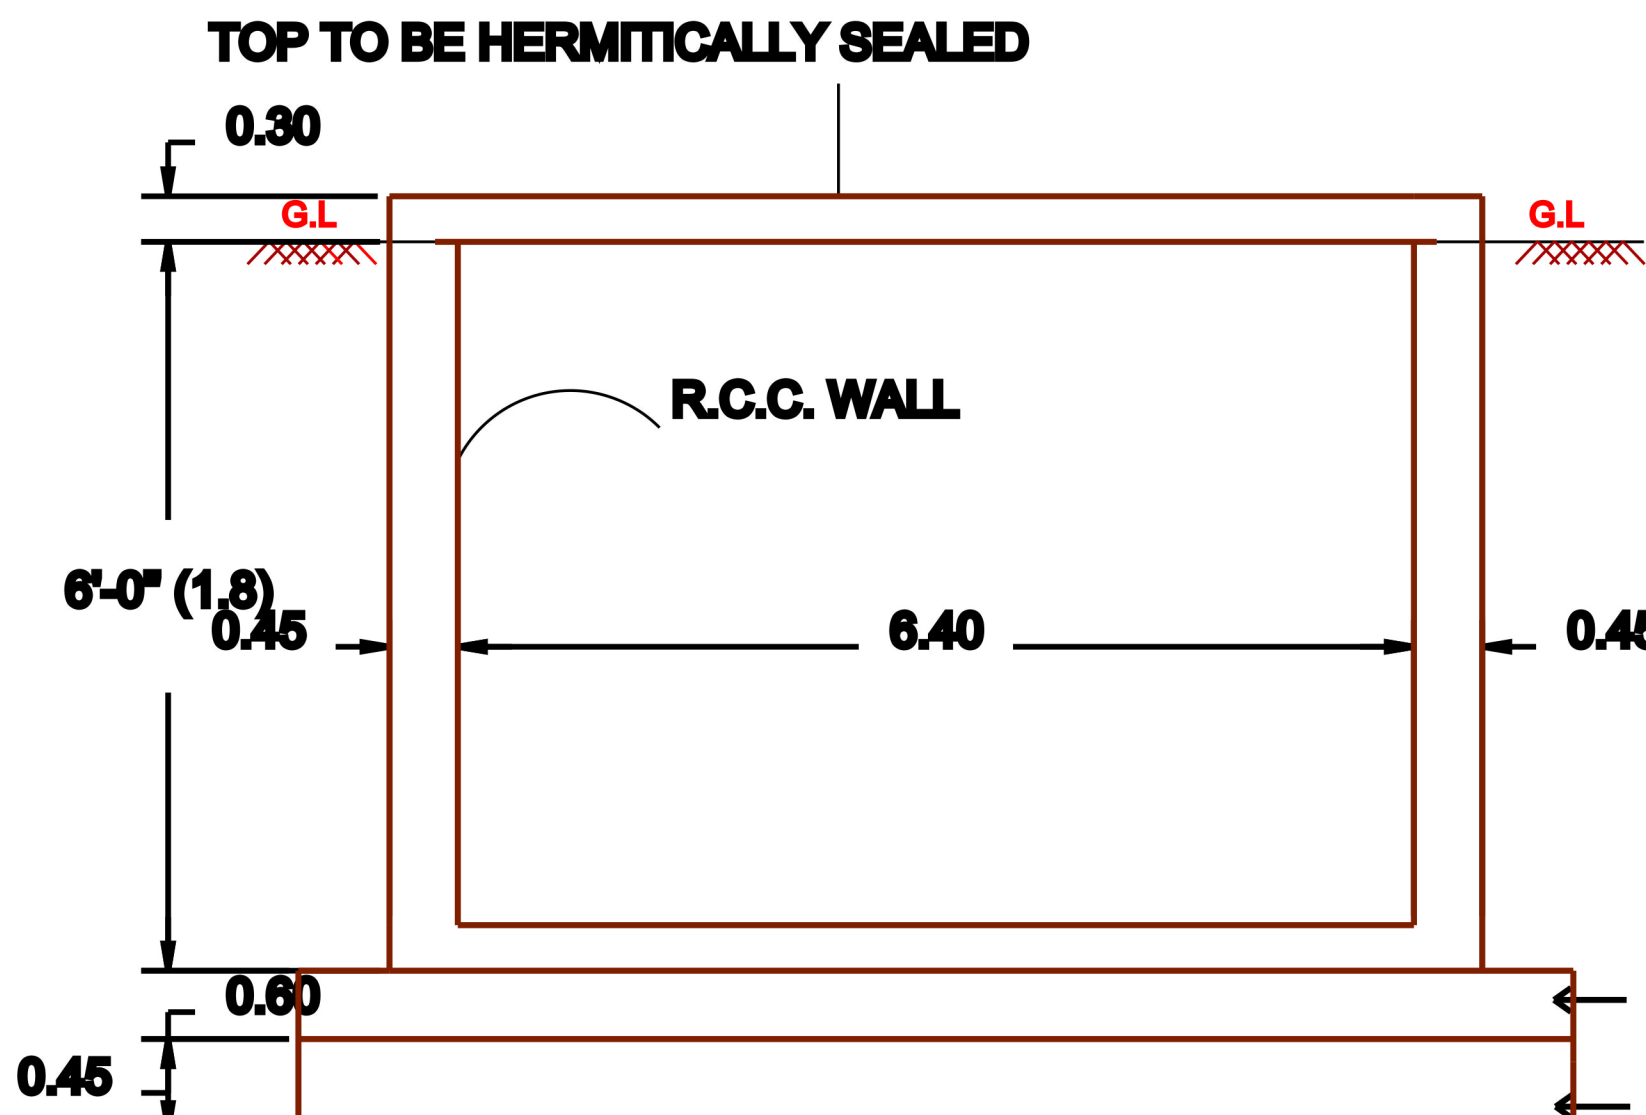

SECTION ON AA

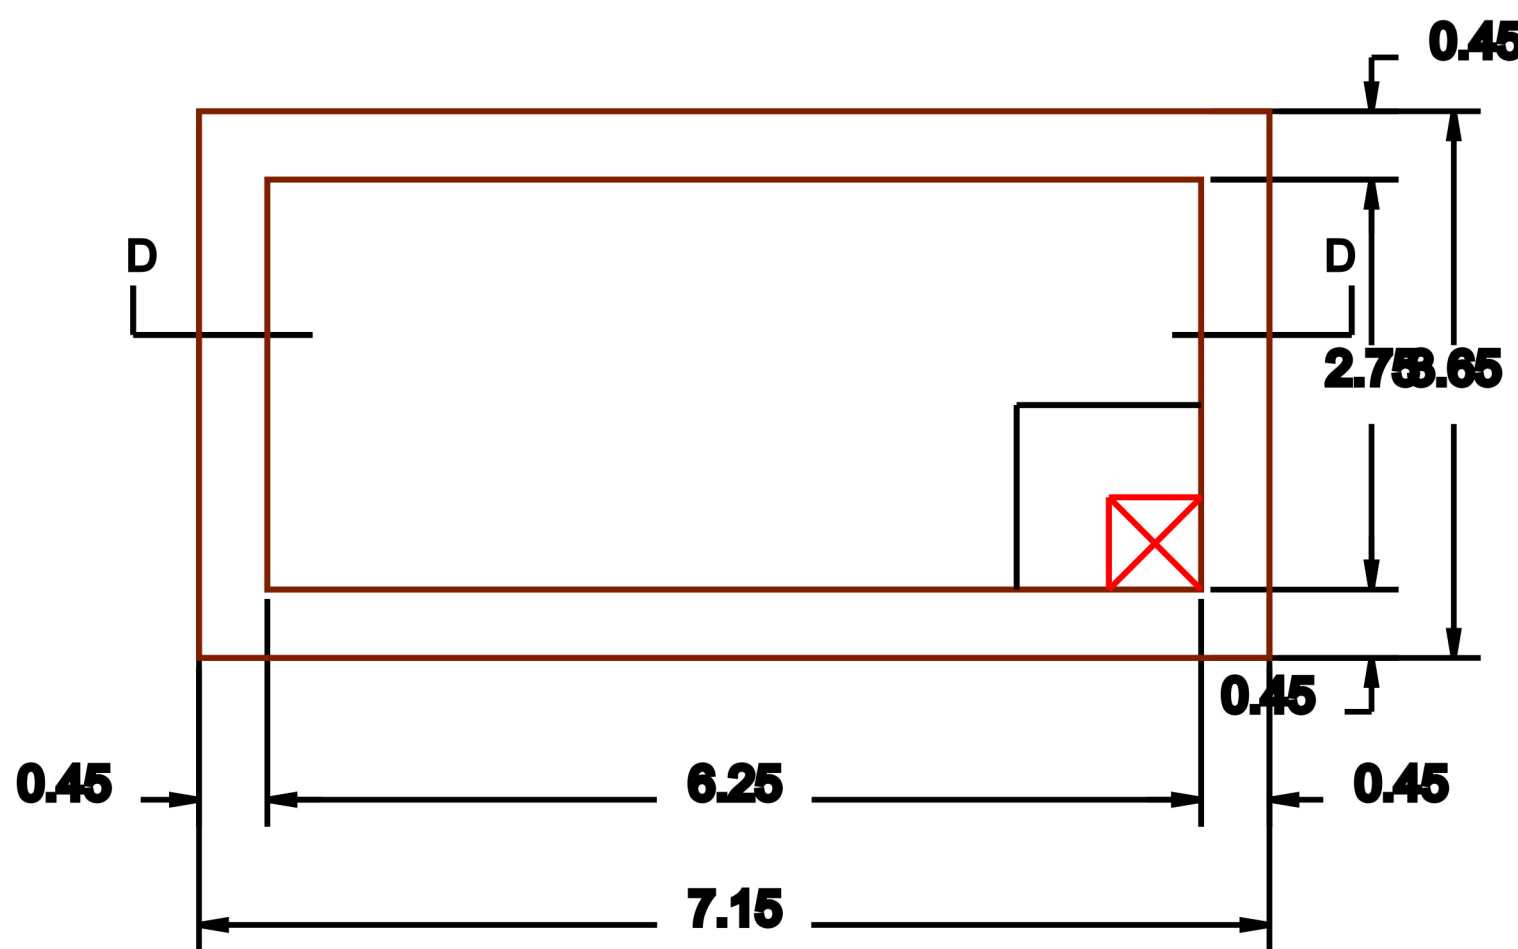

PLAN OF SEPTIC TANK
SCALE 1"=2'0"

LEGEND

W1	WINDOWS 1 - 1.60M X1.40M
W2	WINDOWS 2 - 1.05M X1.40M
W3	WINDOWS 3 - 1.05MX1.10M
V1	VENTILATOR - 1.05M X0.5M
D1	DOOR 1 - 1.05M X2.1M
D2	DOOR 2 - 0.8MX2.1M

AREA	SQ M	SQ FT
SITE AREA	101.50	1092.53
TOTAL AREA		
GROUND FLOOR AREA	23.37	251.55
TOTAL FLOOR AREA	23.37	251.55
NON FSI AREA	0	0
FSI AREA	:	0.24
PLOT COVERAGE	:	24%
NO OF CAR PARKING	:	0

OWNER
Mr.NADARAJAN
S/o, Mr.SUBBIAH KONAR

Signature

ARCHITECT

AR.ASTLE JOE PH:9750528989
EXCELLENT BUILDERS, SALIPUTHOOR.

Er. A. KANNAN B.E
Register Engineer - Grade III - Re
Register No : 150/LS/2022/00051
Sub Register Office Road, Kottaram - 629 703
Ph : 94431 40785

OFFICE