

FLOOR PLANS

PLAN SHOWING THE PROPOSED COMMERCIAL BUILDING WITH BASEMENT + GROUND + 3 FLOORS IN S.NO . 70/2 AND 71/1 , SIRUSERI VILLAGE , VANDALUR TALUK , CHENGALPATTU DISTRICT .

JOINERY SCHEDULE		
D	1.20 X 2.10	Door
D1	1.00 X 2.10	Door
D2	0.90 X 2.10	Door
D3	0.75 X 2.10	Door
RS	2.35 X 2.10	ROLLER SUTTER
D/W1	5.25X 2.10	Door/ Window
D/W2	4.10X 2.10	Door/ Window
D/W3	2.35X 2.10	Door/ Window
D/W4	1.90X 2.10	Door/ Window
SD1	2.50X 2.10	Door/ Window
SD2	2.10X 2.10	Door/ Window
W1	4.10 X 1.20	Window
W2	3.35 X 1.20	Window
W3	2.85 X 1.20	Window
W4	2.78 X 1.20	Window
W5	2.50 X 1.20	Window
W6	2.35 X 1.20	Window
W7	1.60 X 1.20	Window
RS1	2.35 X 2.50	Window
V1	2.35 X 1.20	Ventilator
V2	0.60 X 1.20	Ventilator

NOTE : ALL DIMENSIONS AREA IN METER

SCALE : 1:100

COLOR INDEX		North W E S
	BOUNDARY	
	PROPOSED	
	ROAD	

For Pacifica India Projects Pvt Ltd,

Authorised Signatory

APPLICANT SIGNATURE


N. ANAND, M.E. MPM
REGISTERED STRUCTURAL ENGINEER
CMDA: SE / GR - I / 19 / 04 / 107
GCC : RSE 101102020
CGLDIST / SE / GR - I / 2020 / 09 / 010
2C, SAINIKETAN, ARASANKAZHANI,
OTTIYAMBAKKAM MAIN ROAD,
CHENNAI-600 126. Cell: 9789622273
mr.anandkrishna@gmail.com

STRUCTURAL ENGINEER

SIVA ANBARASAN
M.Arch (U.S.A., England), A.I.T.A.,
Regd. Architect, CA / 87 / 10769
TVLR / RA / Gr - I / 2019 / 08 / 003
ANBU & FAIZAL
S3, IInd Floor, 43, Pantheon Road, Egmore,
Chennai - 600008, Ph: 28554262, 28410888
98401 09197, anbu.faizal@gmail.com


LICENSED ARCHITECT SIGNATURE

Architects :
PACIFICA BUILDERS PVT. LTD.
Pacifica House | 4-5, Sigma – 1 | Behind Rajpath Club |
Nr. Mann Party Plot | Bodakdev | Ahmedabad – 380059
Landline : +91-79-40027783 | Extension : 218
Mobile: +91-9824121151

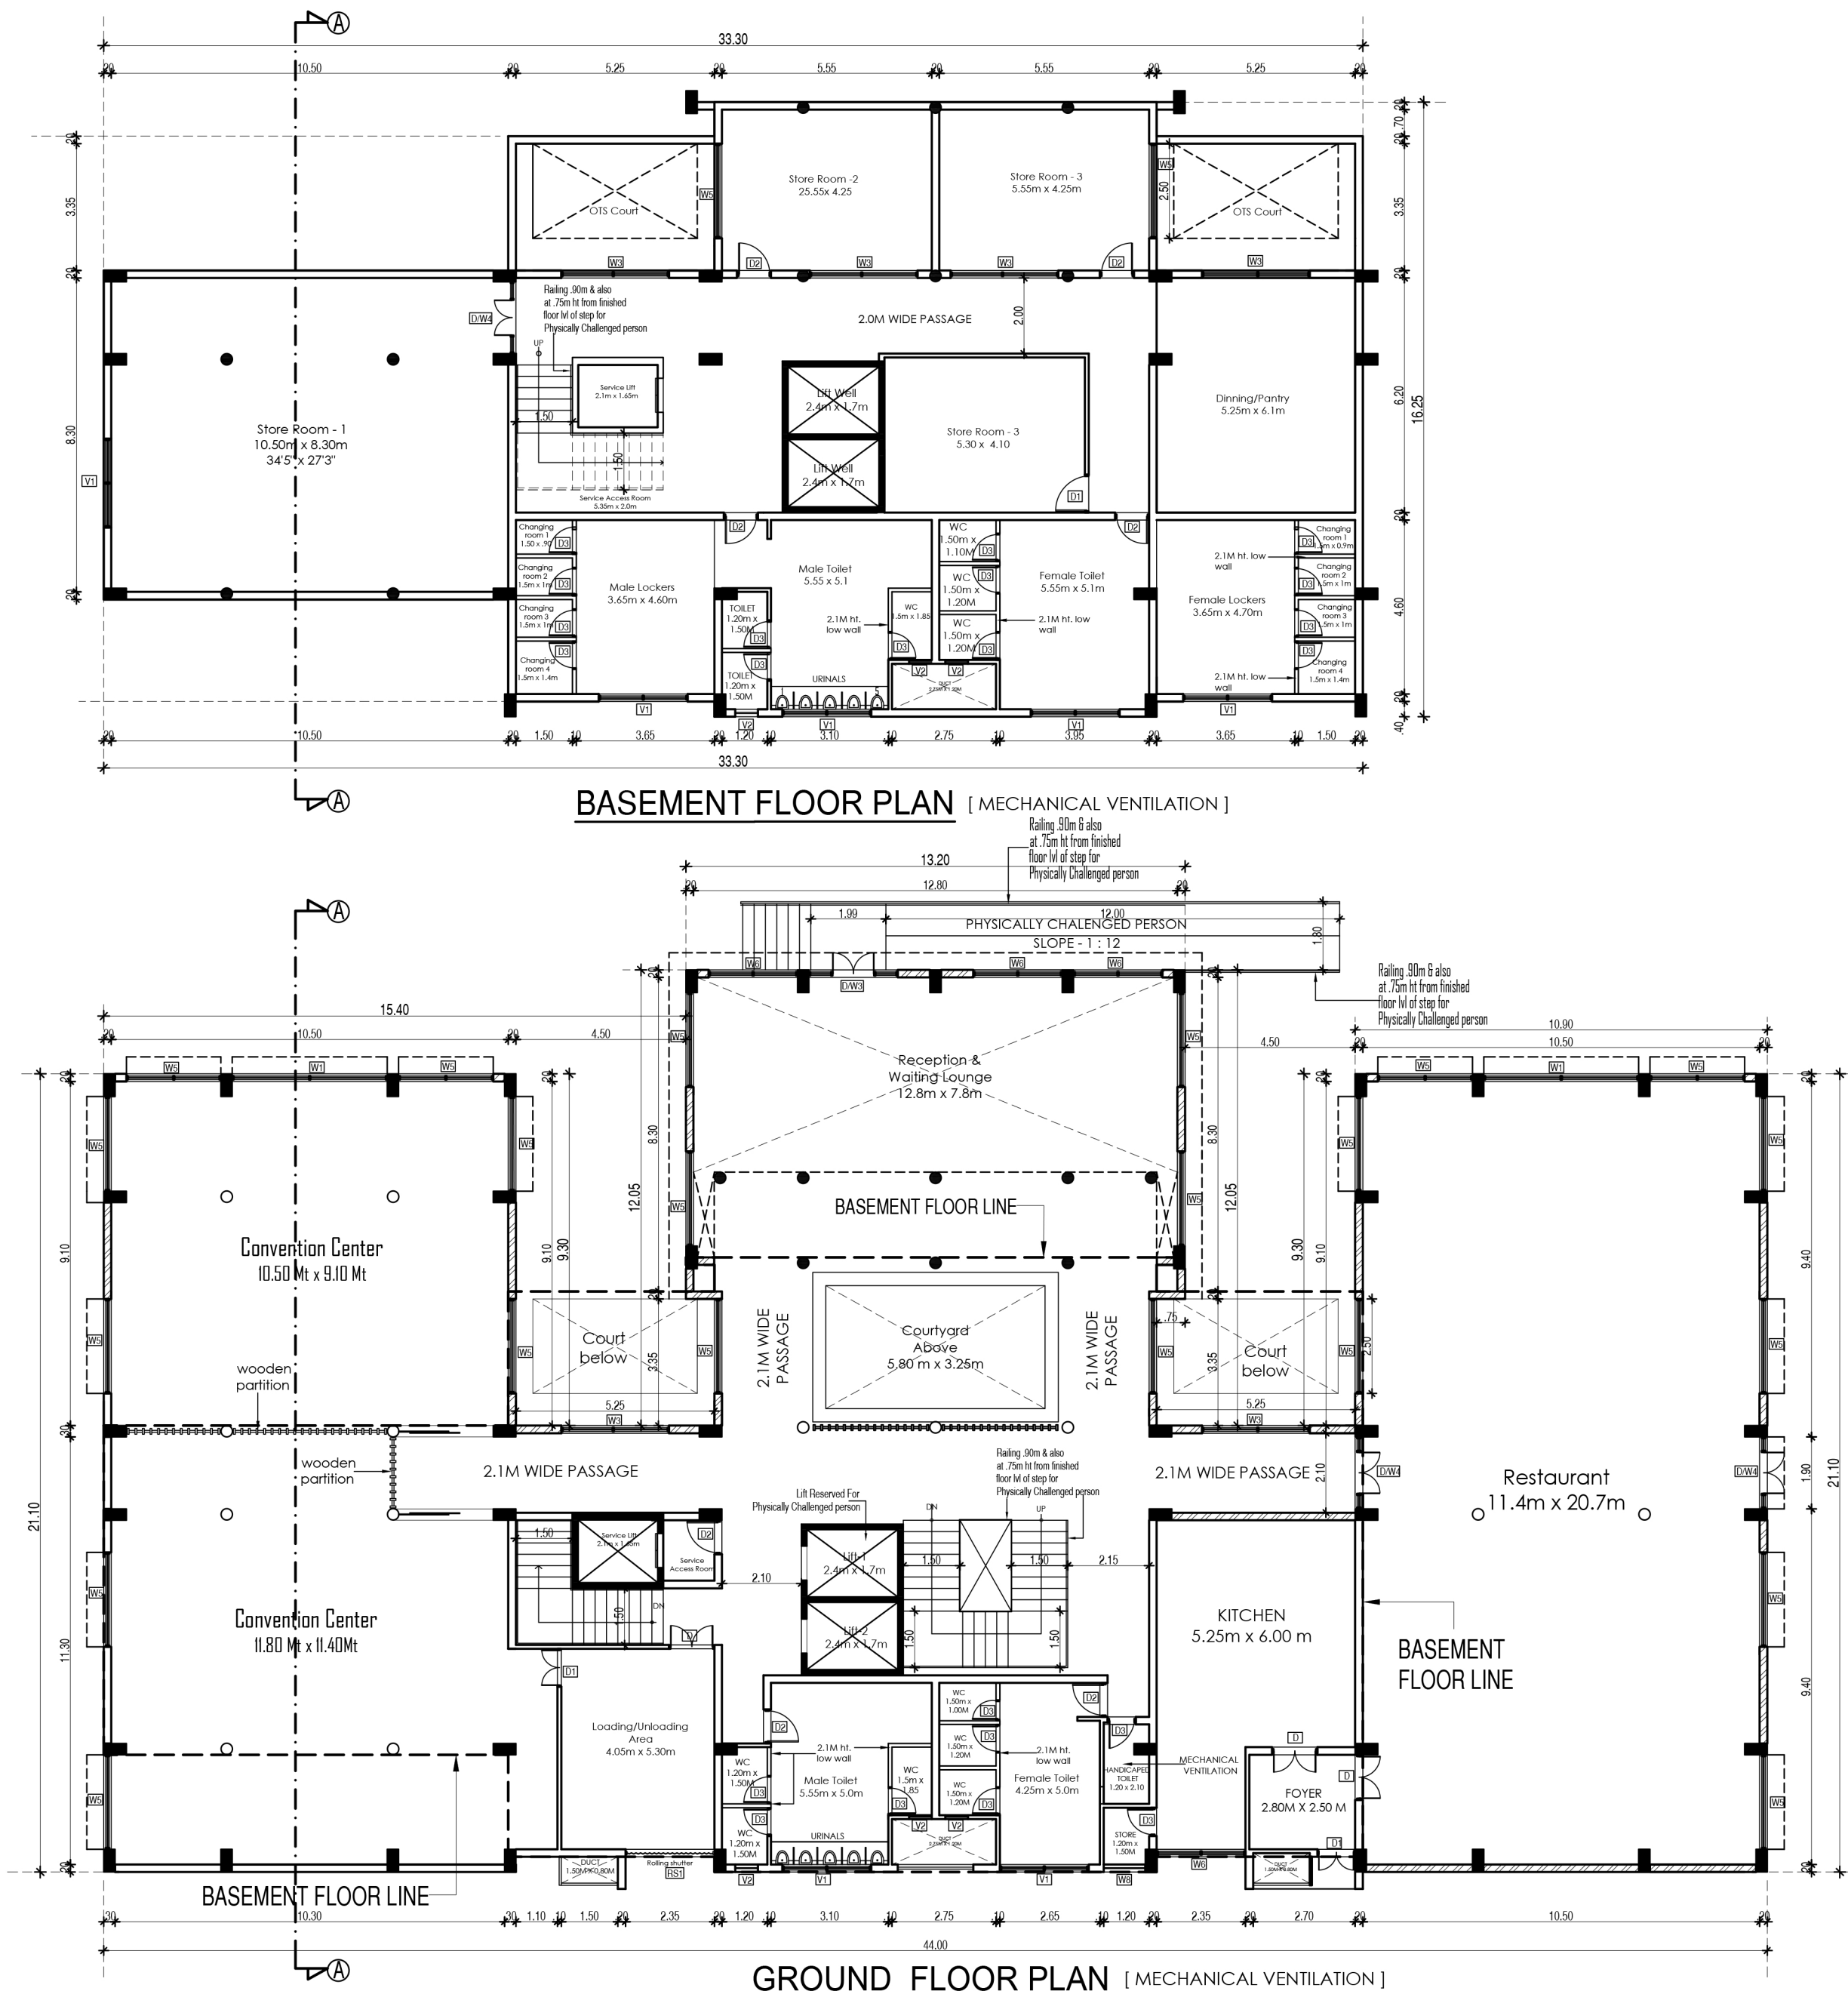


SHEET NO - 2 / 5

BUILDING PLANNING PERMISSION
ROC No. SWP/BPA/010541/2023
SITE BOUNDARY SHOWN AS 1 to 18
BUILDING PLANNING PERMISSION No.
SWP/B.P/M.L.P.A (CD-5) No. 55/2023

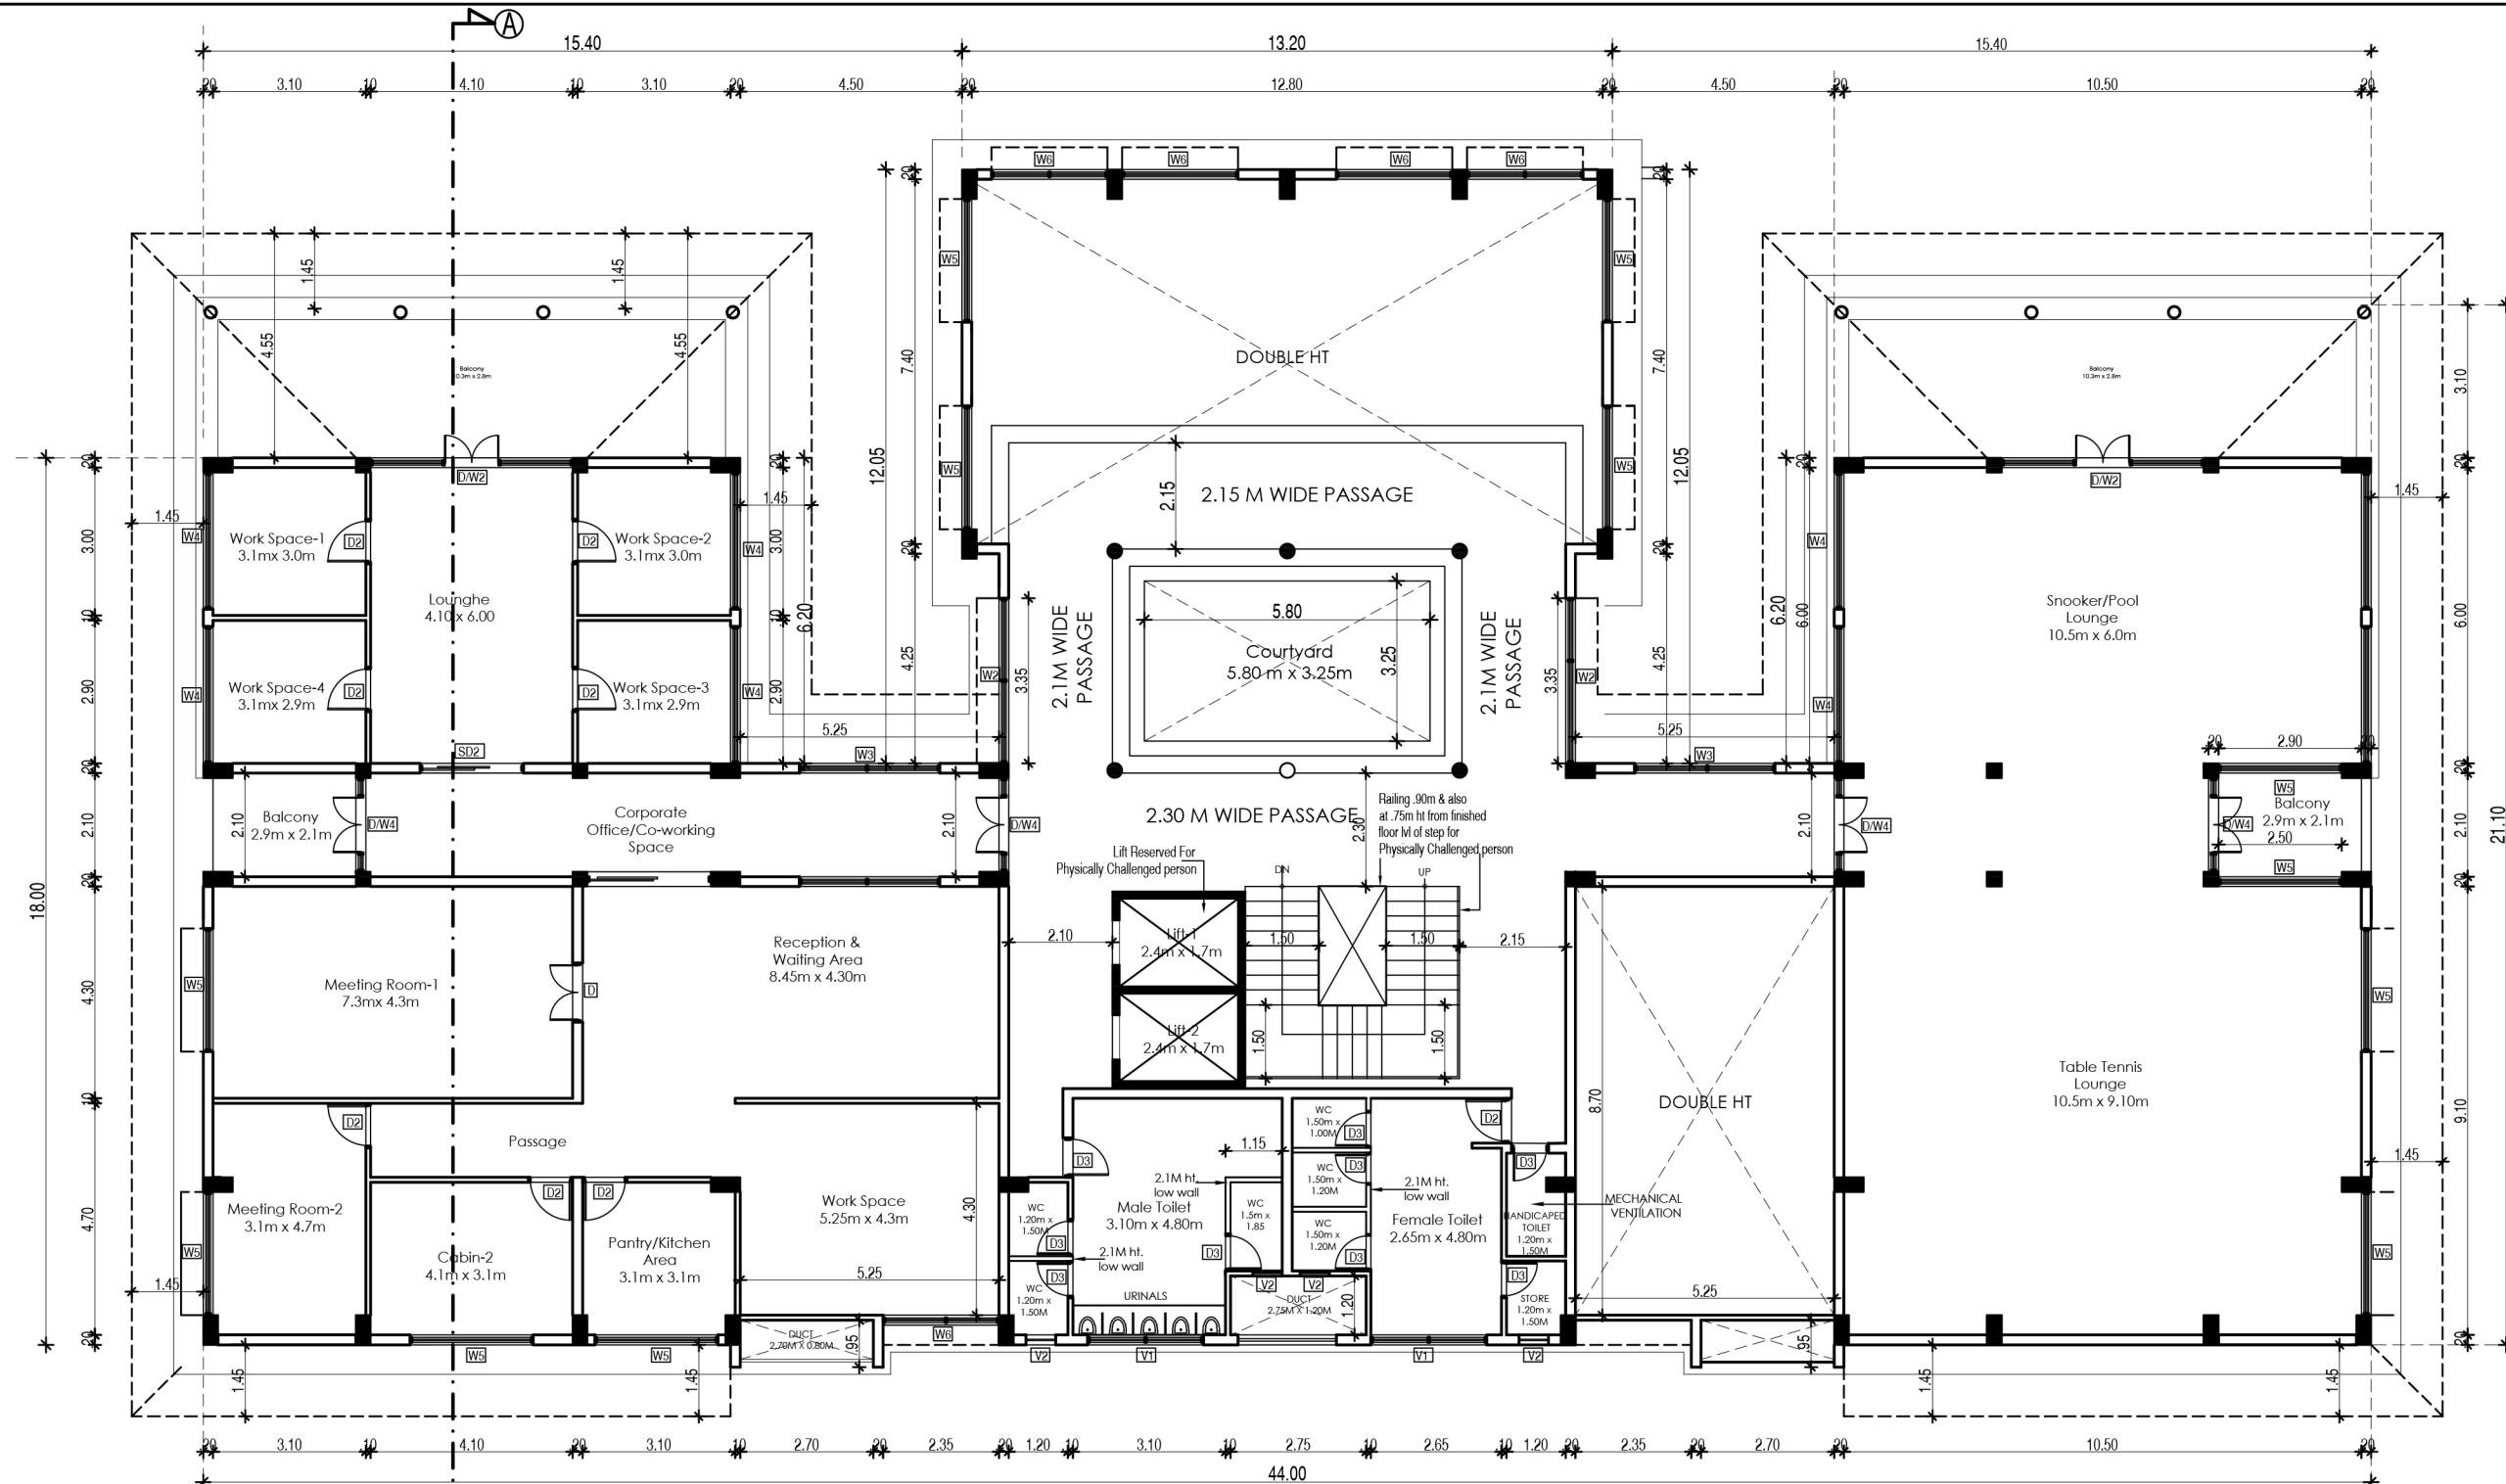

SECOND FLOOR PLAN [MECHANICAL VENTILATION]

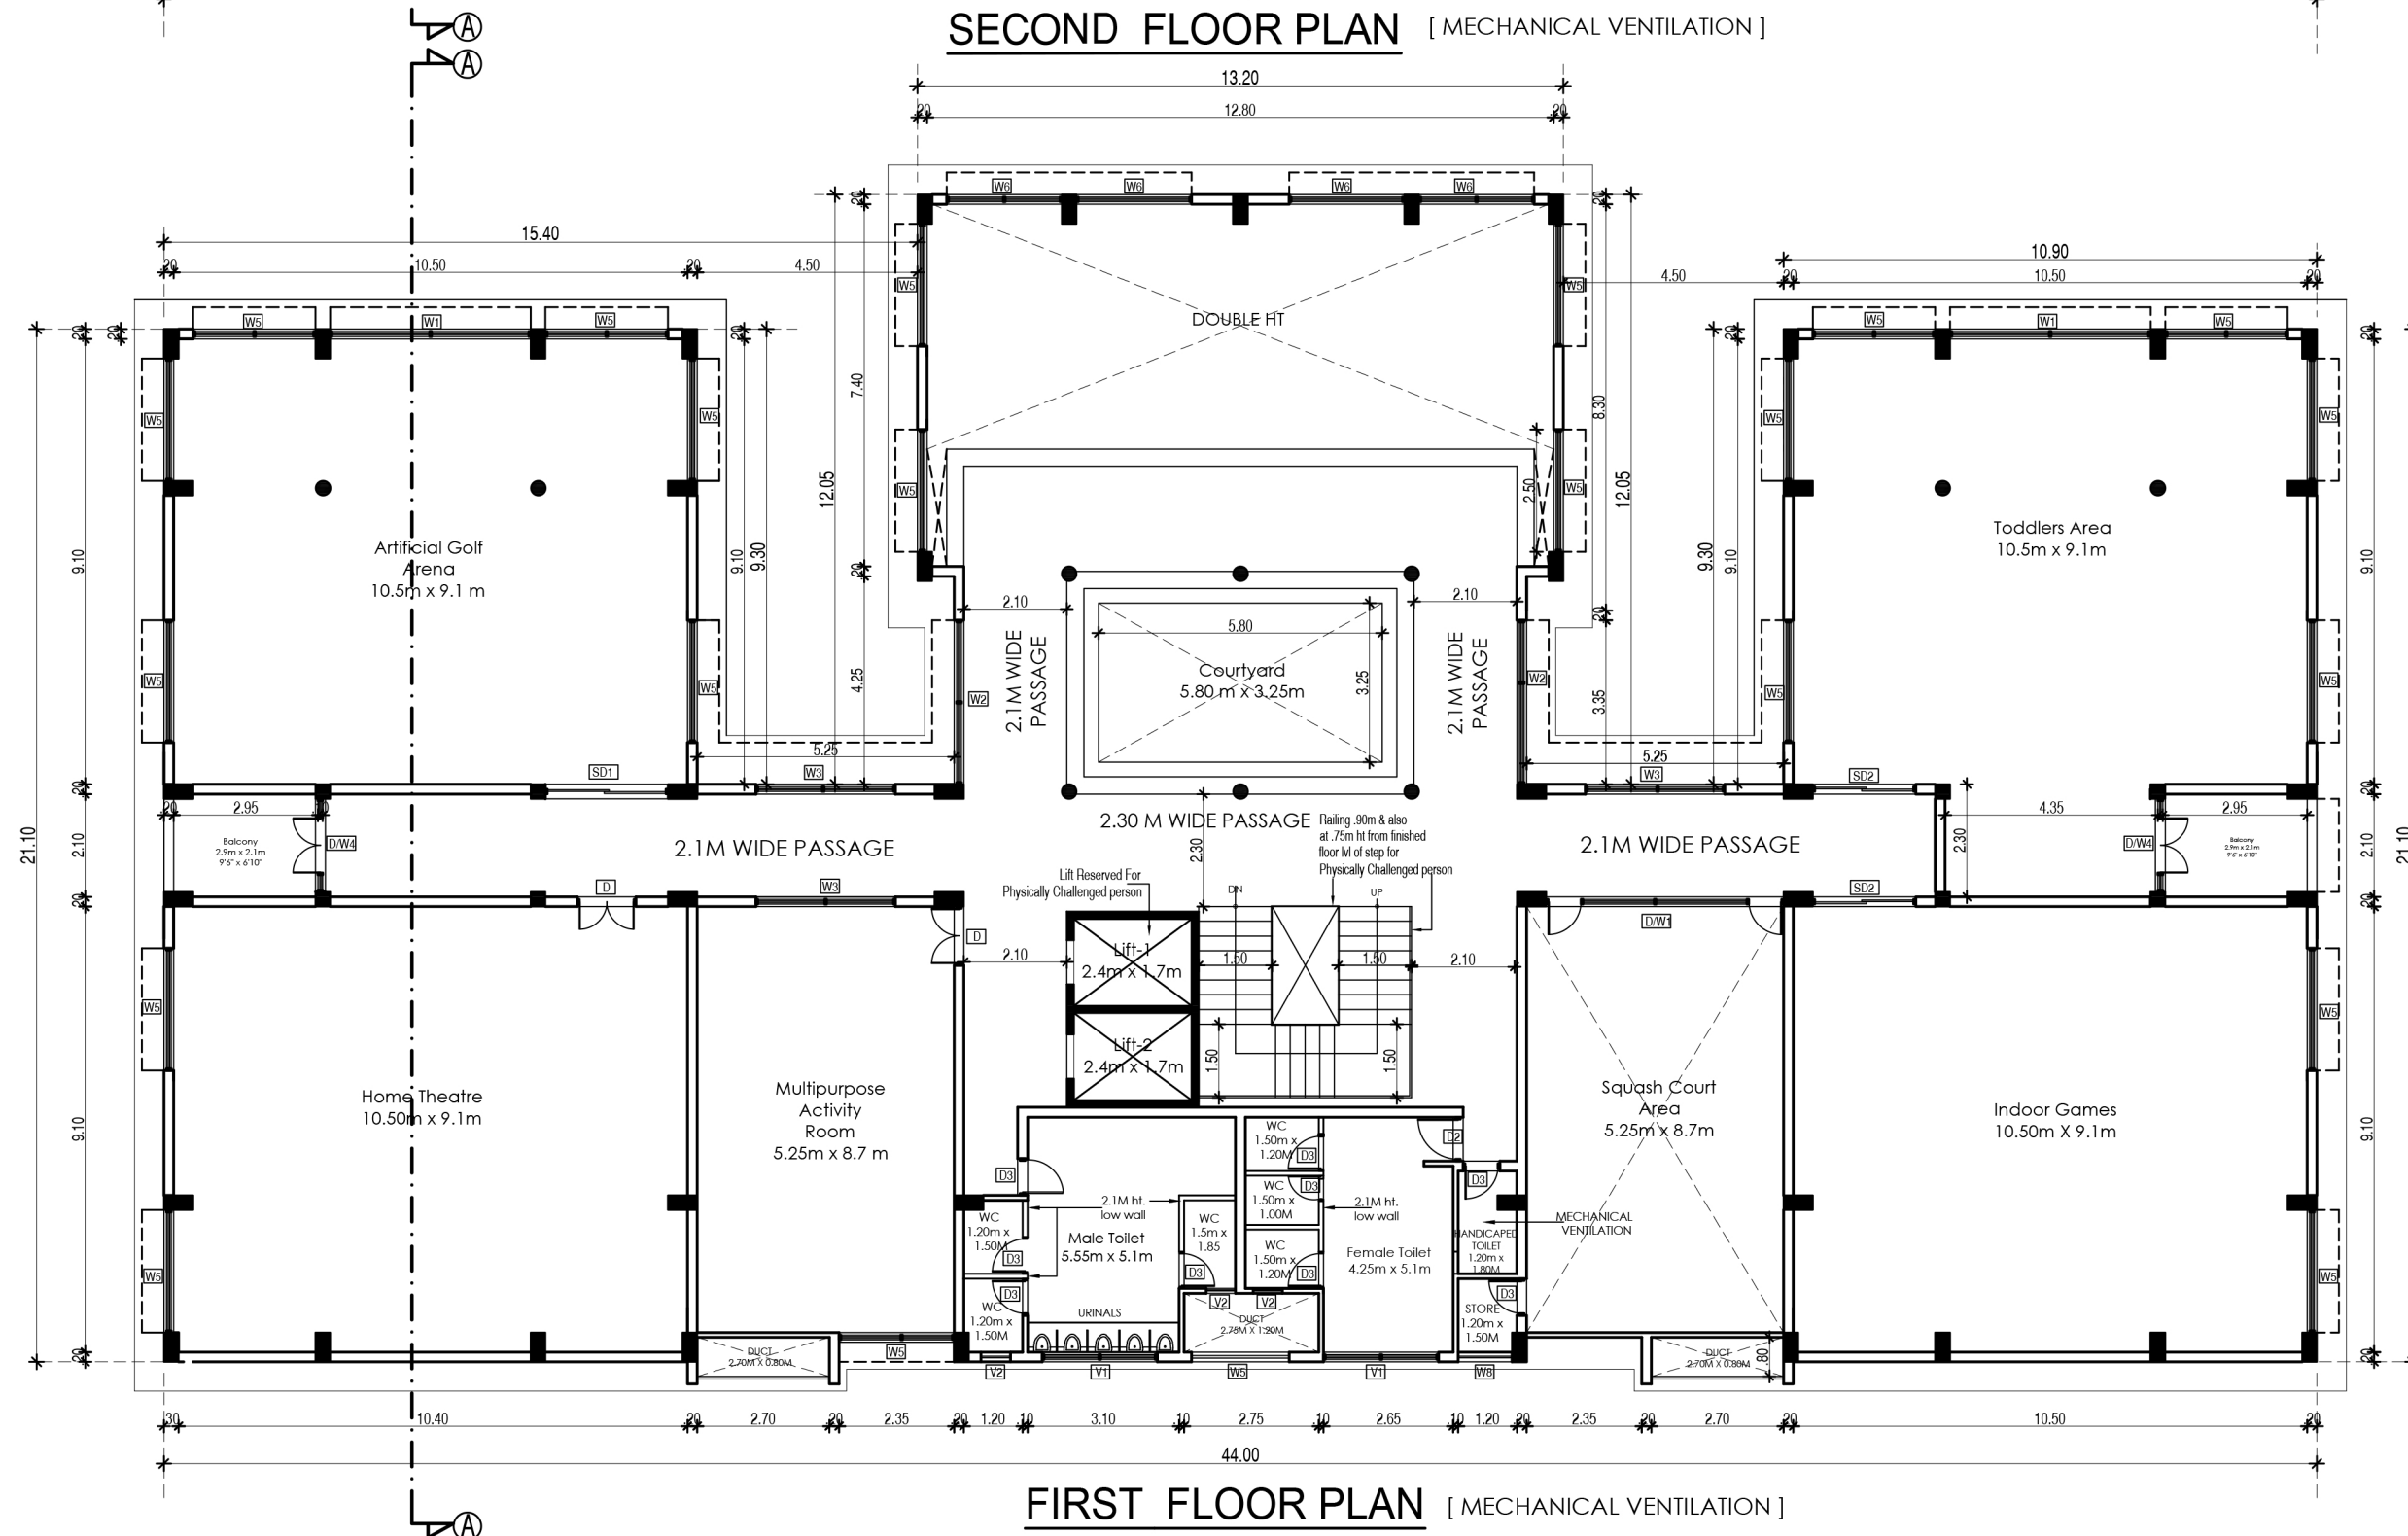

FIRST FLOOR PLAN [MECHANICAL VENTILATION]

SHEET NO - 3 / 5

BUILDING PLANNING PERMISSION
ROC No. SWP/BPA/010541/2023
SITE BOUNDARY SHOWN AS 1 to 18
BUILDING PLANNING PERMISSION No.
SWP/B.P/M.L.P.A (CD-5) No. 55/2023

FLOOR PLANS

PLAN SHOWING THE PROPOSED
COMMERCIAL BUILDING WITH
BASEMENT + GROUND + 3 FLOORS
IN S.NO . 70/2 AND 71/1 , SIRUSERI
VILLAGE , VANDALUR TALUK ,
CHENGALPATTU DISTRICT .

JOINERY SCHEDULE


D	1.20 X 2.10	Door
D1	1.00 X 2.10	Door
D2	0.90 X 2.10	Door
D3	0.75 X 2.10	Door
RS	2.35 X 2.10	ROLLER SUTTER
D/W1	5.25X 2.10	Door/ Window
D/W2	4.10X 2.10	Door/ Window
D/W3	2.35X 2.10	Door/ Window
D/W4	1.90X 2.10	Door/ Window
SD1	2.50X 2.10	Door/ Window
SD2	2.10X 2.10	Door/ Window
W1	4.10 X 1.20	Window
W2	3.35 X 1.20	Window
W3	2.85 X 1.20	Window
W4	2.78 X 1.20	Window
W5	2.50 X 1.20	Window
W6	2.35 X 1.20	Window
W7	1.60 X 1.20	Window
W8	1.20 X 1.20	Window
V1	2.35 X 1.20	Ventilator
V2	0.60 X 1.20	Ventilator

NOTE : ALL DIMENSIONS AREA IN METER

SCALE : 1:100

COLOR INDEX

	BOUNDARY
	PROPOSED
	ROAD

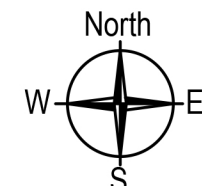

For Pacifica India Projects Pvt Ltd,

Authorized Signatory

APPLICANT SIGNATURE


N. ANAND, M.E. M.P.M
REGISTERED STRUCTURAL ENGINEER
CMDA: SE / GR - I / 19 / 04 / 107
GCC : RSE 101102020
CGLDIST / SE / GR - I / 2020 / 09 / 010
2C, SAINIKETAN, ARASANKAZHANI,
OTTIYAMBAKKAM MAIN ROAD,
CHENNAI-600 126. Cell: 9789622273
mr.anandkrishna@gmail.com

STRUCTURAL ENGINEER


SIVA ANBARASAN
M.Arch (U.S.A., England), A.I.T.A.,
Regd. Architect, CA/87/10769
TVLR/RA/Gr-I/2019/08/003
ANBU & FAIZAL
S3, IInd Floor, 43, Pantheon Road, Egmore,
Chennai - 600008. Ph: 28554262, 28410888
98401 09197, 9821 anbu.faizal@gmail.com

LICENSED ARCHITECT SIGNATURE

Architects :
PACIFICA BUILDERS PVT. LTD.
Pacifica House | 4-5, Sigma - 1 | Behind Rajpath Club |
Nr. Mann Party Plot | Bodakdev | Ahmedabad - 380059
Landline : +91-79-40027783 | Extension : 218
Mobile: +91-9824121151

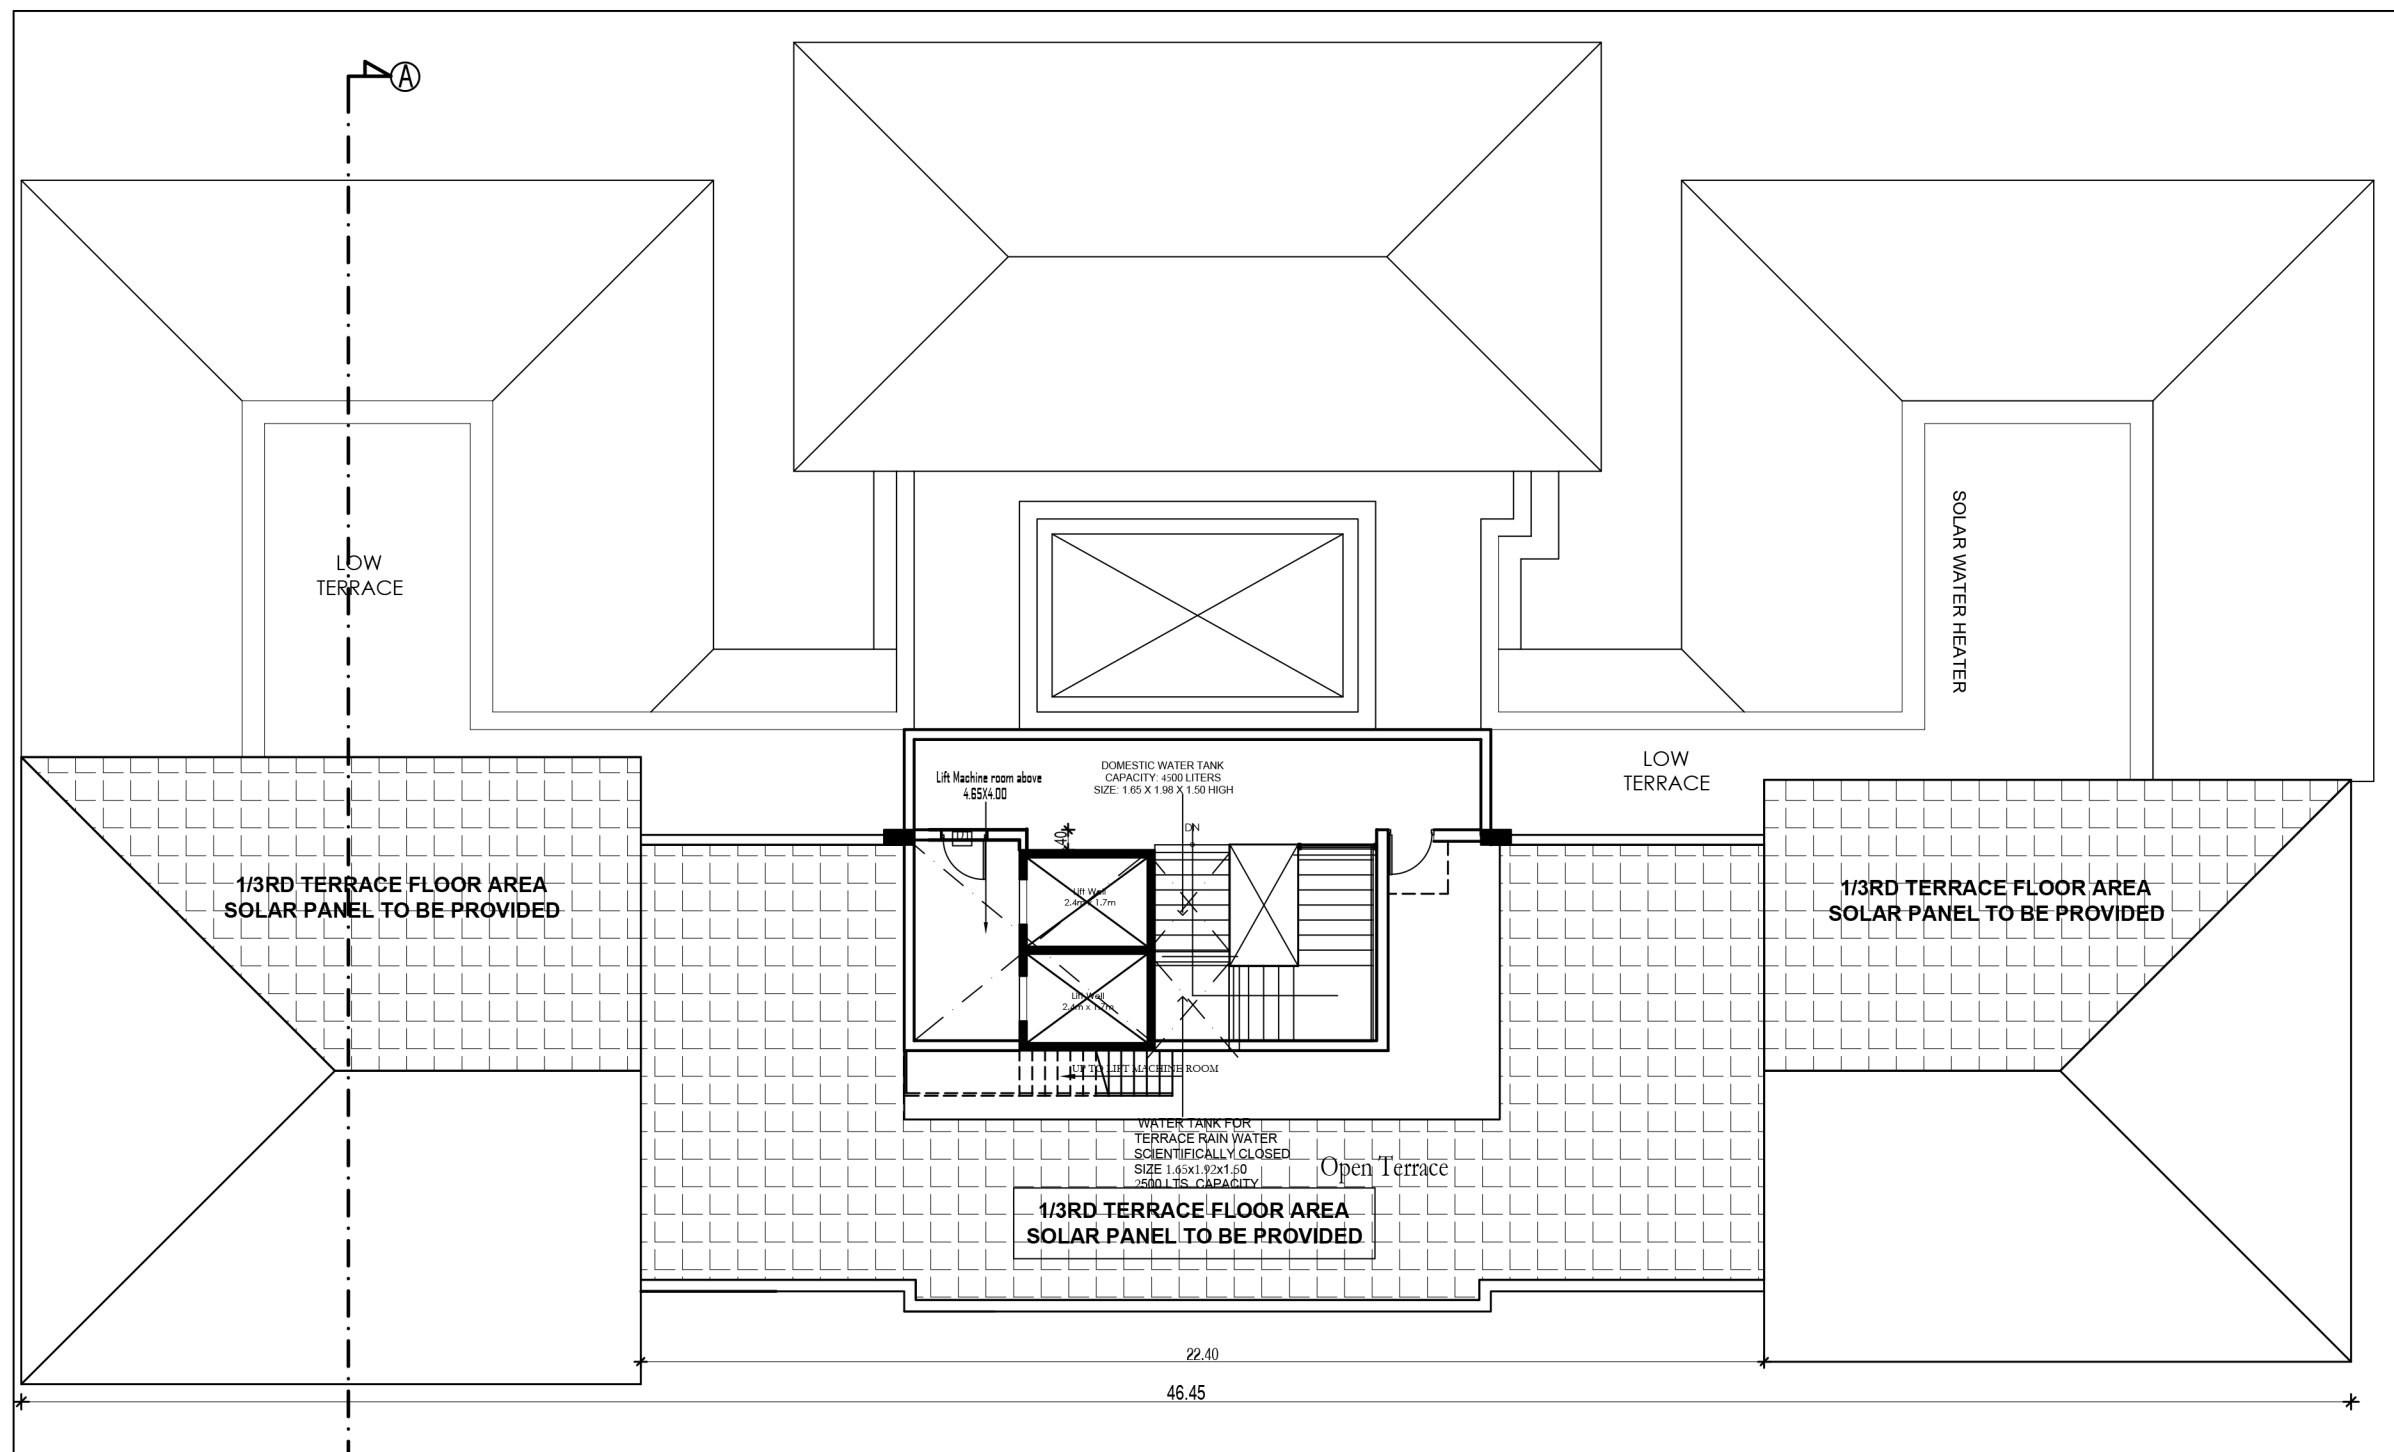

TERRACE FLOOR PLAN

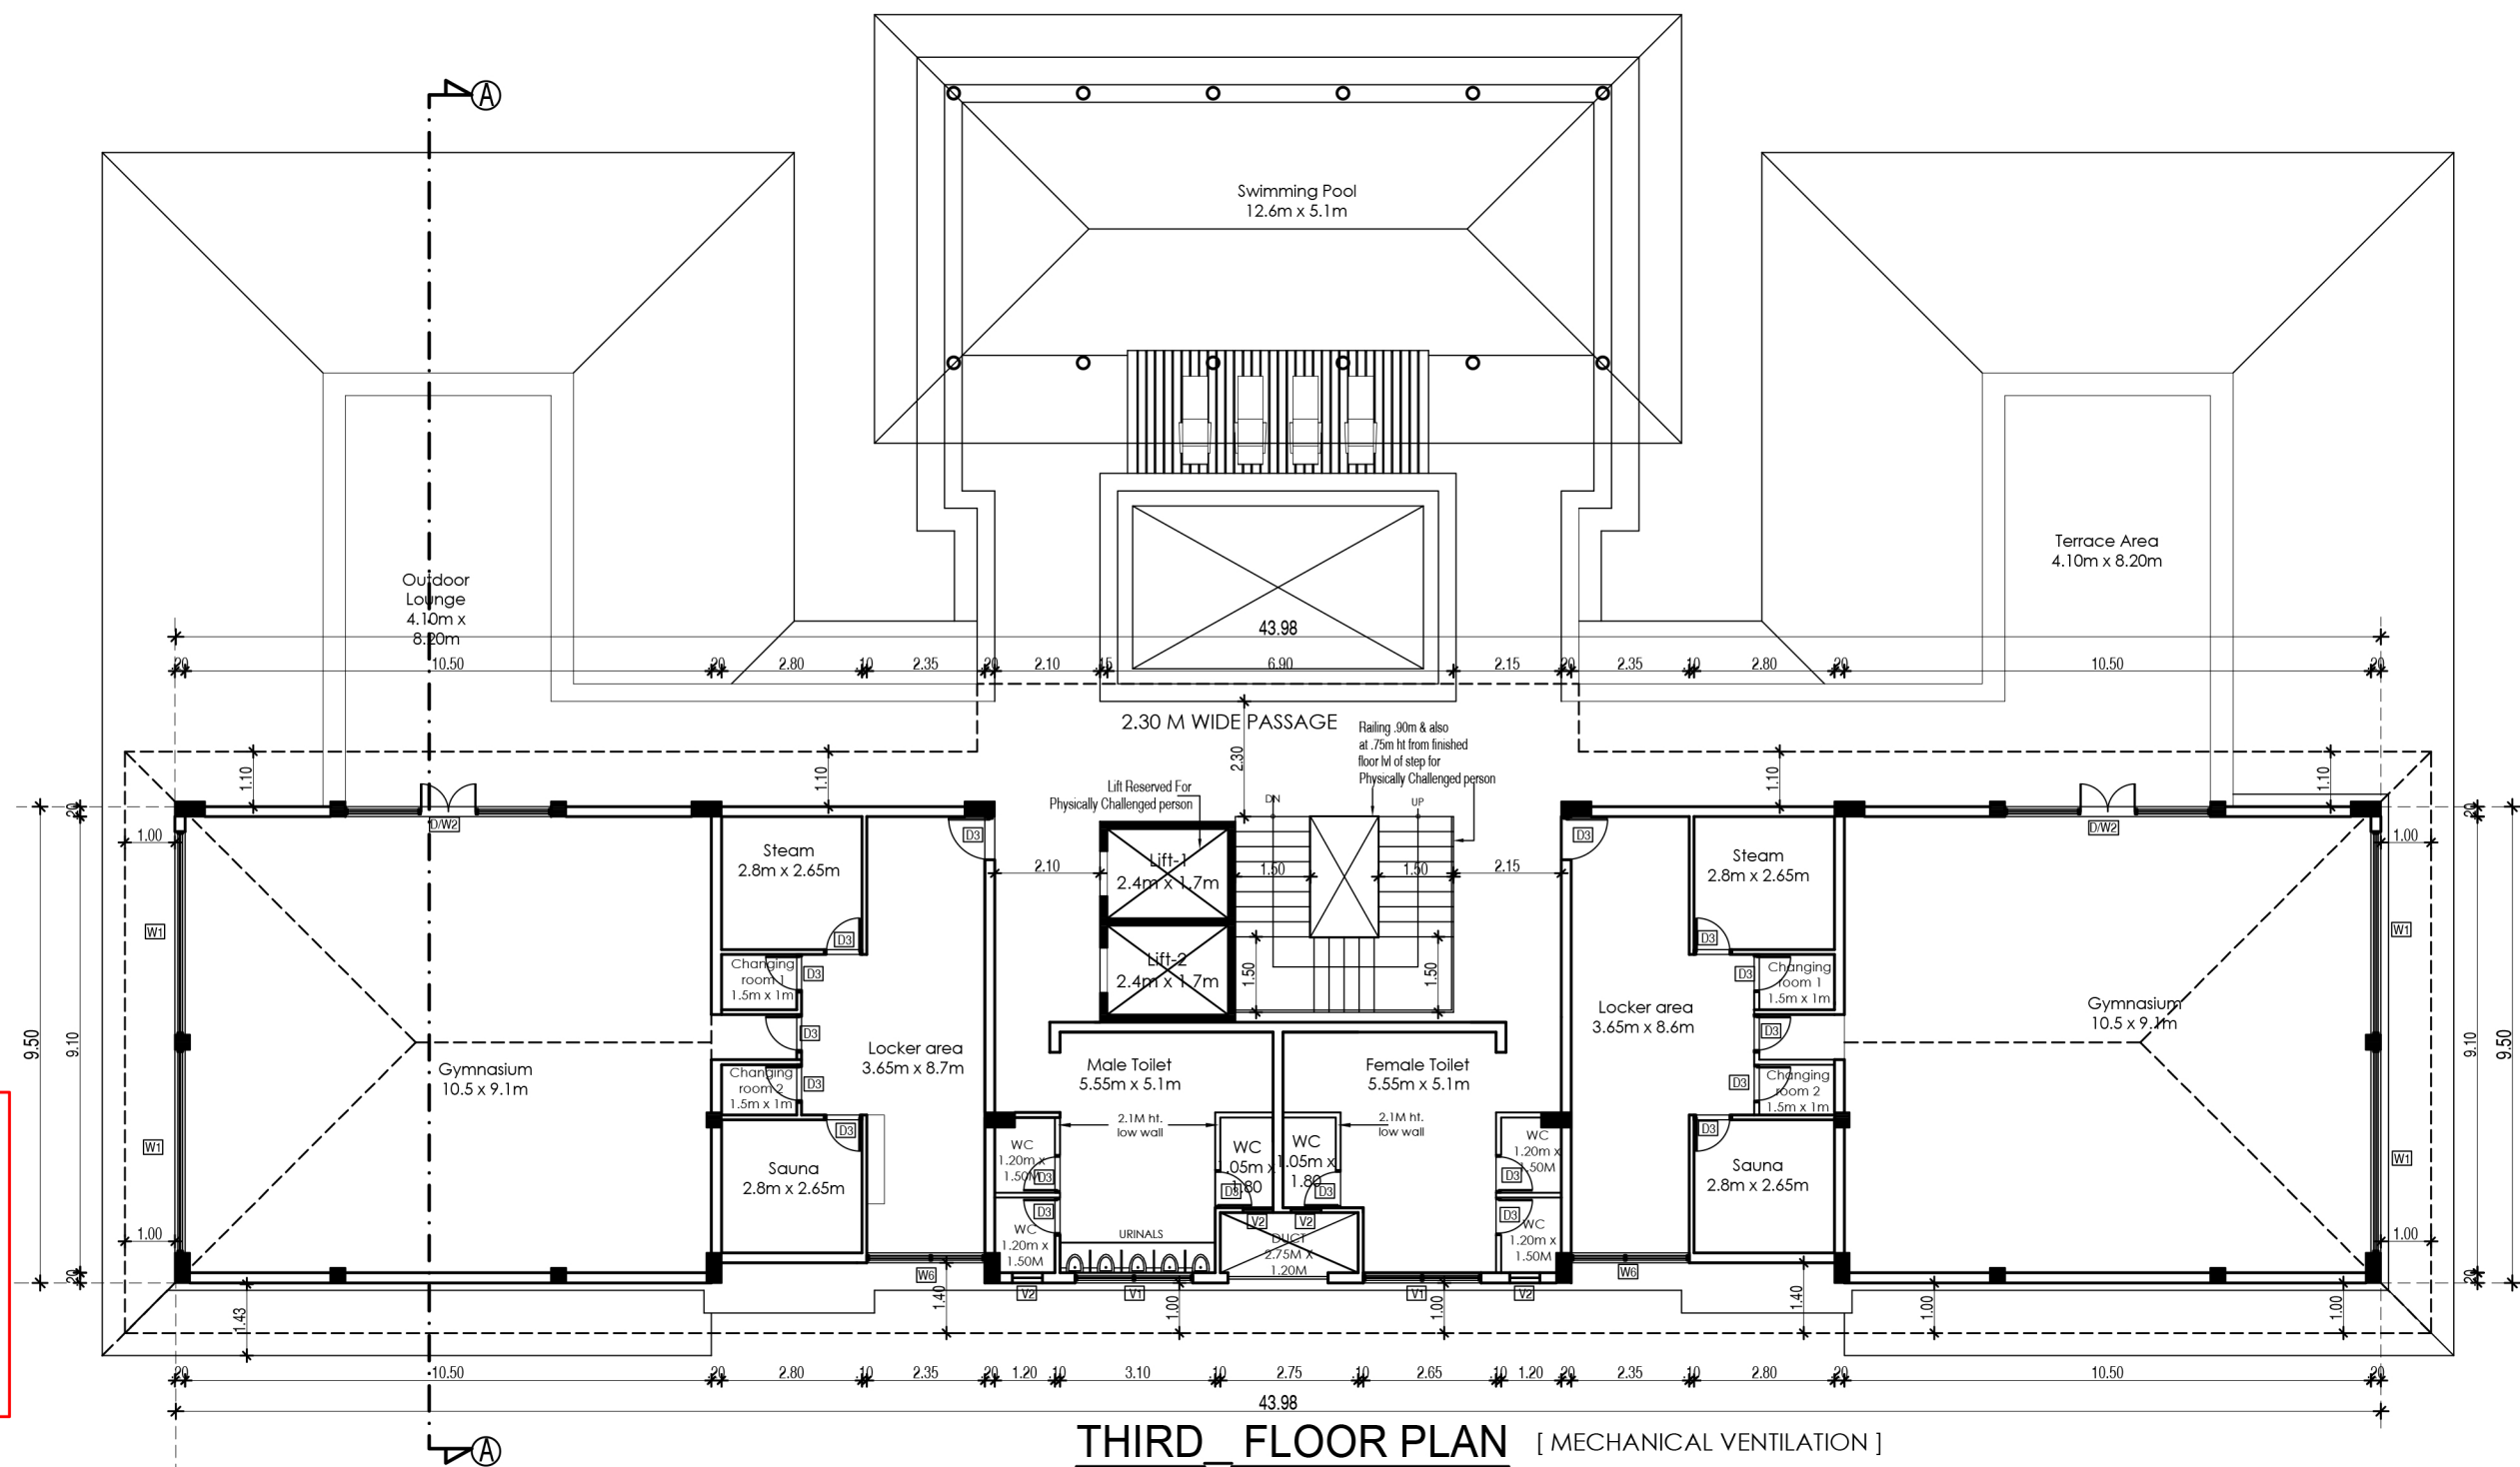

SHEET NO - 4 / 5

BUILDING PLANNING PERMISSION
ROC No. SWP/BPA/010541/2023
SITE BOUNDARY SHOWN AS 1 to 18
BUILDING PLANNING PERMISSION No.
SWP/B.P/M.L.P.A (CD-5) No. 55/2023

FLOOR PLANS

PLAN SHOWING THE PROPOSED
COMMERCIAL BUILDING WITH
BASEMENT + GROUND + 3 FLOORS
IN S.NO . 70/2 AND 71/1 , SIRUSERI
VILLAGE , VANDALUR TALUK ,
CHENGALPATTU DISTRICT .

JOINERY SCHEDULE


D	1.20 X 2.10	Door
D1	1.00 X 2.10	Door
D2	0.90 X 2.10	Door
D3	0.75 X 2.10	Door
RS	2.35 X 2.10	ROLLER SUTTER
D/W1	5.25X 2.10	Door/ Window
D/W2	4.10X 2.10	Door/ Window
D/W3	2.35X 2.10	Door/ Window
D/W4	1.90X 2.10	Door/ Window
SD1	2.50X 2.10	Door/ Window
SD2	2.10X 2.10	Door/ Window
W1	4.10 X 1.20	Window
W2	3.35 X 1.20	Window
W3	2.85 X 1.20	Window
W4	2.78 X 1.20	Window
W5	2.50 X 1.20	Window
W6	2.35 X 1.20	Window
W7	1.60 X 1.20	Window
V1	2.35 X 1.20	Ventilator
V2	0.60 X 1.20	Ventilator

NOTE : ALL DIMENSIONS AREA IN METER

SCALE : 1:100

COLOR INDEX

BOUNDARY	PROPOSED	ROAD
----------	----------	------

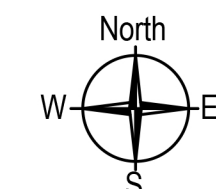

For Pacifica India Projects Pvt Ltd,
Authorised Signatory

APPLICANT SIGNATURE


N. ANAND, M.E. MPM
REGISTERED STRUCTURAL ENGINEER
CMDA: SE / GR - I / 19 / 04 / 107
GCC : RSE 101102020
CGLDIST / SE / GR - I / 2020 / 09 / 010
2C, SAINIKETAN, ARASANKAZHANI,
OTTIYAMBAKKAM MAIN ROAD,
CHENNAI-600 126. Cell: 9789022273
mr.anandkrisna@gmail.com

STRUCTURAL ENGINEER


SIVA ANBARASAN
M.Arch (U.S.A., England), A.I.I.A.,
Regd. Architect, CA / 87 / 10769
TVLR / RA / Gr - I / 2019 / 08 / 003
ANBU & FAIZAL
S3, IInd Floor, 43, Pantheon Road, Egmore,
Chennai - 600008, Ph: 28554262, 28410888
98401 09197, anbu.faizal@gmail.com

LICENSED ARCHITECT SIGNATURE

Architects :
PACIFICA BUILDERS PVT. LTD.
Pacifica House | 4-5, Sigma - 1 | Behind Rajpath Club |
Nr. Mann Party Plot | Bodakdev | Ahmedabad - 380059
Landline : +91-79-40027783 | Extension : 218
Mobile: +91-9824121151

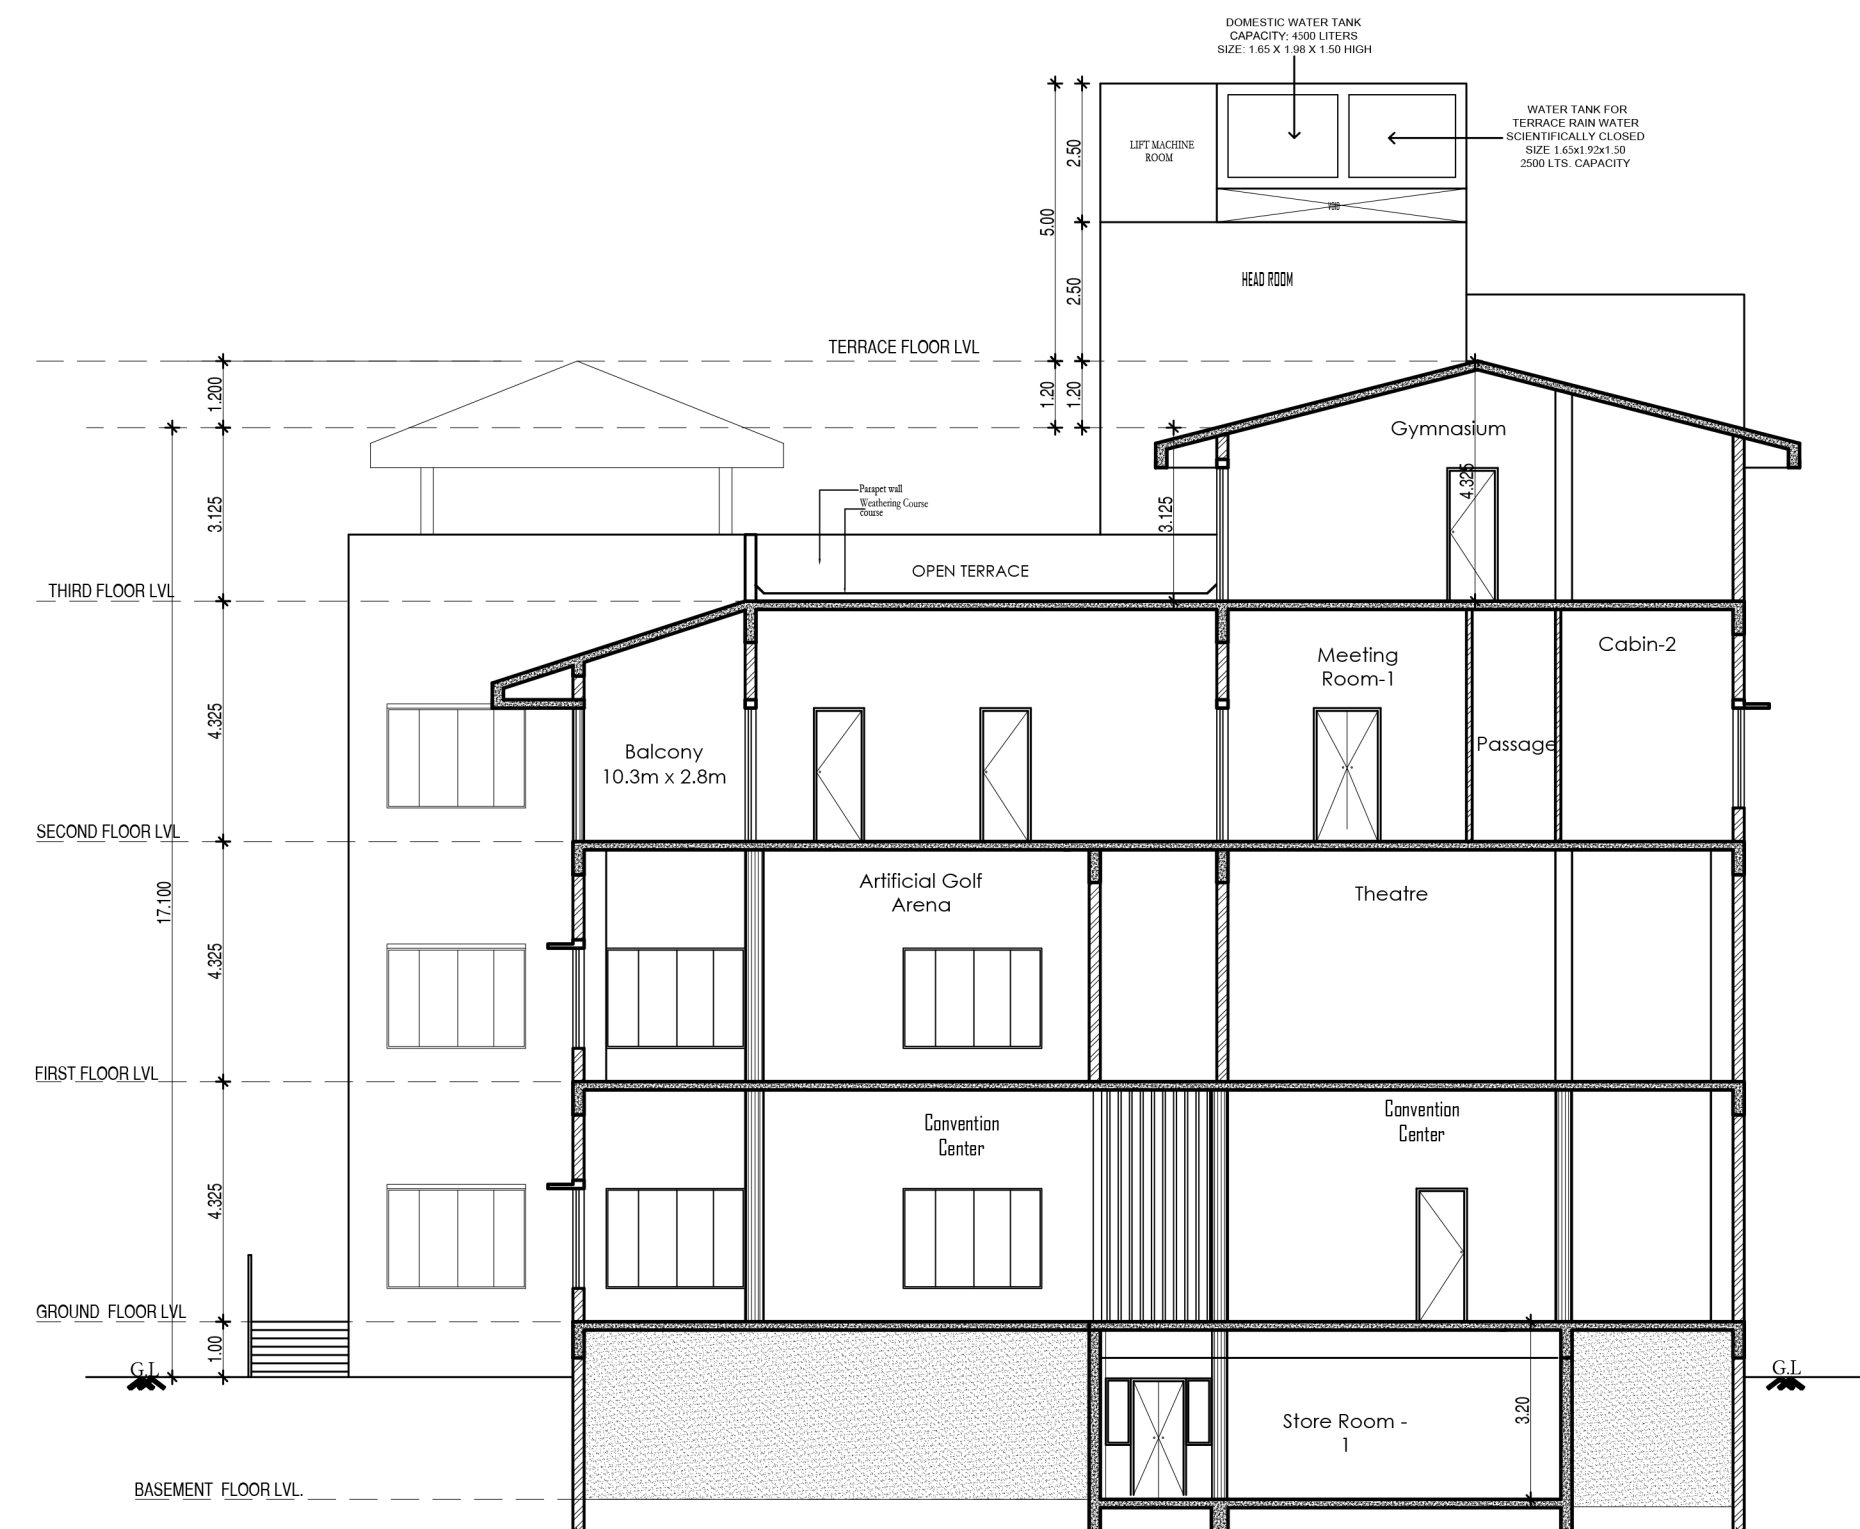

SECTION A-A'

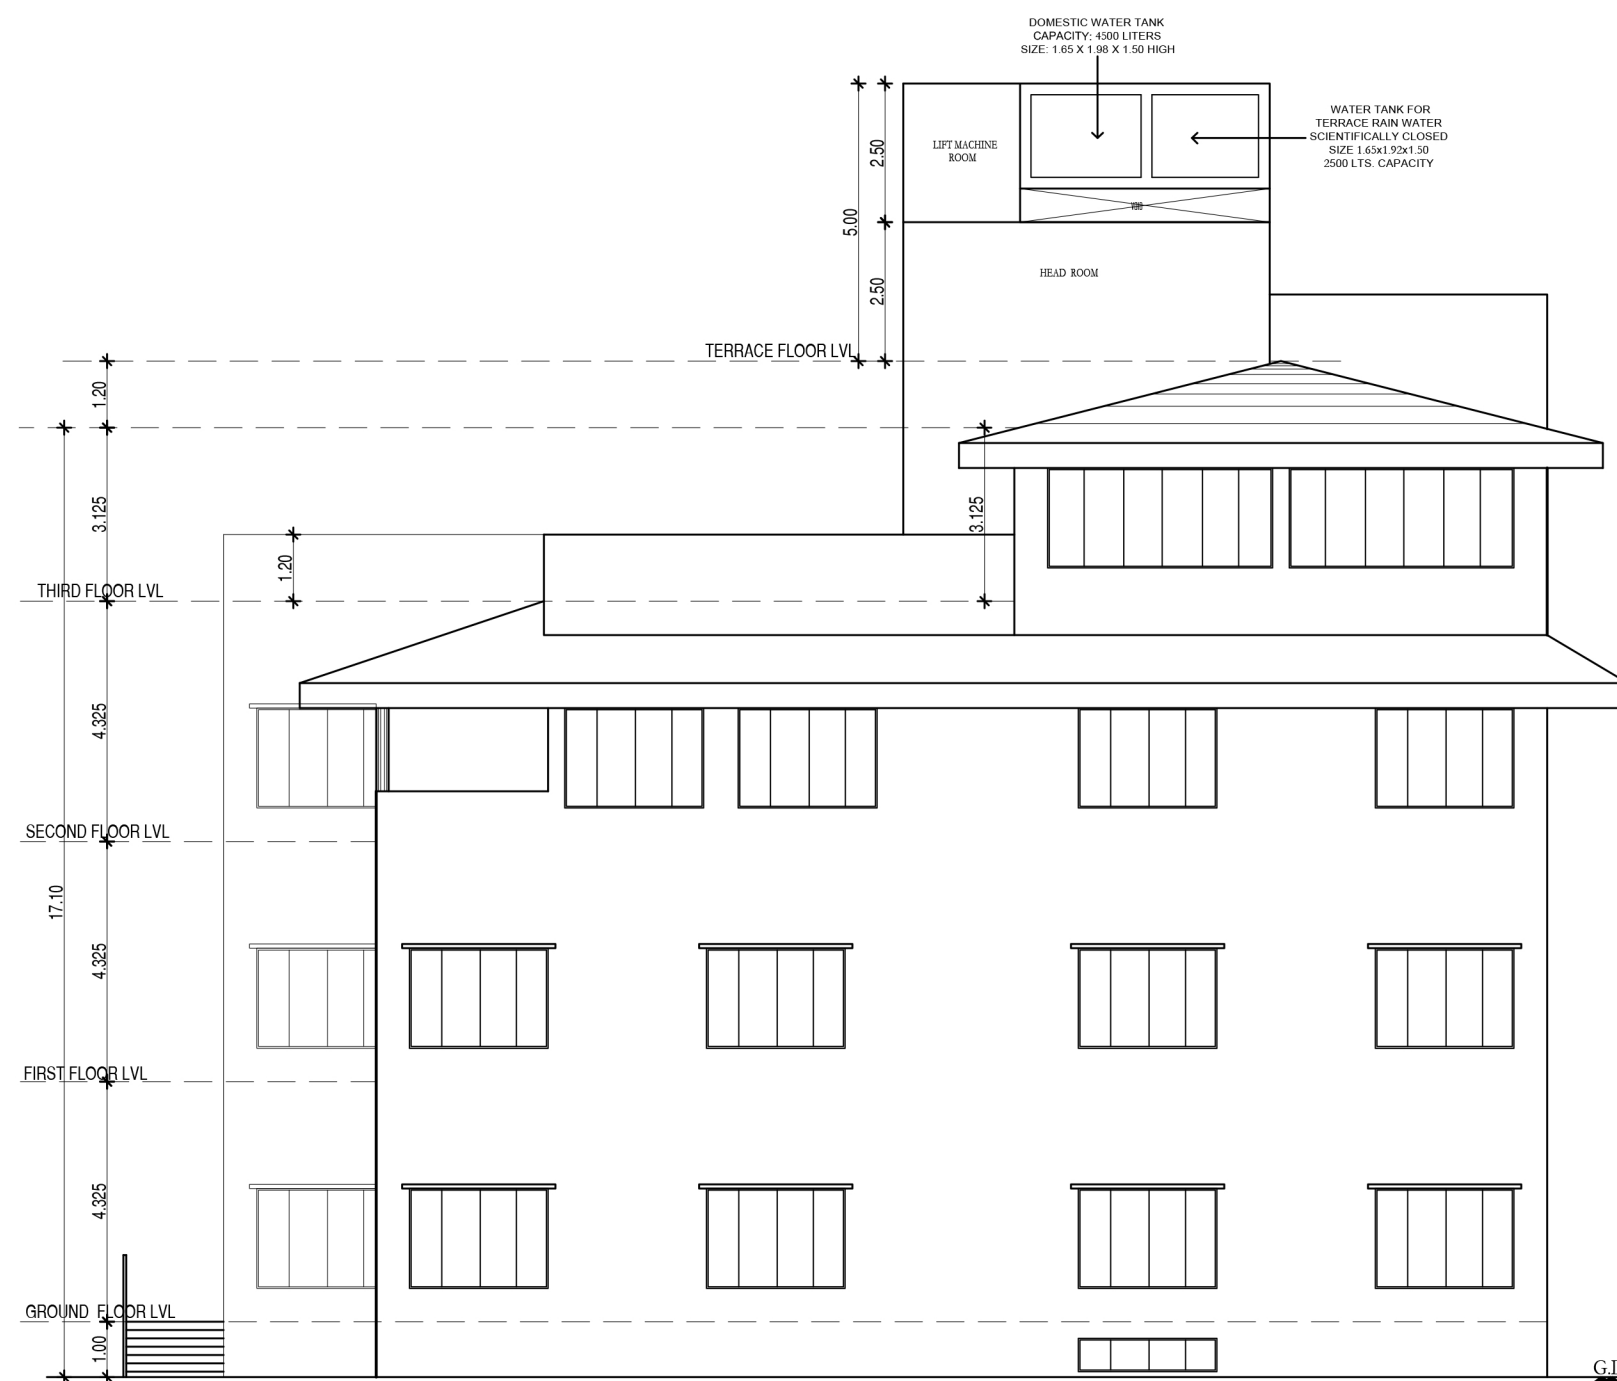

WEST SIDE ELEVATION


SECTION & ELEVATION
PLAN SHOWING THE PROPOSED
COMMERCIAL BUILDING WITH
BASEMENT + GROUND + 3 FLOORS
IN S.NO . 70/2 AND 71/1 , SIRUSERI
VILLAGE , VANDALUR TALUK ,
CHENGALPATTU DISTRICT .

NOTE : ALL DIMENSIONS AREA IN METER

SCALE : 1:100

COLOR INDEX

BOUNDARY
PROPOSED
ROAD

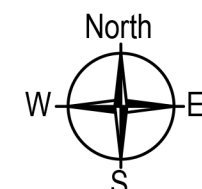

For Pacifica India Projects Pvt Ltd,
Authorized Signatory

APPLICANT SIGNATURE

N. ANAND, M.E. MPM
REGISTERED STRUCTURAL ENGINEER
CNDIA: SE / GR - I / 19 / 04 / 107
GCC : RSE 101102020
CGLDIST / SE / GR - I / 2020 / 09 / 010
2C, SAINIKETAN, ARASANKAZHANI,
OTTIYAMBAKKAM MAIN ROAD,
CHENNAI-600 126. Cell: 9789022273
mr.anandkrishna@gmail.com

STRUCTURAL ENGINEER

SIVA ANBARASAN
M.Arch (U.S.A., England), A.I.T.A.,
Regd. Architect, CA / 87 / 10769
TVLR / RA / Gr - I / 2019 / 08 / 003
ANBU & FAIZAL
S3, IInd Floor, 43, Pantheon Road, Egmore,
Chennai - 600008, Ph: 28554262, 28410888
98401 09197, anbu.faizal@gmail.com

LICENSED ARCHITECT SIGNATURE

Architects :
PACIFICA BUILDERS PVT. LTD.
Pacifica House | 4-5, Sigma - 1 | Behind Rajpath Club |
Nr. Mann Party Plot | Bodakdev | Ahmedabad - 380059
Landline : +91-79-40027783 | Extension : 218
Mobile: +91-9824121151

SHEET NO - 5 / 5

BUILDING PLANNING PERMISSION
ROC No. SWP/BPA/010541/2023
SITE BOUNDARY SHOWN AS 1 to 18
BUILDING PLANNING PERMISSION No.
SWP/B.P/M.L.P.A (CD-5) No. 55/2023

