

SECTION -AA

TYPE	DESCRIPTION	SIZE
DOOR		
MD1	MAIN DOOR	1.05 X 2.10
DD	DOOR	2.00 X 2.10
D1	DOOR	1.20 X 2.10
D2	DOOR	0.90 X 2.10
D3	DOOR	0.75 X 2.10
D/W	DOOR WINDOW	1.80 X 2.10
DW1	DOOR WINDOW	1.25 X 2.10
		2.00 X 2.10
		1.90 X 2.10
D3V	DOOR VENTILATOR	0.75 X 2.10
		0.75 X 0.40
FD1/FW	FRENCH DOOR / WINDOW	2.25 X 2.10
D4	DOOR	0.80 X 2.10
D5	DOOR	1.00 X 2.10
D6	DOOR	1.50 X 2.10
D7	DOOR	1.80 X 2.10
SD	SHAFT DOOR	1.60 X 1.50
SD1	SHAFT DOOR	0.90 X 1.50
LD	LIFT DOOR	0.90 X 2.10
WINDOW		
W1	WINDOW	3.05 X 1.50
W2	WINDOW	1.20 X 1.50
W3	WINDOW	1.545 X 1.50
W4	WINDOW	1.175 X 1.50
W5	WINDOW	4.70 X 2.10
W6	WINDOW	2.70 X 2.10
W7	WINDOW	0.80 X 2.10
W8	WINDOW	1.93 X 1.50
W9	WINDOW	3.20 X 2.10
W10	WINDOW	4.10 X 2.10
KW	KITCHEN WINDOW	0.98 X 1.50
SW1	WINDOW	1.58 X 1.50
SW2	WINDOW	2.50 X 1.50
OPENING		
OP	OPENING	0.90 X 2.10
VENTILATOR		
V	VENTILATOR	0.60 X 0.90
V1	VENTILATOR	0.80 X 1.20
V2	VENTILATOR	0.60 X 0.75

1. FOUNDATION-ISOLATED ALONG WITH RAFT FOUNDATION
2. BRICK WORK IN C.M. 1:5 MIX
3. PLASTERING IN C.M. 1:3 MIX
4. ALL R.C.C. WORK IN C.C. 1:2:4 MIX (M25)
5. FLOORING CONCRETE IN C.C. 1:4:8 MIX
6. FLOOR FINISHING WITH MOSAIC TILES
7. JOINERIES IN COUNTRY WOOD
8. FINISHING WITH COLOUR WASH


PROPOSED - RED
BOUNDARY - BLACK
ROAD - GREEN

ALL DIMENSIONS ARE IN METER

AUTHORISED SIGNATORY


Dr. J. SURESH, M.E., MIE., Ph.D.
Structural Engineer
Plot No. 55S, VGP Layout, Mulai Street,
Uthandi, Chennai - 600 119.
Reg. No. SE/1/2024/2/0014
Reg. No. RSE100382019
Reg. No. CGLDIST/SE/Gr-1/2024/ 07/005

K.P. LENIN, B.Arch.,
Registered Architect,
C.A. No. CA/2009/45680
DTPC Regd. No: CGLGRN/RA/Gr-I/2019/07/021
#12A, Roomscape "The Village"
Pillaiyar Kovil Street, Thalambur,
-Chennai - 600 130.
Ph: 75500 55541
Email: architectlenin@yahoo.com

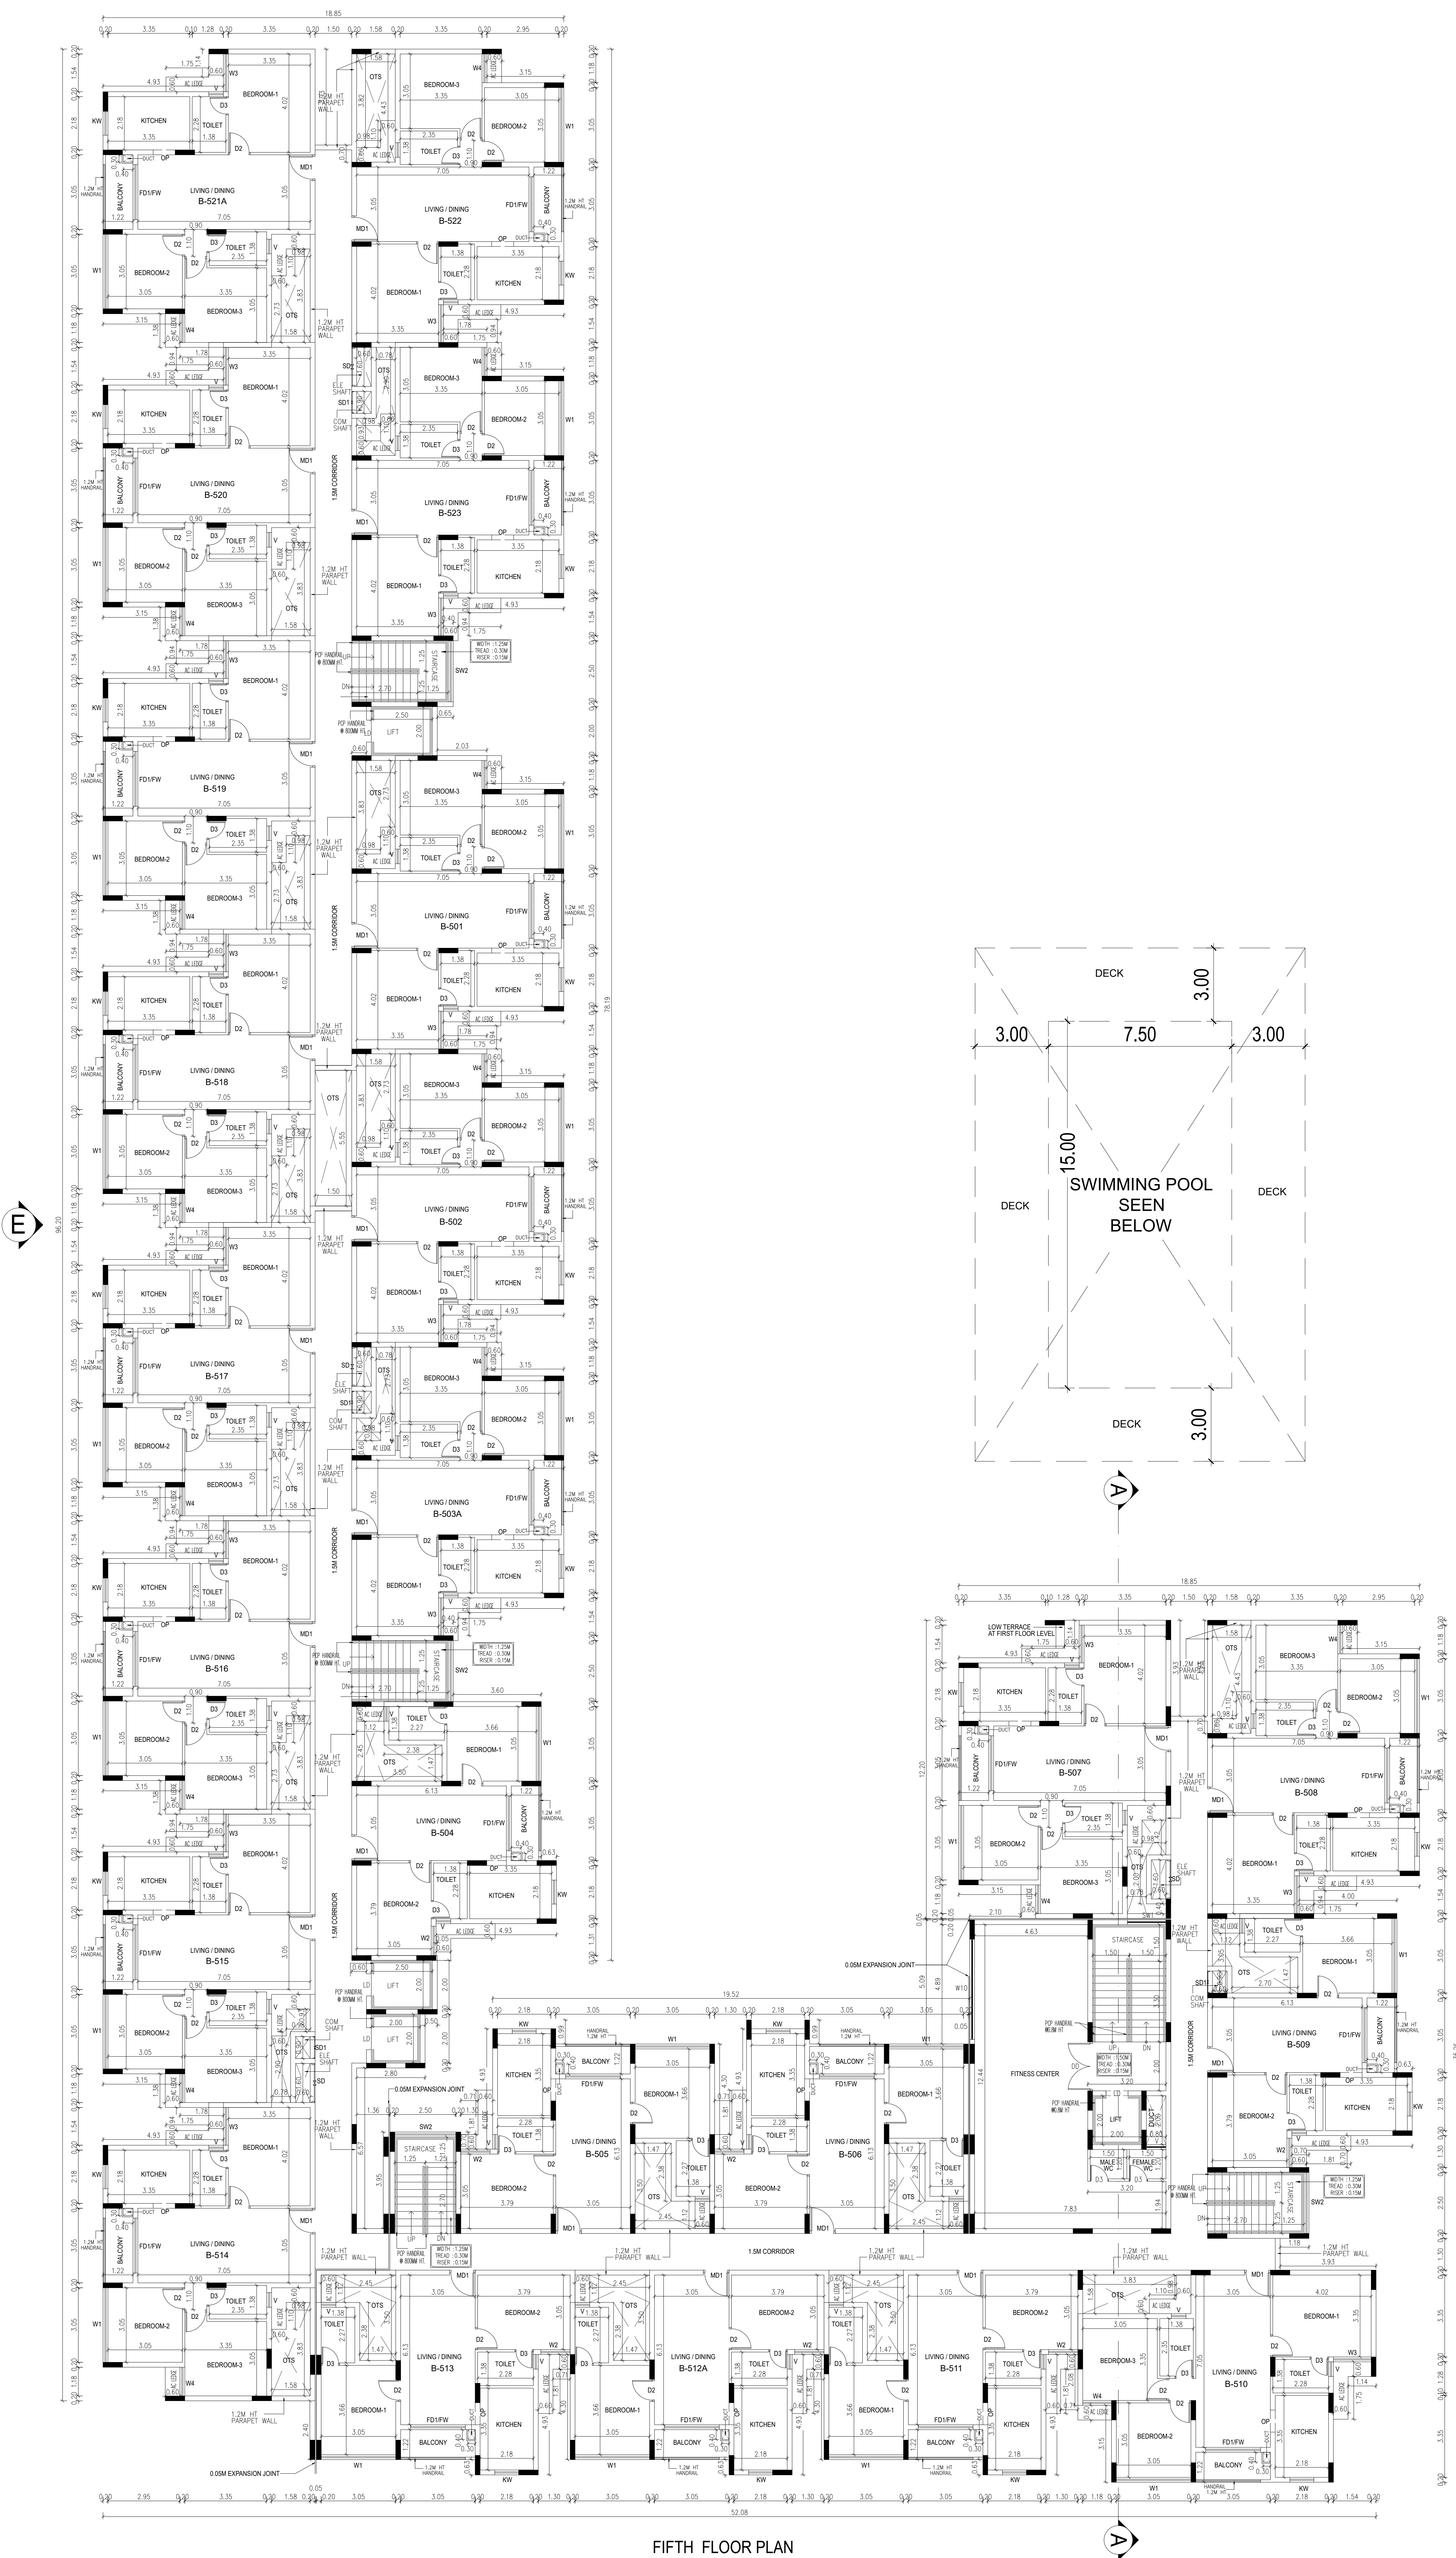

FIFTH FLOOR PLAN

TYPE	DESCRIPTION	SIZE
DOOR	MD1 MAIN DOOR	1.05 X 2.10
	DD DOOR	2.00 X 2.10
	D1 DOOR	1.20 X 2.10
	D2 DOOR	0.90 X 2.10
	D3 DOOR	0.75 X 2.10
	DW DOOR WINDOW	1.80 X 2.10
	DW1 DOOR WINDOW	2.00 X 2.10
	D3/V DOOR VENTILATOR	0.75 X 2.10
	FD1/FW DOOR WINDOW	2.25 X 2.10
	D4 DOOR	0.80 X 2.10
	D5 DOOR	1.00 X 2.10
	D6 DOOR	1.50 X 2.10
	D7 DOOR	1.80 X 2.10
	SD SHAFT DOOR	1.60 X 1.50
WINDOW	SD1 SHAFT DOOR	0.90 X 1.50
	LD LIFT DOOR	0.90 X 2.10
	W1 WINDOW	3.05 X 1.50
	W2 WINDOW	1.20 X 1.50
	W3 WINDOW	1.545 X 1.50
	W4 WINDOW	1.175 X 1.50
	W5 WINDOW	4.70 X 2.10
	W6 WINDOW	2.70 X 2.10
	W7 WINDOW	0.80 X 2.10
	W8 WINDOW	1.93 X 1.50
	W9 WINDOW	3.90 X 2.10
OPENING	W10 WINDOW	4.10 X 2.10
	KW KITCHEN WINDOW	0.98 X 1.50
	SW1 WINDOW	1.58 X 1.50
VENTILATOR	SW2 WINDOW	2.50 X 1.50
	OP OPENING	0.90 X 2.10
	V VENTILATOR	0.60 X 0.90
	V VENTILATOR	0.80 X 1.20
	V2 VENTILATOR	0.60 X 0.75

PLAN SHOWING THE PROPOSED CONSTRUCTION OF RESIDENTIAL NON HIGH RISE GROUP DEVELOPMENT BUILDING CONSISTS OF 2 BLOCKS WITH COMBINED BASEMENT, BLOCK 1: GROUND FLOOR + 5 UPPER FLOORS, (87 D/U) BLOCK 2: GROUND FLOOR (PART) + 5 UPPER FLOORS,(136 D/U) AMENITY BLOCK (PART) GROUND FLOOR + 4 UPPER FLOORS WITH SWIMMING POOL ON THE GROUND FLOOR LEVEL, TOTALLY 223 D/U COMPRISED IN S.NO. 524/2A & 524/2B OF SULUR VILLAGE, SULUR TALUK, COIMBATORE DISTRICT.

SPECIFICATION:

- 1.FOUNDATION-ISOLATED ALONG WITH RAFT FOUNDATION
2. BRICK WORK IN C.M. 1:5 MIX
3. PLASTERING IN C.M. 1:3 MIX
4. ALL R.C.C. WORK IN C.C.1:2:4 MIX (M25)
5. FLOORING CONCRETE IN C.C. 1:4:8 MIX
6. FLOOR FINISHING WITH MOSAIC TILES
- 7.JOINERIES IN COUNTRY WOOD
8. FINISHING WITH COLOUR WASH

BLOCK- 02
FIFTH FLOOR PLAN

COLOUR INDEX

SCALE: 1:100

PROPOSED - RED

BOUNDARY - BLACK

ROAD - GREEN

North

ALL DIMENSIONS ARE IN METER

OWNER'S SIGNATURE

For CASAGRAND COVAAN PRIVATE LIMITED


AUTHORISED SIGNATORY

SIGNATURE OF STRUCTURAL ENGINEER

Dr. J. SURESH, M.E., MIE., P.E.D.
Structural Engineer
Plot No. 555, VGP Layout, Mullai Street,
Uthandi, Chennai - 600 119,
Reg. No. SE/1/2024/1/0014
Reg. No. RSE100392019

SIGNATURE OF ARCHITECT

K.P. LENIN, B.Arch.,
Registered Architect,
C.A. No. CA/2009/45880
OTCP Regd. No. CGLR/IN/RA/02/018/07821
#12A, Roomscape "The Village"
Pillayar Kovil Street, Thudalur,
Chennai - 600 130.
Ph: 78500 55041
Email: archlenin@yahoo.com

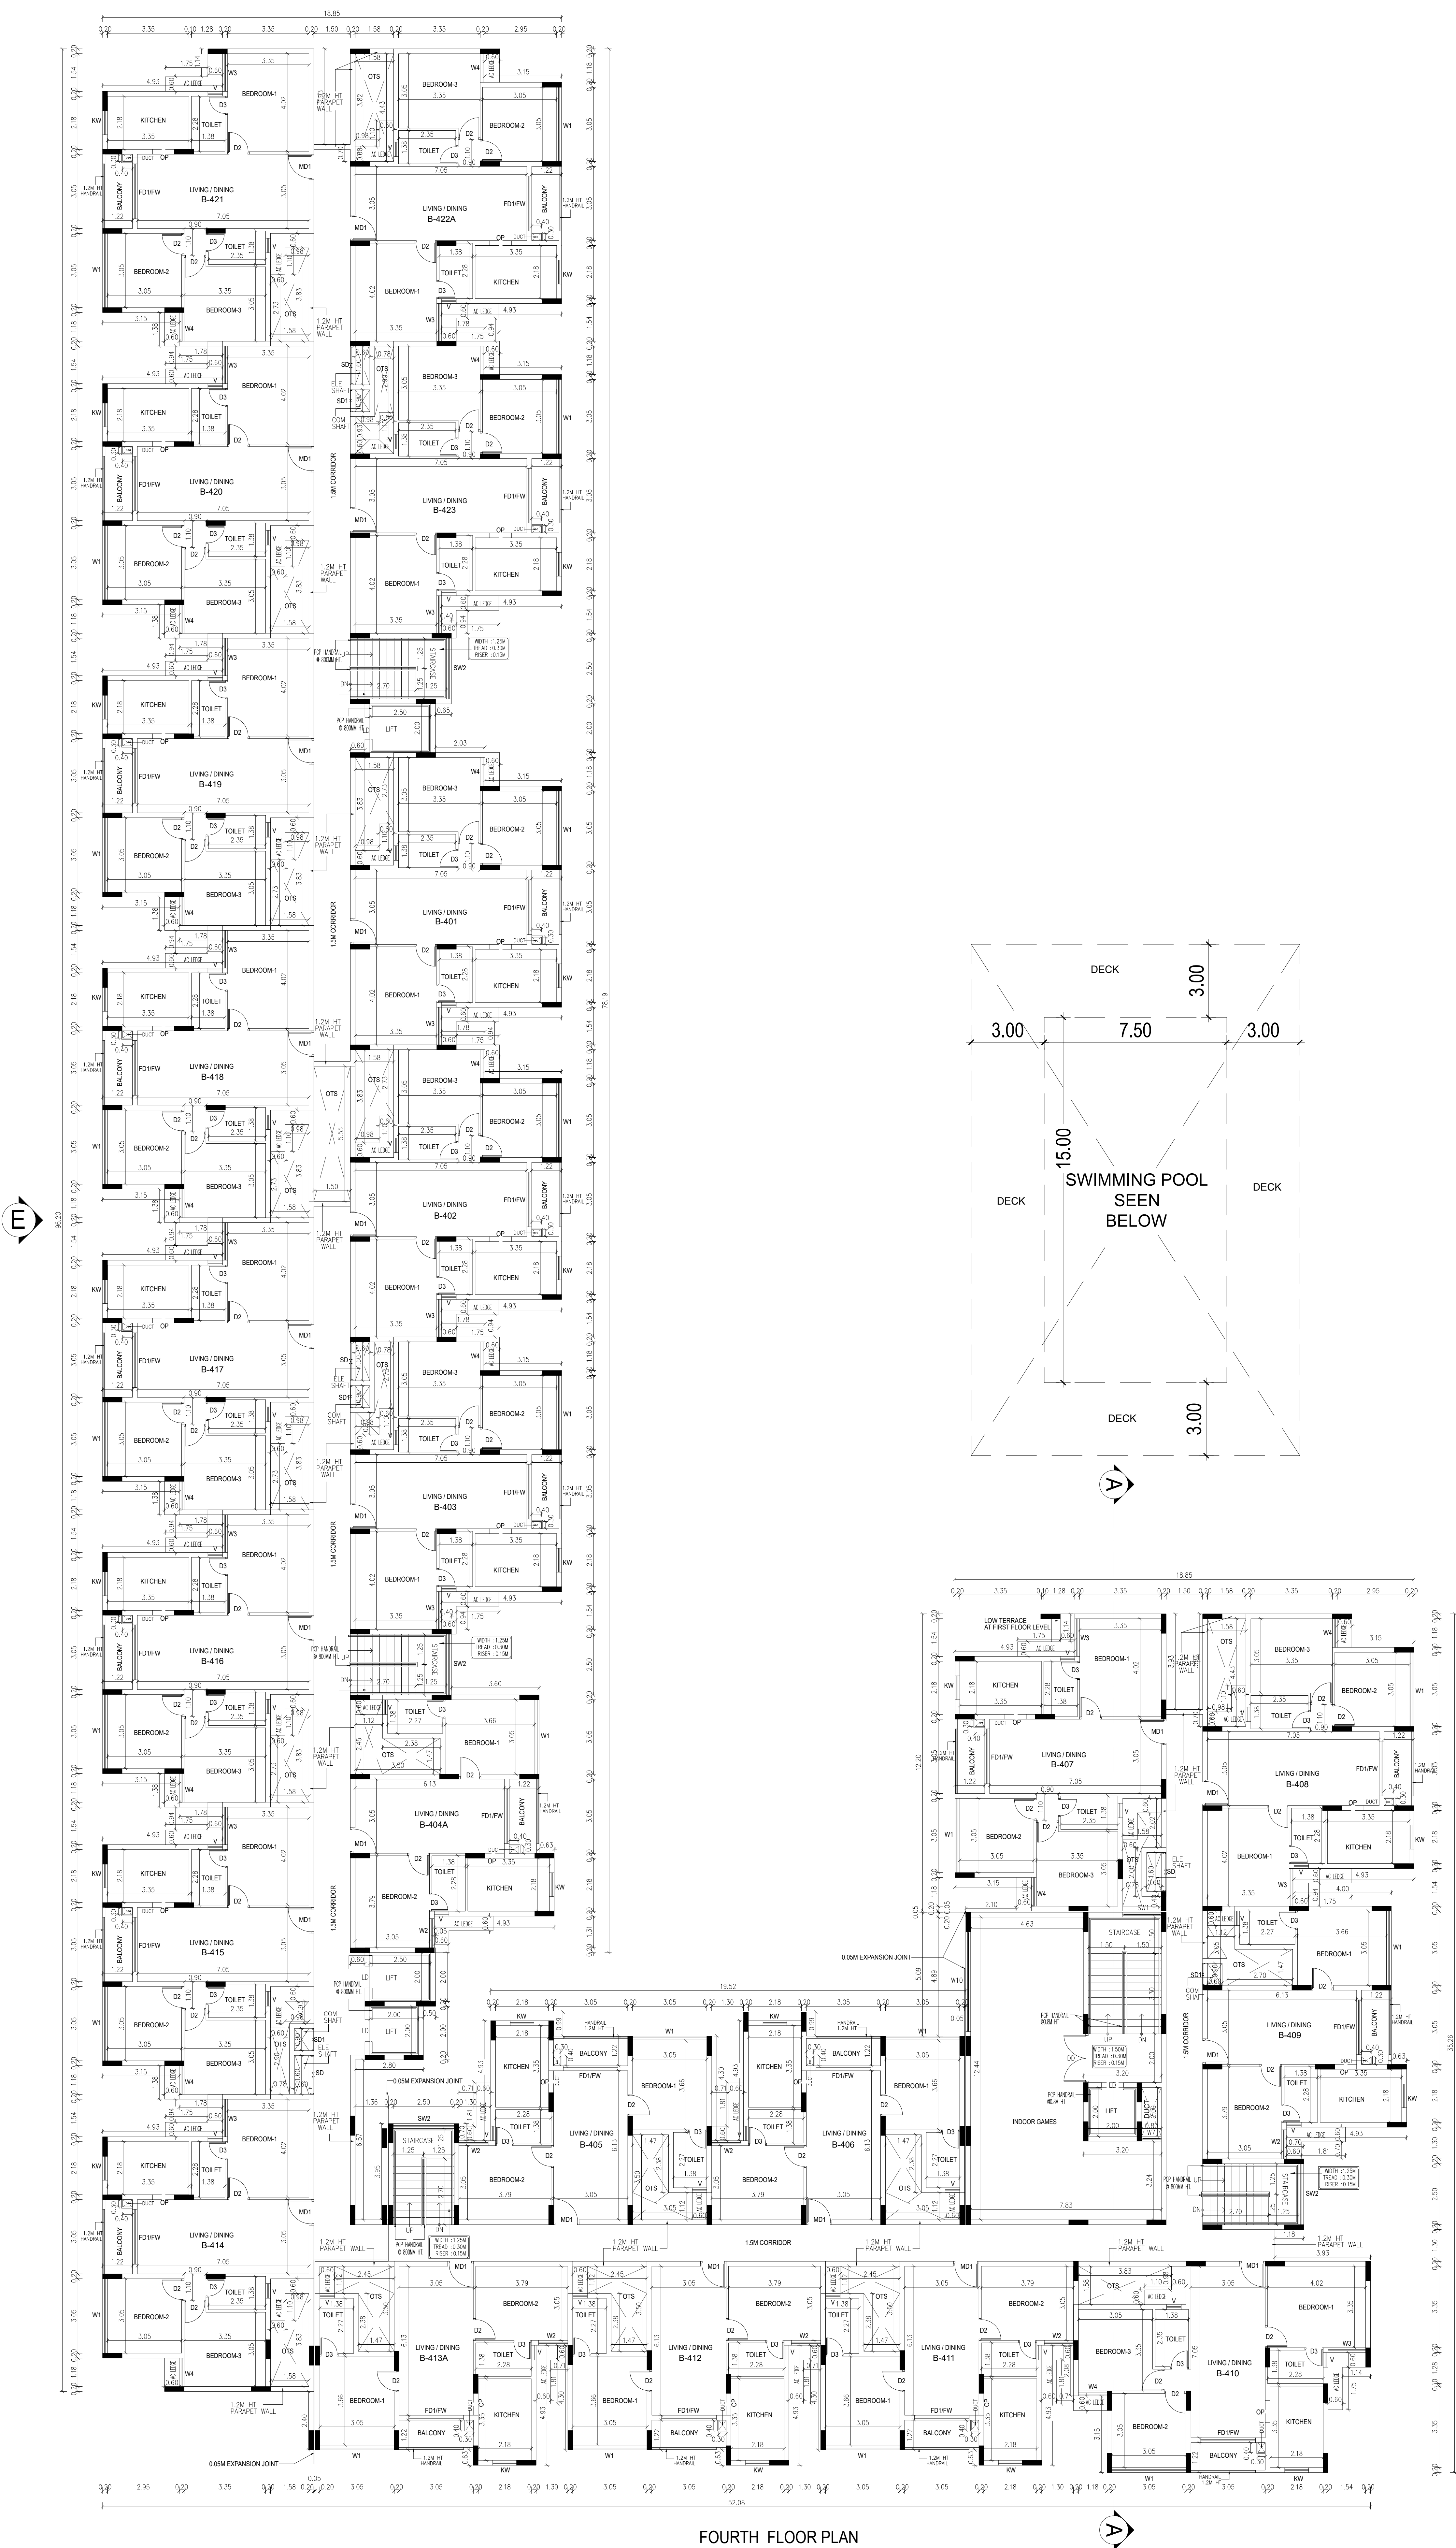

FOURTH FLOOR PLAN

PLAN SHOWING THE PROPOSED CONSTRUCTION OF RESIDENTIAL NON HIGH RISE GROUP DEVELOPMENT BUILDING CONSISTS OF 2 BLOCKS WITH COMBINED BASEMENT, BLOCK 1: GROUND FLOOR + 5 UPPER FLOORS, (87 D/U) BLOCK 2: GROUND FLOOR (PART) + 5 UPPER FLOORS,(136 D/U) AMENITY BLOCK (PART) GROUND FLOOR + 4 UPPER FLOORS WITH SWIMMING POOL ON THE GROUND FLOOR LEVEL, TOTALLY 223 D/U COMPRISED IN S.NO. 524/2A & 524/2B OF SULUR VILLAGE, SULUR TALUK, COIMBATORE DISTRICT.

SPECIFICATION:

- 1.FOUNDATION-ISOLATED ALONG WITH RAFT FOUNDATION
2. BRICK WORK IN C.M. 1:5 MIX
3. PLASTERING IN C.M. 1:3 MIX
4. ALL R.C.C. WORK IN C.C.1:2:4 MIX (M25)
5. FLOORING CONCRETE IN C.C. 1:4:8 MIX
6. FLOOR FINISHING WITH MOSAIC TILES
- 7.JOINERIES IN COUNTRY WOOD
8. FINISHING WITH COLOUR WASH

**BLOCK- 02
FOURTH FLOOR PLAN**

COLOUR INDEX	SCALE: 1:100
PROPOSED - RED	
BOUNDARY - BLACK	
ROAD - GREEN	

ALL DIMENSIONS ARE IN METER

OWNER'S SIGNATURE

For CASAGRAND COVAAN PRIVATE LIMITED


AUTHORISED SIGNATORY

SIGNATURE OF STRUCTURAL ENGINEER

Dr. J. SURESH, M.E., MIE., Ph.D.
Structural Engineer
Plot No. 555, VGP Layout, Mullai Street,
Uthandi, Chennai - 600 119,
Reg. No. SE/1/2024/1/0014
Reg. No. RSE100392019
Reg. No. CG/DIST/SE/Gr-I/2024/071005

SIGNATURE OF ARCHITECT

K.P. LENIN, B.Arch.,
Registered Architect,
C.A. No. CA/2009/45880
OTCP Regd. No. CG/RN/RA/02/018/07821
#12A, Roomscape "The Village",
Pillayar Kovil Street, Thudalur,
Chennai - 600 130.
Ph: 76500 55041
Email: archlenin@yahoo.com

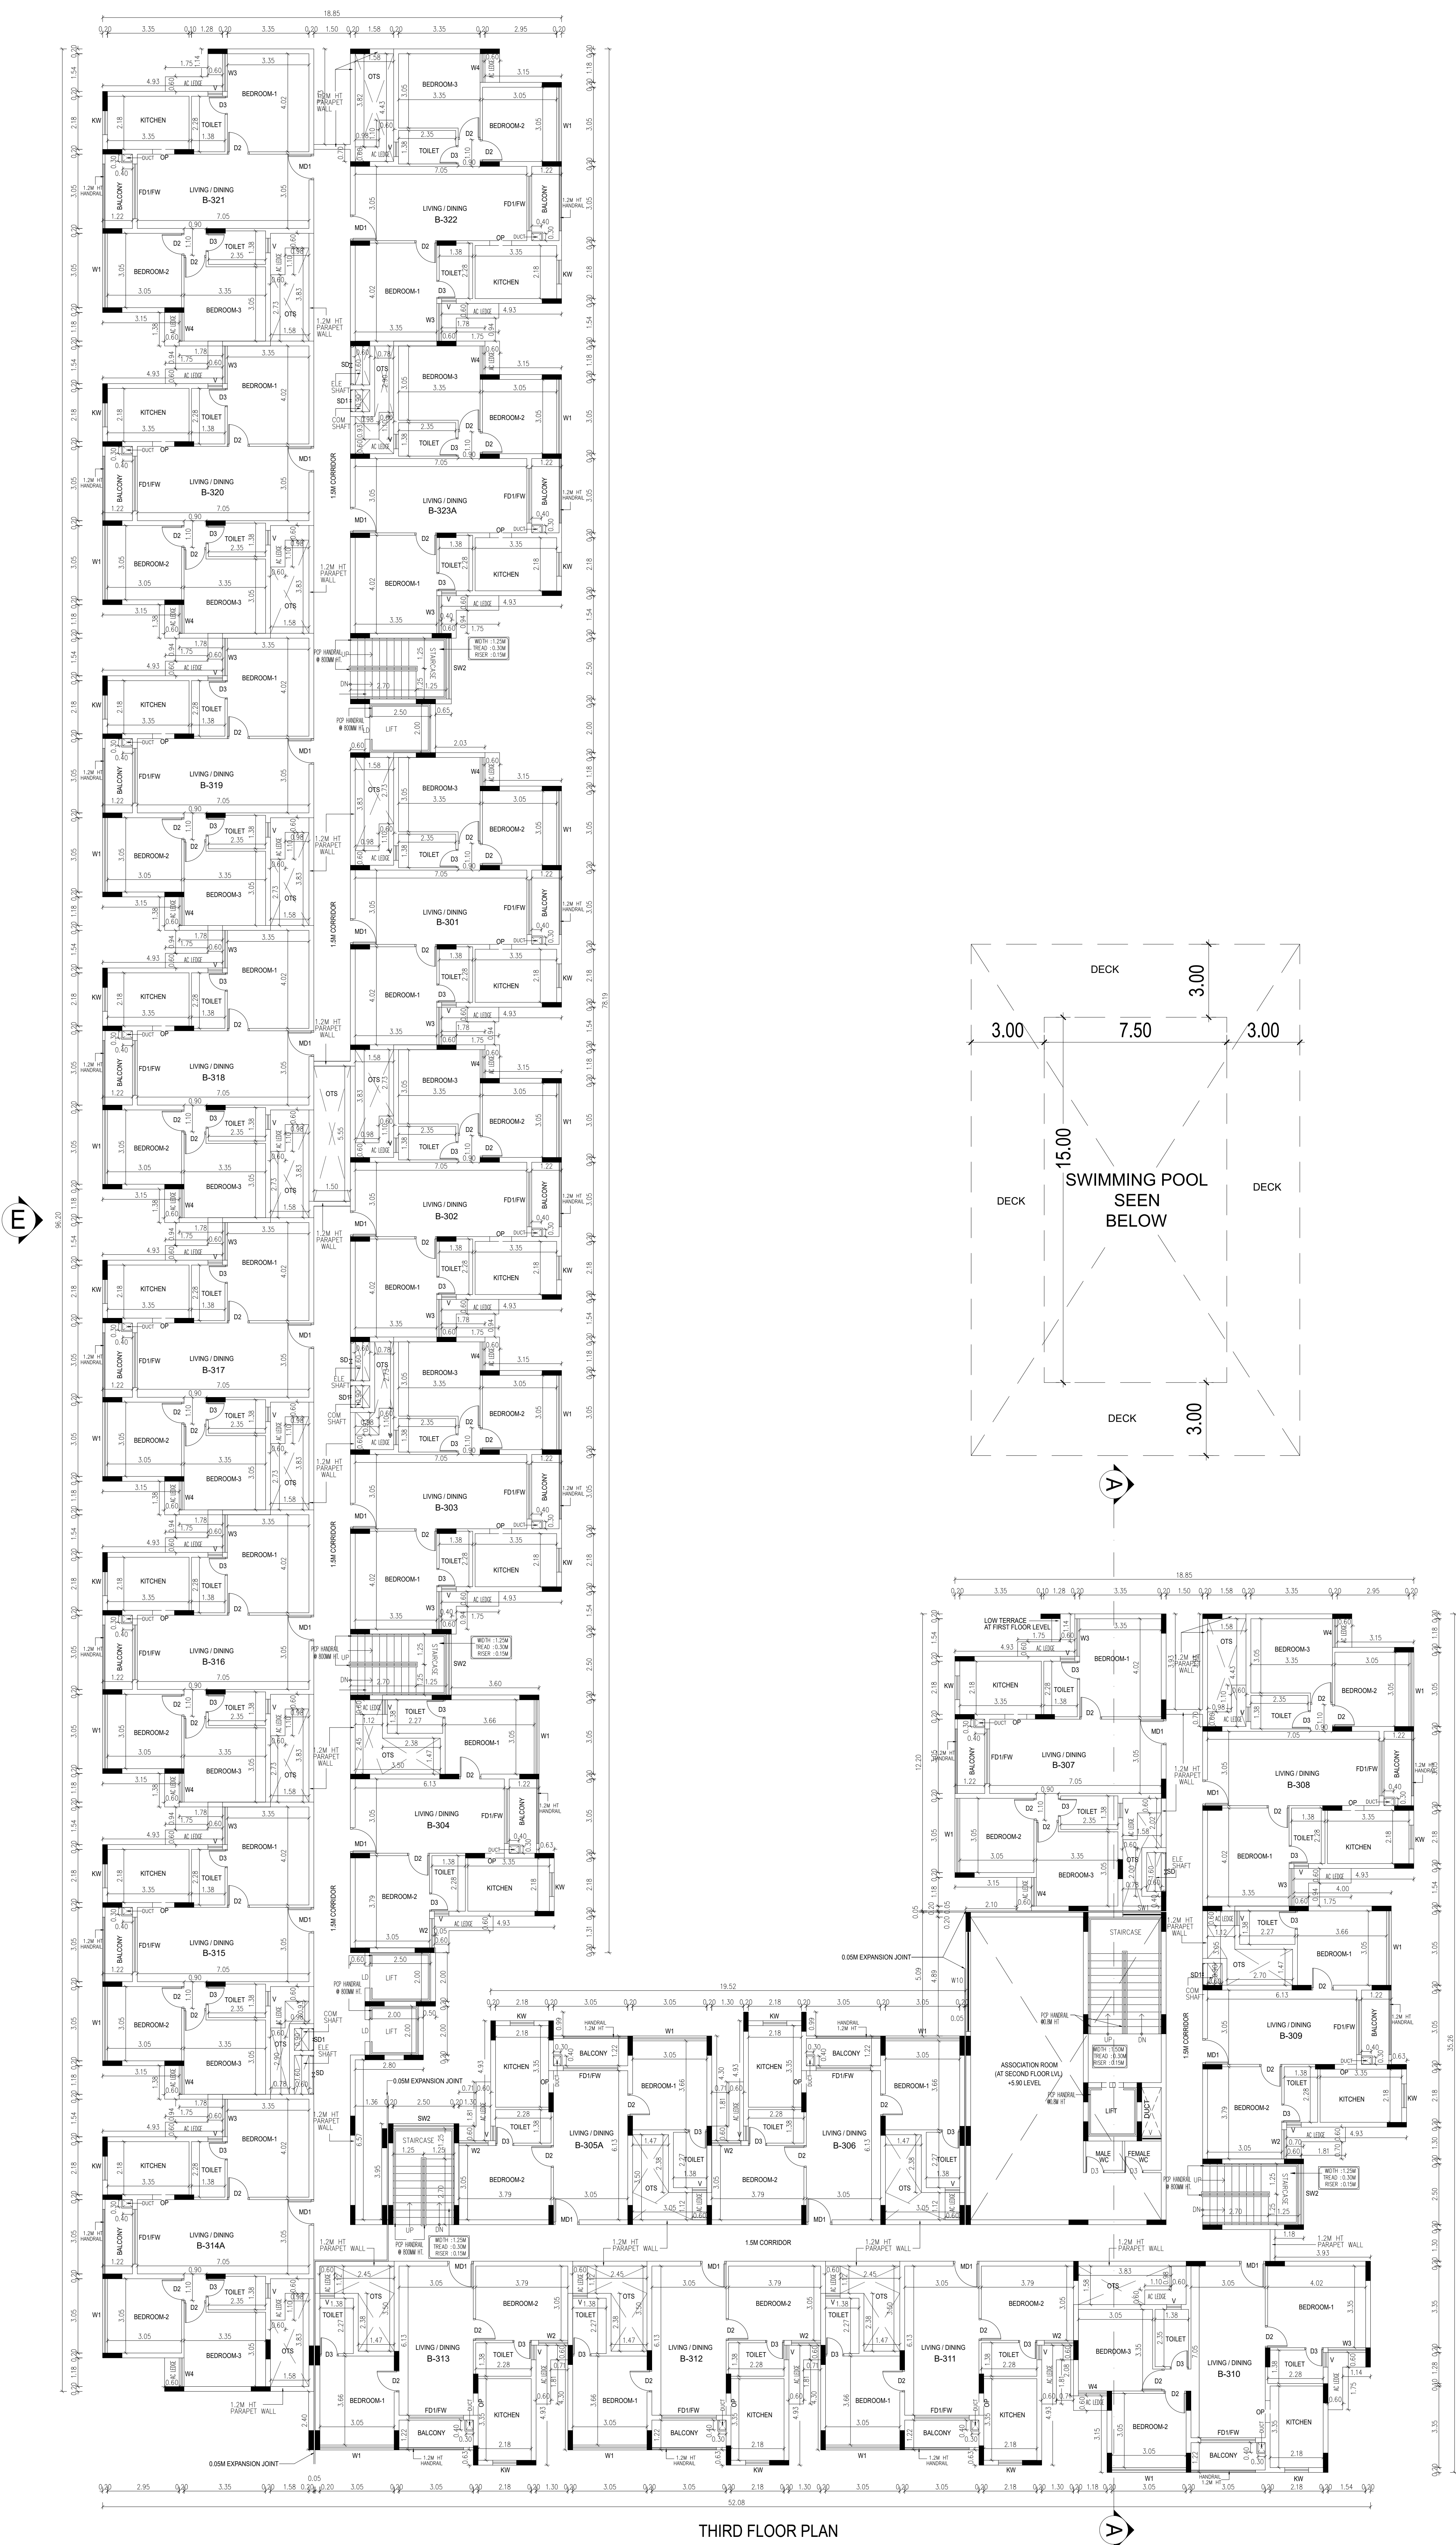

THIRD FLOOR PLAN

PLAN SHOWING THE PROPOSED CONSTRUCTION OF RESIDENTIAL NON HIGH RISE GROUP DEVELOPMENT BUILDING CONSISTS OF 2 BLOCKS WITH COMBINED BASEMENT, BLOCK 1: GROUND FLOOR + 5 UPPER FLOORS, (87 D/U) BLOCK 2: GROUND FLOOR (PART) + 5 UPPER FLOORS,(136 D/U) AMENITY BLOCK (PART) GROUND FLOOR + 4 UPPER FLOORS WITH SWIMMING POOL ON THE GROUND FLOOR LEVEL, TOTALLY 223 D/U COMPRISED IN S.NO. 524/2A & 524/2B OF SULUR VILLAGE, SULUR TALUK, COIMBATORE DISTRICT.

SPECIFICATION:

- 1.FOUNDATION-ISOLATED ALONG WITH RAFT FOUNDATION
2. BRICK WORK IN C.M. 1:5 MIX
3. PLASTERING IN C.M. 1:3 MIX
4. ALL R.C.C. WORK IN C.C.1:2:4 MIX (M25)
5. FLOORING CONCRETE IN C.C. 1:4:8 MIX
6. FLOOR FINISHING WITH MOSAIC TILES
- 7.JOINERIES IN COUNTRY WOOD
8. FINISHING WITH COLOUR WASH

**BLOCK- 02
THIRD FLOOR PLAN**

COLOUR INDEX

SCALE- 1:100

PROPOSED - RED
BOUNDARY - BLACK
ROAD - GREEN

North

ALL DIMENSIONS ARE IN METER

OWNER'S SIGNATURE

For CASAGRAND COVANA PRIVATE LIMITED


AUTHORISED SIGNATORY

SIGNATURE OF STRUCTURAL ENGINEER

Dr. J. SURESH, M.E., MIE., Ph.D.
Structural Engineer
Plot No. 555, VGP Layout, Mullai Street,
Uthandi, Chennai - 600 119,
Reg. No. SE/1/2024/1/0014
Reg. No. RSE100392019

SIGNATURE OF ARCHITECT

K.P. LENIN, B.Arch.,
Registered Architect,
C.A. No. CA/2009/45880
OTCP Regd. No. CGLR/IN/RA/02/018/07821
#12A, Roomscape "The Village"
Pillayar Kovil Street, Thudalur,
Chennai - 600 130.
Ph: 76500 55041
Email: archlenin@yahoo.com

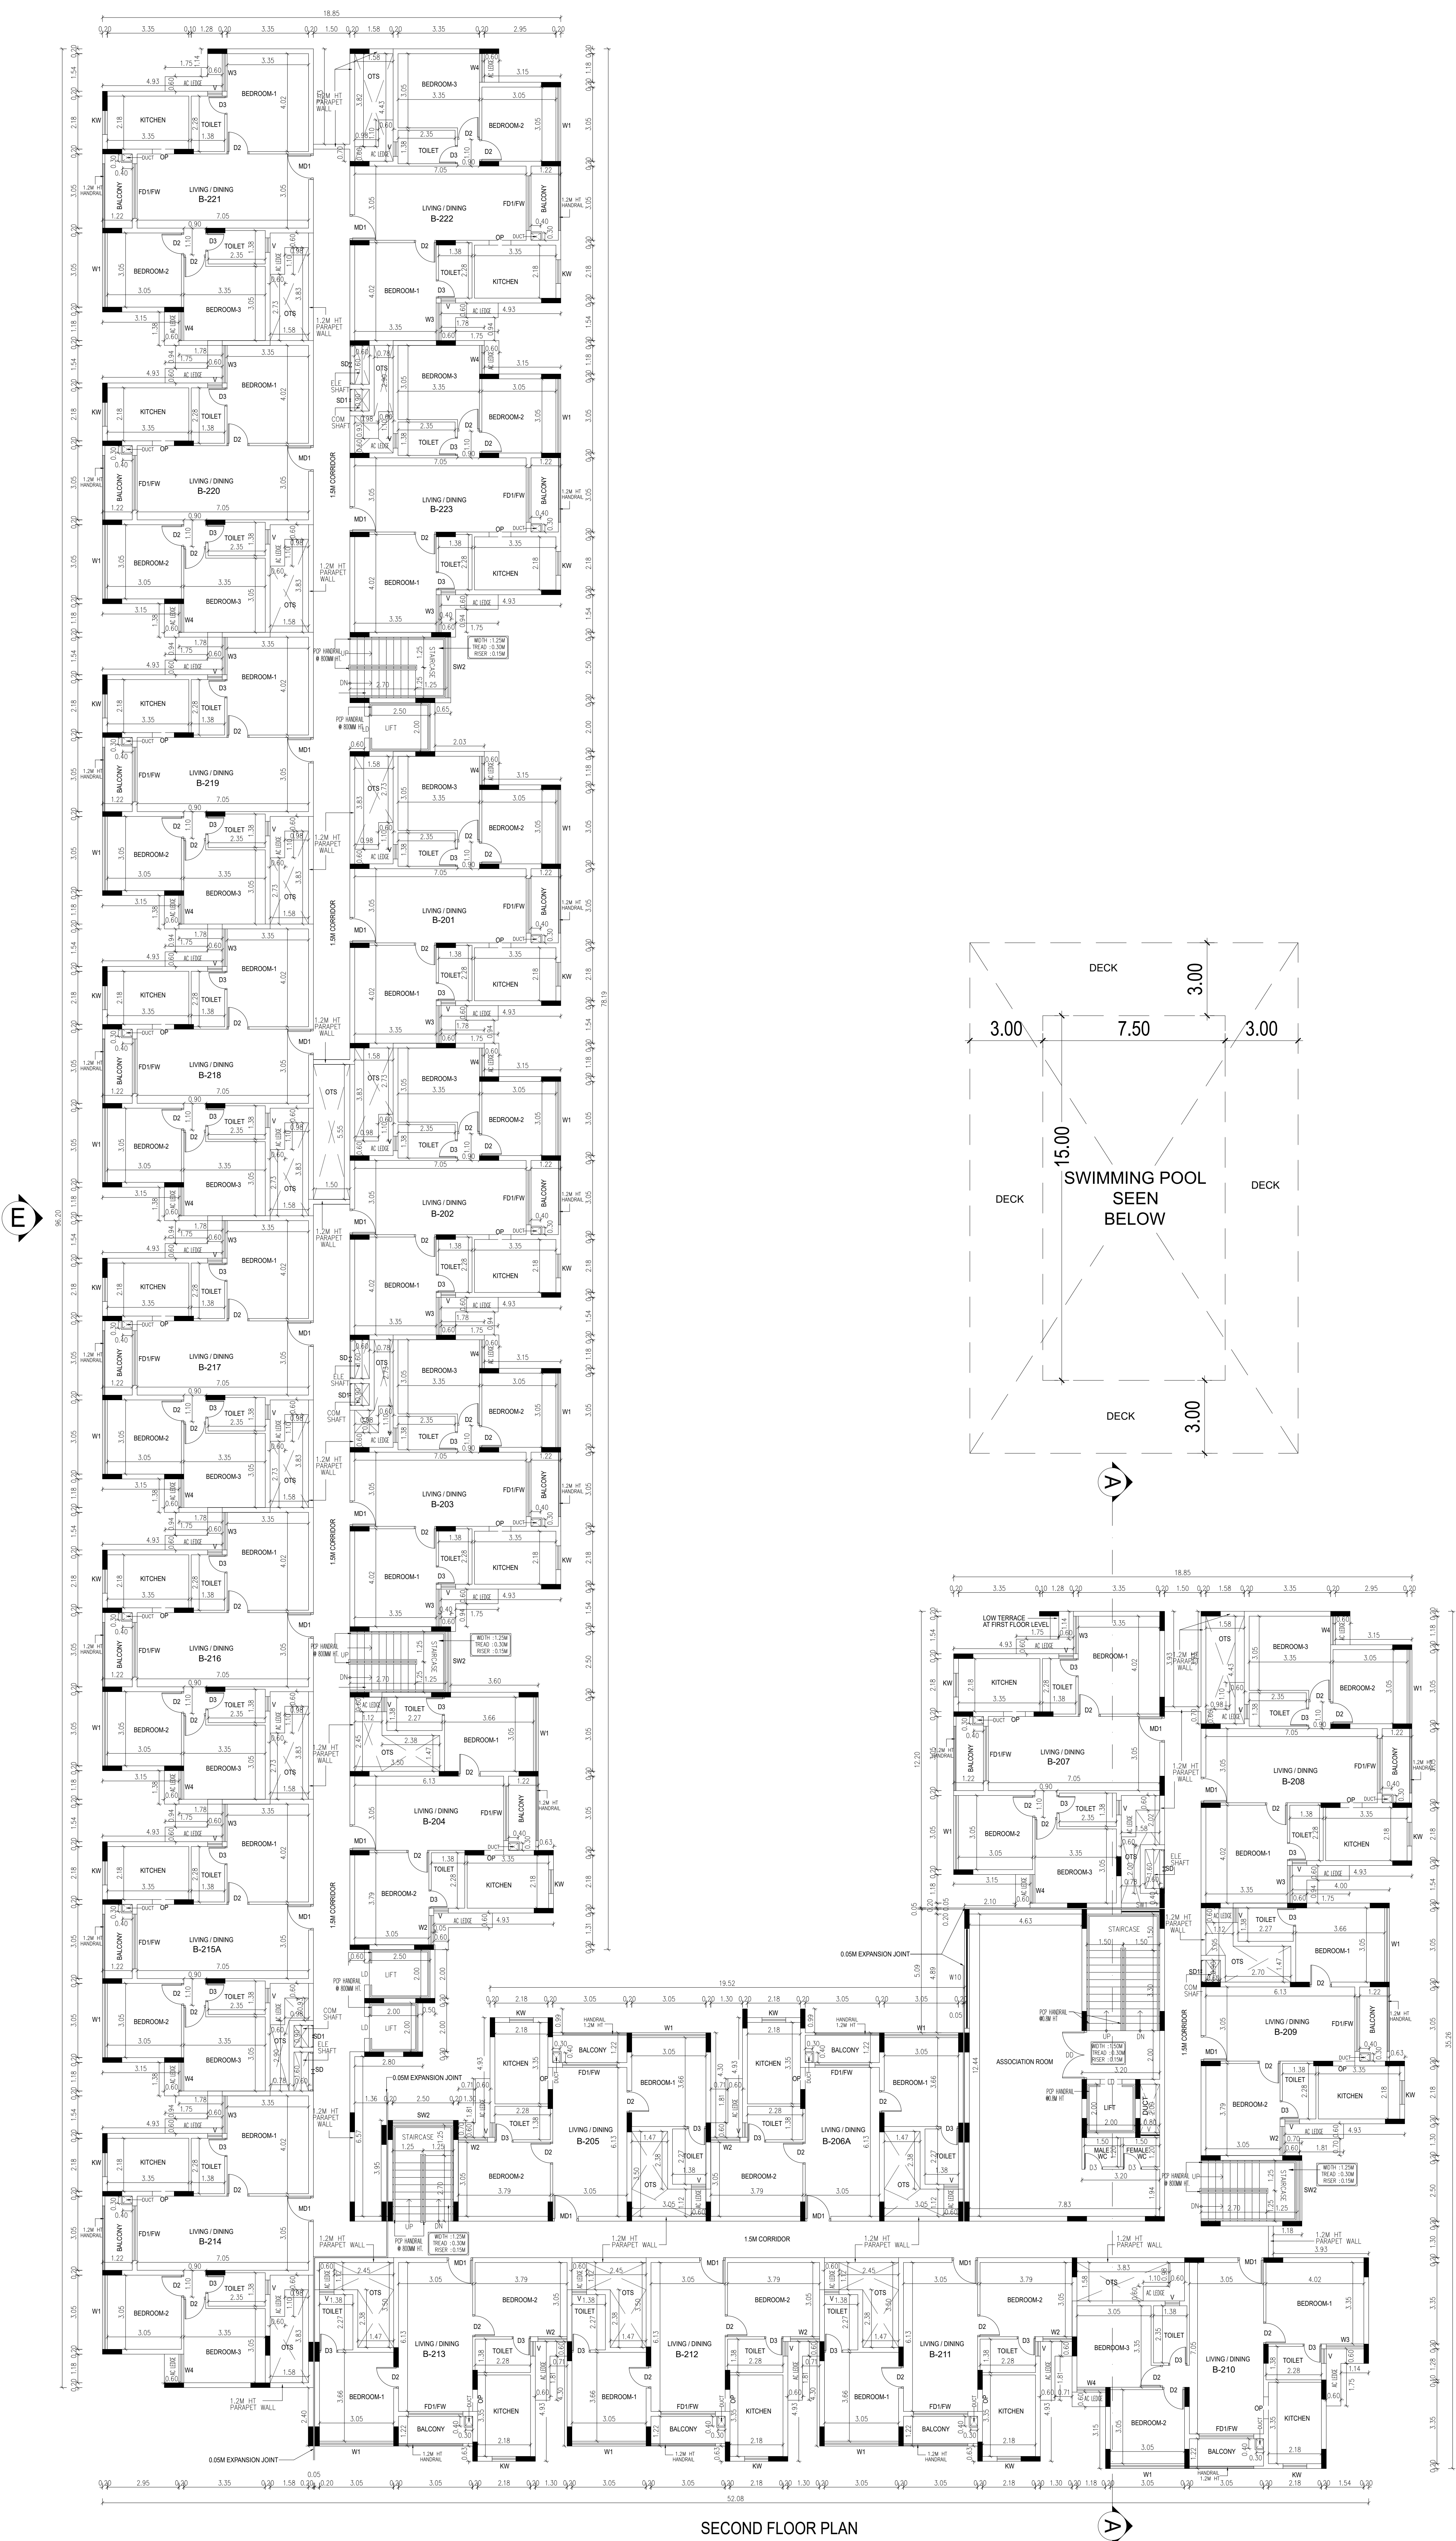

SECOND FLOOR PLAN


PLAN SHOWING THE PROPOSED CONSTRUCTION OF RESIDENTIAL NON HIGH RISE GROUP DEVELOPMENT BUILDING CONSISTS OF 2 BLOCKS WITH COMBINED BASEMENT, BLOCK 1: GROUND FLOOR + 5 UPPER FLOORS, (87 D/U) BLOCK 2: GROUND FLOOR (PART) + 5 UPPER FLOORS, (136 D/U) AMENITY BLOCK (PART) GROUND FLOOR + 4 UPPER FLOORS WITH SWIMMING POOL ON THE GROUND FLOOR LEVEL, TOTALLY 223 D/U COMPRISED IN S.NO. 524/2A & 524/2B OF SULUR VILLAGE, SULUR TALUK, COIMBATORE DISTRICT.

SPECIFICATION:

- 1.FOUNDATION-ISOLATED ALONG WITH RAFT FOUNDATION
2. BRICK WORK IN C.M. 1:5 MIX
3. PLASTERING IN C.M. 1:3 MIX
4. ALL R.C.C. WORK IN C.C.1:2:4 MIX (M25)
5. FLOORING CONCRETE IN C.C. 1:4:8 MIX
6. FLOOR FINISHING WITH MOSAIC TILES
- 7.JOINERIES IN COUNTRY WOOD
8. FINISHING WITH COLOUR WASH

**BLOCK- 02
SECOND FLOOR PLAN**

COLOUR INDEX	SCALE- 1:100
PROPOSED - RED	
BOUNDARY - BLACK	
ROAD - GREEN	

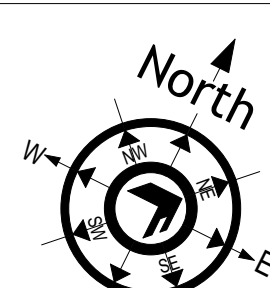

ALL DIMENSIONS ARE IN METER

OWNER'S SIGNATURE

For CASAGRAND COVANA PRIVATE LIMITED


AUTHORISED SIGNATORY

SIGNATURE OF STRUCTURAL ENGINEER

Dr. J. SURESH, M.E., MIE., Ph.D.
Structural Engineer
Plot No. 555, VGP Layout, Mullai Street,
Uthandi, Chennai - 600 119,
Reg. No. SE/1/2024/1/0014
Reg. No. RSE100392019
Reg. No. CG/DIST/SE/1/2024/071005

SIGNATURE OF ARCHITECT

K.P. LENIN, B.Arch.,
Registered Architect,
C.A. No. CA/2009/45880
OTCP Regd. No. CG/DIST/RA/02/2018/07821
#12A, Roomscape "The Village",
Pillayar Kovil Street, Thudalur,
Chennai - 600 130.
Ph: 76500 55041
Email: archlenin@yahoo.com

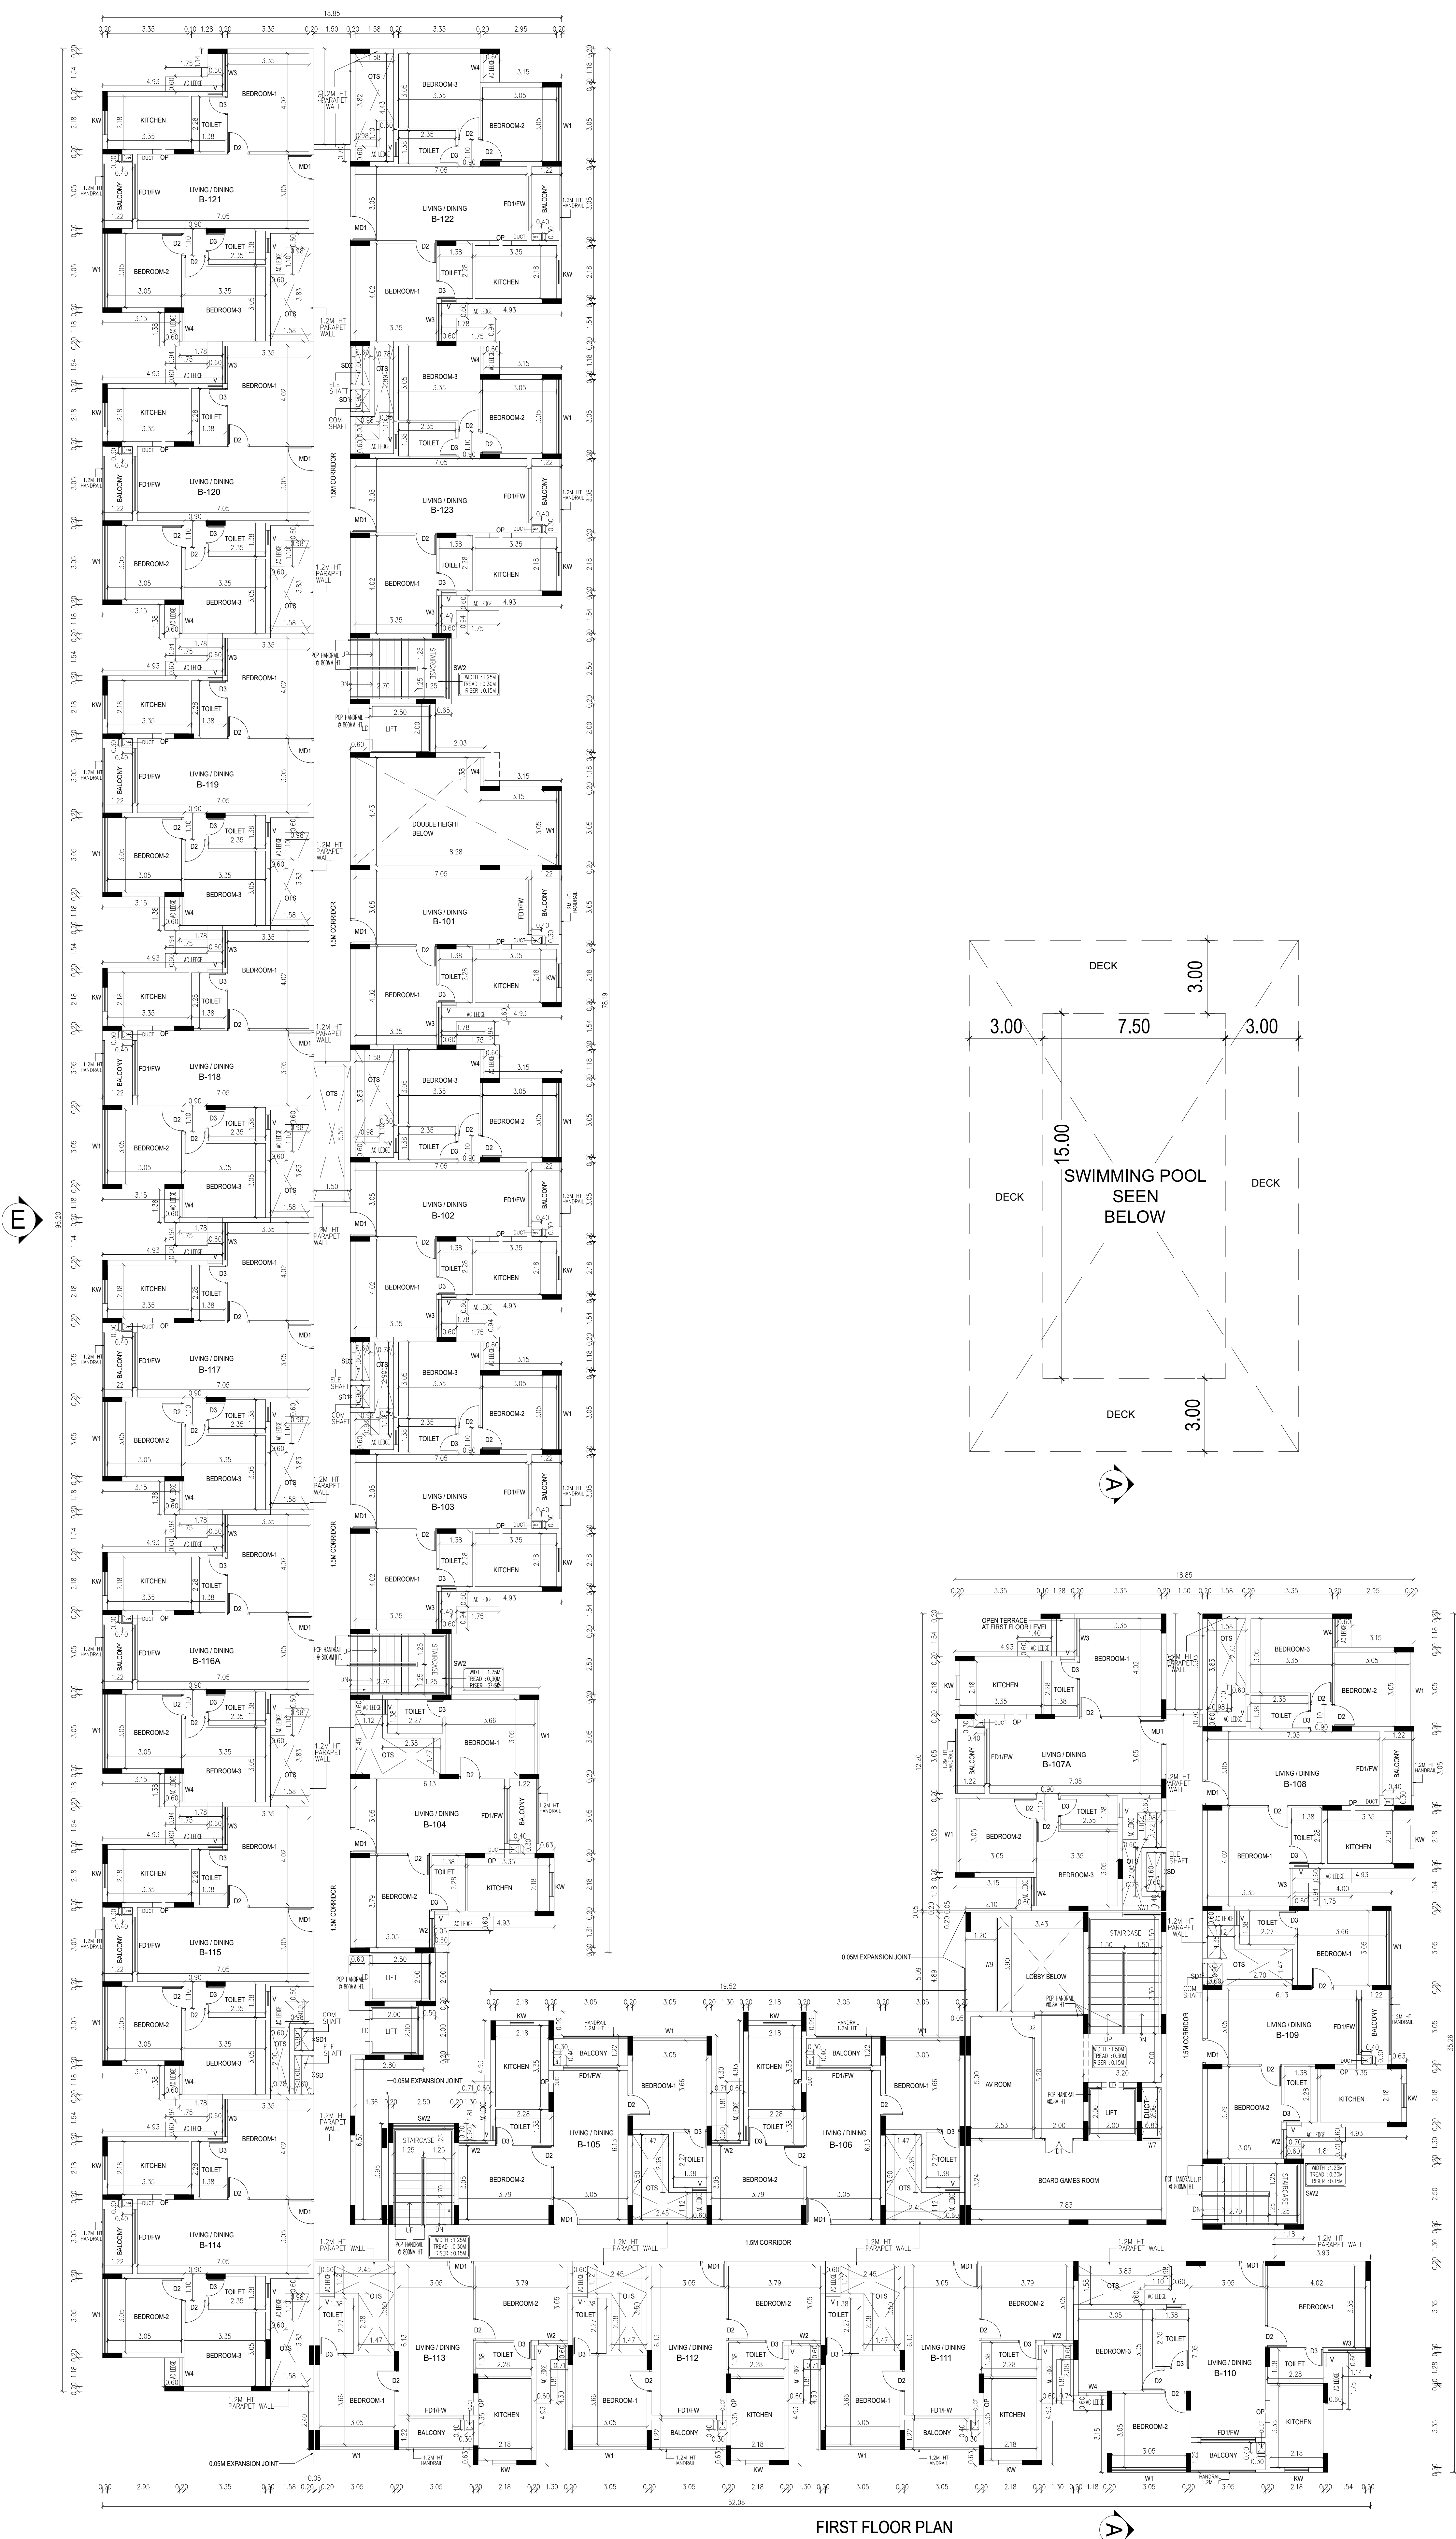

TYPE	DESCRIPTION	SIZE
DOOR		
MD1	MAIN DOOR	1.05 X 2.10
DD	DOOR	2.00 X 2.10
D1	DOOR	1.20 X 2.10
D2	DOOR	0.90 X 2.10
D3	DOOR	0.75 X 2.10
DW	DOOR WINDOW	1.80 X 2.10
DW1	DOOR WINDOW	1.90 X 2.10
D3/V	DOOR VENTILATOR	0.75 X 2.10
FD1/FW	FRENCH DOOR / WINDOW	0.75 X 0.40
D4	DOOR	0.80 X 2.10
D5	DOOR	1.00 X 2.10
D6	DOOR	1.50 X 2.10
D7	DOOR	1.60 X 2.10
SD	SHAFT DOOR	1.80 X 1.50
SD1	SHAFT DOOR	0.90 X 1.50
LD	LIFT DOOR	0.90 X 2.10
WINDOW		
W1	WINDOW	3.05 X 1.50
W2	WINDOW	1.20 X 1.50
W3	WINDOW	1.545 X 1.50
W4	WINDOW	1.175 X 1.50
W5	WINDOW	2.70 X 2.10
W6	WINDOW	0.80 X 2.10
W7	WINDOW	1.93 X 1.50
W8	WINDOW	3.90 X 2.10
W9	WINDOW	4.10 X 2.10
KW	KITCHEN WINDOW	0.98 X 1.50
SW1	WINDOW	1.58 X 1.50
SW2	WINDOW	2.50 X 1.50
OPENING		
OP	OPENING	0.90 X 2.10
VENTILATOR		
V	VENTILATOR	0.60 X 0.90
V1	VENTILATOR	0.80 X 1.20
V2	VENTILATOR	0.60 X 0.75

PLAN SHOWING THE PROPOSED CONSTRUCTION OF RESIDENTIAL NON HIGH RISE GROUP DEVELOPMENT BUILDING CONSISTS OF 2 BLOCKS WITH COMBINED BASEMENT, BLOCK 1: GROUND FLOOR + 5 UPPER FLOORS, (87 D/U) BLOCK 2: GROUND FLOOR (PART) + 5 UPPER FLOORS,(136 D/U) AMENITY BLOCK (PART) GROUND FLOOR + 4 UPPER FLOORS WITH SWIMMING POOL ON THE GROUND FLOOR LEVEL, TOTALLY 223 D/U COMPRISED IN S.NO. 524/2A & 524/2B OF SULUR VILLAGE, SULUR TALUK, COIMBATORE DISTRICT.

SPECIFICATION:

- 1.FOUNDATION-ISOLATED ALONG WITH RAFT FOUNDATION
2. BRICK WORK IN C.M. 1:5 MIX
3. PLASTERING IN C.M. 1:3 MIX
4. ALL R.C.C. WORK IN C.C.1:2:4 MIX (M25)
5. FLOORING CONCRETE IN C.C. 1:4:8 MIX
6. FLOOR FINISHING WITH MOSAIC TILES
- 7.JOINERIES IN COUNTRY WOOD
8. FINISHING WITH COLOUR WASH

BLOCK- 02
FIRST FLOOR PLAN

COLOUR INDEX

SCALE- 1:100

PROPOSED - RED
BOUNDARY - BLACK
ROAD - GREEN

North

ALL DIMENSIONS ARE IN METER

OWNER'S SIGNATURE

For CASAGRAND COVAAN PRIVATE LIMITED


AUTHORISED SIGNATORY

SIGNATURE OF STRUCTURAL ENGINEER


Dr. J. SURESH, M.E., MIE., Ph.D.
Structural Engineer
Plot No. 555, VGP Layout, Mullai Street,
Uthandi, Chennai - 600 115,
Reg. No. SE/1/2024/1/0014
Reg. No. RSE100382019
Reg. No. CGLDIST/SE/G/1/2024/071005

SIGNATURE OF ARCHITECT

K.P. LENIN, B.Arch.,
Registered Architect,
C.A. No. CA/2009/45880
OTCP Regd. No. CGLRN/RA/G/02018/07821
#12A, Roomscape "The Village",
Pillayar Kovil Street, Thudalur,
Chennai - 600 130.
Email: archlenin@yahoo.com

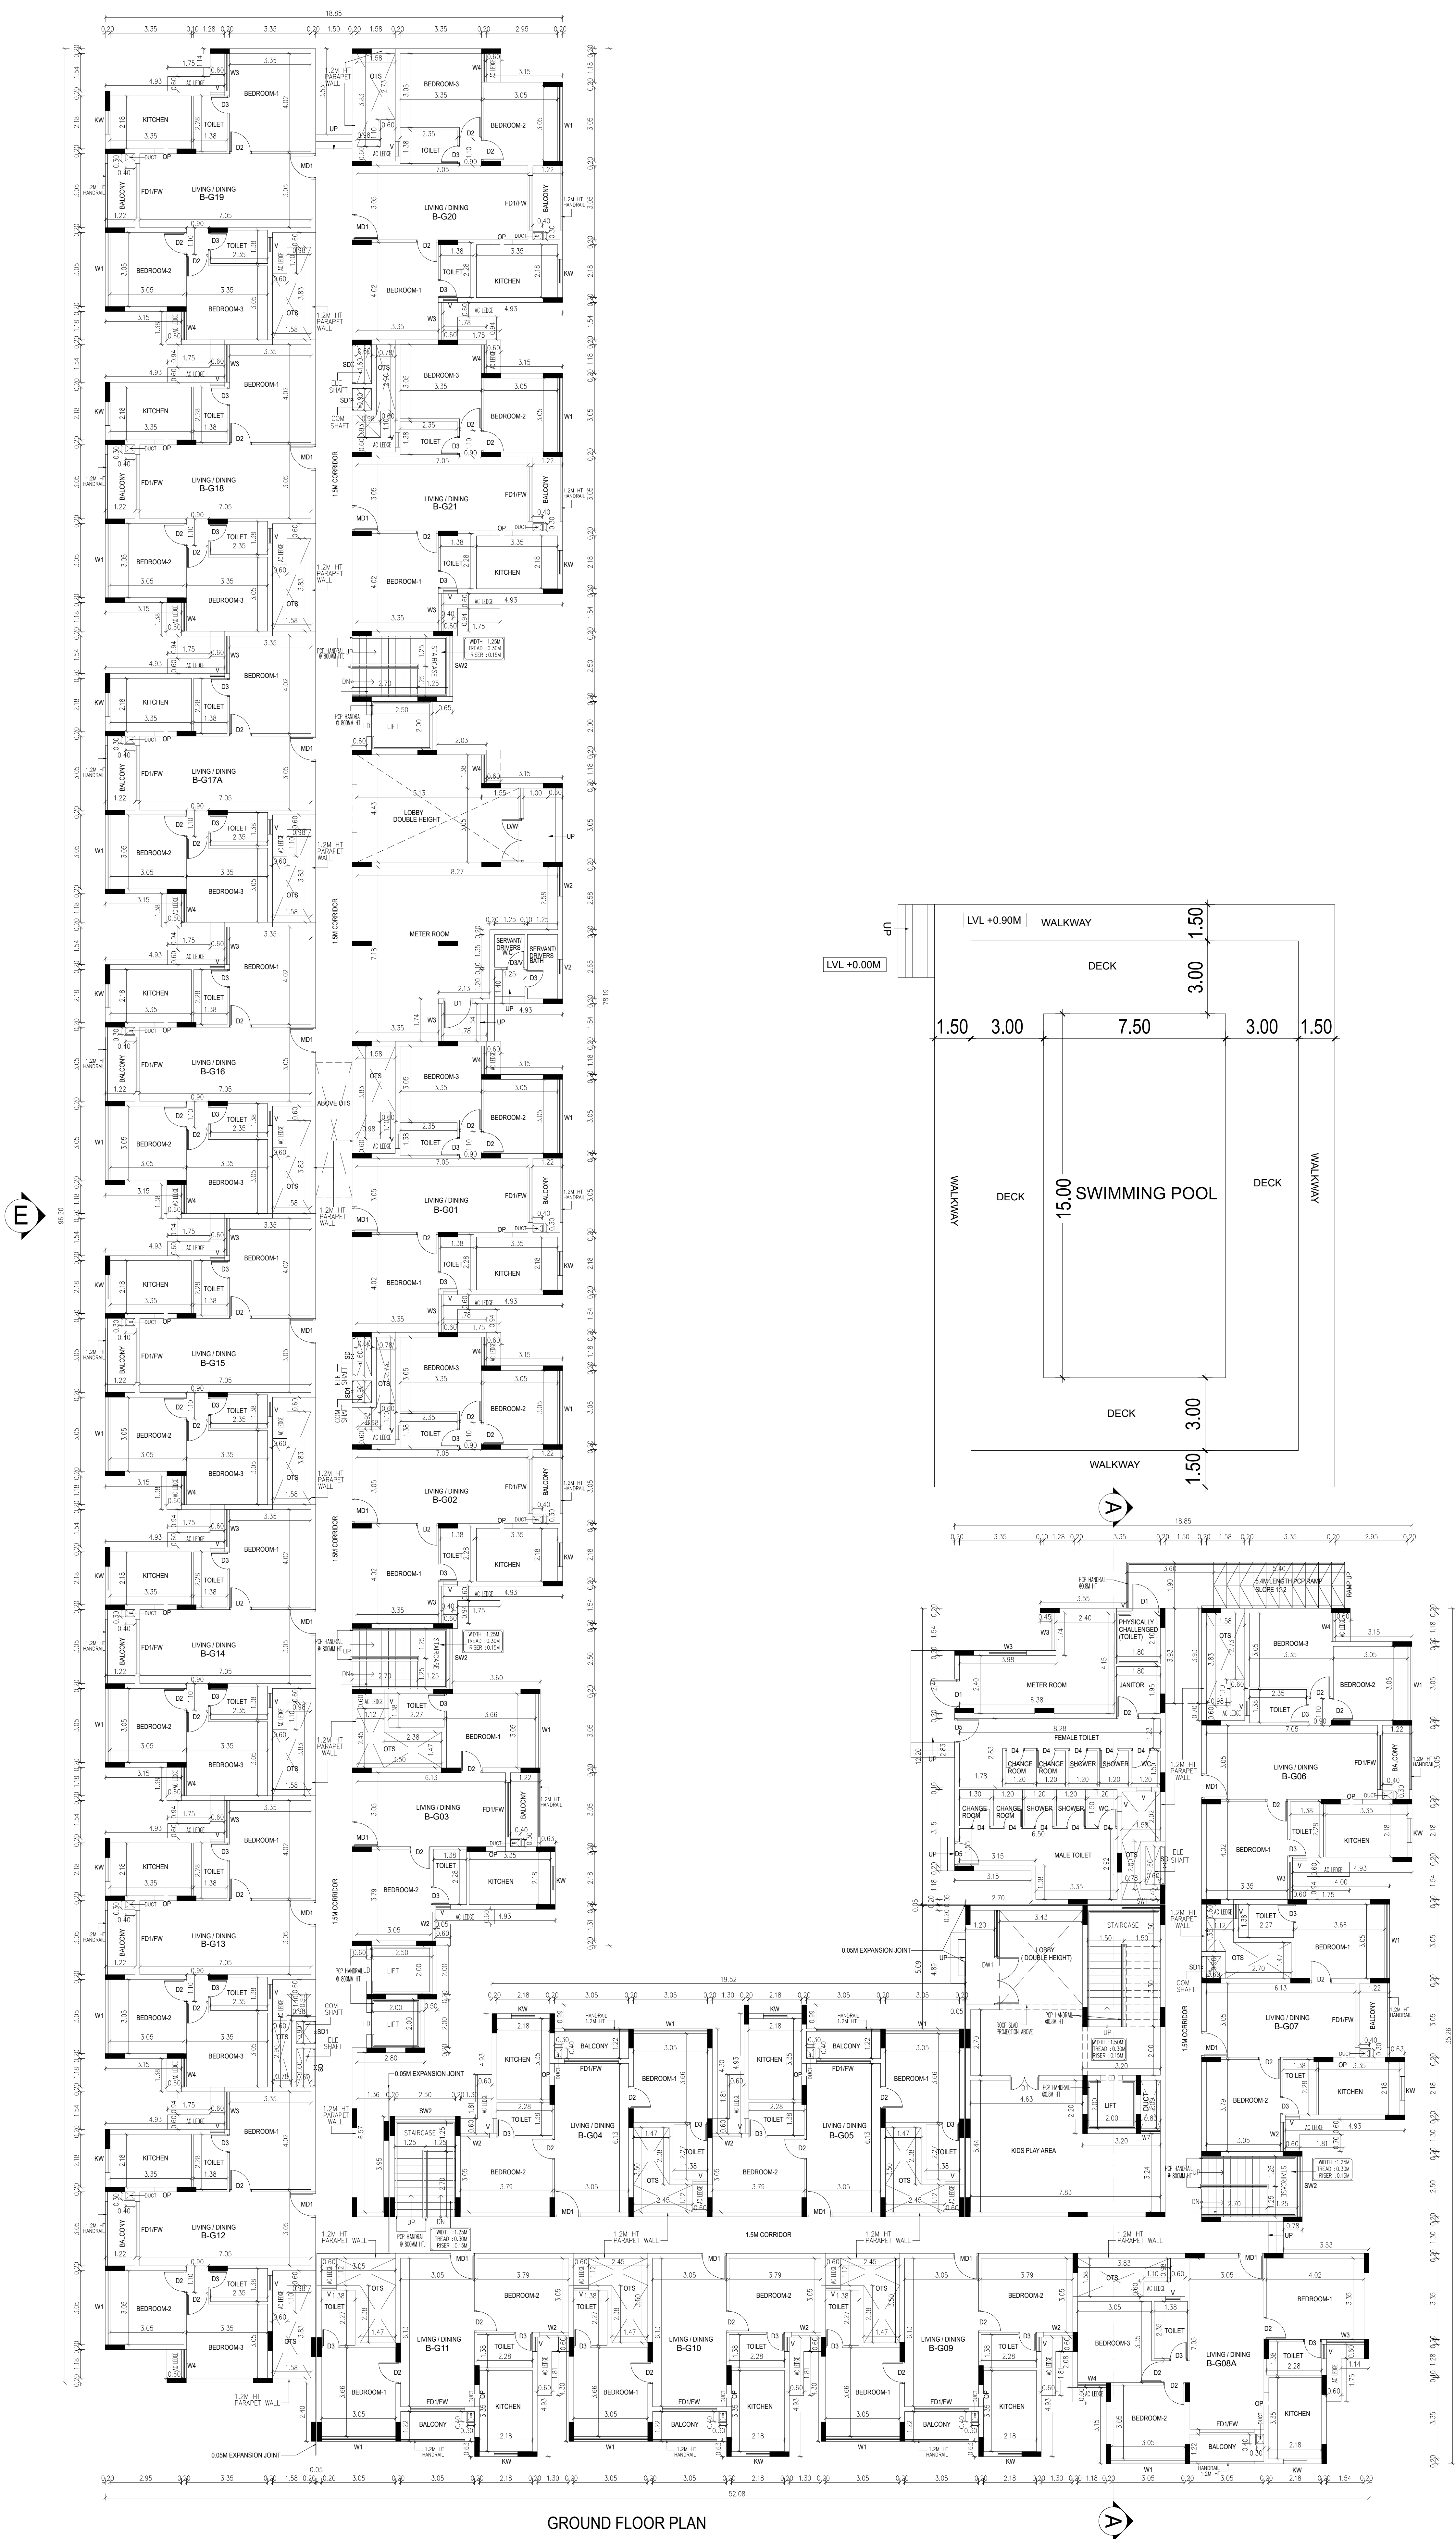

GROUND FLOOR PLAN

 

PLAN SHOWING THE PROPOSED CONSTRUCTION OF RESIDENTIAL NON HIGH RISE GROUP DEVELOPMENT BUILDING CONSISTS OF 2 BLOCKS WITH COMBINED BASEMENT, BLOCK 1: GROUND FLOOR + 5 UPPER FLOORS, (87 D/U) BLOCK 2: GROUND FLOOR (PART) + 5 UPPER FLOORS,(136 D/U) AMENITY BLOCK (PART) GROUND FLOOR + 4 UPPER FLOORS WITH SWIMMING POOL ON THE GROUND FLOOR LEVEL, TOTALLY 223 D/U COMPRISED IN S.NO. 524/2A & 524/2B OF SULUR VILLAGE, SULUR TALUK, COIMBATORE DISTRICT.

SPECIFICATION:

- 1.FOUNDATION-ISOLATED ALONG WITH RAFT FOUNDATION
2. BRICK WORK IN C.M. 1:5 MIX
3. PLASTERING IN C.M. 1:3 MIX
4. ALL R.C.C. WORK IN C.C.1:2:4 MIX (M25)
5. FLOORING CONCRETE IN C.C. 1:4:8 MIX
6. FLOOR FINISHING WITH MOSAIC TILES
- 7.JOINERIES IN COUNTRY WOOD
8. FINISHING WITH COLOUR WASH

**BLOCK- 02
GROUND FLOOR PLAN**

COLOUR INDEX

SCALE- 1:100

PROPOSED - RED
BOUNDARY - BLACK
ROAD - GREEN

ALL DIMENSIONS ARE IN METER

OWNER'S SIGNATURE

For CASAGRAND COVAN PRIVATE LIMITED

AUTHORISED SIGNATORY

SIGNATURE OF STRUCTURAL ENGINEER

Dr. J. SURESH, M.E., MIE., Ph.D.
Structural Engineer
Plot No. 555, VGP Layout, Mullai Street,
Uthandi, Chennai - 600 119,
Reg. No. SE/1/2024/1/0014
Reg. No. RSE100392019
Reg. No. CGLDIST/SE/G-1/2024/071 005


SIGNATURE OF ARCHITECT

K.P. LENIN, B.Arch.,
Registered Architect,
C.A. No. CA/2009/45880
OTCP Regd. No. CGLR/NR/CA/0218/07821
#12A, Roomscape "The Village",
Pillayar Kovil Street, Thandamur,
Chennai - 600 130.
Ph: 76500 55041
Email: archlenin@yahoo.com



ELEVATION-A

TYPE	DESCRIPTION	SIZE
DOOR		
MD1	MAIN DOOR	1.05 X 2.10
D1	DOOR	1.20 X 2.10
D2	DOOR	0.90 X 2.10
D3	DOOR	0.75 X 2.10
D3/V4	DOOR VENTILATOR	0.75 X 2.10 0.75 X 0.60
D/W	DOOR WINDOW	1.80 X 2.10 1.25 X 2.10
FD1/FW	FRENCH DOOR / WINDOW	2.25 X 2.10
SD	SHAFT DOOR	1.60 X 1.50
SD1	SHAFT DOOR	0.90 X 1.50
LD	LIFT DOOR	0.90 X 2.10
WINDOW		
W1	WINDOW	3.05 X 1.50
W2	WINDOW	1.20 X 1.50
W3	WINDOW	1.545 X 1.50
W4	WINDOW	1.175 X 1.50
KW	KITCHEN WINDOW	0.98 X 1.50
SW2	WINDOW	2.50 X 1.50
OPENING		
OP	OPENING	0.90 X 2.10
VENTILATOR		
V	VENTILATOR	0.60 X 0.90
V3	VENTILATOR	0.575 X 0.75

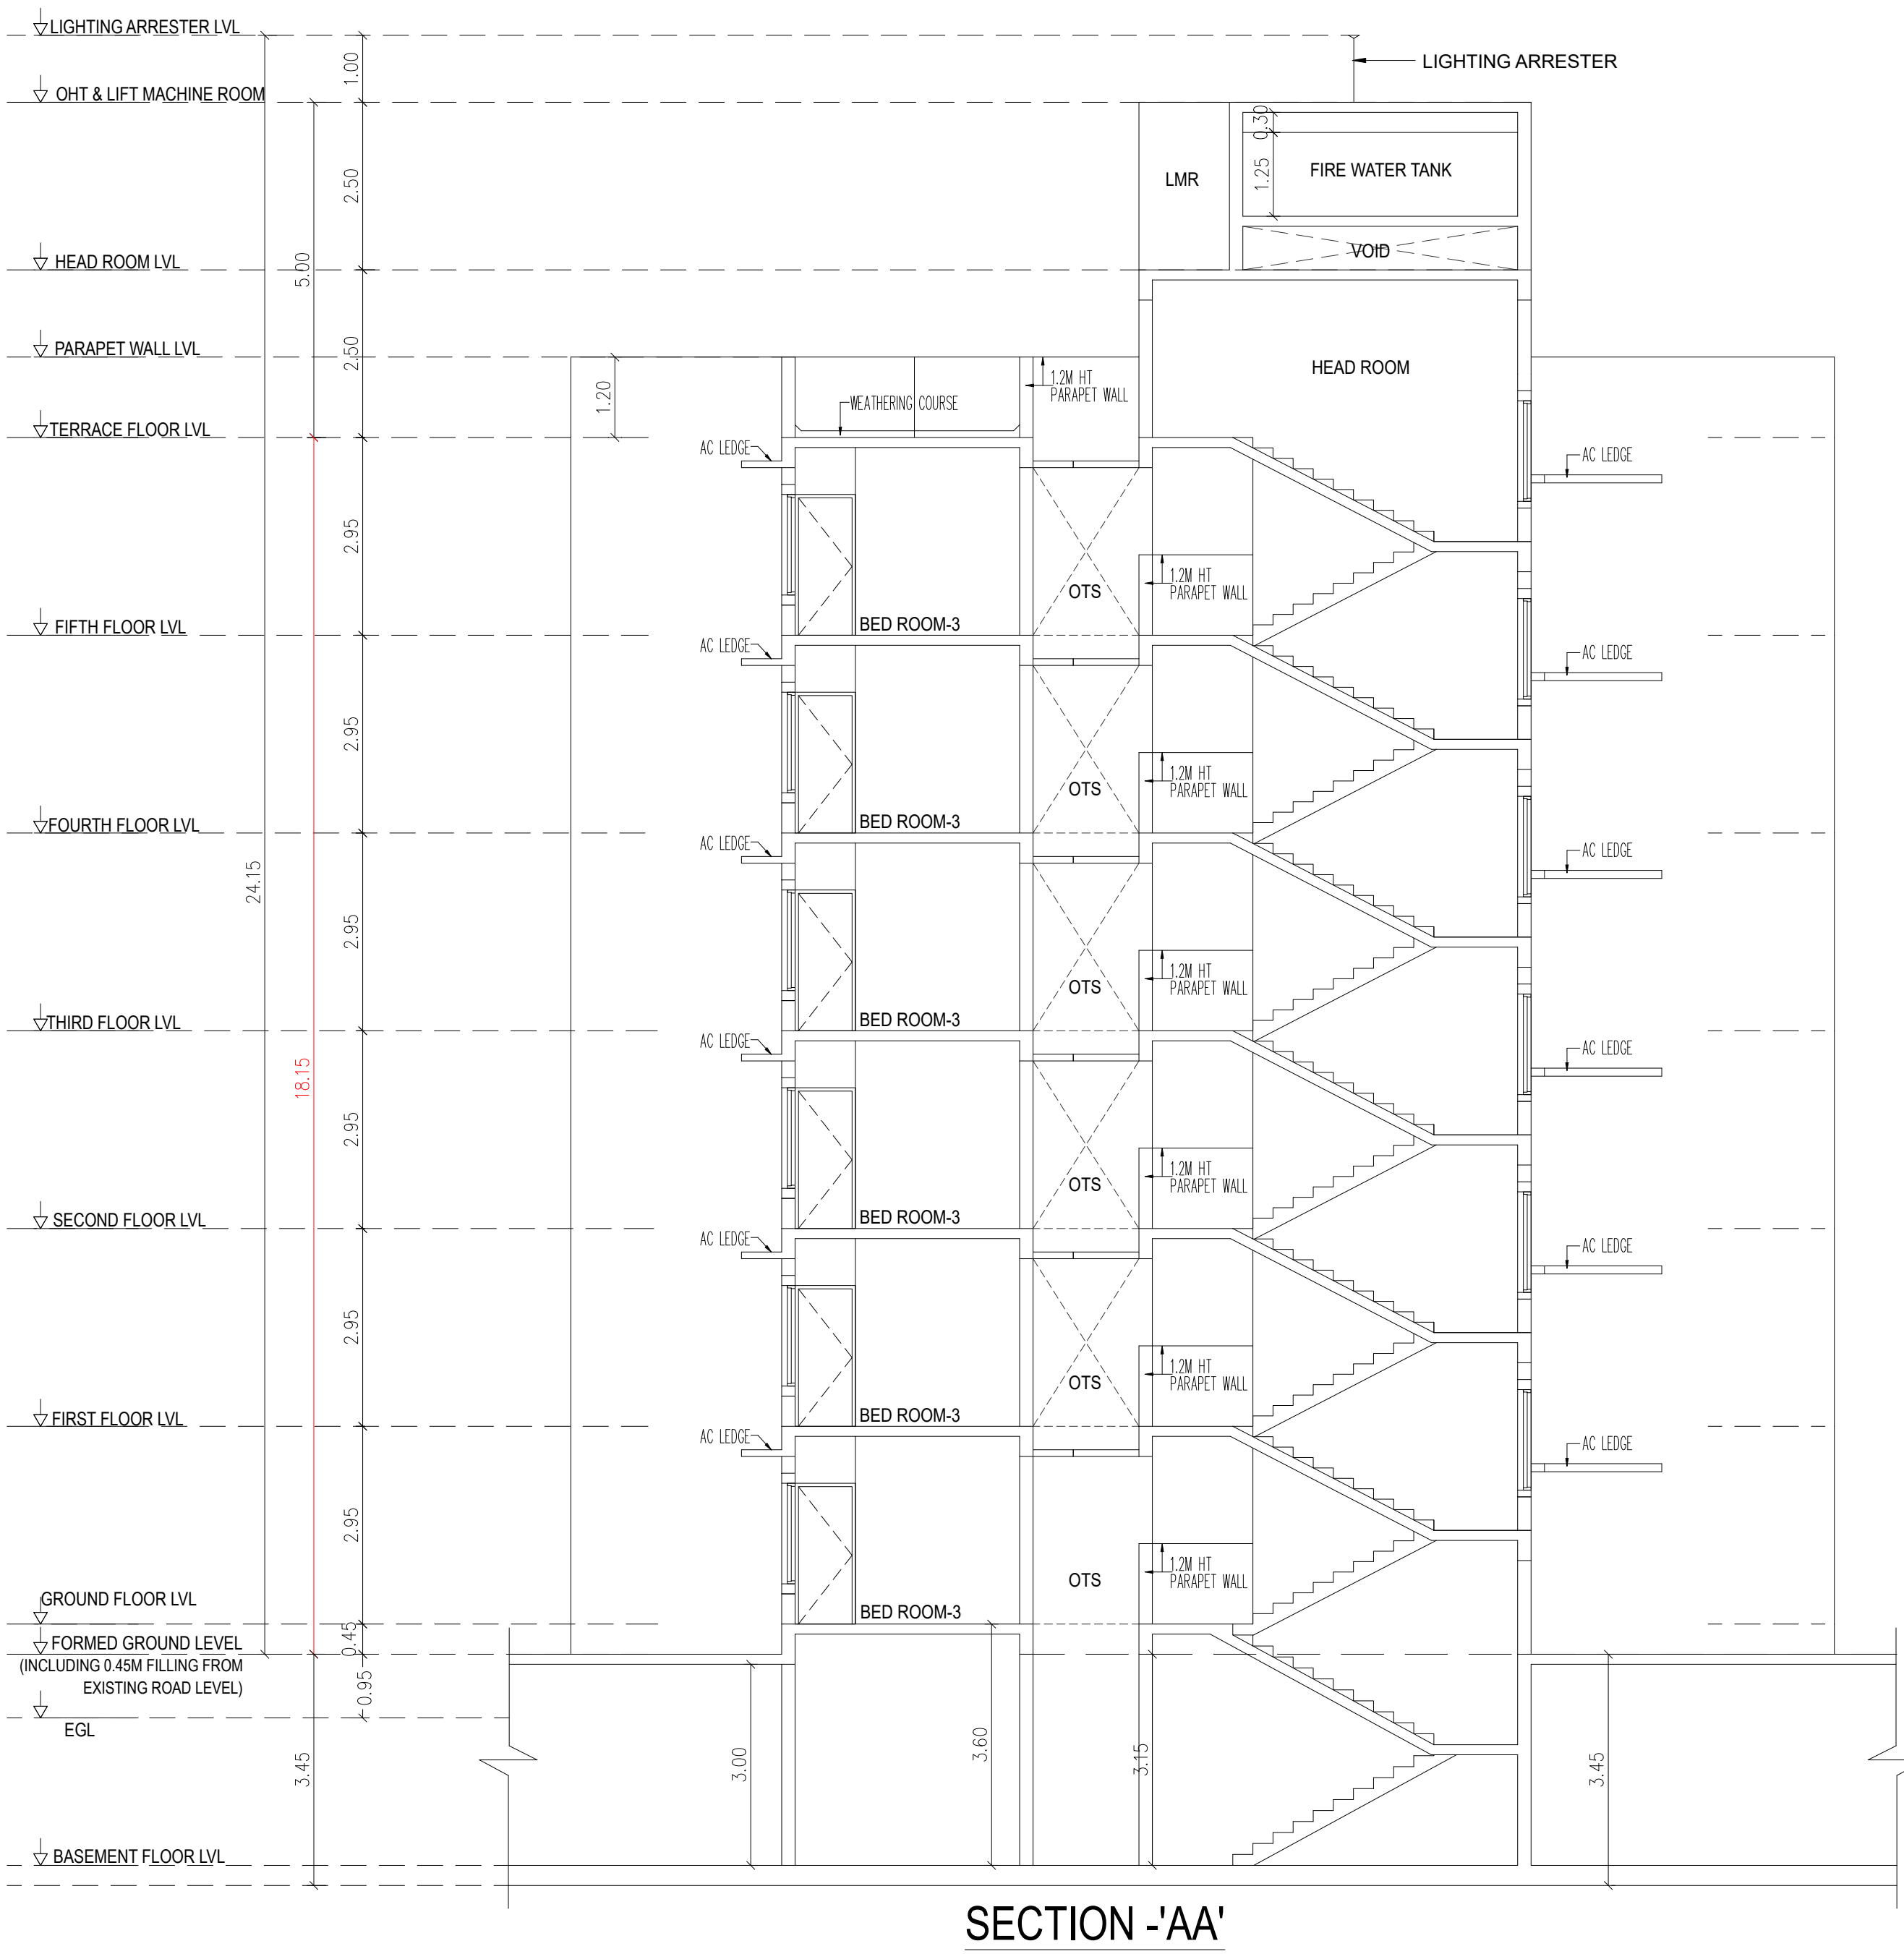

PLAN SHOWING THE PROPOSED CONSTRUCTION OF RESIDENTIAL NON HIGH RISE GROUP DEVELOPMENT BUILDING CONSISTS OF 2 BLOCKS WITH COMBINED BASEMENT, BLOCK 1: GROUND FLOOR + 5 UPPER FLOORS, (87 D/U) BLOCK 2: GROUND FLOOR (PART) + 5 UPPER FLOORS,(136 D/U) AMENITY BLOCK (PART) GROUND FLOOR + 4 UPPER FLOORS WITH SWIMMING POOL ON THE GROUND FLOOR LEVEL, TOTALLY 223 D/U COMPRISED IN S.NO. 524/2A & 524/2B OF SULUR VILLAGE, SULUR TALUK, COIMBATORE DISTRICT.

BLOCK- 1
ELEVATION-A & SECTION "AA"

COLOUR INDEX SCALE- 1:100

PROPOSED - RED
BOUNDARY - BLACK
ROAD - GREEN

ALL DIMENSIONS ARE IN METER

OWNER'S SIGNATURE

For CASAGRAND COVAAN PRIVATE LIMITED

AUTHORISED SIGNATORY

SPECIFICATION:


- FOUNDATION-ISOLATED ALONG WITH RAFT FOUNDATION
- BRICK WORK IN C.M. 1:5 MIX
- PLASTERING IN C.M. 1:3 MIX
- ALL R.C.C. WORK IN C.C.1:2:4 MIX (M25)
- FLOORING CONCRETE IN C.C. 1:4:8 MIX
- FLOOR FINISHING WITH MOSAIC TILES
- JOINERIES IN COUNTRY WOOD
- FINISHING WITH COLOUR WASH

SIGNATURE OF STRUCTURAL ENGINEER


Dr. J. SURESH, M.E., MIE., Ph.D.
Structural Engineer
Plot No. 555, VGP Layout, Mullai Street,
Uthandi, Chennai - 600 119.
Reg. No. SE/1/2024/2/0014
Reg. No. RSE100382019
Reg. No. CGLDIST/ SE/ Gr-1/ 2024/ 07/ 005

SIGNATURE OF ARCHITECT

K.P. LENIN, B.Arch.,
Registered Architect,
C.A. No. CA/2009/45680
DTPC Reg. No. CGLRGN/RA/Gr-1/2019/07/021
#12A, Roomscape "The Village"
Pillayar Kovil Street, Thalembar,
Chennai - 600 130.
Ph: 76500 55541
Email: architecclinin@yahoo.com

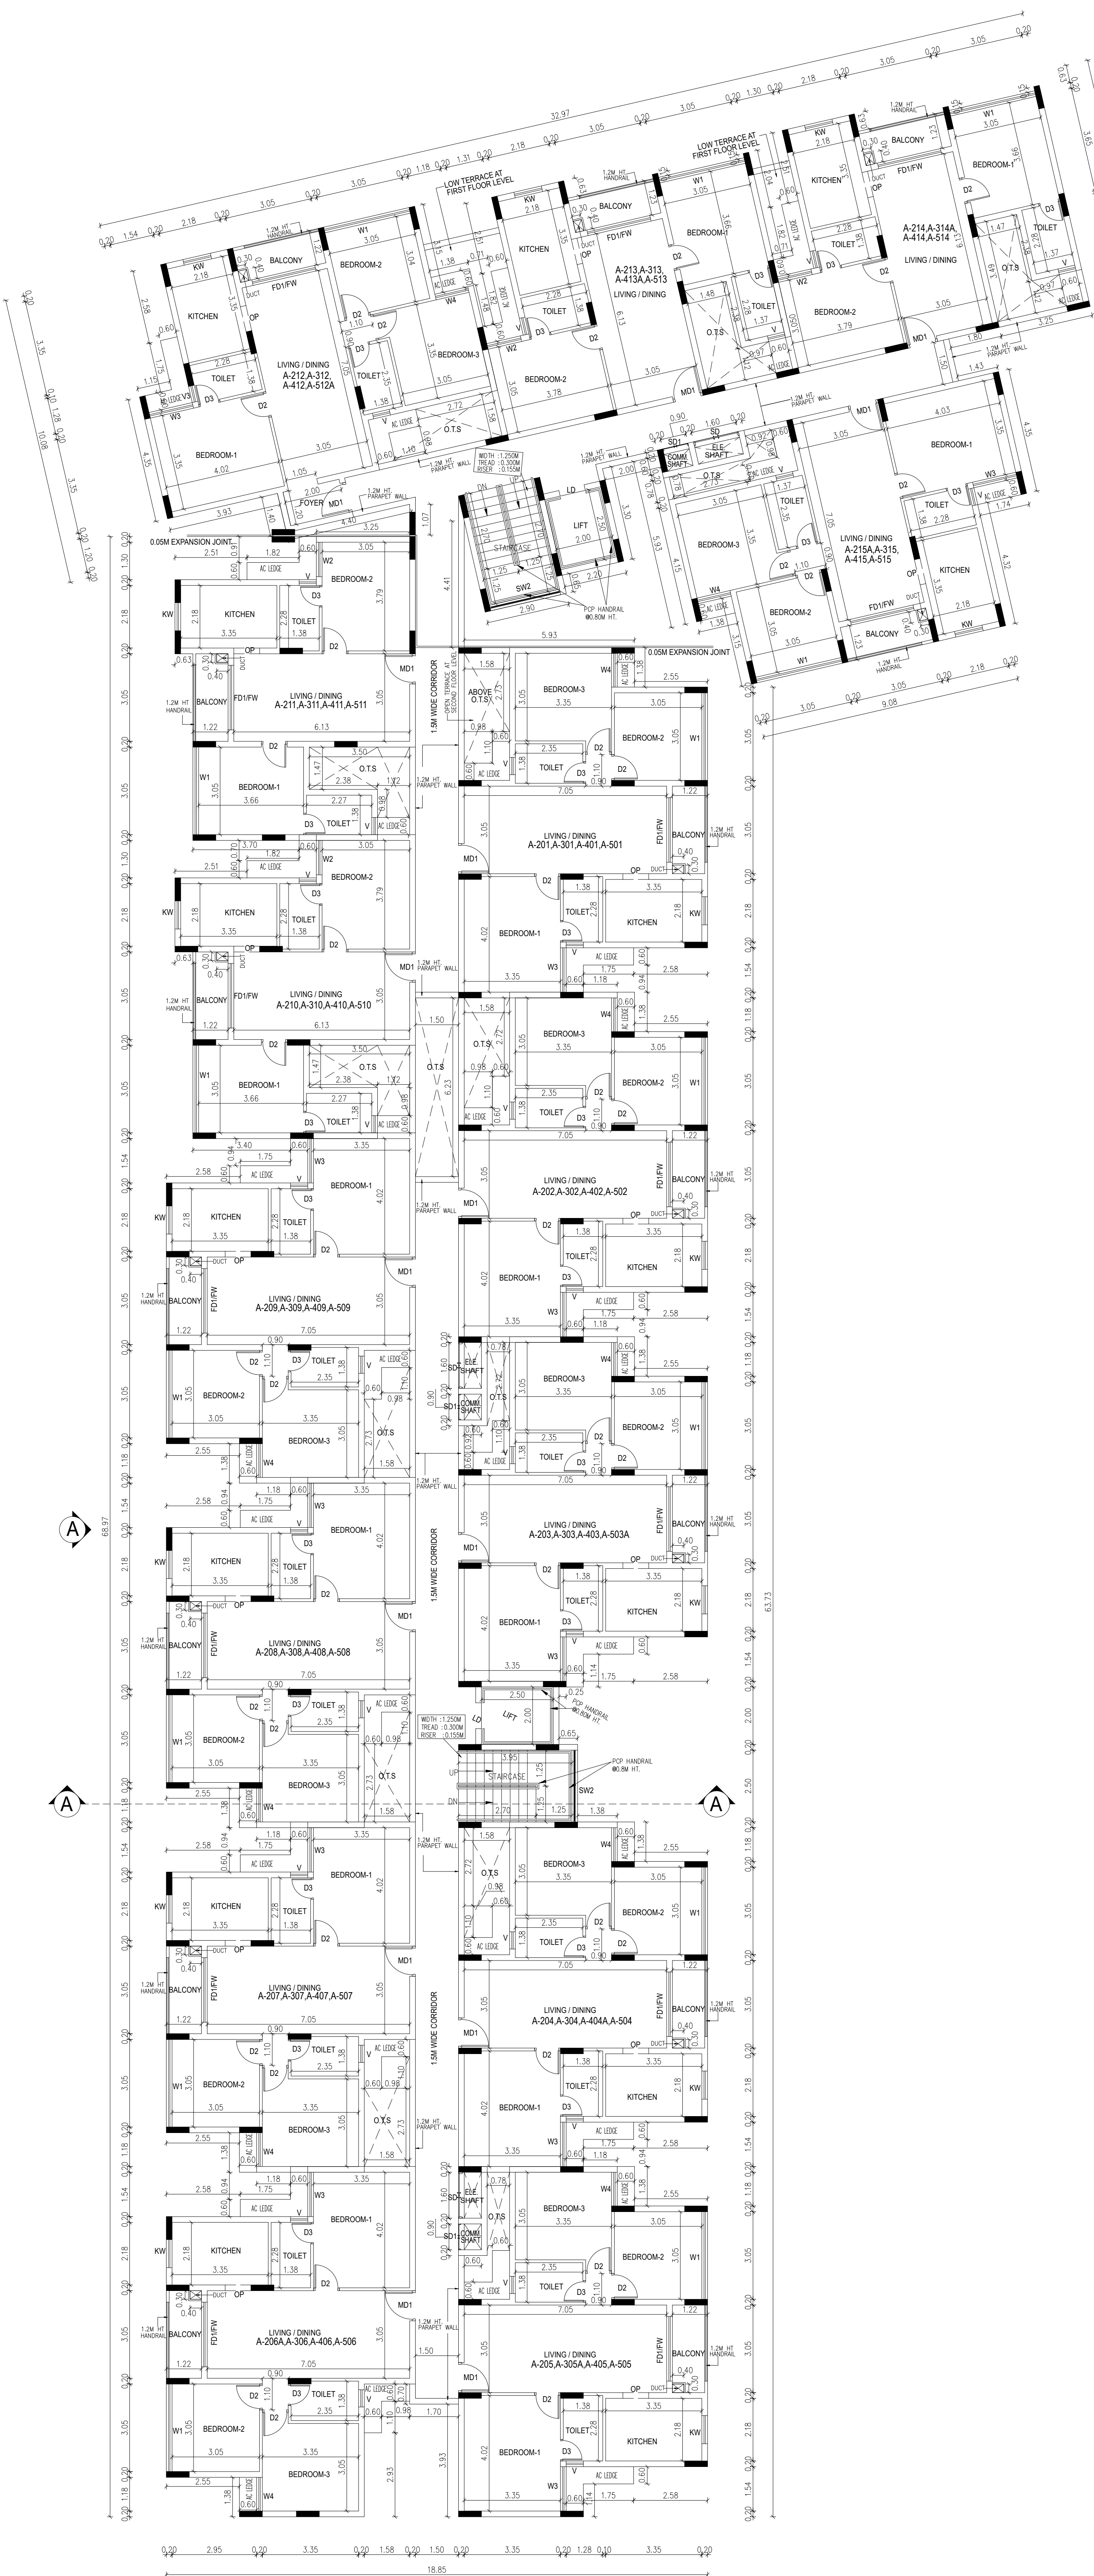

TYPICAL FLOOR PLAN
(SECOND , THIRD , FOURTH & FIFTH FLOOR PLAN)

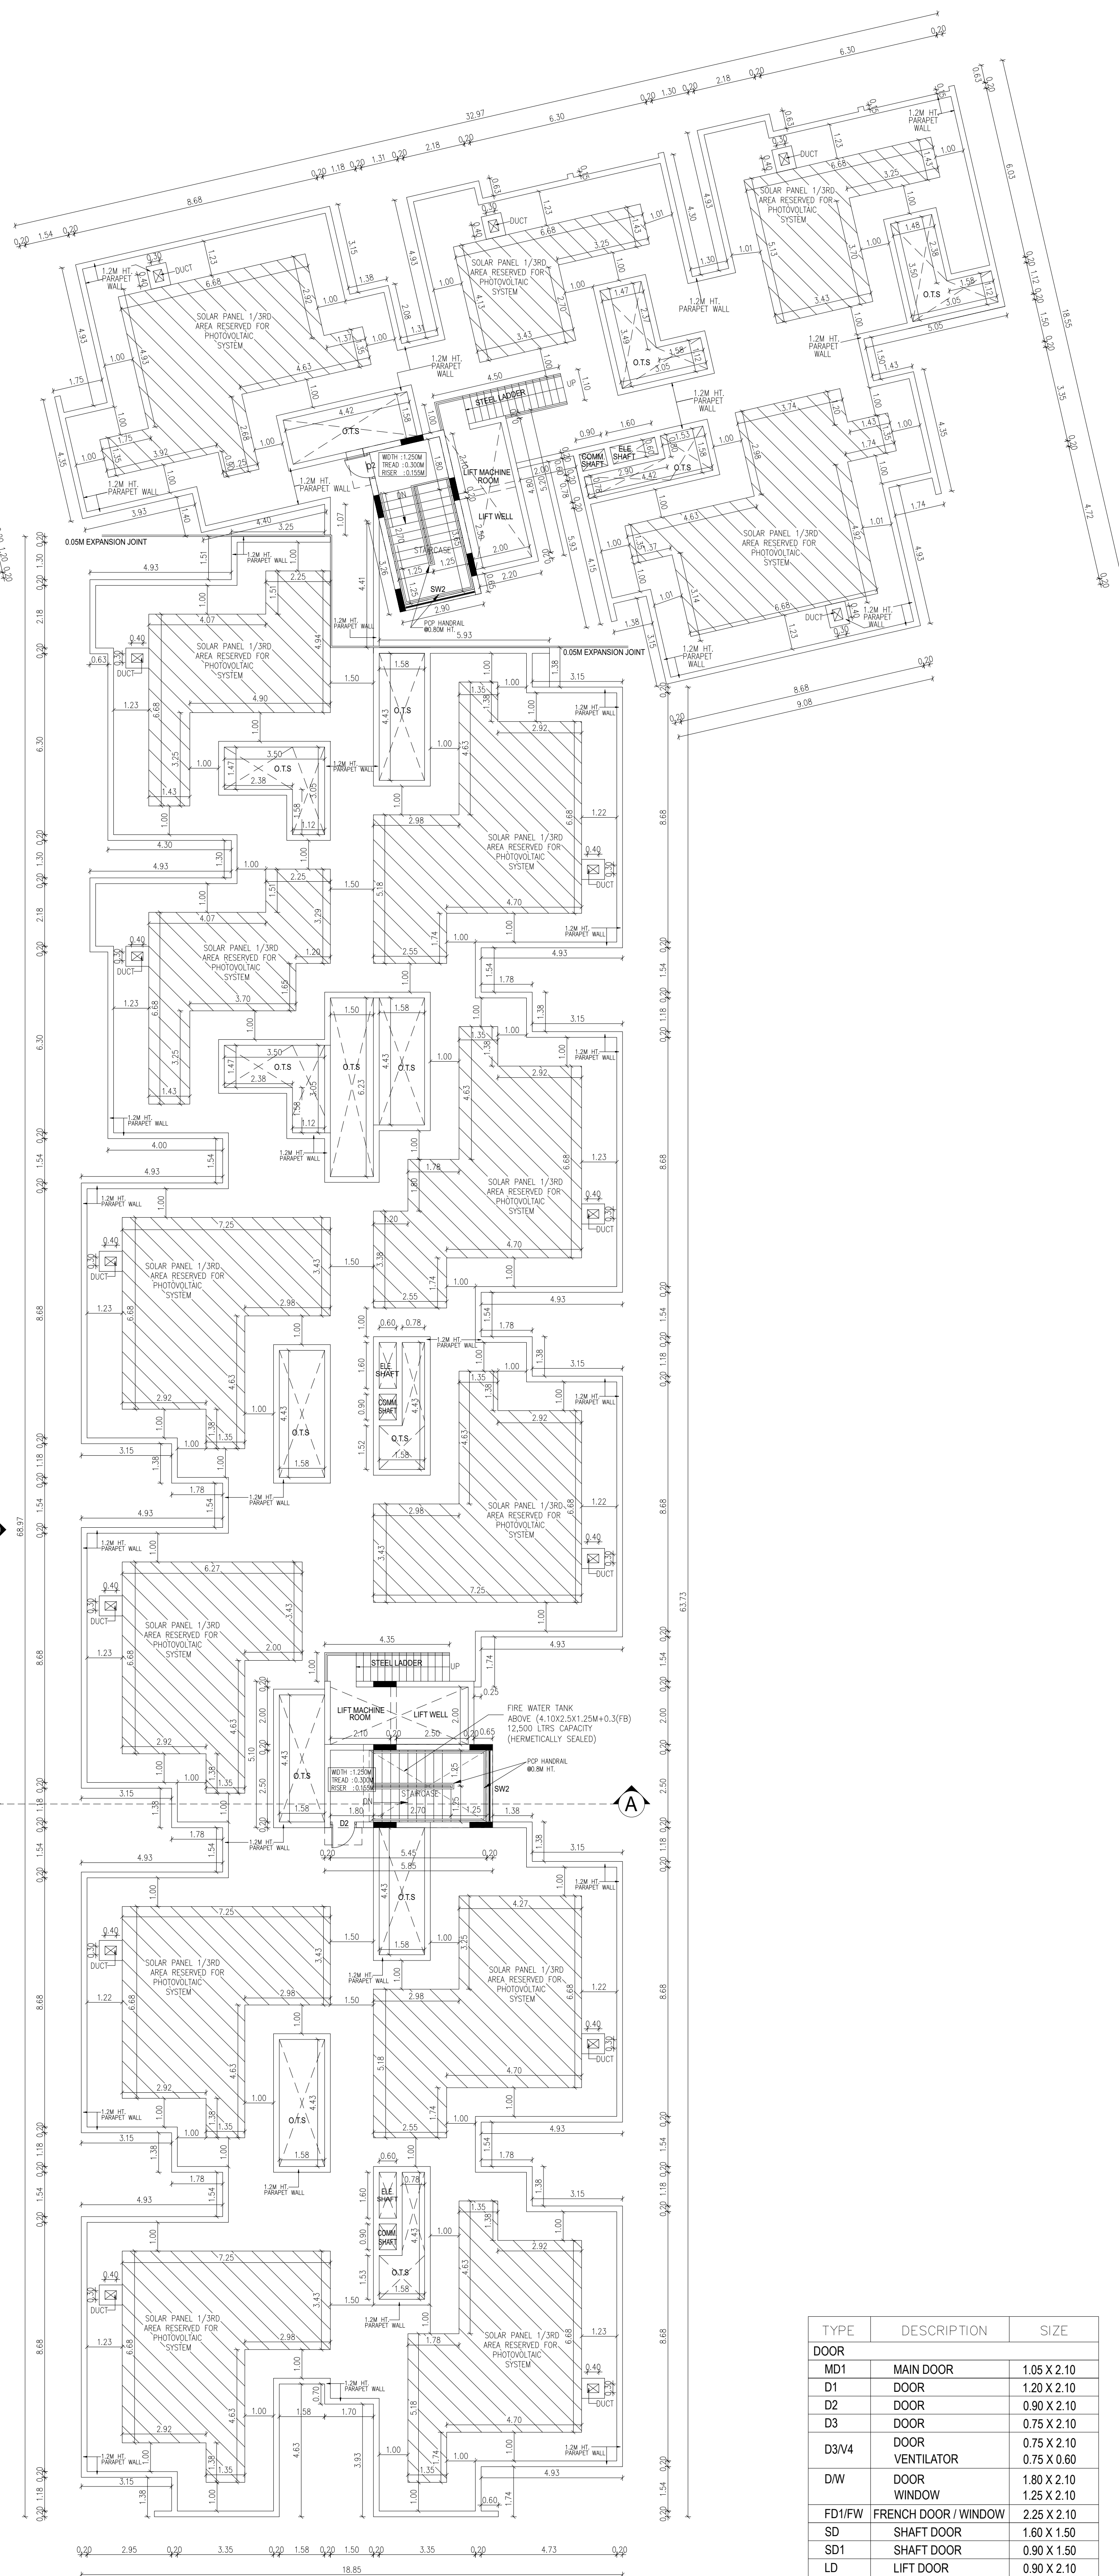

TERRACE FLOOR PLAN

TYPE	DESCRIPTION	SIZE
DOOR		
MD1	MAIN DOOR	1.05 X 2.10
D1	DOOR	1.20 X 2.10
D2	DOOR	0.90 X 2.10
D3	DOOR	0.75 X 2.10
D3/V4	DOOR	0.75 X 2.10
D/W	DOOR	1.80 X 2.10
FD1/FW	FRENCH DOOR / WINDOW	2.25 X 2.10
SD	SHAFT DOOR	1.80 X 1.50
SD1	SHAFT DOOR	0.90 X 1.50
LD	LIFT DOOR	0.90 X 2.10
WINDOW		
W1	WINDOW	3.05 X 1.50
W2	WINDOW	1.20 X 1.50
W3	WINDOW	1.545 X 1.50
W4	WINDOW	1.175 X 1.50
KW	KITCHEN WINDOW	0.98 X 1.50
SW2	WINDOW	2.50 X 1.50
OPENING		
OP	OPENING	0.90 X 2.10
VENTILATOR		
V	VENTILATOR	0.60 X 0.90
V3	VENTILATOR	0.575 X 0.75

PLAN SHOWING THE PROPOSED CONSTRUCTION OF RESIDENTIAL NON HIGH RISE GROUP DEVELOPMENT BUILDING CONSISTS OF 2 BLOCKS WITH COMBINED BASEMENT, BLOCK 1: GROUND FLOOR + 5 UPPER FLOORS, (87 D/U) BLOCK 2: GROUND FLOOR (PART) + 5 UPPER FLOORS,(136 D/U) AMENITY BLOCK (PART) GROUND FLOOR + 4 UPPER FLOORS WITH SWIMMING POOL ON THE GROUND FLOOR LEVEL, TOTALLY 223 D/U COMPRISED IN S.NO. 524/2A & 524/2B OF SULUR VILLAGE, SULUR TALUK, COIMBATORE DISTRICT.

SPECIFICATION:


- 1.FOUNDATION-ISOLATED ALONG WITH RAFT FOUNDATION
2. BRICK WORK IN C.M. 1:5 MIX
3. PLASTERING IN C.M. 1:3 MIX
4. ALL R.C.C. WORK IN C.C.1:2:4 MIX (M25)
5. FLOORING CONCRETE IN C.C. 1:4:8 MIX
6. FLOOR FINISHING WITH MOSAIC TILES
- 7.JOINERIES IN COUNTRY WOOD
8. FINISHING WITH COLOUR WASH

**BLOCK- 1
(TYPICAL SECOND,THIRD,
FOURTH,FIFTH FLOOR PLAN)
AND TERRACE FLOOR PLAN**

COLOUR INDEX SCALE: 1:100

PROPOSED - RED
BOUNDARY - BLACK
ROAD - GREEN

ALL DIMENSIONS ARE IN METER

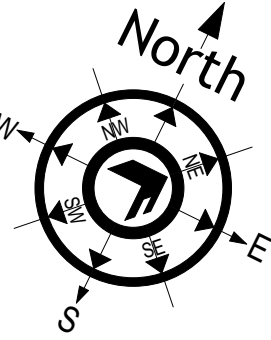

OWNER'S SIGNATURE

For CASAGRAN COVAAN PRIVATE LIMITED


AUTHORISED SIGNATORY

SIGNATURE OF STRUCTURAL ENGINEER


Dr. J. SURESH, M.E., MIE., Ph.D.,
Registered Architect
Plot No. 555, VOP Layout, Mulla Street,
Udhagamandalam - 600 119,
Rep. No. SE/11/2024/12/014
Reg. No. KSI/050800019
Rep. No. CGLDST/SE/GH/2024/07/005

SIGNATURE OF ARCHITECT

K.P. LENIN, B.Arch.,
Registered Architect
C.A. No. CA/2009/46880
DTPC Regd. No. CGLRGR/RA/GH/2019/07/021
#12A, Roomscape "The Village",
Pillayar Kovil Street, Thalambur,
Chennai - 600 130,
Ph: 75501 55541
Email: archiclenin@yahoo.com

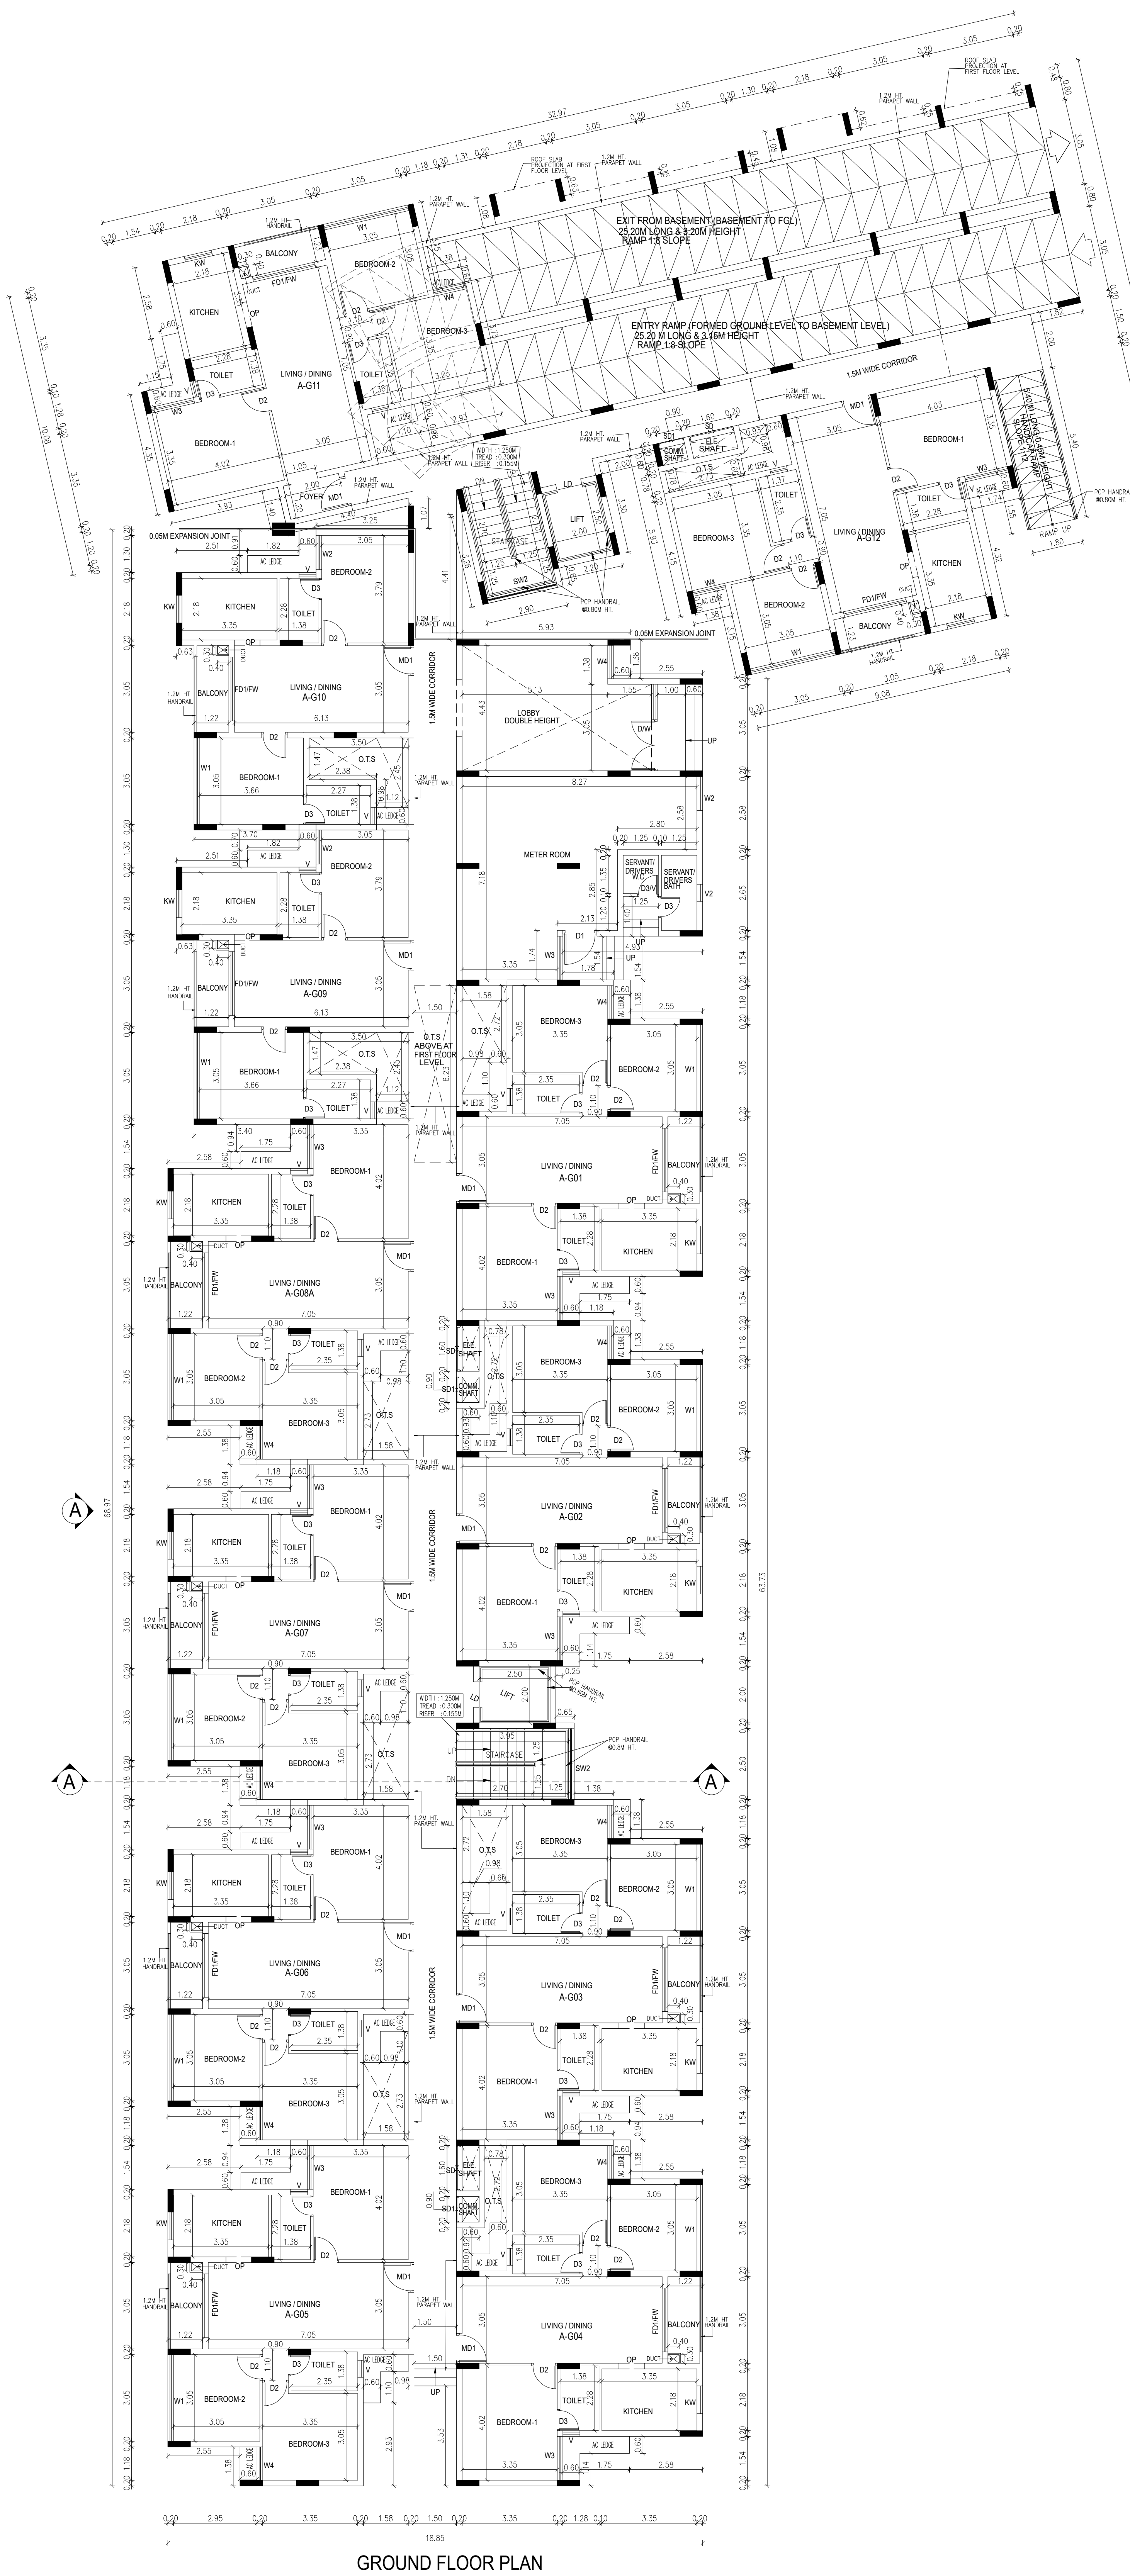

GROUND FLOOR PLAN

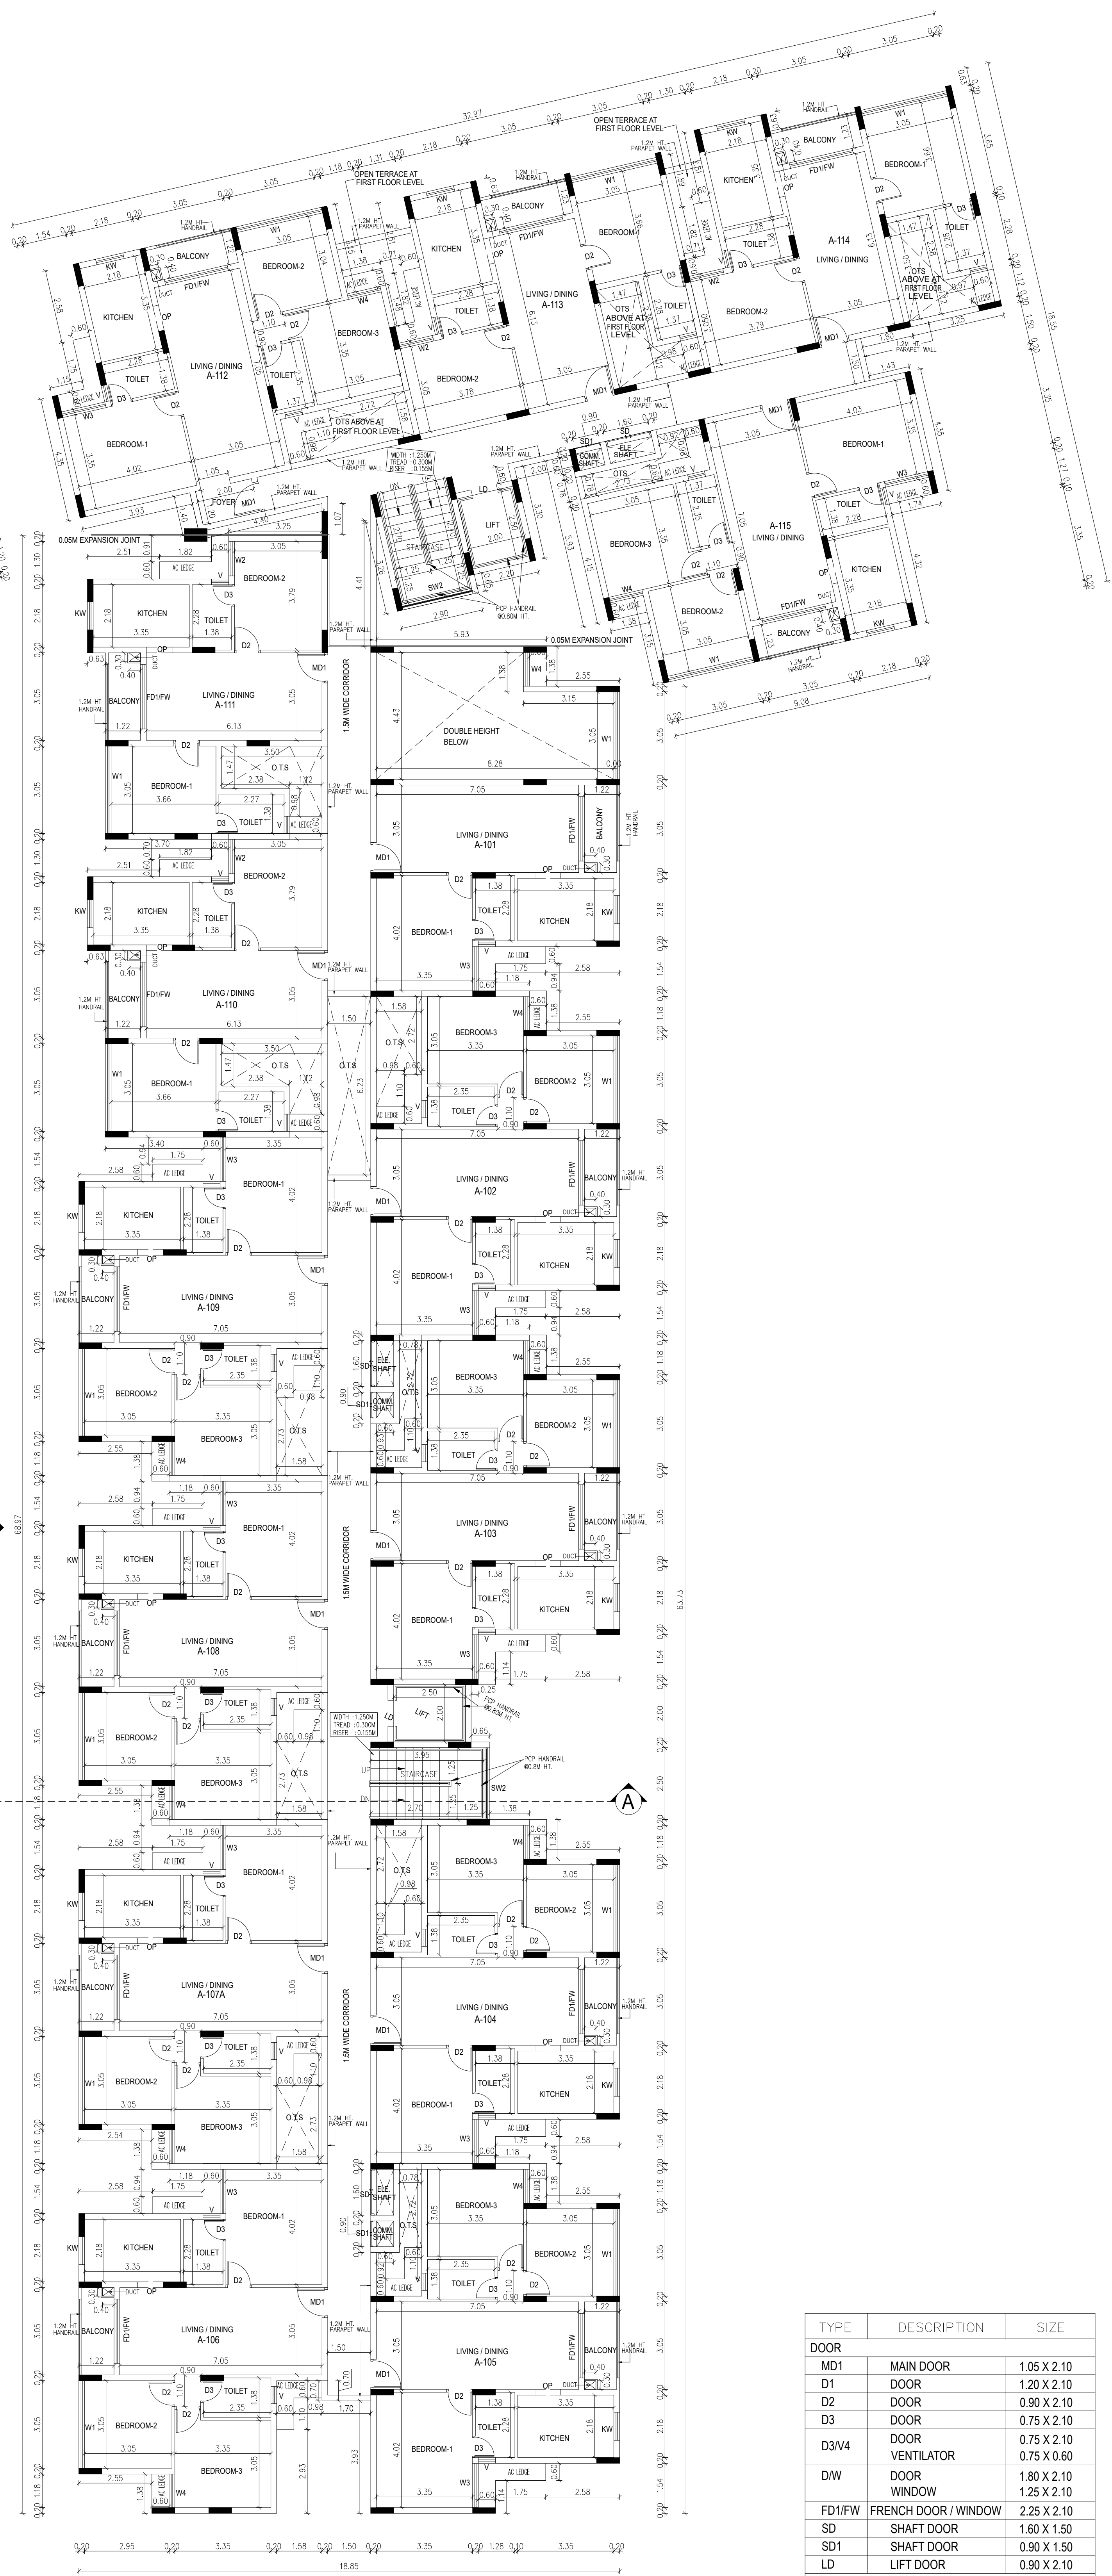

FIRST FLOOR PLAN

TYPE	DESCRIPTION	SIZE
DOOR		
MD1	MAIN DOOR	1.05 X 2.10
D1	DOOR	1.20 X 2.10
D2	DOOR	0.90 X 2.10
D3	DOOR	0.75 X 2.10
D3/V4	DOOR	0.75 X 2.10
	VENTILATOR	0.75 X 0.60
D/W	DOOR	1.80 X 2.10
	WINDOW	1.25 X 2.10
FD1/FW	FRENCH DOOR / WINDOW	2.25 X 2.10
SD	SHAFT DOOR	1.80 X 1.50
SD1	SHAFT DOOR	0.90 X 1.50
LD	LIFT DOOR	0.90 X 2.10
WINDOW		
W1	WINDOW	3.05 X 1.50
W2	WINDOW	1.20 X 1.50
W3	WINDOW	1.545 X 1.50
W4	WINDOW	1.175 X 1.50
KW	KITCHEN WINDOW	0.98 X 1.50
SW2	WINDOW	2.50 X 1.50
OPENING		
OP	OPENING	0.90 X 2.10
VENTILATOR		
V	VENTILATOR	0.60 X 0.90
V3	VENTILATOR	0.575 X 0.75

PLAN SHOWING THE PROPOSED CONSTRUCTION OF RESIDENTIAL NON HIGH RISE GROUP DEVELOPMENT BUILDING CONSISTS OF 2 BLOCKS WITH COMBINED BASEMENT, BLOCK 1: GROUND FLOOR + 5 UPPER FLOORS, (87 D/U) BLOCK 2: GROUND FLOOR (PART) + 5 UPPER FLOORS,(136 D/U) AMENITY BLOCK (PART) GROUND FLOOR + 4 UPPER FLOORS WITH SWIMMING POOL ON THE GROUND FLOOR LEVEL, TOTALLY 223 D/U COMPRISED IN S.NO. 524/2A & 524/2B OF SULUR VILLAGE, SULUR TALUK, COIMBATORE DISTRICT.

SPECIFICATION:


- 1.FOUNDATION-ISOLATED ALONG WITH RAFT FOUNDATION
2. BRICK WORK IN C.M. 1:5 MIX
3. PLASTERING IN C.M. 1:3 MIX
4. ALL R.C.C. WORK IN C.C.1:2:4 MIX (M25)
5. FLOORING CONCRETE IN C.C. 1:4:8 MIX
6. FLOOR FINISHING WITH MOSAIC TILES
- 7.JOINERIES IN COUNTRY WOOD
8. FINISHING WITH COLOUR WASH

**BLOCK- 1
GROUND & FIRST FLOOR PLAN**

COLOUR INDEX

SCALE: 1:100

PROPOSED - RED
BOUNDARY - BLACK
ROAD - GREEN

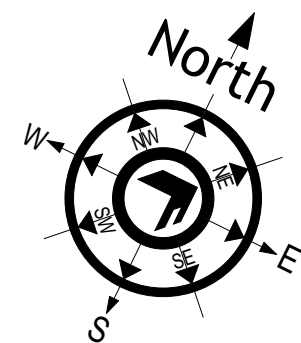

ALL DIMENSIONS ARE IN METER

OWNER'S SIGNATURE

For CASAGRAN COVAAN PRIVATE LIMITED

AUTHORISED SIGNATORY

SIGNATURE OF STRUCTURAL ENGINEER

Dr. J. SURESH, M.E., MIE., Ph.D.,
Registered Architect
Post No. 555, VOP Layout, Mulla Street,
Uthandi, Chennai - 600 119.
Reg. No. SE/11/2024/12/014
Reg. No. AS/16/2024/019
Ph: 75501 55541
Reg. No. CA/2020/45680

SIGNATURE OF ARCHITECT

K.P. LENIN, B.Arch.,
Registered Architect
C.A. No. CA/2020/45680
DTPC Regd. No. CGA/RM/RA/G-1/2019/07/021
#12A, Roomscape "The Village"
Pillayar Kovil Street, Thalambar,
Chennai - 600 136.
Email: archiclenin@yahoo.com



BASEMENT FLOOR PLAN


TYPE	DESCRIPTION	SIZE
DOOR		
51	DOOR	1.80 X 2.10
52	DOOR	1.80 X 2.10
53	DOOR	1.80 X 2.10
54	DOOR	1.80 X 2.10
55	DOOR	1.80 X 2.10
56	DOOR	1.80 X 2.10

FLOOR	PARKING	
	CAR	TWO WHEELER
BASEMENT PARKING	110	260

PLAN SHOWING THE PROPOSED CONSTRUCTION OF RESIDENTIAL NON HIGH RISE GROUP DEVELOPMENT BUILDING CONSISTS OF 2 BLOCKS WITH COMBINED BASEMENT, BLOCK 1: GROUND FLOOR + 5 UPPER FLOORS, (87 D/U) BLOCK 2: GROUND FLOOR (PART) + 5 UPPER FLOORS, (136 D/U) AMENITY BLOCK (PART) GROUND FLOOR + 4 UPPER FLOORS WITH SWIMMING POOL ON THE GROUND FLOOR LEVEL, TOTALLY 223 D/U COMPRISED IN S.NO. 524/2A & 524/2B OF SULUR VILLAGE, SULUR TALUK, COIMBATORE DISTRICT.

BASEMENT PLAN

COLOUR INDEX	SCALE: 1:200
PROPOSED - RED	
BOUNDARY - BLACK	
ROAD - GREEN	

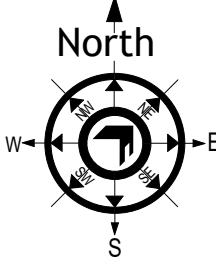

ALL DIMENSIONS ARE IN METER

SPECIFICATION:

1. FOUNDATION-ISOLATED ALONG WITH RAFT FOUNDATION
2. BRICK WORK IN C.M. 1:5 MIX
3. PLASTERING IN C.M. 1:3 MIX
4. ALL R.C.C. WORK IN C.C.1:2:4 MIX (M25)
5. FLOORING CONCRETE IN C.C. 1:4:8 MIX
6. FLOOR FINISHING WITH MOSAIC TILES
7. JOINERIES IN COUNTRY WOOD
8. FINISHING WITH COLOUR WASH

OWNER'S SIGNATURE

For CASAGRAN COVAAN PRIVATE LIMITED







AUTHORISED SIGNATORY

SIGNATURE OF STRUCTURAL ENGINEER

Dr. J. SURESH, M.E., Ph.D.,
Structural Engineer
PLOT No. 555, VGP Layout, Mullai Street,
Uthandi, Chennai - 600 115,
Reg. No. SE/17/2024/12/0014
Reg. No. SSE/100302019
Reg. No. CGDI/ST/SE/Ch-1/2024/07/095


SIGNATURE OF ARCHITECT

K.P. LENIN, B.Arch.,
Registered Architect,
C.A. No. CA/2009/46580
DTCF Regd. No. CGRGN/RA/G-12019/07021
#12A, Rameswaram "The Village",
Pillayar Kovil Street, Thalambur,
Chennai - 600 130,
Ph: 75500 55541
Email: architectlenin@yahoo.com

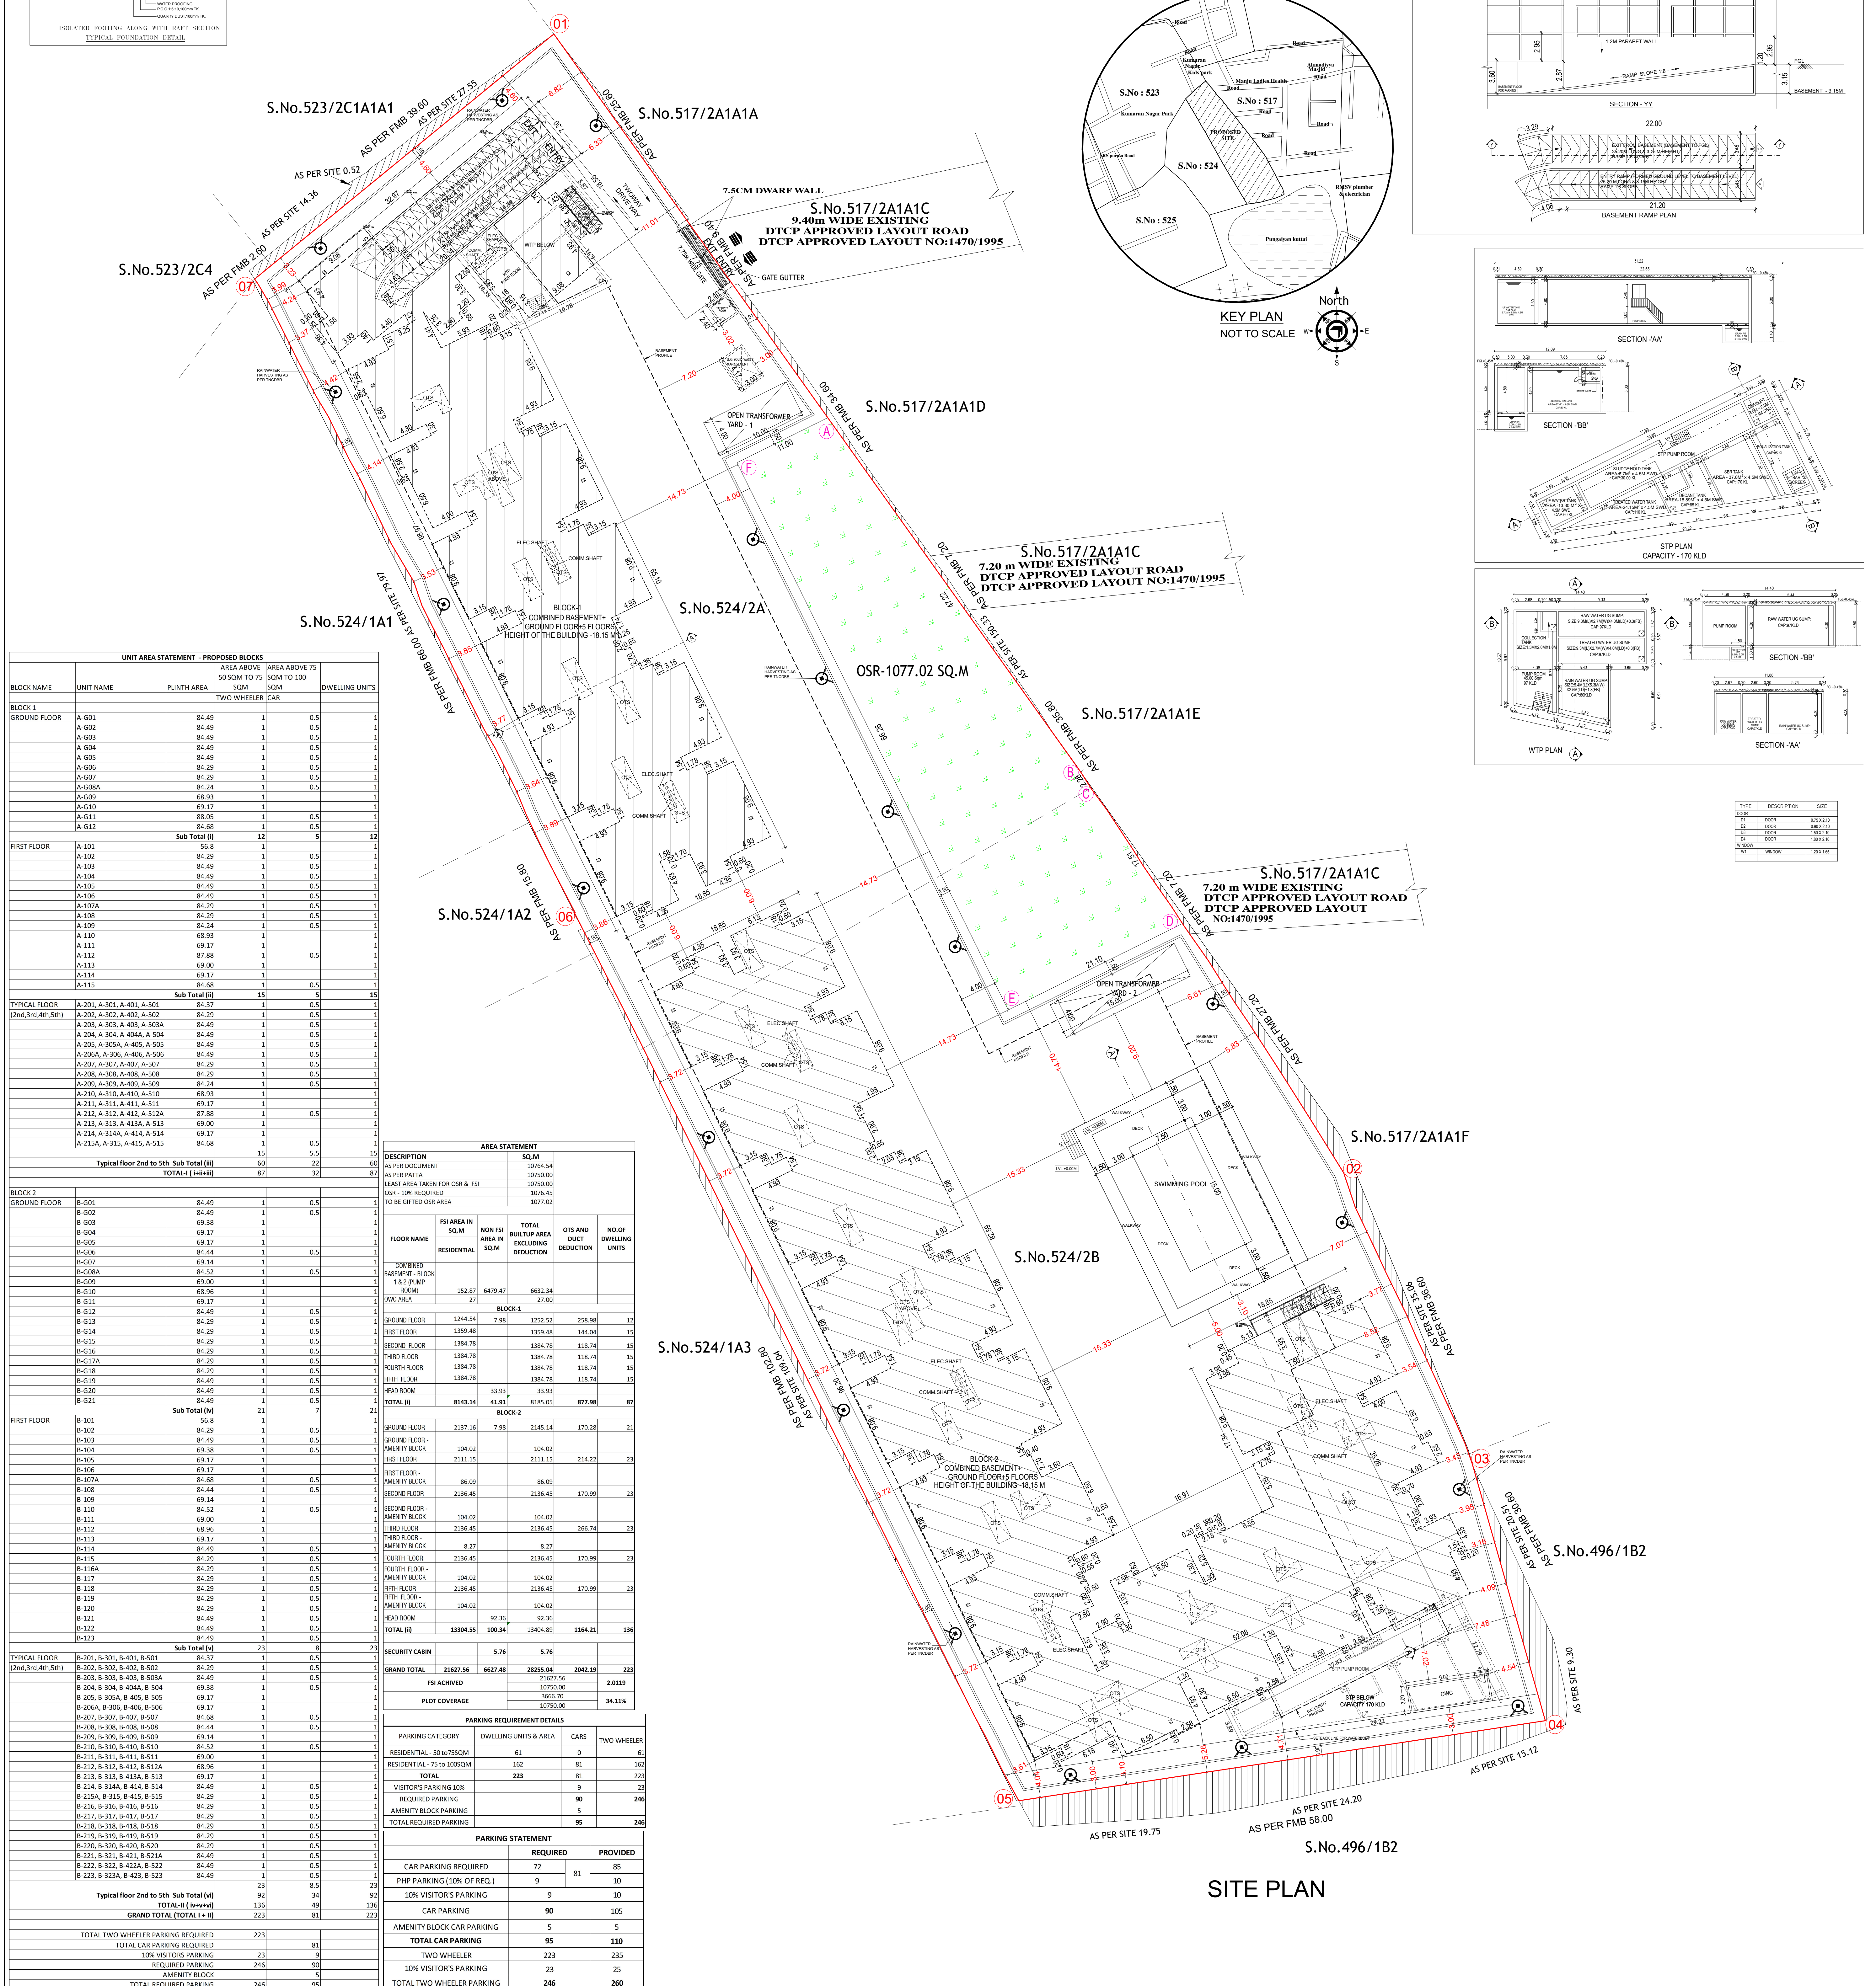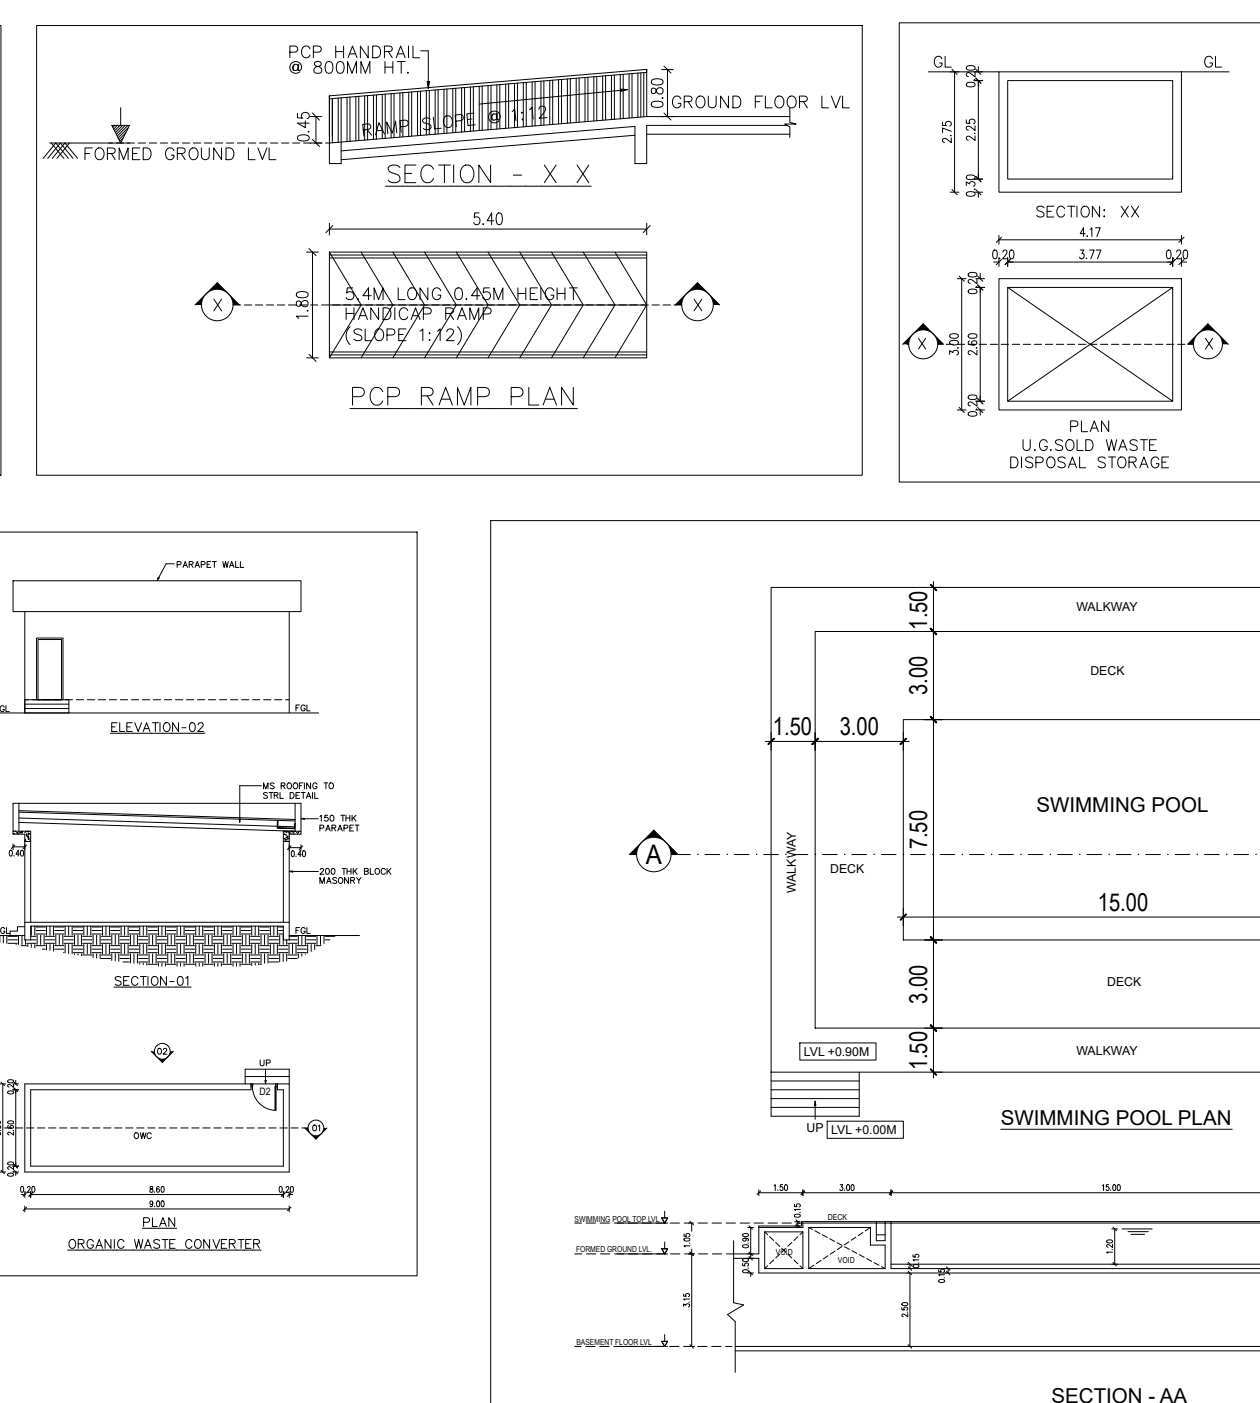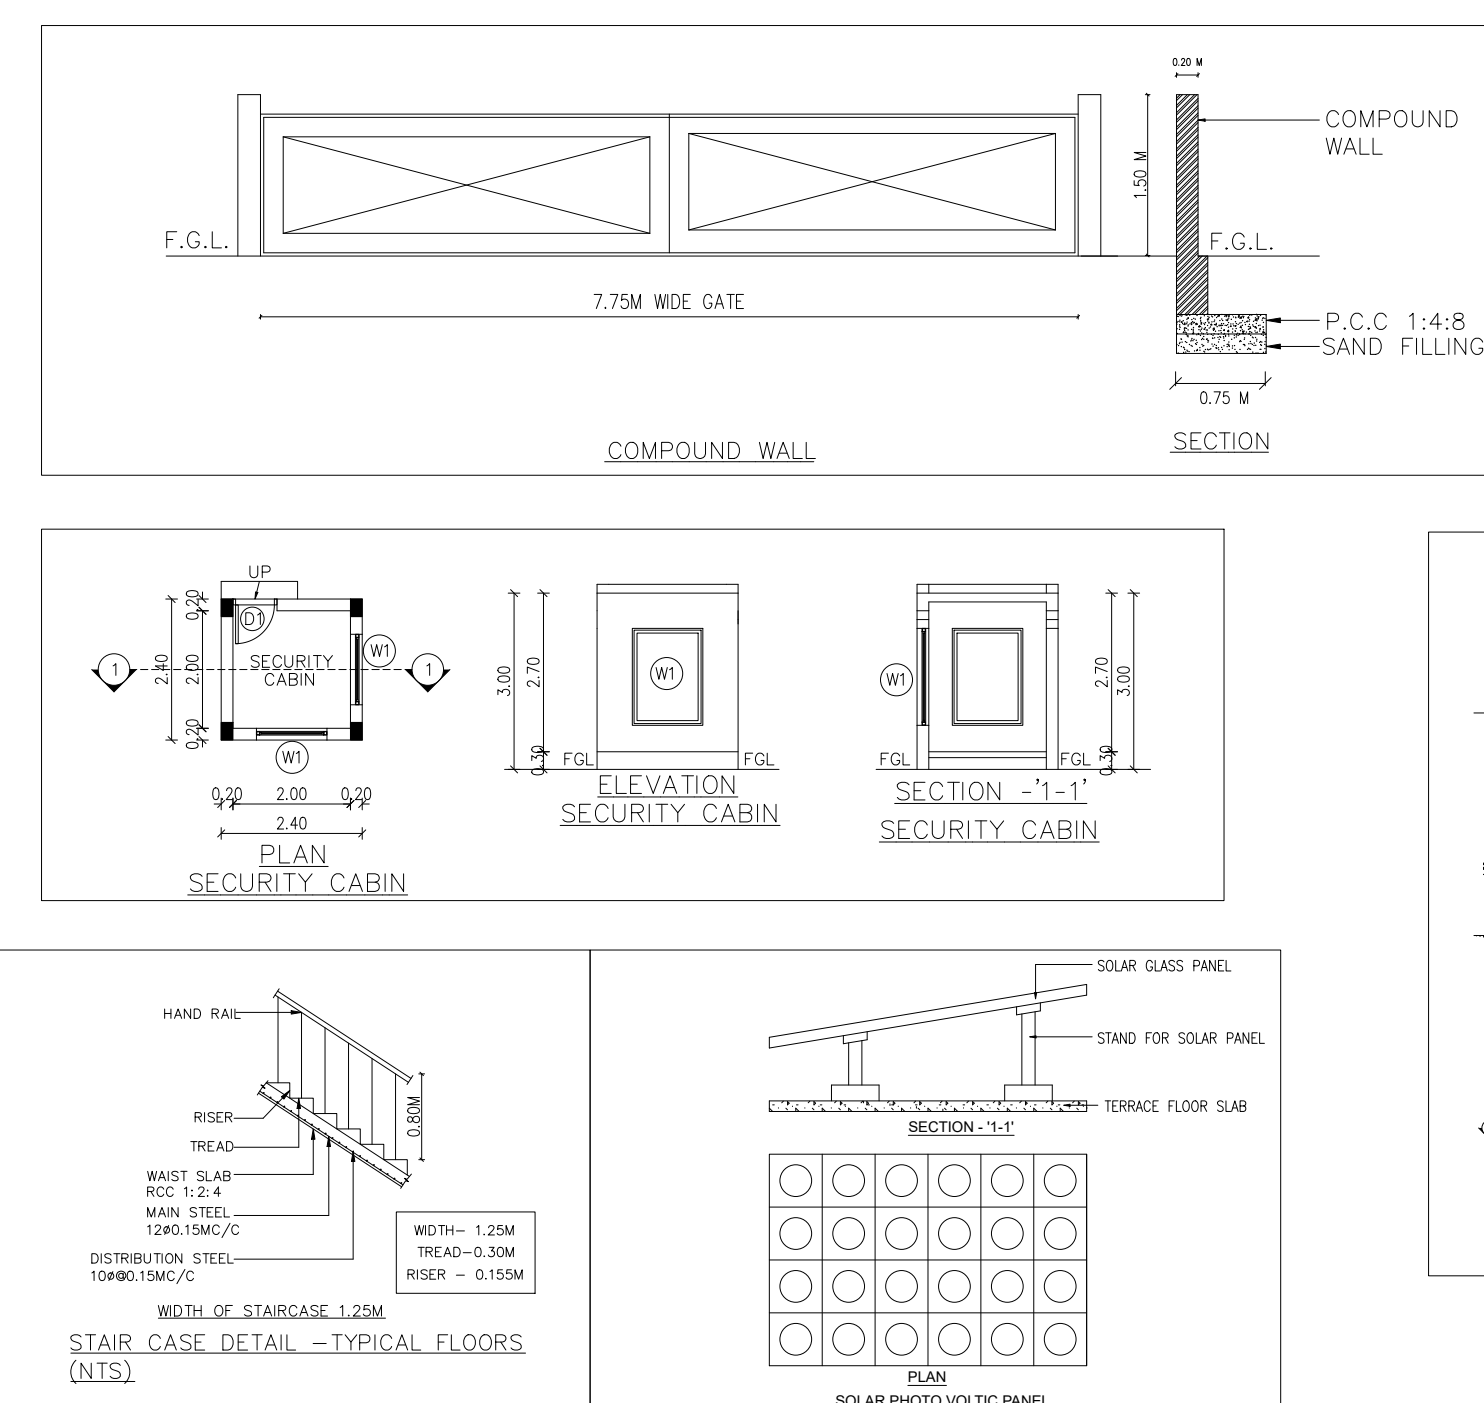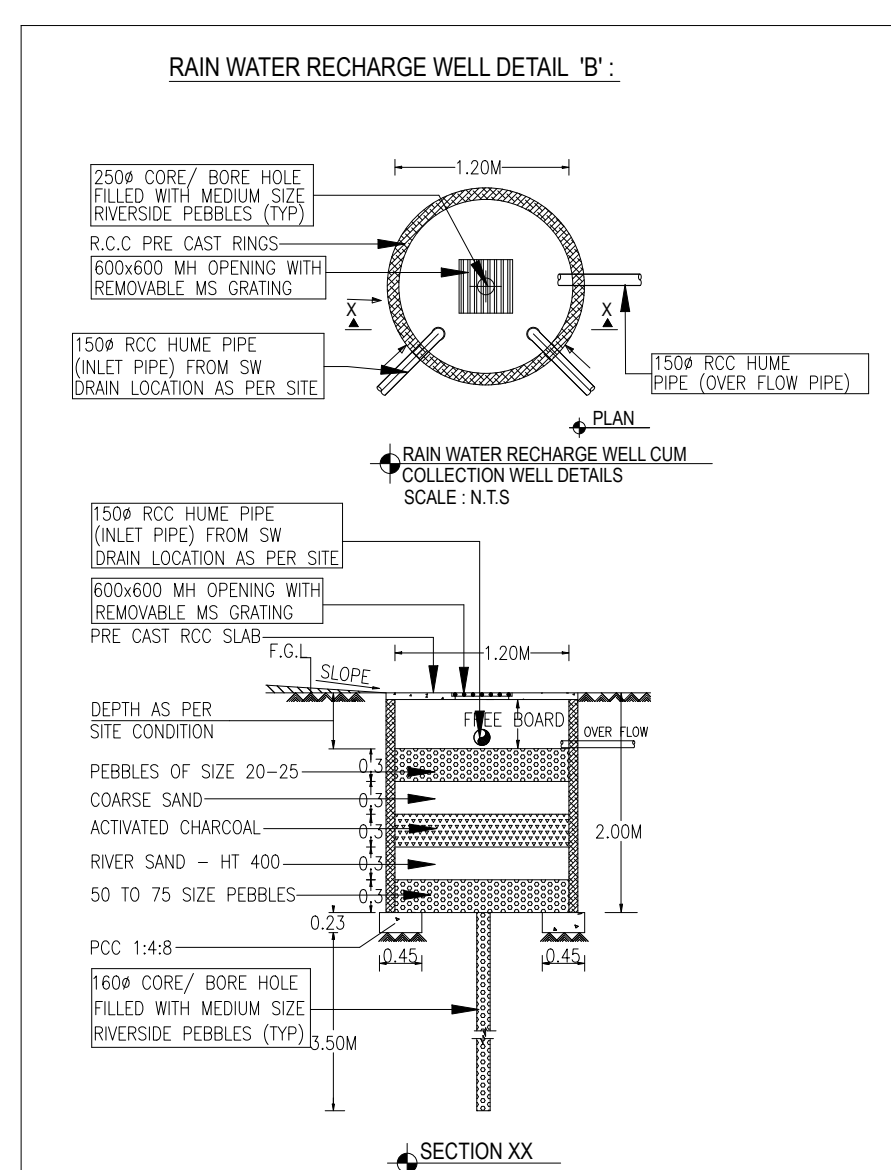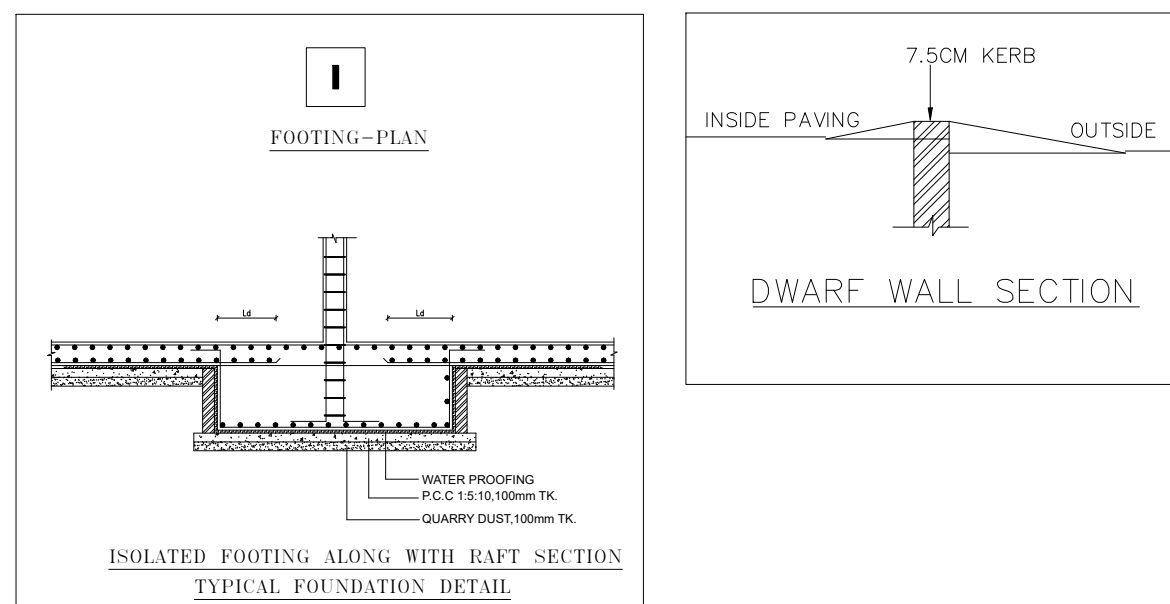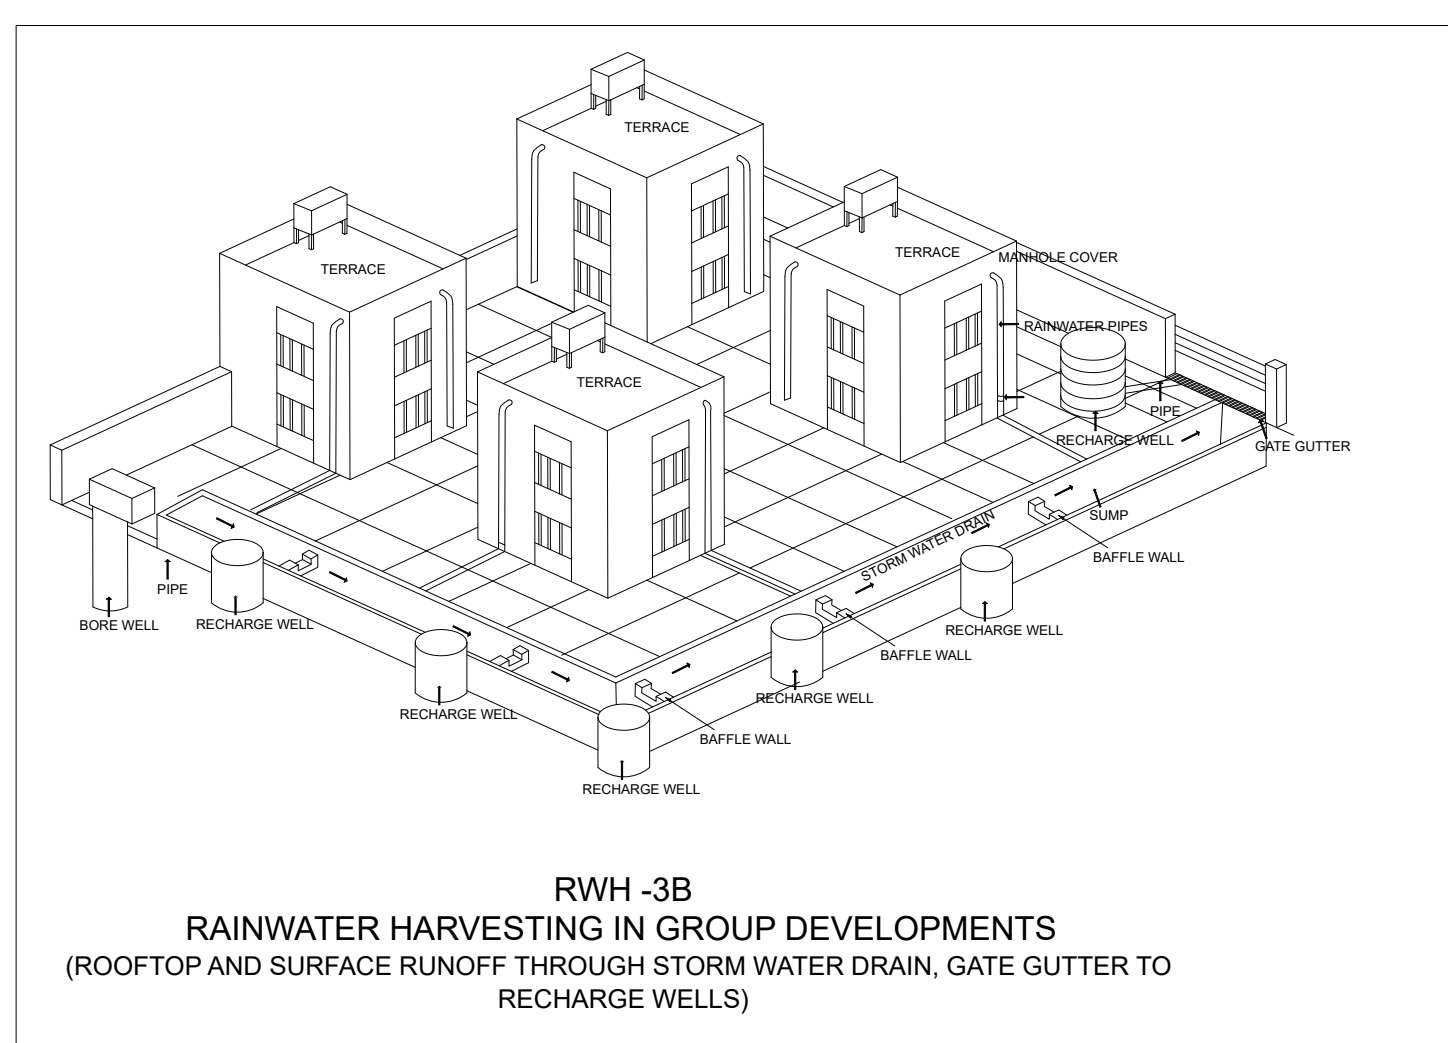

PLAN SHOWING THE PROPOSED CONSTRUCTION OF RESIDENTIAL NON HIGH RISE GROUP DEVELOPMENT BUILDING CONSISTS OF 2 BLOCKS WITH COMBINED BASEMENT, BLOCK 1: GROUND FLOOR + 5 UPPER FLOORS, (87 D/U) BLOCK 2: GROUND FLOOR (PART) + 5 UPPER FLOORS, (136 D/U) AMENITY BLOCK (PART) GROUND FLOOR + 4 UPPER FLOORS WITH SWIMMING POOL ON THE GROUND FLOOR LEVEL, TOTALLY 223 D/U COMPRISED IN S.No. 524/2A & 524/2B OF SULUR VILLAGE, SULUR TALUK, COIMBATORE DISTRICT.

SITE PLAN

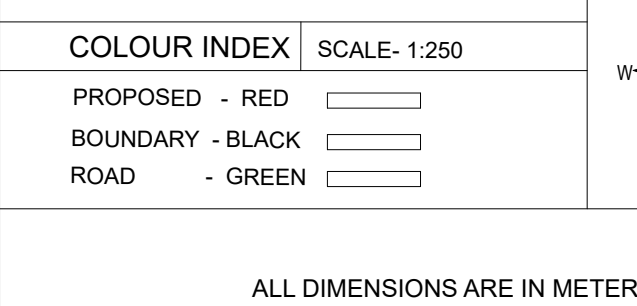

SPECIFICATION:

- FOUNDATION-ISOLATED ALONG WITH RAFT FOUNDATION
- BRICK WORK IN C.M. 1:5 MIX
- PLASTERING IN C.M. 1:3 MIX
- ALL R.C.C. WORK IN C.C. 1:2:4 MIX (M25)
- FLOORING CONCRETE IN C.C. 1:4:8 MIX
- FLOOR FINISHING WITH MOSAIC TILES
- JOINERIES IN COUNTRY WOOD
- FINISHING WITH COLOUR WASH

OWNER'S SIGNATURE

For CASAGRAN COVAAN PRIVATE LIMITED

AUTHORISED SIGNATORY

SIGNATURE OF STRUCTURAL ENGINEER

SIGNATURE OF ARCHITECT

Dr. J. SURESH, M.E., MIE., Ph.D.
Structural Engineer
Plot No. 555, VGP Layout, Mullai Street,
Uthandi, Chennai - 600 119.
Reg. No. SE/1/2021/2/10014
Reg. No. KSE/00362019
Reg. No. CGDIST/SE/Gr-1/2024/07/005

K.P. LENIN, A.Arch.,
Registered Architect,
C.A. No. CA/2008/45680
DTPC Regd. No. CGLRGN/RA/Gr/12019/07/021
#12A, Roomscape "The Village"
Pillayar Kovil Street, Thalambur,
Chennai - 600 130
Ph: 75500 55541
Email: architectlenin@yahoo.com