




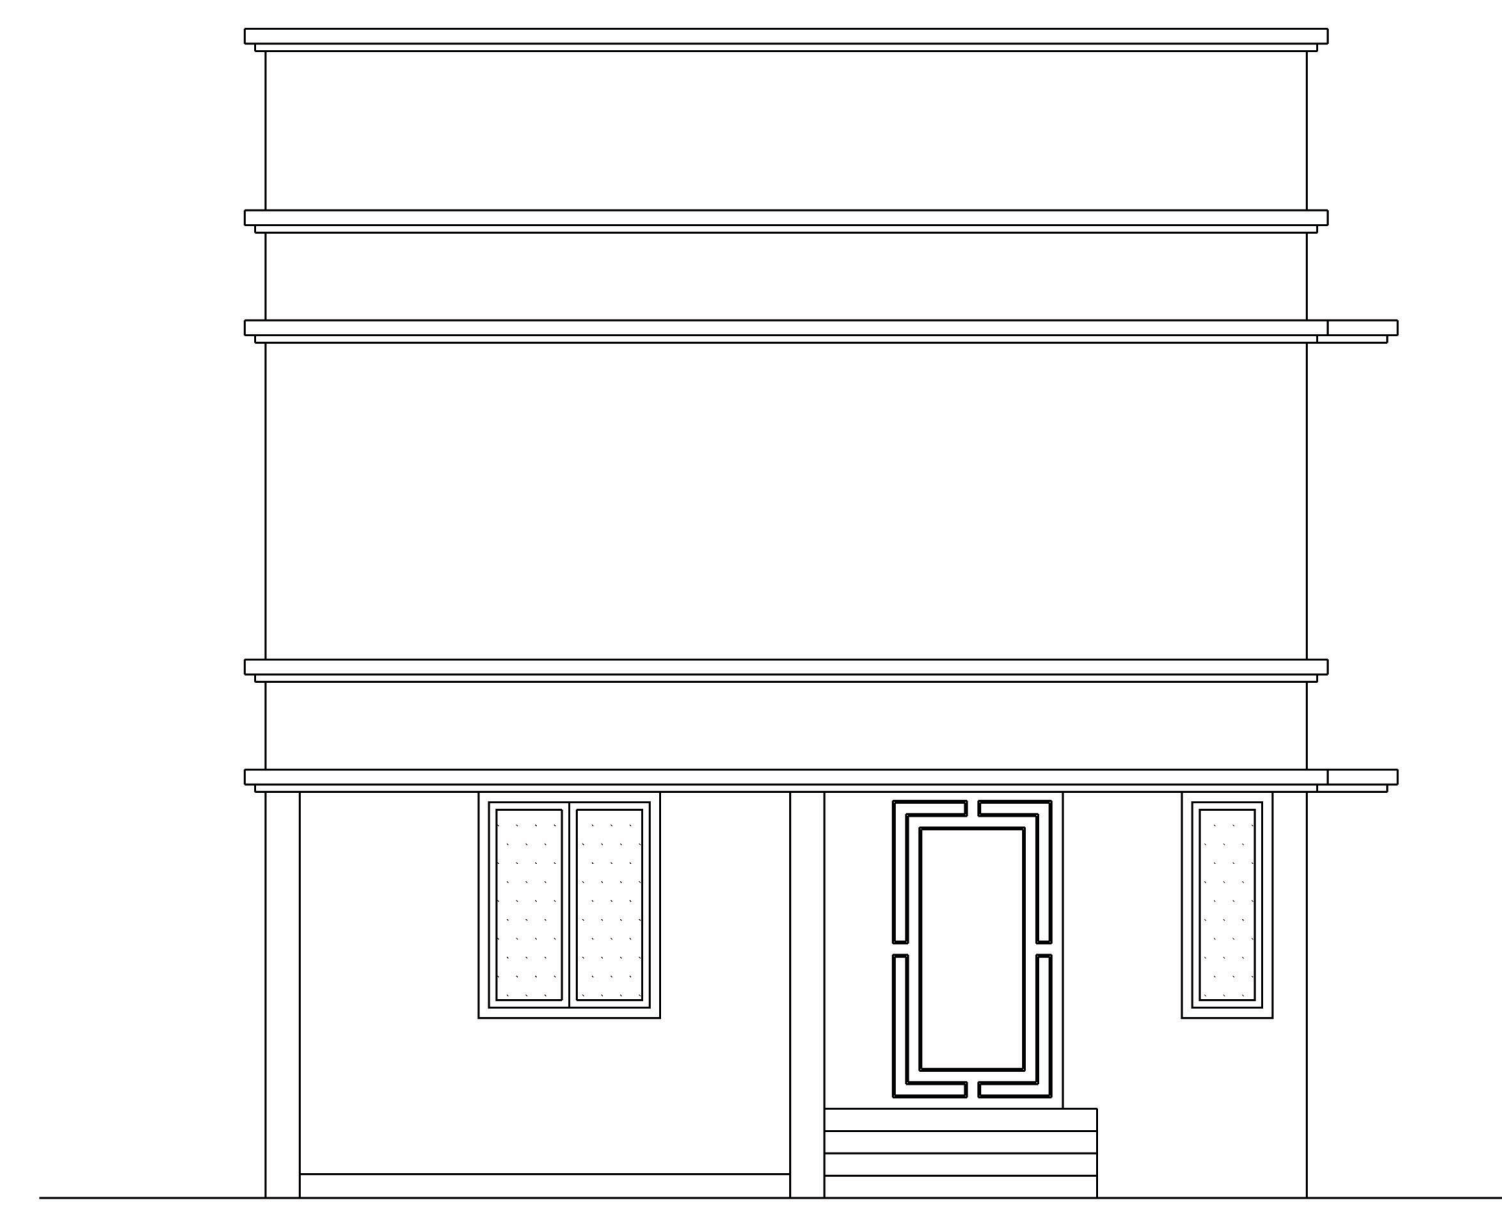


FRONT ELEVATION

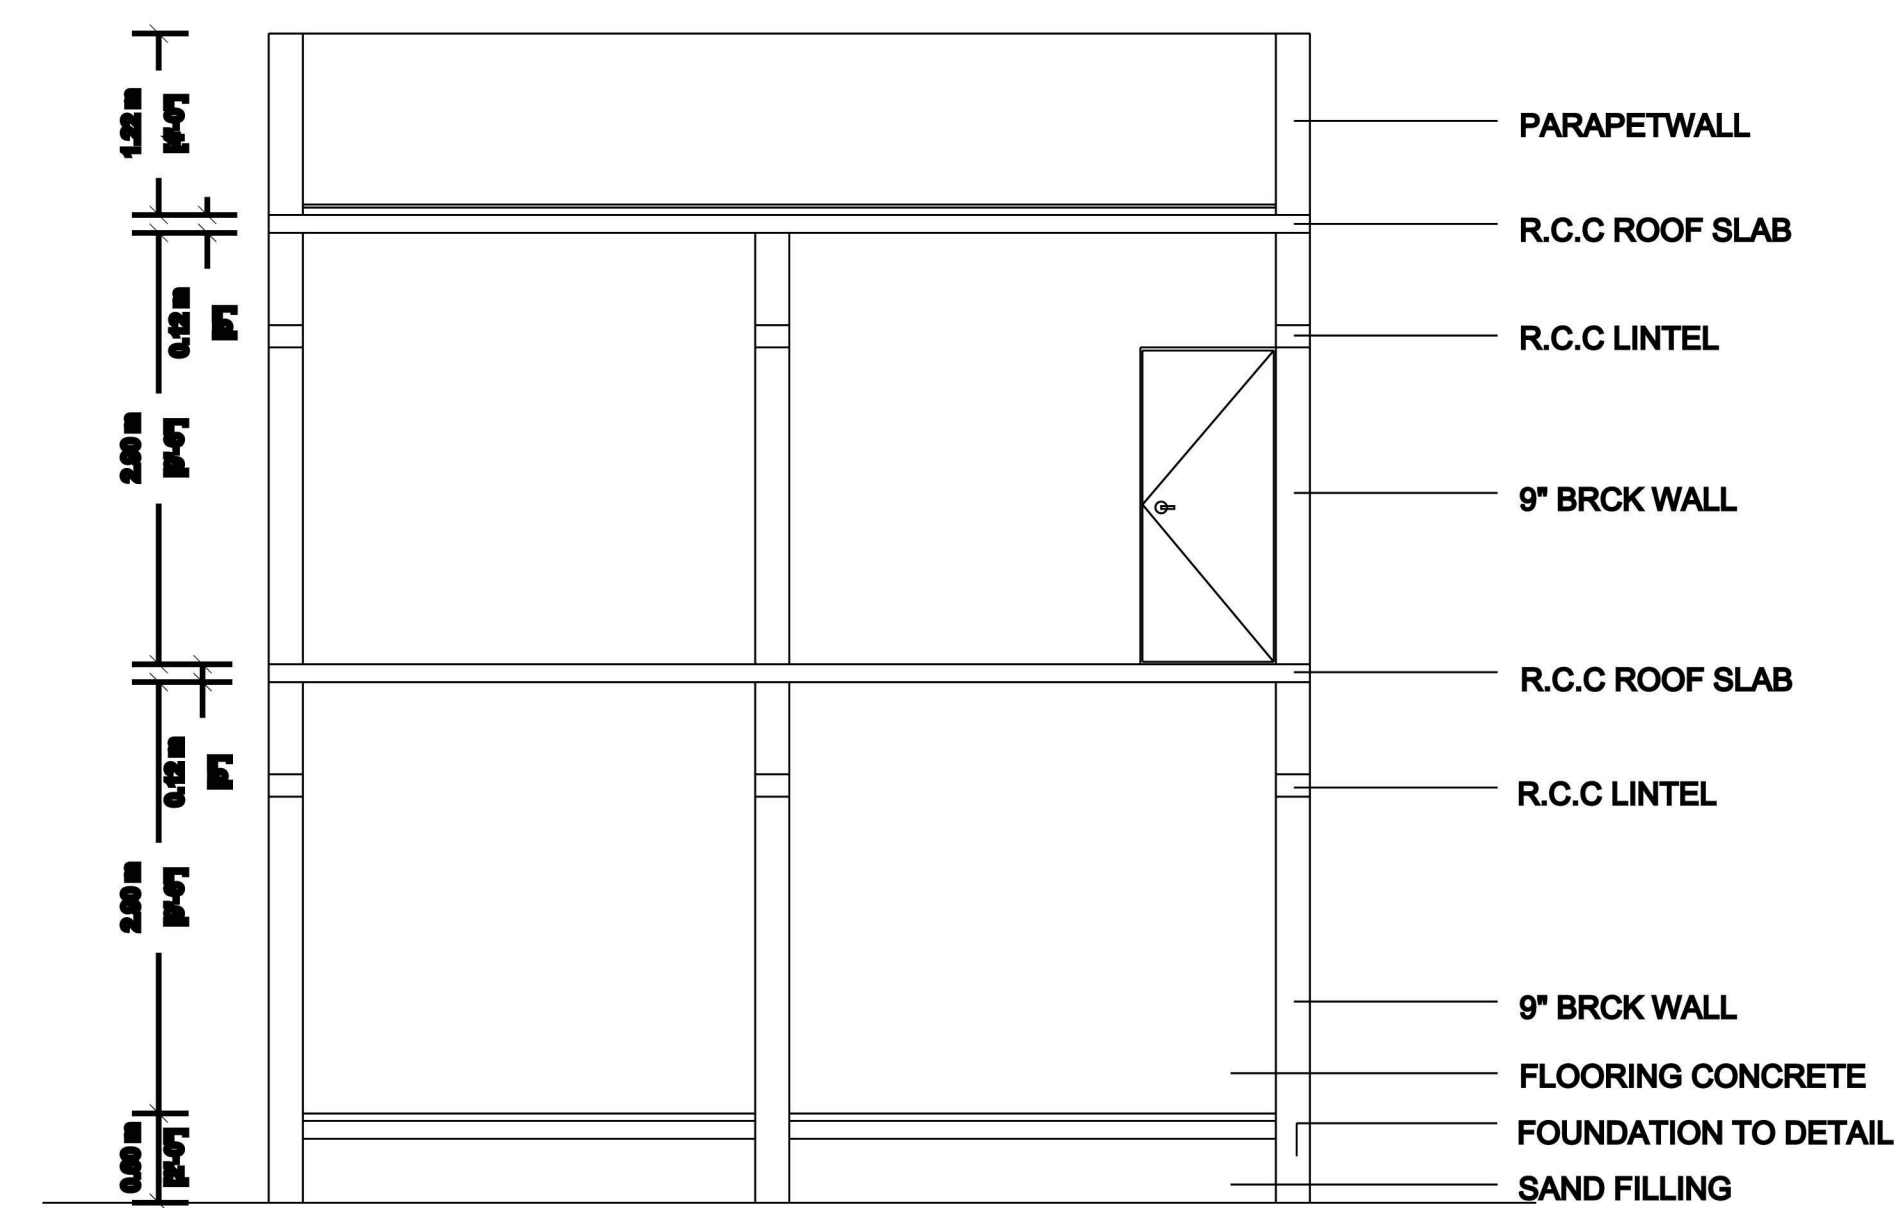


SECTION ON 'AA'

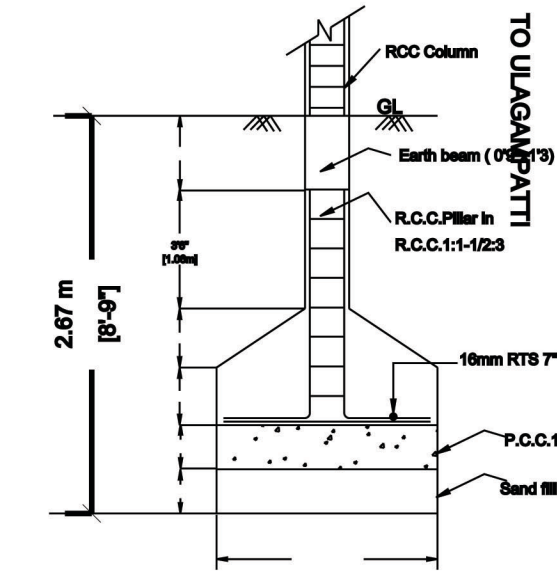


FOUNDATION DETAILS

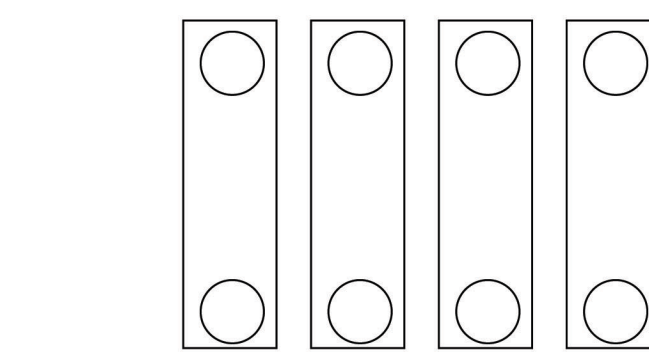


SOLAR WATER HEATING SYSTEM

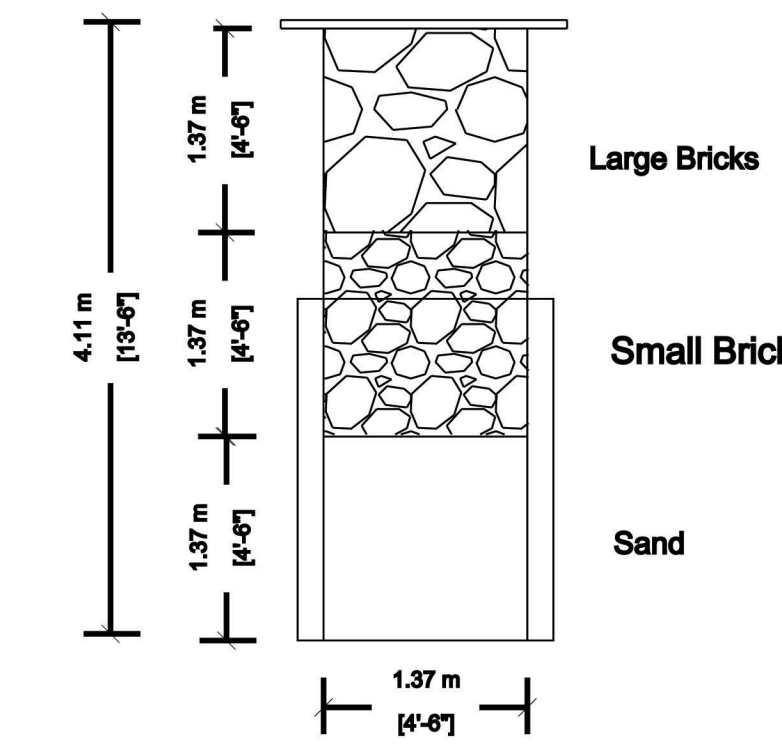


SECTION OF RAIN WATER COLLECTION PITS (NTS)

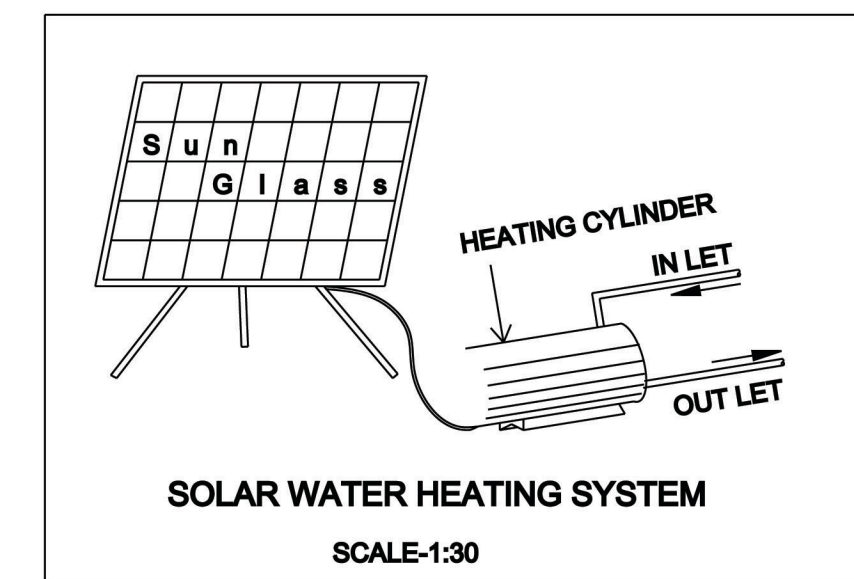

SOLAR WATER HEATING SYSTEM SCALE:1:30

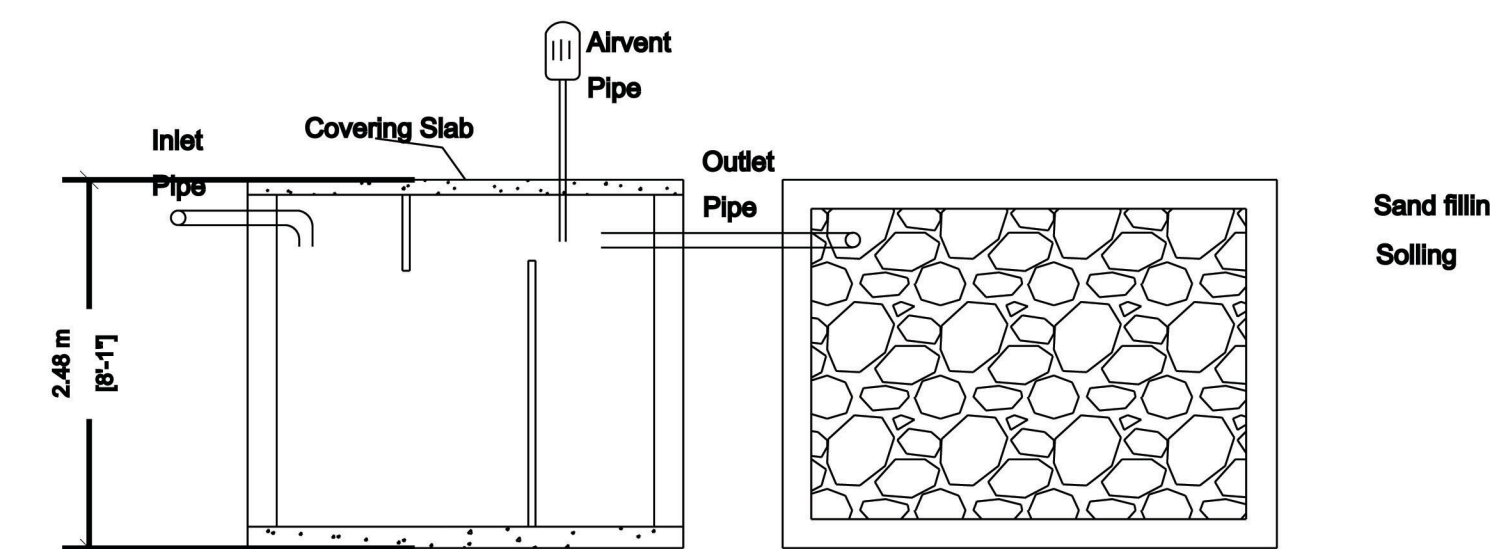


SECTION

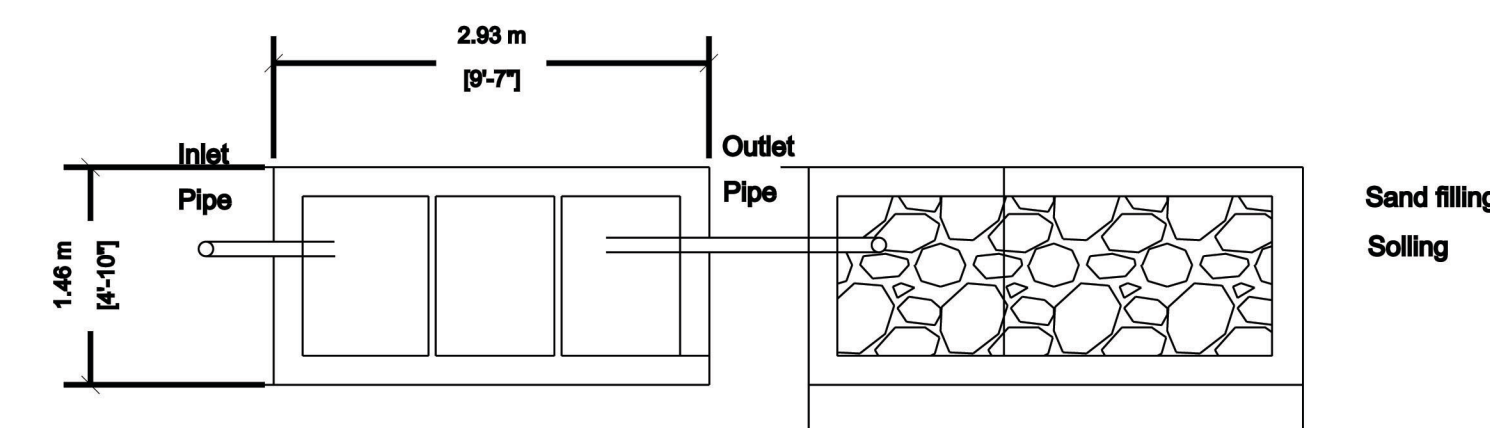


PLAN

DETAILS OF SEPTIC TANK & DISPERSION TRENCH

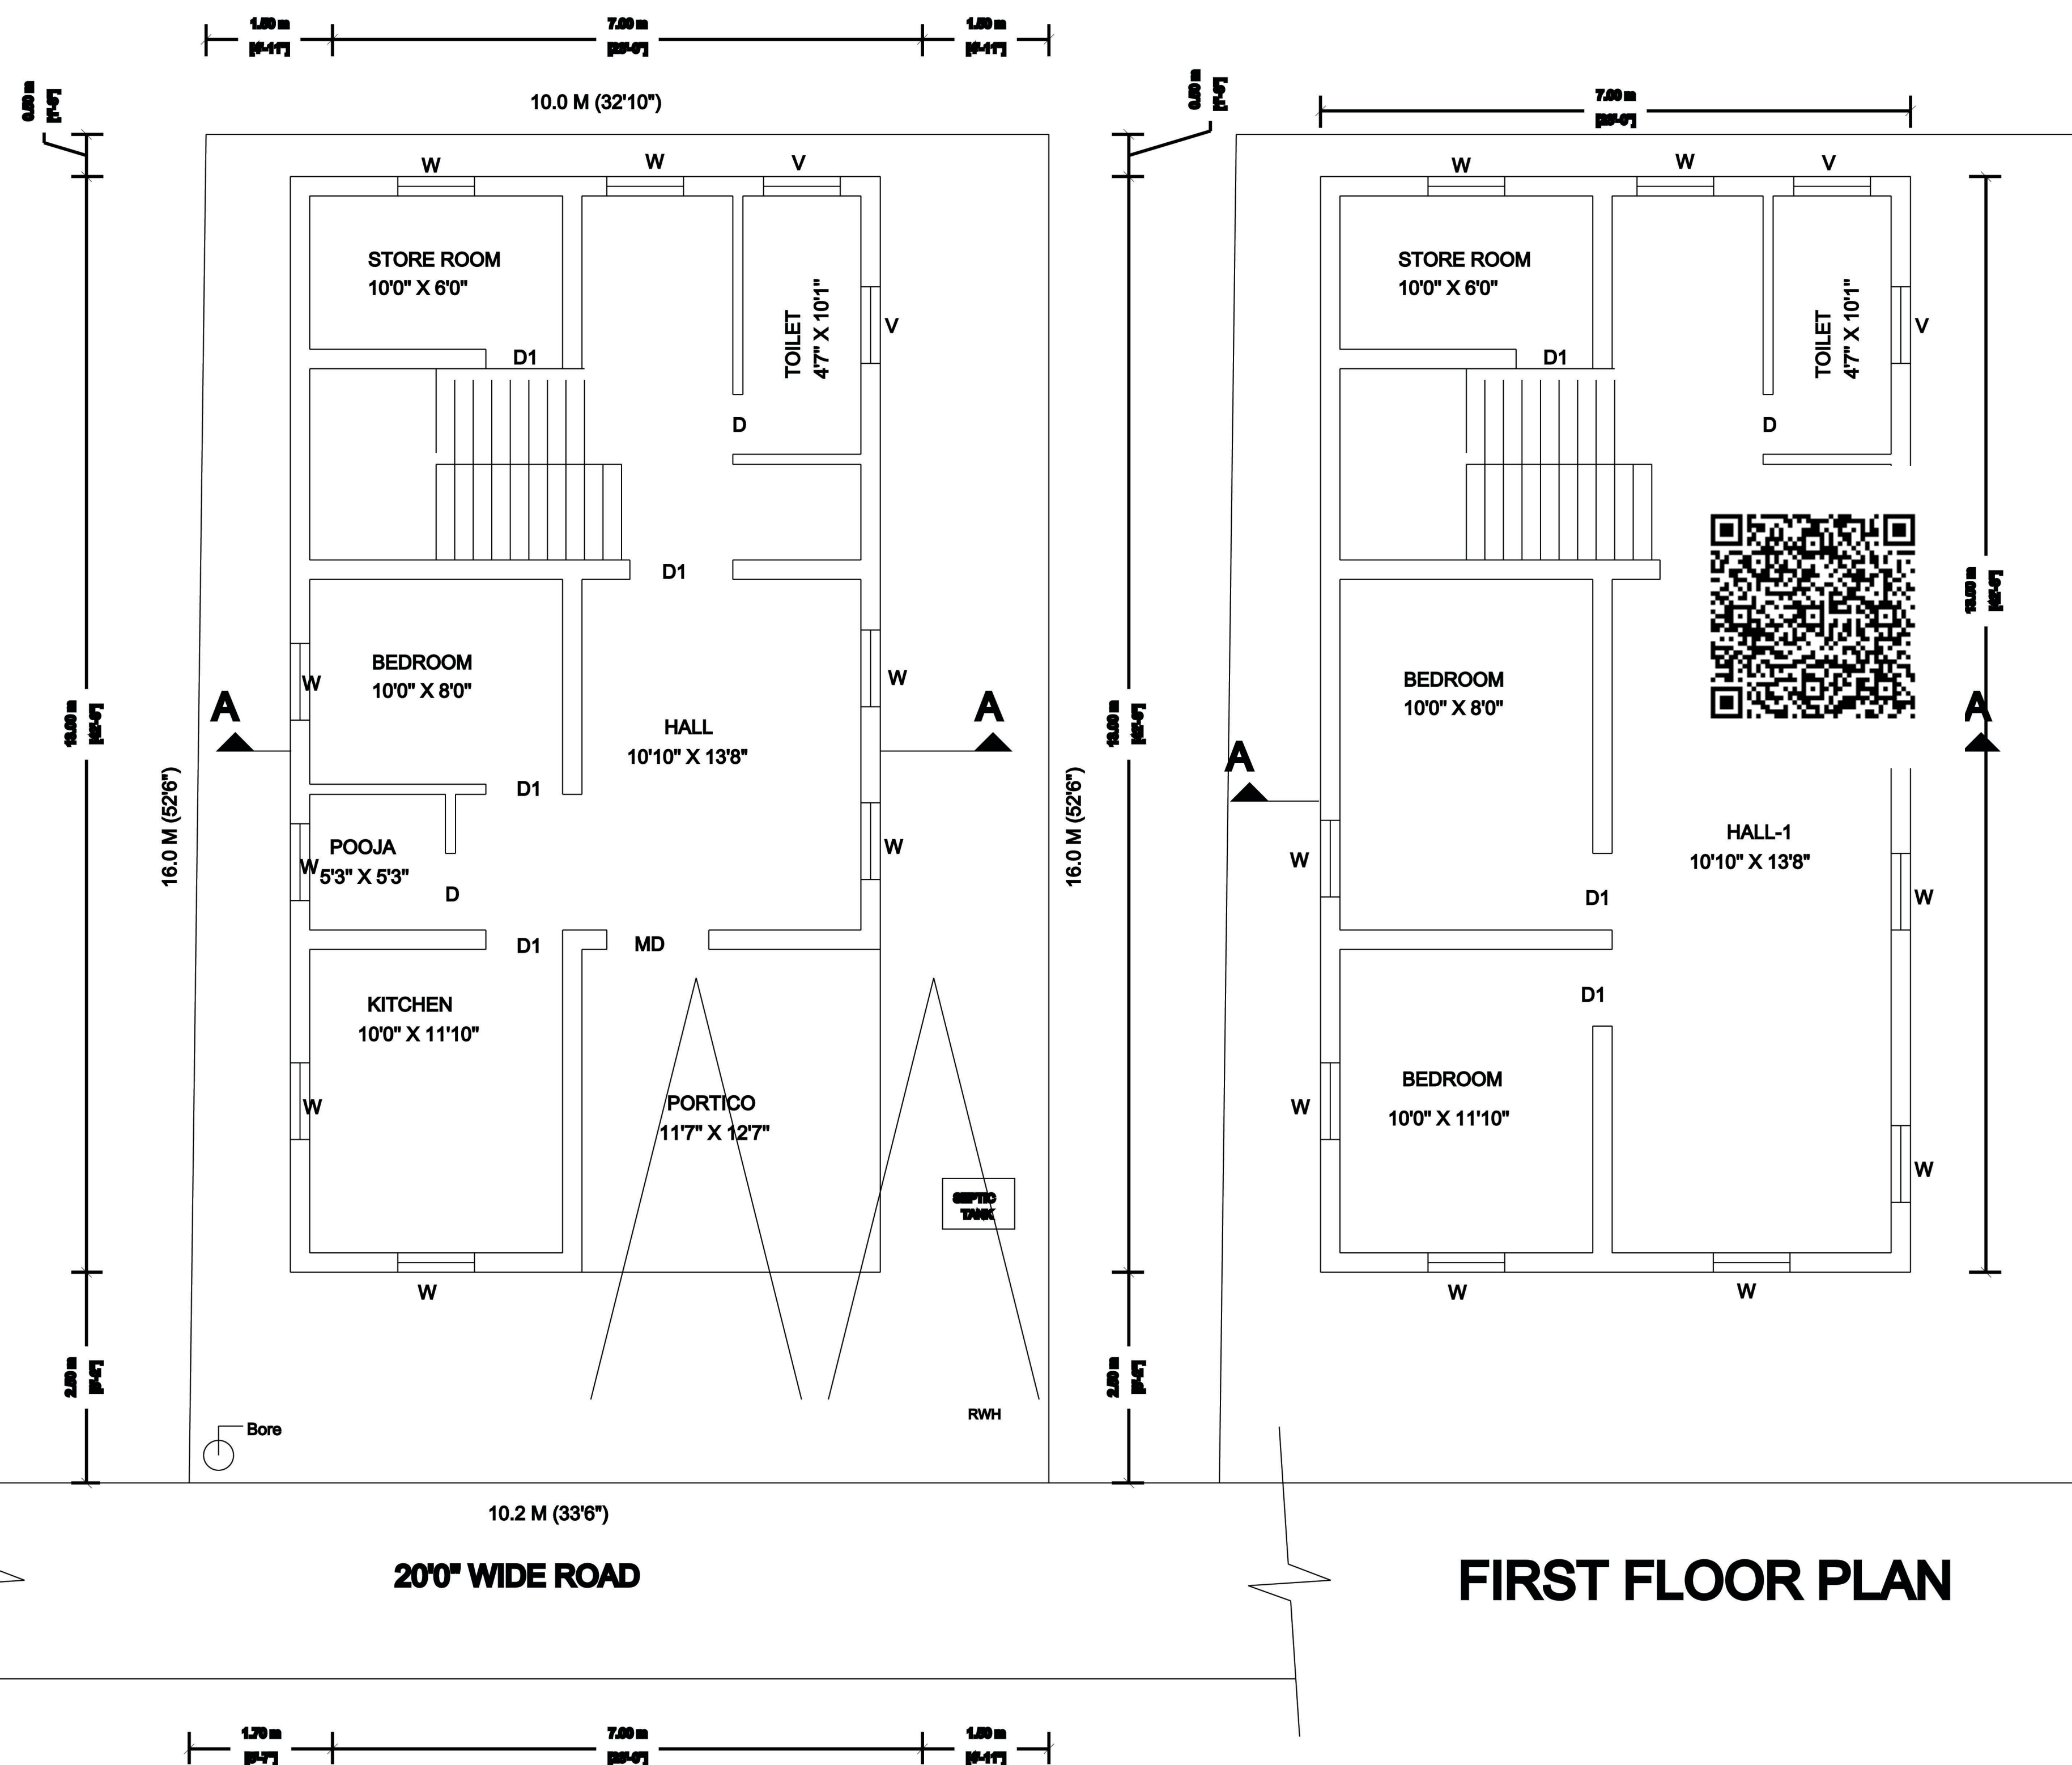

SITE PLAN CUM GROUND FLOOR PLAN

TOPO PLAN

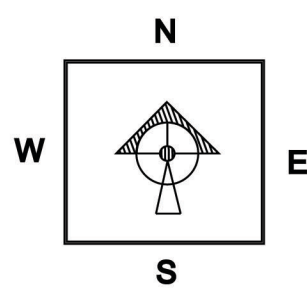

Note:

Property Tax Assessment No : 115/064/900492

REFERENCE: ☐ SITE ☐ PROPOSED ☐ ROAD

JOINERY DETAILS:

MD	MAIN DOOR	4'0" X 7'0"	V	VENTILATOR	3'0" X 4'0"
D	DOOR	2'6" X 7'0"			
D1	WINDOW	3'0" X 7'0"			
W	WINDOW	3'0" X 4'0"			

AREA DETAILS	F.S.I		NON F.S.I		TOTAL	
	(Sq.mt)	(Sq.Ft)	(Sq.mt)	(Sq.Ft)	(Sq.mt)	(Sq.Ft)
SITE AREA	-	-	-	-	161.6	1255.07
GROUND FLOOR AREA	77.54	834.63	13.46	144.88	91.0	979.5
FIRST FLOOR AREA	91.0	979.5	-	-	91.0	979.5
OPEN AREA	-	-	-	-	70.6	759.9
TOTAL	75.40	811.60	13.62	146.60		

FLOOR SPACE INDEX = $\frac{168.54}{161.6} = 1.04\% < 2.0\%$

REQUIRED PARKING AREA: 12.50 SQ.MT

PROVIDED PARKING AREA: 13.62 SQ.MT

NO.OF.CAR PARKING PROVIDED -1 NO

NO.OF.TWO WHEELER PARKING PROVIDED - NILL

PLAN SHOWING THE PROPOSED CONSTRUCTION
OF A RESIDENTIAL BUILDING,T.S.NO:467/3, WARD NO:13,
VAZHAMBURI-1 STREET, PONNAMARAVATHI WEST
VILLAGE,PONNAMARAVATHI TOWN PANCHAYATH,
PONNAMARAVATHI TALUK, PUDUKOTTAI DISTRICT.

M. Meena

Mrs.M.MEENA, D/O.MUTHURAMAN

NAME OF APPLICANT:

Ar.M.PAVITHRA B.Arch.,
Licensed Architect / Licensed Engineer,
Architect Consultancy & Building Contractor,
License No:A1/828/2021 COA No:CA / 2018/90589,
Pattamarathan Nagar, Konar Complex,
Near Peruratchi,Ponnamaravathy-622407
Phone No: 8220345817,9715357876

REGISTERED ENGINEER