
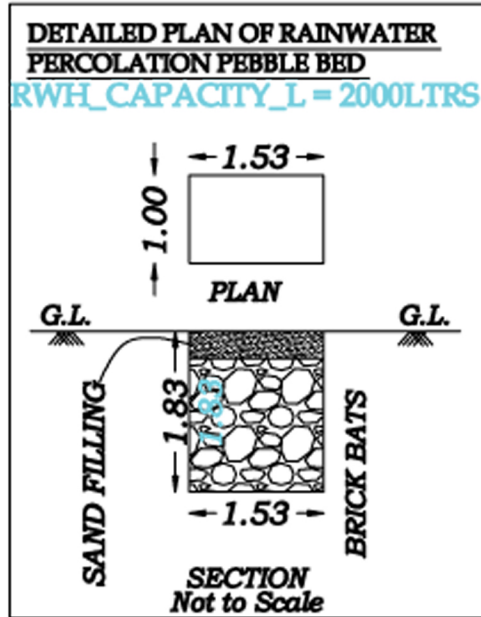
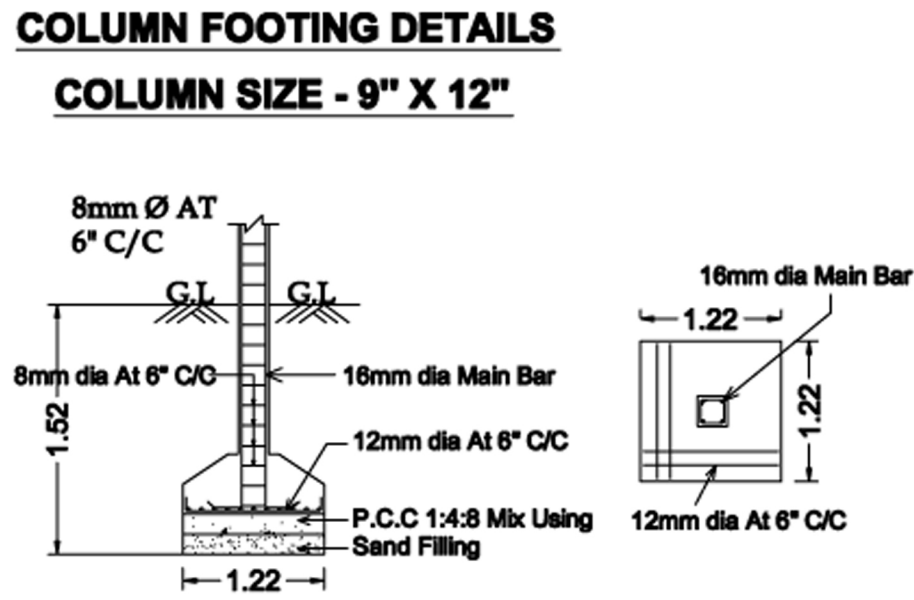
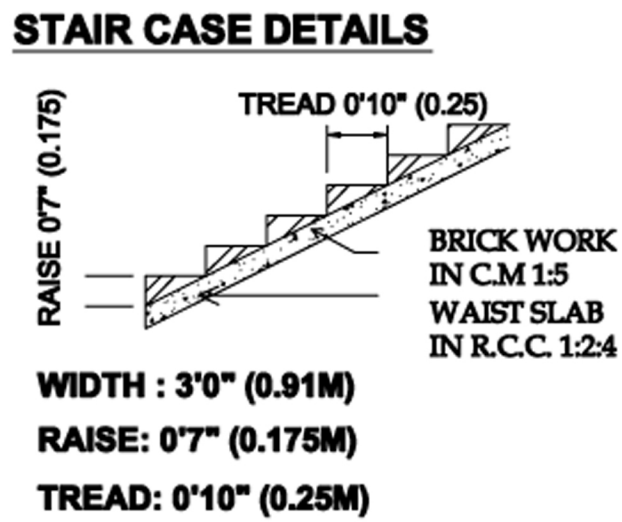
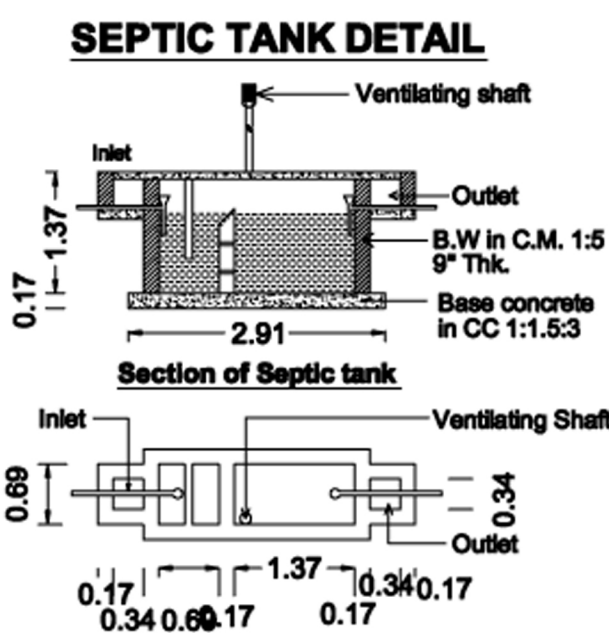
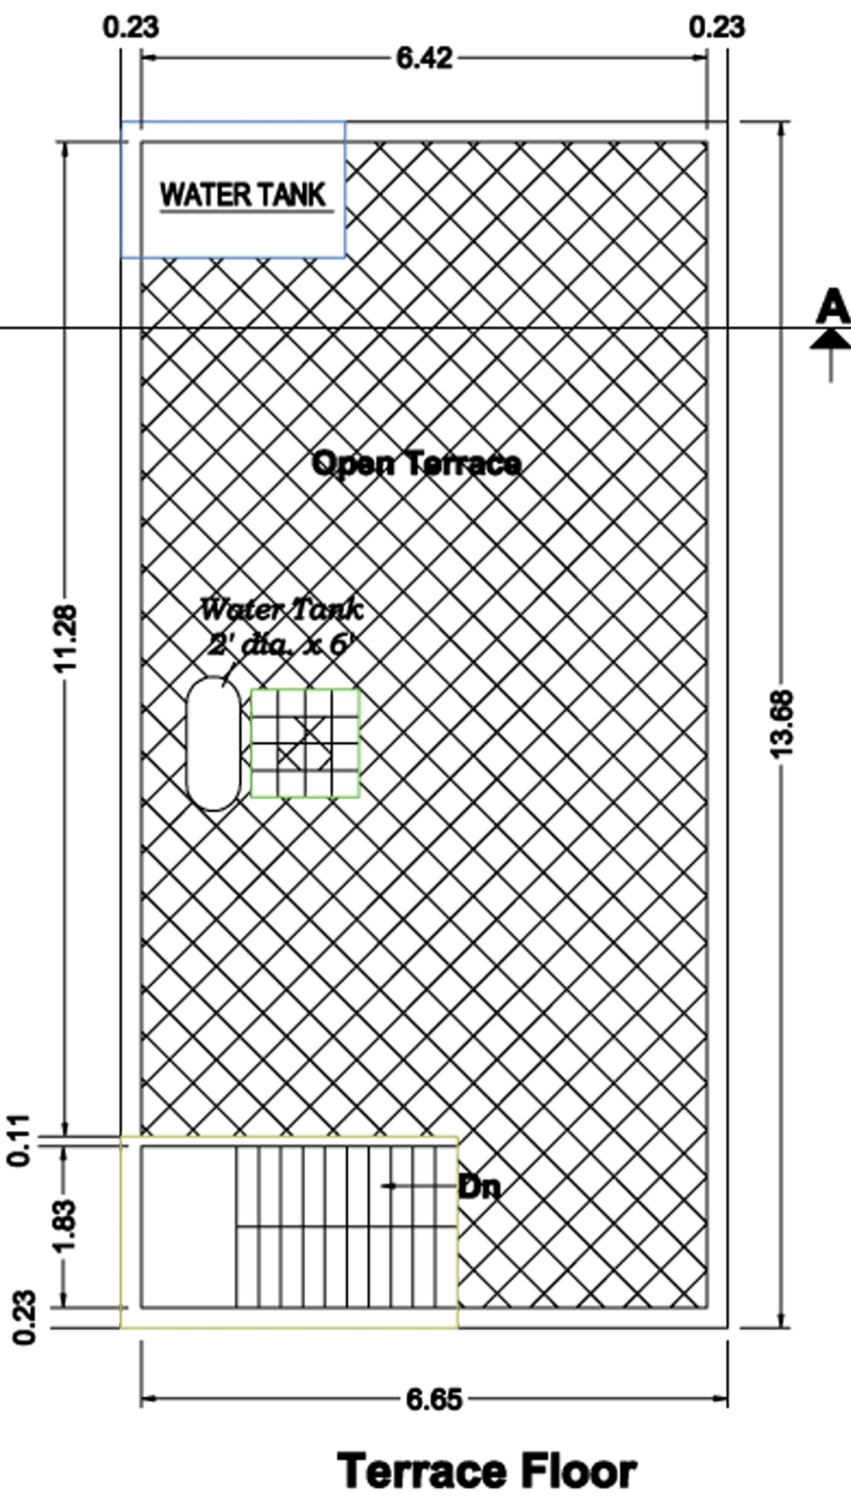
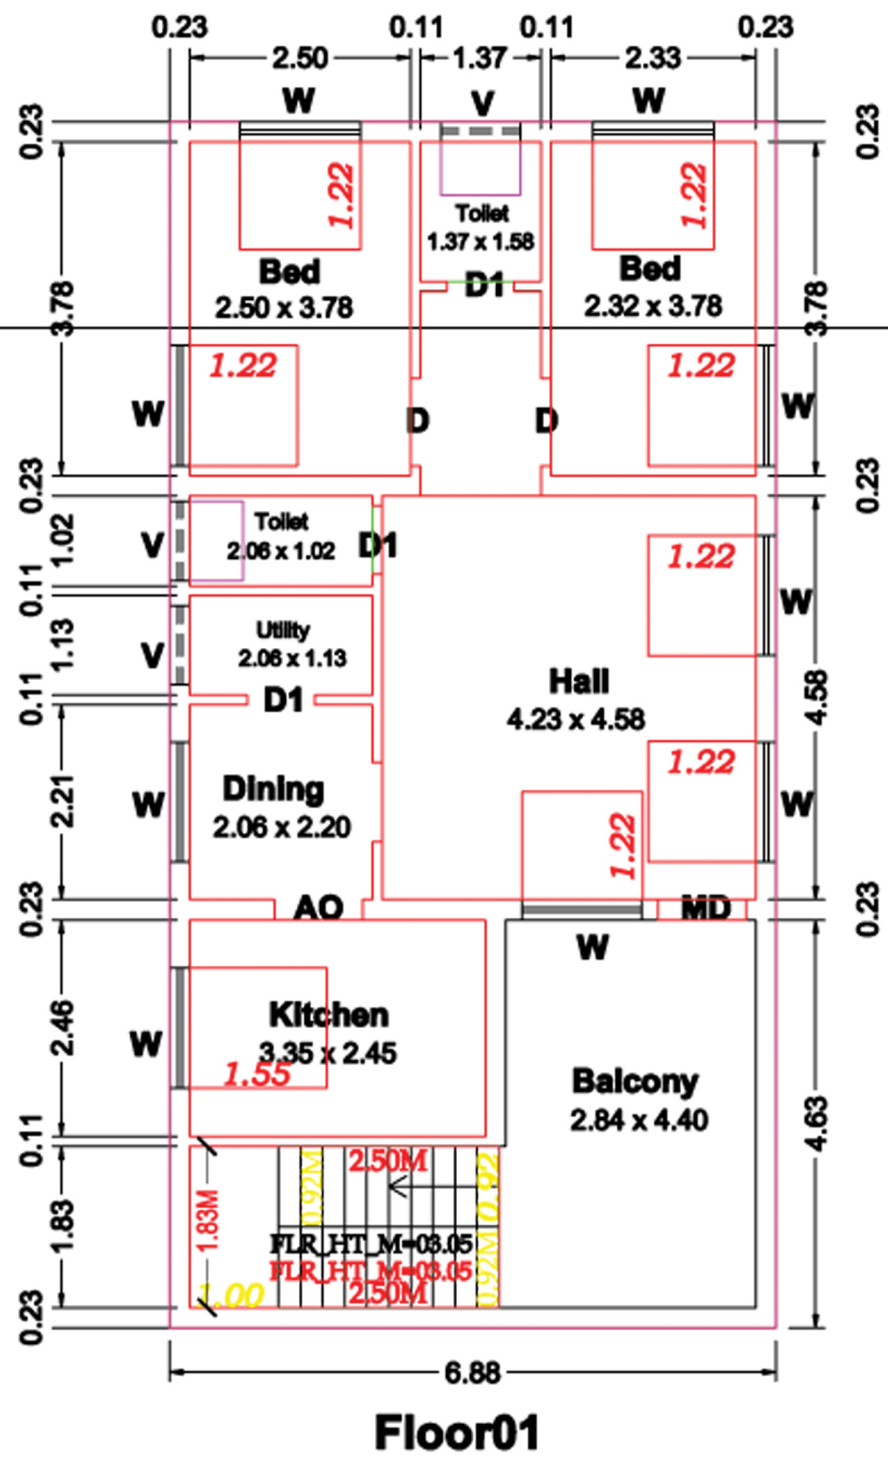
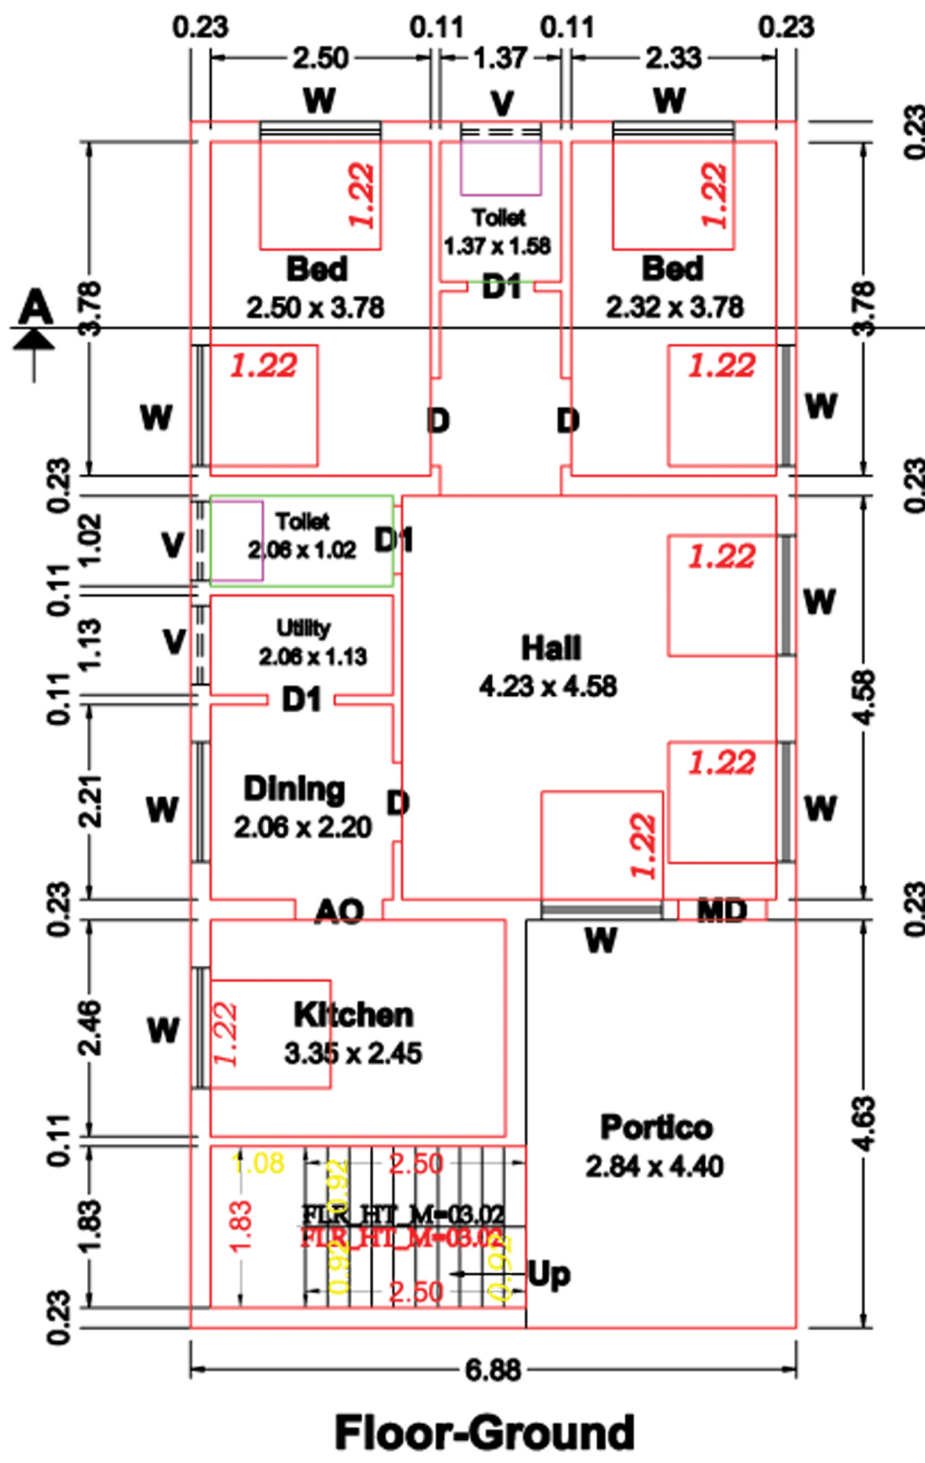
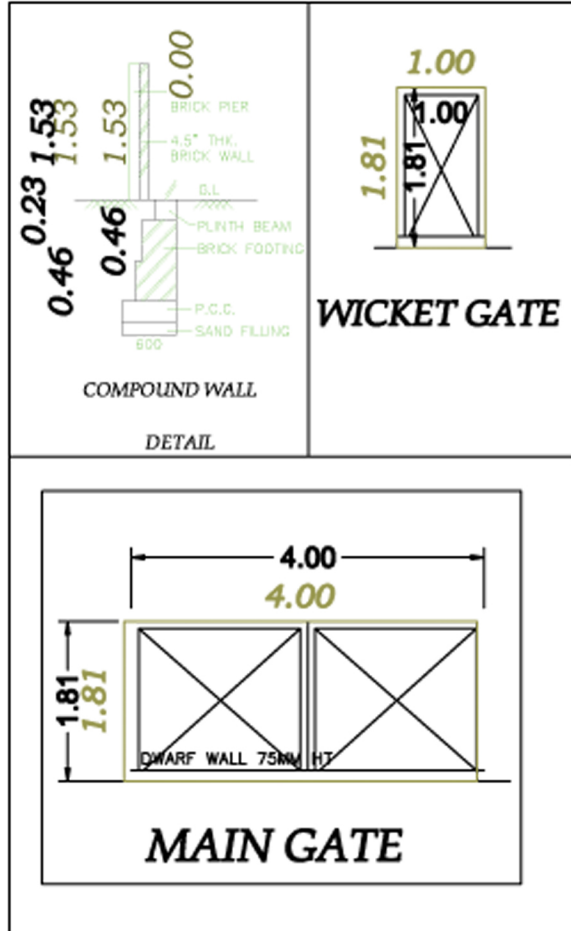
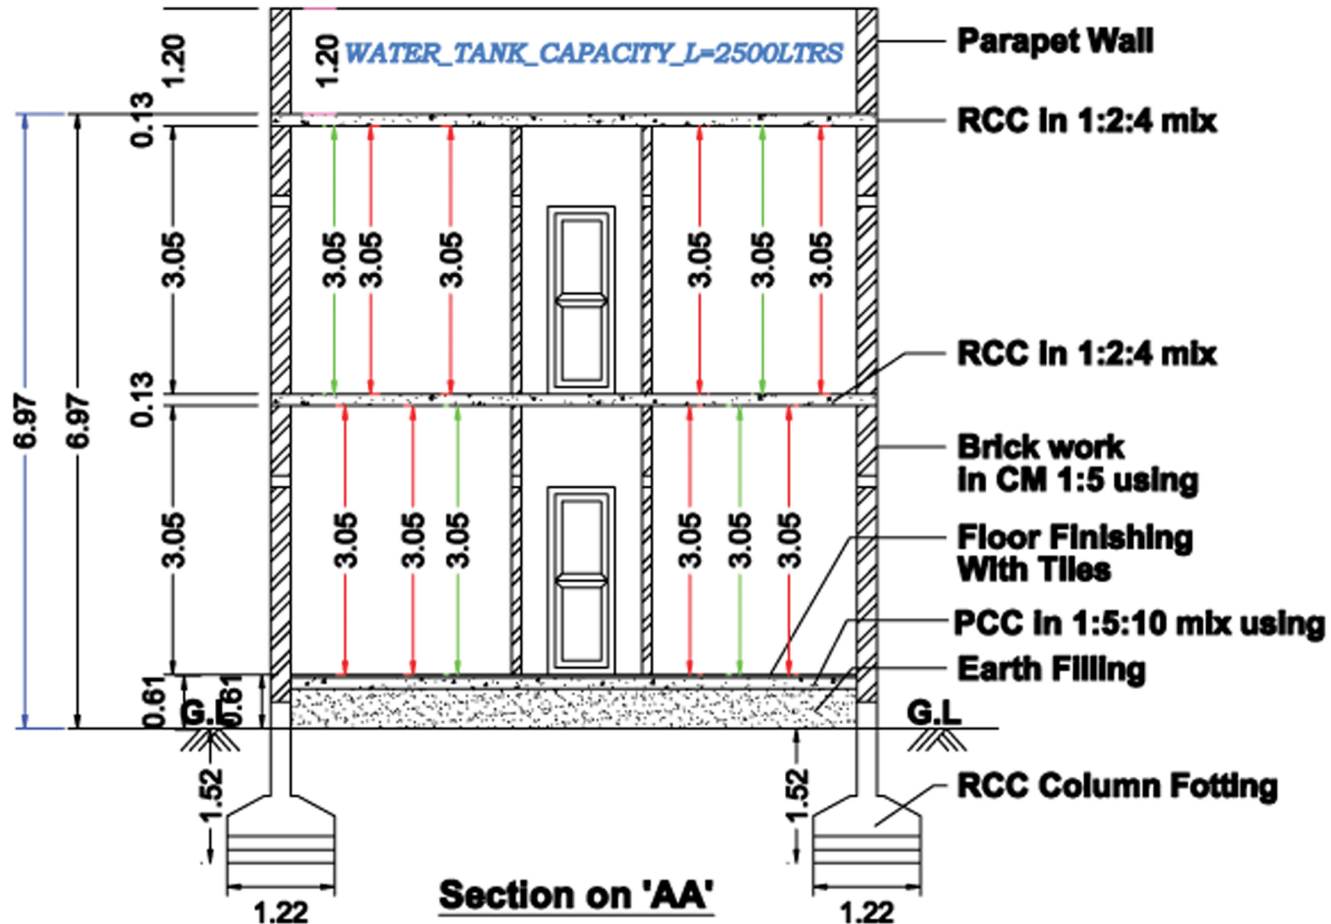


Plan Showing The Proposed Construction of R.C.C Terraced Roof Building For Residential Purpose in Plot No:25, Patta No:2871, S.No:4/16, Old Ward-14,New Ward-4 At Kamarajar Nagar, Kannankurichi Village, Kannankurichi Town Panchayat, Salem Taluk & District. (Approval No: 652/2018, 762/2019-2020 Date, 01.11.2019).


Applicants : 1.Mr.V.Ramasamy S/o.Mr.Veeramalai
2.Mrs.R.Rajathi W/o.Mr.V.Ramasamy
3.Miss.R.Jothieswari D/o.Mr.V.Ramasamy

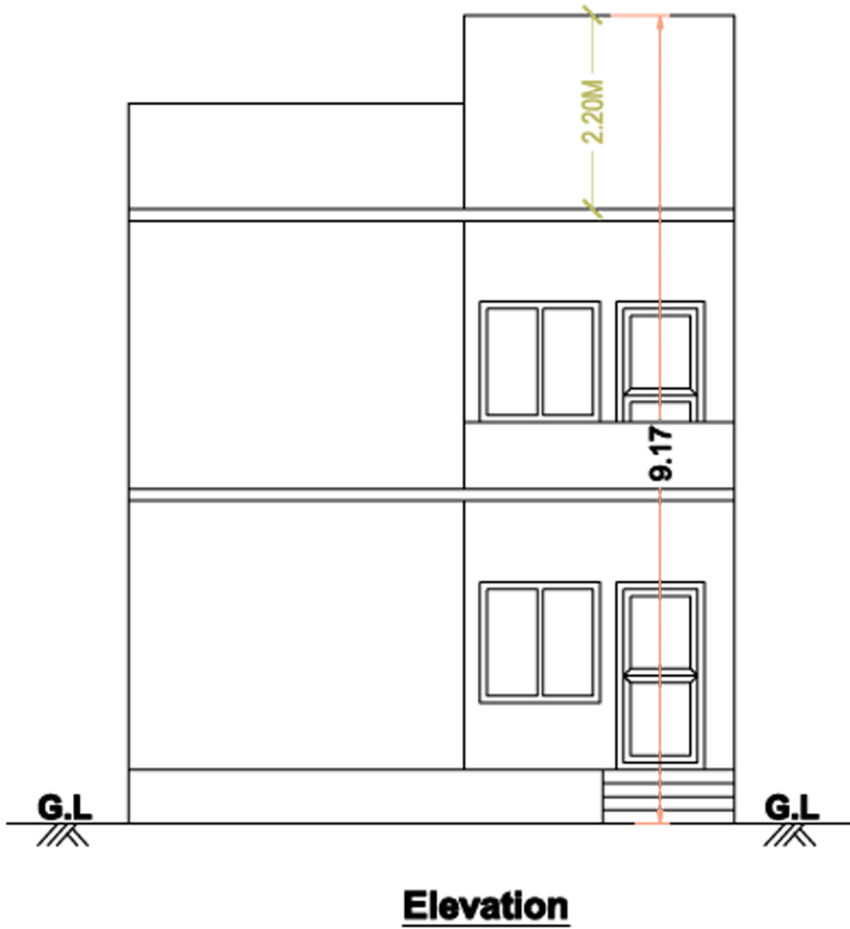


Karunagaran Plot No.23.

Site Plan
Scale 1: 100

R.Kowsalya, V.Saradha & T.Sivagami Property

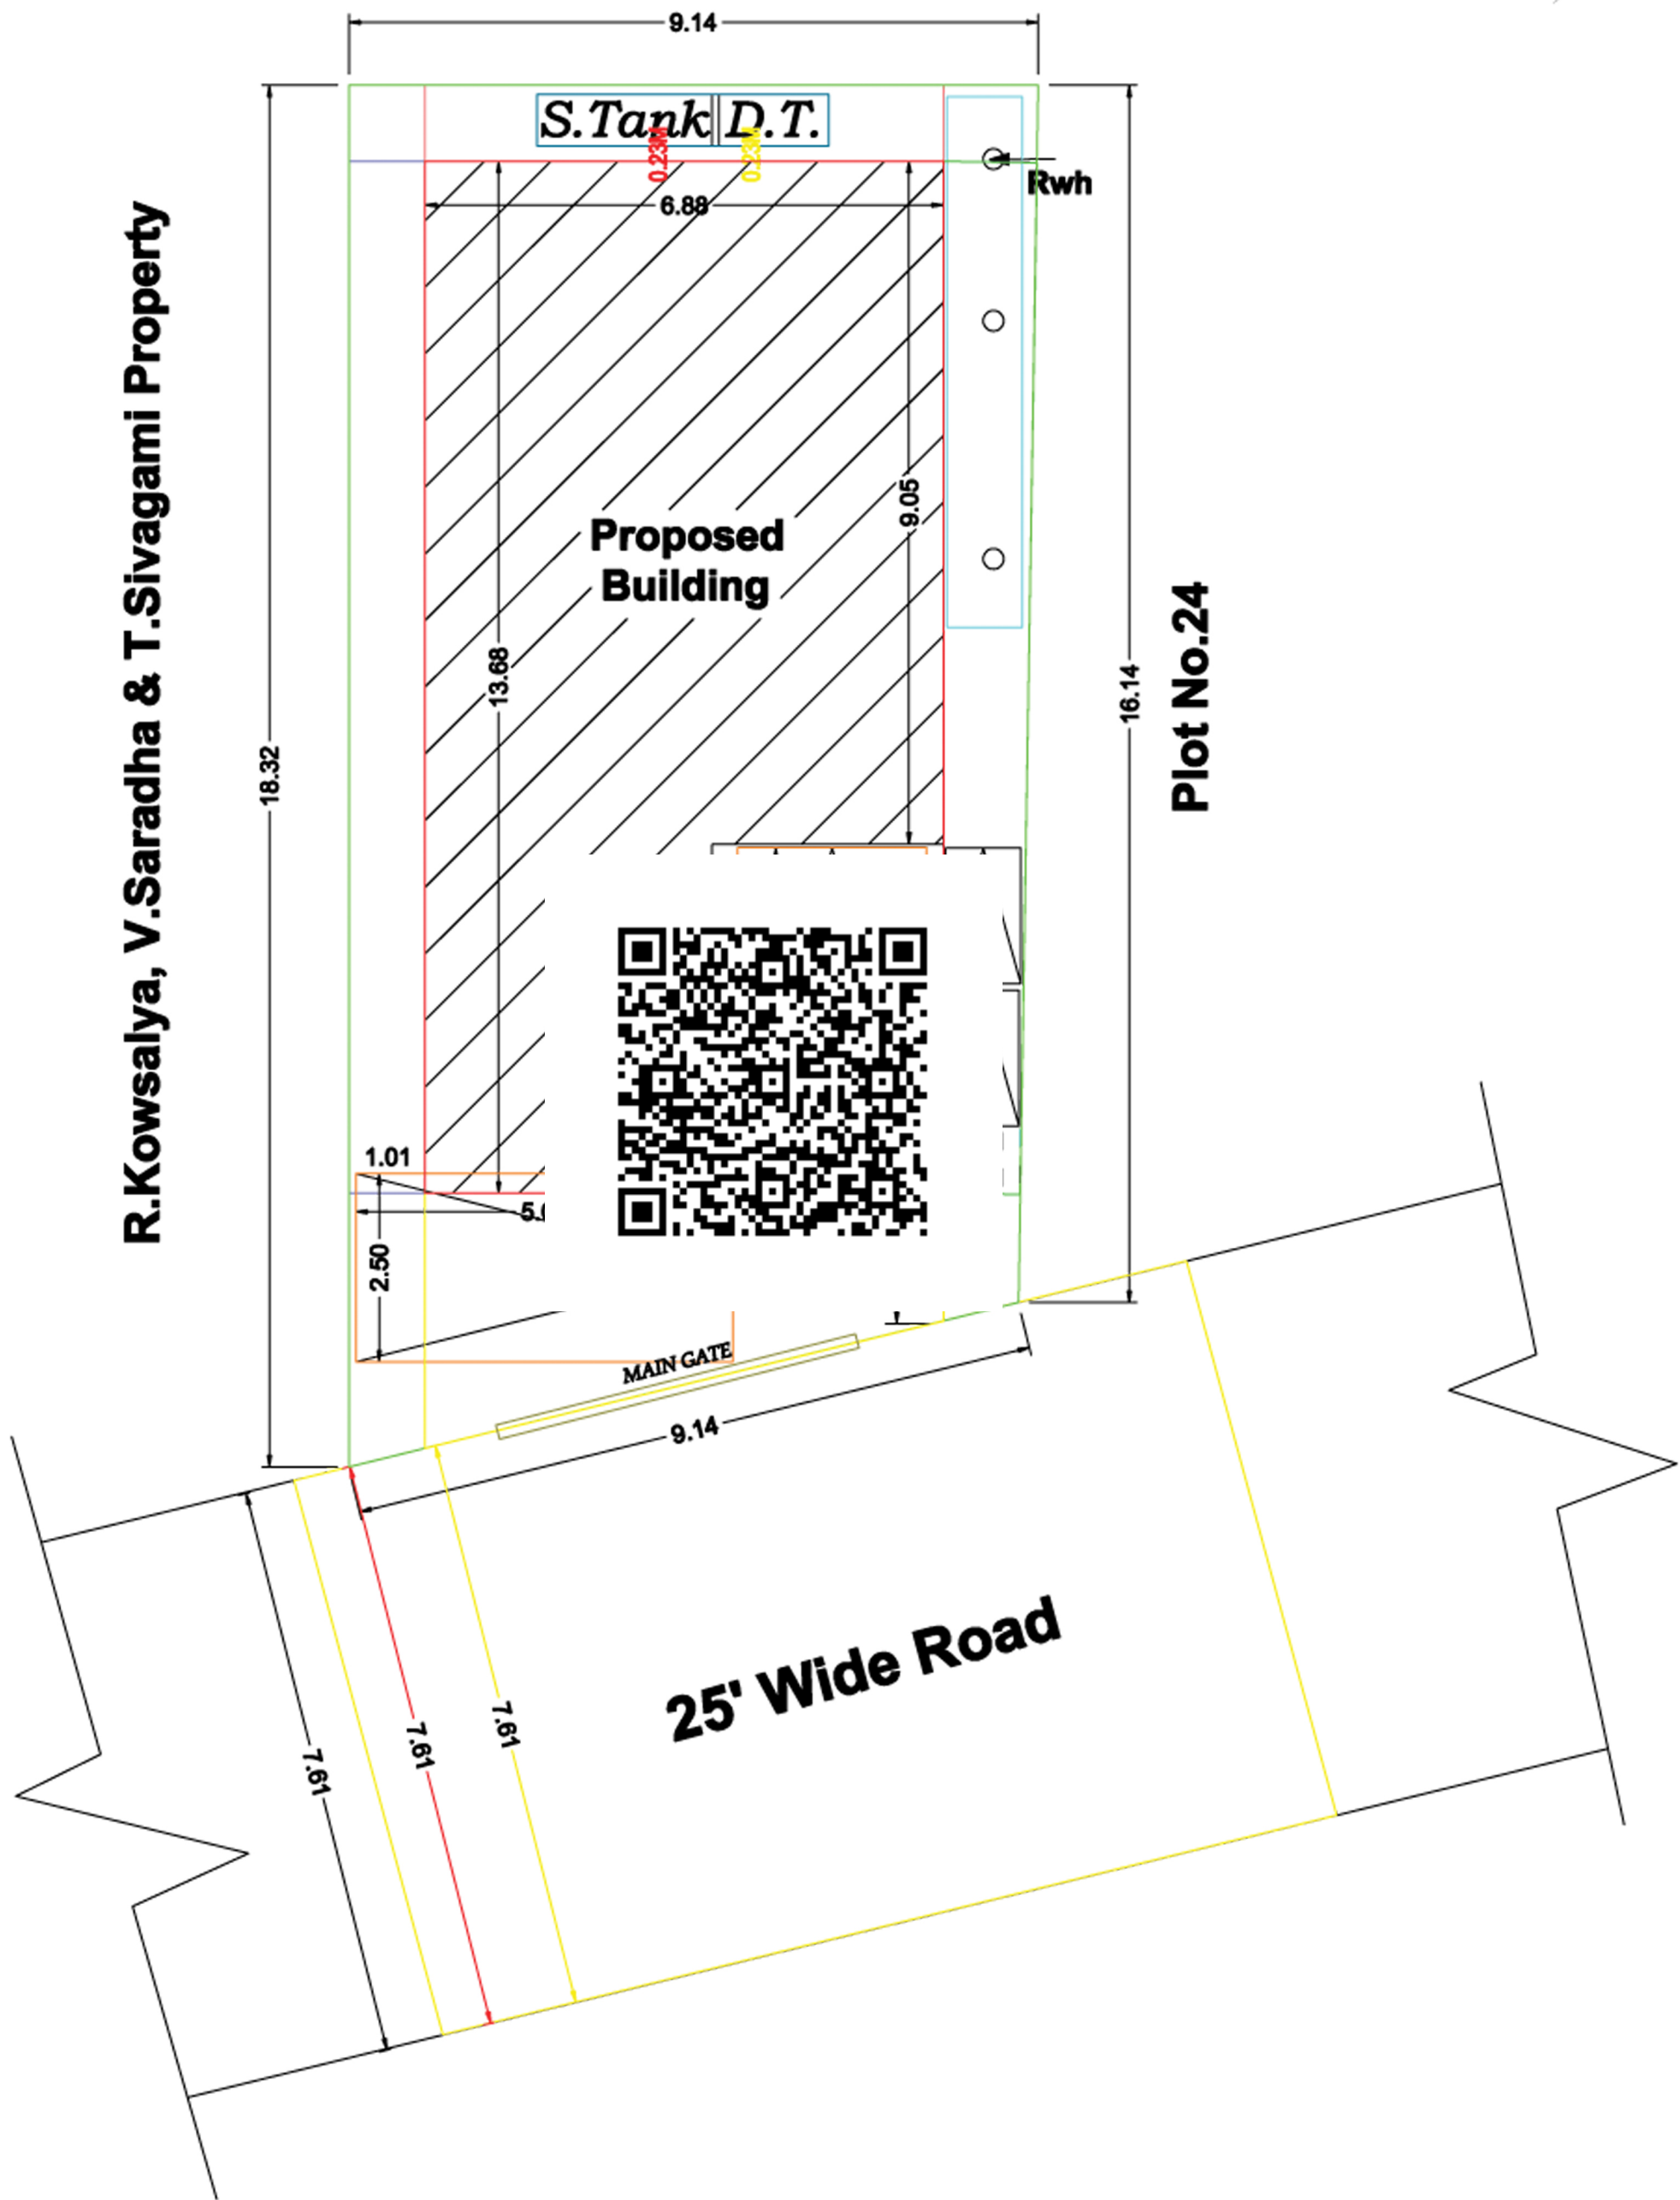

Key Plan
Not to Scale

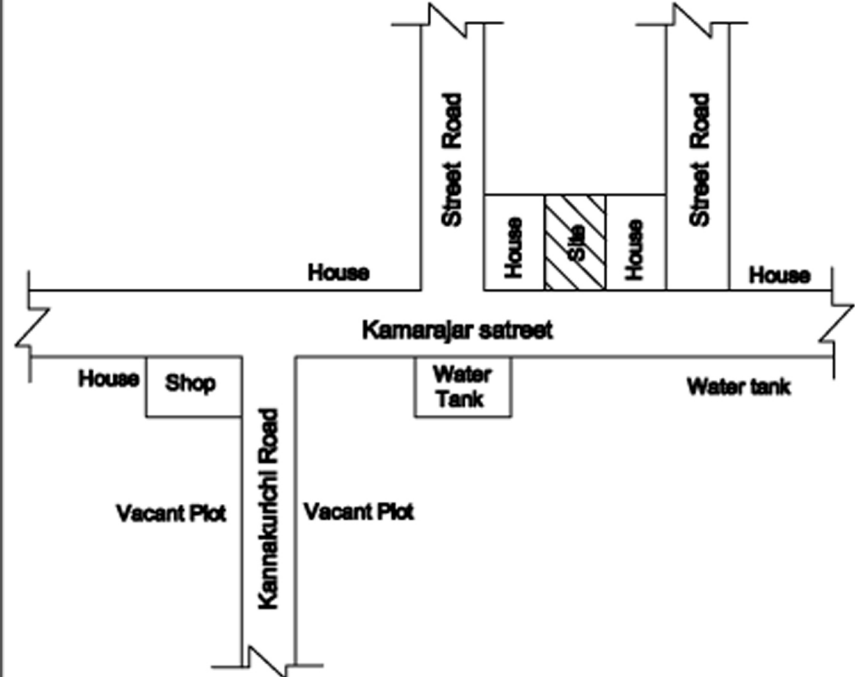

Office Use Only

Joinary Details:

Door	3'3" x 7'0"	1.00 x 2.13
Door-1	2'6" x 7'0"	0.76 x 2.13
Window	4'6" x 4'6"	1.37 x 1.37
Ventilators	3'0" x 2'0"	0.91 x 0.61

Area Details:

	Sft	Sqm
Area of the site	1695.00	157.46
Area of the G.F.	1012.24	94.04
Area of the F.F.	1012.24	94.04
Total Area	2024.48	188.08
Head Room Area	88.91	8.26
Area of the open	682.76	63.43

Applicant:

13/10/2019
15/11/2019
R. Jothiy

1.Mr.V.Ramasamy
2.Mrs.R.Rajathi
3.Miss.R.Jothieswari

Engineer:

MURUGA BUILDERS

Er.C.BALAKRISHNAN,D.C.E.,
LICENCED BUILDING SURVEYOR
19.2nd Ward,Saravanan Nagar,
Kannankurichi,Salem-8.
Cell No:9952611142

Signature Not
Verified
Signed by: Surveyor
Location: Salem
Date: 2024-02-26 18:30:00