

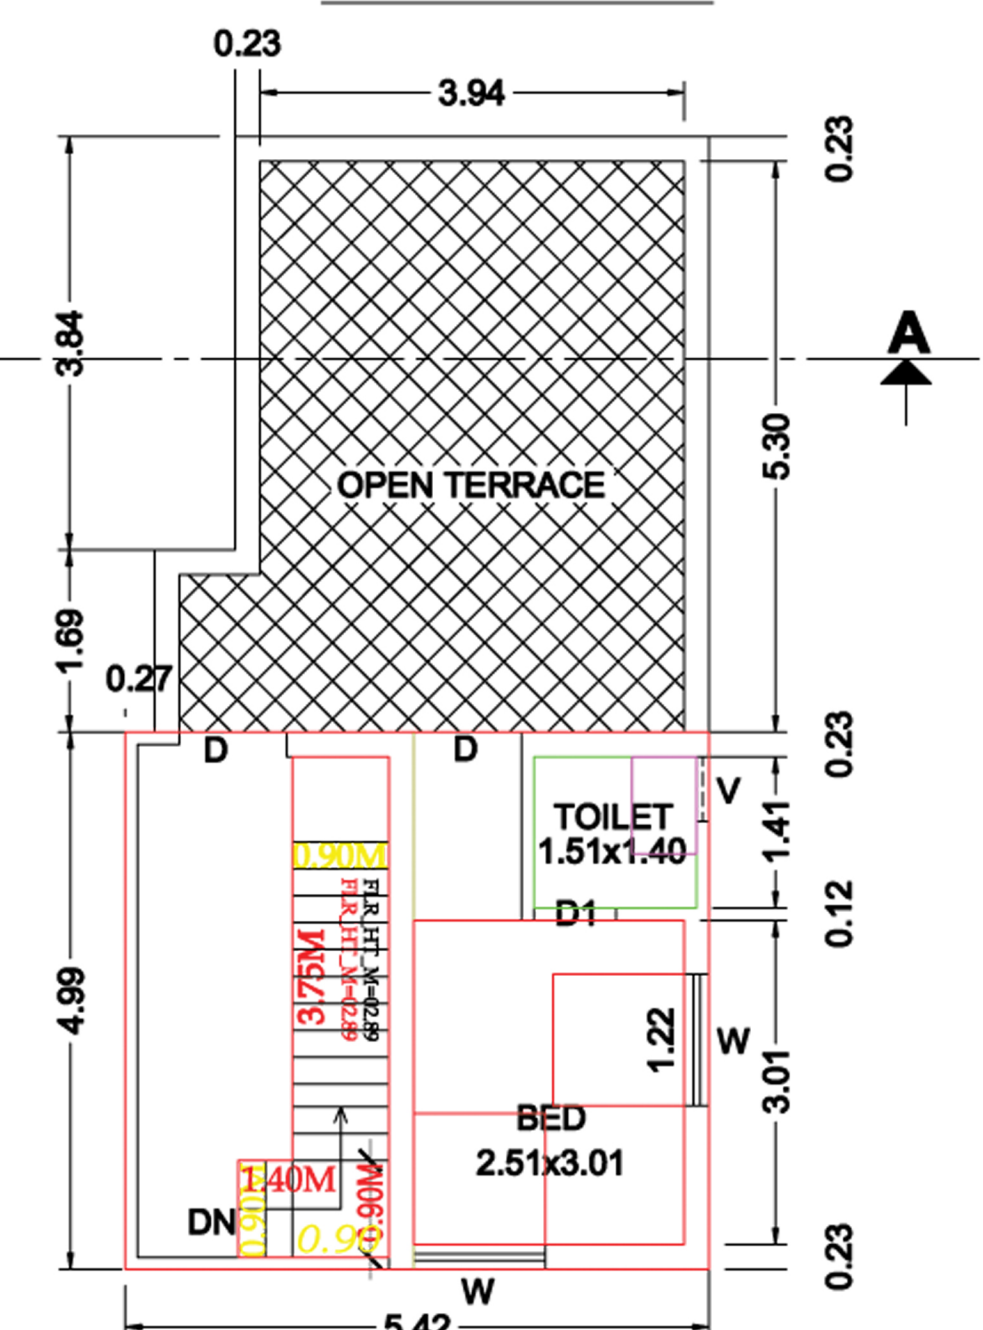
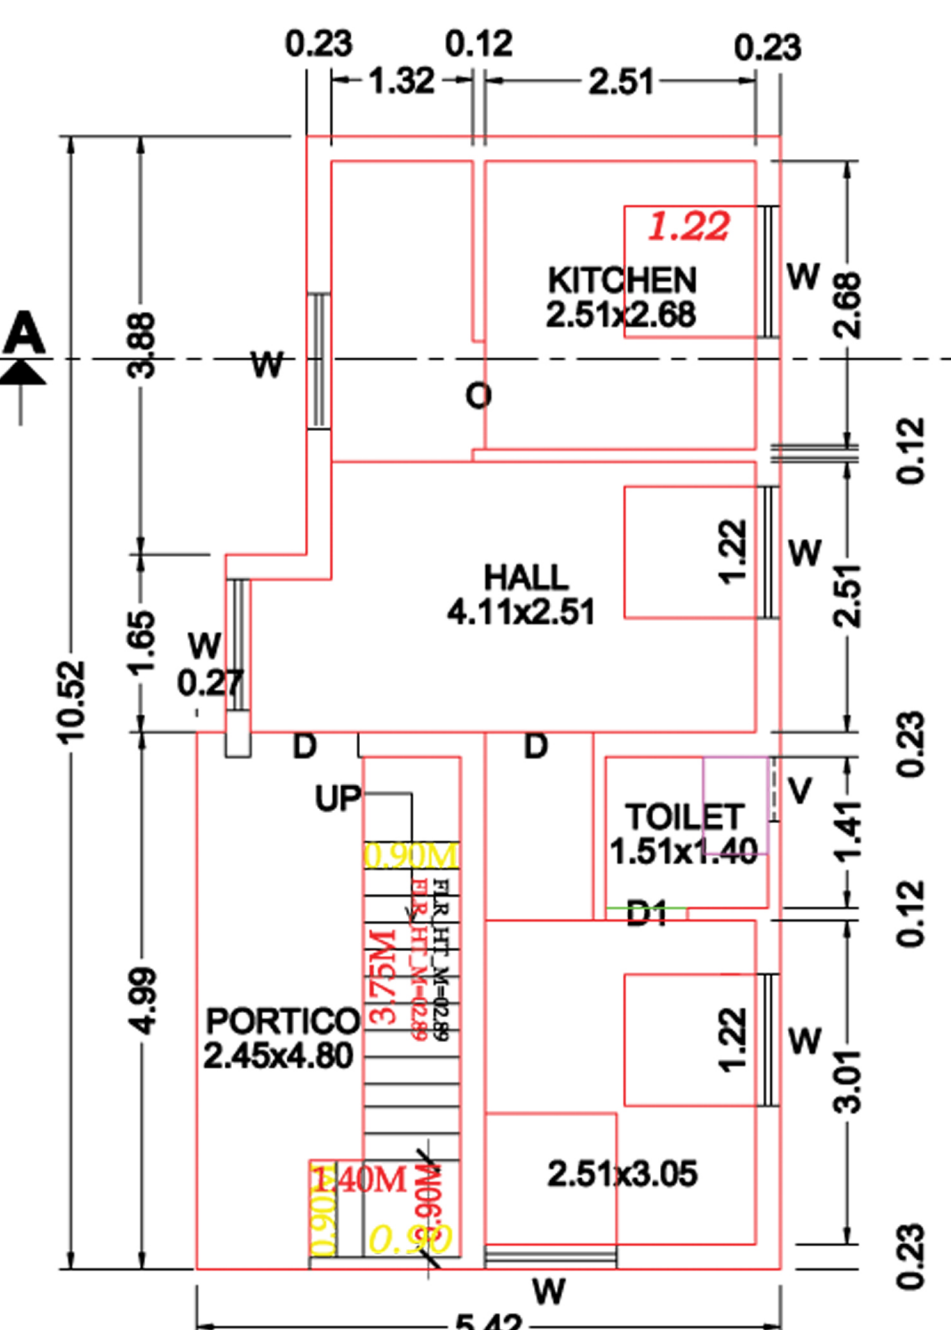
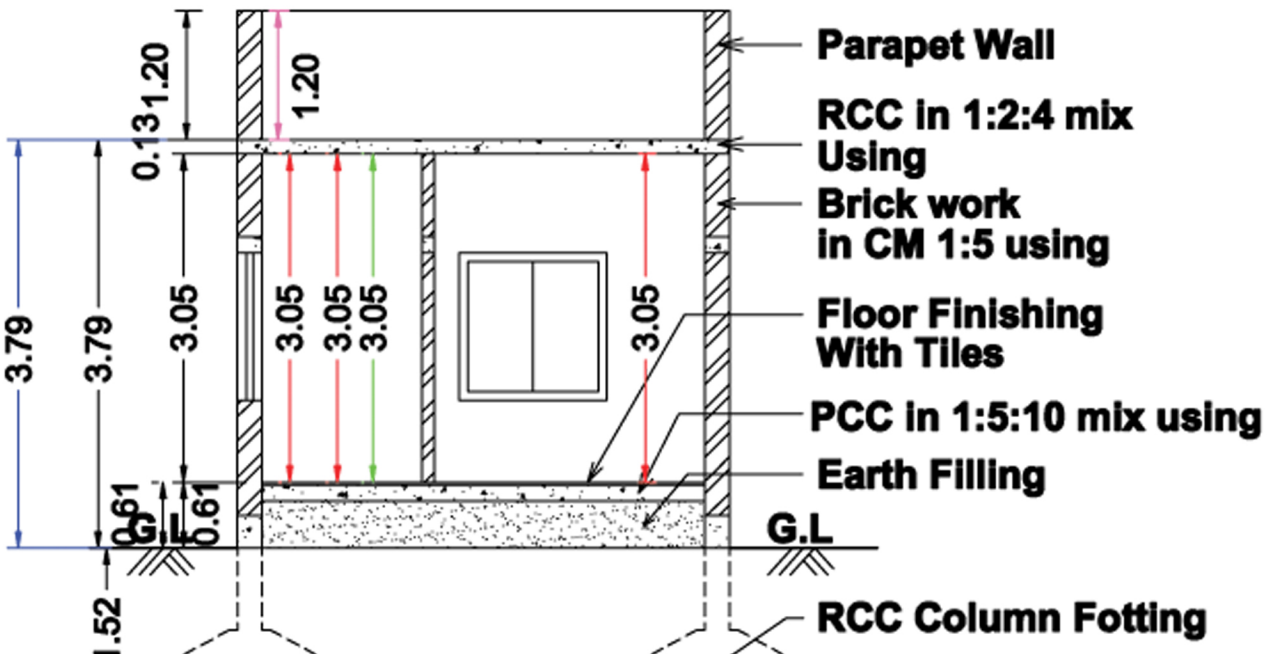


Plan Showing The Proposed Construction of R.C.C Terraced Roof Building For Residential Purpose in Plot No:25 Part, Patta No:745, S.No:66/1A1, Old Ward-2, New Ward-3, Puthu Eari Road At Kannankurichi Village, Kannankurichi Town Panchayat Salem Taluk & District.


Applicants : 1.Mr.S.Mathiyarasan S/o.Mr.Subramani
2.Mrs.S.Shanthi W/o.Mr.Selvam

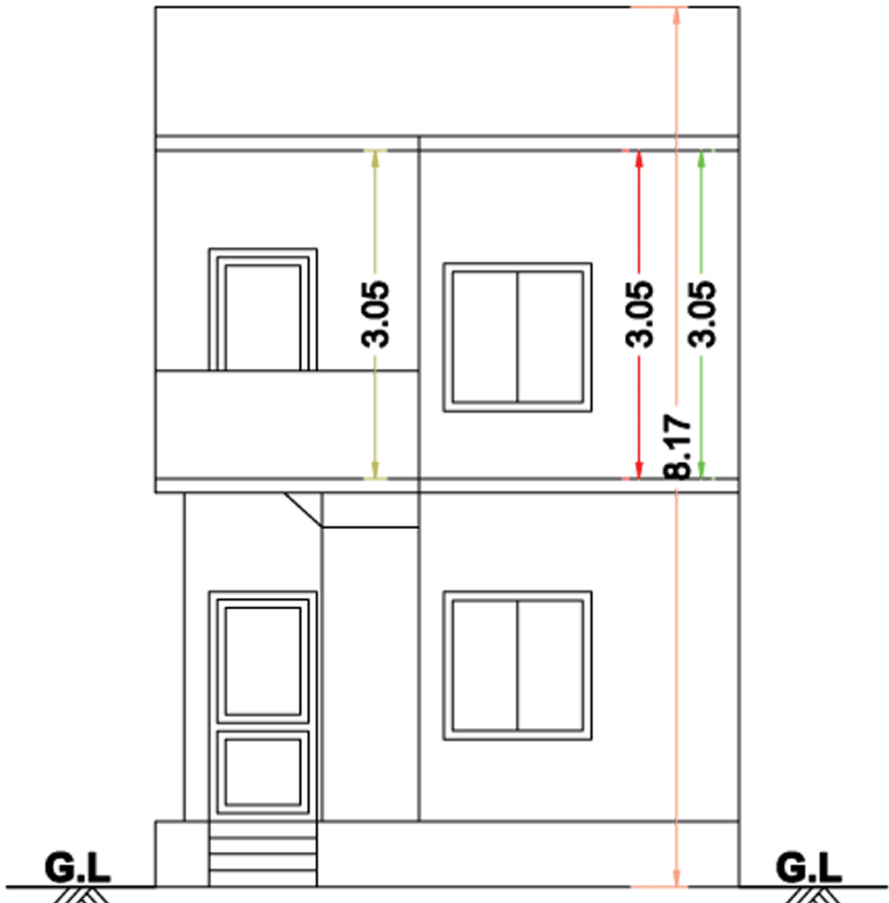

Site Plan
Scale 1: 100

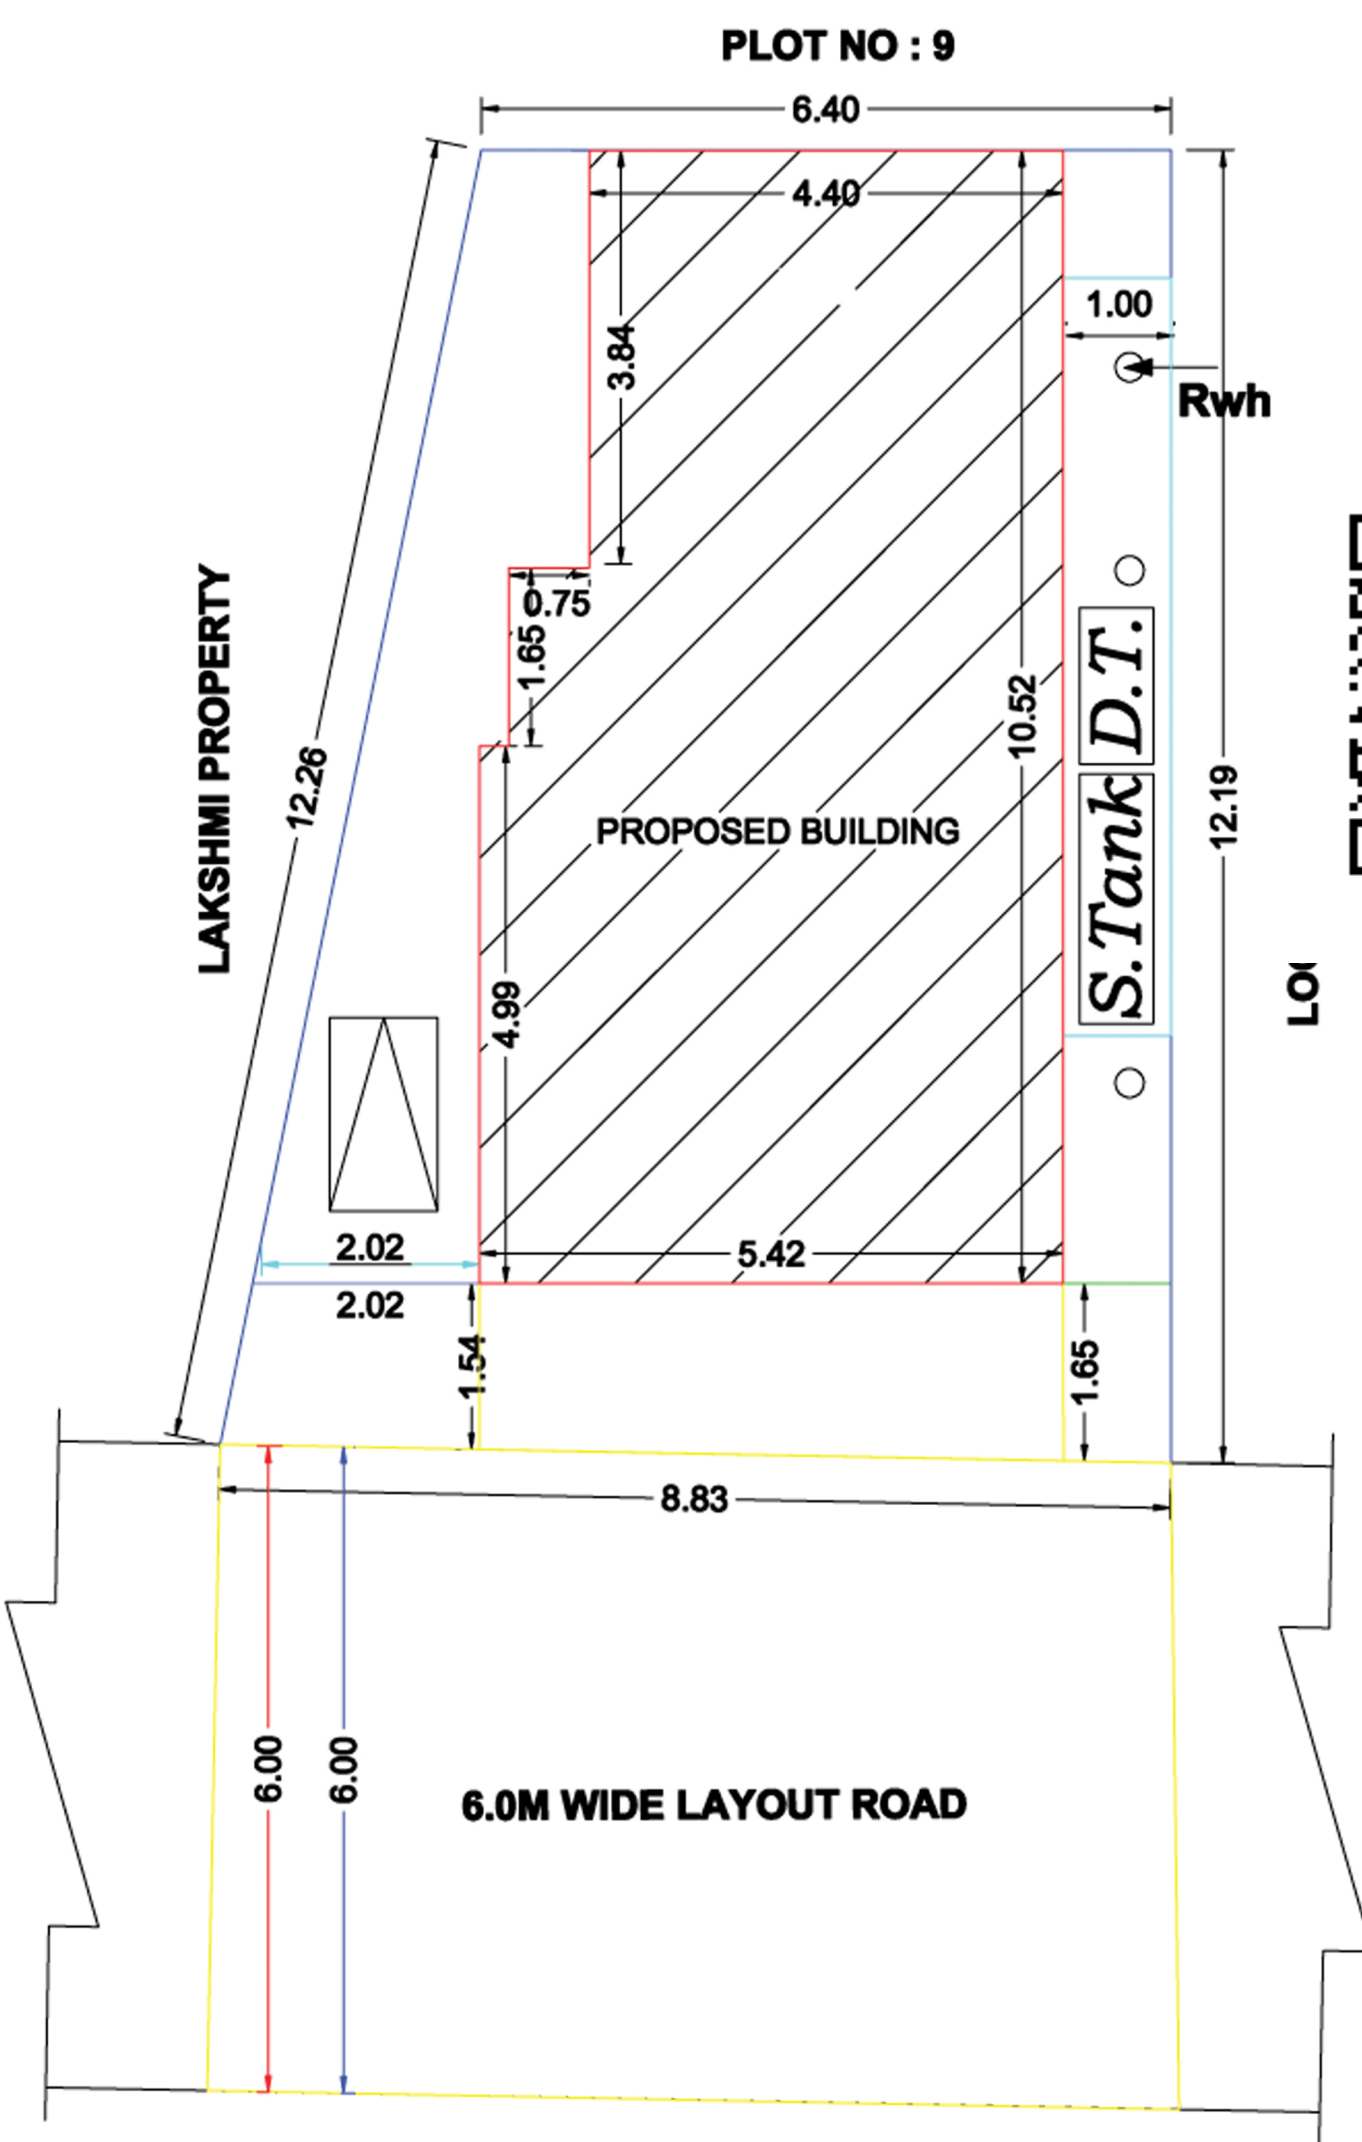

Key Plan
Not to Scale

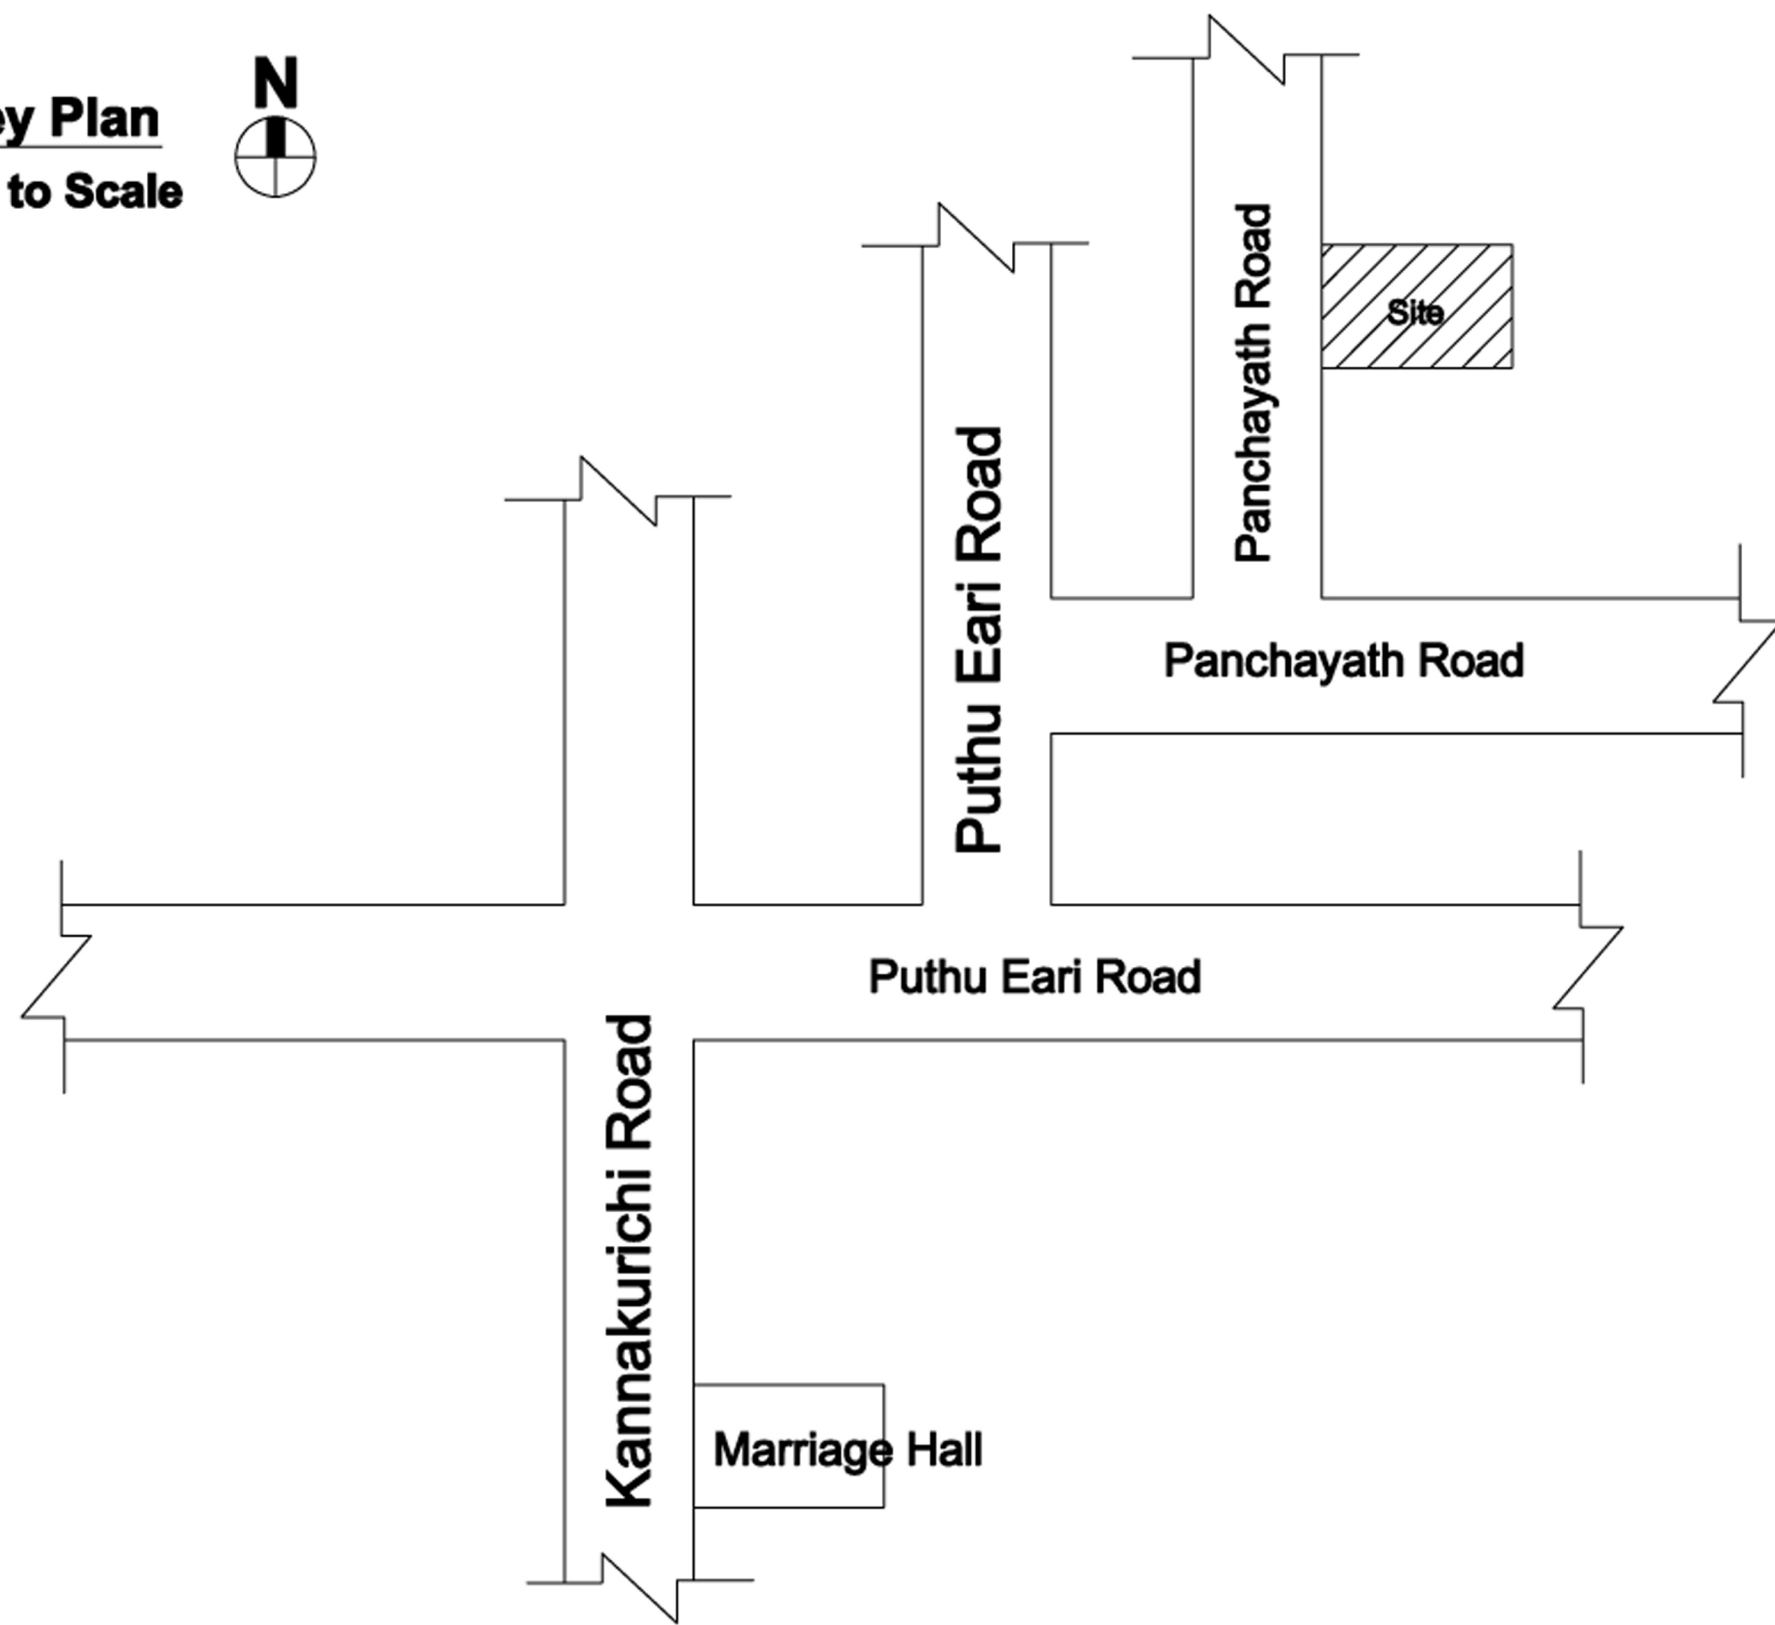

Joinary Details:

Door	3'3" x 7'0"	1.00 x 2.13
Door-1	2'6" x 7'0"	0.76 x 2.13
Window	4'0" x 4'6"	1.22 x 1.37
Ventilatore	3'0" x 2'0"	0.91 x 0.61

Area Details:

	Sft	Sqm
Area of the site	1000.00	92.90
Area of the G.F	566.29	52.61
Area of the F.F	291.05	27.04
Total Area	857.34	79.65
Area of the open	433.71	40.29


ENGINEER :

MURUGA BUILDERS
Er.C.BALAKRISHNAN,D.C.E.,
LICENCED BUILDING SURVEYOR
19.2nd Ward,Saravanan Nagar,
Kannankurichi.Salem-8.
Cell No:9952611142


APPLICANT :

1.Mr.S.Mathiyarasan
2.Mrs.S.Shanthi



SEPTIC TANK DETAIL

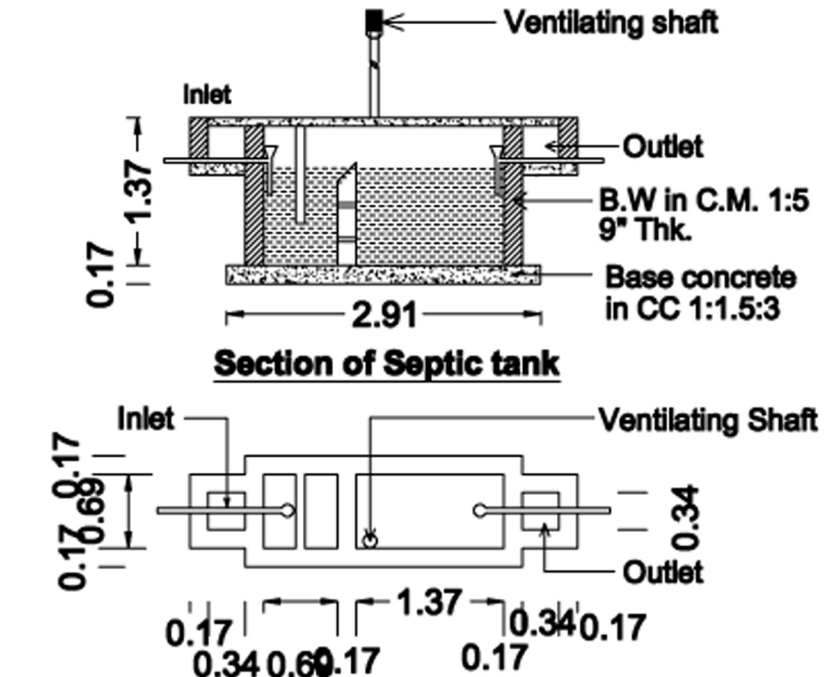


STAIR CASE DETAILS

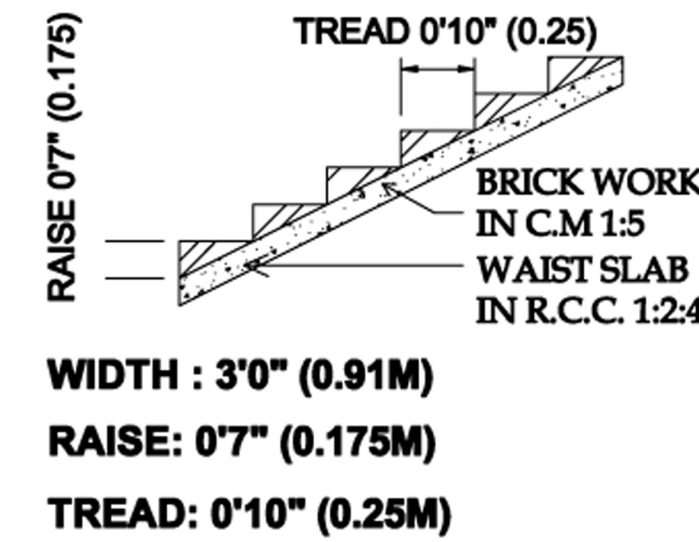

MAIN GATE

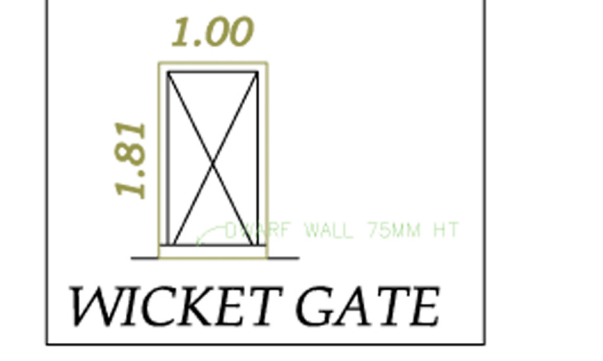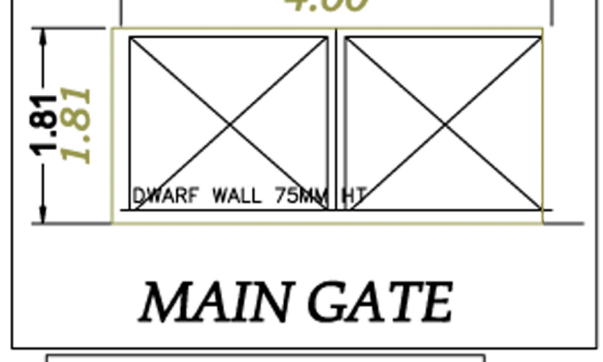

COLUMN FOOTING DETAILS

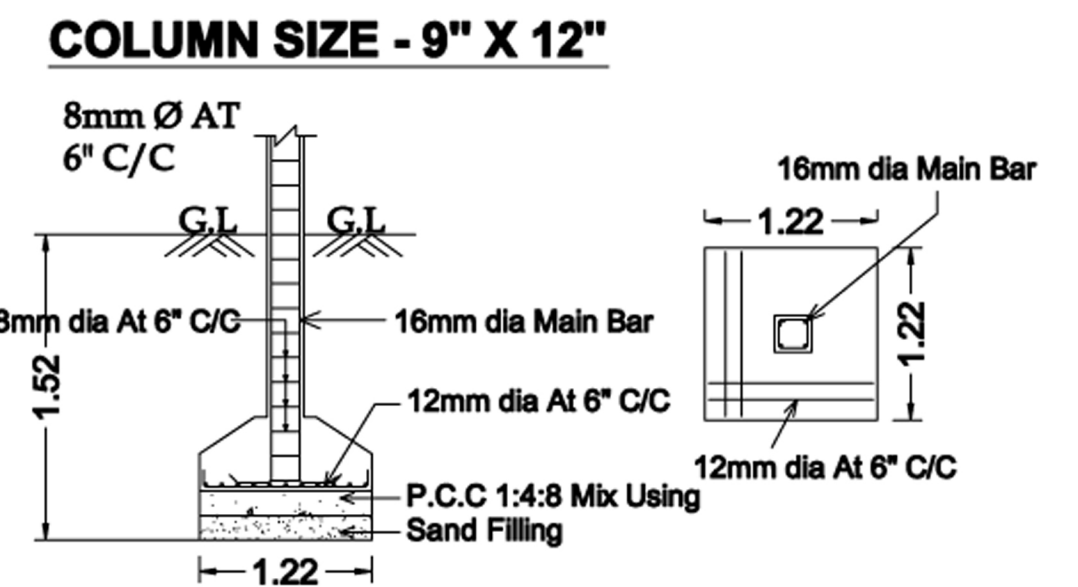

Signature Not
Verified
Signed by Surveyor
Location Officer
Date: 2024.05.26 15:00:00