


SITE PLAN AND DETAILED PLAN SHOWING THE PROPOSED CONSTRUCTION OF GROUND FLOOR RCC ROOF DAILY MARKET (SHOP) BUILDING BY DEMOLISHING THE EXISTING BUILDING IN PERAMBALUR SOUTH VILLAGE IN OLD NATHAM SF.No:133/4 Pt,NEW NATHAM SF.No:280/2,NEAR TO PERAMBALUR OLD BUS STAND AT PERAMBALUR MUNICIPALITY,PERAMBALUR TALUK AND DISTRICT.

APPLICANT : THE COMMISSIONER
PERAMBALUR MUNICIPALITY

SHOP SIZE:2.40X3.00(S1 To S81)

Sheet No:01/01

Site plan
&
Detailed Plan

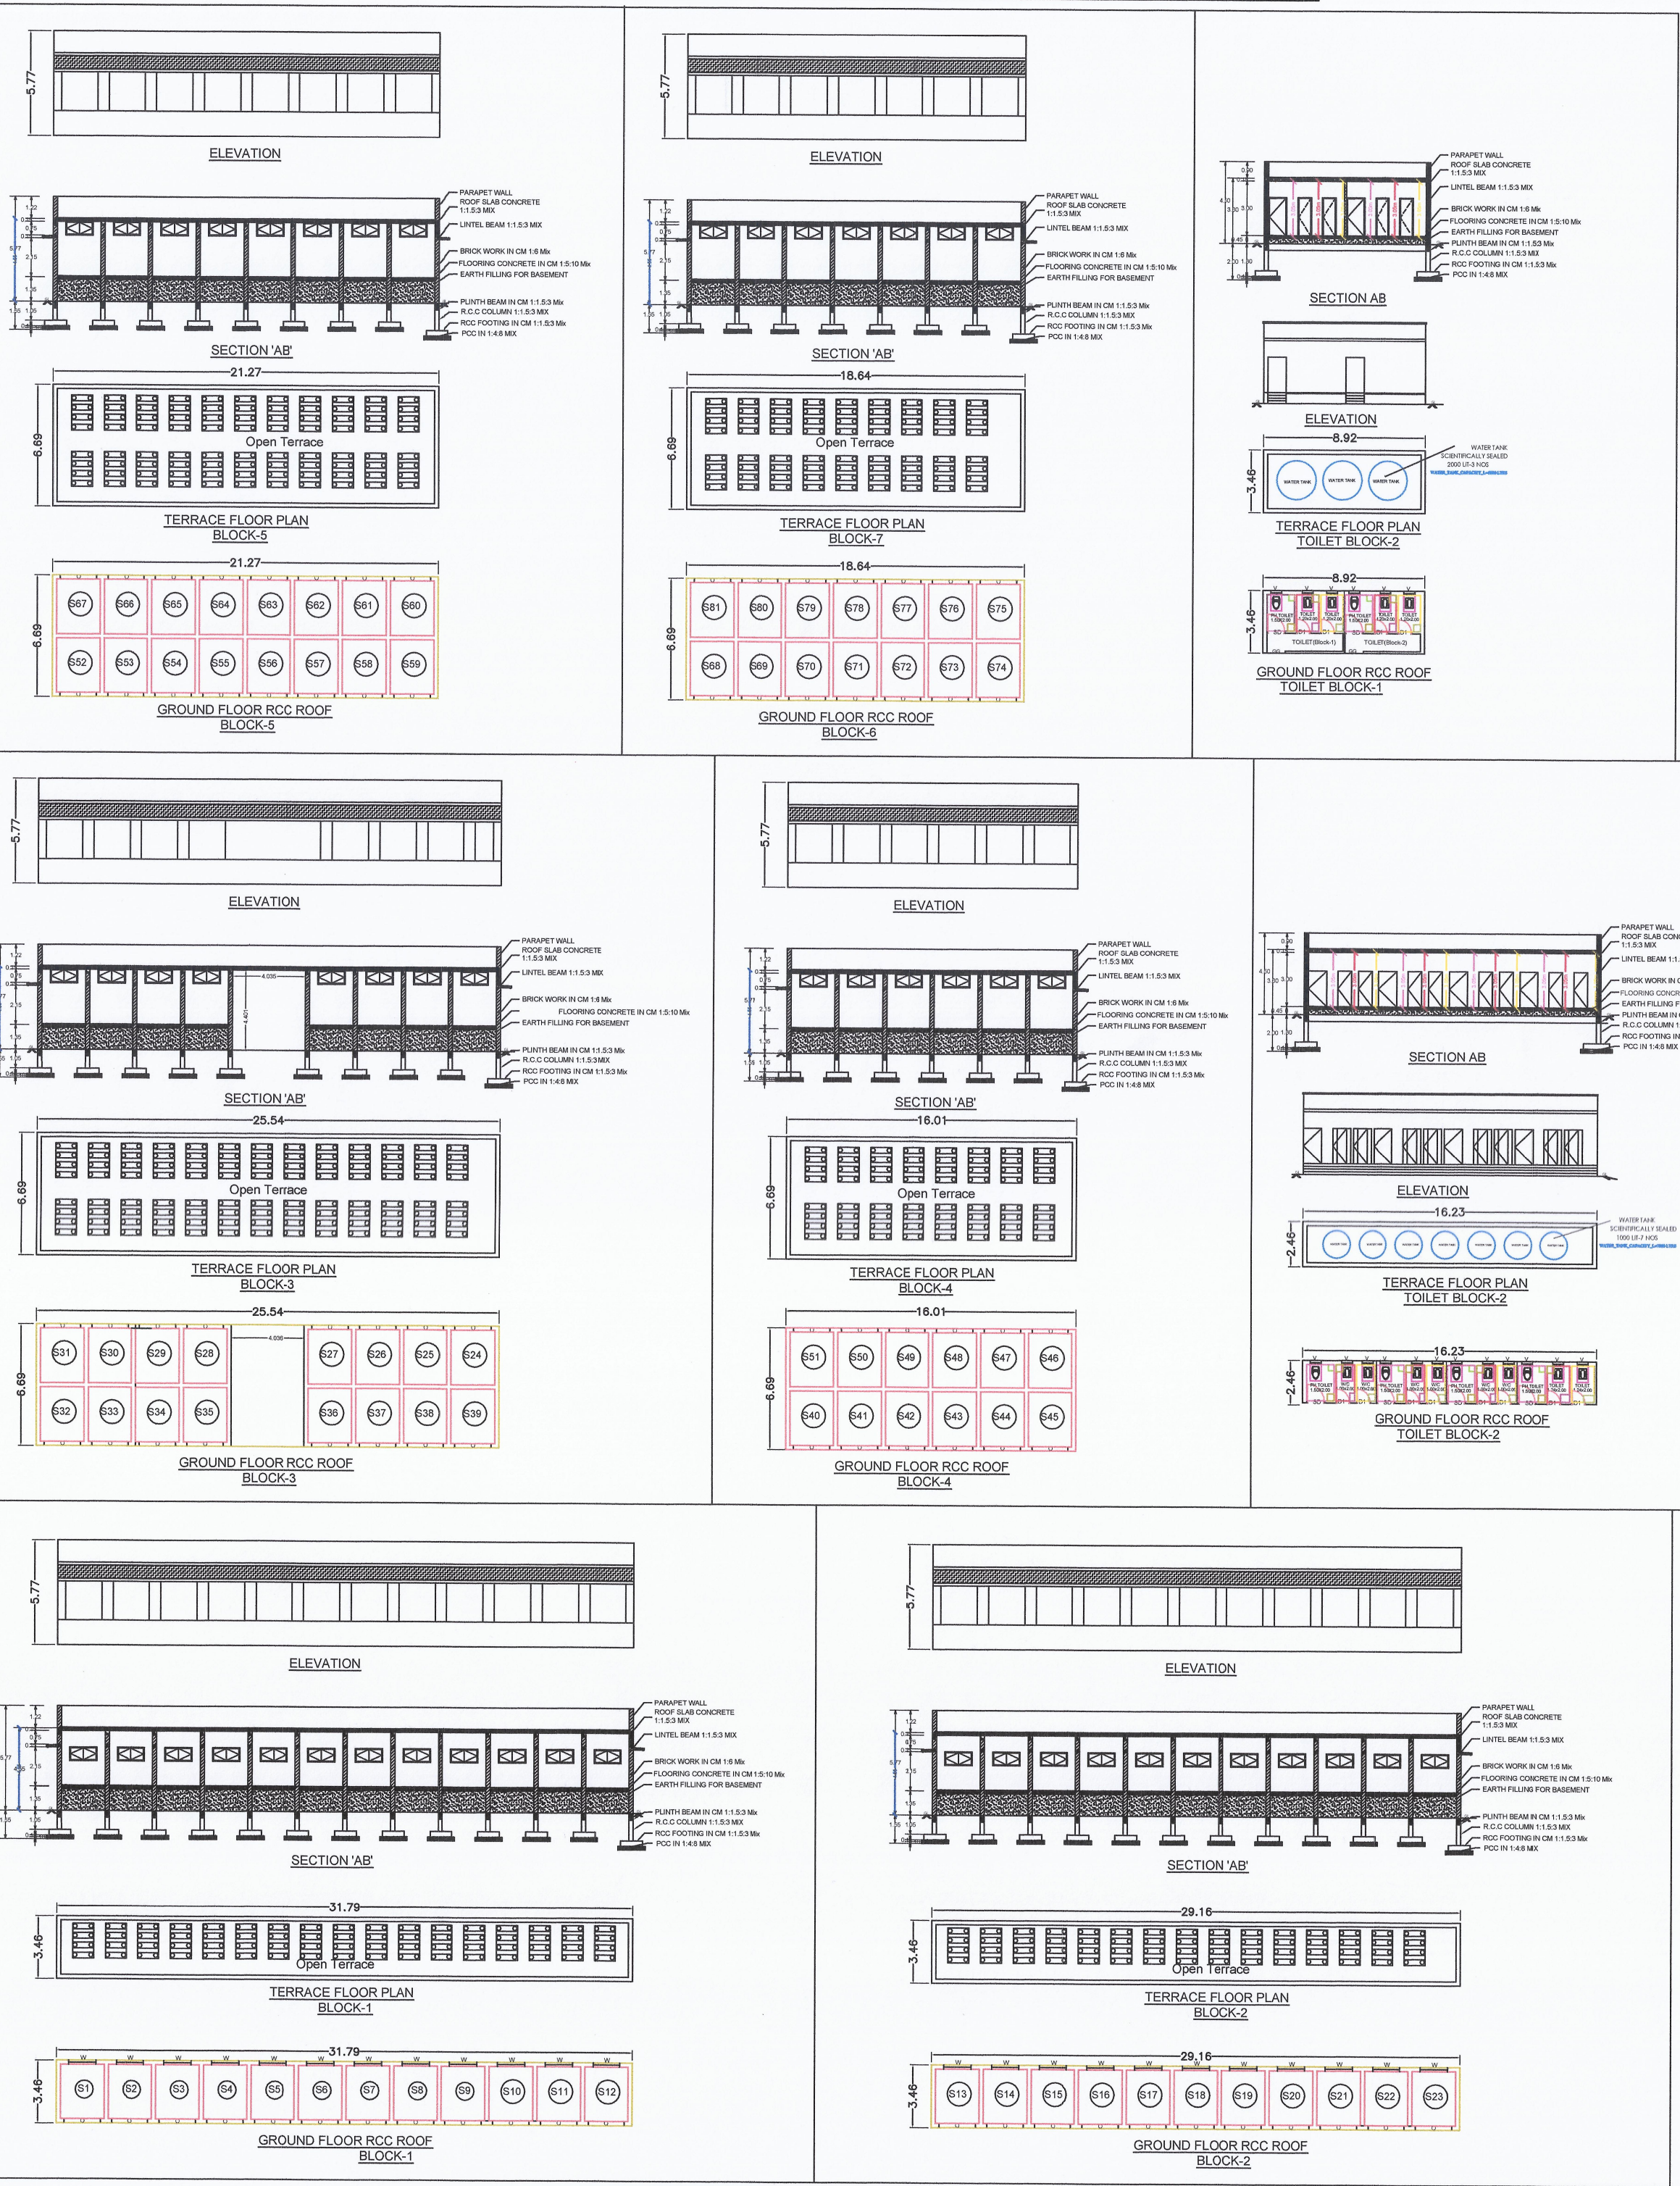

SL. NO	AREA DETAILS			SQ.MT
1	AREA OF THE LAND AS PER DOCUMENT (0.2987 HA)			2987.00
2	AREA OF THE LAND AS PER PATTI (0.2987 HA)			2987.00
3	AREA OF THE LAND AS PER SUPER IMPOSED			2804.13
Block Name		FSI Area in Sq.m	Non FSI Area in sq.m	Total Buildup Area in Sq.m
PROPOSED RCC BLOCK-1 (GROUND FLOOR)		110.00	-	110.00
PROPOSED RCC BLOCK-2 (GROUND FLOOR)		100.89	-	100.89
PROPOSED RCC BLOCK-3 (GROUND FLOOR)		170.84	-	170.84
PROPOSED RCC BLOCK-4 (GROUND FLOOR)		107.11	-	107.11
PROPOSED RCC BLOCK-5 (GROUND FLOOR)		142.30	-	142.30
PROPOSED RCC BLOCK-6 (GROUND FLOOR)		124.70	-	124.70
PROPOSED RCC TOILET BLOCK-1		30.86	-	30.86
PROPOSED RCC TOILET BLOCK-2		39.93	-	39.93
Grant Total		826.63	-	826.63
Floor Space Index(826.63/2804.13)=0.2948				0.2948
Plot Coverage (826.63/2804.13X100)=29.48%				29.48%

DESCRIPTION	Required	Provided
Car Parking Stalls	8	22
Two Wheeler Parking Stalls	8	43
PH Car Parking Stalls	0	1
PH Two Wheeler Parking Stalls	0	2

DESCRIPTION	Required	Provided
Car Parking Stalls	8	22
Two Wheeler Parking Stalls	8	43
PH Car Parking Stalls	0	1
PH Two Wheeler Parking Stalls	0	2

- NOTE
- SULLAGE WASTE FROM TOILET WILL BE CONNECTED INTO S.T OR UGD
 - BORE WELL WITH MOTAR WATER TANK AND CORPORATION WATER SUPPLY WILL BE PROVIDED.
 - RAIN WATER PERCOLATION PIT PROVIDED @ 1/30 Sqm OF PLINTH AREA @ 6 M C/C

- TO THE BORE WELL THROUGH 150MM DIA PIPES.
- CTED FROM OPEN TERRACE SHALL BE COLLECTED THROUGH PIPES ILTER PIT (SIZE 60 X 60 X 60 CM) WITH APPROPRIATE FILTER N LED INTO COLLECTION TANK.
- RE IN METER.
- ad wall Provided.
- imp provided.
- ir provided in the roof.
- Extinguishing system provided.
- provided.
- Signature Not Verified
12. Ramp and Bath room,Parking and proper signage are provided in Physically Disabled Persons
13. All the Sanitary Requirement are provided

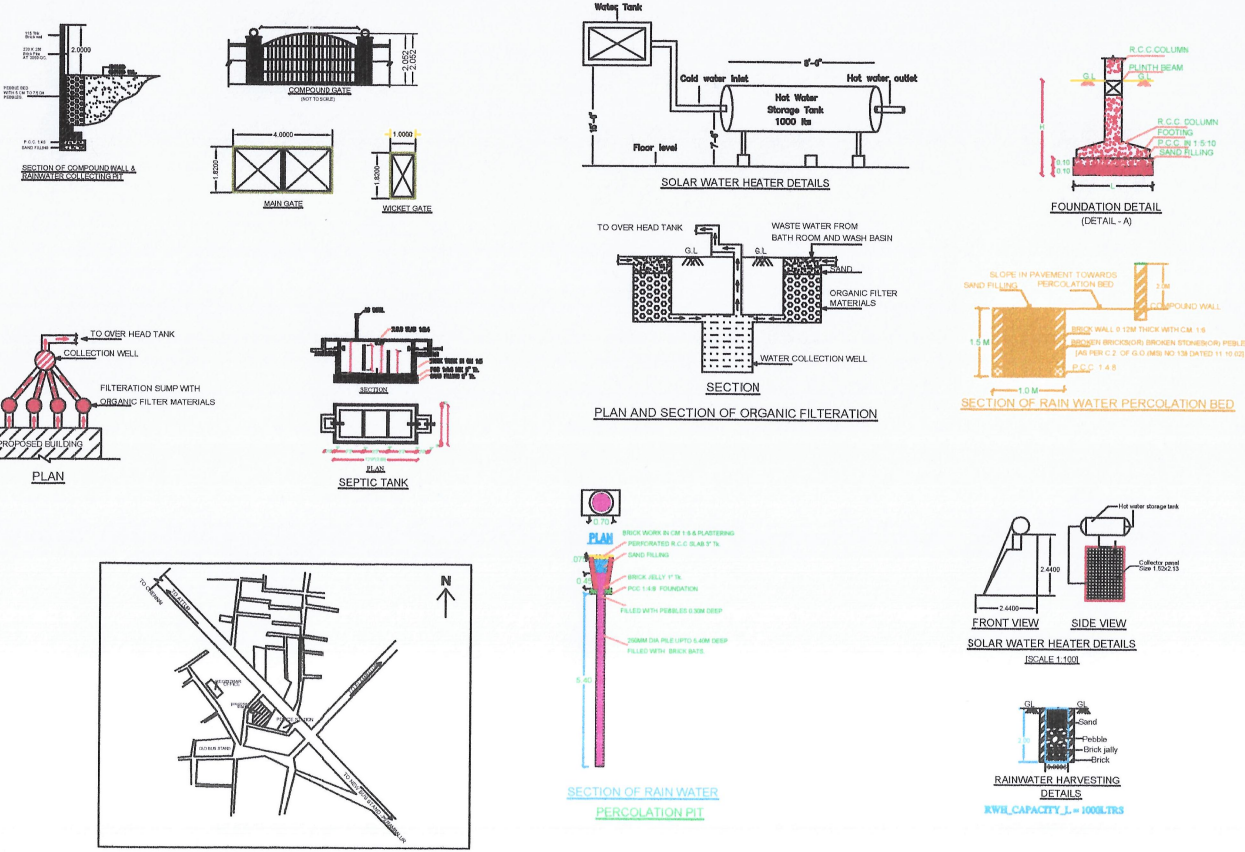

SCHEDULE OF JOINERIES:

REFERENCE	METER
O - OPEN	2.00 X 2.13
GG - DOOR	1.22 X 2.13
D1 - DOOR	0.76 X 2.13
SD - SLIDING DOOR	1.00 X 2.13
W - WINDOW	1.50 X 0.75
V - VENTILATOR	0.60 X 0.91

ASSISTANT ENGINEER
TOWN PLANNING INSPECTOR (TPI)

MUNICIPALITY ENGINEER (ME)

APPLICANT (COMMISSIONER)

REGISTERED ENGINEER (RE)