




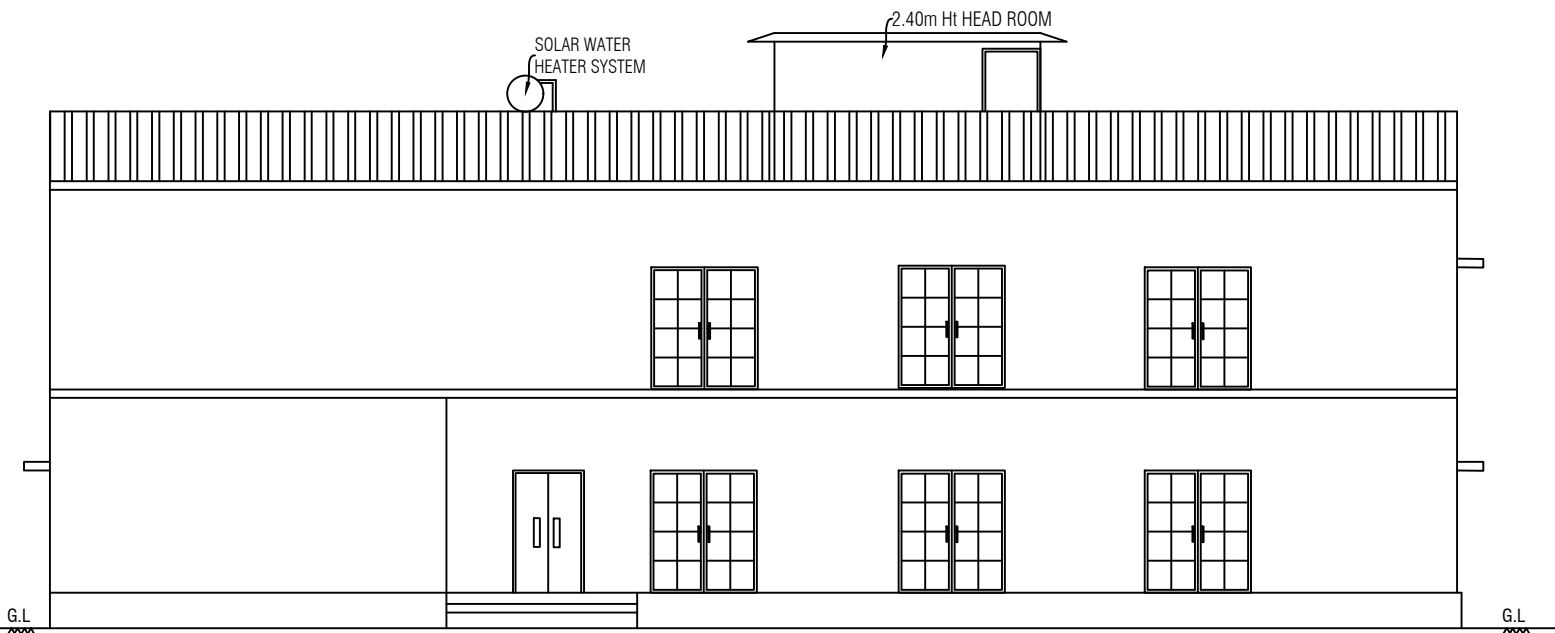

ELEVATION

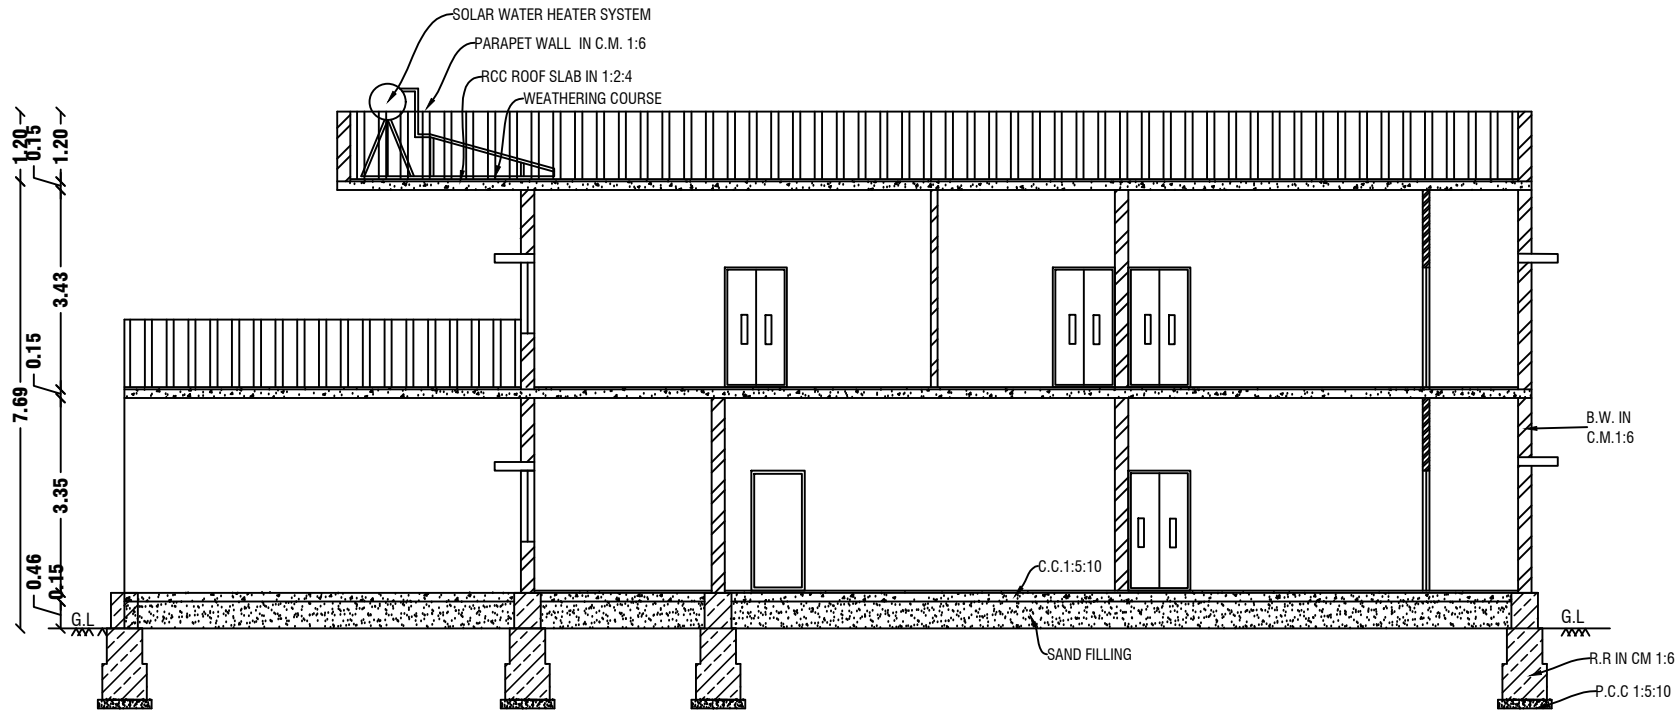


CROSS SECTION ON " A-A' "

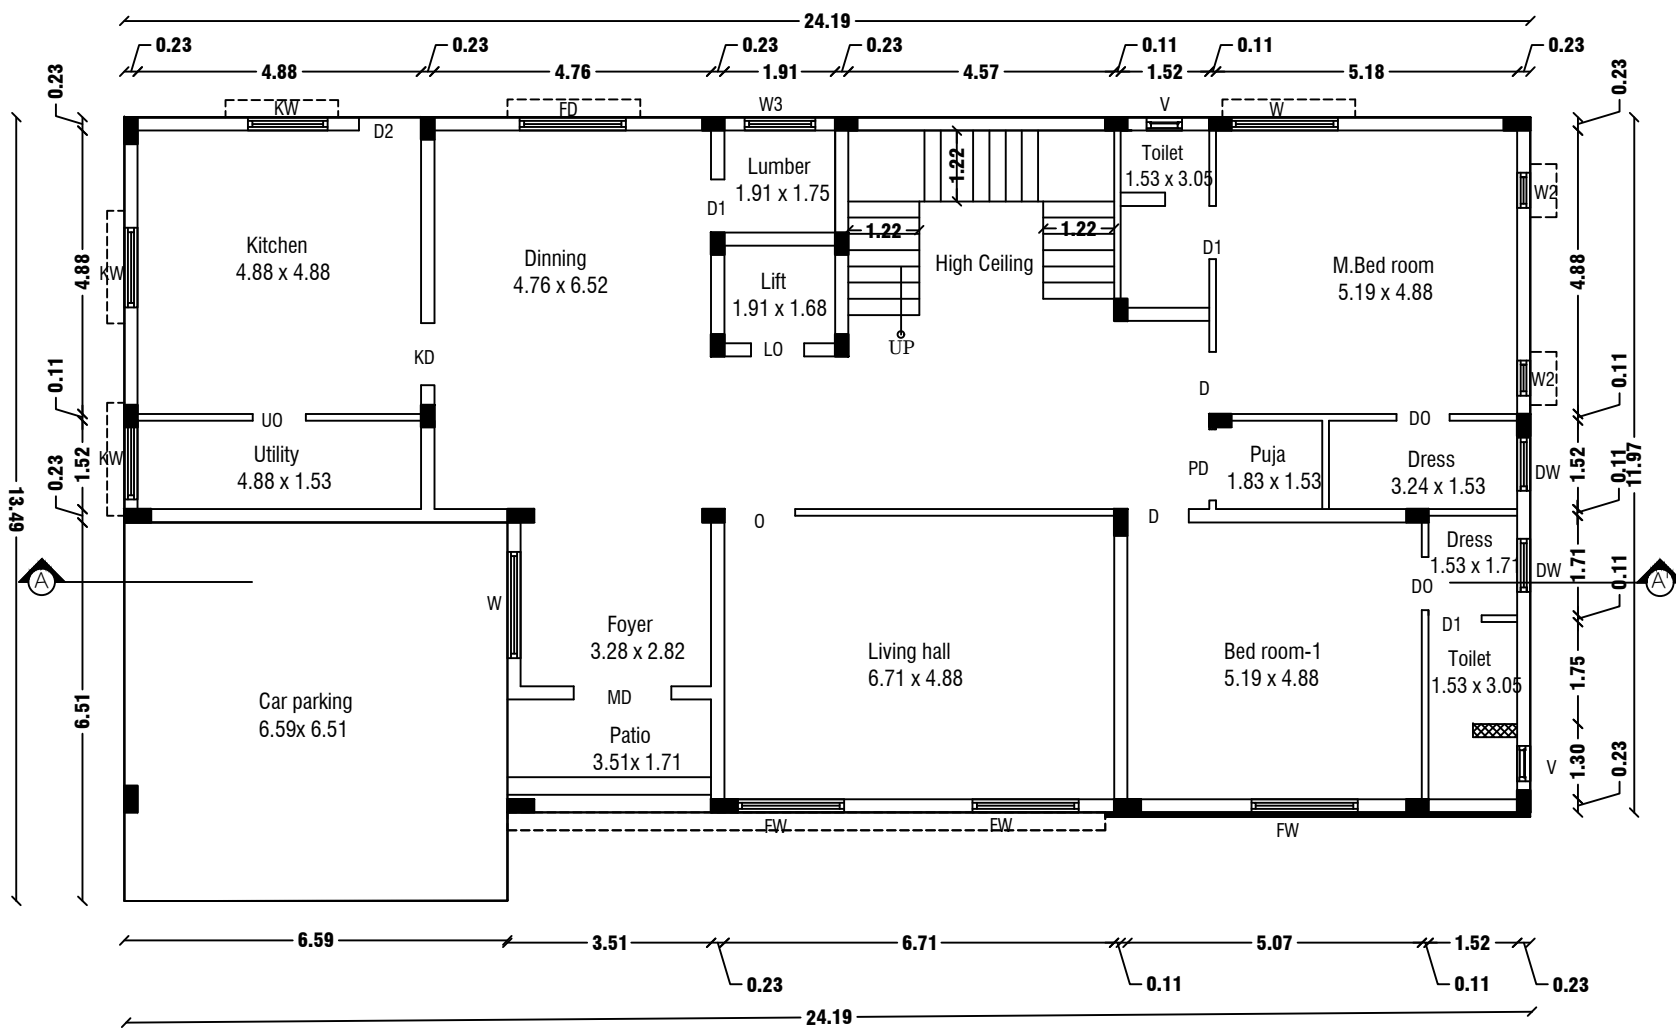


GROUND FLOOR PLAN

Centralized AC Provided

REVISED PLAN SHOWING THE R.C.C ROOF RESIDENTIAL GATED COMMUNITY BUILDING OF "M/s.NAAVAL PROPERTIES AND DEVELOPERS LLP" IN S.F.No: 9/1B, 10/2A1B, 13/1A, AT KANNANKURICHI VILLAGE & TOWN PANCHAYAT, SALEM TALUK, SALEM DISTRICT. SCALE 1:100

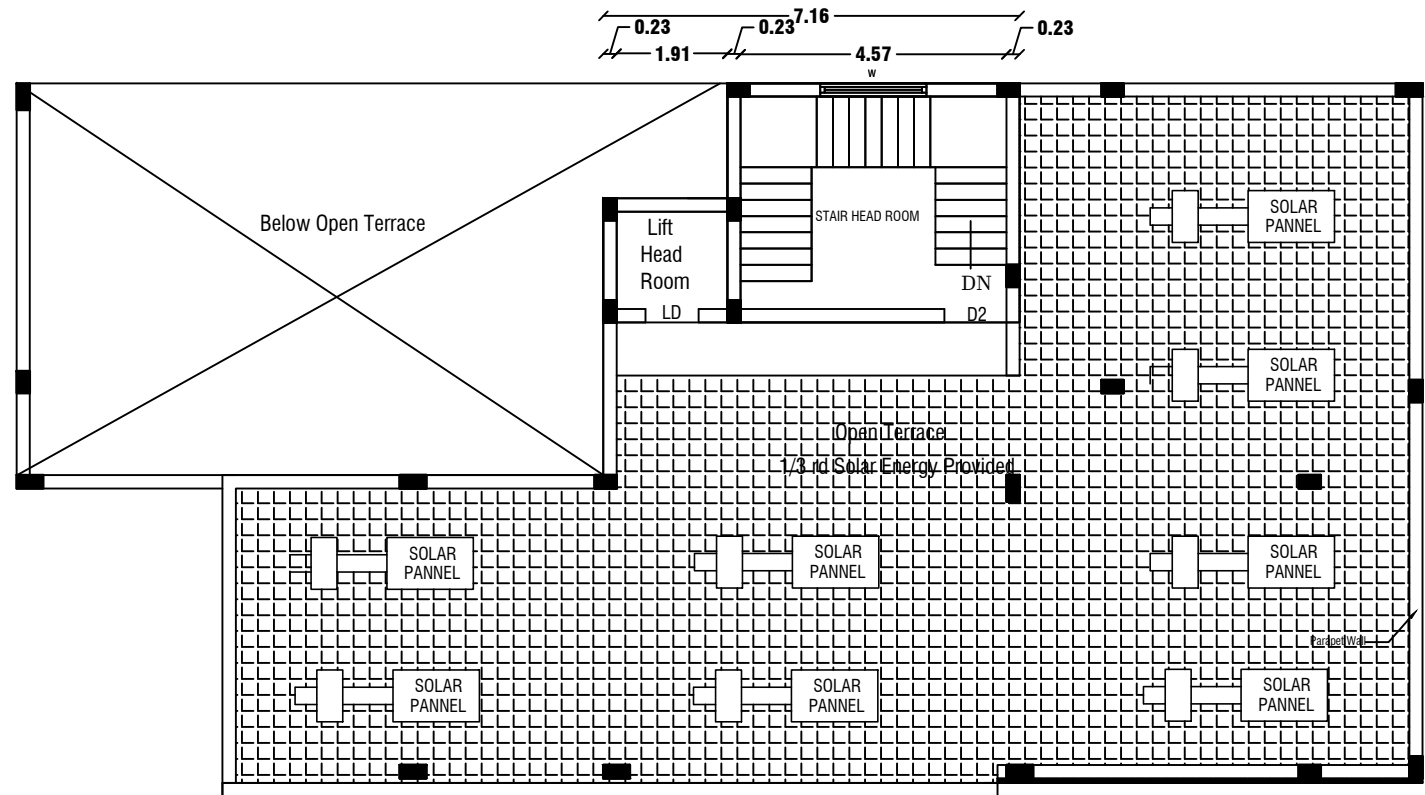


TERRACE FLOOR PLAN

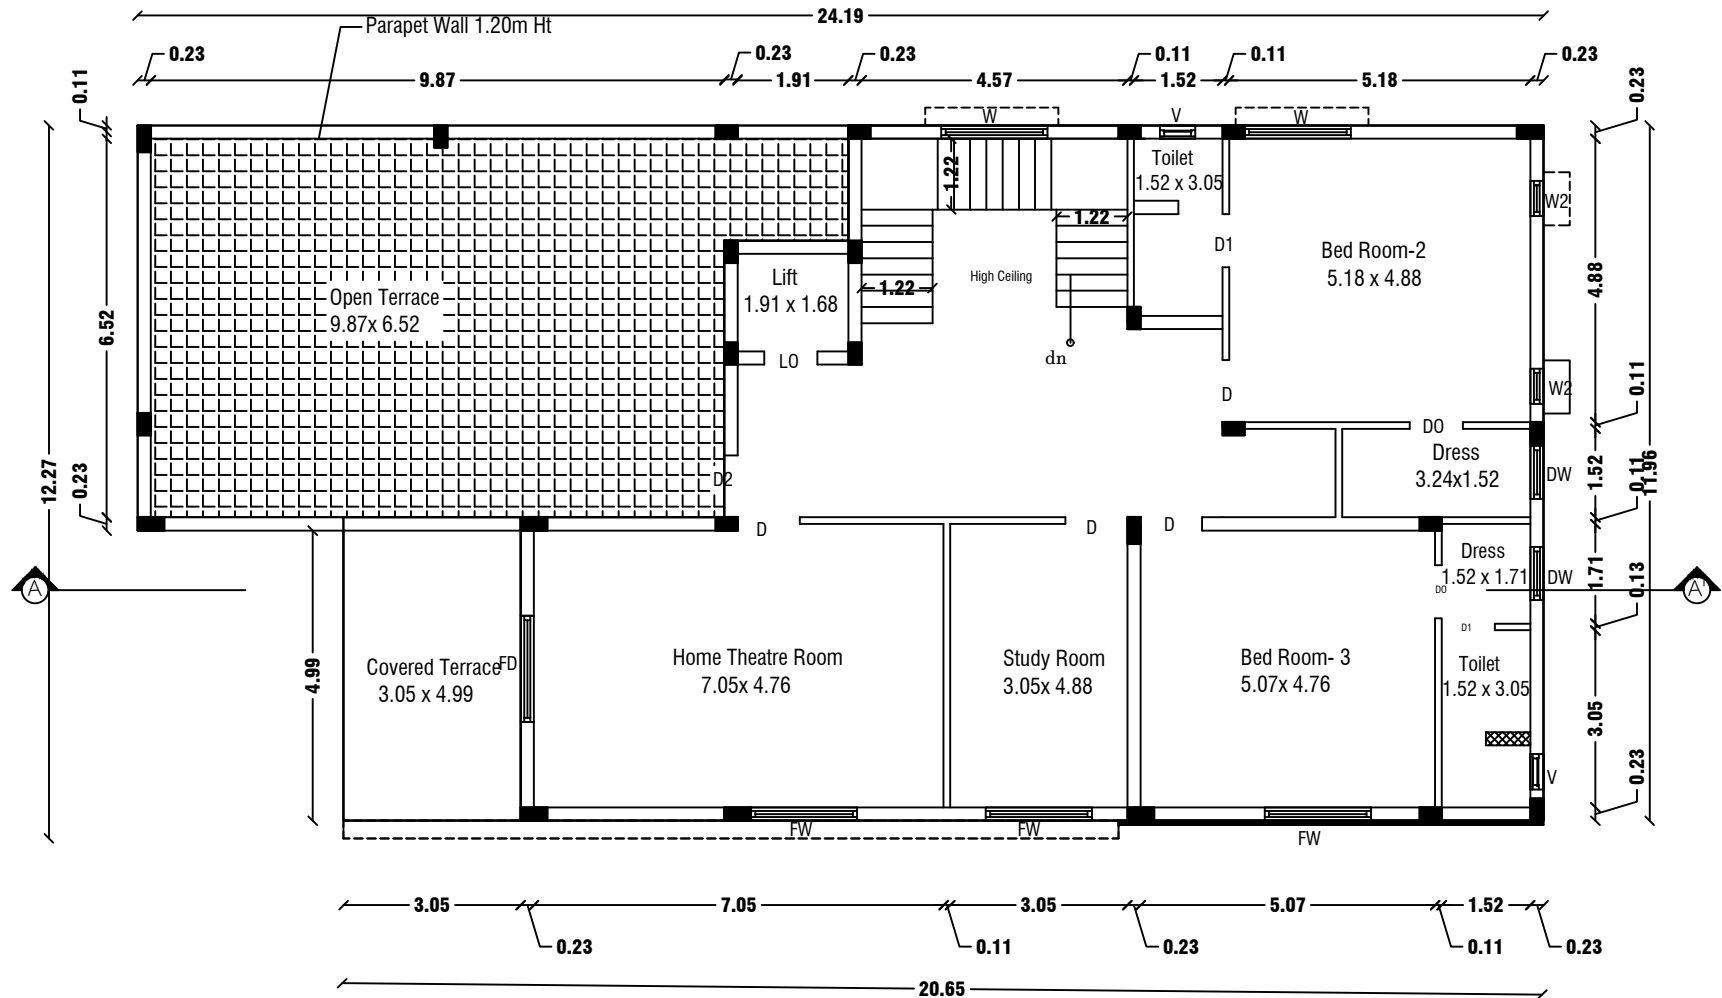

FIRST FLOOR PLAN

Centralized AC Provided

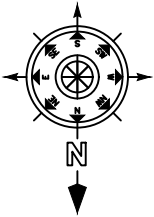

SHEET NO: 01/45

BLOCK NO:01

NOTE:

1. DTCP CHENNAI - FILE NO. 24229/2021, DT. 12.01.2022. PLANNING PERMISSION CONCURRENCE NO:03/2022.
2. DTCP SALEM - FILE NO. 3213/2021, DT. 18.03.2022. PLANNING PERMISSION NO:17/2022.
3. LOCAL BODY - FILE NO. 115/2022, DT. 30.05.2022. PLANNING PERMISSION NO:20/2022-2023.

JOINERY DETAILS

REF. ID	DESCRIPTIONS	SIZES
MD	MAIN DOOR	1.20X2.10
D	DOOR	1.00X2.10
D1	DOOR	0.90X2.10
PD	POOJA DOOR	1.80X2.10
LD	LIFT DOOR	0.91X2.10
O	OPEN	1.20X2.10
UO	UTILITY OPEN	0.91X2.10
FW	FRENCH WINDOW	1.80X1.50
KW	KITCHEN WINDOW	1.40X1.50
FD	FRENCH DOOR	1.83X1.50
W	WINDOW	1.80X1.50
W2	WINDOW	0.61X1.50
W3	WINDOW	1.22X0.90
V	VENTILATOR	0.91X0.61

AREA DETAILS

S.No	PARTICULARS	S.MT		
1	TOTAL AREA OF THE SITE (AS PER PATT) Also Consider For Approval	36205.00	NON FSI AREA	FSI AREA
2	TOTAL AREA OF THE SITE (AS PER DOCUMENT)	36219.00	DEDUCTI ON	
3	BLOCK-01 (AREA-G.F)	299.46	-	299.46
4	BLOCK-01 (AREA-F.F)	198.63	-	198.63
5	BLOCK-01 (AREA-Head Room)	25.25	25.25	0.00
	TOTAL AREA	523.34	25.25	498.09

APPLICANT

M/s. NAAVAL PROPERTIES AND DEVELOPERS LLP

REGISTERED PROFESSIONS


[Signature]

Er.A.Harikumar,M.E.,(struct) AMIE,MISTE,A.I.V,
Structural Eng,Chartered Eng(I) Approved Valuer,
TN.Govt.Registered Professional of DTCP(HNTDA)


Name of Profession	R.E	R.S.E	C.E	B.Q.A
Grade	I,I	I	I	I,I
Reg.No's	01/2019	11/2022	01/2019	01/2019

#6G, 1st Floor, CIVIL TEC, Tank Street,
Hosur-635109, Email:civiltec261@gmail.com,
Cell:95243-20261, 94449-34817.


CIVIL TEC - Er.Harikumar-9524320261

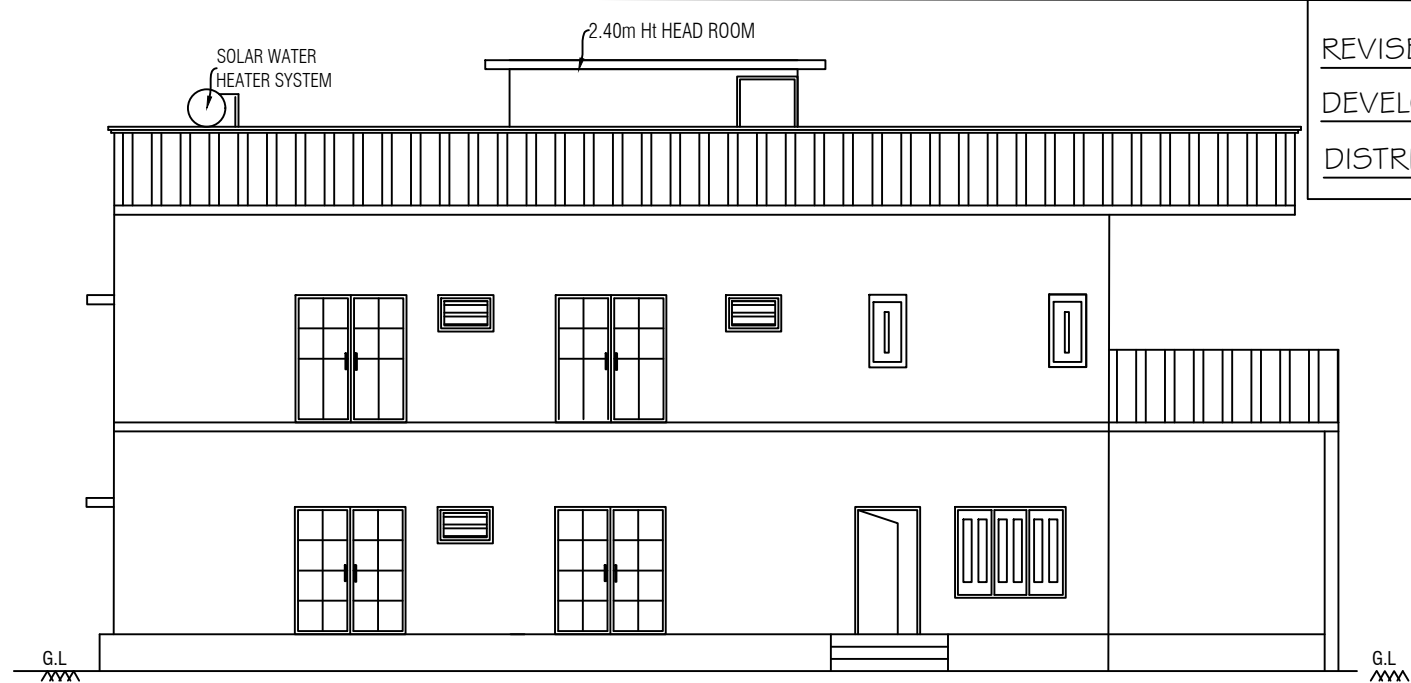

ELEVATION

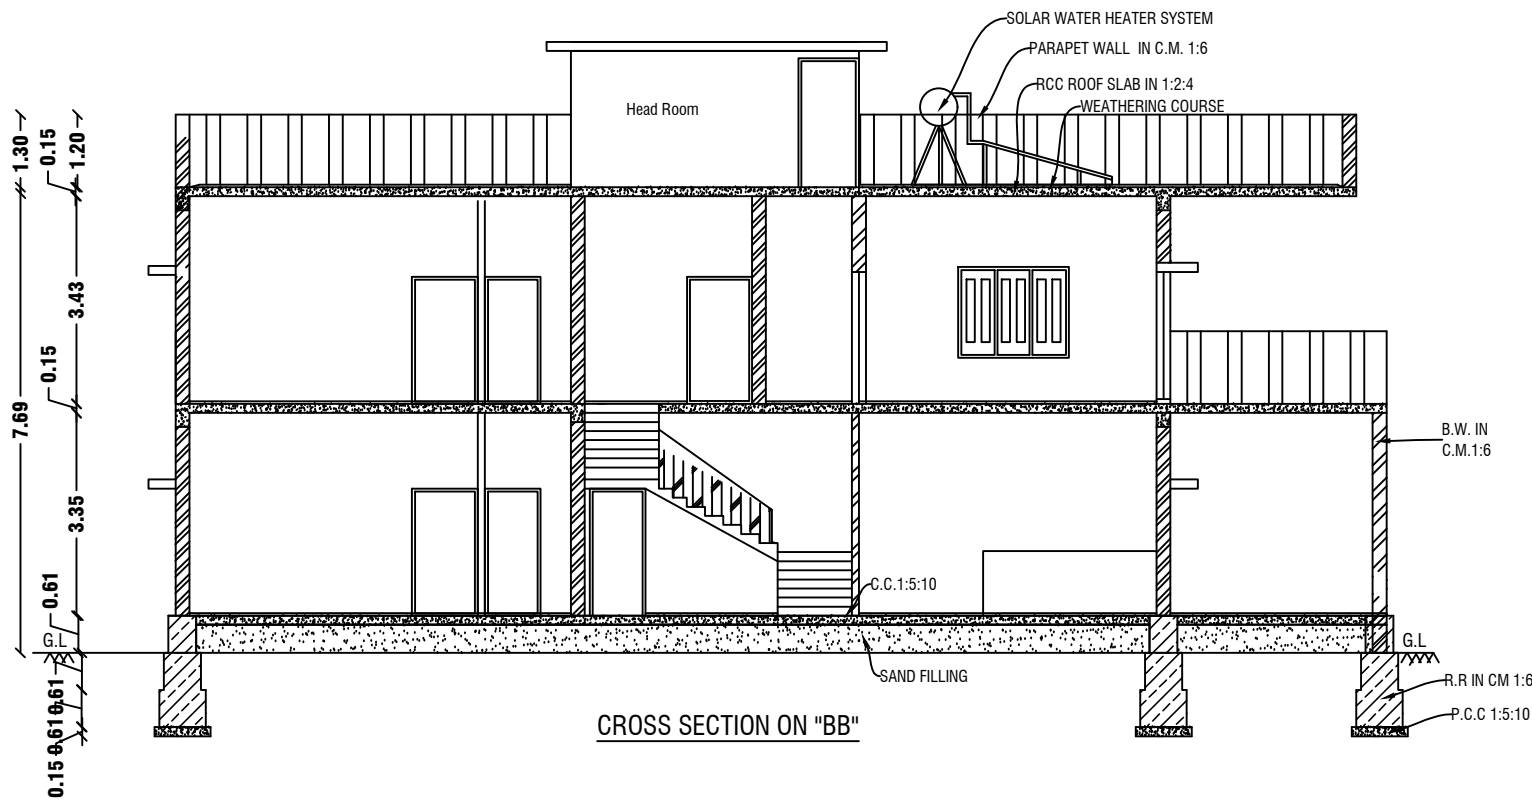


CROSS SECTION ON "BB"

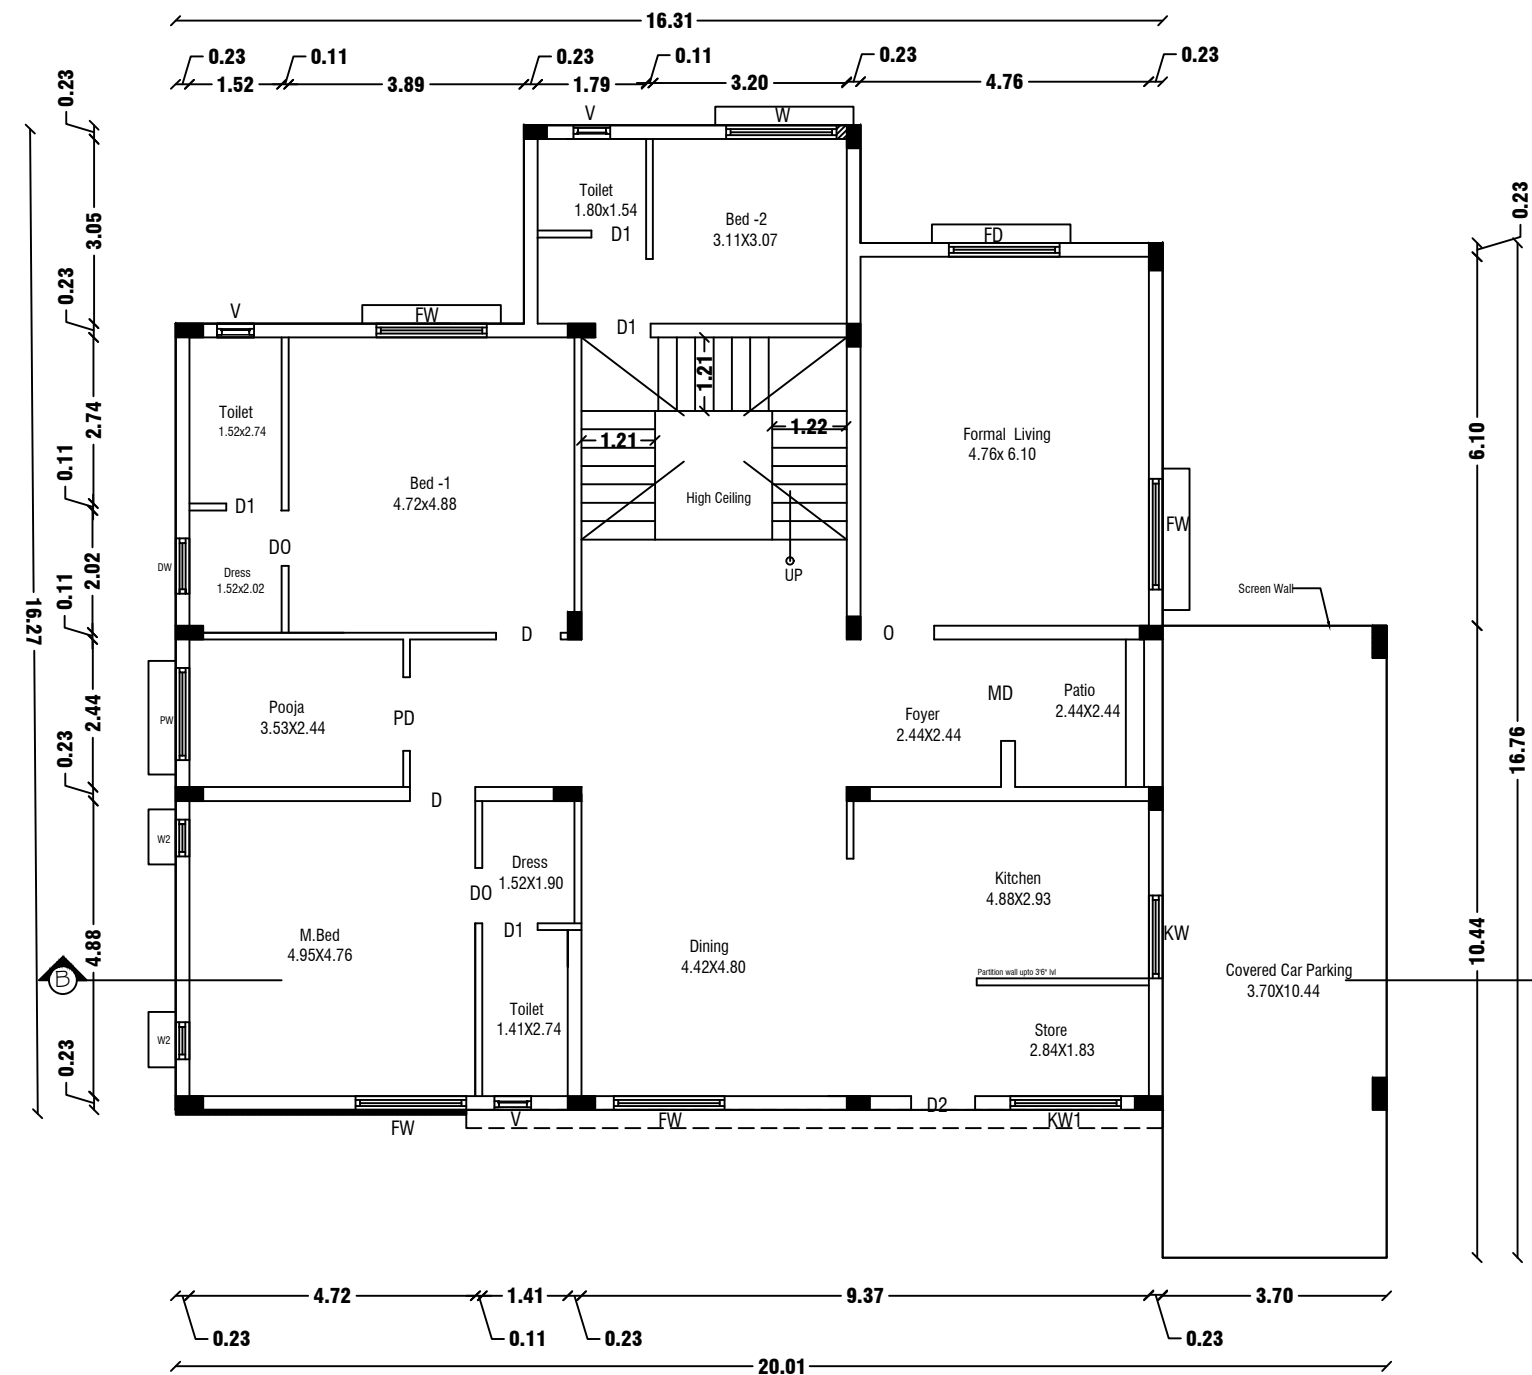


GROUND FLOOR PLAN
Centralized AC Provided


REVISED PLAN SHOWING THE R.C.C ROOF RESIDENTIAL GATED COMMUNITY BUILDING OF "M/s.NAAVAL PROPERTIES AND DEVELOPERS LLP" IN S.F.No: 9/1B,10/2A1B,13/1A, AT KANNANKURICHI VILLAGE & TOWN PANCHAYAT, SALEM TALUK,SALEM DISTRICT. SCALE 1:100

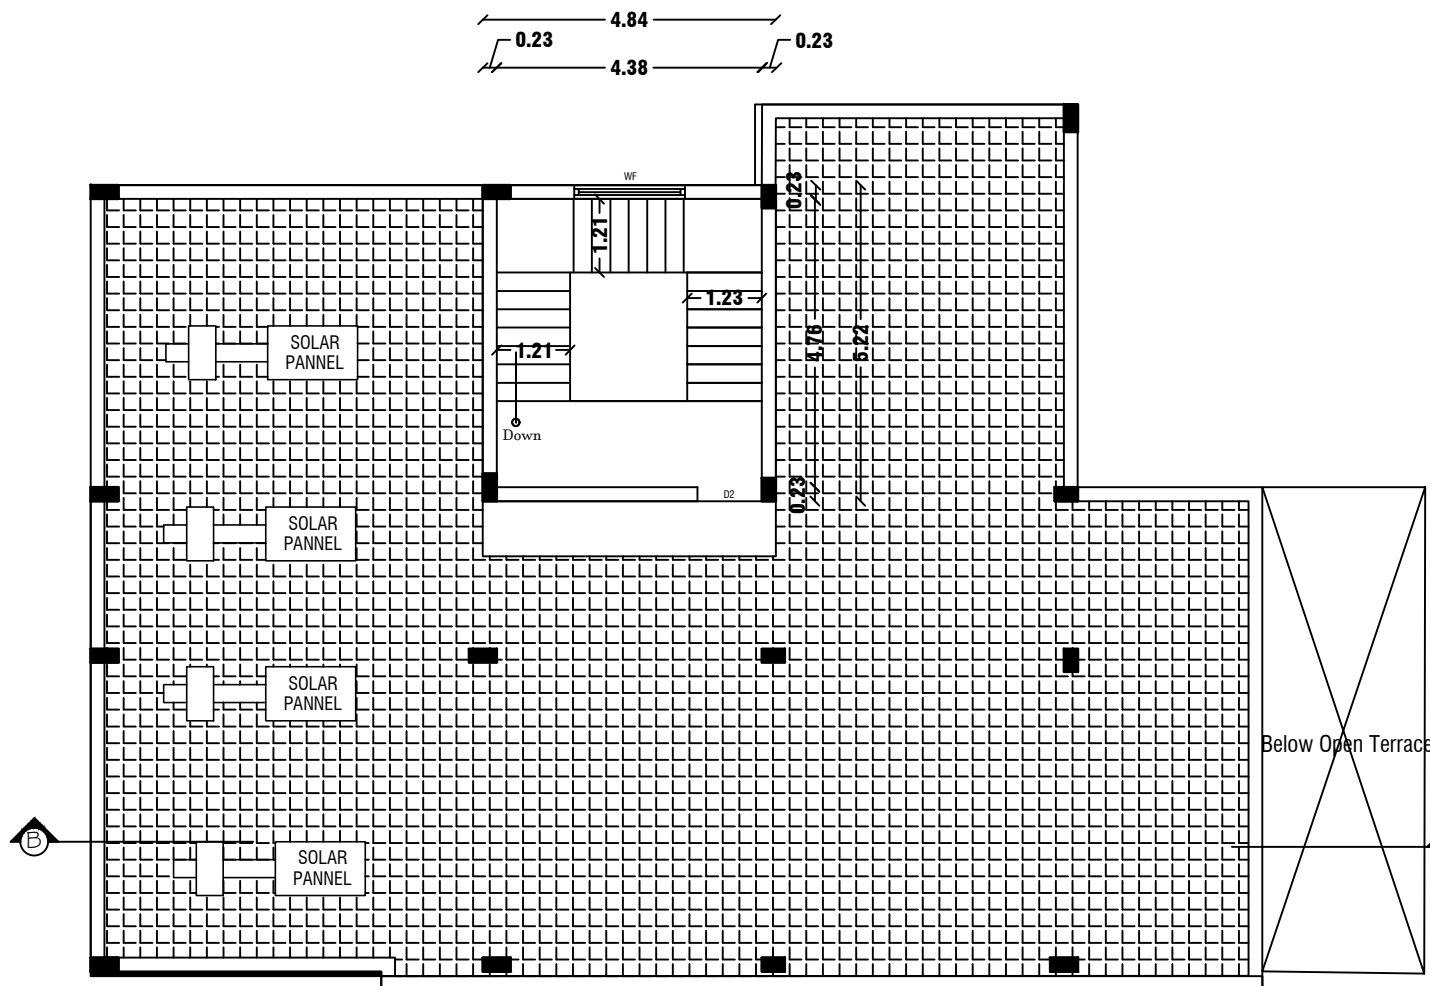

TERRACE FLOOR PLAN

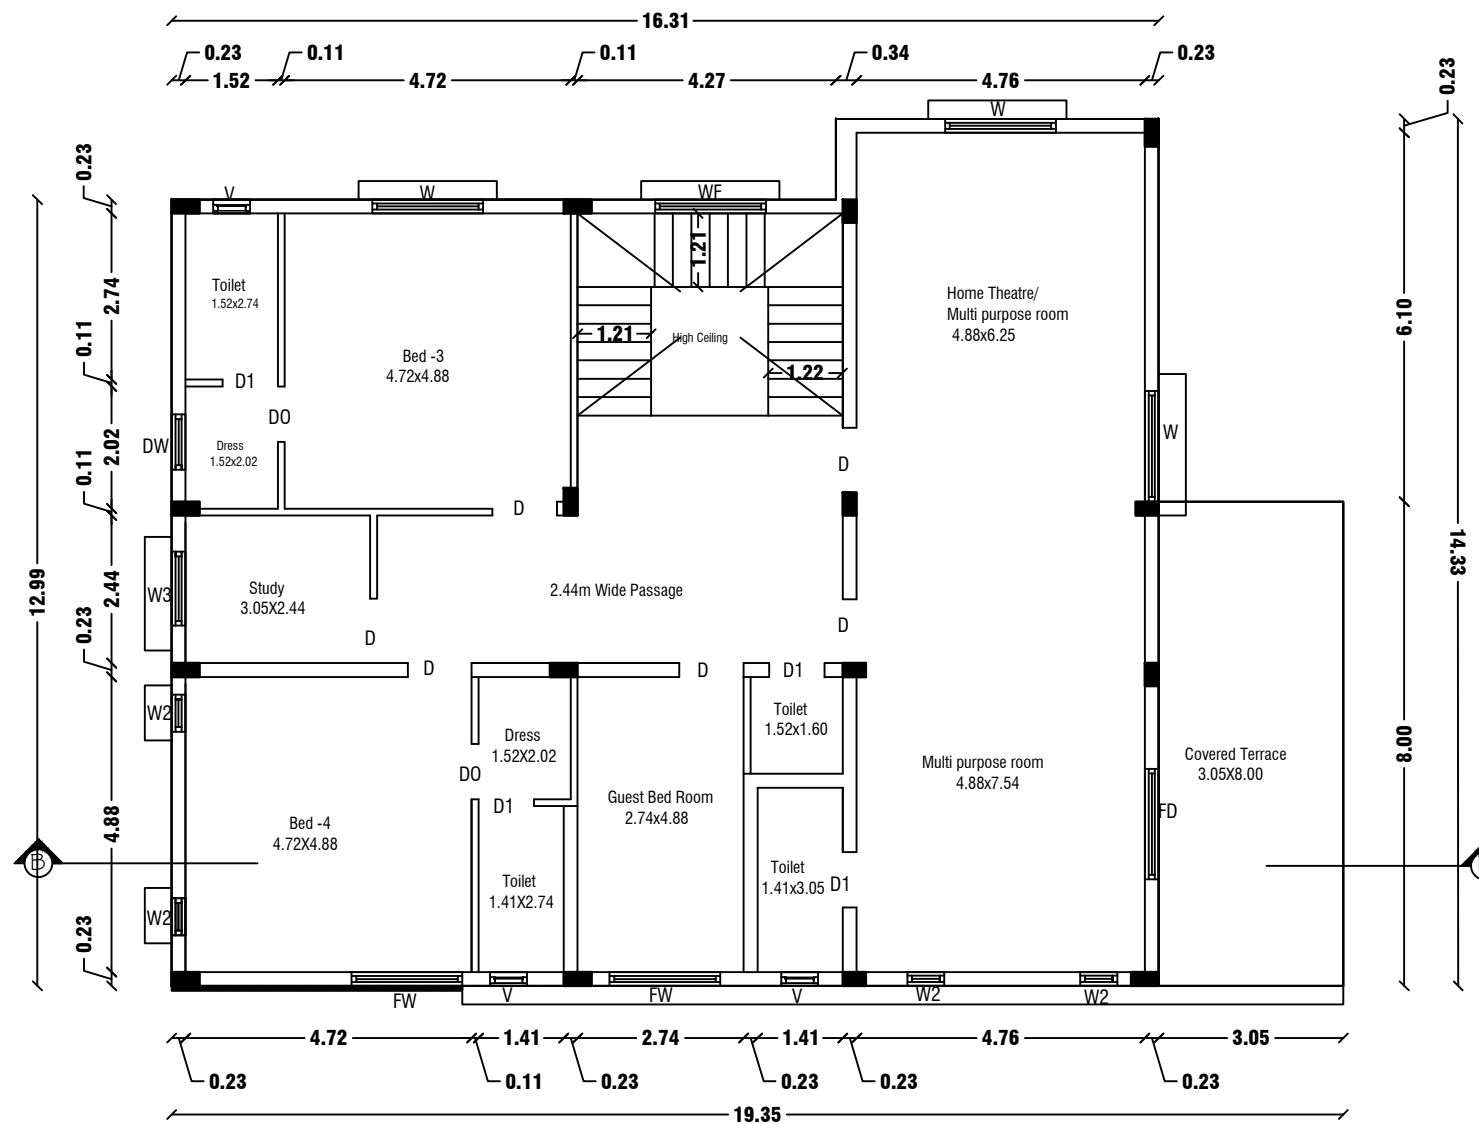

FIRST FLOOR PLAN
Centralized AC Provided

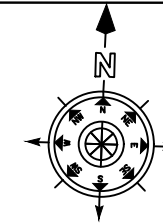

SHEET NO: 02/45

BLOCK NO:02

NOTE:

1. DTCP CHENNAI - FILE NO. 24229/2021,DT.12.01.2022. PLANNING PERMISSION CONCURRENCE NO:03/2022.
2. DTCP SALEM - FILE NO. 3213/2021, DT.18.03.2022. PLANNING PERMISSION NO:17/2022.
3. LOCAL BODY - FILE NO. 115/2022, DT.30.05.2022. PLANNING PERMISSION NO:20/2022-2023.

JOINERY DETAILS

REF. ID	DESCRIPTIONS	SIZES
MD	MAIN DOOR	1.20X2.10
D	DOOR	1.00X2.10
D1	DOOR	0.90X2.10
D2	DOOR	0.87X2.10
PD	POOJA DOOR	1.80X2.10
O	OPEN	1.20X2.10
FW	FRENCH WINDOW	1.80X1.50
W	WINDOW	1.80X1.50
W1	WINDOW	1.22X1.50
W2	WINDOW	0.61X0.90
V	VENTILATOR	0.91X0.61

AREA DETAILS

S.No	PARTICULARS	S.MT		
1	TOTAL AREA OF THE SITE (AS PER PATTA) Also Consider For Approval	36205.00	NON FSI AREA	FSI AREA
2	TOTAL AREA OF THE SITE (AS PER DOCUMENT)	36219.00	DEDUCTI ON	
3	BLOCK-02(AREA-G.F)	275.37	-	275.3700 000
4	BLOCK-02(AREA-F.F)	243.36	-	243.3600 000
5	BLOCK-02(AREA-Head Room)	25.26	25.26	-
	TOTAL AREA	543.990000 00	25.26000 00	518.7300 000

APPLICANT

[Signature]

M/s. NAAVAL PROPERTIES AND DEVELOPERS LLP

ENGINEER

[Signature]


Er.A.Harikumar,M.E.,(struct),AMIE,MISTE,A.I.V,
Structural Eng,Chartered Eng(I),Approved Valuer,
TN.Govt.Registered Professional of DTCP(HNTDA)

Name of Profession	R.E	R.S.E	C.E	B.Q.A
Grade	I.I	I	I	I.I
Reg.No's	01/2019	11/2022	01/2019	01/2019

#6G, 1st Floor, CIVIL TEC, Tank Street,
Hosur-635109, Email-civiltec261@gmail.com,
Cell:95243-20261, 94449-34817.

CIVIL TEC - Er.Harikumar-9524320261

REVISED PLAN SHOWING THE R.C.C RESIDENTIAL GATED COMMUNITY BUILDING OF "M/s.NAAVAL PROPERTIES AND DEVELOPERS LLP" IN S.F.No: 9/1B,10/2A1B,13/1A, AT KANNANKURICHI VILLAGE & TOWN PANCHAYAT, SALEM TALUK,SALEM DISTRICT. SCALE 1:100

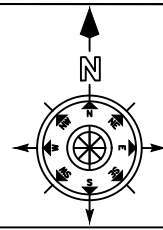

SHEET NO: 03/45

BLOCK NO:03

NOTE:

1. DTCP CHENNAI - FILE NO. 24229/2021,DT.12.01.2022.
PLANNING PERMISSION CONCURRENCE NO:03/2022.
2. DTCP SALEM - FILE NO. 3213/2021, DT.18.03.2022.
PLANNING PERMISSION NO:17/2022.
3. LOCAL BODY - FILE NO. 115/2022, DT.30.05.2022.
PLANNING PERMISSION NO:20/2022-2023.

JOINERY DETAILS

REF. ID	DESCRIPTIONS	SIZES
MD	MAIN DOOR	1.20X2.10
D	DOOR	1.00X2.10
D1	DOOR	0.90X2.10
PD	POOJA DOOR	1.80X2.10
O	OPEN	1.20X2.10
FW	FRENCH WINDOW	1.80X1.50
W	WINDOW	1.80X1.50
W1	WINDOW	1.22X1.50
W2	WINDOW	0.61X0.90
V	VENTILATOR	0.91X0.61

AREA DETAILS

S.No	PARTICULARS	S.MT		
1	TOTAL AREA OF THE SITE (AS PER PATT) Also Consider For Approval	36205.00	NON FSI AREA	FSI AREA
2	TOTAL AREA OF THE SITE (AS PER DOCUMENT)	36219.00	DEDUCTI ON	
3	BLOCK-03(AREA-G.F)	257.60	-	257.60
4	BLOCK-03(AREA-F.F)	211.00	-	211.00
5	BLOCK-03(AREA-Head Room)	25.26	25.26	-
	TOTAL AREA	493.86	25.26	468.60

APPLICANT

K. P. S.

M/s. NAAVAL PROPERTIES AND DEVELOPERS LLP

ENGINEER






Shamun

Er.A.Harikumar,M.E.,(struct),AMIE,MISTE,A.I.V,
Structural Eng,Chartered Eng(I),Approved Valuer,
TN.Govt.Registered Professional of DTCP(HNTDA)


Name of Profession	R.E	R.S.E	C.E	B.Q.A
Grade	I.I	I	I	I.I
Reg.No's	01/2019	11/2022	01/2019	01/2019

#6G, 1st Floor, CIVIL TEC, Tank Street,
Hosur-635109, Email-civiltec261@gmail.com,
Cell:95243-20261, 94449-34817.

CIVIL TEC - Er.Harikumar-9524320261

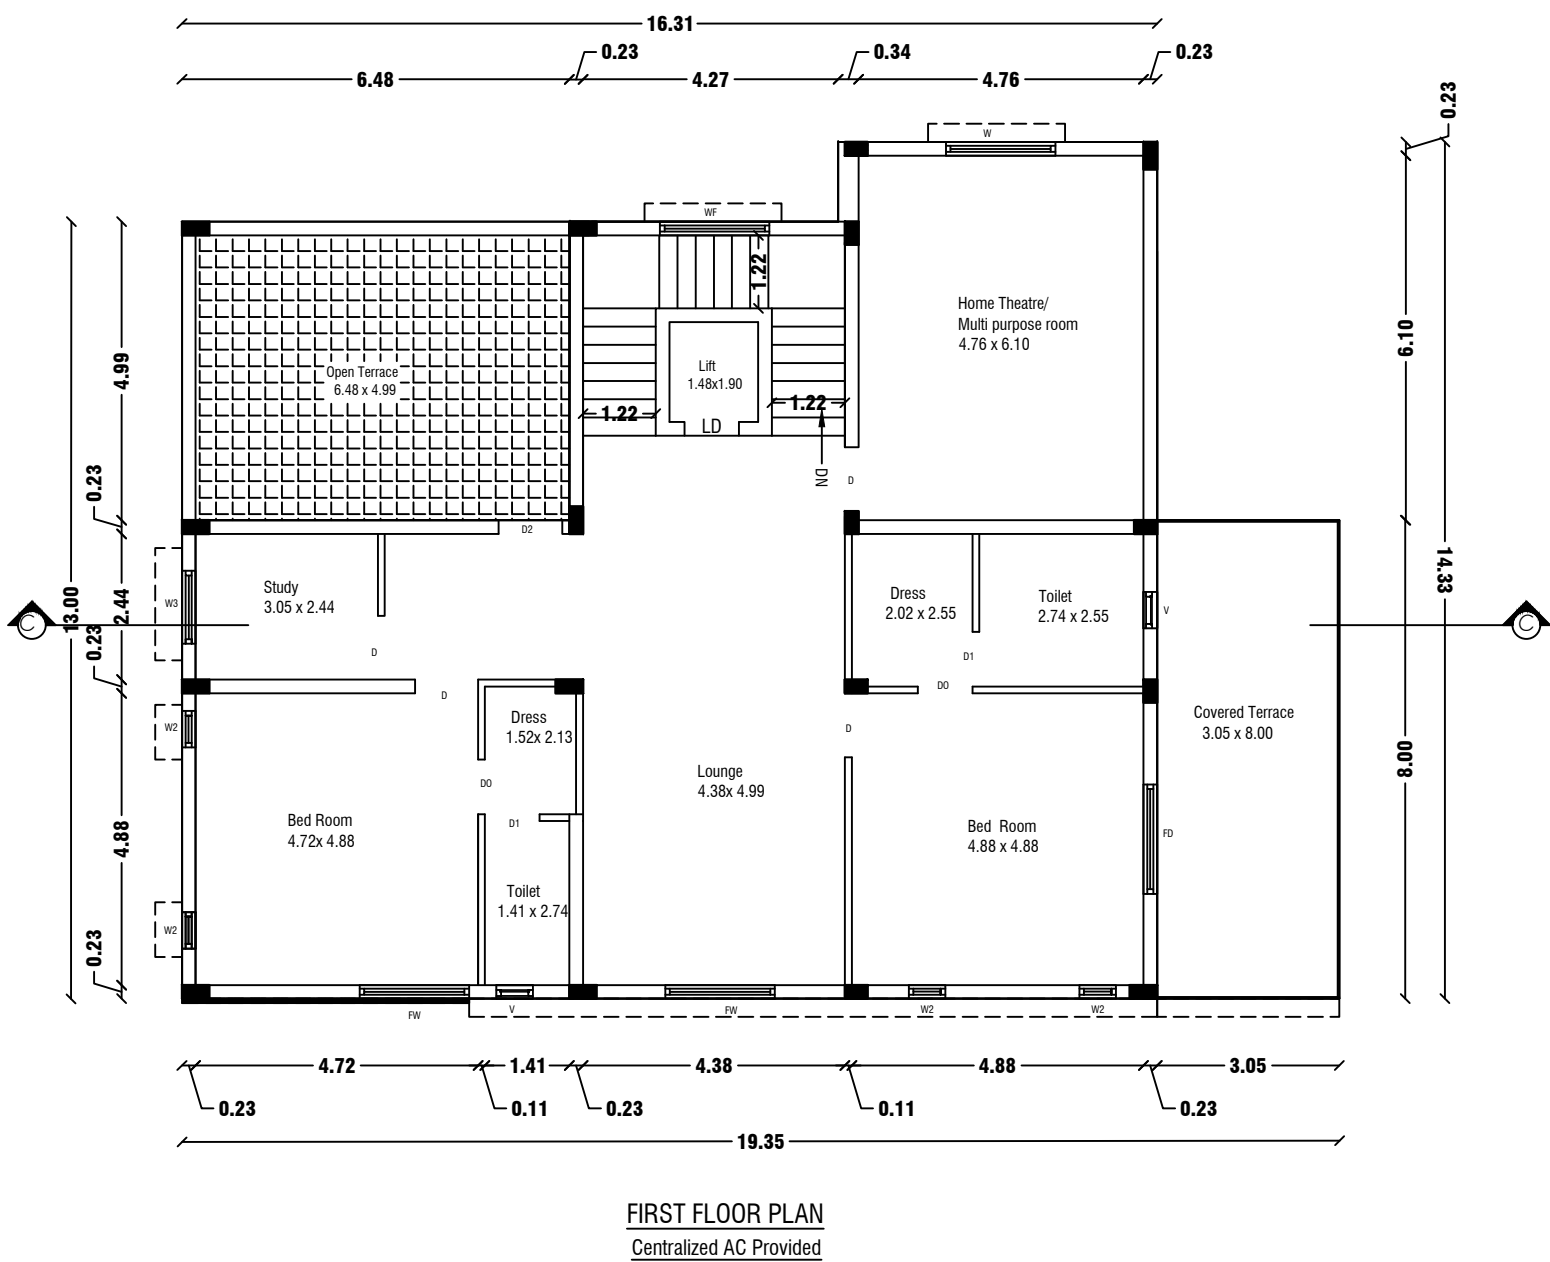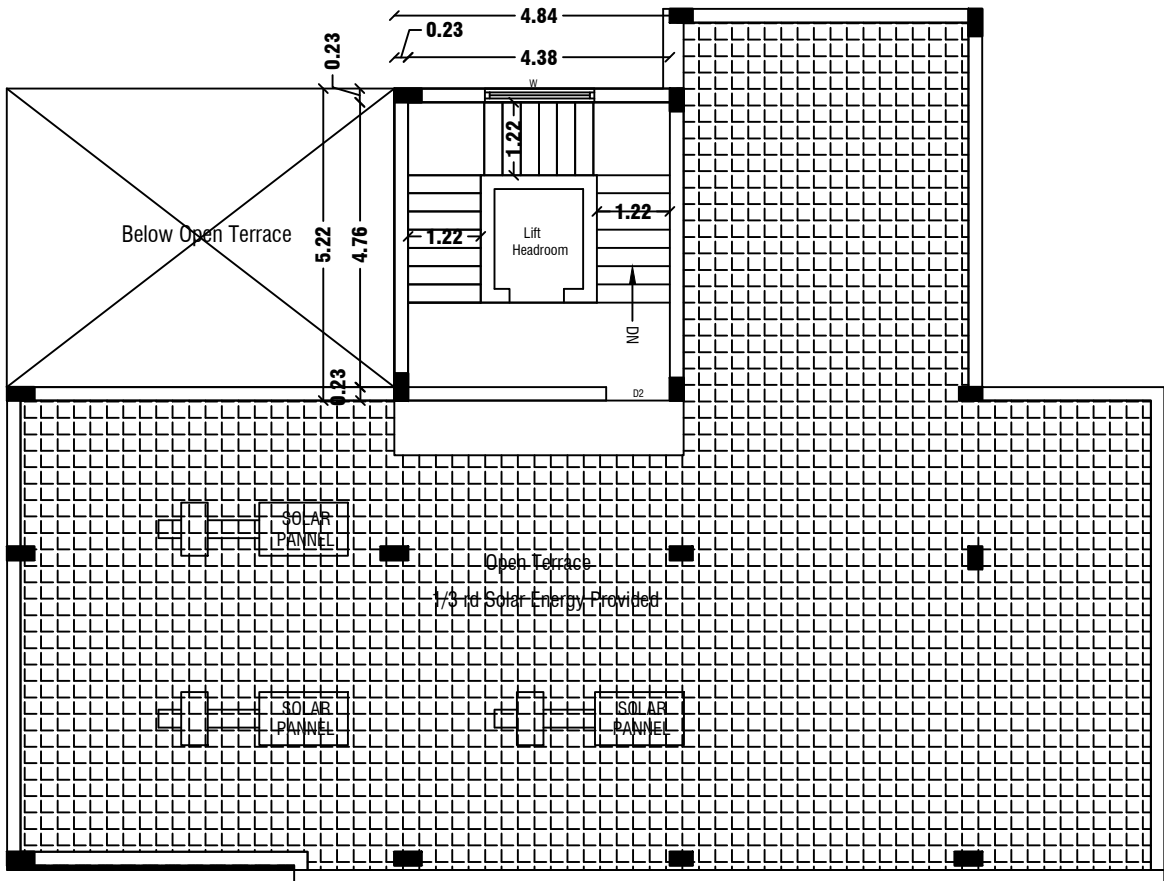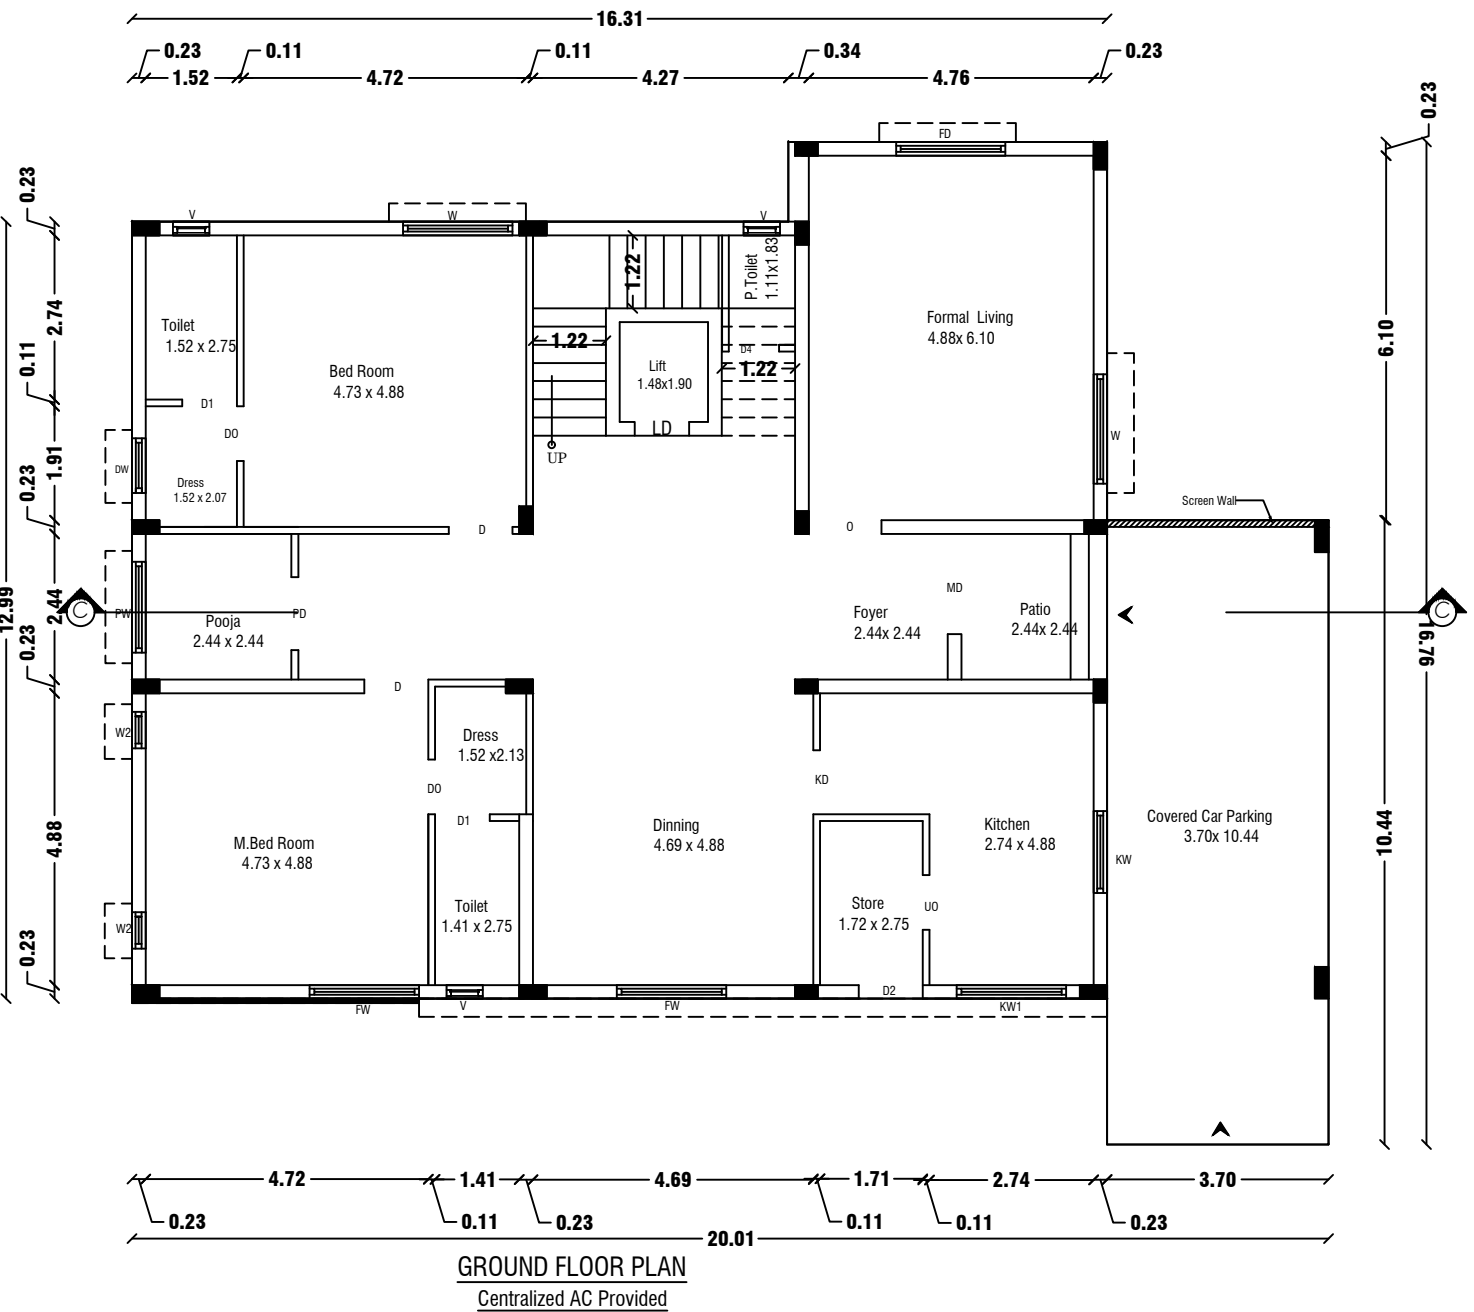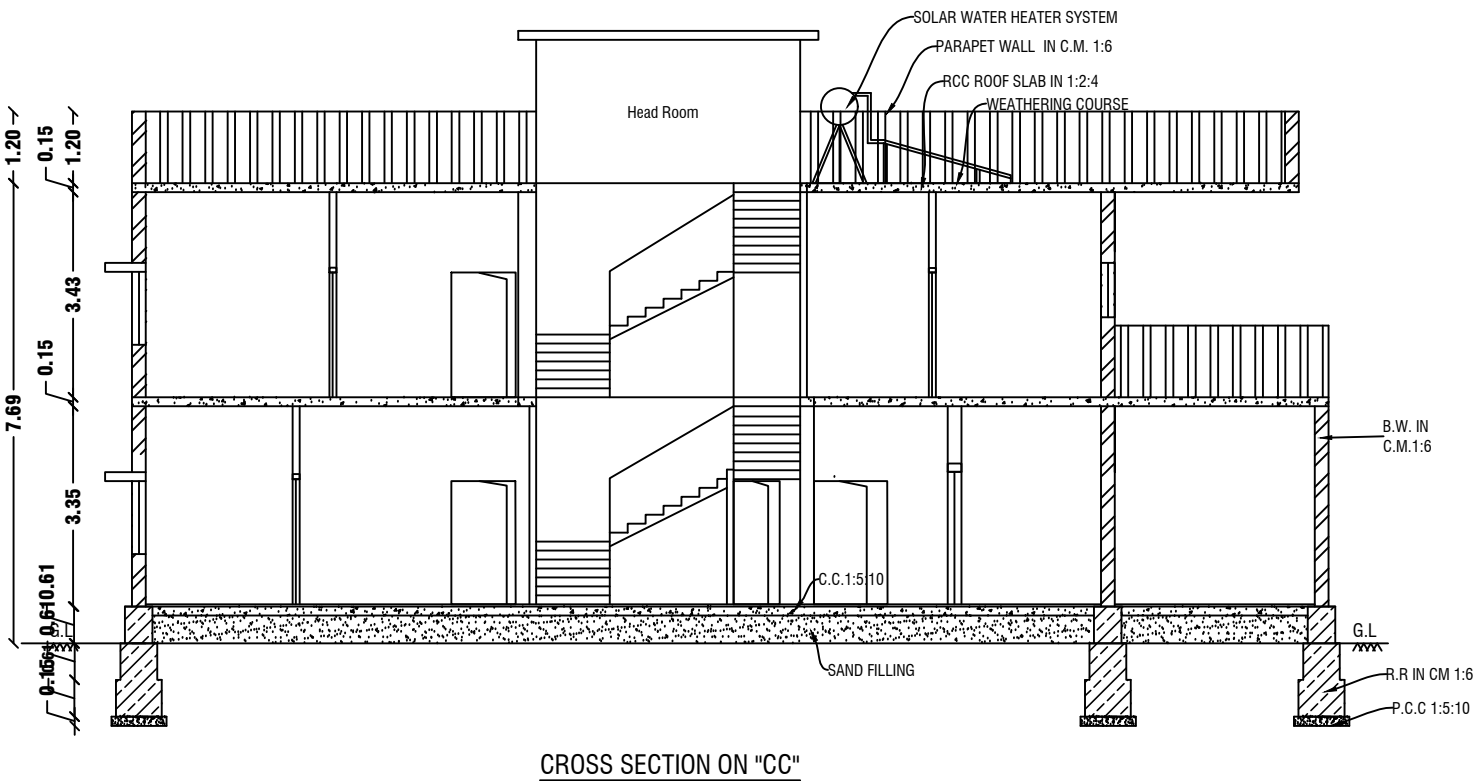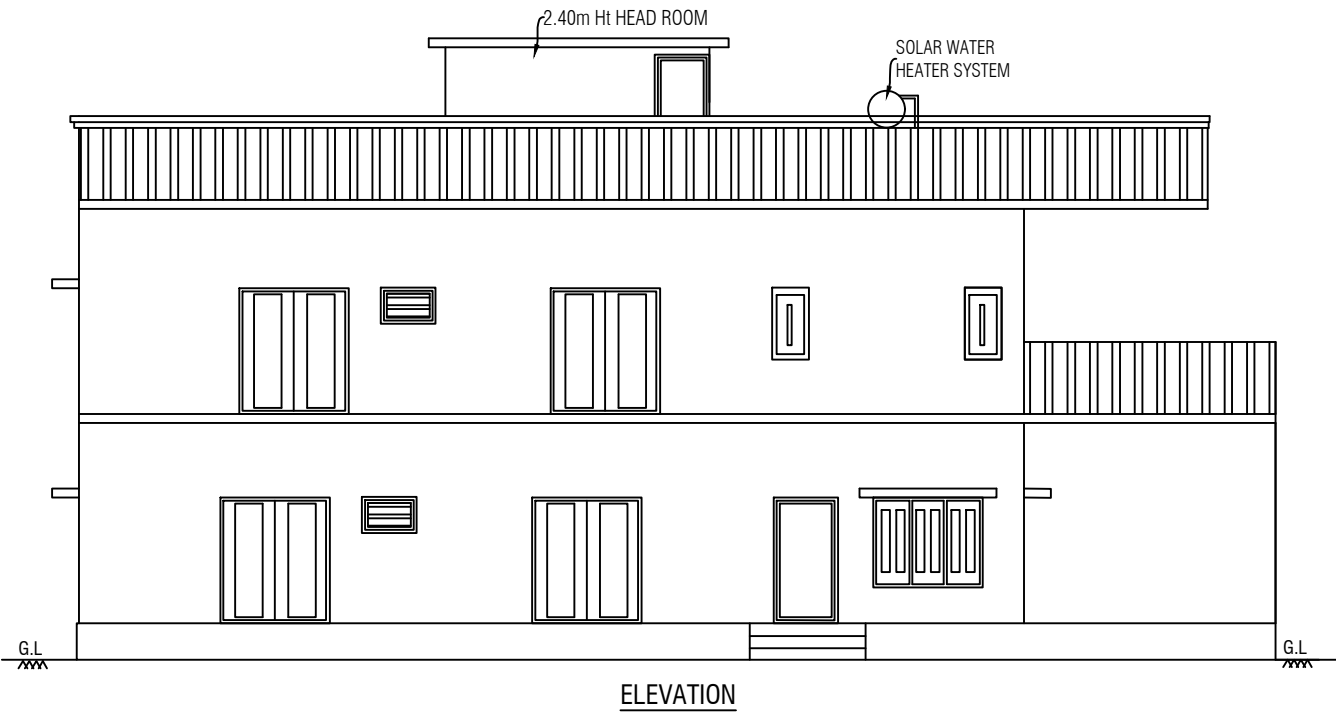

REVISED PLAN SHOWING THE R.C.C ROOF RESIDENTIAL GATED COMMUNITY BUILDING OF "M/s.NAAVAL PROPERTIES AND DEVELOPERS LLP" IN S.F.No: 9/1B,10/2A1B,13/1A, AT KANNANKURICHI VILLAGE & TOWN PANCHAYAT, SALEM TALUK,SALEM DISTRICT. SCALE 1:100

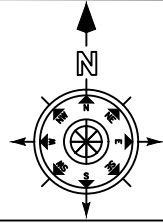

SHEET NO: 04/45

BLOCK NO:04

NOTE:

1. DTCP CHENNAI - FILE NO. 24229/2021,DT.12.01.2022.
PLANNING PERMISSION CONCURRENCE NO:03/2022.
2. DTCP SALEM - FILE NO. 3213/2021, DT.18.03.2022.
PLANNING PERMISSION NO:17/2022.
3. LOCAL BODY - FILE NO. 115/2022, DT.30.05.2022.
PLANNING PERMISSION NO:20/2022-2023.

JOINERY DETAILS

REF. ID	DESCRIPTIONS	SIZES
MD	MAIN DOOR	1.20X2.10
D	DOOR	1.00X2.10
D1	DOOR	0.90X2.10
PD	POOJA DOOR	1.80X2.10
O	OPEN	1.20X2.10
FW	FRENCH WINDOW	1.80X1.50
W	WINDOW	1.80X1.50
W1	WINDOW	1.22X1.50
W2	WINDOW	0.61X0.90
V	VENTILATOR	0.91X0.61

AREA DETAILS

S.No	PARTICULARS	S.MT		
1	TOTAL AREA OF THE SITE (AS PER PATT) Also Consider For Approval	36205.00	NON FSI AREA	FSI AREA
2	TOTAL AREA OF THE SITE (AS PER DOCUMENT)	36219.00	DEDUCTI ON	
3	BLOCK-04(AREA-G.F)	273.05	-	273.05
4	BLOCK-04(AREA-F.F)	211.03	-	211.03
5	BLOCK-04(AREA-Head Room)	25.26	25.26	-
	TOTAL AREA	509.34	25.26	484.08

APPLICANT

F. P. t

M/s. NAAVAL PROPERTIES AND DEVELOPERS LLP

ENGINEER






Shrini


Er.A.Harikumar,M.E.,(struct),AMIE,MISTE,A.I.V,
Structural Eng,Chartered Eng(I),Approved Valuer,
TN.Govt.Registered Professional of DTCP(HNTDA)

Name of Profession	R.E	R.S.E	C.E	B.Q.A
Grade	I.I	I	I	I.I
Reg.No's	01/2019	11/2022	01/2019	01/2019


#6G, 1st Floor, CIVIL TEC, Tank Street,
Hosur-635109, Email-civiltec261@gmail.com,
Cell:95243-20261, 94449-34817.

CIVIL TEC - Er.Harikumar-9524320261

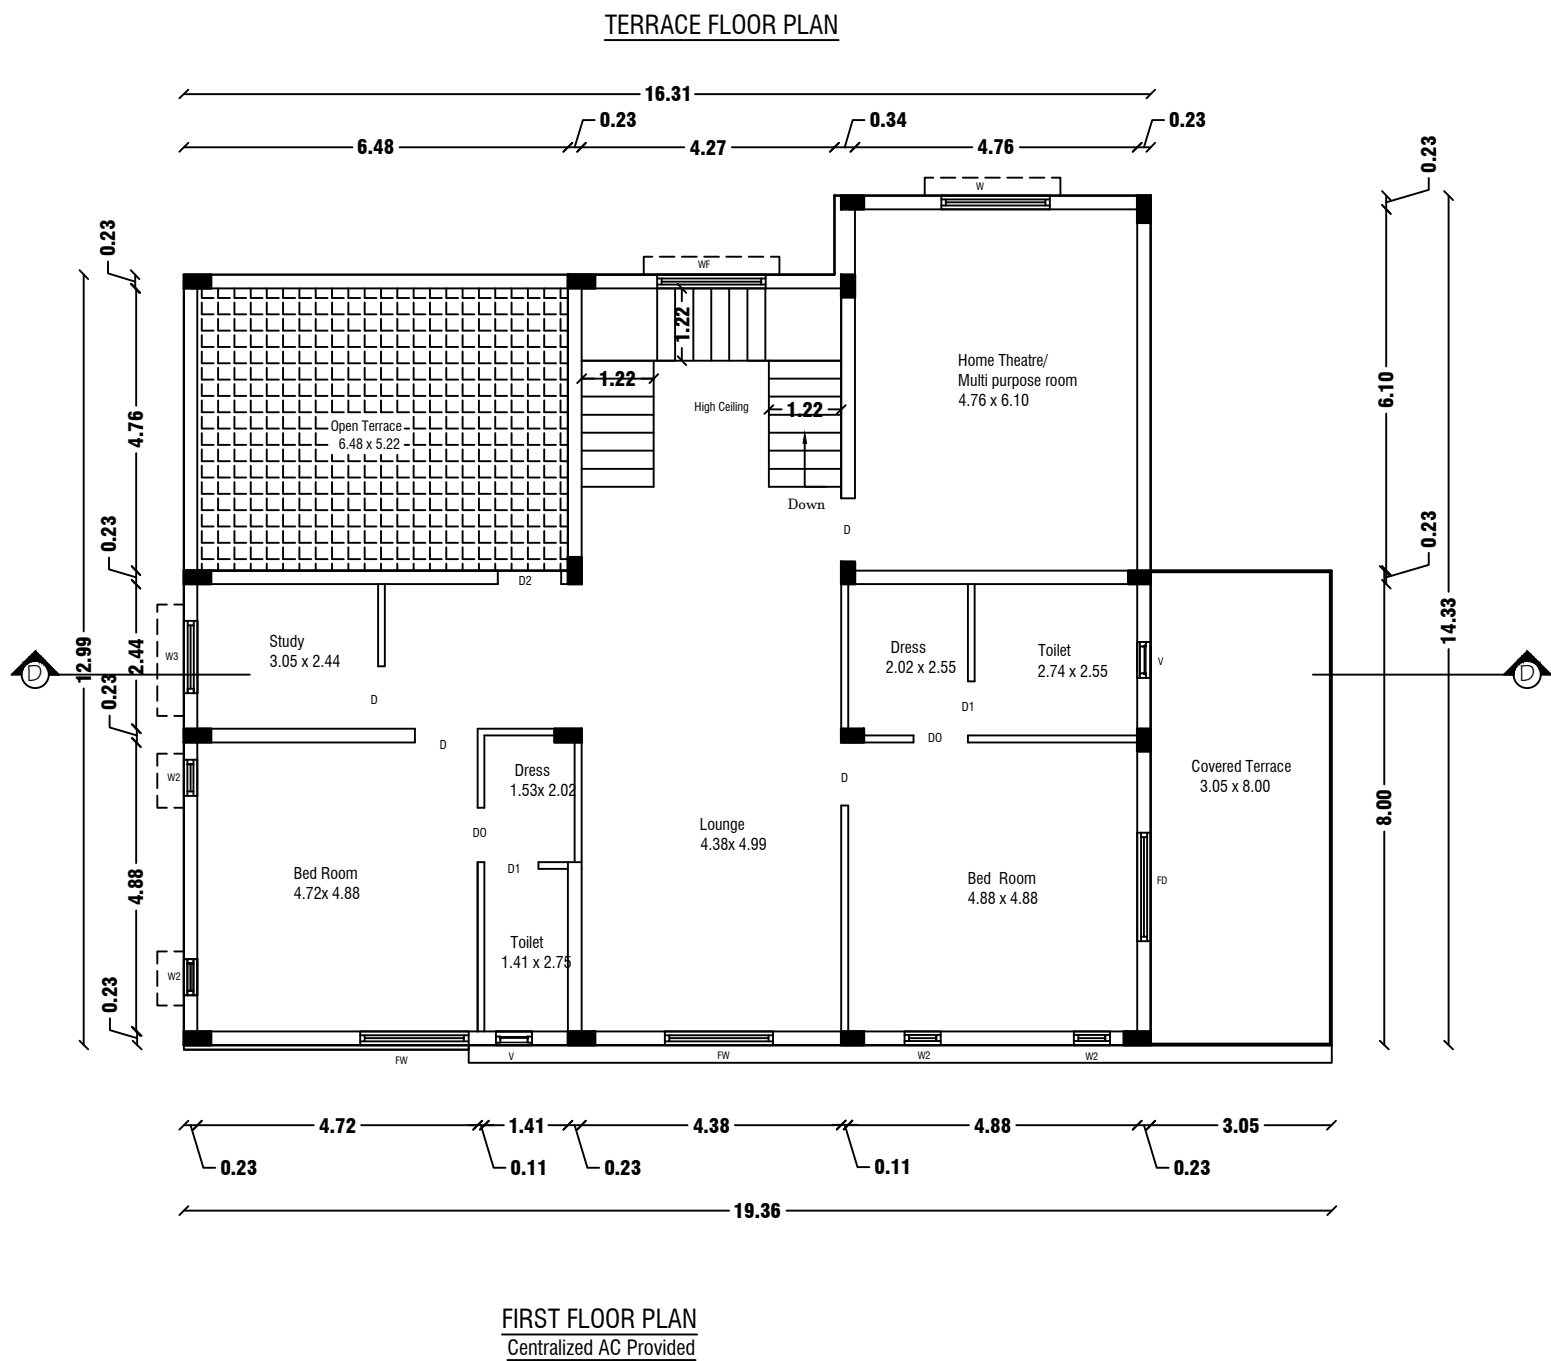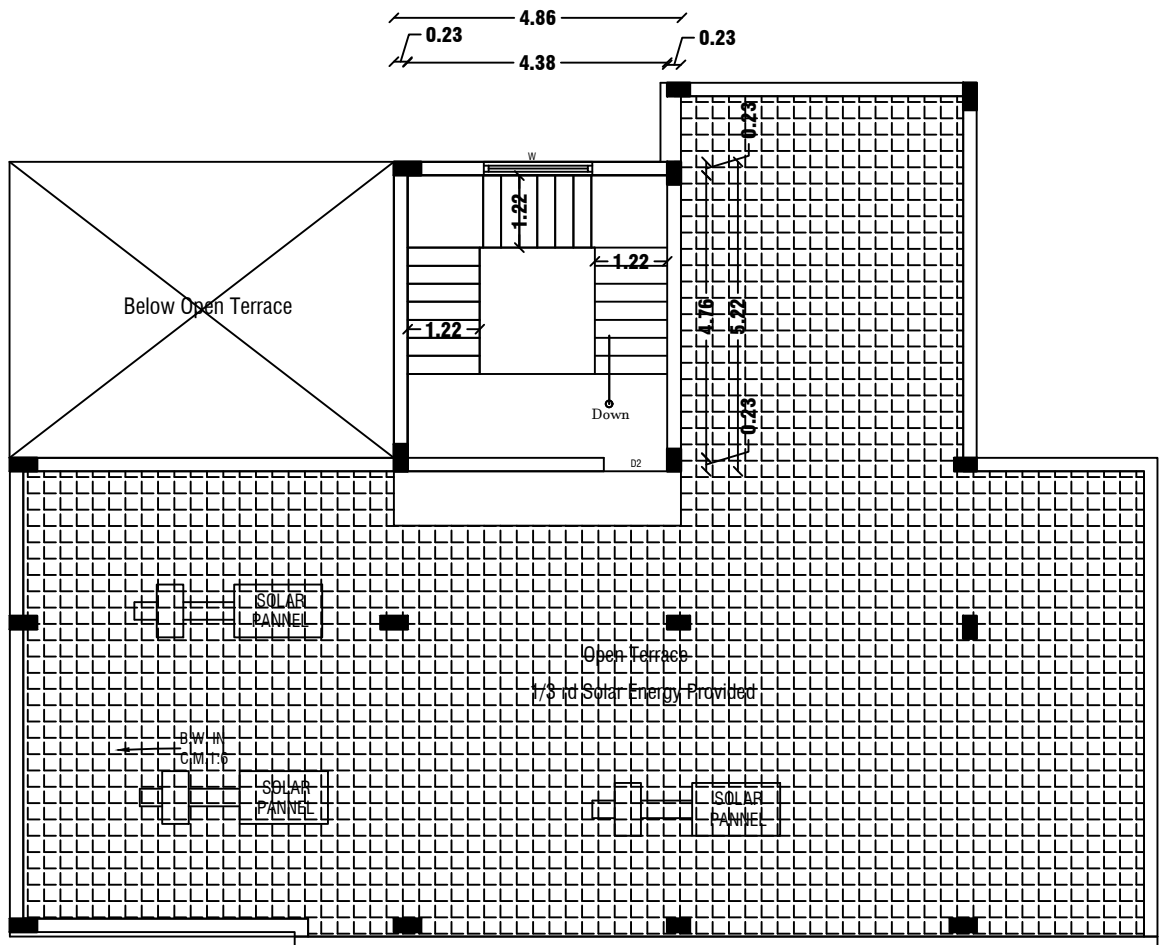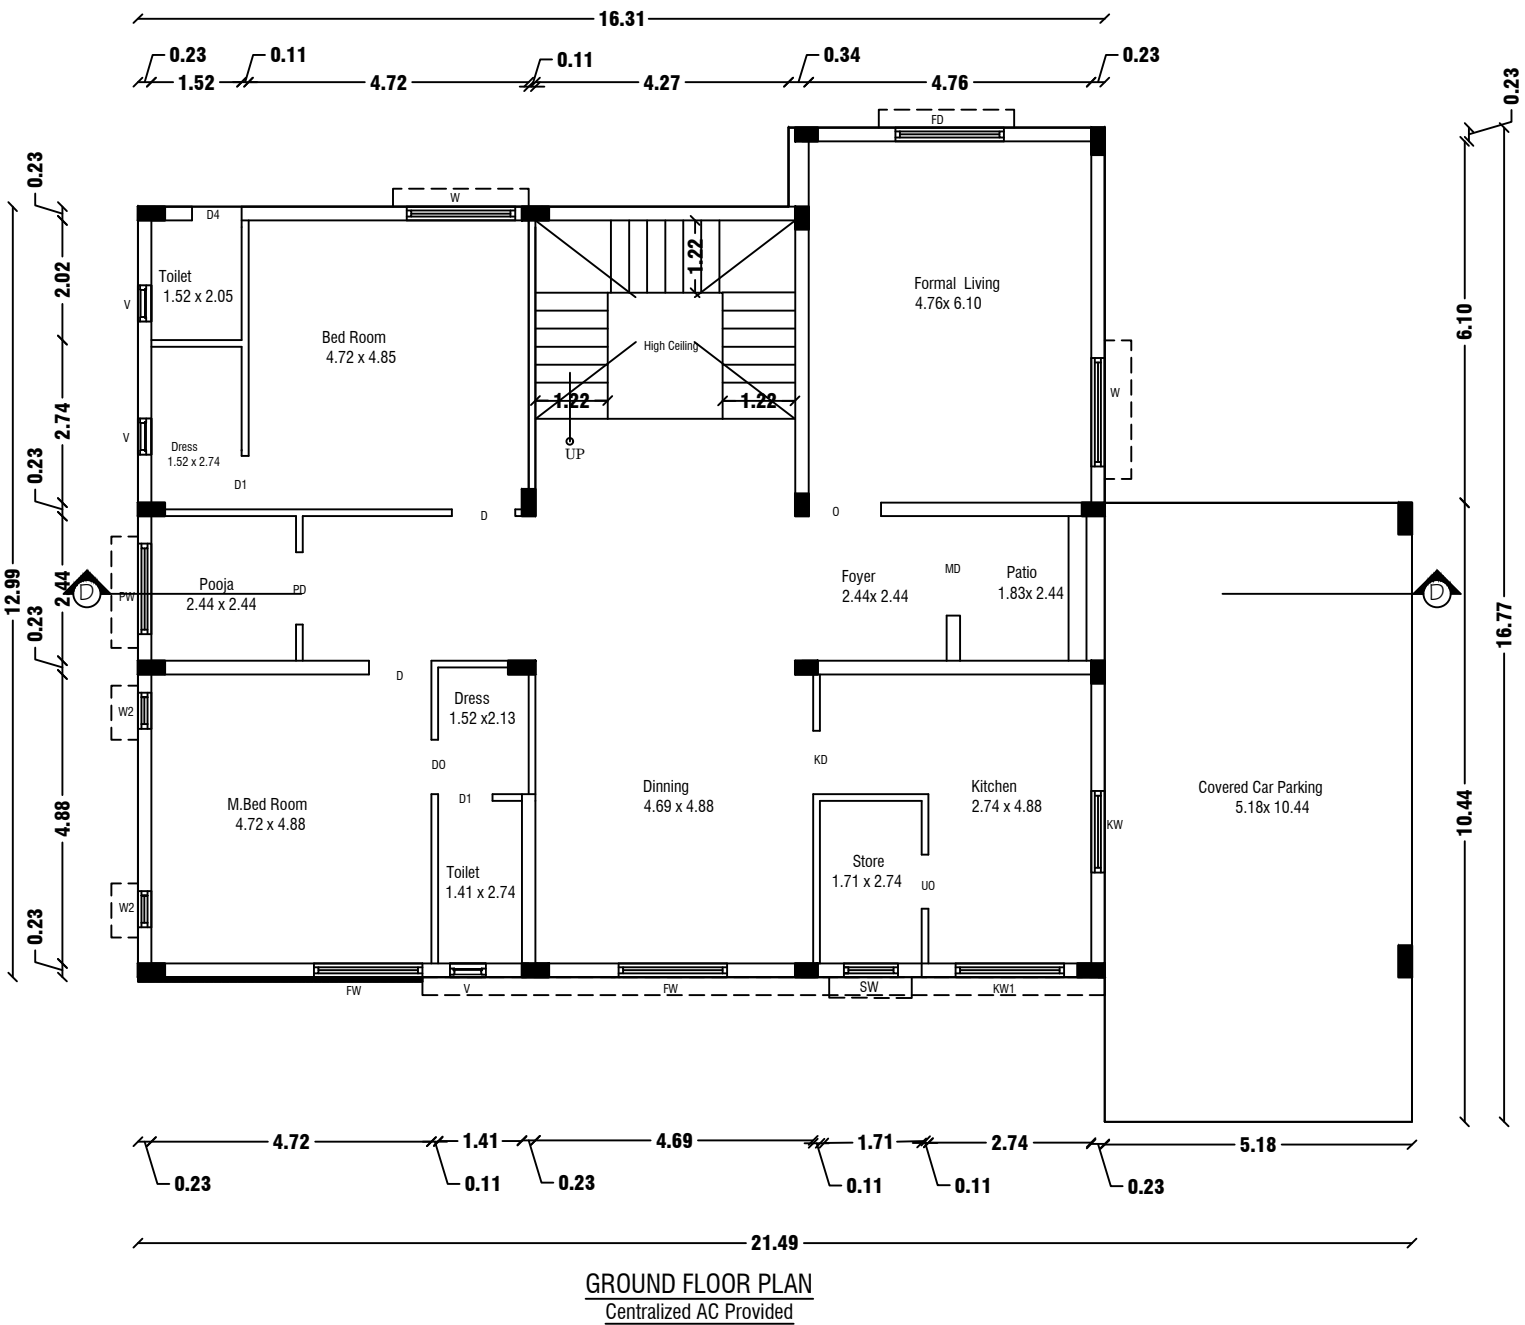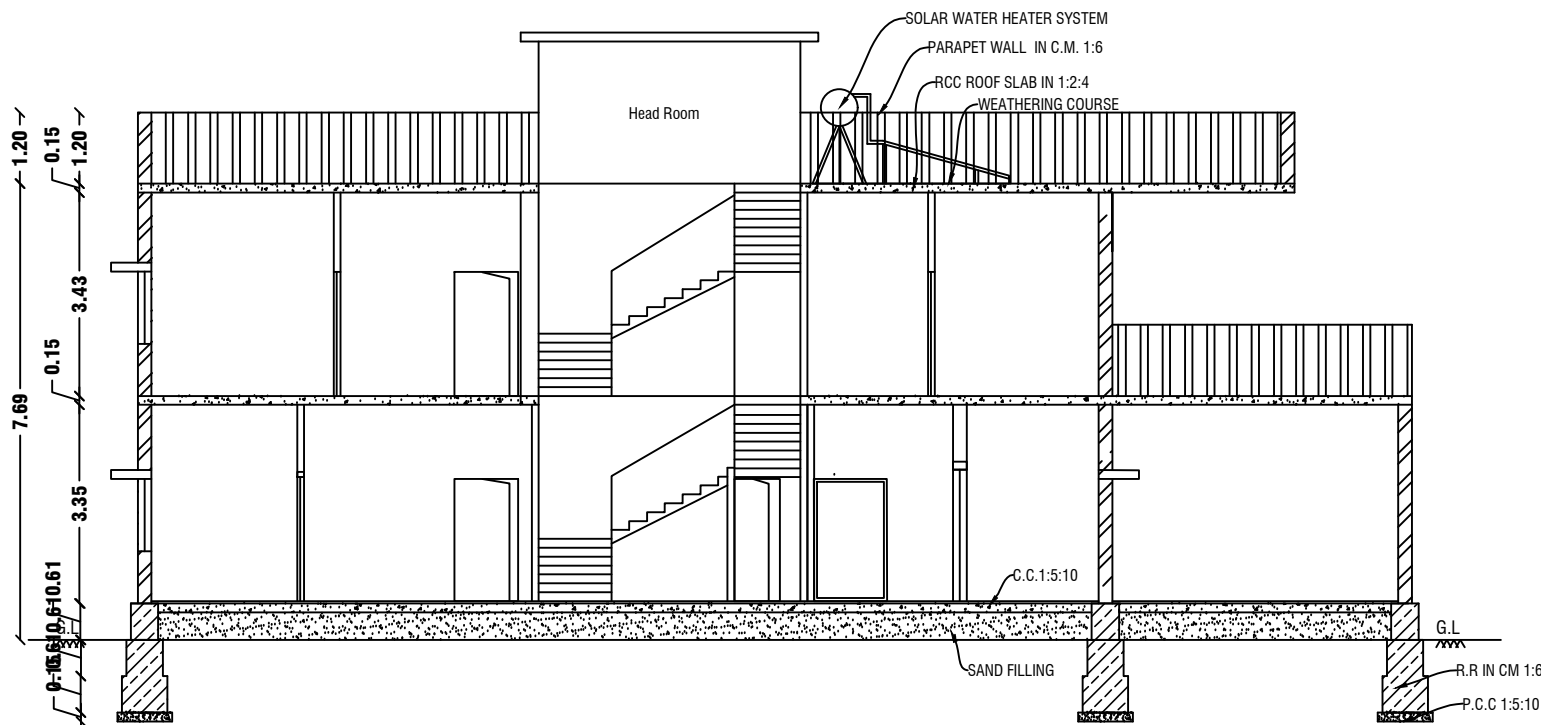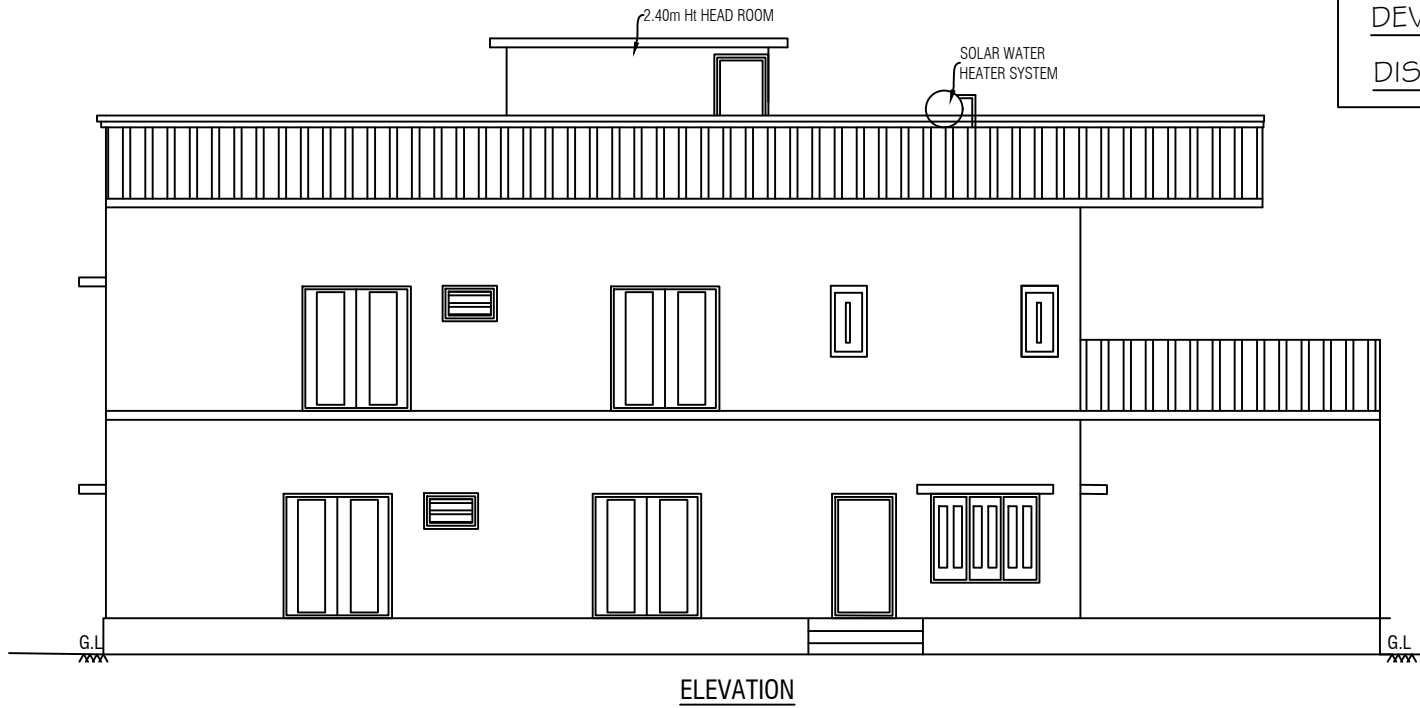


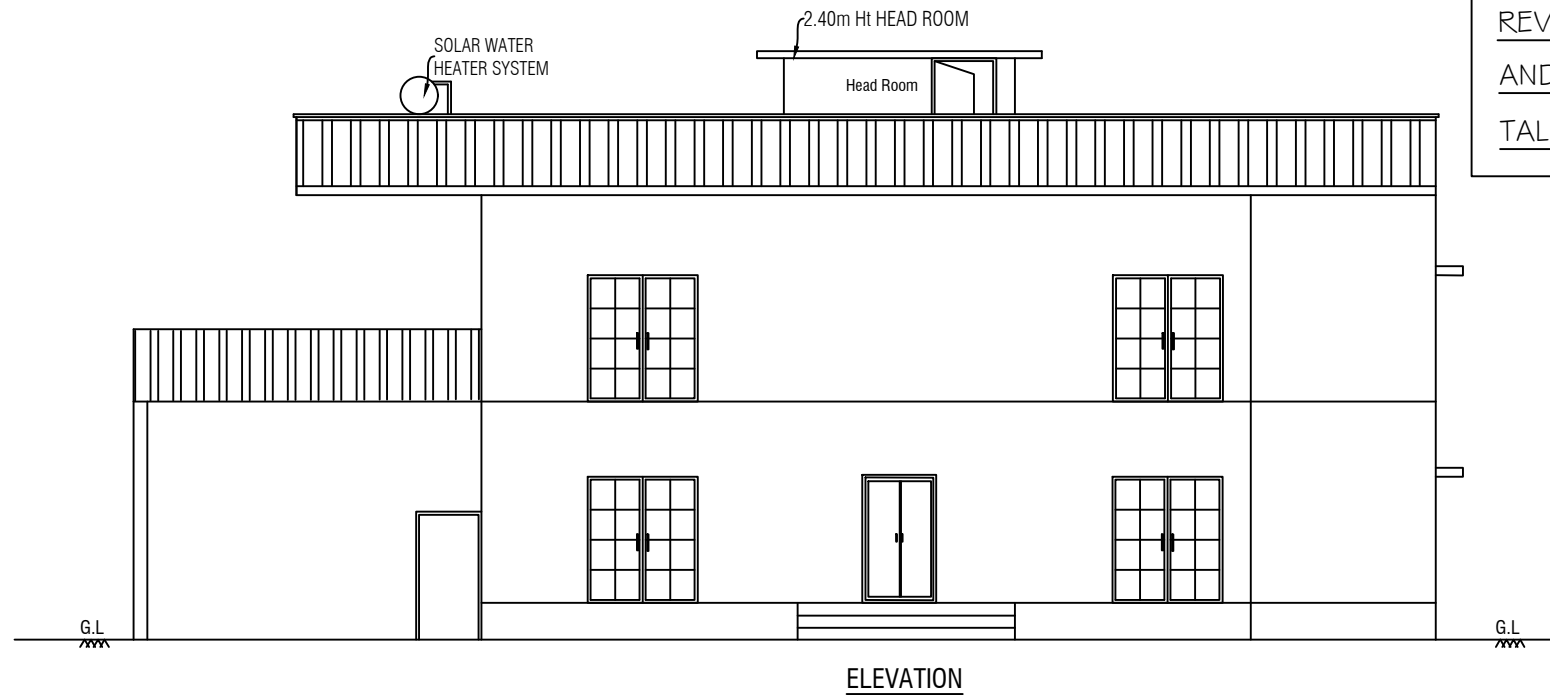

ELEVATION

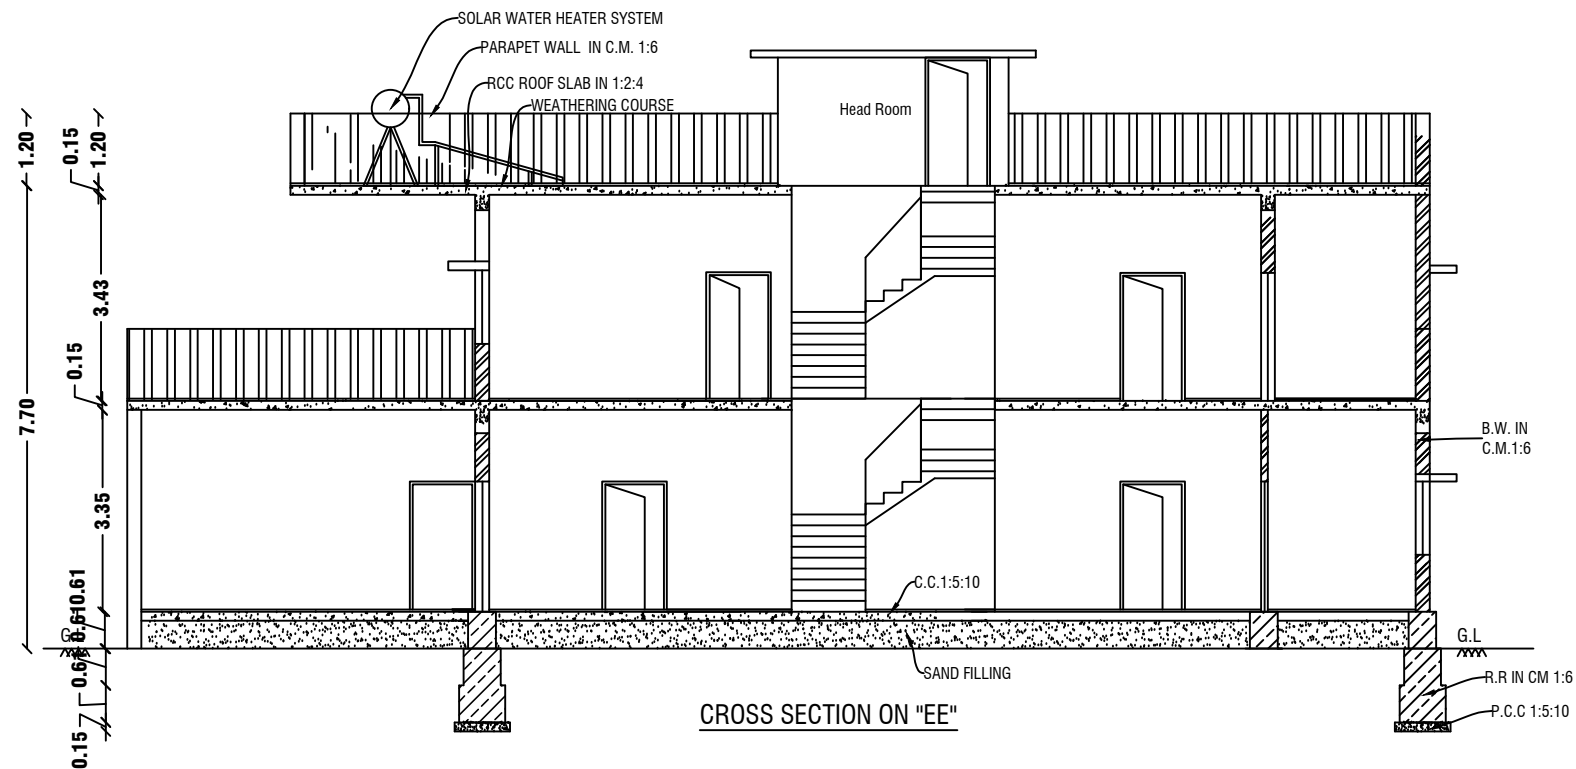


CROSS SECTION ON "EE"

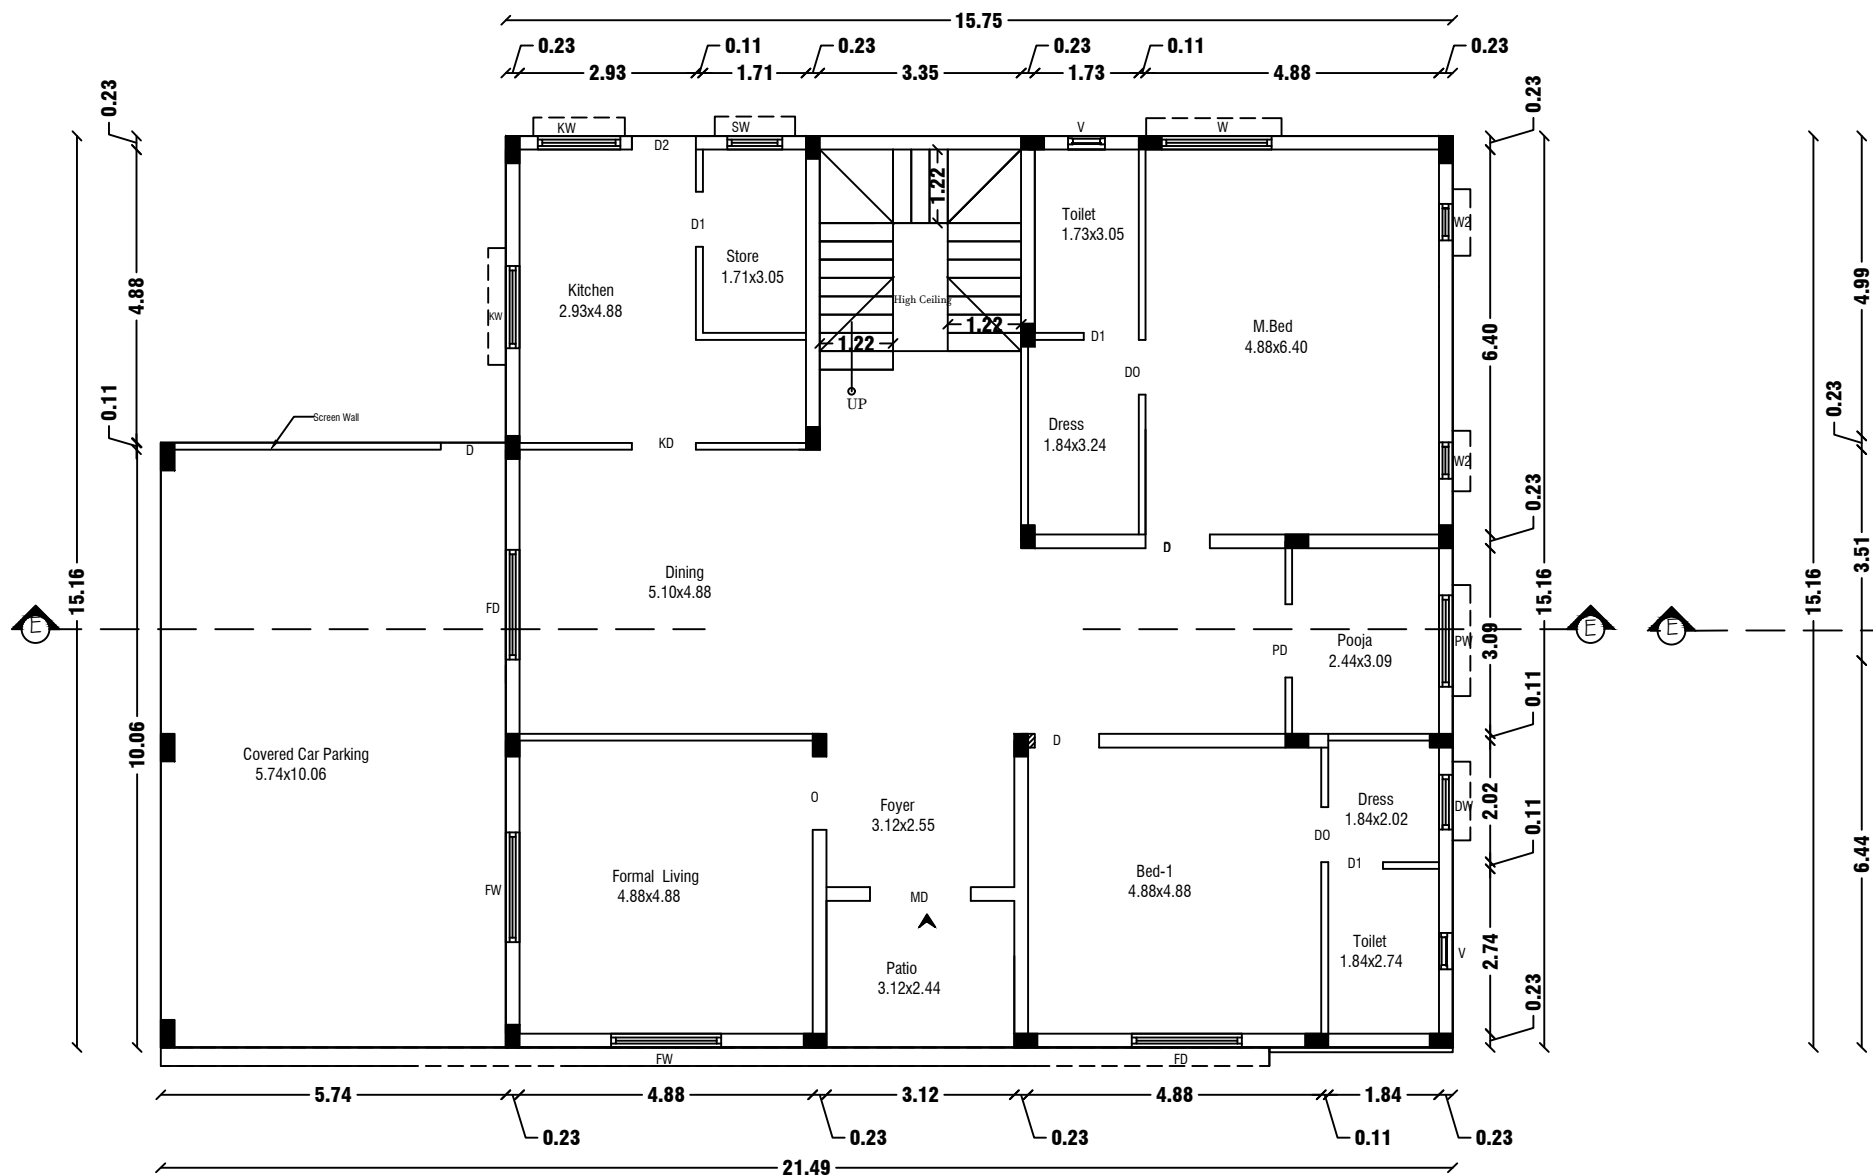


GROUND FLOOR PLAN

Centralized AC Provided

REVISED PLAN SHOWING THE R.C.C ROOF RESIDENTIAL GATED COMMUNITY BUILDING OF "M/s.NAAVAL PROPERTIES AND DEVELOPERS LLP" IN S.F.No: 9/1B,10/2A1B,13/1A, AT KANNANKURICHI VILLAGE & TOWN PANCHAYAT, SALEM TALUK,SALEM DISTRICT. SCALE 1:100

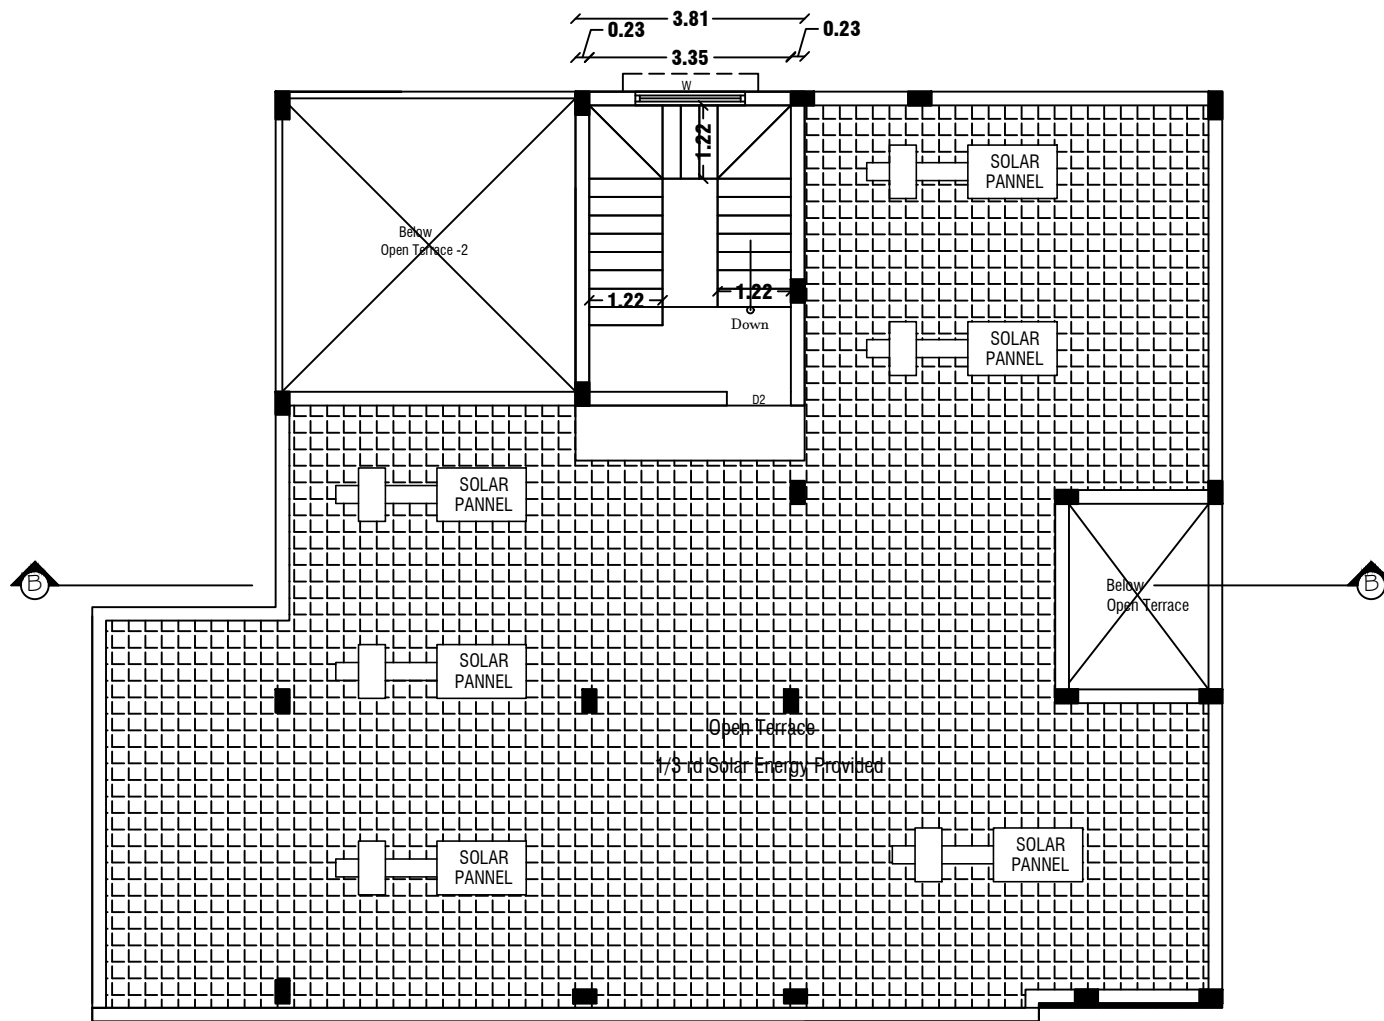


TERRACE FLOOR PLAN

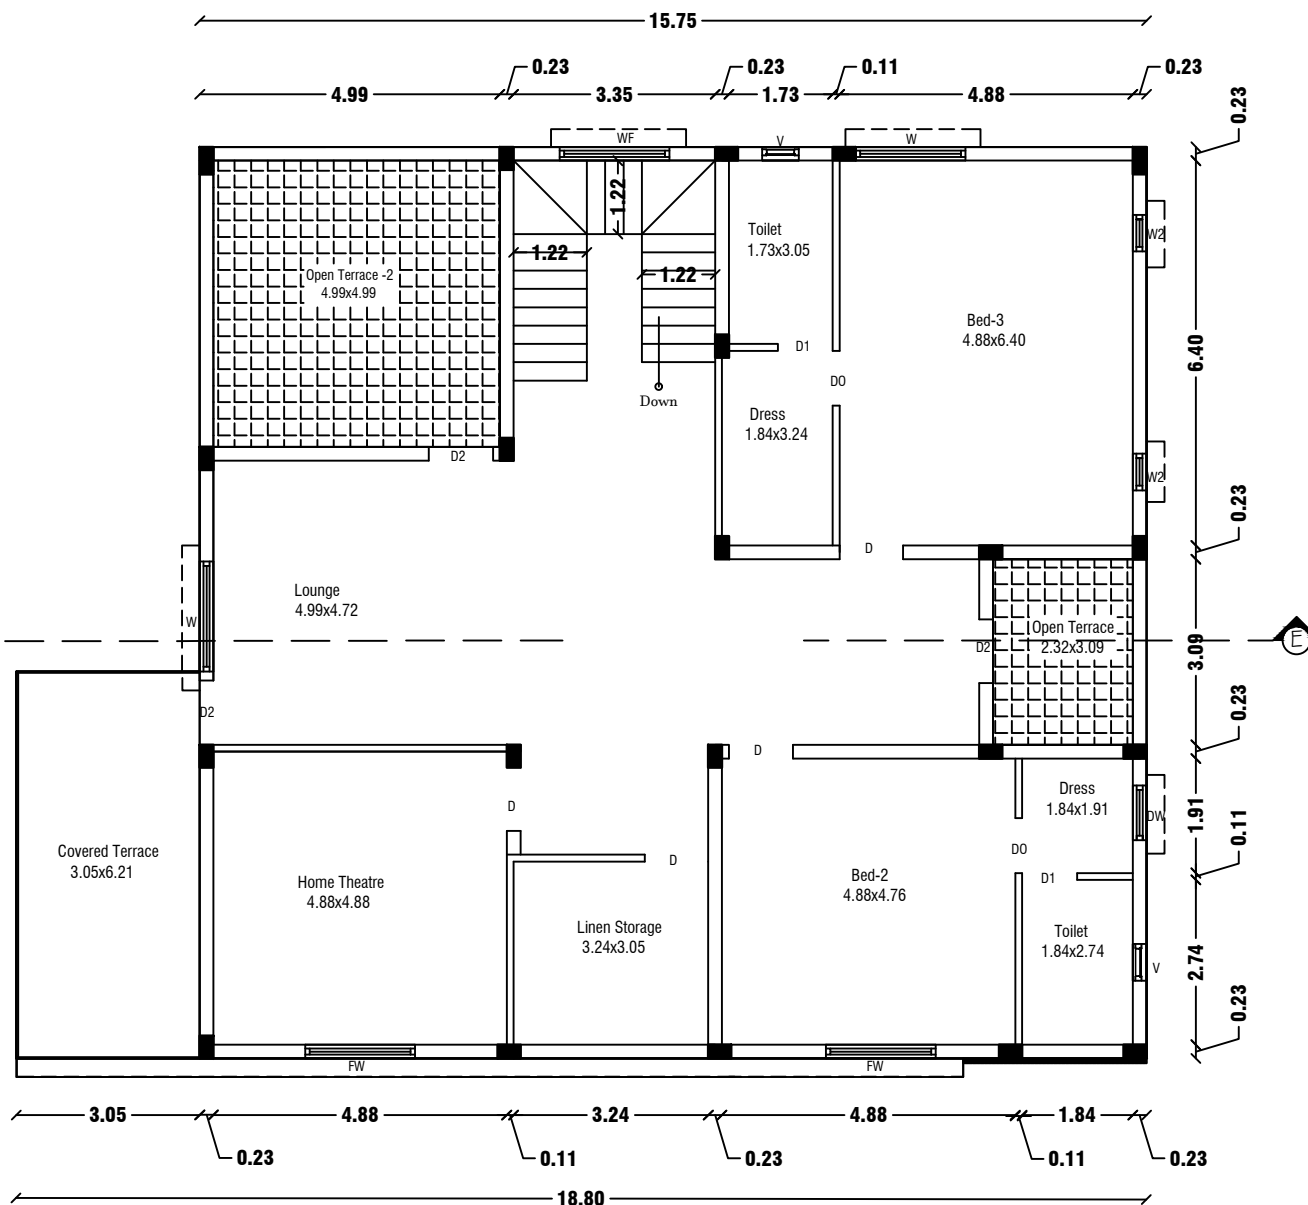

FIRST FLOOR PLAN

Centralized AC Provided

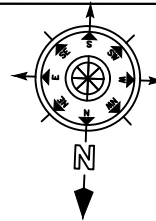

SHEET NO: 05/45

BLOCK NO:05

NOTE:

1. DTCP CHENNAI - FILE NO. 24229/2021, DT. 12.01.2022. PLANNING PERMISSION CONCURRENCE NO:03/2022.
2. DTCP SALEM - FILE NO. 3213/2021, DT. 18.03.2022. PLANNING PERMISSION NO:17/2022.
3. LOCAL BODY - FILE NO. 115/2022, DT.30.05.2022. PLANNING PERMISSION NO:20/2022-2023.

JOINERY DETAILS

REF. ID	DESCRIPTIONS	SIZES
MD	MAIN DOOR	1.20X2.10
D	DOOR	1.00X2.10
D1	DOOR	0.90X2.10
D2	DOOR	0.87X2.10
PD	POOJA DOOR	1.80X2.10
O	OPEN	1.20X2.10
FW	FRENCH WINDOW	1.80X1.50
W	WINDOW	1.80X1.50
W1	WINDOW	1.22X1.50
W2	WINDOW	0.61X0.90
V	VENTILATOR	0.91X0.61

AREA DETAILS

S.No	PARTICULARS	S.MT		
1	TOTAL AREA OF THE SITE (AS PER PATTA) Also Consider For Approval	36205.00	NON FSI AREA	FSI AREA
2	TOTAL AREA OF THE SITE (AS PER DOCUMENT)	36219.00	DEDUCTI ON	
3	BLOCK-05(AREA-G.F)	296.54	-	296.5400 000
4	BLOCK-05(AREA-F.F)	225.66	-	225.6600 000
5	BLOCK-05(AREA-Head Room)	19.89	19.89	-
	TOTAL AREA	542.09000 00	19.89000 00	522.2000 000

APPLICANT


M/s. NAAVAL PROPERTIES AND DEVELOPERS LLP

ENGINEER

Er.A.Harikumar,M.E.,(struct),AMIE,MISTE,A.I.V, Structural Eng,Chartered Eng(I),Approved Valuer, TN.Govt.Registered Professional of DTCP(HNTDA)
Name of Profession R.E R.S.E C.E B.Q.A
Grade I.I I I I I
Reg.No's 01/2019 11/2022 01/2019 01/2019
#6G, 1st Floor, CIVIL TEC, Tank Street, Hosur-635109, Email-civiltec261@gmail.com, Cell:95243-20261, 94449-34817.

CIVIL TEC - Er.Harikumar-9524320261

REVISED PLAN SHOWING THE R.C.C ROOF RESIDENTIAL GATED COMMUNITY BUILDING OF "M/s.NAAVAL PROPERTIES AND DEVELOPERS LLP" IN S.F.No: 9/1B,10/2A1B,13/1A, AT KANNANKURICHI VILLAGE & TOWN PANCHAYAT, SALEM TALUK,SALEM DISTRICT. SCALE 1:100

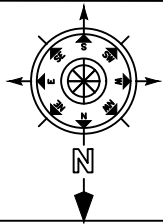

SHEET NO: 06/45

BLOCK NO:06,07

- NOTE:
1. DTCP CHENNAI - FILE NO. 24229/2021,DT.12.01.2022. PLANNING PERMISSION CONCURRENCE NO:03/2022.
 2. DTCP SALEM - FILE NO. 3213/2021, DT.18.03.2022. PLANNING PERMISSION NO:17/2022.
 3. LOCAL BODY - FILE NO. 115/2022, DT.30.05.2022. PLANNING PERMISSION NO:20/2022-2023.

JOINERY DETAILS

REF. ID	DESCRIPTIONS	SIZES
MD	MAIN DOOR	1.20X2.10
D	DOOR	1.00X2.10
D1	DOOR	0.90X2.10
PD	POOJA DOOR	1.80X2.10
O	OPEN	1.20X2.10
FW	FRENCH WINDOW	1.80X1.50
W	WINDOW	1.80X1.50
W1	WINDOW	1.22X1.50
W2	WINDOW	0.61X0.90
V	VENTILATOR	0.91X0.61
LD	LIFT DOOR	0.91X2.10

AREA DETAILS

S.No	PARTICULARS	S.MT		
1	TOTAL AREA OF THE SITE (AS PER PATT) Also Consider For Approval	36205.00	NON FSI AREA	FSI AREA
2	TOTAL AREA OF THE SITE (AS PER DOCUMENT)	36219.00	DEDUCTI ON	
3	BLOCK-06,07(AREA-G.F)	284.76	-	284.7600 000
4	BLOCK-06,07(AREA-F.F)	269.99	-	269.9900 000
5	BLOCK-06,07(AREA-Head Room)	24.61	24.61	-
TOTAL AREA		579.36000 00	24.61000 00	554.7500 000

APPLICANT

M/s. NAAVAL PROPERTIES AND DEVELOPERS LLP


ENGINEER

Er.A.Harikumar,M.E.,(struct),AMIE,MISTE,A.I.V,
Structural Eng.,Chartered Eng(I),Approved Valuer,
TN.Govt.Registered Professional of DTCP(HNTDA)


Name of Profession	R.E	R.S.E	C.E	B.Q.A
Grade	I,I	I	I	I,I
Reg.No's	01/2019	11/2022	01/2019	01/2019

#6G, 1st Floor, CIVIL TEC, Tank Street,
Hosur-635109, Email-civiltec261@gmail.com,
Cell:95243-20261, 94449-34817.


CIVIL TEC - Er.Harikumar-9524320261

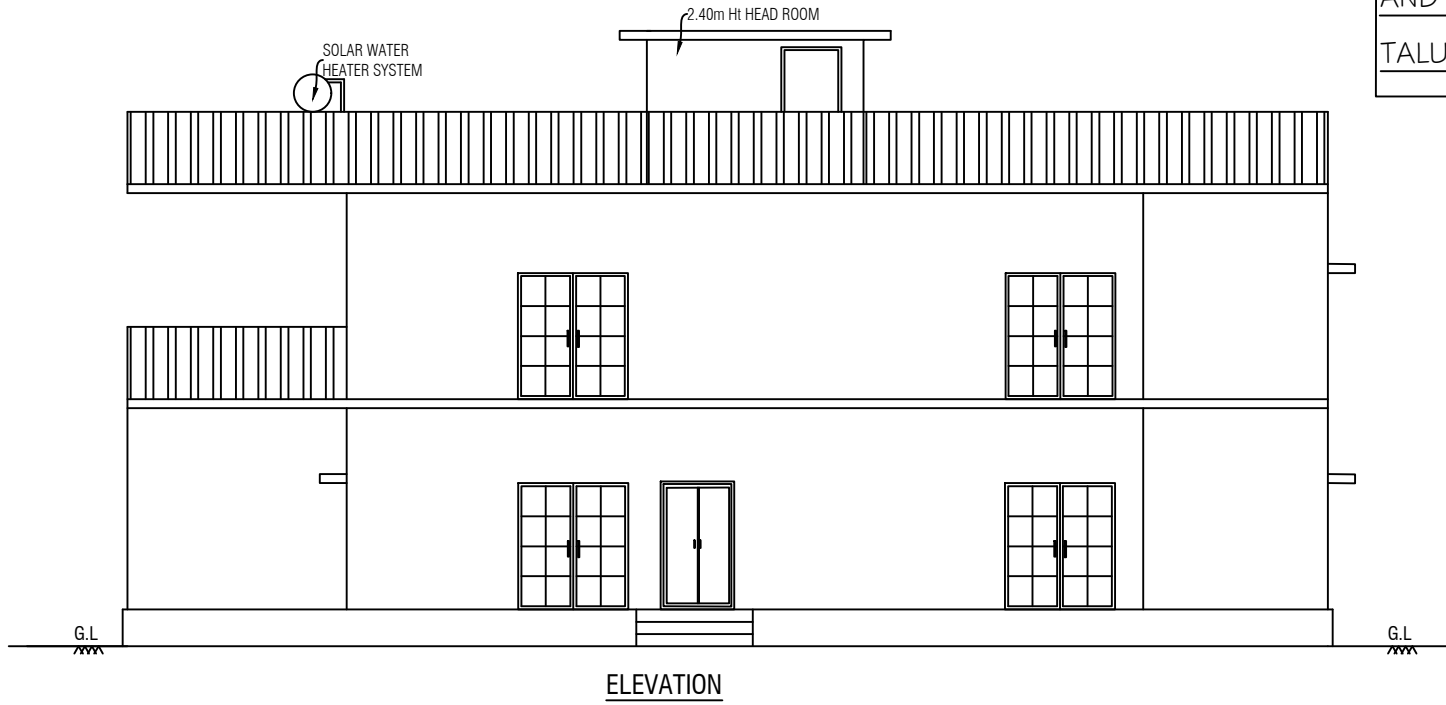


ELEVATION

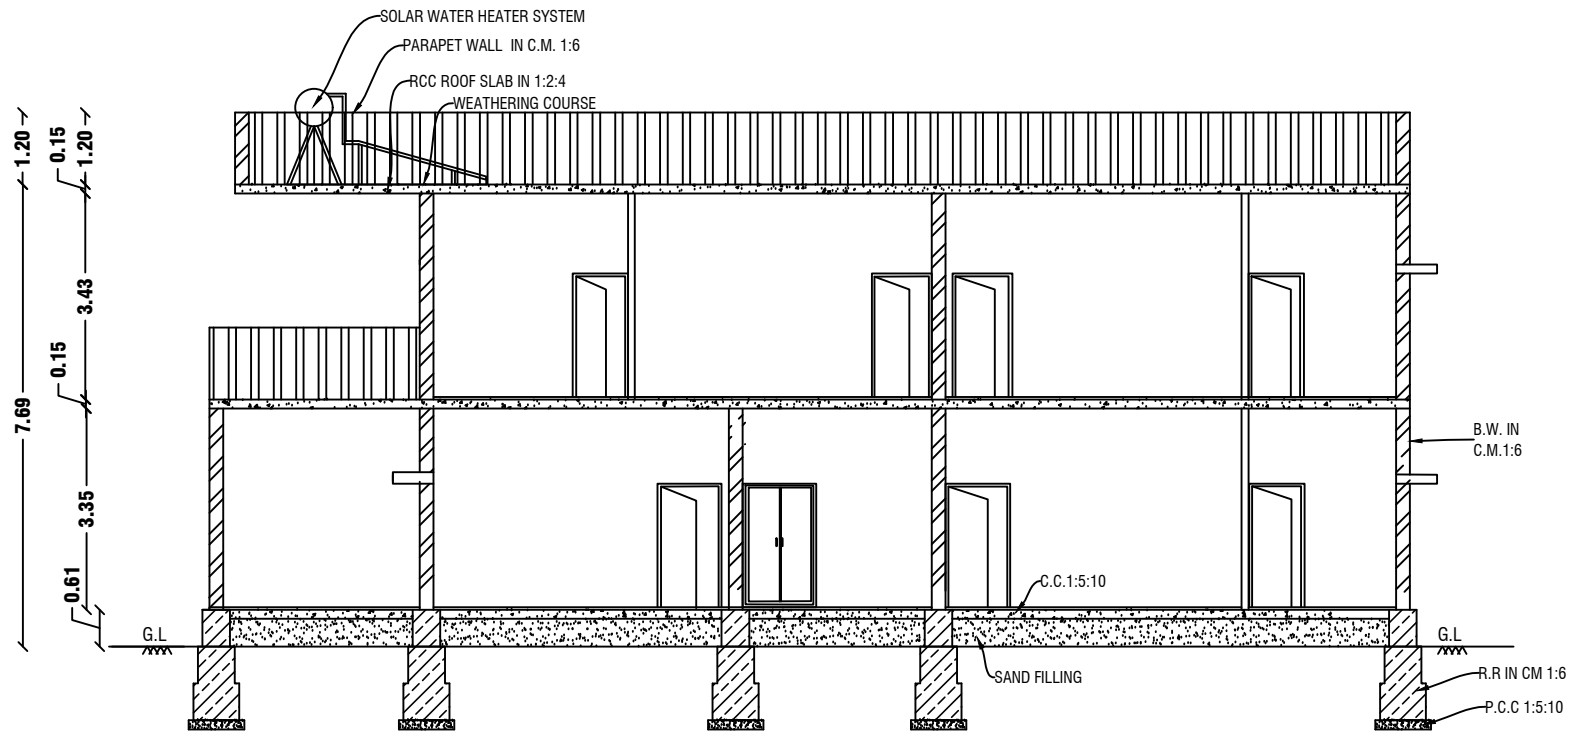


CROSS SECTION ON "FF"

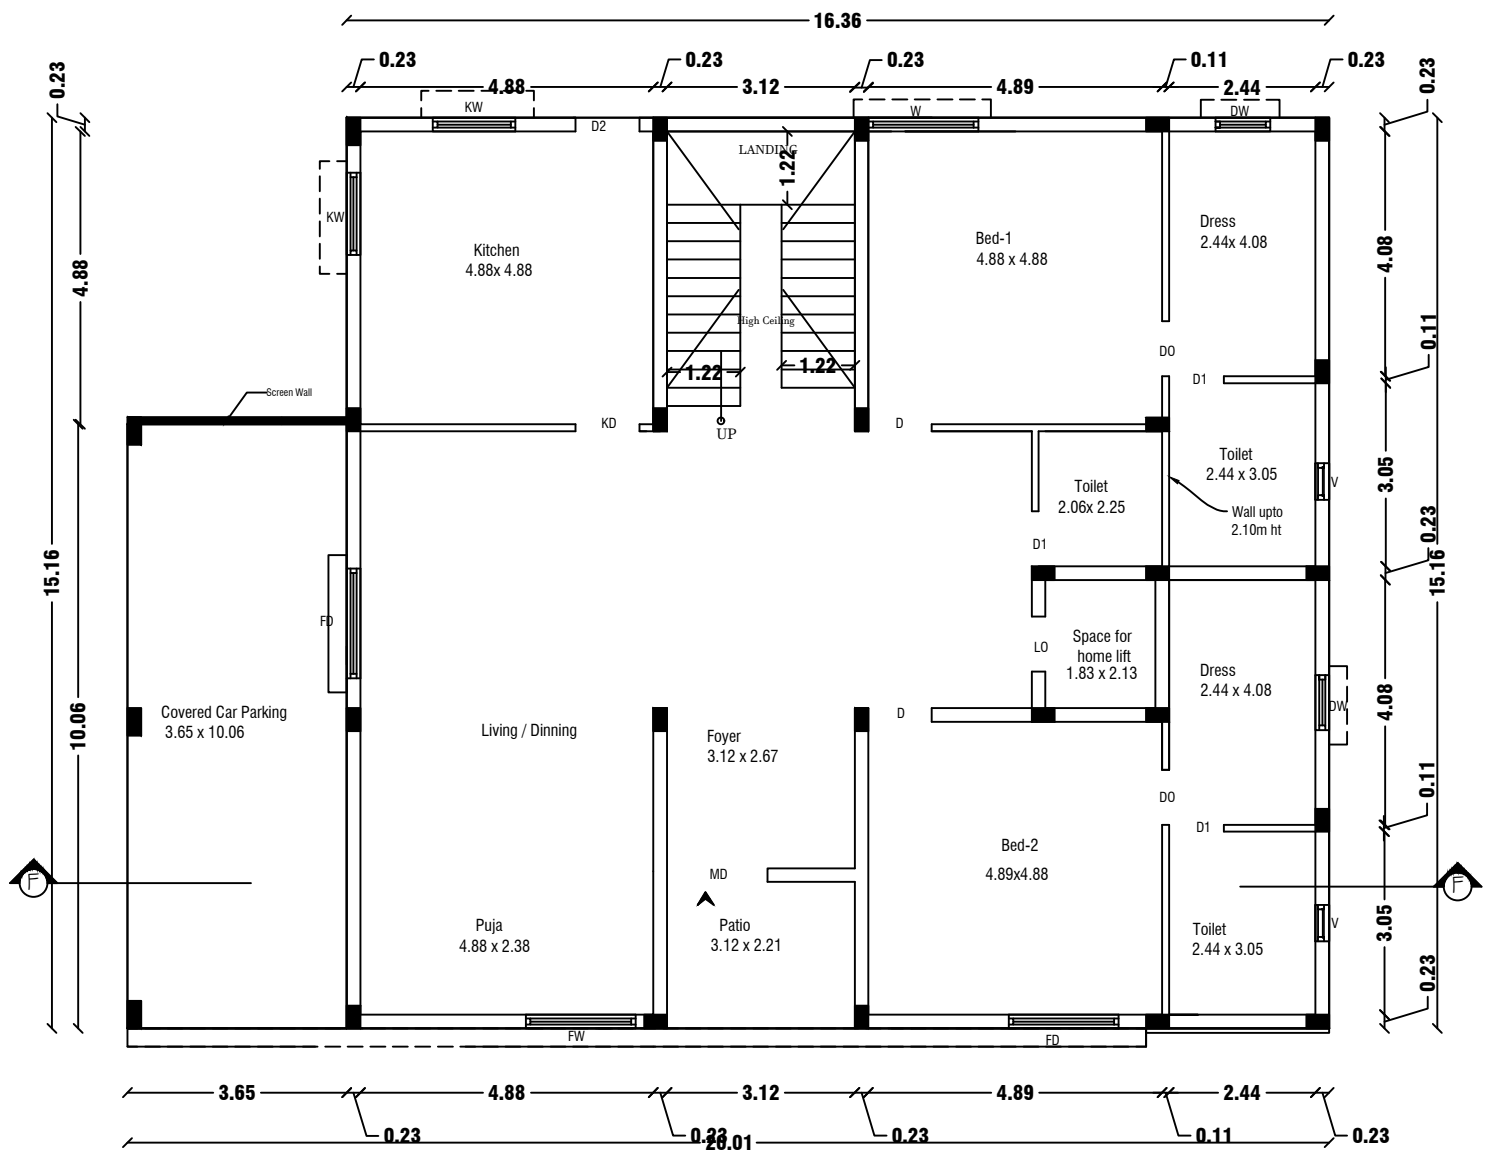

GROUND FLOOR PLAN
Centralized AC Provided


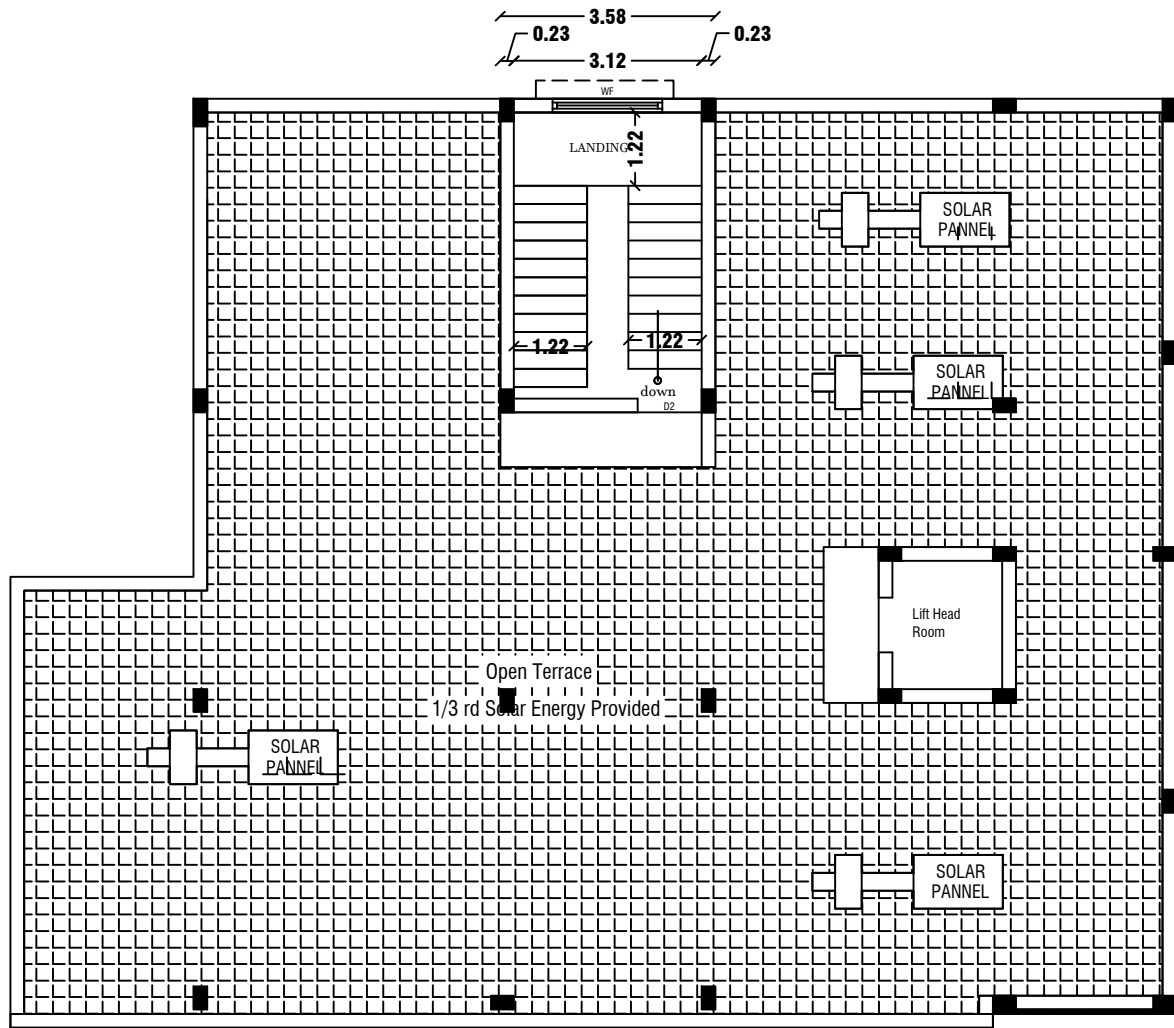


TERRACE FLOOR PLAN

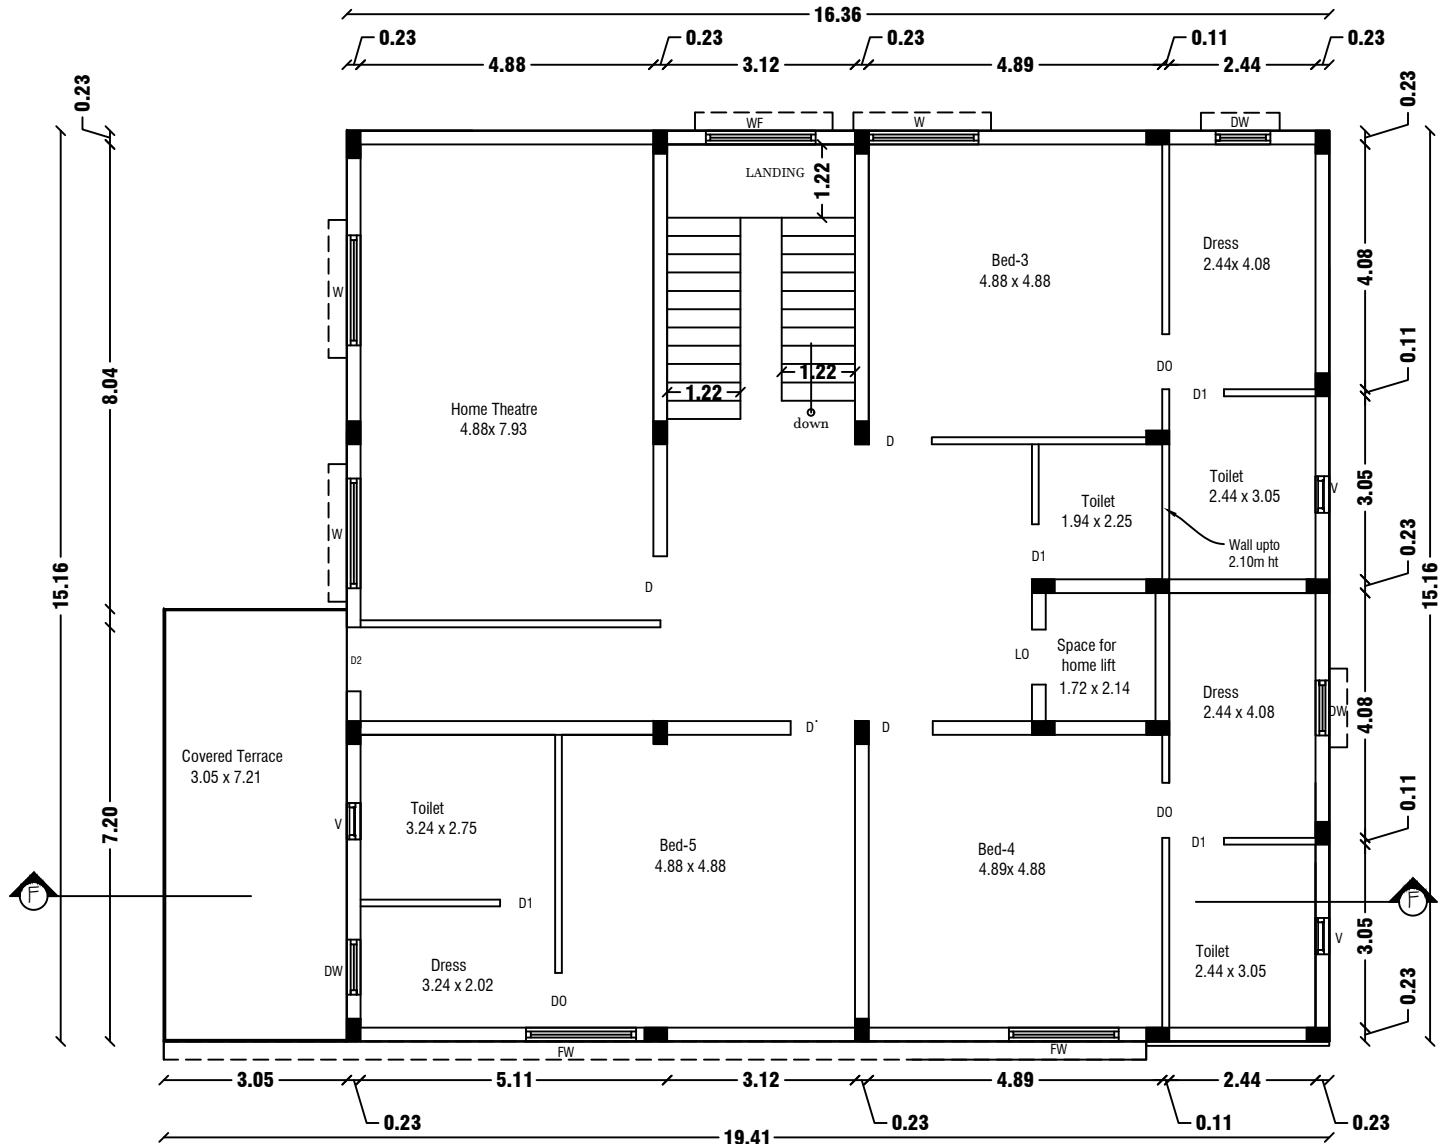

FIRST FLOOR PLAN
Centralized AC Provided

REVISED PLAN SHOWING THE R.C.C ROOF RESIDENTIAL GATED COMMUNITY BUILDING OF "M/s.NAAVAL PROPERTIES AND DEVELOPERS LLP" IN S.F.No: 9/1B,10/2A1B,13/1A, AT KANNANKURICHI VILLAGE & TOWN PANCHAYAT, SALEM TALUK,SALEM DISTRICT. SCALE 1:100

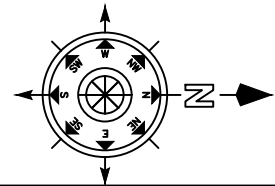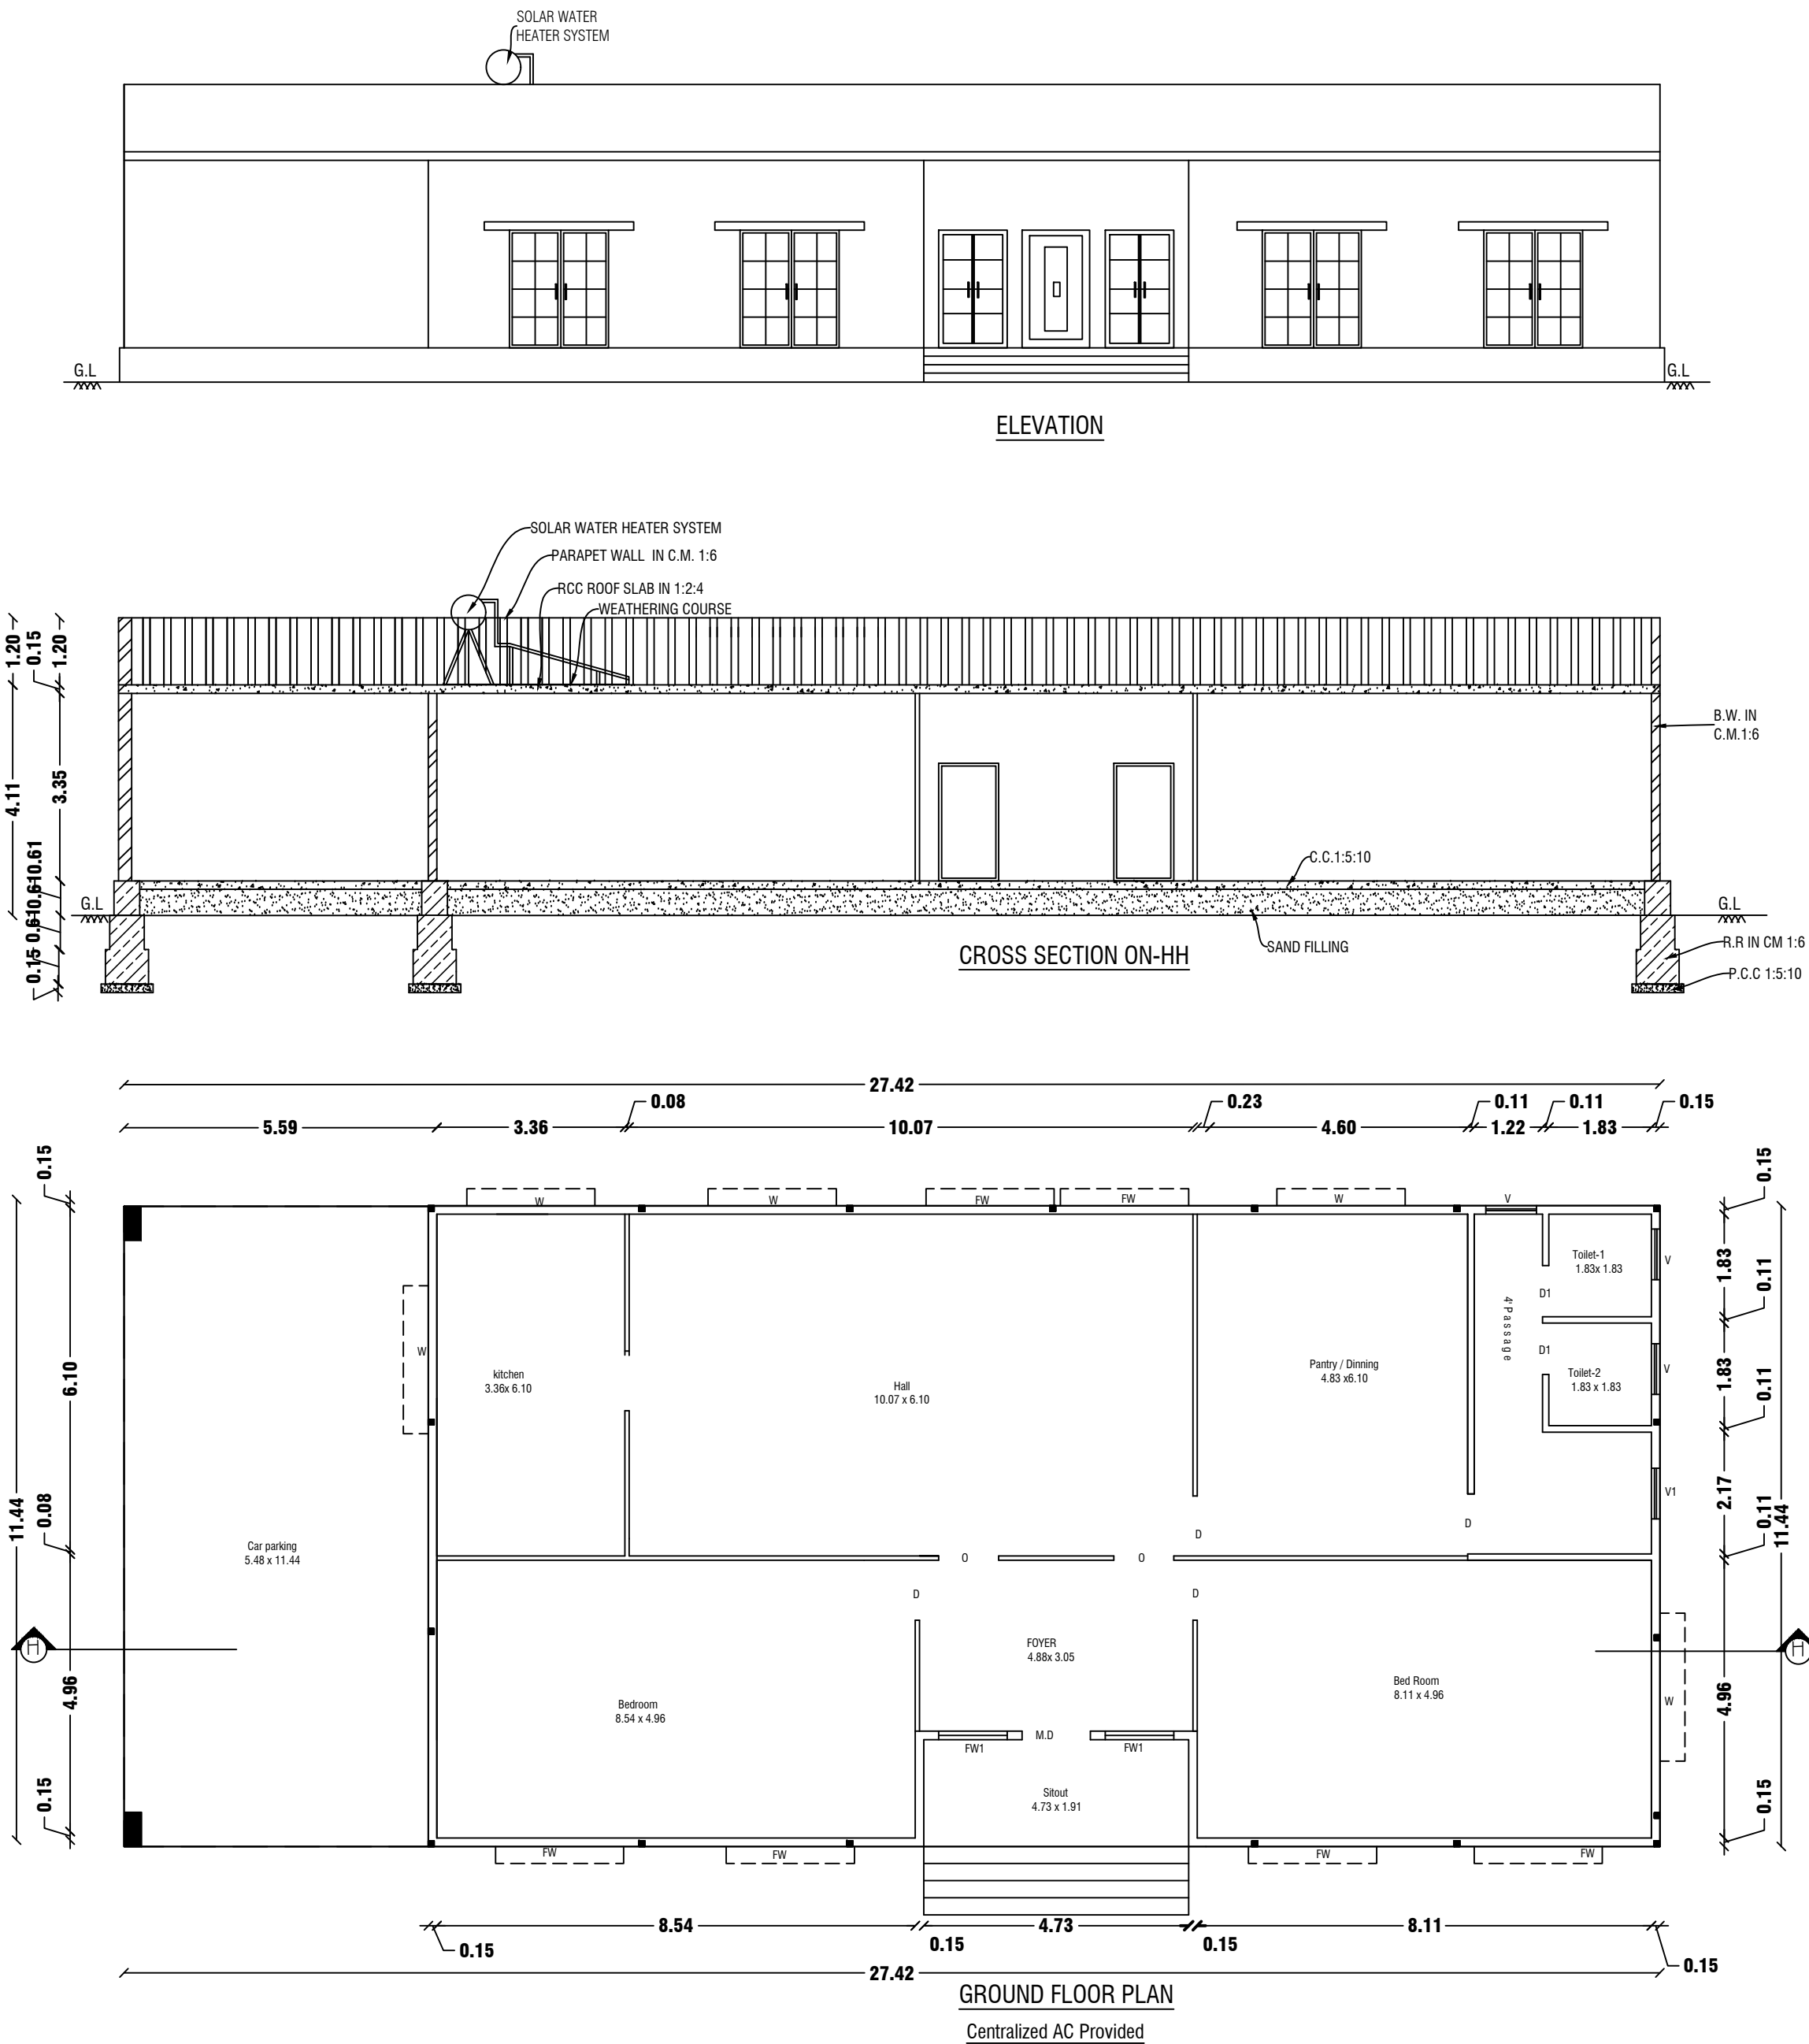

SHEET NO: 08/45

BLOCK NO:09

NOTE:

1. DTCP CHENNAI - FILE NO. 24229/2021,DT.12.01.2022. PLANNING PERMISSION CONCURRENCE NO:03/2022.
2. DTCP SALEM - FILE NO. 3213/2021, DT.18.03.2022. PLANNING PERMISSION NO:17/2022.
3. LOCAL BODY - FILE NO. 115/2022, DT.30.05.2022. PLANNING PERMISSION NO:20/2022-2023.

JOINERY DETAILS

REF. ID	DESCRIPTIONS	SIZES
MD	MAIN DOOR	1.20X2.10
D	DOOR	1.00X2.10
D1	DOOR	0.90X2.10
PD	POOJA DOOR	1.80X2.10
O	OPEN	1.20X2.10
FW	FRENCH WINDOW	1.80X1.50
W	WINDOW	1.80X1.50
W1	WINDOW	1.22X1.50
W2	WINDOW	0.61X0.90
V	VENTILATOR	0.91X0.61

AREA DETAILS

S.No	PARTICULARS	S.MT		
1	TOTAL AREA OF THE SITE (AS PER PATT) Also Consider For Approval	36205.00	NON FSI AREA	FSI AREA
2	TOTAL AREA OF THE SITE (AS PER DOCUMENT)	36219.00	DEDUCTI ON	
3	BLOCK-09(AREA-G.F)	313.52	-	313.52
	TOTAL AREA	313.52	-	313.52

APPLICANT

[Signature]


M/s. NAAVAL PROPERTIES AND DEVELOPERS LLP

ENGINEER


[Signature]

Er.A.Harikumar,M.E.,(struct),AMIE,MISTE,A.I.V,
Structural Eng,Chartered Eng(II),Approved Valuer,
TN.Govt.Registered Professional of DTCP(HNTDA)
Name of Profession R.E R.S.E C.E B.Q.A
Grade I.I I I I.I
Reg.No's 01/2019 11/2022 01/2019 01/2019
#6G, 1st Floor, CIVIL TEC, Tank Street,
Hosur-635109, Email-civiltec261@gmail.com,
Cell:95243-20261, 94449-34817.


CIVIL TEC - Er.Harikumar-9524320261

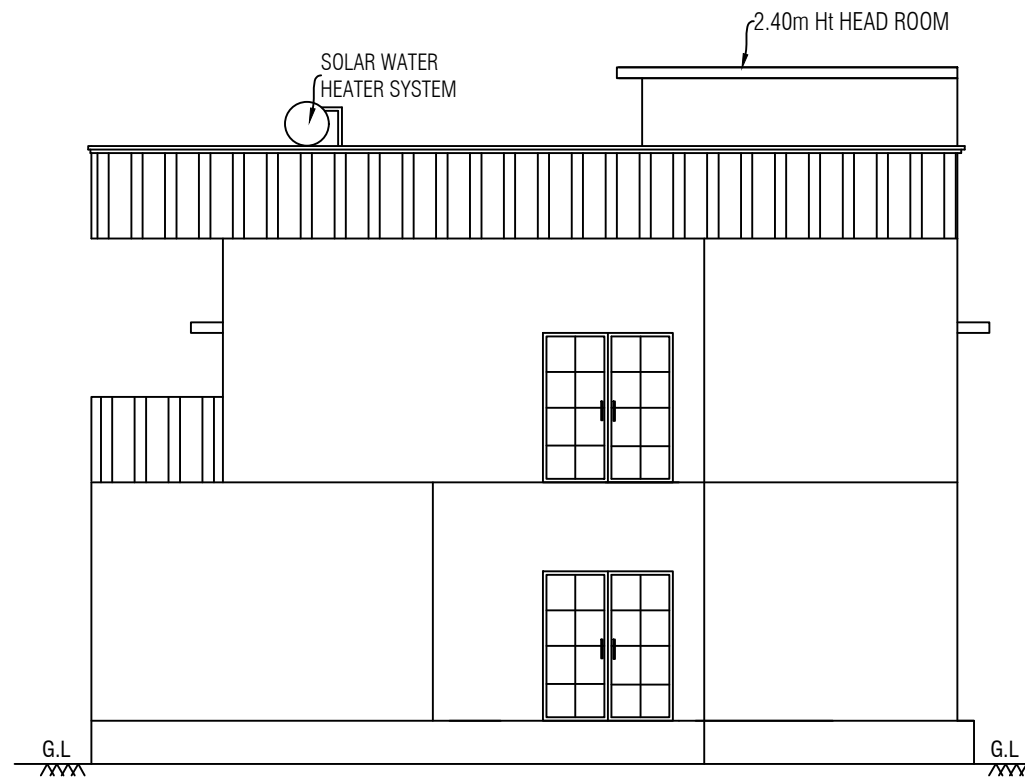


ELEVATION

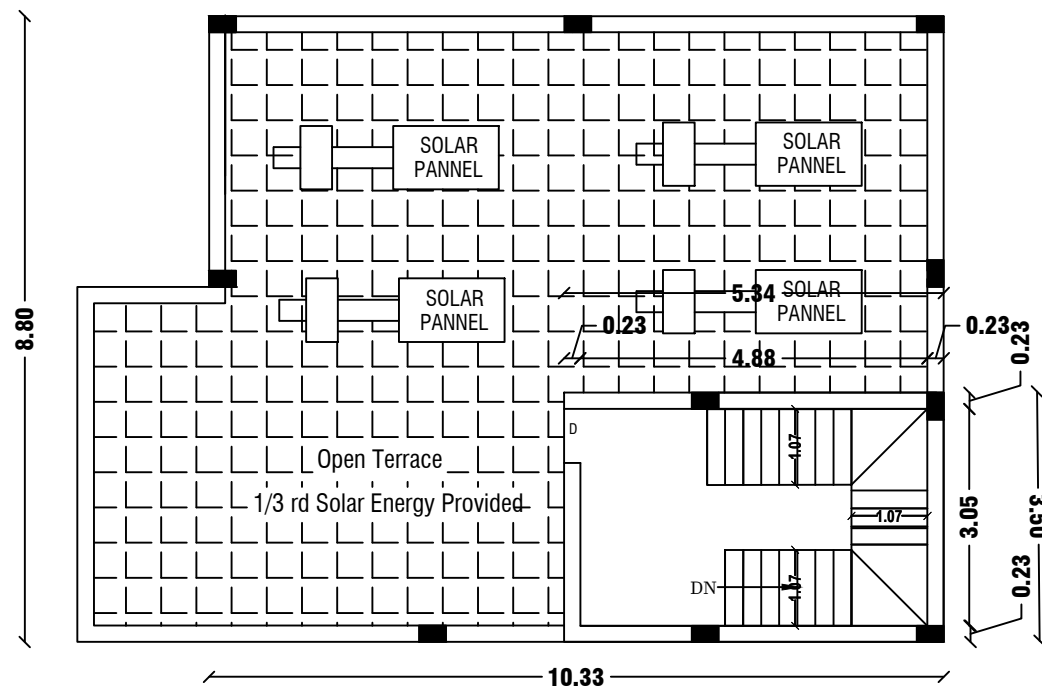

TERRACE FLOOR PLAN

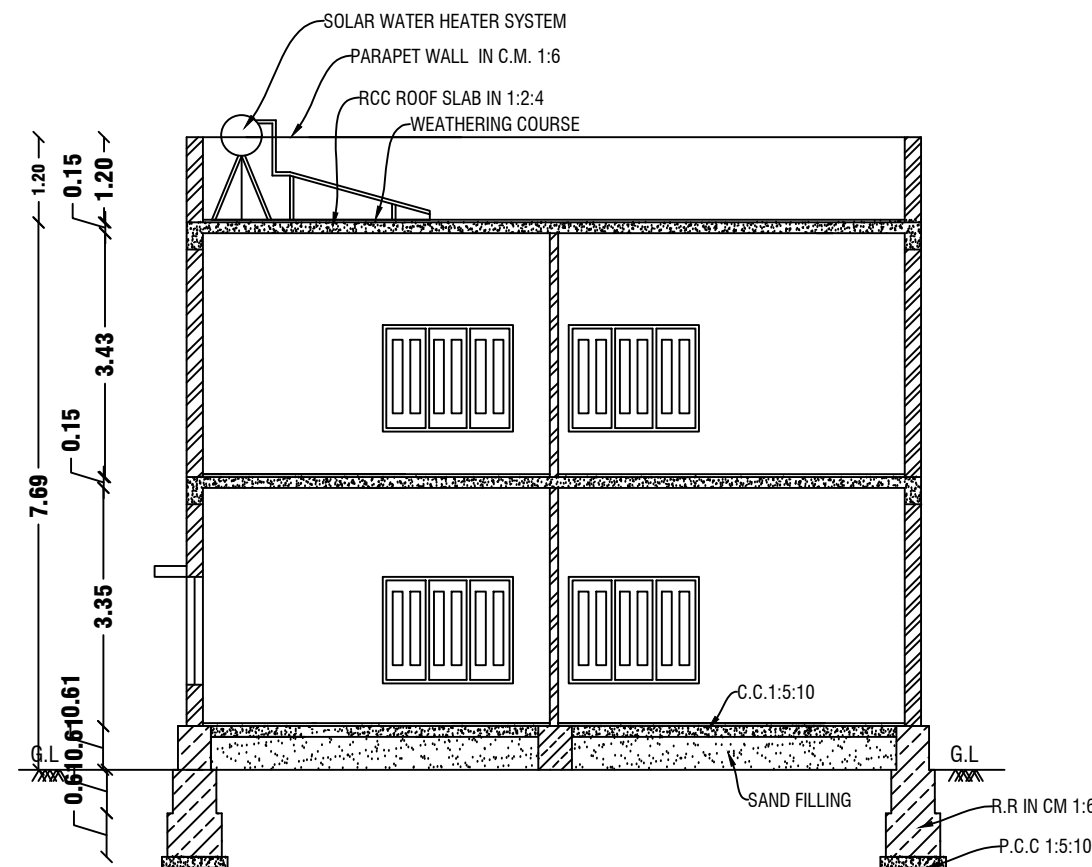


CROSS SECTION ON "II"

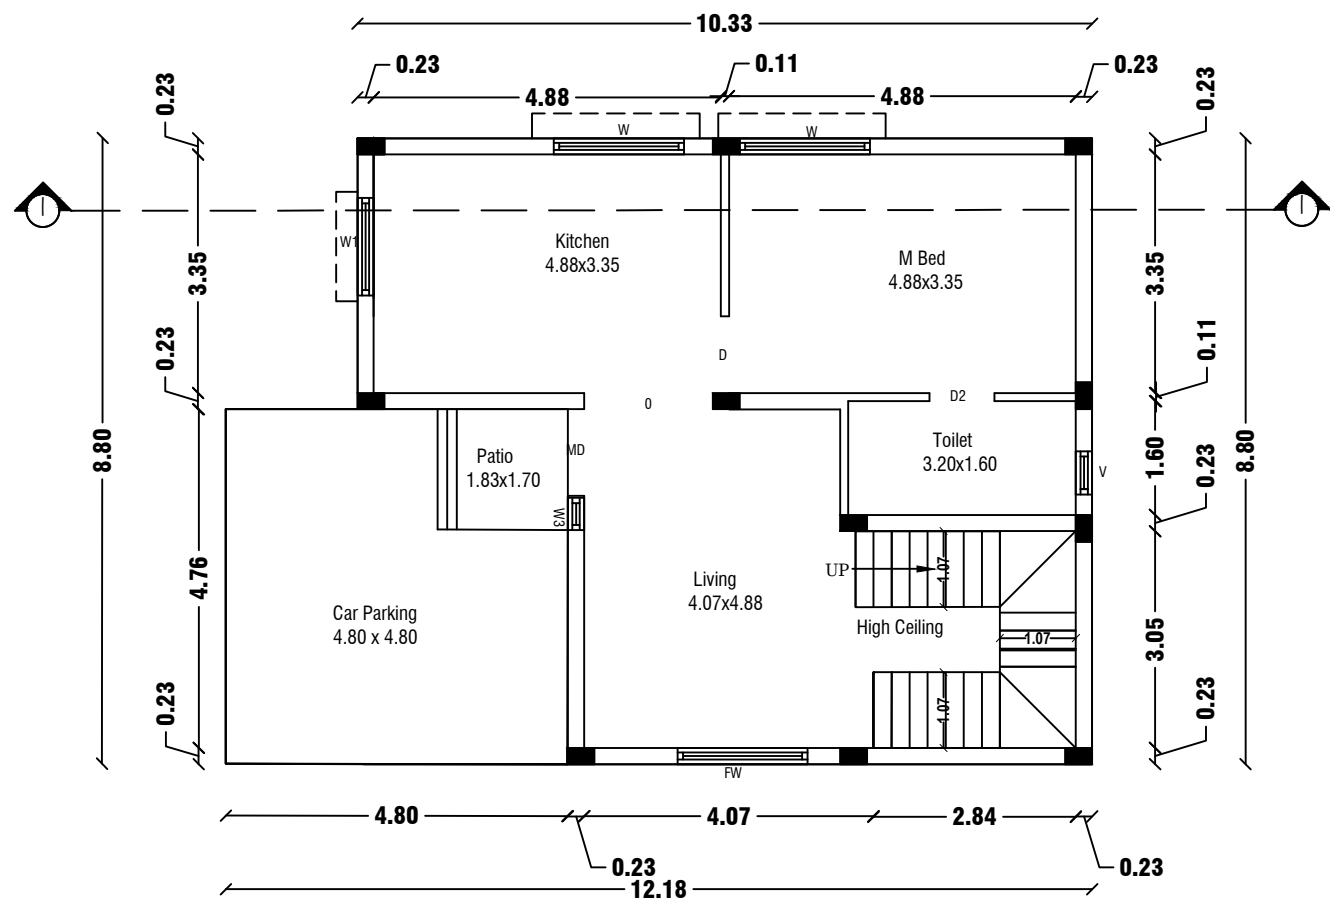

GROUND FLOOR PLAN

Centralized AC Provided

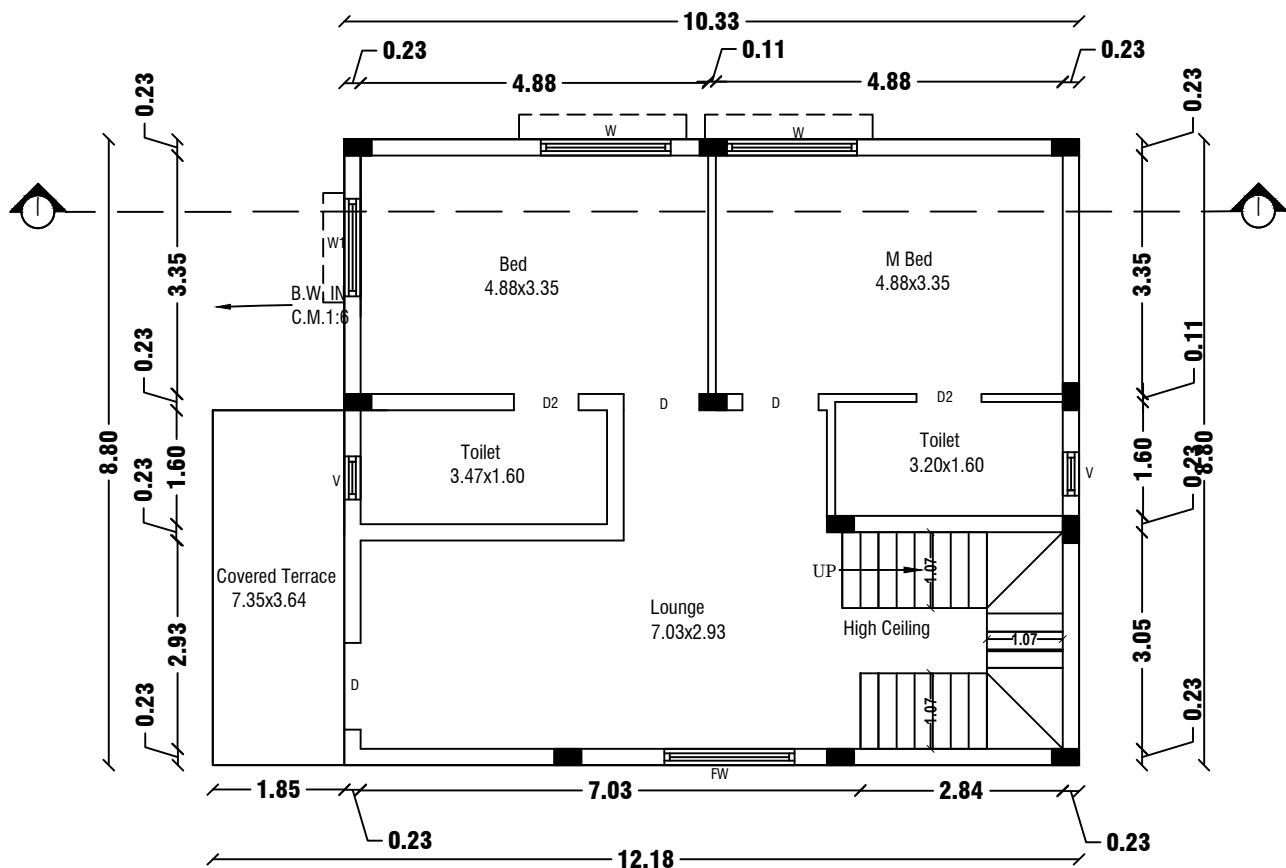

FIRST FLOOR PLAN

Centralized AC Provided

APPLICANT

ENGINEER


Er.A.Harikumar,M.E.,(struct),AMIE,MISTE,A.I.V,
Structural Eng,Chartered Eng(I),Approved Valuer,
TN.Govt.Registered Professional of DTCP(HNTDA)

Name of Profession	R.E	R.S.E	C.E	B.Q.A
Grade	I.I	I	I	I.I
Reg.No's	01/2019	11/2022	01/2019	01/2019

#6G, 1st Floor, CIVIL TEC, Tank Street,
Hosur-635109, Email-civiltec261@gmail.com,
Cell-95243-20261, 94449-34817.

M/s. NAAVAL PROPERTIES AND DEVELOPERS LLP

CIVIL TEC - Er.Harikumar-9524320261

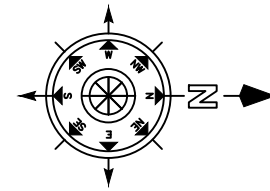

SHEET NO: 9/45

BLOCK NO:10,11

PLAN SHOWING THE PROPOSED ADDITIONAL
CONSTRUCTION OF R.C.C ROOF RESIDENTIAL GATED
COMMUNITY BUILDING OF "M/s.NAAVAL PROPERTIES
AND DEVELOPERS LLP" IN S.F.No: 9/1B, 10/2A1B,
13/1A,AT KANNANKURICHI VILLAGE & TOWN
PANCHAYAT, SALEM TALUK, SALEM DISTRICT.

SCALE 1:100


JOINERY DETAILS

REF. ID	DESCRIPTIONS	SIZES
MD	MAIN DOOR	1.20X2.10
D	DOOR	1.00X2.10
D1	DOOR	0.90X2.10
D2	DOOR	0.87X2.10
O	OPEN	1.20X2.10
FW	FRENCH WINDOW	1.80X1.50
W	WINDOW	1.80X1.50
W1	WINDOW	1.22X1.50
V	VENTILATOR	0.91X0.61


AREA DETAILS

S.No	PARTICULARS	S.MT		
1	TOTAL AREA OF THE SITE (AS PER PATTA) Also Consider For Approval	36205.00	NON FSI AREA	FSI AREA
2	TOTAL AREA OF THE SITE (AS PER DOCUMENT)	36219.00	DEDUCTI ON	
3	BLOCK-10,11(AREA-G.F)	100.09	-	100.09
4	BLOCK-10,11(AREA-F.F)	100.10	-	100.10
5	BLOCK-10,11(AREA-Head Room)	18.70	18.70	-
	TOTAL AREA	218.89	18.70	200.19


REVISED PLAN SHOWING THE R.C.C ROOF RESIDENTIAL GATED COMMUNITY BUILDING OF "M/s.NAAVAL PROPERTIES AND DEVELOPERS LLP" IN S.F.No: 9/1B, 10/2A1B, 13/1A, AT KANNANKURICHI VILLAGE & TOWN PANCHAYAT, SALEM TALUK, SALEM DISTRICT. SCALE 1:100

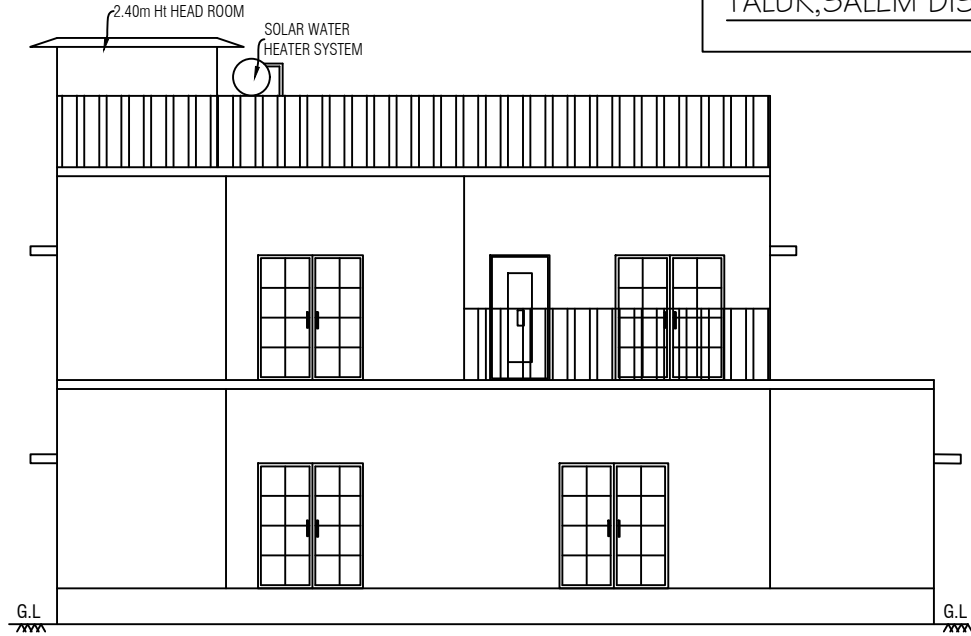

ELEVATION

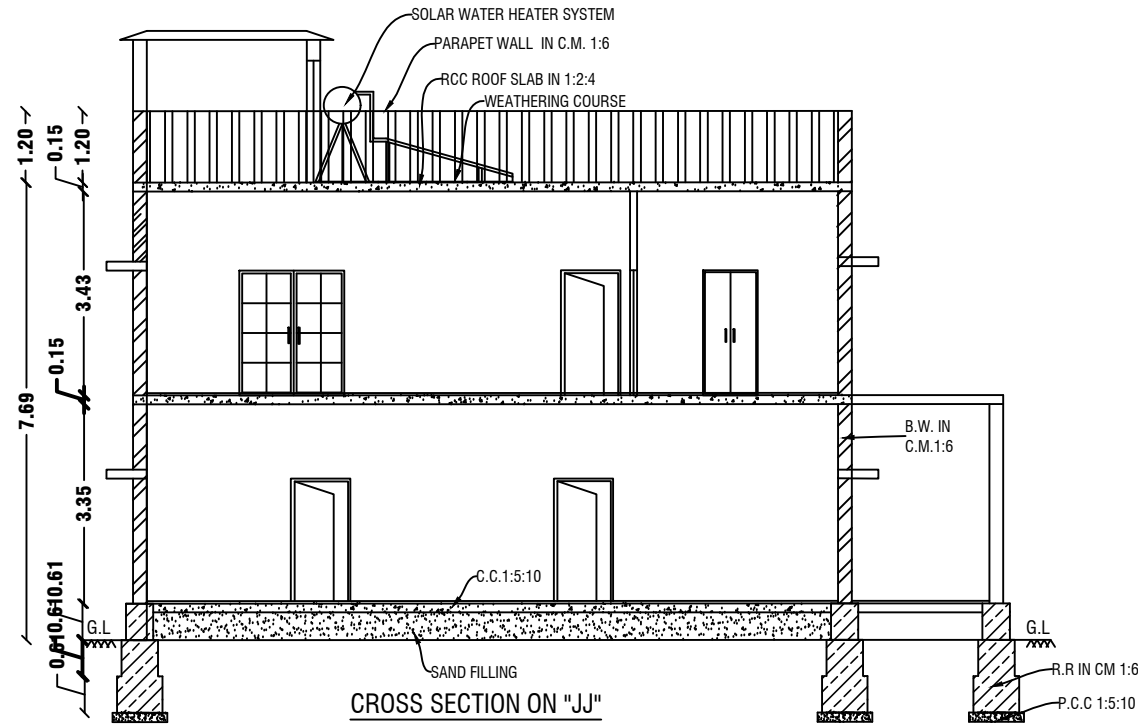


CROSS SECTION ON "JJ"

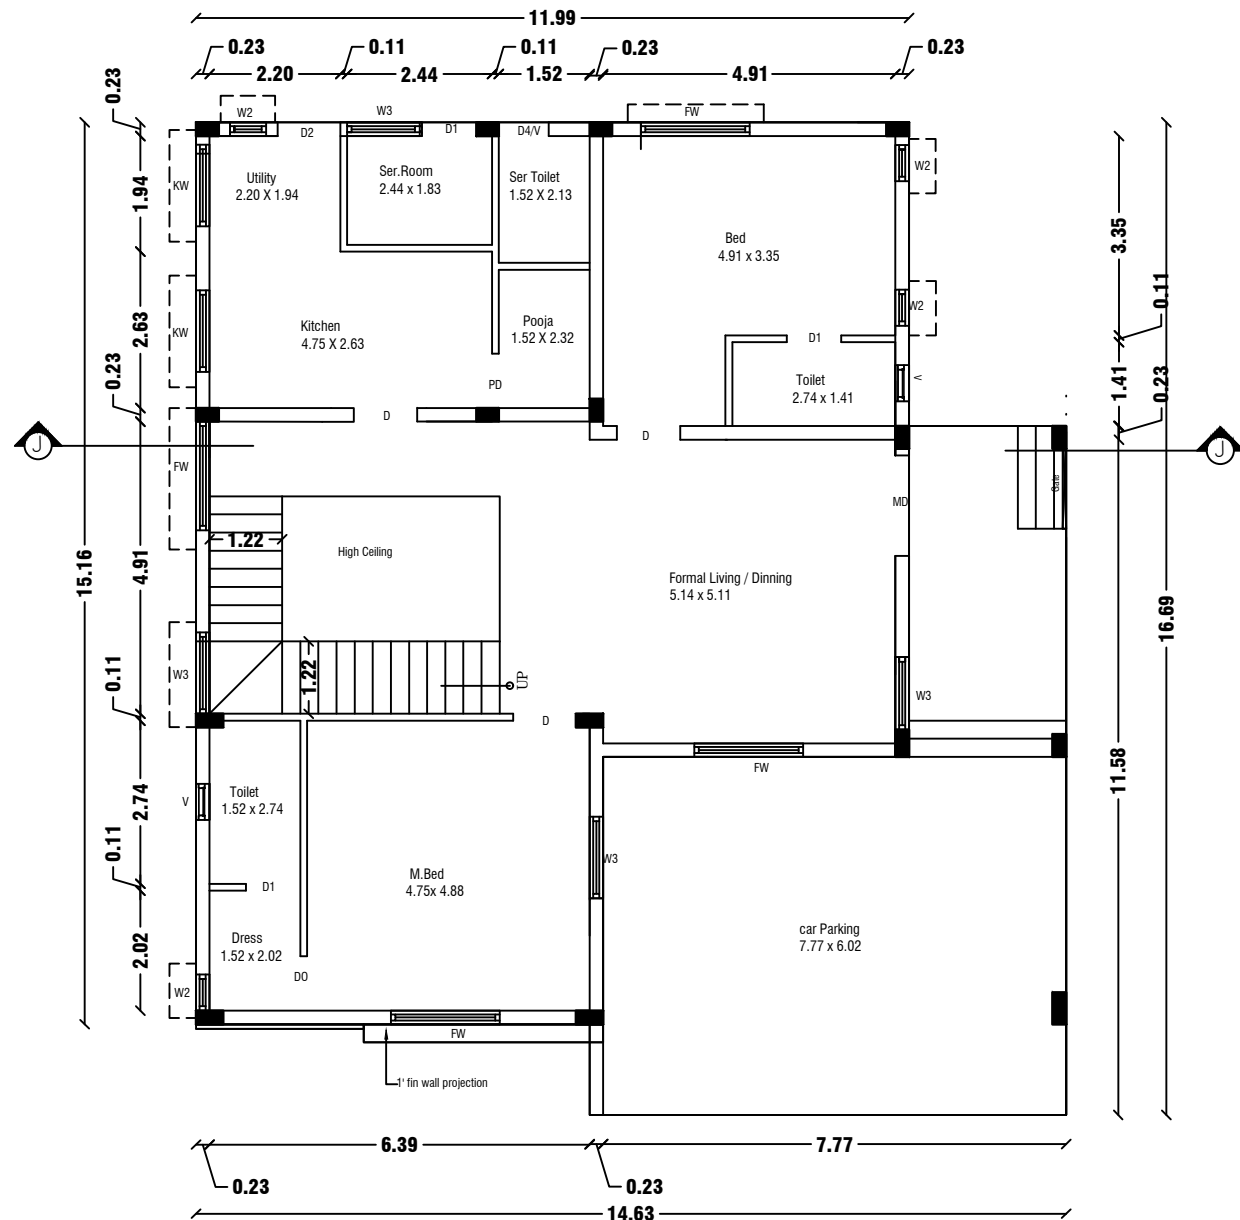


GROUND FLOOR PLAN

Centralized AC Provided

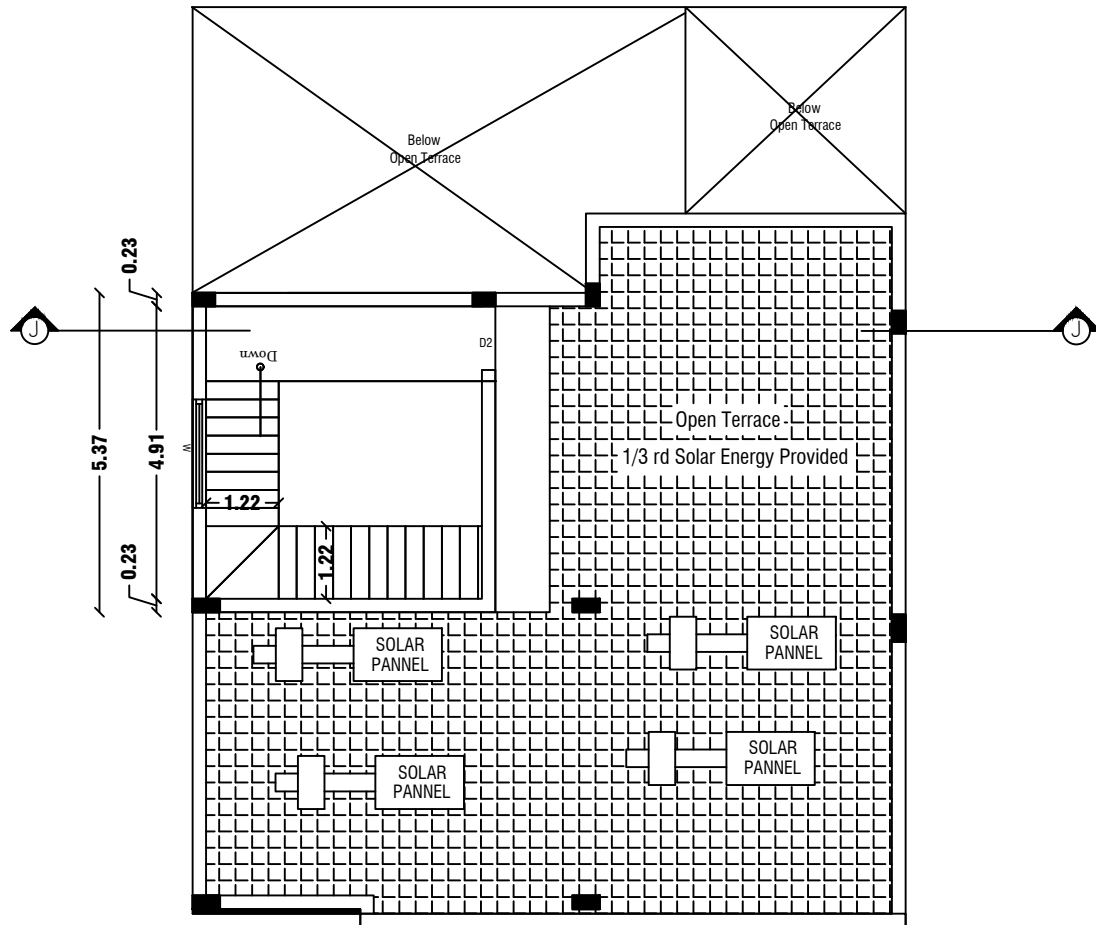


TERRACE FLOOR PLAN

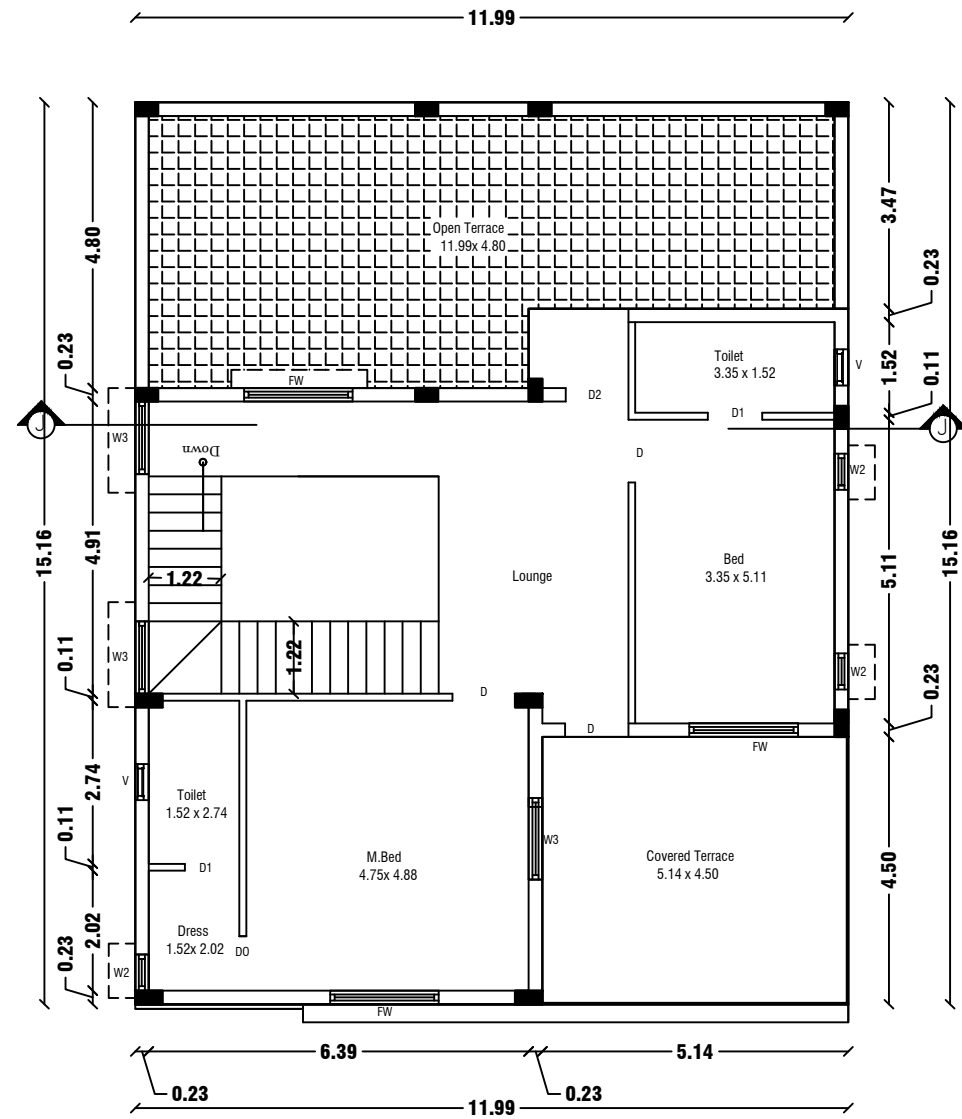

FIRST FLOOR PLAN

Centralized AC Provided

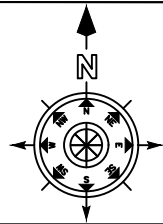

SHEET NO: 10/45

BLOCK NO:12

NOTE:

1. DTCP CHENNAI - FILE NO. 24229/2021, DT. 12.01.2022. PLANNING PERMISSION CONCURRENCE NO:03/2022.
2. DTCP SALEM - FILE NO. 3213/2021, DT. 18.03.2022. PLANNING PERMISSION NO:17/2022.
3. LOCAL BODY - FILE NO. 115/2022, DT. 30.05.2022. PLANNING PERMISSION NO:20/2022-2023.

JOINERY DETAILS

REF. ID	DESCRIPTIONS	SIZES
MD	MAIN DOOR	1.20X2.10
D	DOOR	1.00X2.10
D1	DOOR	0.90X2.10
PD	POOJA DOOR	1.80X2.10
O	OPEN	1.20X2.10
FW	FRENCH WINDOW	1.80X1.50
W	WINDOW	1.80X1.50
W1	WINDOW	1.22X1.50
W2	WINDOW	0.61X0.90
V	VENTILATOR	0.91X0.61

AREA DETAILS

S.No	PARTICULARS	S.MT		
1	TOTAL AREA OF THE SITE (AS PER PATT) Also Consider For Approval	36205.00	NON FSI AREA	FSI AREA
2	TOTAL AREA OF THE SITE (AS PER DOCUMENT)	36219.00	DEDUCTI ON	
3	BLOCK-12(AREA-G.F)	220.57	-	220.57
4	BLOCK-12(AREA-F.F)	131.41	-	131.41
5	BLOCK-12(AREA-Head Room)	27.36	27.36	0.00
	TOTAL AREA	379.34	27.36	351.98

APPLICANT

K. P. L.

M/s. NAAVAL PROPERTIES AND DEVELOPERS LLP

ENGINEER



Shrinivas

Er.A.Harikumar,M.E.,(struct),AMIE,MISTE,A.I.V, Structural Eng,Chartered Eng(I),Approved Valuer, TN.Govt.Registered Professional of DTCP(HNTDA)

Name of Profession	R.E	R.S.E	C.E	B.Q.A
Grade	I.I	I	I	I.I
Reg.No's	01/2019	11/2022	01/2019	01/2019

#6G, 1st Floor, CIVIL TEC, Tank Street, Hosur-635109, Email-civiltec261@gmail.com, Cell:95243-20261, 94449-34817.

CIVIL TEC - Er.Harikumar-9524320261

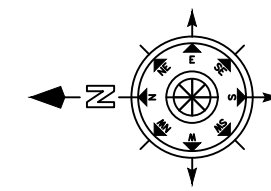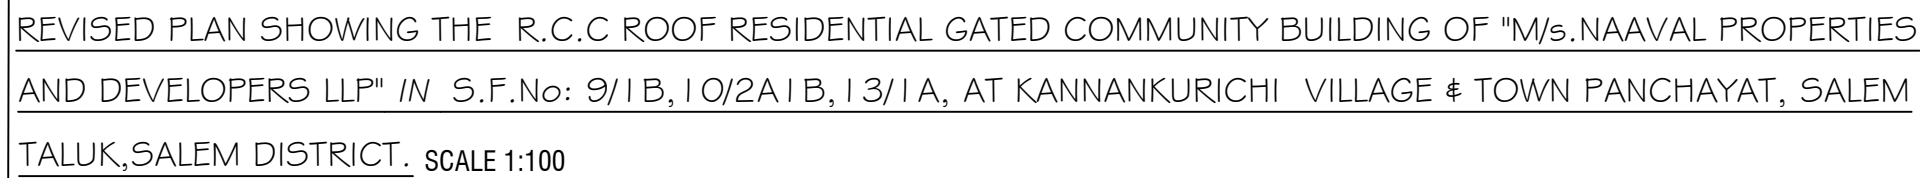

SHEET NO: 11/45

BLOCK NO:13

NOTE:

1. DTCP CHENNAI - FILE NO. 24229/2021, DT. 12.01.2022.
PLANNING PERMISSION CONCURRENCE NO:03/2022.
2. DTCP SALEM - FILE NO. 3213/2021, DT. 18.03.2022.
PLANNING PERMISSION NO:17/2022.
3. LOCAL BODY - FILE NO. 115/2022, DT.30.05.2022.
PLANNING PERMISSION NO:20/2022-2023.

Joinery Details		
Ref. ID	Descriptions	Sizes
MD	Main Door	1.20x2.10
D	Door	1.00x2.10
D1	Door	0.90x2.10
PD	Pooja Door	1.80x2.10
O	Open	1.20x2.10
FW	French Window	1.80x1.50
W	Window	1.80x1.50
W1	Window	1.22x1.50
W2	Window	0.61x0.90
V	Ventilator	0.91x0.61

AREA DETAILS				
S.No	PARTICULARS	S.MT		
1	TOTAL AREA OF THE SITE (AS PER PATTa) Also Consider For Approval	36205.00	NON FSI AREA	FSI AREA
2	TOTAL AREA OF THE SITE (AS PER DOCUMENT)	36219.00	DEDUCTI ON	
3	BLOCK-13(AREA-G.F)	169.43	-	169.43
4	BLOCK-13(AREA-F.F)	144.34	-	144.34
5	BLOCK-13(AREA-Head Room)	9.99	9.99	0.00
	TOTAL AREA	323.76	9.99	313.77

APPLICANT

M/s. NAAVAL PROPERTIES AND DEVELOPERS LLP

ENGINEER



Er.A.Harikumar,M.E.,(struct),AMIE,MISTE,A.I.V,
Structural Eng,Chartered Eng(I),Approved Valuer,
TN.Govt.Registered Professional of DTCP(HNTDA)

Name of Profession	R.E	R.S.E	C.E	B.Q.A
Grade	I.I	I	I	I.I
Reg. No's	01/2019	11/2022	01/2019	01/2019

#6G, 1st Floor, CIVIL TEC, Tank Street,
Hosur-635109, Email-civiltec261@gmail.com,
Cell:95243-20261, 94449-34817.


CIVIL TEC - Er.Harikumar-9524320261



CROSS SECTION ON "KK"




FIRST FLOOR PLAN
Centralized AC Provided

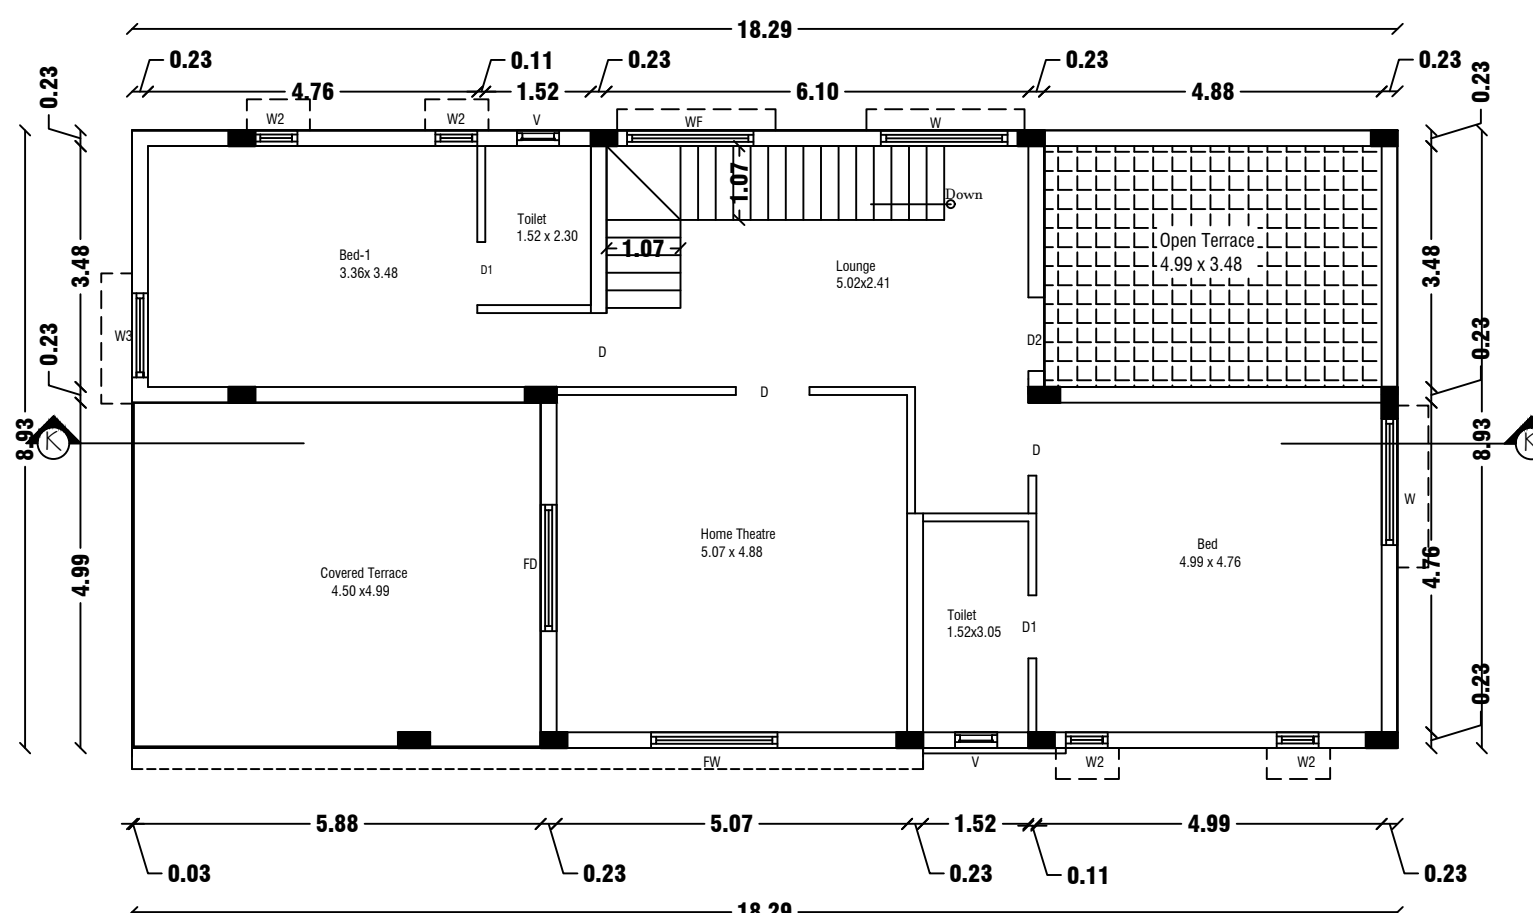

REVISED PLAN SHOWING THE R.C.C ROOF RESIDENTIAL GATED COMMUNITY BUILDING OF "M/s.NAAVAL PROPERTIES AND DEVELOPERS LLP" IN S.F.No: 9/1B,10/2A1B,13/1A, AT KANNANKURICHI VILLAGE & TOWN PANCHAYAT, SALEM TALUK,SALEM DISTRICT. SCALE 1:100

NOTE:

1. DTCP CHENNAI - FILE NO. 24229/2021,DT.12.01.2022. PLANNING PERMISSION CONCURRENCE NO:03/2022.
2. DTCP SALEM - FILE NO. 3213/2021, DT.18.03.2022. PLANNING PERMISSION NO:17/2022.
3. LOCAL BODY - FILE NO. 115/2022, DT.30.05.2022. PLANNING PERMISSION NO:20/2022-2023.

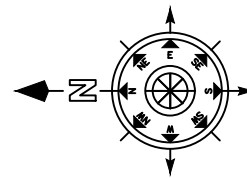

SHEET NO: 12/45

BLOCK NO:14

JOINERY DETAILS

REF. ID	DESCRIPTIONS	SIZES
MD	MAIN DOOR	1.20X2.10
D	DOOR	1.00X2.10
D1	DOOR	0.90X2.10
PD	POOJA DOOR	1.80X2.10
O	OPEN	1.20X2.10
FW	FRENCH WINDOW	1.80X1.50
W	WINDOW	1.80X1.50
W1	WINDOW	1.22X1.50
W2	WINDOW	0.61X0.90
V	VENTILATOR	0.91X0.61

AREA DETAILS

S.No	PARTICULARS	S.MT		
1	TOTAL AREA OF THE SITE (AS PER PATT) Also Consider For Approval	36205.00	NON FSI AREA	FSI AREA
2	TOTAL AREA OF THE SITE (AS PER DOCUMENT)	36219.00	DEDUCTI ON	
3	BLOCK-14(AREA-G.F)	182.20	-	182.20
4	BLOCK-14(AREA-F.F)	163.28	-	163.28
5	BLOCK-14(AREA-Head Room)	12.86	12.86	0.00
	TOTAL AREA	358.34	12.86	345.48

APPLICANT

[Signature]


M/s. NAAVAL PROPERTIES AND DEVELOPERS LLP

ENGINEER


[Signature]

Er.A.Harikumar,M.E.,(struct),AMIE,MISTE,A.I.V, Structural Eng,Chartered Eng(I),Approved Valuer, TN.Govt.Registered Professional of DTCP(HNTDA)
#6G, 1st Floor, CIVIL TEC, Tank Street, Hosur-635109, Email-civiltec261@gmail.com, Cell:95243-20261, 94449-34817.


CIVIL TEC - Er.Harikumar-9524320261

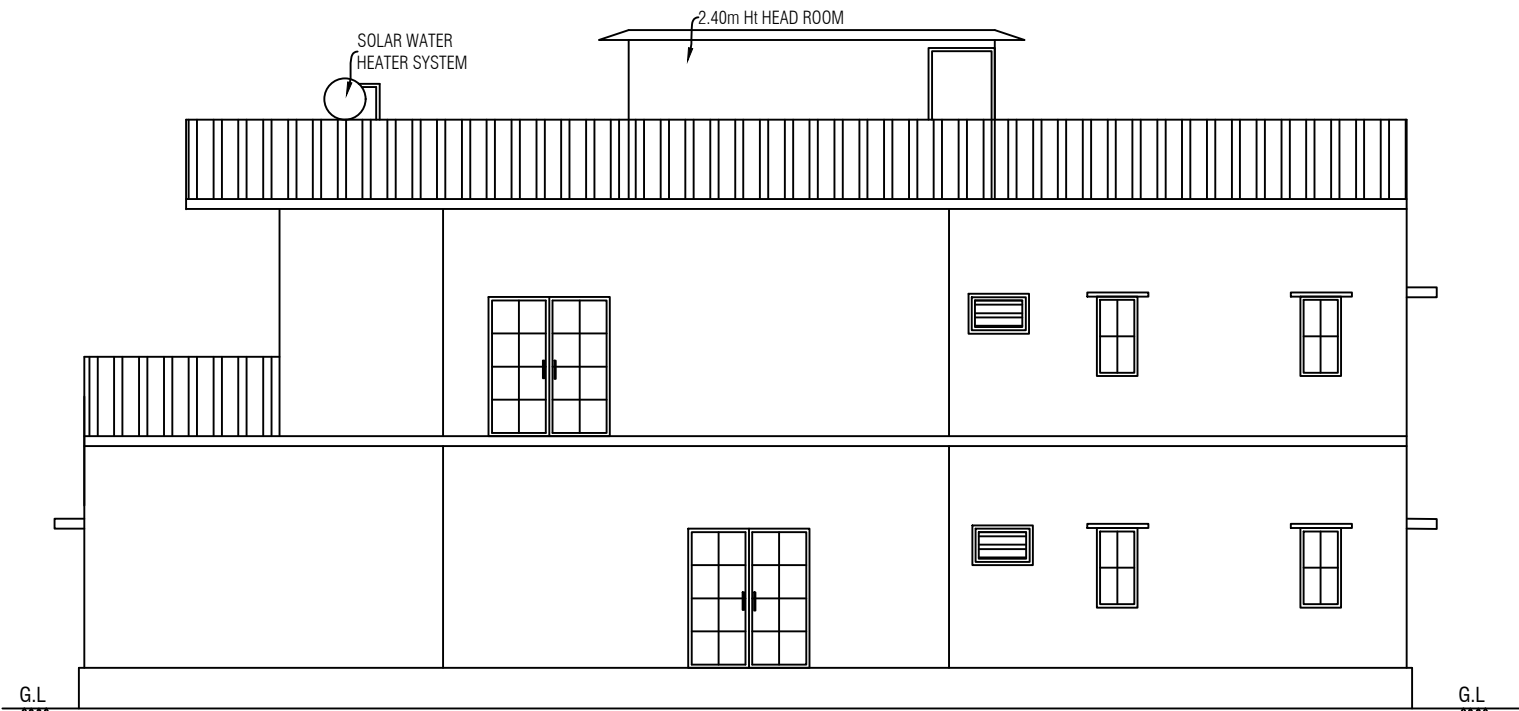


ELEVATION

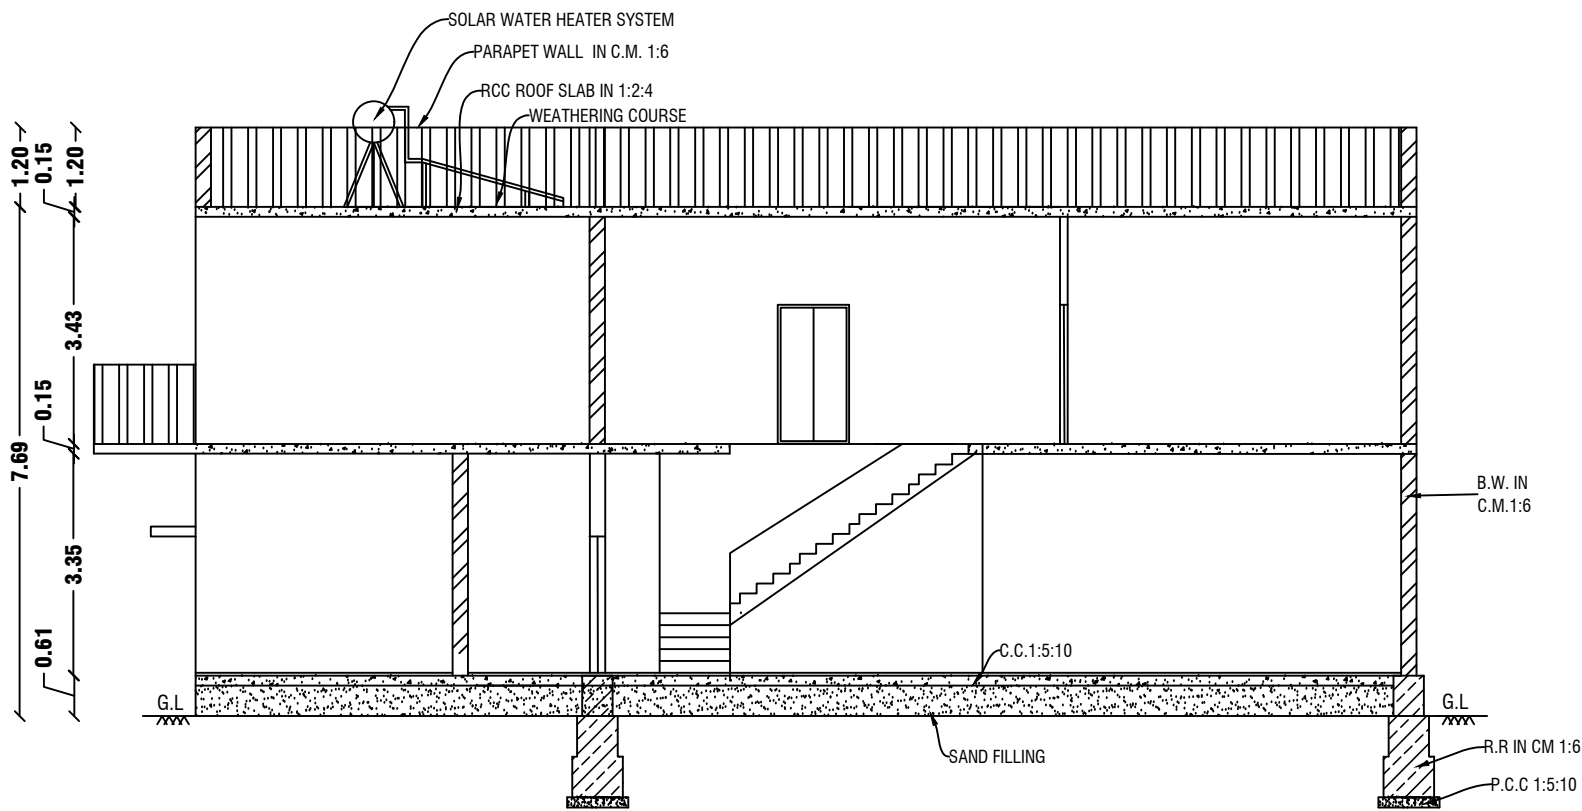


CROSS SECTION ON "LL"

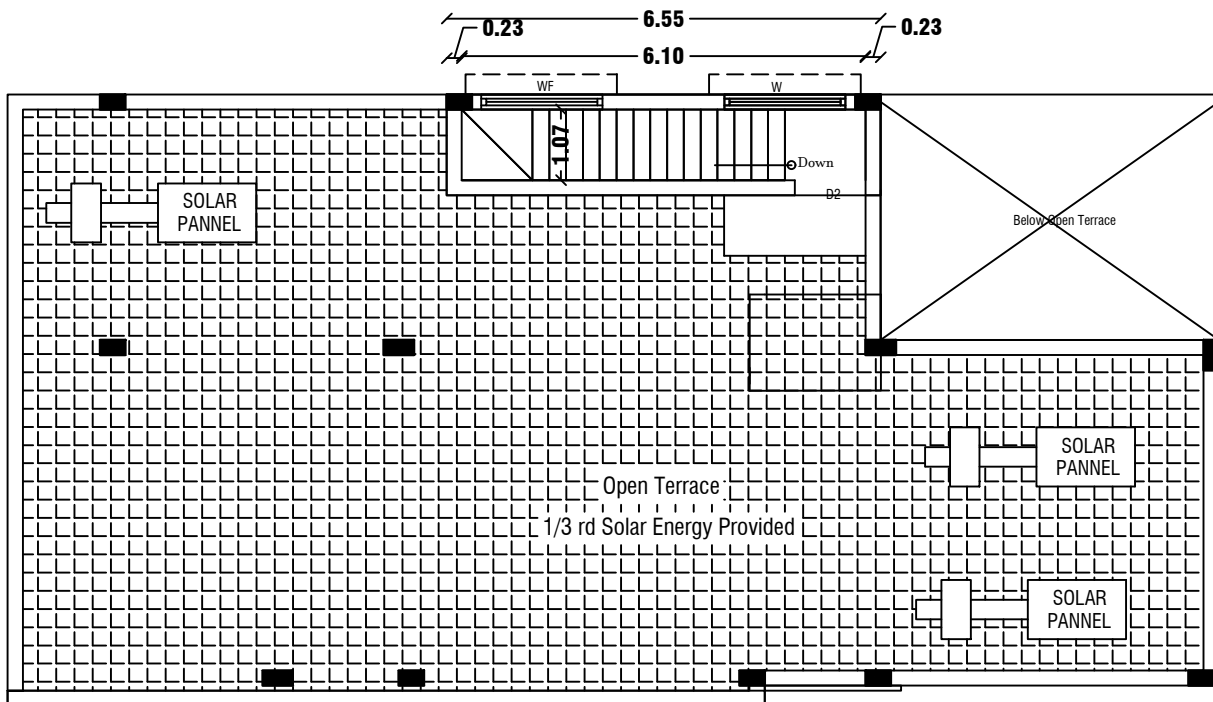








TERRACE FLOOR PLAN

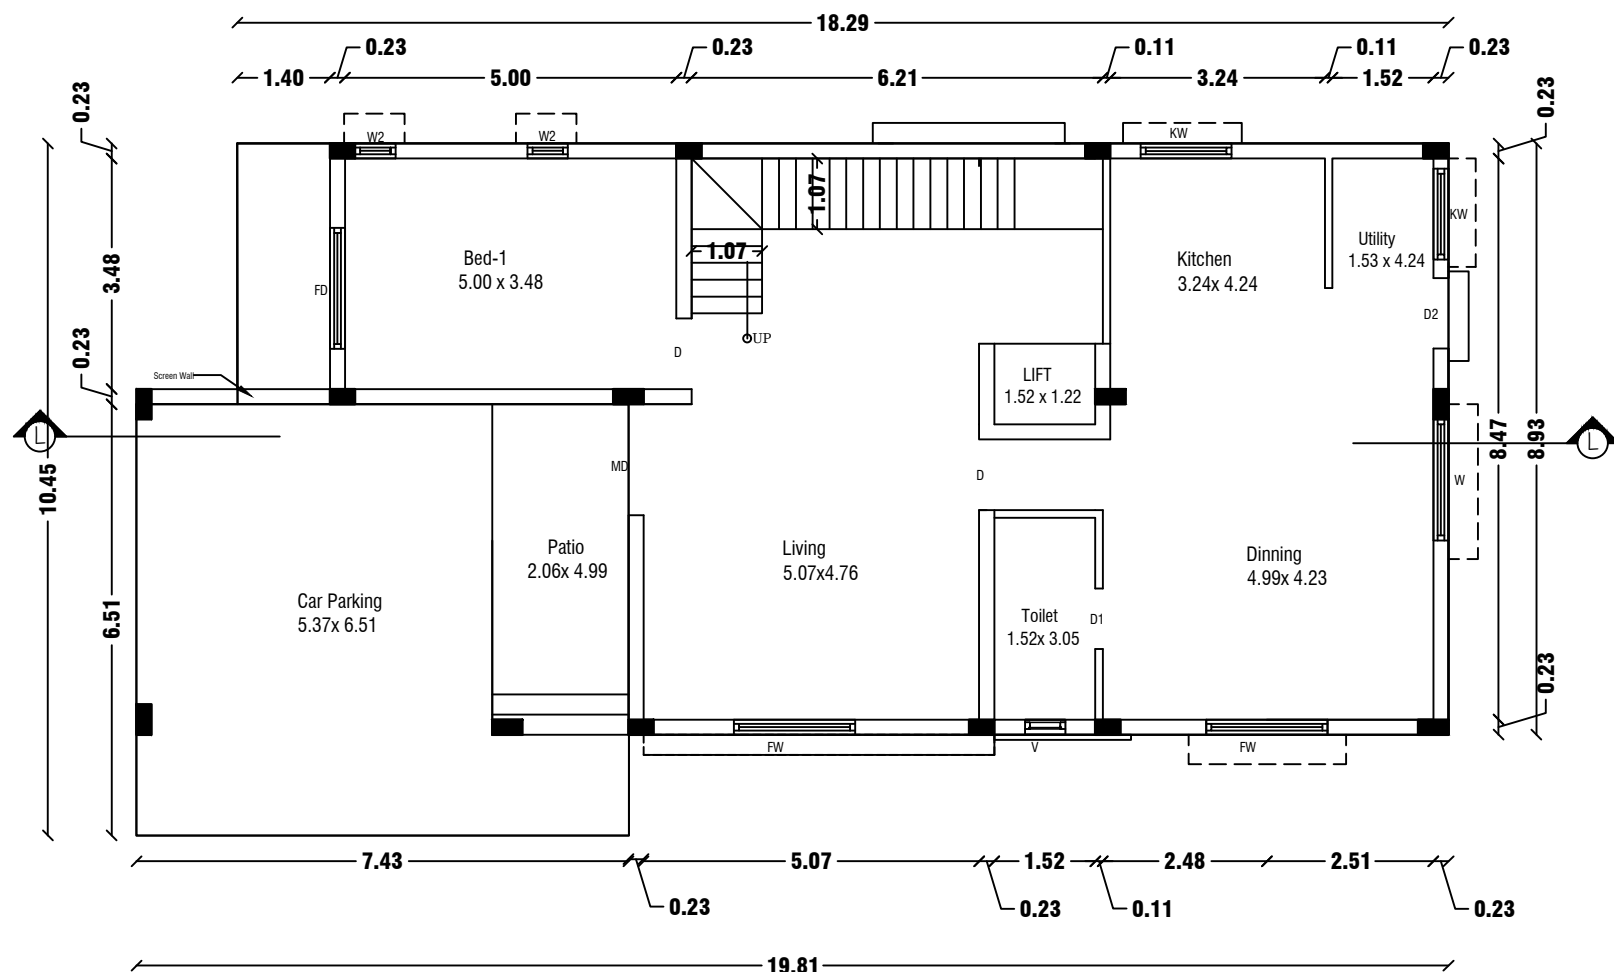

GROUND FLOOR PLAN
Centralized AC Provided

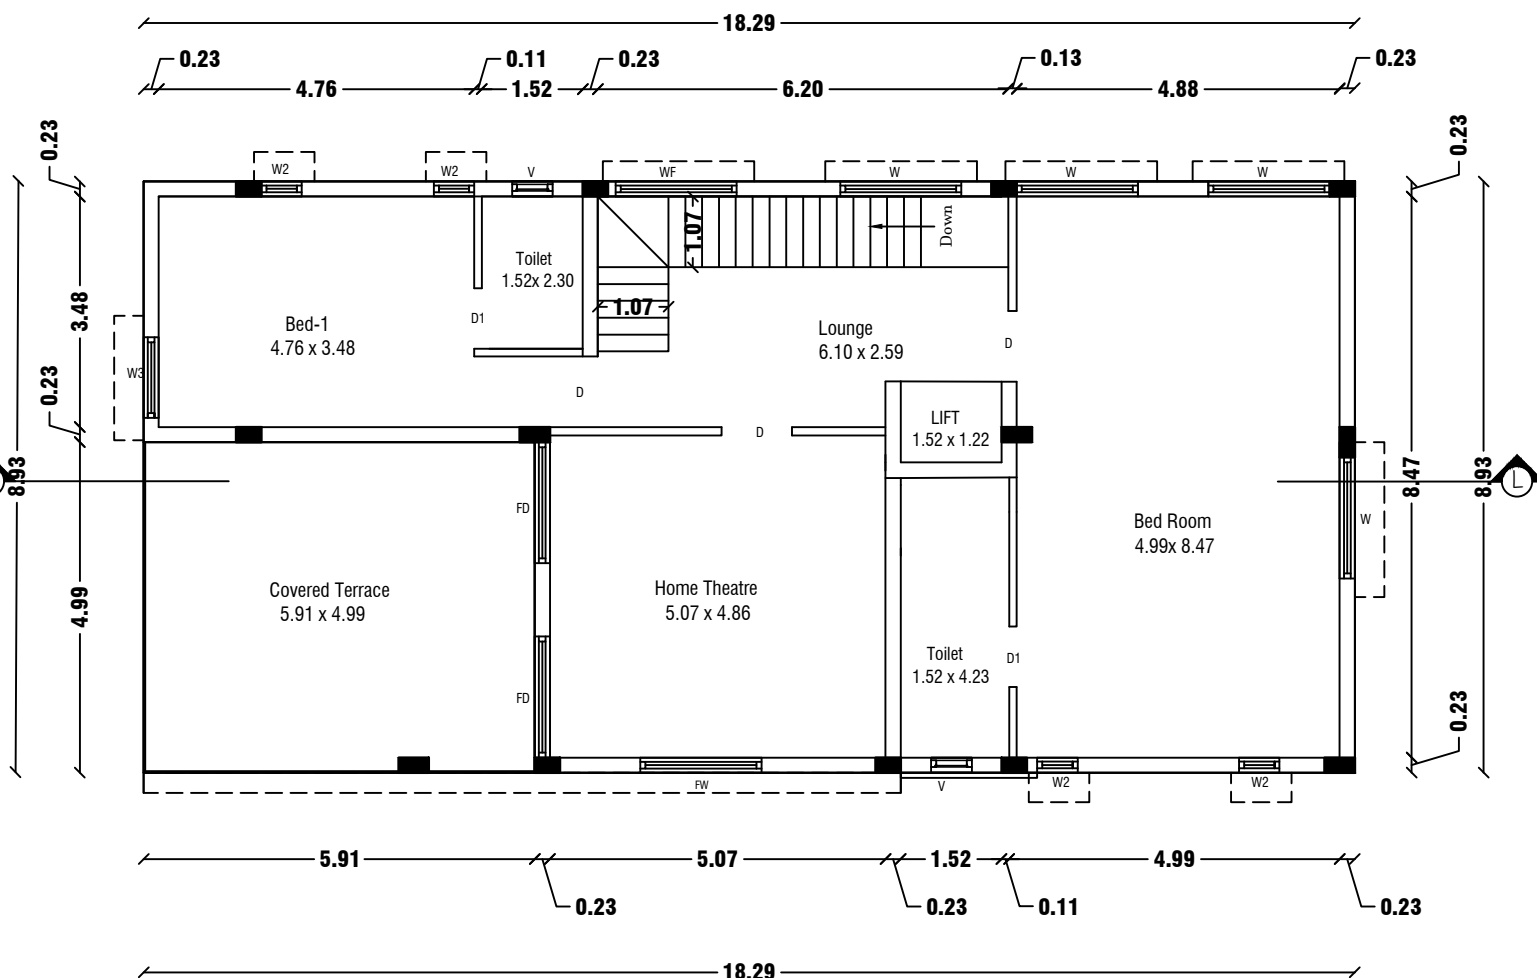

FIRST FLOOR PLAN
Centralized AC Provided

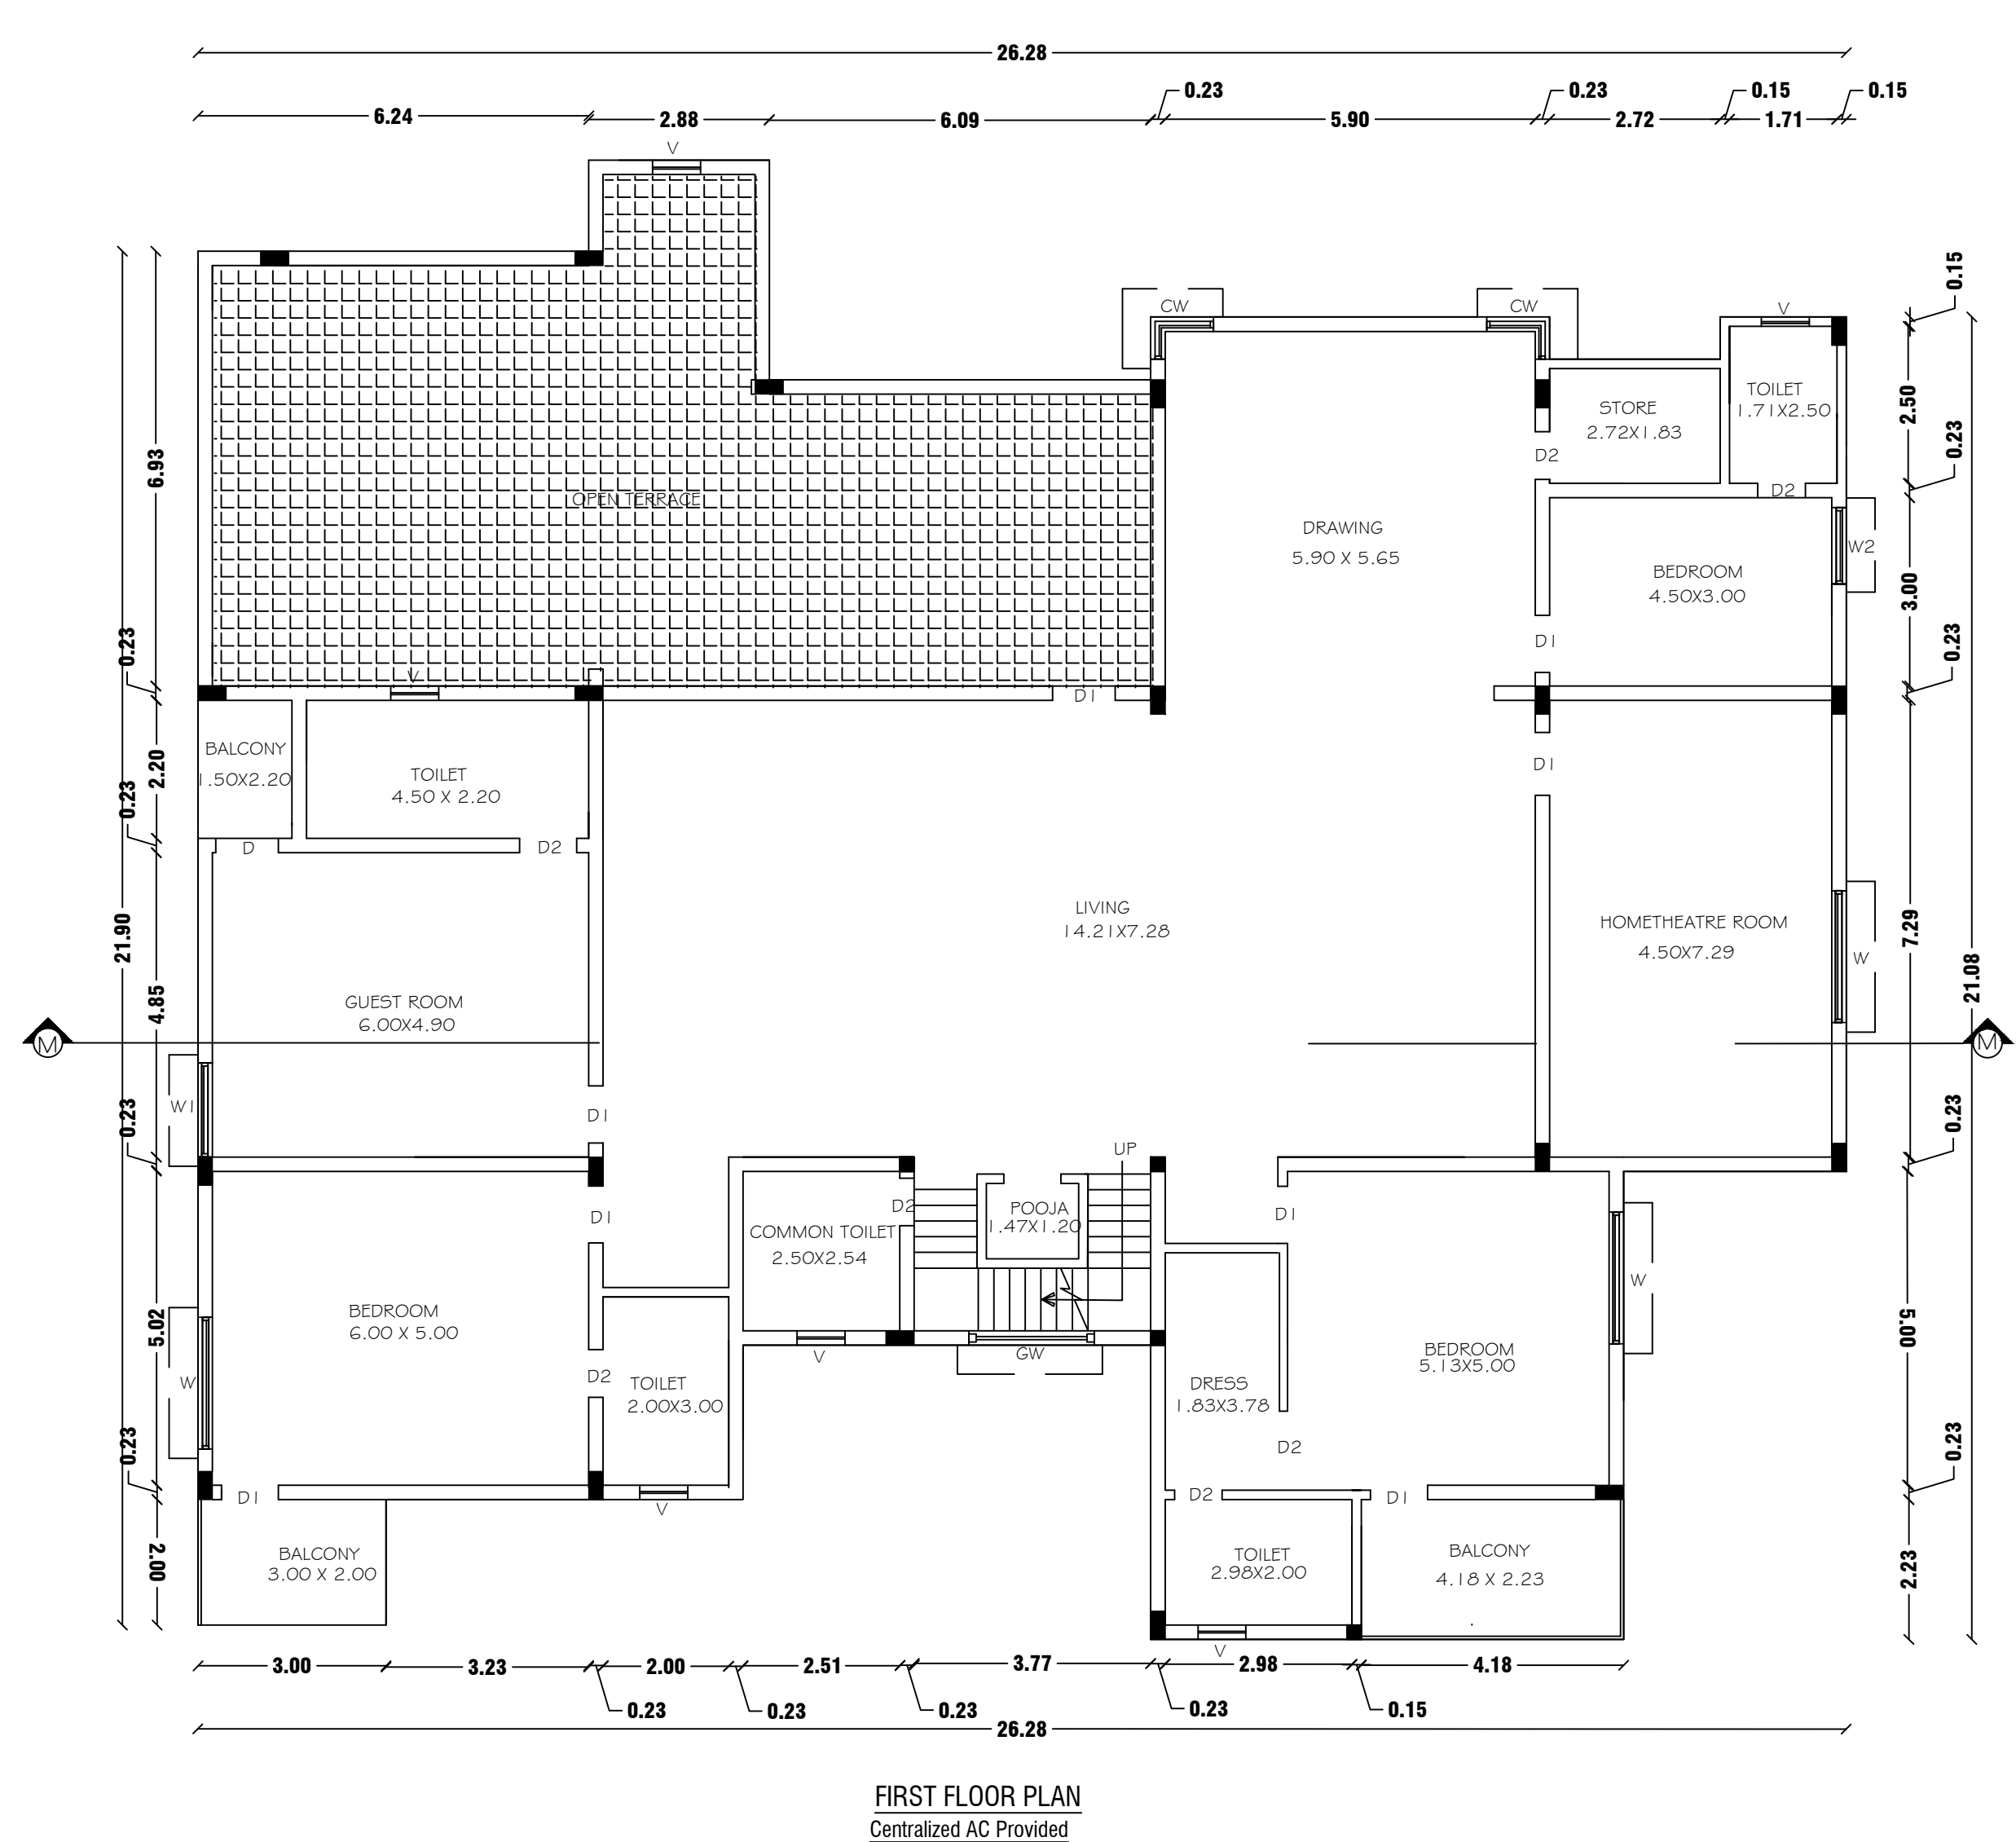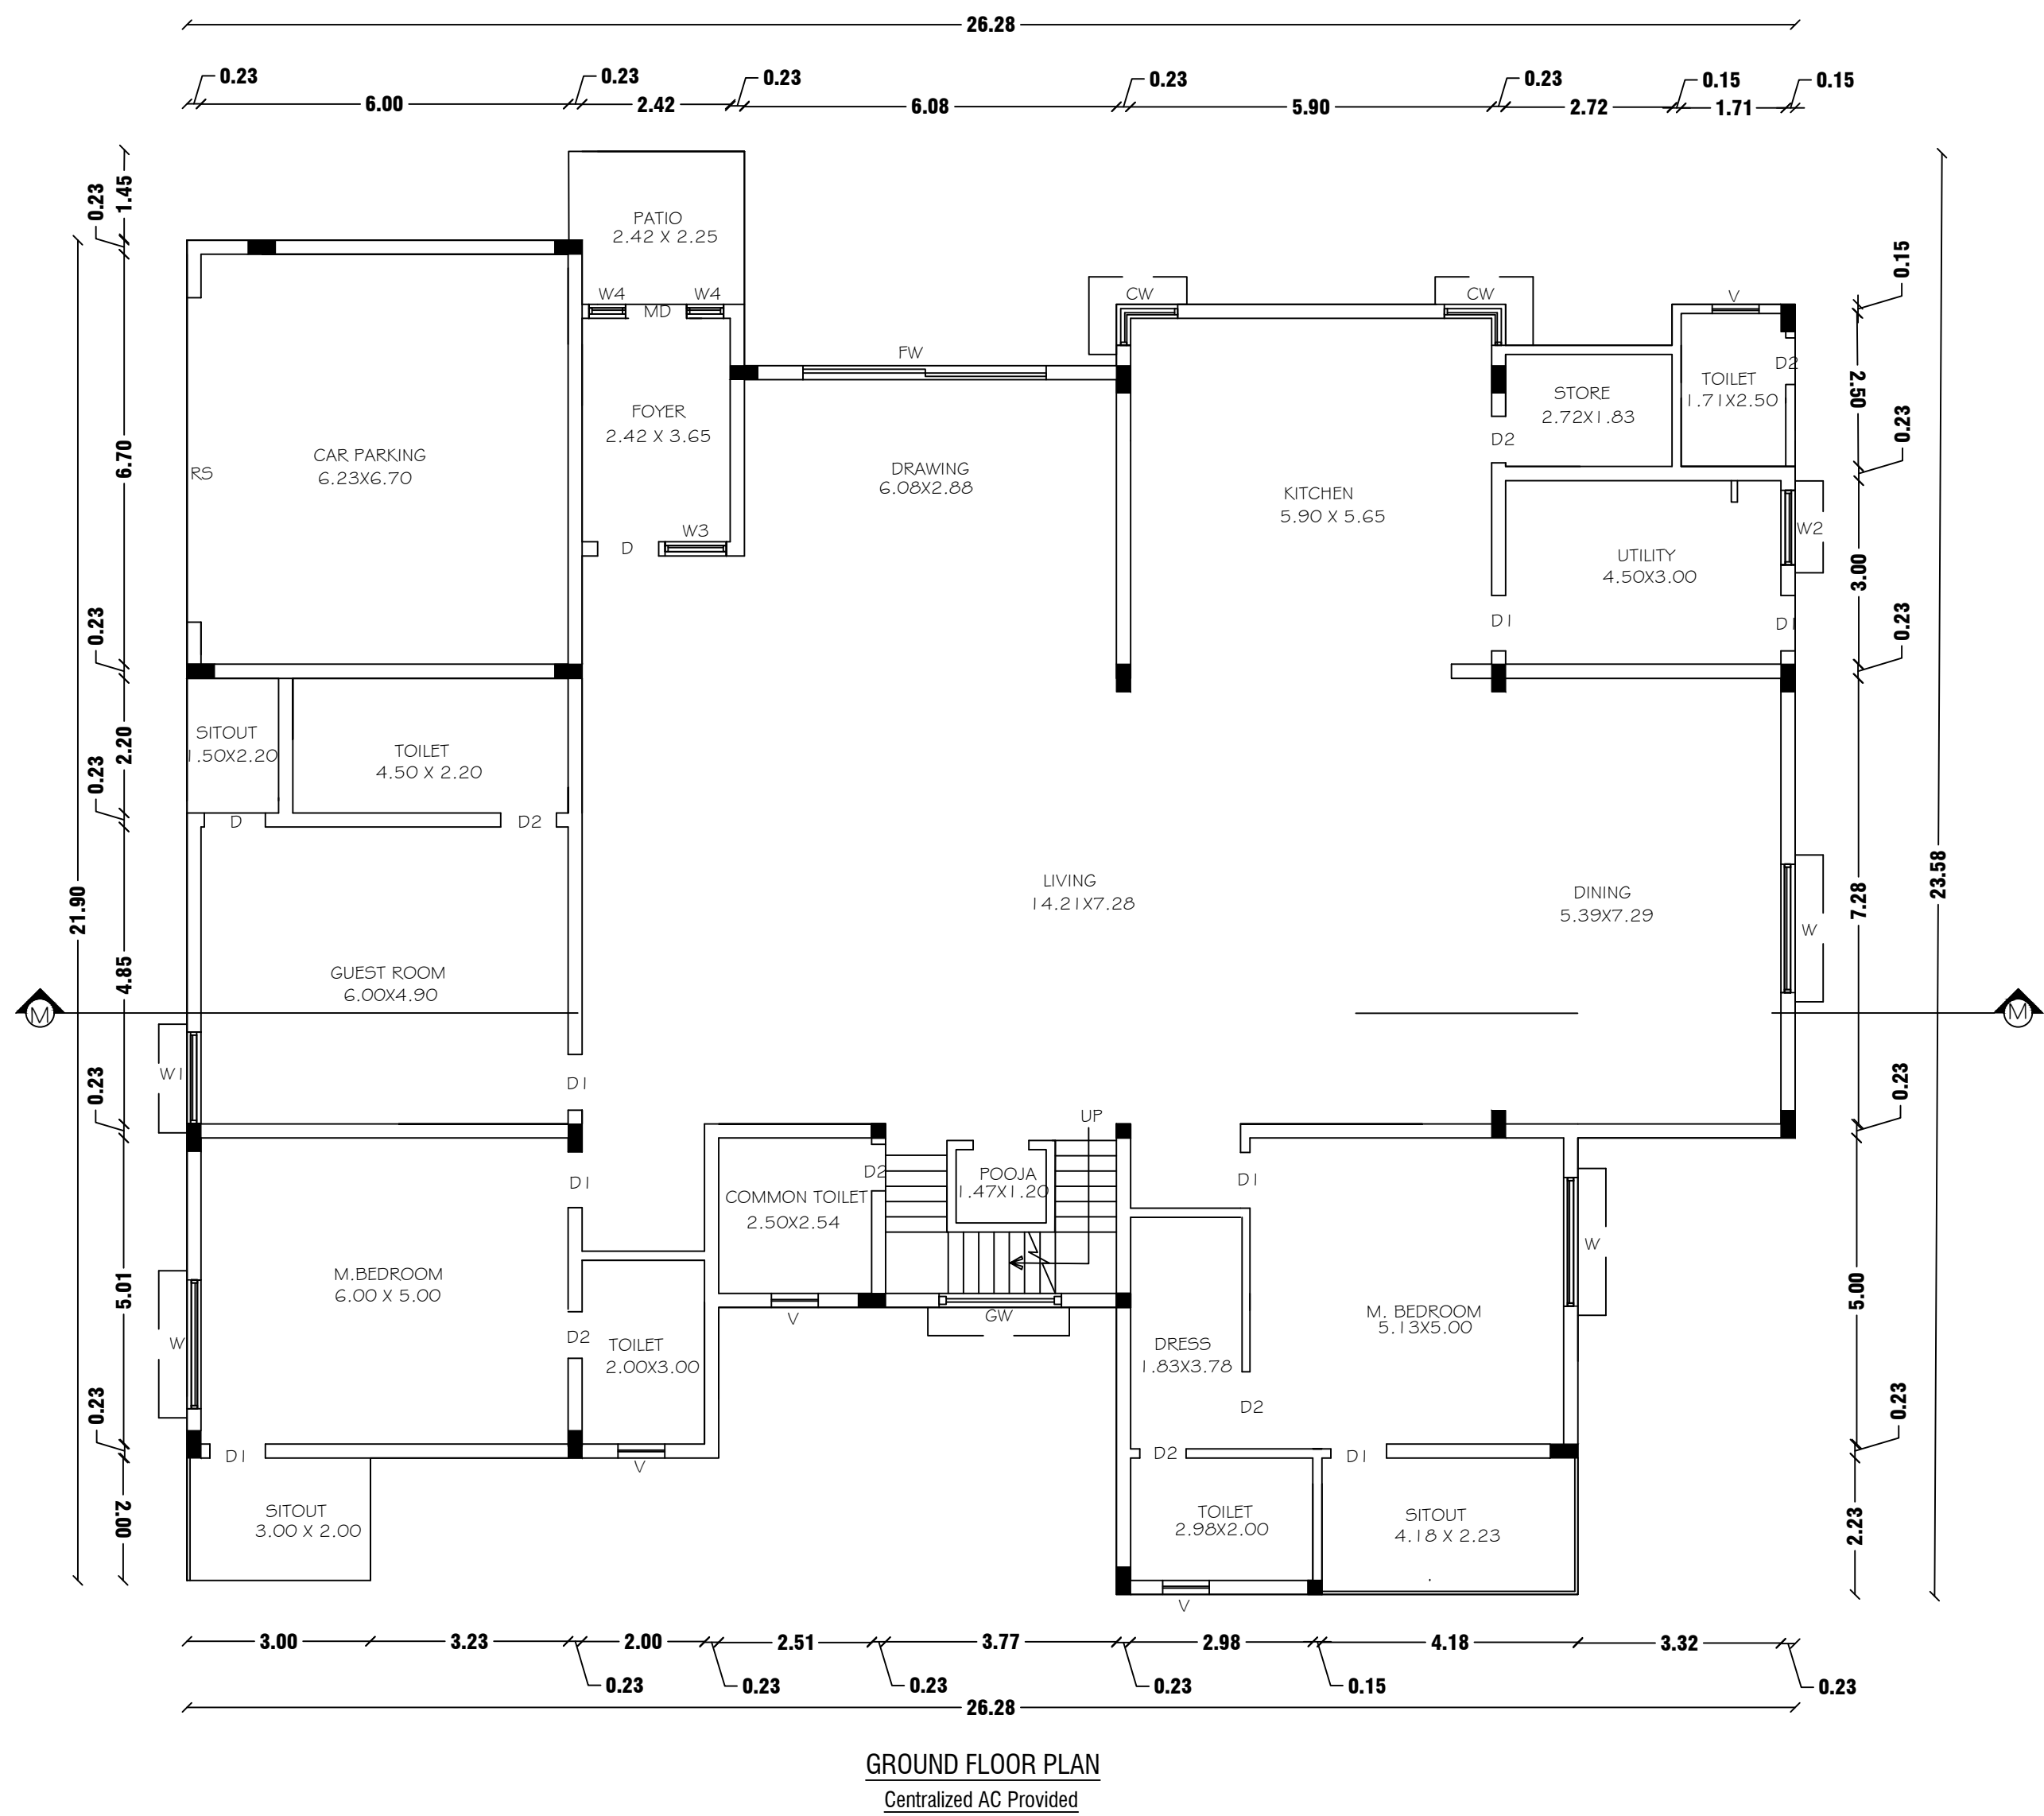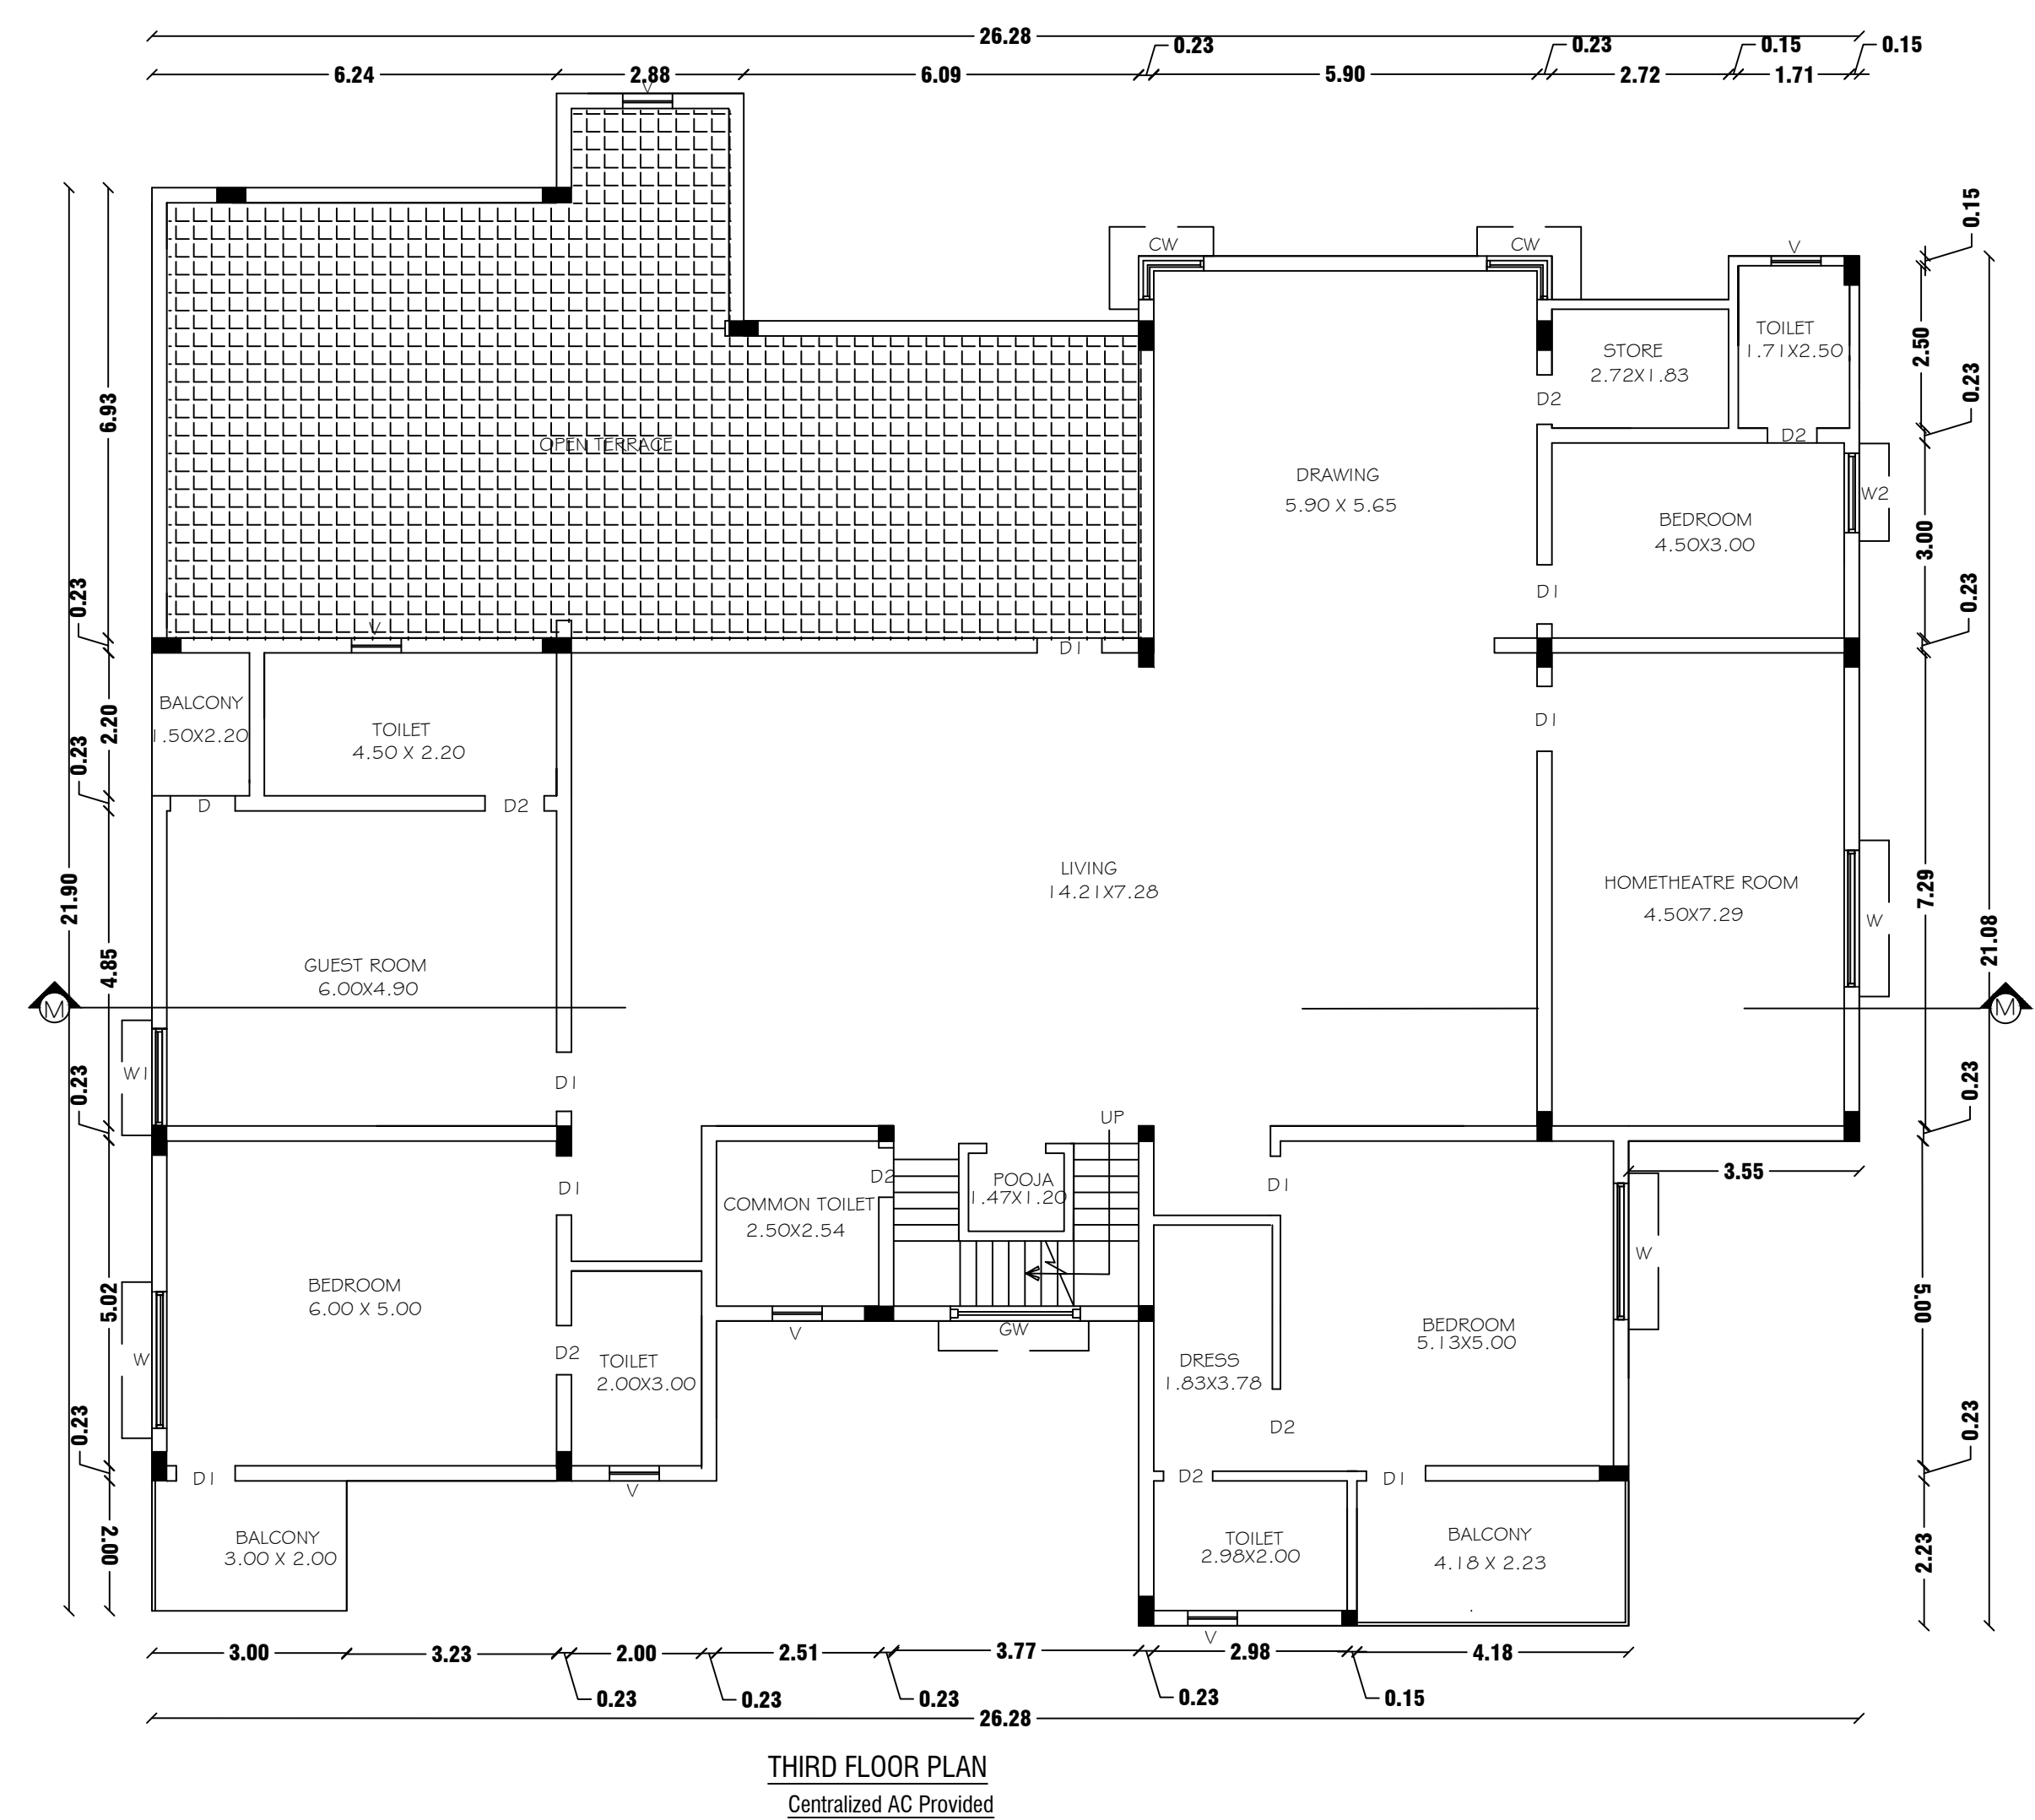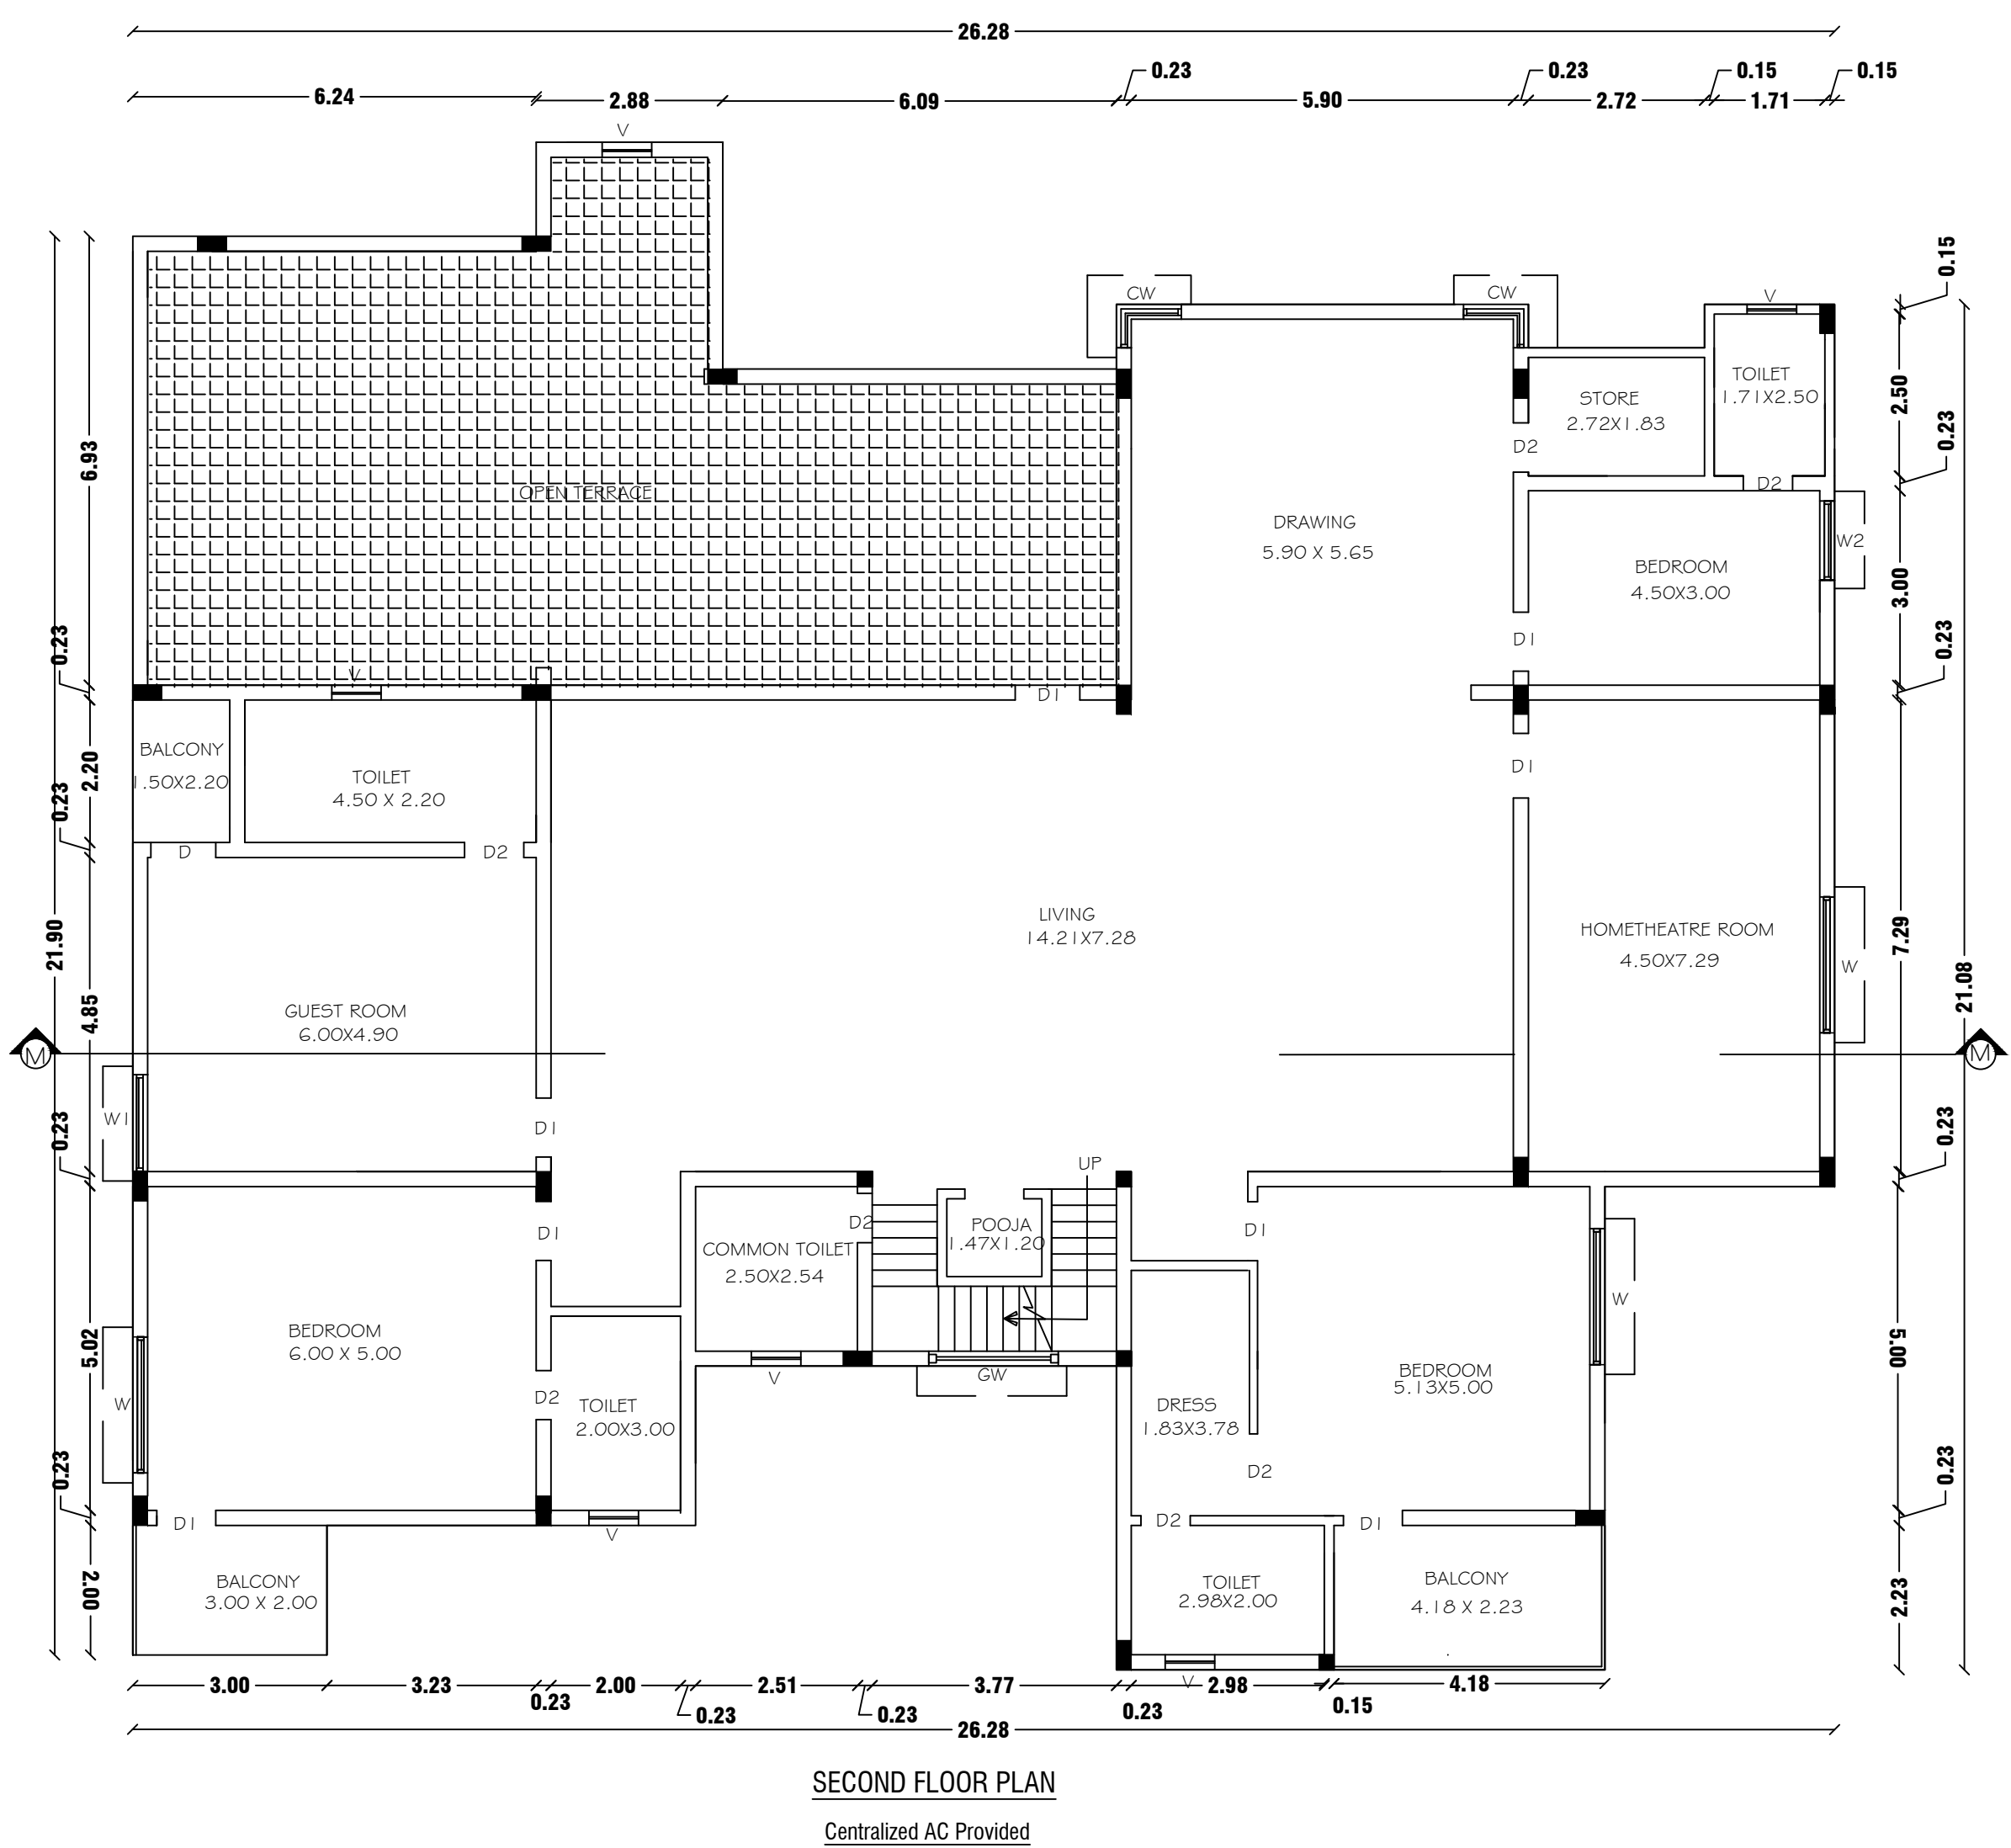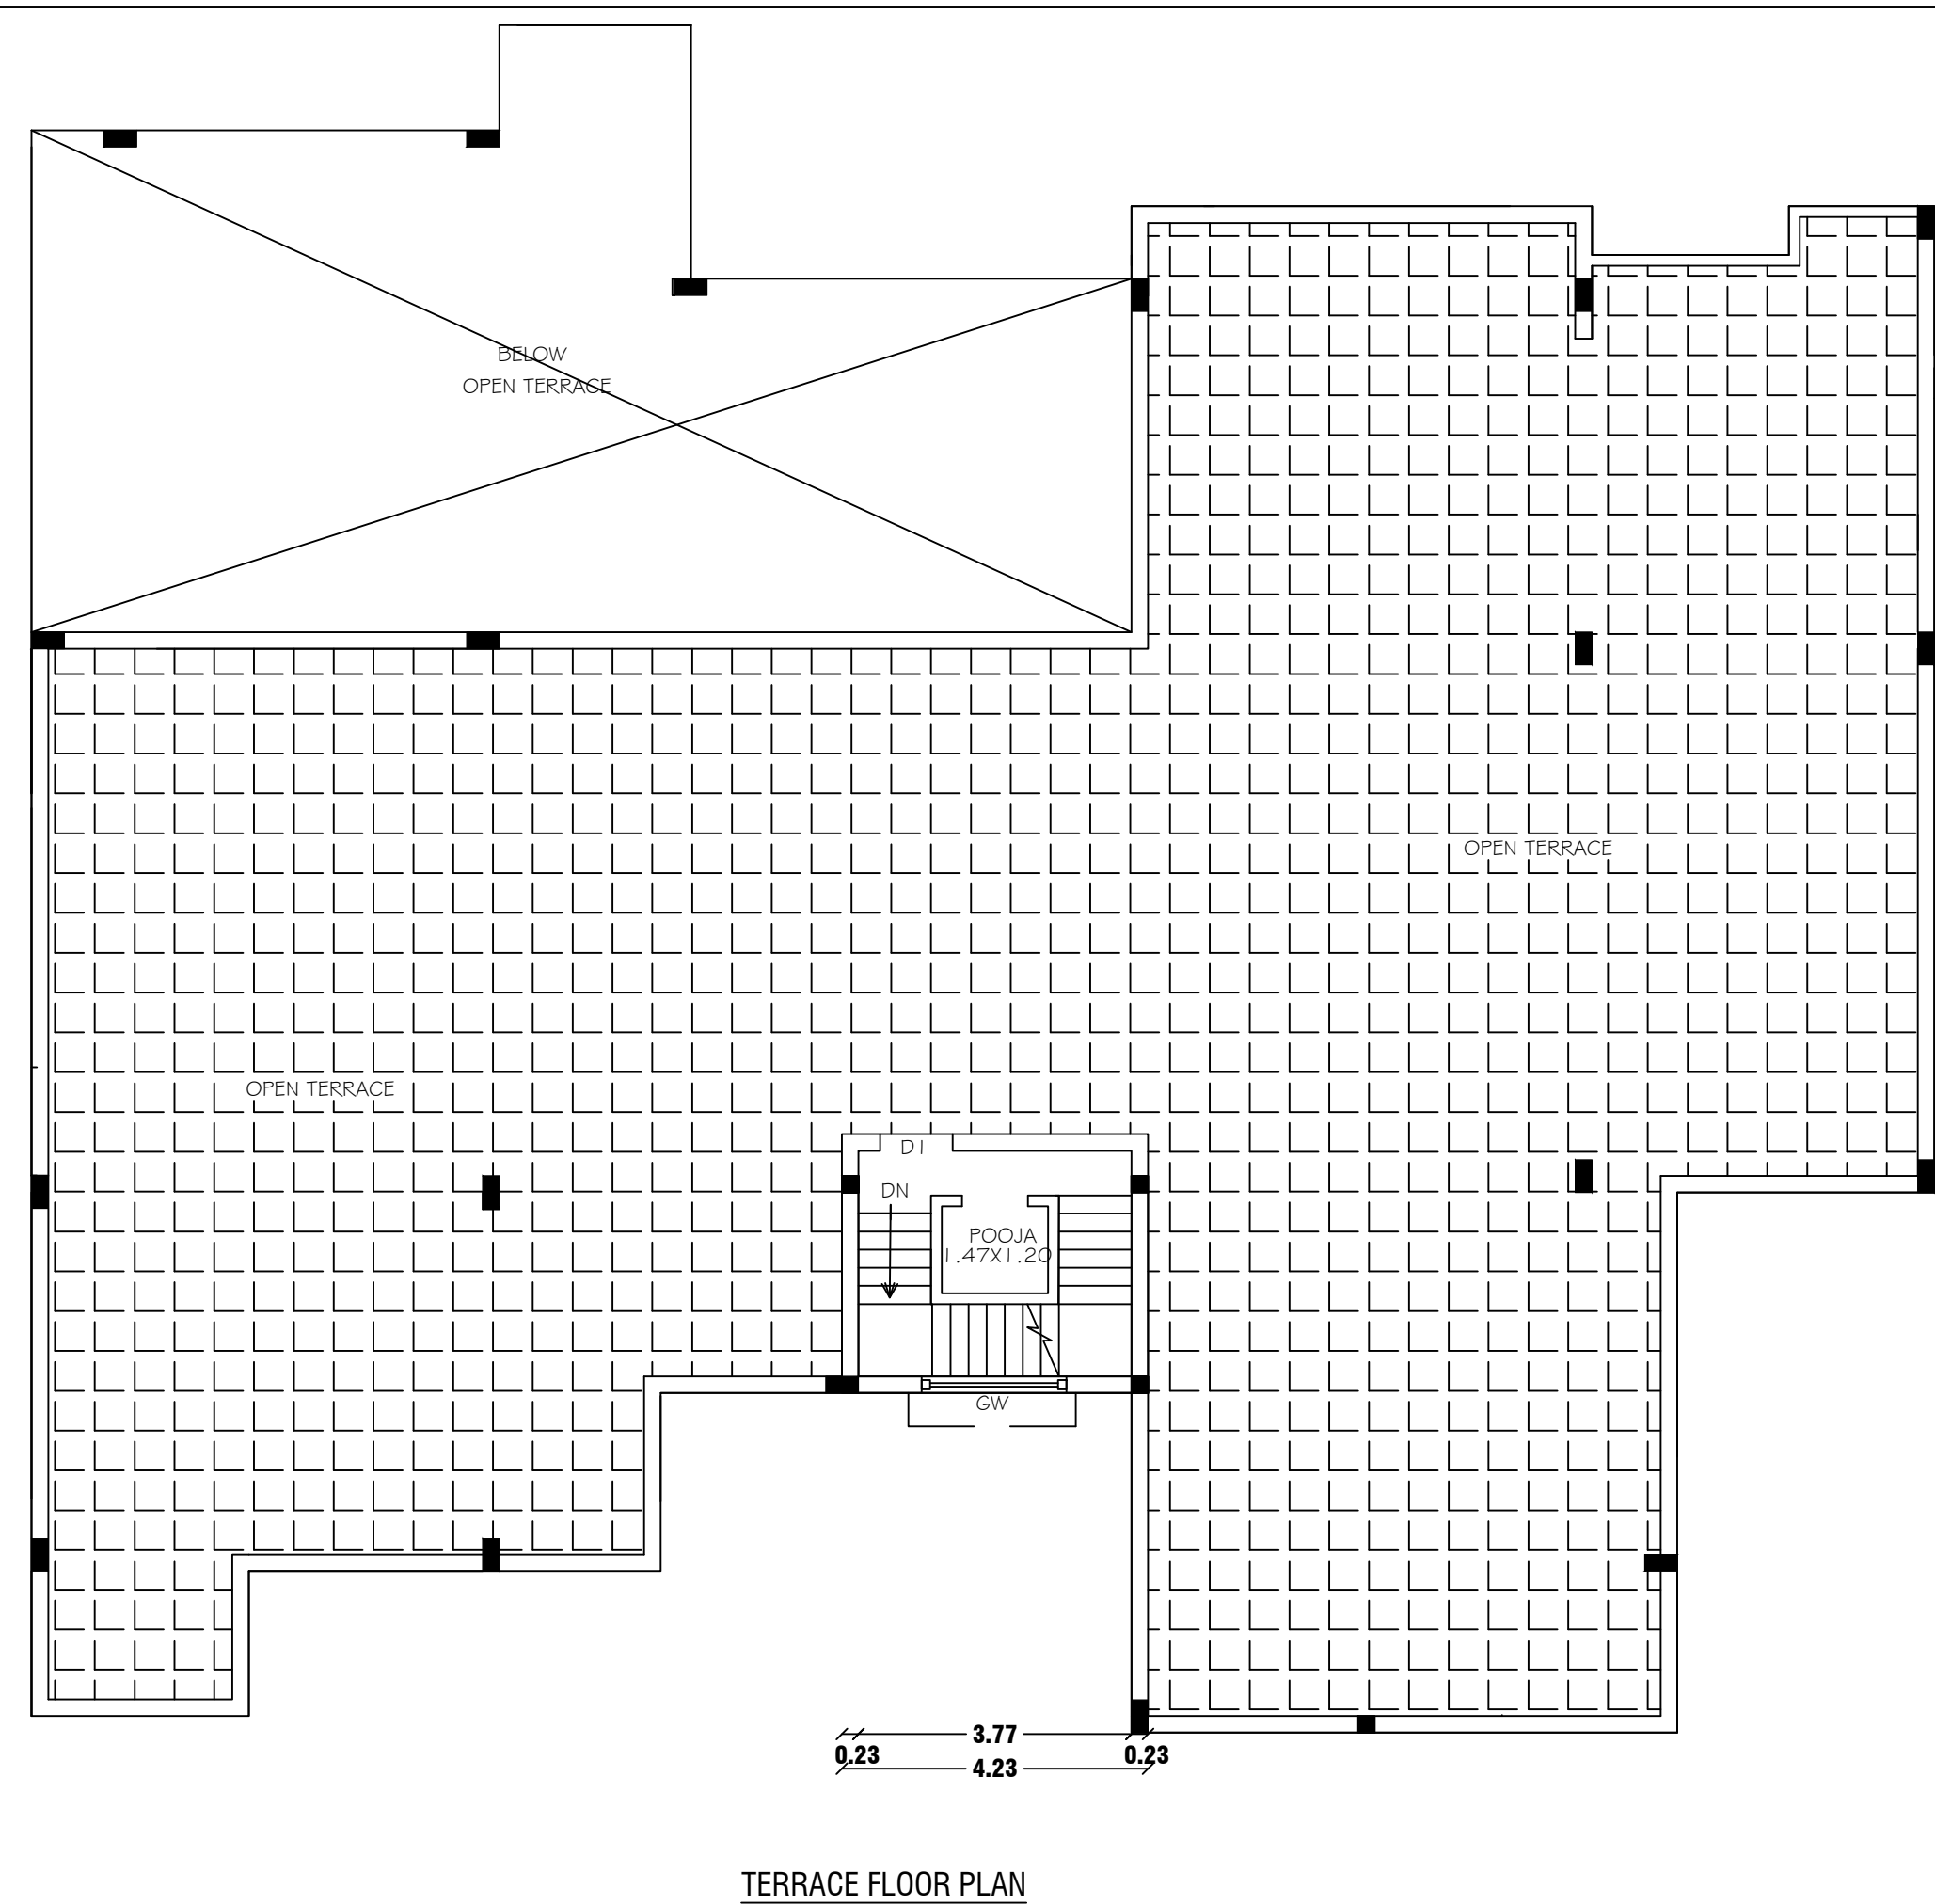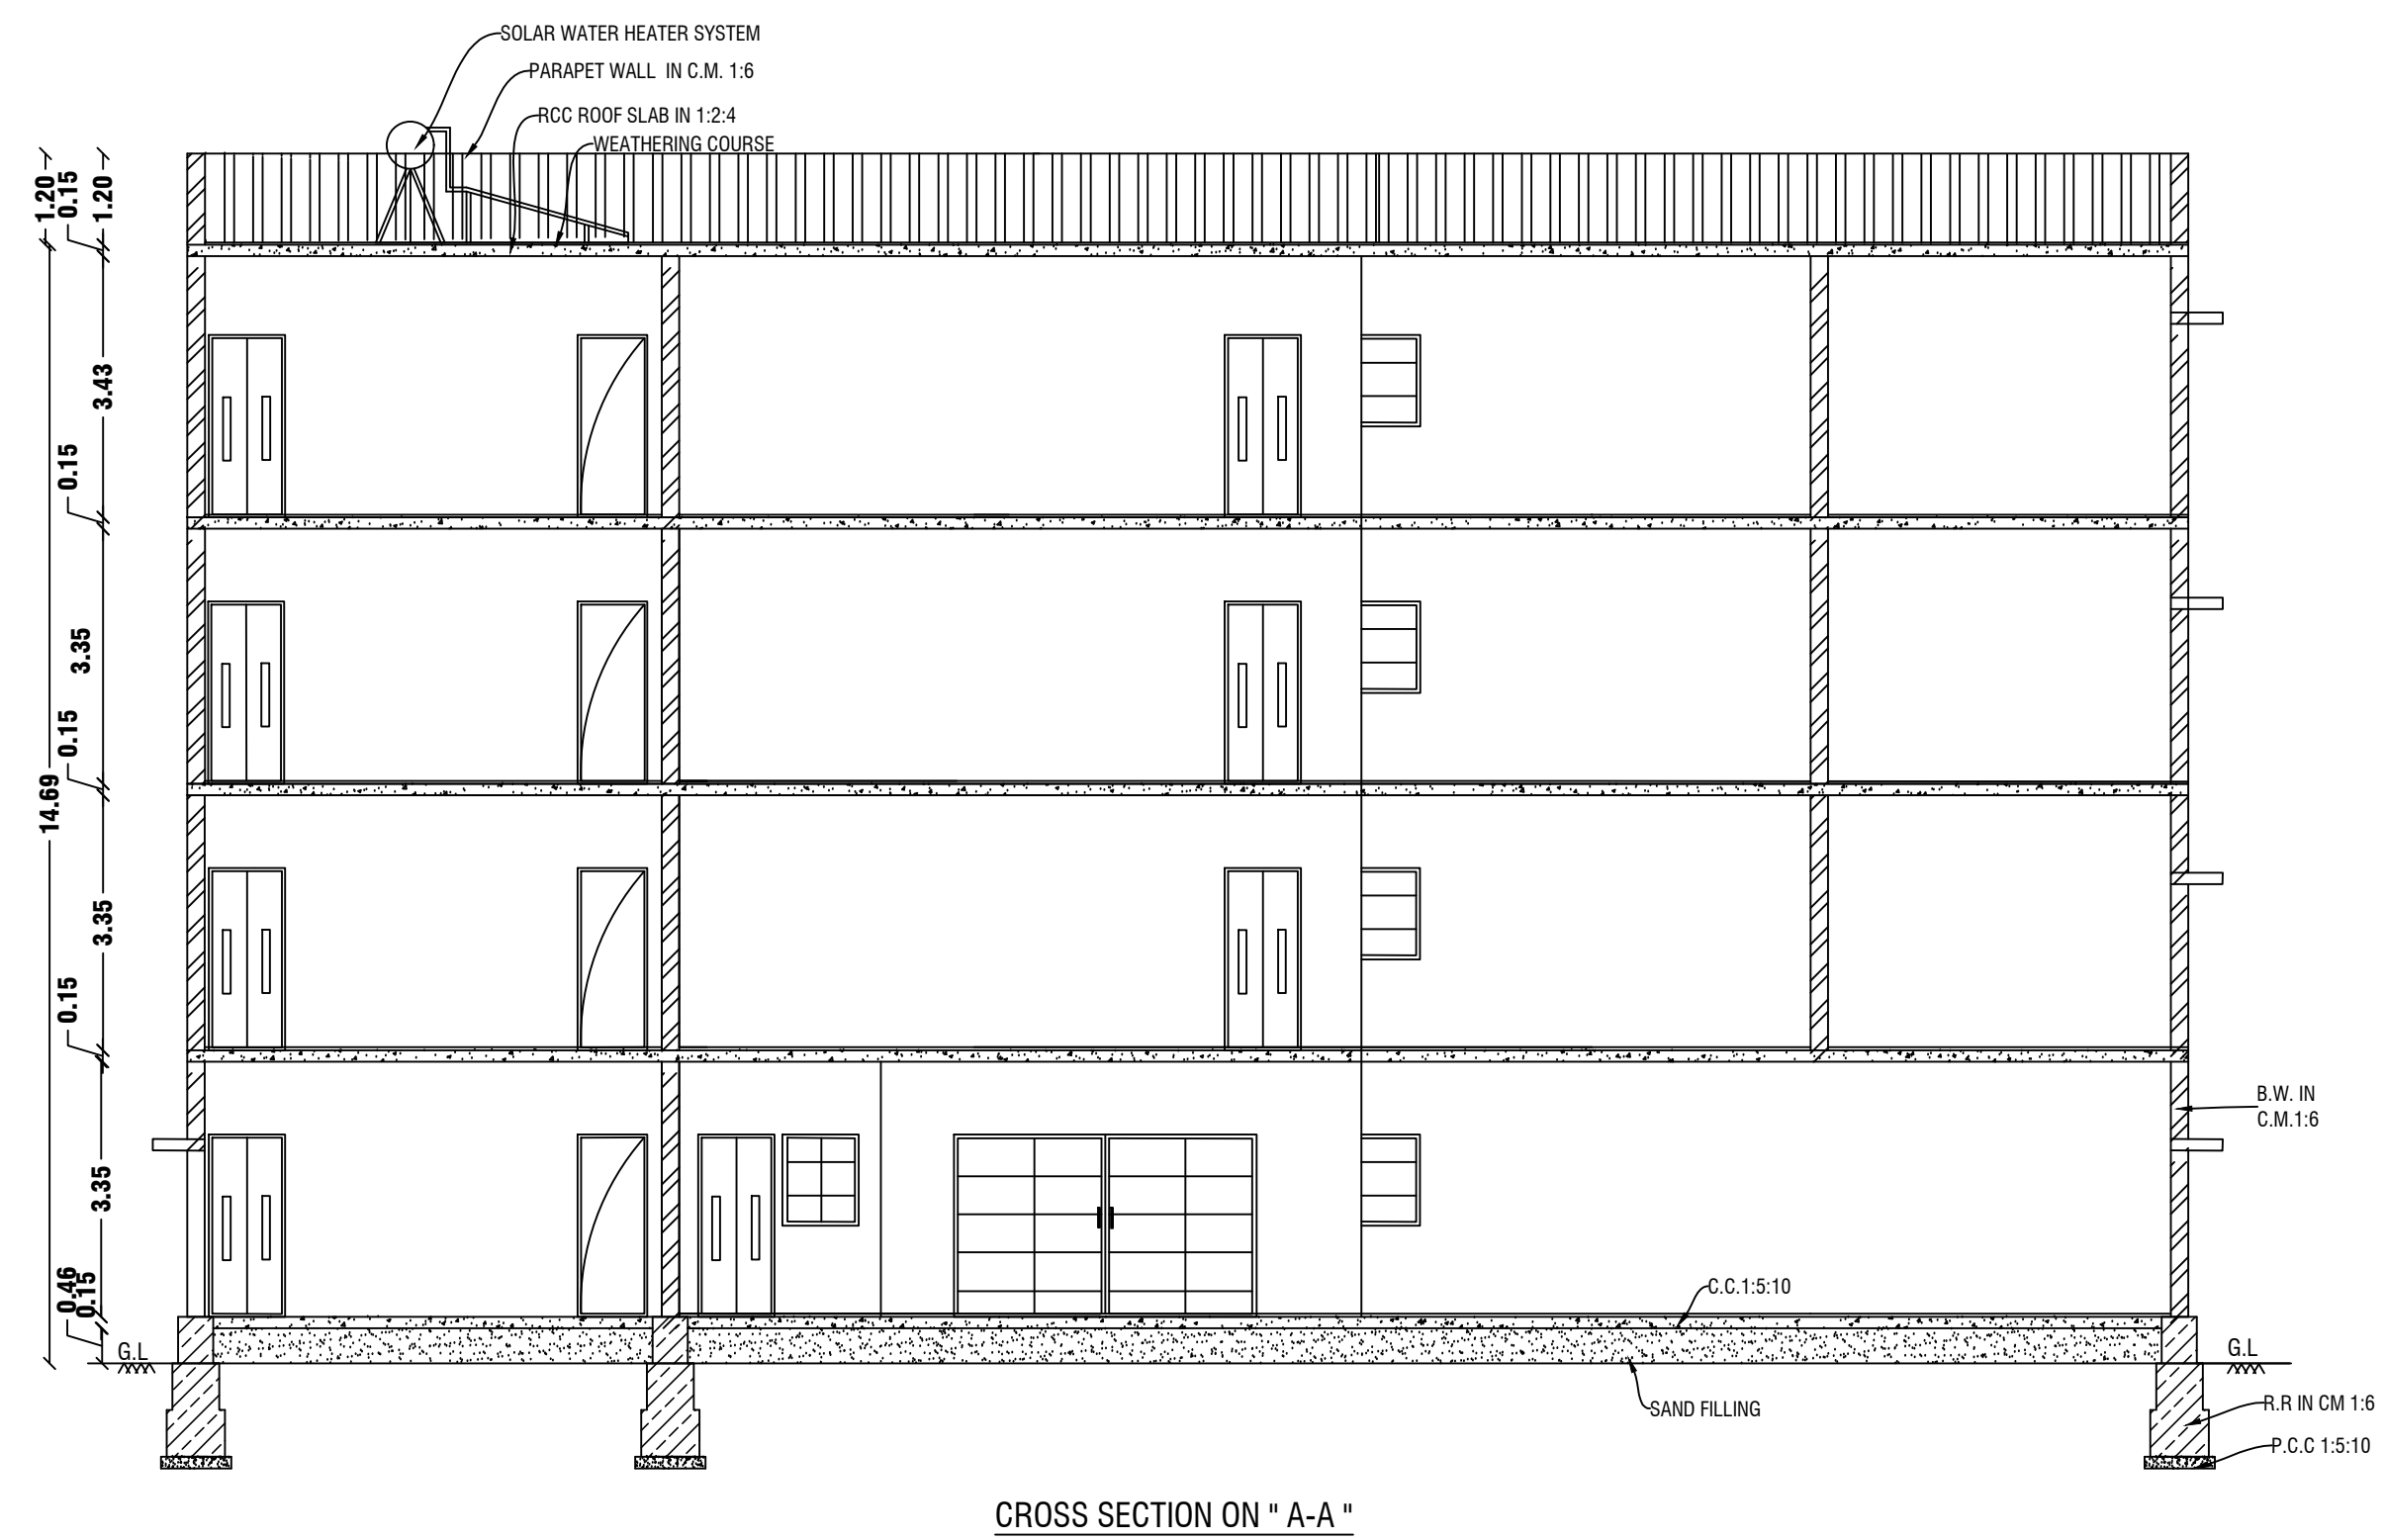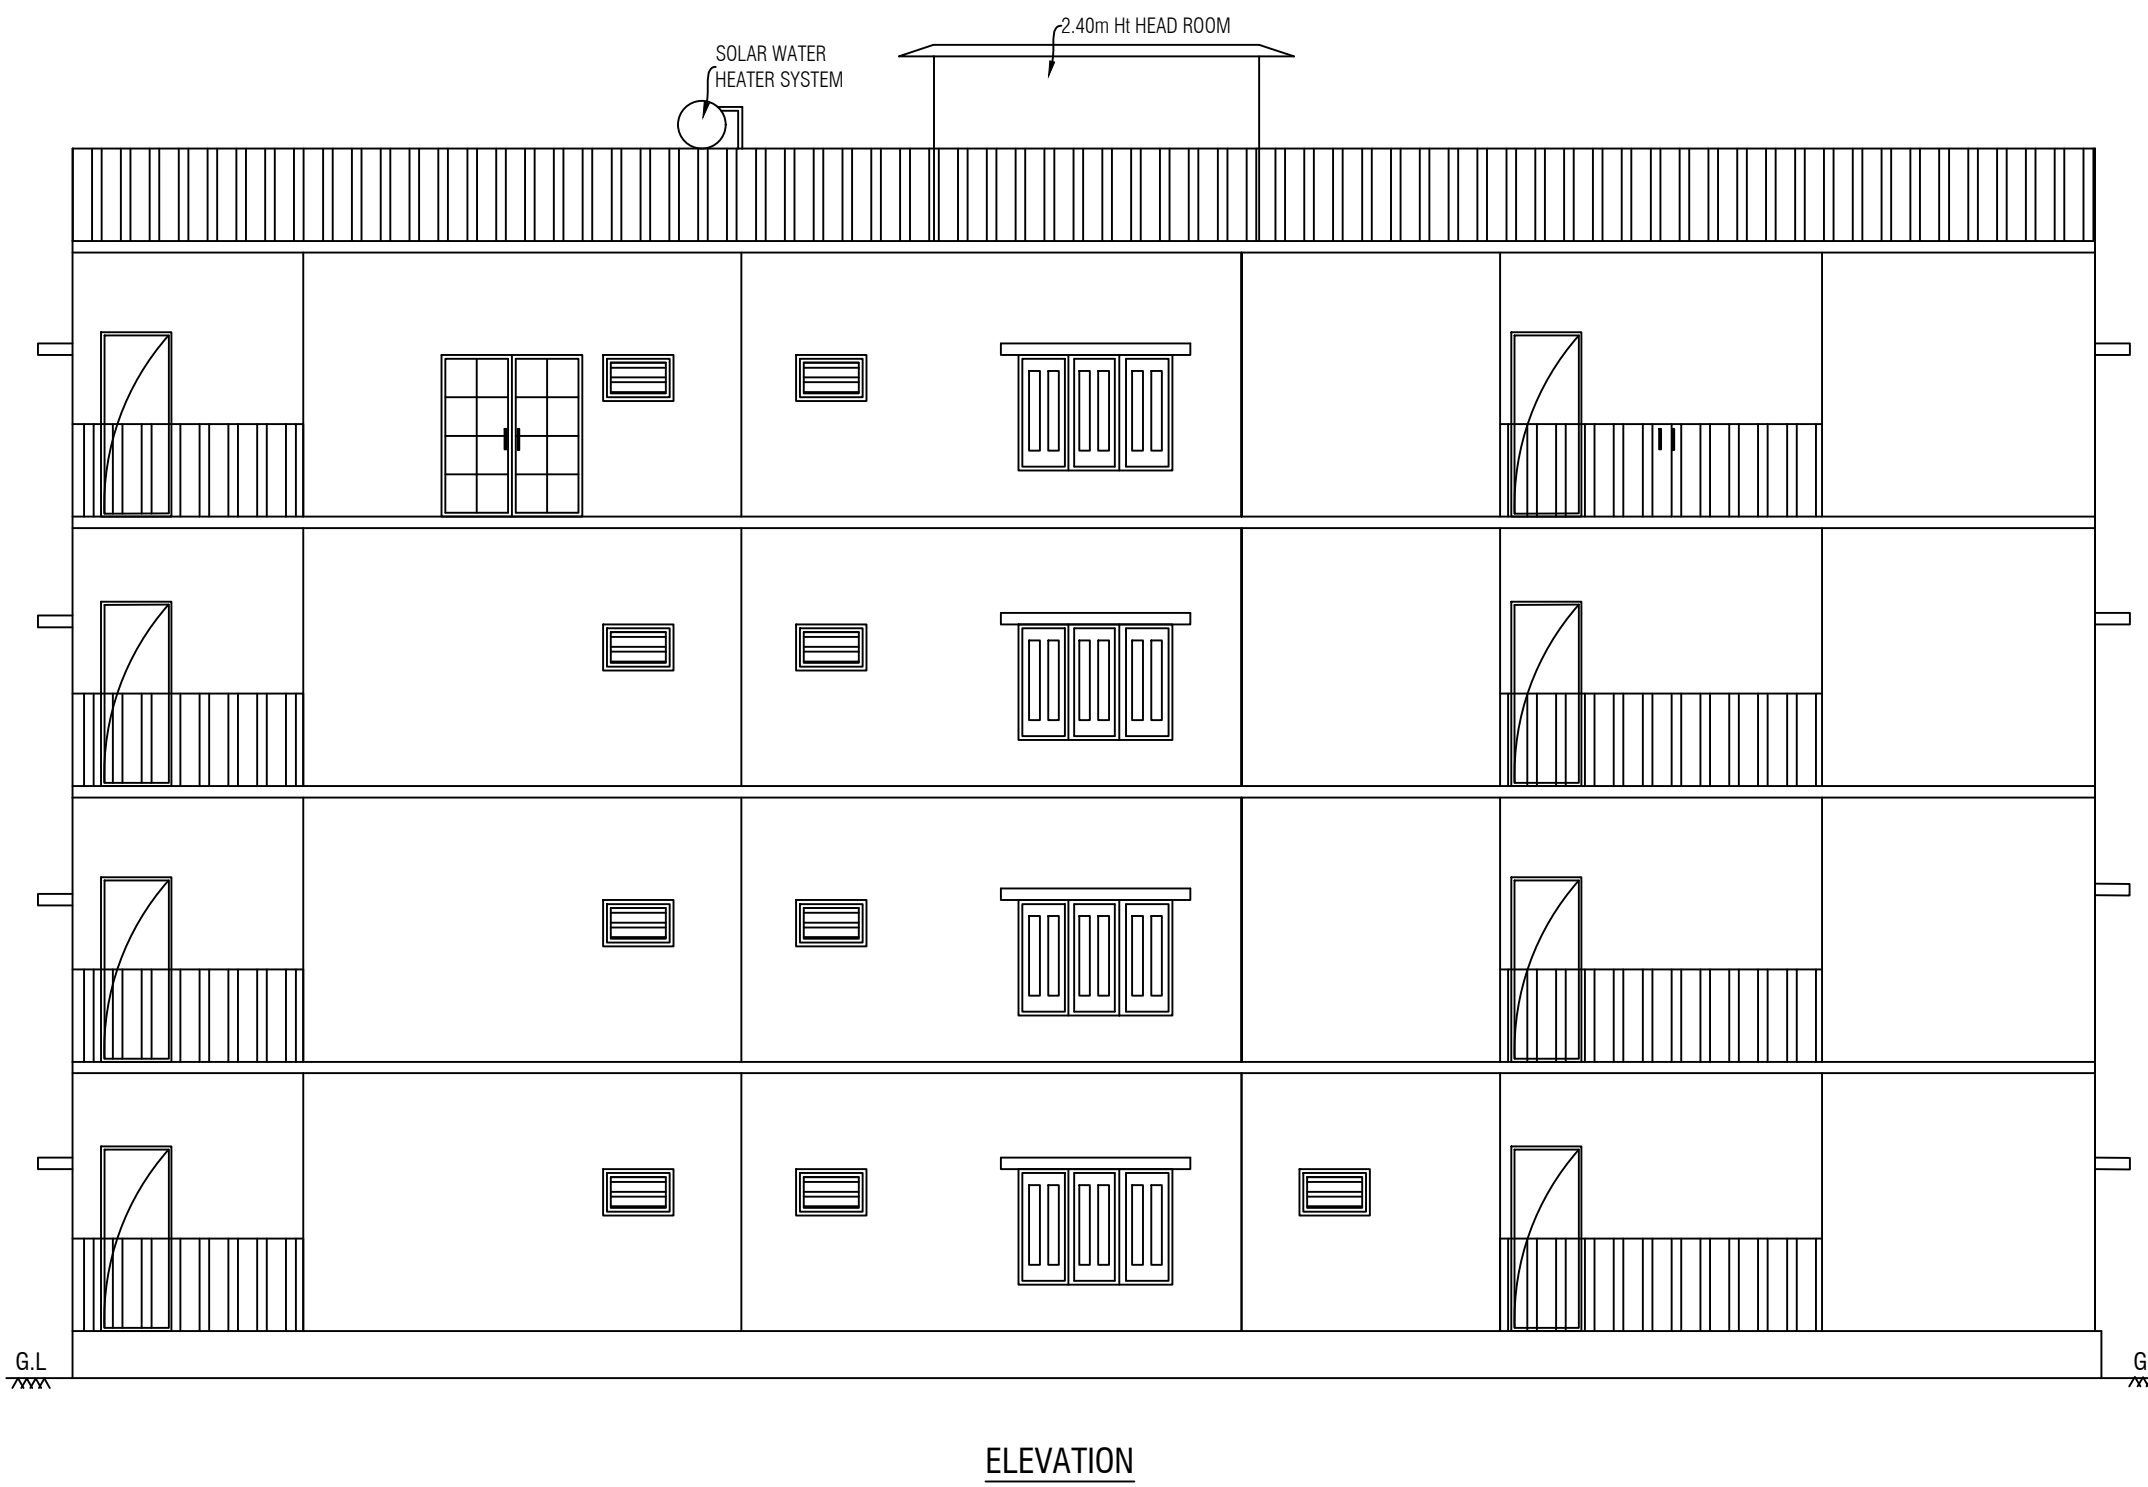

APPLICANT

M/s. NAAVAL PROPERTIES AND DEVELOPERS LLP


ENGINEER

Er.A.Harikumar,M.E.,(struct),AMIE,MISTE,A.I.V,
Structural Eng,Chartered Eng(II),Approved Valuer,
TN.Govt.Registered Professional of DTCP(HNTDA)


Name of Profession	R.E	R.S.E	C.E	B.Q.A
Grade	I.I	I	I	I.I
Reg.No's	01/2019	11/2022	01/2019	01/2019

#6G, 1st Floor, CIVIL TEC, Tank Street,
Hosur-635109, Email-civiltec261@gmail.com,
Cell:95243-20261, 94449-34817.


CIVIL TEC - Er.Harikumar-9524320261

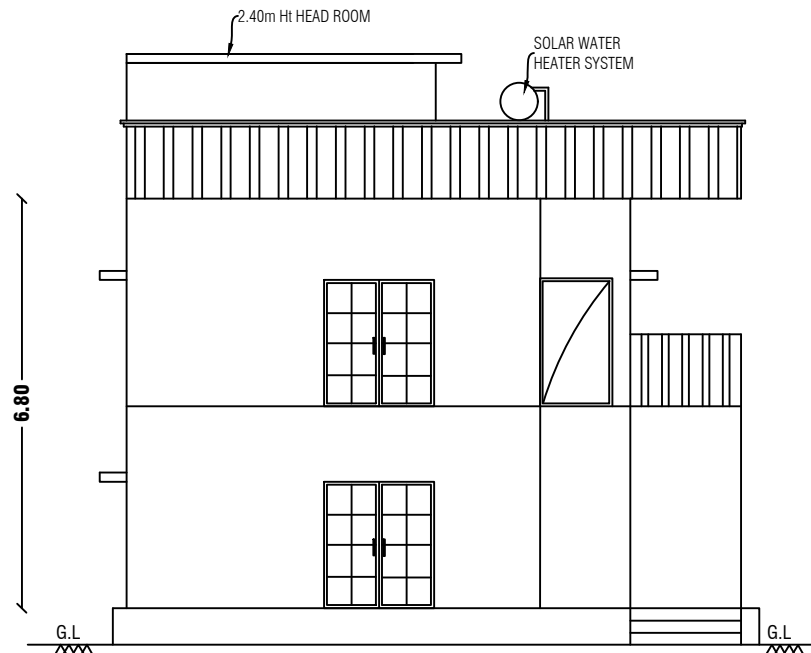

ELEVATION

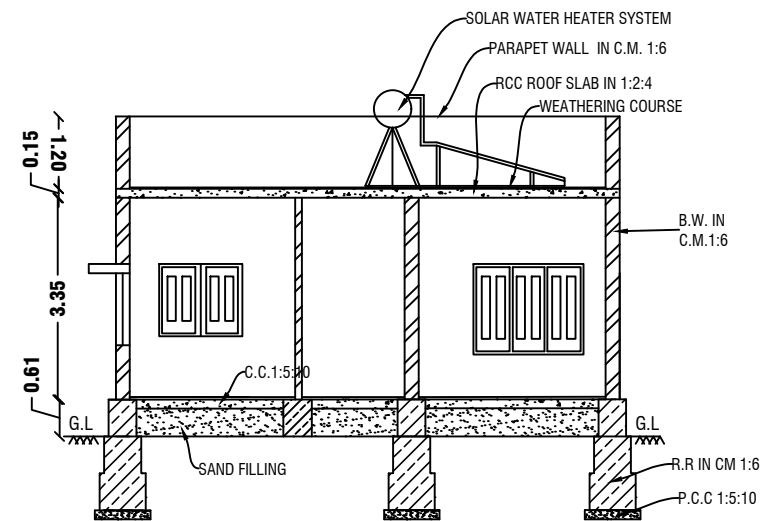


CROSS SECTION ON "NN"

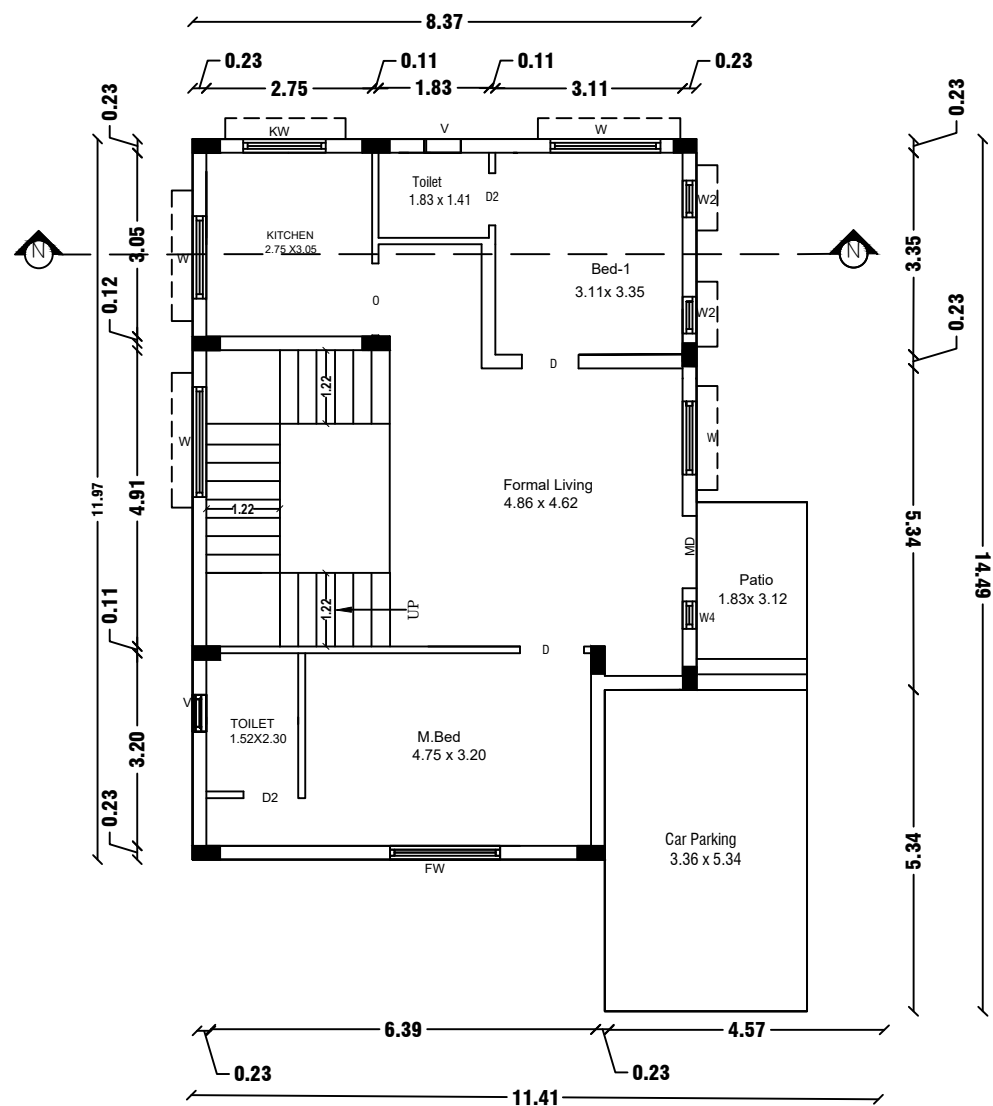


GROUND FLOOR PLAN

Centralized AC Provided

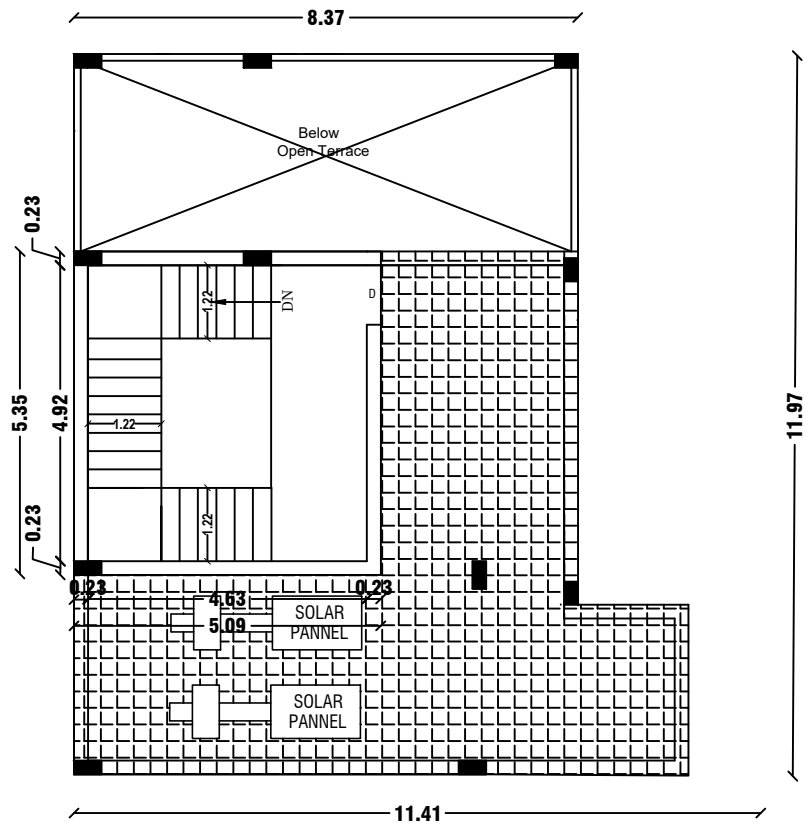


TERRACE FLOOR PLAN

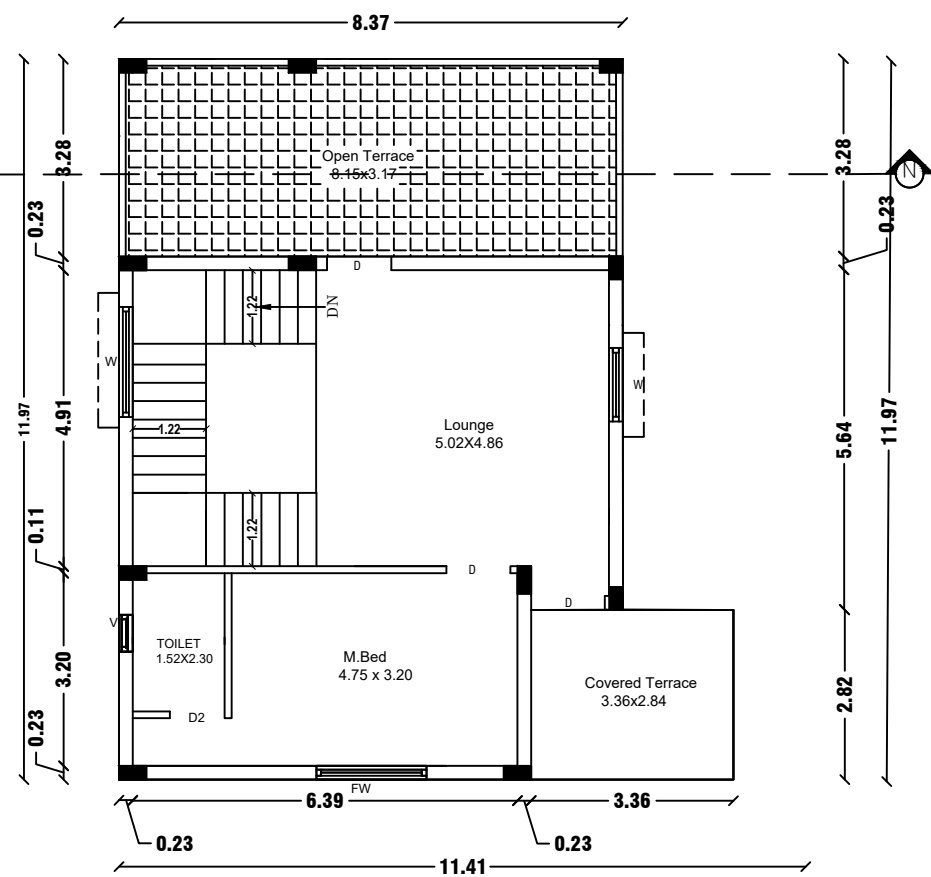

FIRST FLOOR PLAN

Centralized AC Provided

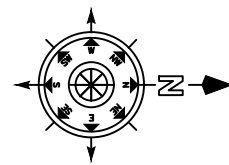

SHEET NO: 14/45

BLOCK NO:16

PLAN SHOWING THE PROPOSED ADDITIONAL
CONSTRUCTION OF R.C.C ROOF RESIDENTIAL GATED
COMMUNITY BUILDING OF "M/s.NAAVAL PROPERTIES
AND DEVELOPERS LLP" IN S.F.No:9/1B,10/2A1B,13/1A,
AT KANNANKURICHI VILLAGE & TOWN PANCHAYAT,
SALEM TALUK, SALEM DISTRICT. SCALE 1:100

JOINERY DETAILS

REF. ID	DESCRIPTIONS	SIZES
MD	MAIN DOOR	1.20X2.10
D	DOOR	1.00X2.10
D1	DOOR	0.90X2.10
D2	DOOR	0.87X2.10
PD	POOJA DOOR	1.80X2.10
O	OPEN	1.20X2.10
FW	FRENCH WINDOW	1.80X1.50
W	WINDOW	1.80X1.50
W1	WINDOW	1.22X1.50
W2	WINDOW	0.61X0.90
V	VENTILATOR	0.91X0.61

AREA DETAILS

S.No	PARTICULARS	S.MT		
1	TOTAL AREA OF THE SITE (AS PER PATT) Also Consider For Approval	36205.00	NON FSI AREA	FSI AREA
2	TOTAL AREA OF THE SITE (AS PER DOCUMENT)	36219.00	DEDUCTION	
3	BLOCK-16(AREA-G.F)	119.47	-	119.47
4	BLOCK-16(AREA-F.F)	77.87	-	77.87
5	BLOCK-16(AREA-Head Room)	27.37	27.37	-
	TOTAL AREA	224.71	27.37	197.34

APPLICANT

[Signature]

M/s. NAAVAL PROPERTIES AND DEVELOPERS LLP

ENGINEER


[Signature]

Er.A.Harikumar,M.E.,(struct),AMIE,MISTE,A.I.V,
Structural Eng,Chartered Eng(I),Approved Valuer,
TN.Govt.Registered Professional of DTCP(HNTDA)


Name of Profession	R.E	R.S.E	C.E	B.Q.A
Grade	I.I	I	I	I.I
Reg.No's	01/2019	11/2022	01/2019	01/2019

#6G, 1st Floor, CIVIL TEC, Tank Street,
Hosur-635109, Email-civiltec261@gmail.com,
Cell:95243-20261, 94449-34817.


CIVIL TEC - Er.Harikumar-9524320261

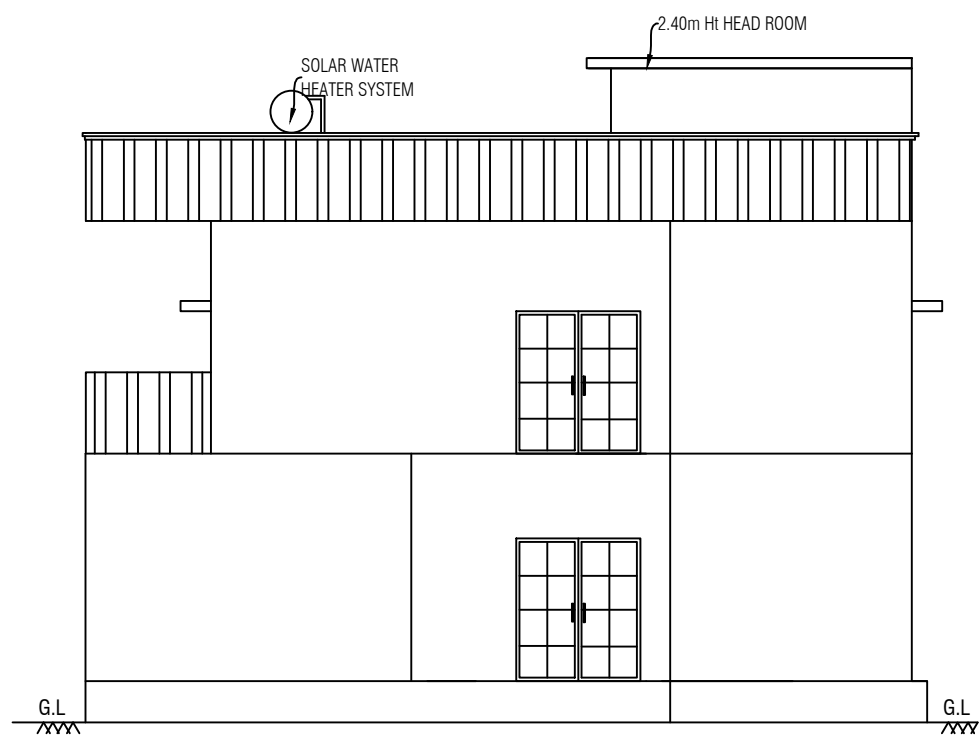

ELEVATION

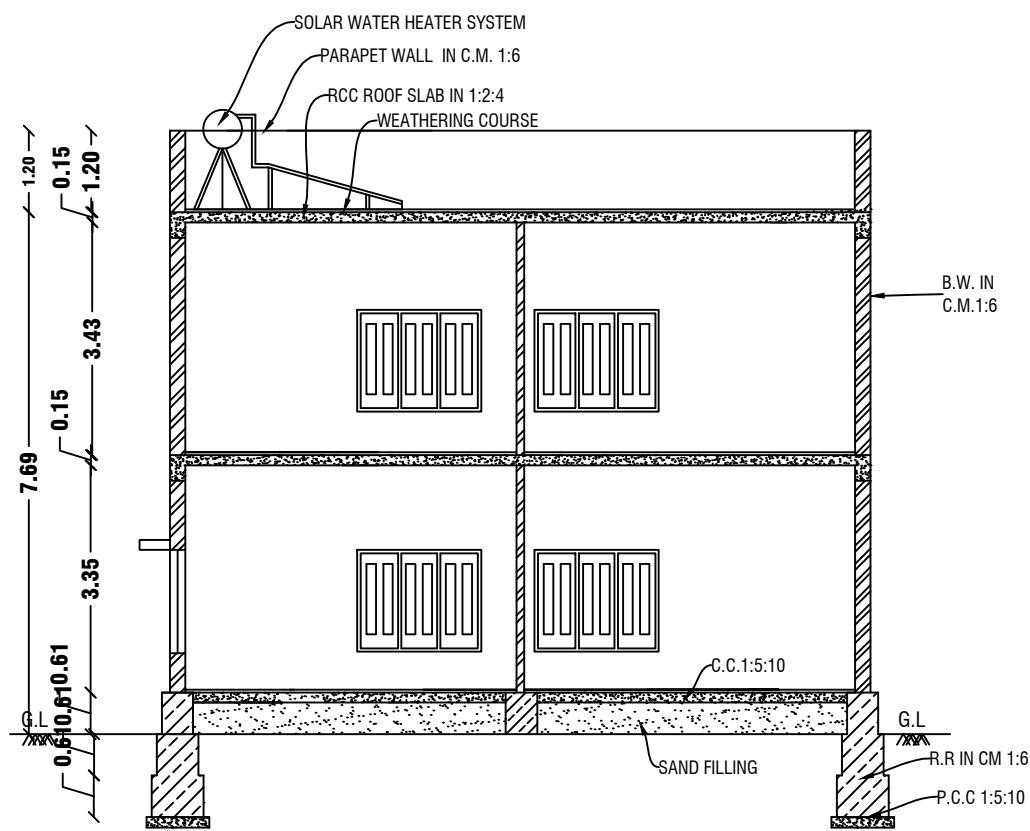


CROSS SECTION ON "00"

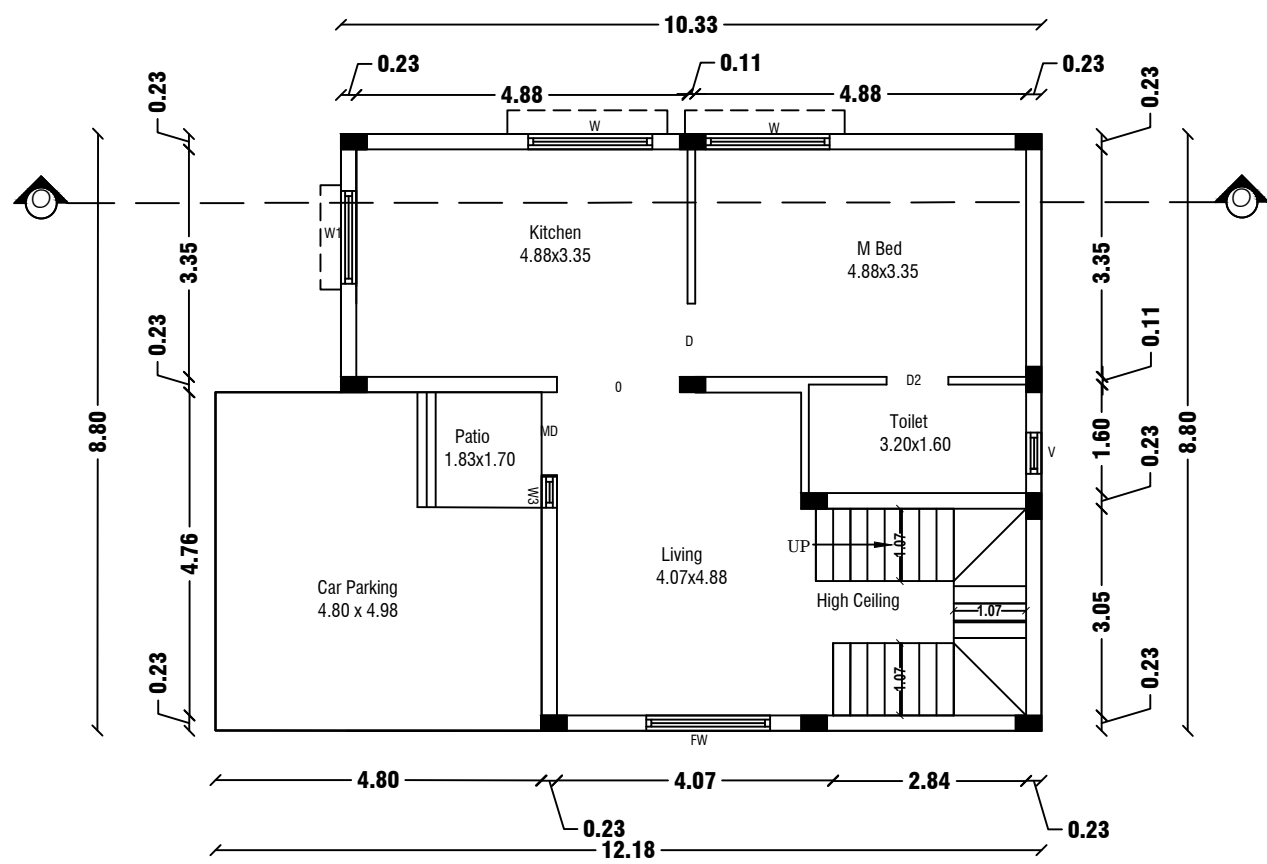


GROUND FLOOR PLAN

Centralized AC Provided

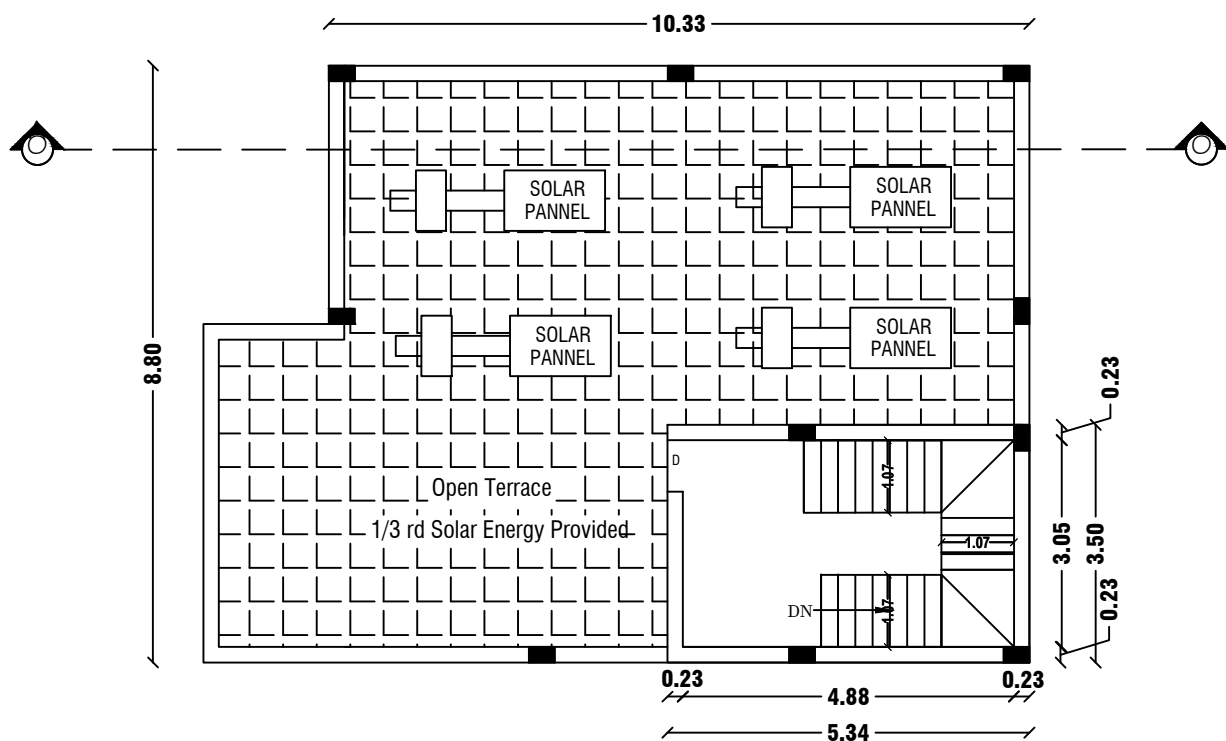


TERRACE FLOOR PLAN

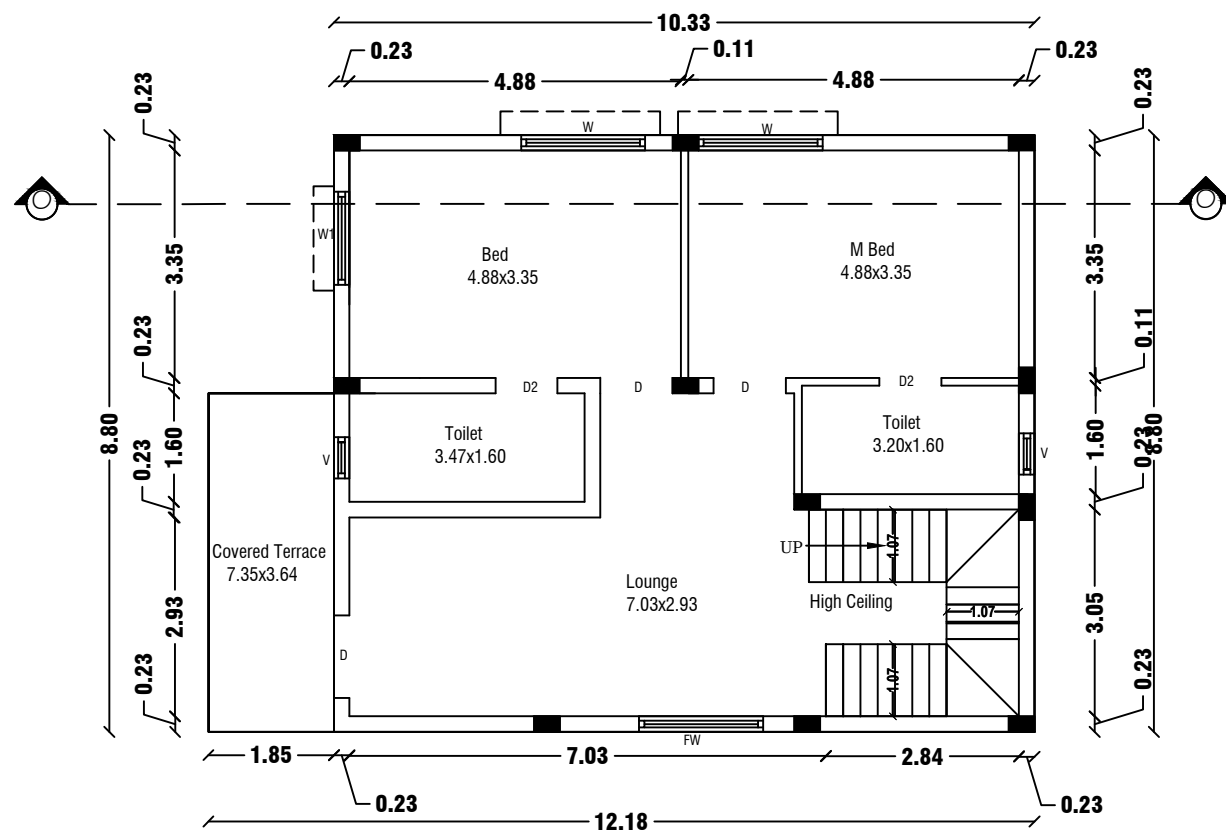

FIRST FLOOR PLAN

Centralized AC Provided

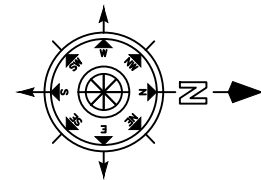

SHEET NO: 15/45

BLOCK NO:17,18

PLAN SHOWING THE PROPOSED ADDITIONAL CONSTRUCTION OF R.C.C ROOF RESIDENTIAL GATED COMMUNITY BUILDING OF "M/s.NAAVAL PROPERTIES AND DEVELOPERS LLP" IN S.F.No:9/1B, 10/2A1B, 13/1A, AT KANNANKURICHI VILLAGE & TOWN PANCHAYAT, SALEM TALUK, SALEM DISTRICT. SCALE 1:100

JOINERY DETAILS

REF. ID	DESCRIPTIONS	SIZES
MD	MAIN DOOR	1.20X2.10
D	DOOR	1.00X2.10
D1	DOOR	0.90X2.10
D2	DOOR	0.87X2.10
O	OPEN	1.20X2.10
FW	FRENCH WINDOW	1.80X1.50
W	WINDOW	1.80X1.50
W1	WINDOW	1.22X1.50
V	VENTILATOR	0.91X0.61

AREA DETAILS

S.No	PARTICULARS	S.MT		
1	TOTAL AREA OF THE SITE (AS PER PATT) Also Consider For Approval	36205.00	NON FSI AREA	FSI AREA
2	TOTAL AREA OF THE SITE (AS PER DOCUMENT)	36219.00	DEDUCTI ON	
3	BLOCK-17,18(AREA-G.F)	100.09	-	100.09
4	BLOCK-17,18(AREA-F.F)	100.10	-	100.1
5	BLOCK-17,18(AREA-Head Room)	18.70	18.70	-
	TOTAL AREA	218.89	18.70	200.19

APPLICANT

ENGINEER

p. p. l. t.

Signature of Er. A. Harikumar


Er.A.Harikumar,M.E.,(struct),AMIE,MISTE,A.I.V, Structural Eng,Chartered Eng(I),Approved Valuer, TN.Govt.Registered Professional of DTCP(HNTDA)

Name of Profession	R.E	R.S.E	C.E	B.Q.A
Grade	I,I	I	I	I,I
Reg.No's	01/2019	11/2022	01/2019	01/2019



#6G, 1st Floor, CIVIL TEC, Tank Street, Hosur-635109, Email-civiltec261@gmail.com, Cell:95243-20261, 94449-34817.

M/s. NAAVAL PROPERTIES AND DEVELOPERS LLP


CIVIL TEC - Er.Harikumar-9524320261

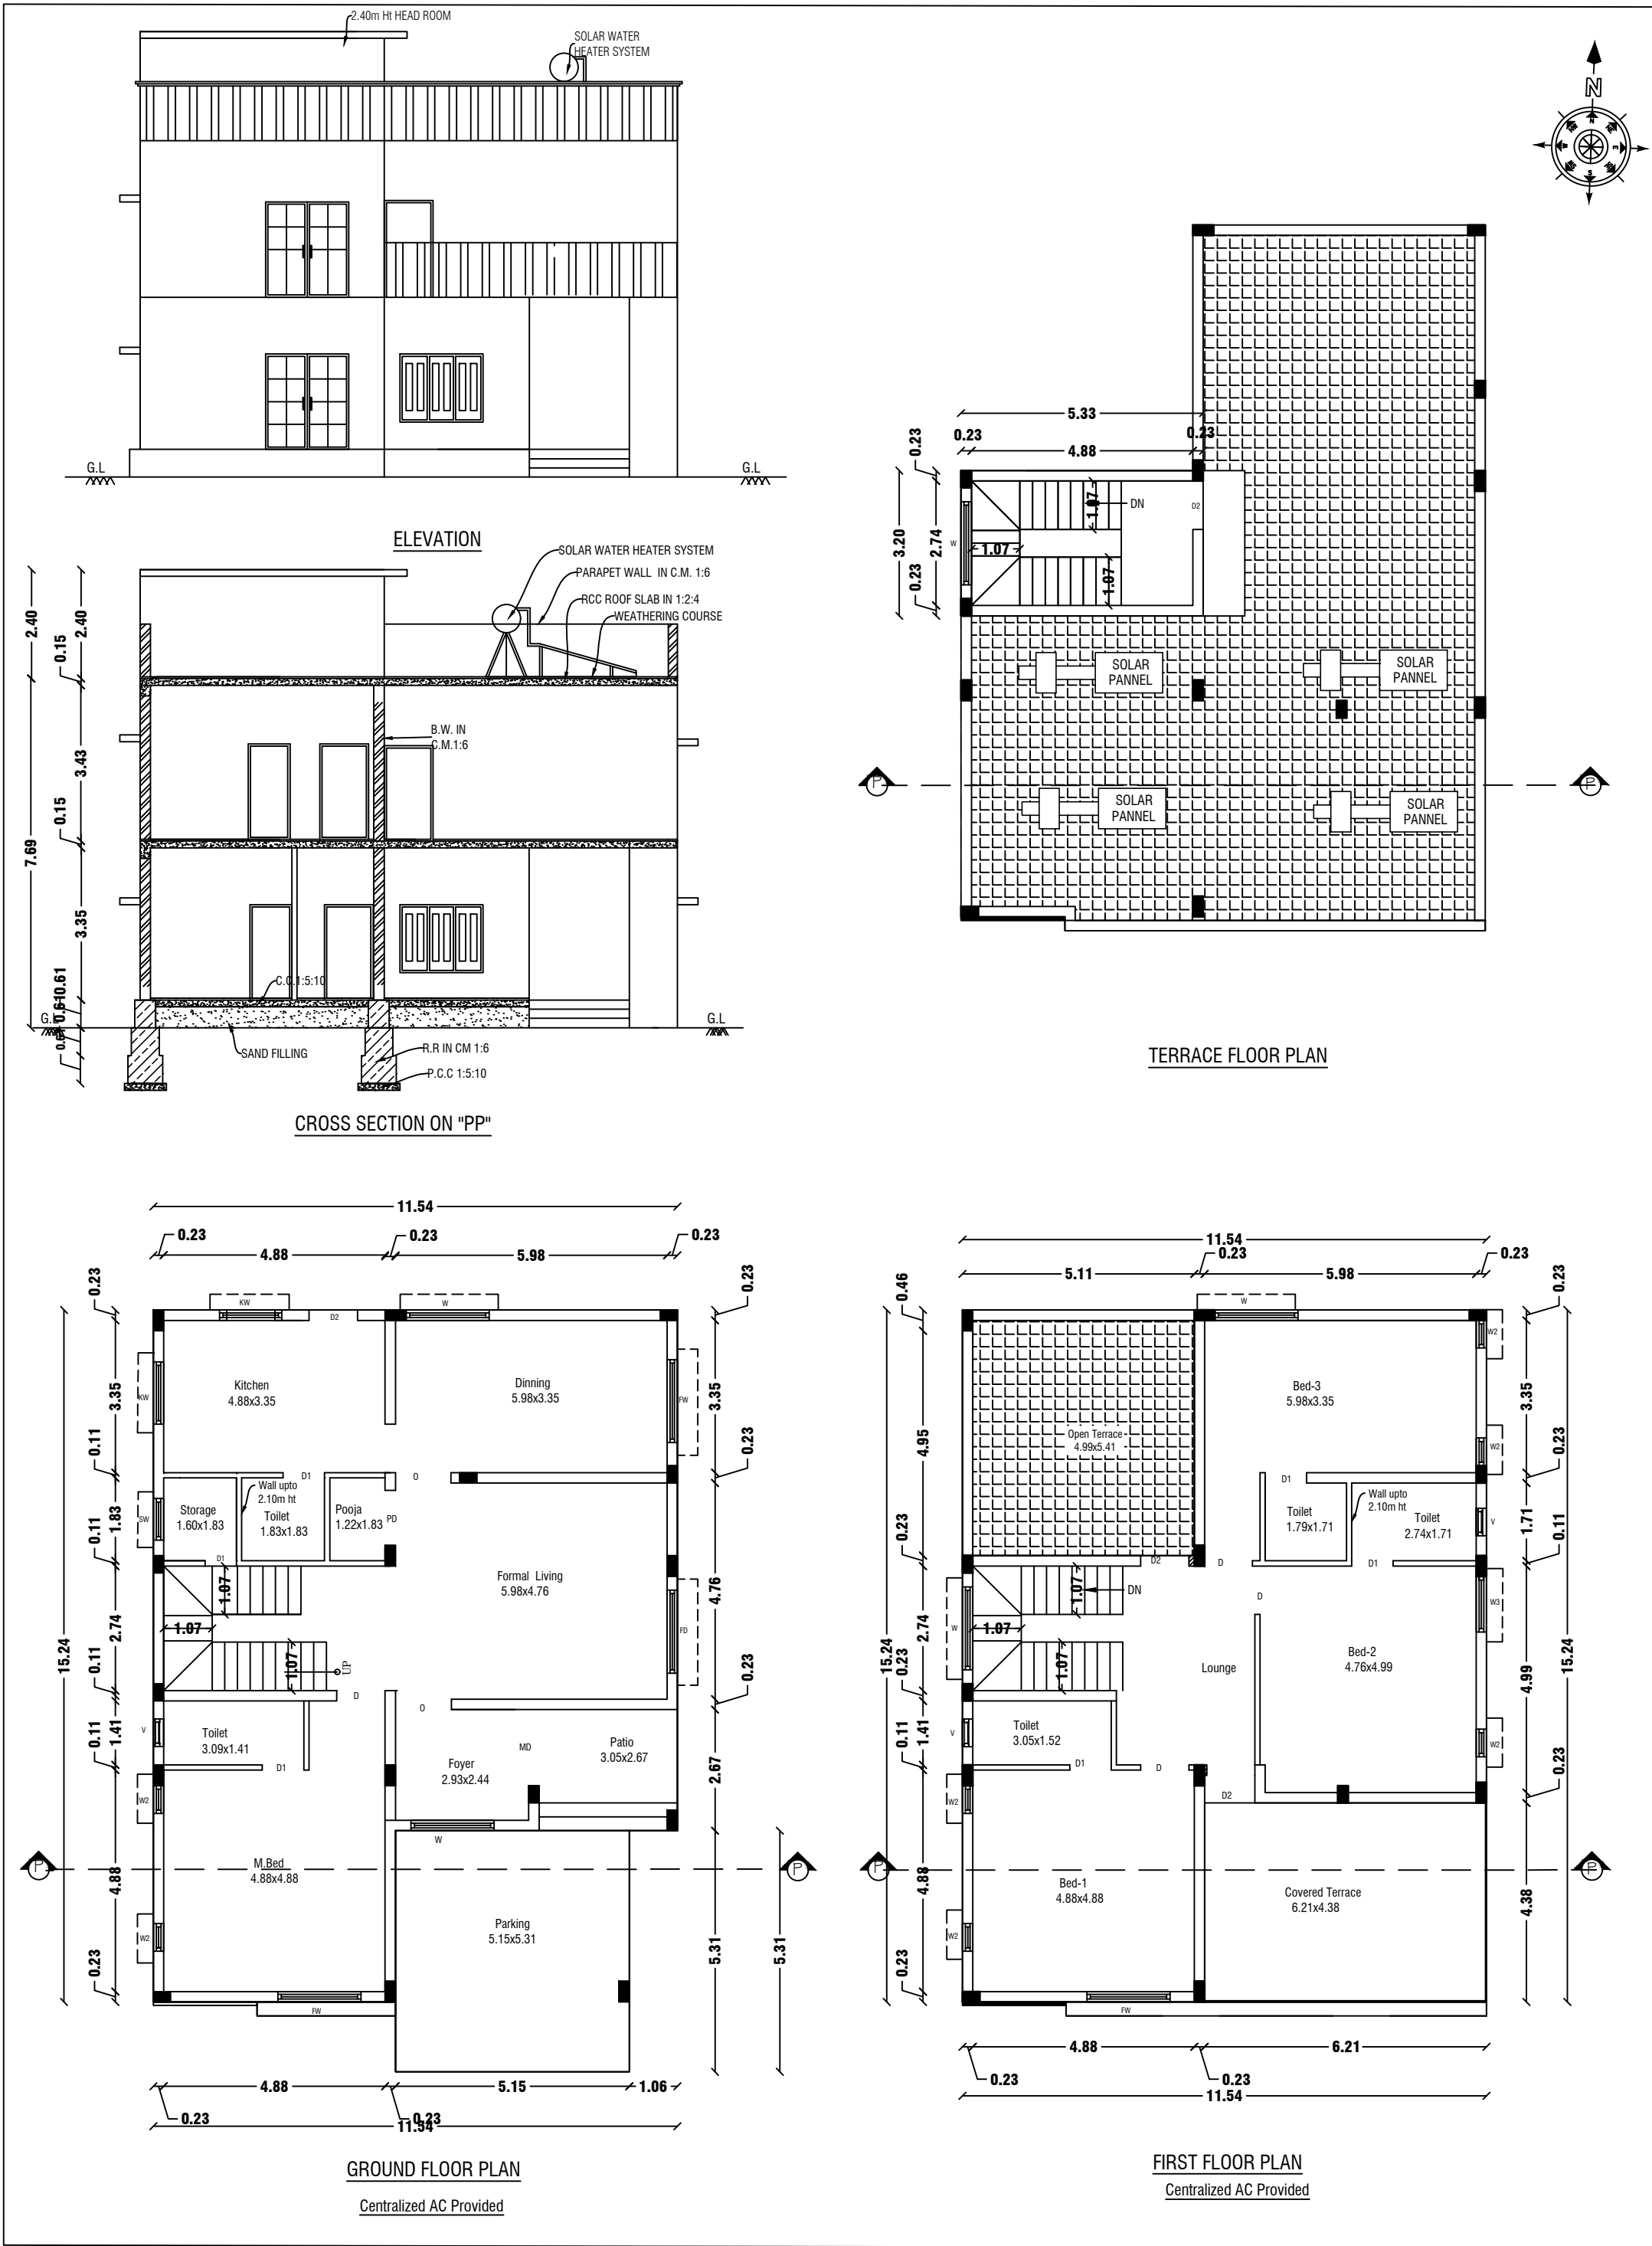

BLOCK NO:19		SHEET NO: 16/45		
REVISED PLAN SHOWING THE R.C.C ROOF RESIDENTIAL GATED COMMUNITY BUILDING OF "M/s.NAAVAL PROPERTIESAND DEVELOPERS LLP" IN S.F.No: 9/1B, 10/2A1B, 13/1A,AT KANNANKURICHI VILLAGE & TOWN PANCHAYAT,SALEM TALUK,SALEM DISTRICT. SCALE 1:100				
NOTE: 1. DTCP CHENNAI - FILE NO. 24229/2021,DT.12.01.2022. PLANNING PERMISSION CONCURRENCE NO:03/2022. 2. DTCP SALEM - FILE NO. 3213/2021, DT.18.03.2022. PLANNING PERMISSION NO:17/2022. 3. LOCAL BODY - FILE NO. 115/2022, DT.30.05.2022. PLANNING PERMISSION NO:20/2022-2023.				
JOINERY DETAILS				
REF. ID	DESCRIPTIONS		SIZES	
MD	MAIN DOOR		1.20X2.10	
D	DOOR		1.00X2.10	
D1	DOOR		0.90X2.10	
D2	DOOR		0.87X2.10	
PD	POOJA DOOR		1.80X2.10	
O	OPEN		1.20X2.10	
FW	FRENCH WINDOW		1.80X1.50	
W	WINDOW		1.80X1.50	
W1	WINDOW		1.22X1.50	
W2	WINDOW		0.61X0.90	
V	VENTILATOR		0.91X0.61	
AREA DETAILS				
S.No	PARTICULARS		S.MT	
1	TOTAL AREA OF THE SITE (AS PER PATTa) Also Consider For Approval		36205.00	NON FSI AREA
2	TOTAL AREA OF THE SITE (AS PER DOCUMENT)		36219.00	DEDUCTI ON
3	BLOCK-19(AREA-G.F)		179.86	-
4	BLOCK-19(AREA-F.F)		148.31	-
5	BLOCK-19(AREA-Head Room)		17.07	17.07
	TOTAL AREA		345.24	17.07
				328.17
APPLICANT				
M/s. NAAVAL PROPERTIES AND DEVELOPERS LLP				
ENGINEER				
				
Er.A.Harikumar,M.E.,(struct),AMIE,MISTE,A.I.V, Structural Eng,Chartered Eng(I),Approved Valuer, TN.Govt.Registered Professional of DTCP(HNTDA)				
Name of Profession	R.E	R.S.E	C.E	B.Q.A
Grade	I.I	I	I	I.I
Reg.No's	01/2019	11/2022	01/2019	01/2019
#6G, 1st Floor, CIVIL TEC, Tank Street, Hosur-635109, Email-civiltec261@gmail.com, Cell:95243-20261, 94449-34817.				
CIVIL TEC - Er.Harikumar-9524320261				

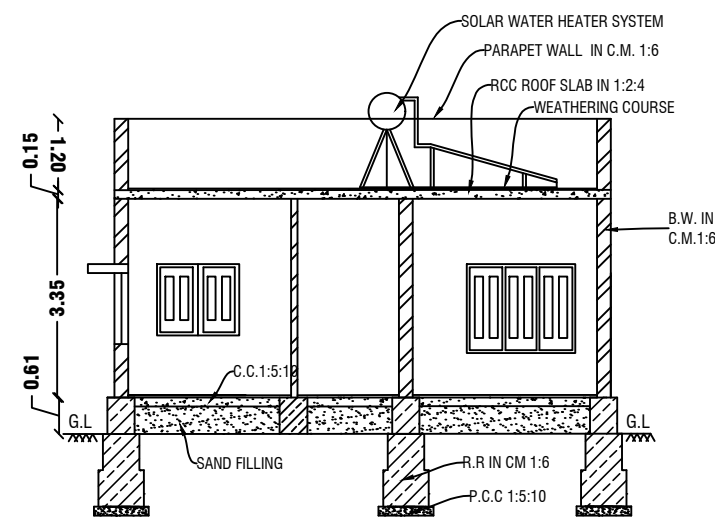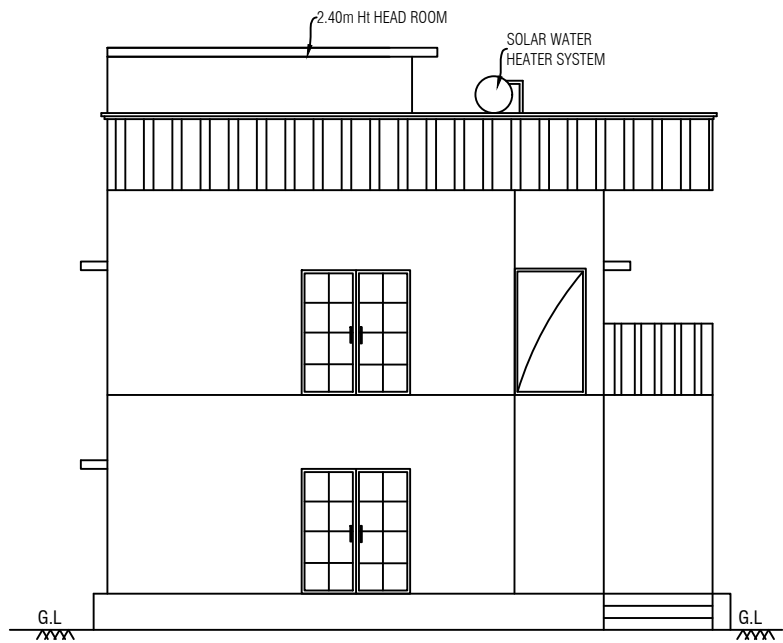


CROSS SECTION ON "QQ"

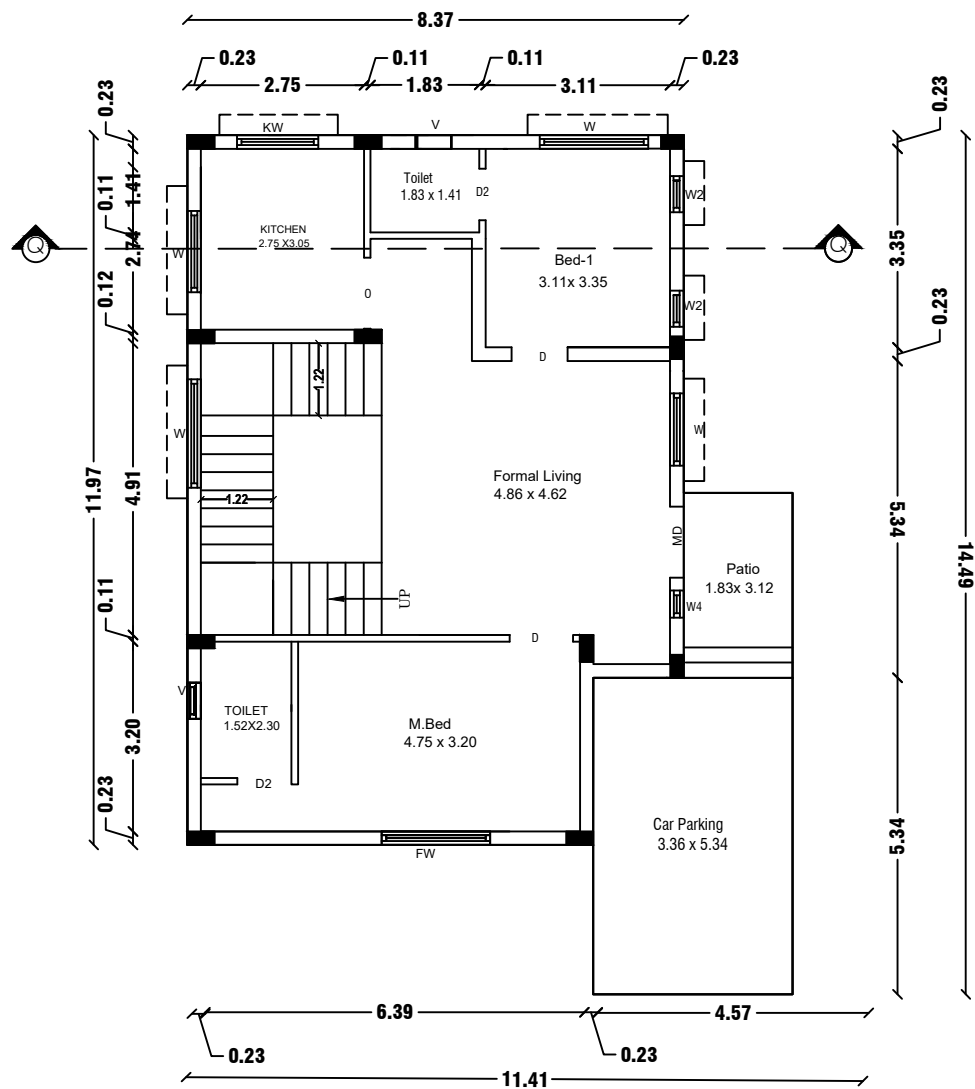


GROUND FLOOR PLAN

Centralized AC Provided

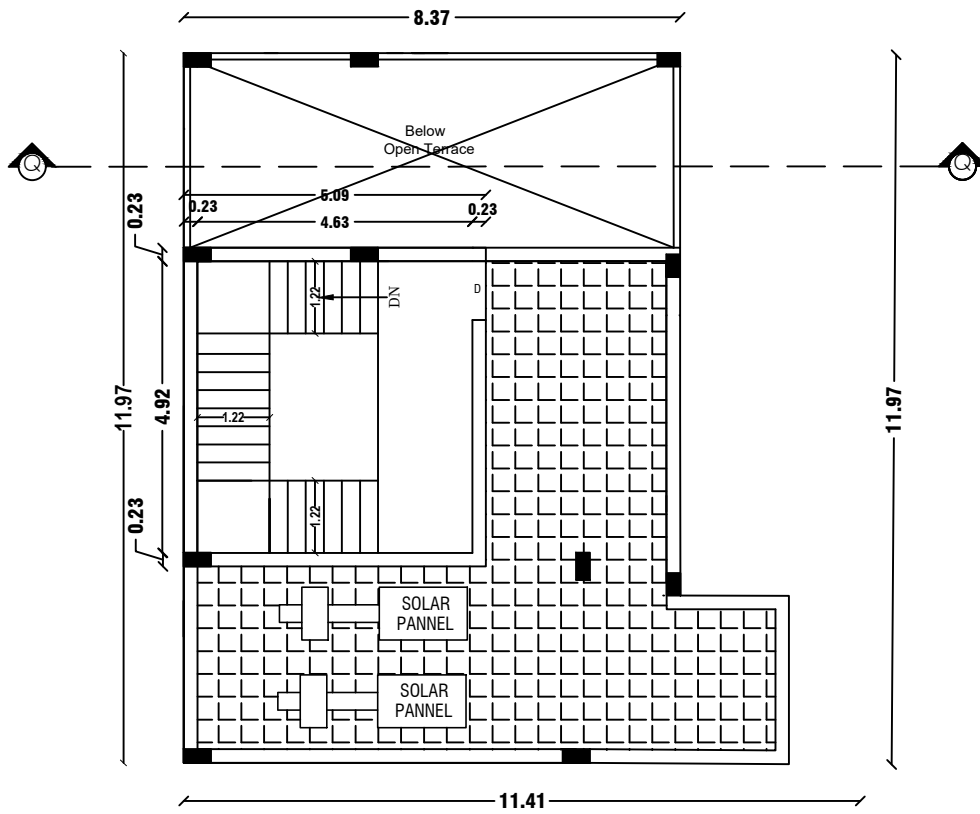


TERRACE FLOOR PLAN

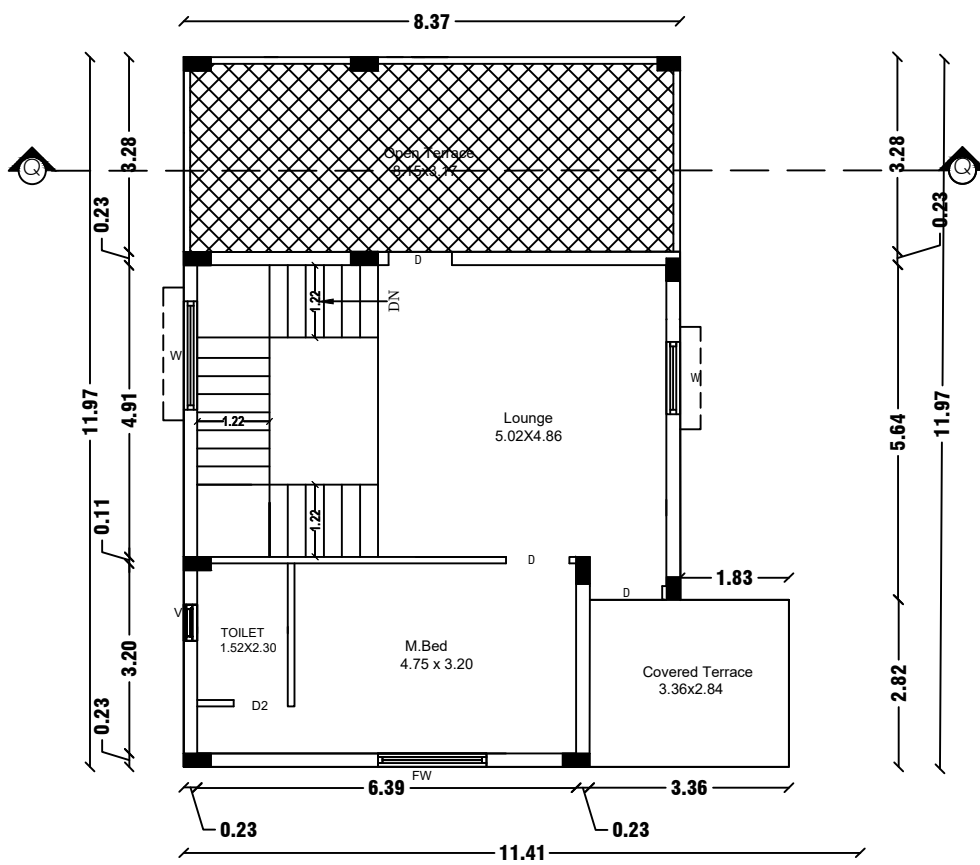

FIRST FLOOR PLAN

Centralized AC Provided

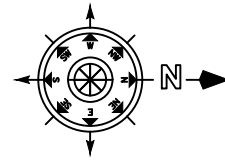

SHEET NO: 17/45

BLOCK NO:20,21

PLAN SHOWING THE PROPOSED ADDITIONAL CONSTRUCTION OF R.C.C ROOF RESIDENTIAL GATED COMMUNITY BUILDING OF "M/s.NAAVAL PROPERTIES AND DEVELOPERS LLP" IN S.F.No:9/1 B, 10/2A 1 B, 13/1 A, AT KANNANKURICHI VILLAGE & TOWN PANCHAYAT, SALEM TALUK, SALEM DISTRICT. SCALE 1:100

JOINERY DETAILS

REF. ID	DESCRIPTIONS	SIZES
MD	MAIN DOOR	1.20X2.10
D	DOOR	1.00X2.10
D1	DOOR	0.90X2.10
D2	DOOR	0.87X2.10
PD	POOJA DOOR	1.80X2.10
O	OPEN	1.20X2.10
FW	FRENCH WINDOW	1.80X1.50
W	WINDOW	1.80X1.50
W1	WINDOW	1.22X1.50
W2	WINDOW	0.61X0.90
V	VENTILATOR	0.91X0.61

AREA DETAILS

S.No	PARTICULARS	S.MT		
1	TOTAL AREA OF THE SITE (AS PER PATTa) Also Consider For Approval	36205.00	NON FSI AREA	FSI AREA
2	TOTAL AREA OF THE SITE (AS PER DOCUMENT)	36219.00	DEDUCTI ON	
3	BLOCK-20,21(AREA-G.F)	119.47	-	119.47
4	BLOCK-20,21(AREA-F.F)	77.87	-	77.87
5	BLOCK-20,21(AREA-Head Room)	27.37	27.37	-
	TOTAL AREA	224.71	27.37	197.34

APPLICANT

K. P. S. L.

M/s. NAAVAL PROPERTIES AND DEVELOPERS LLP




ENGINEER

Er. A. Harikumar, M.E., (struct), AMIE, MISTE, A.I.V., Structural Eng., Chartered Eng (I), Approved Valuer, TN Govt. Registered Professional of DTCP (HNTDA)


Name of Profession	R.E	R.S.E	C.E	B.Q.A
Grade	I.I	I	I	I.I
Reg.No's	01/2019	11/2022	01/2019	01/2019

#6G, 1st Floor, CIVIL TEC, Tank Street, Hosur-635109, Email-civiltec261@gmail.com, Cell-95243-20261, 94449-34817.


CIVIL TEC - Er.Harikumar-9524320261

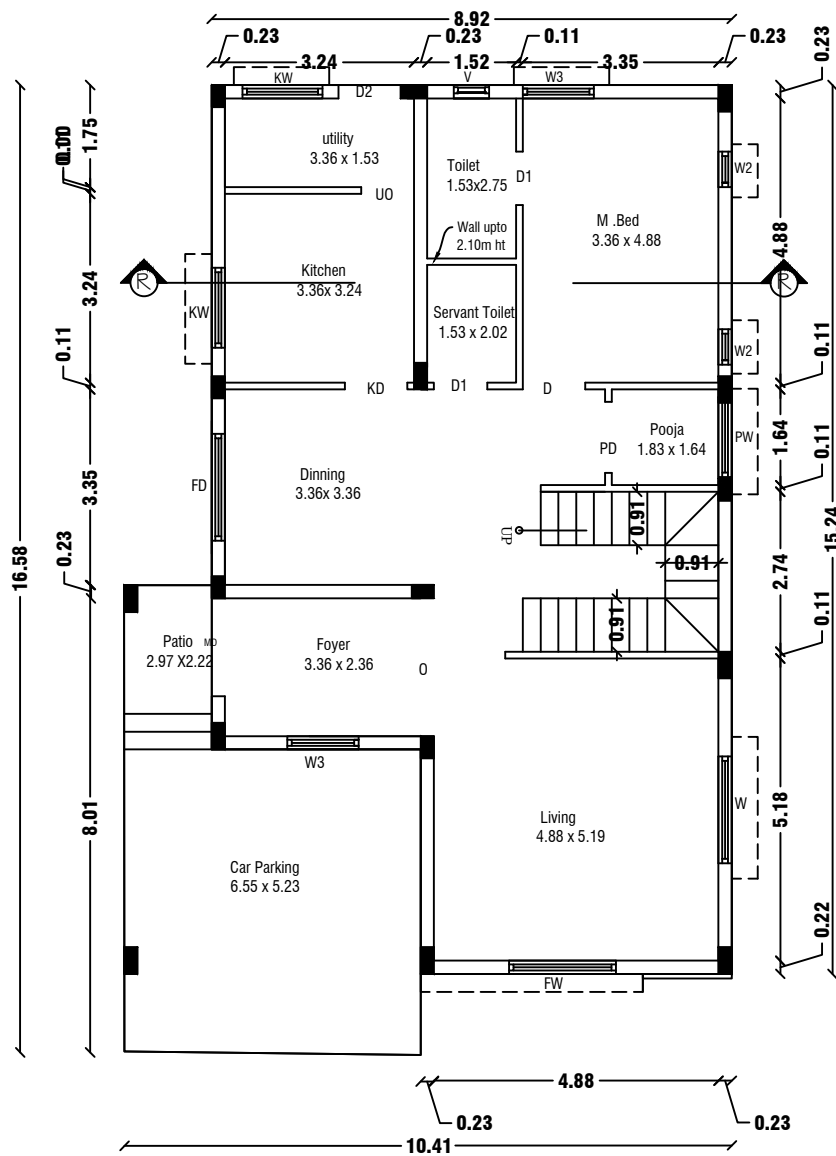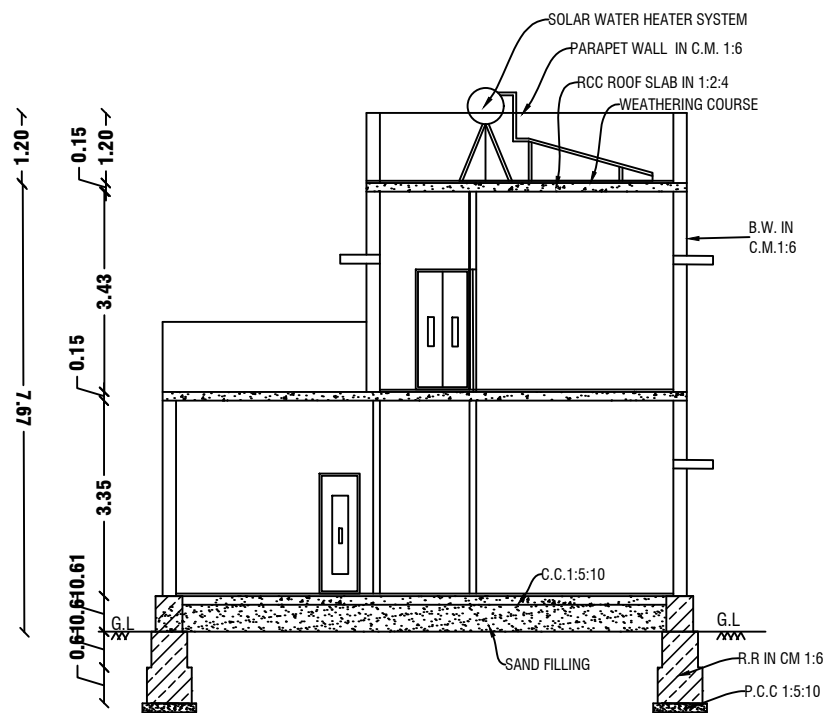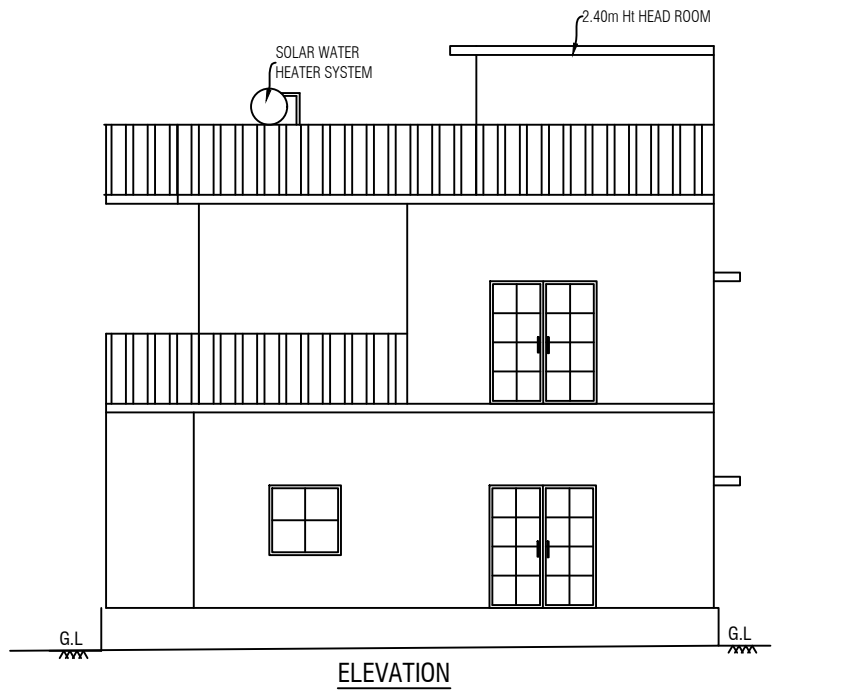

GROUND FLOOR PLAN
Centralized AC Provided

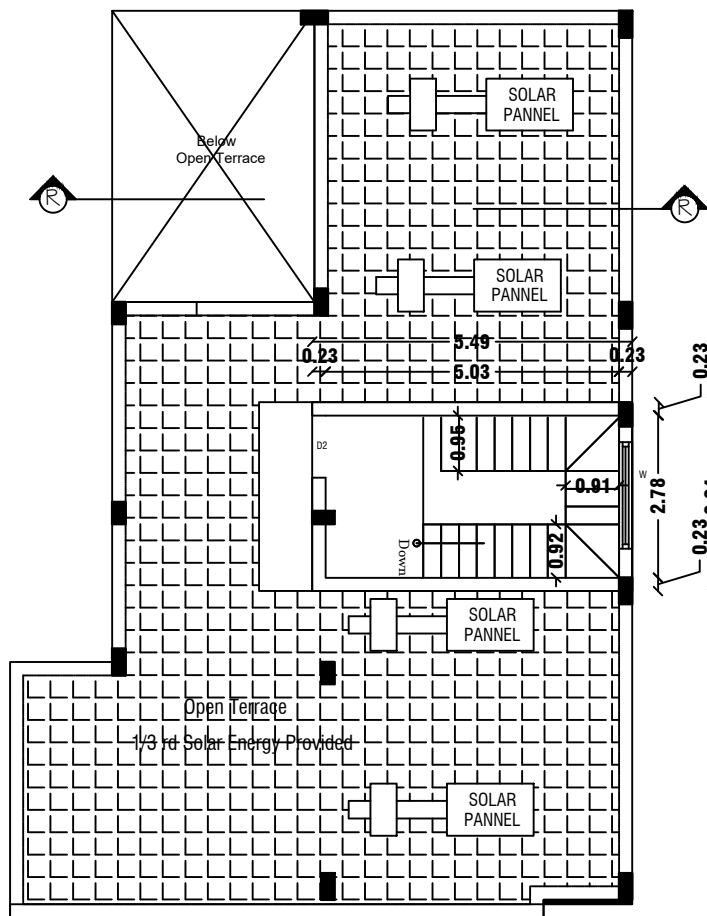

TERRACE FLOOR PLAN

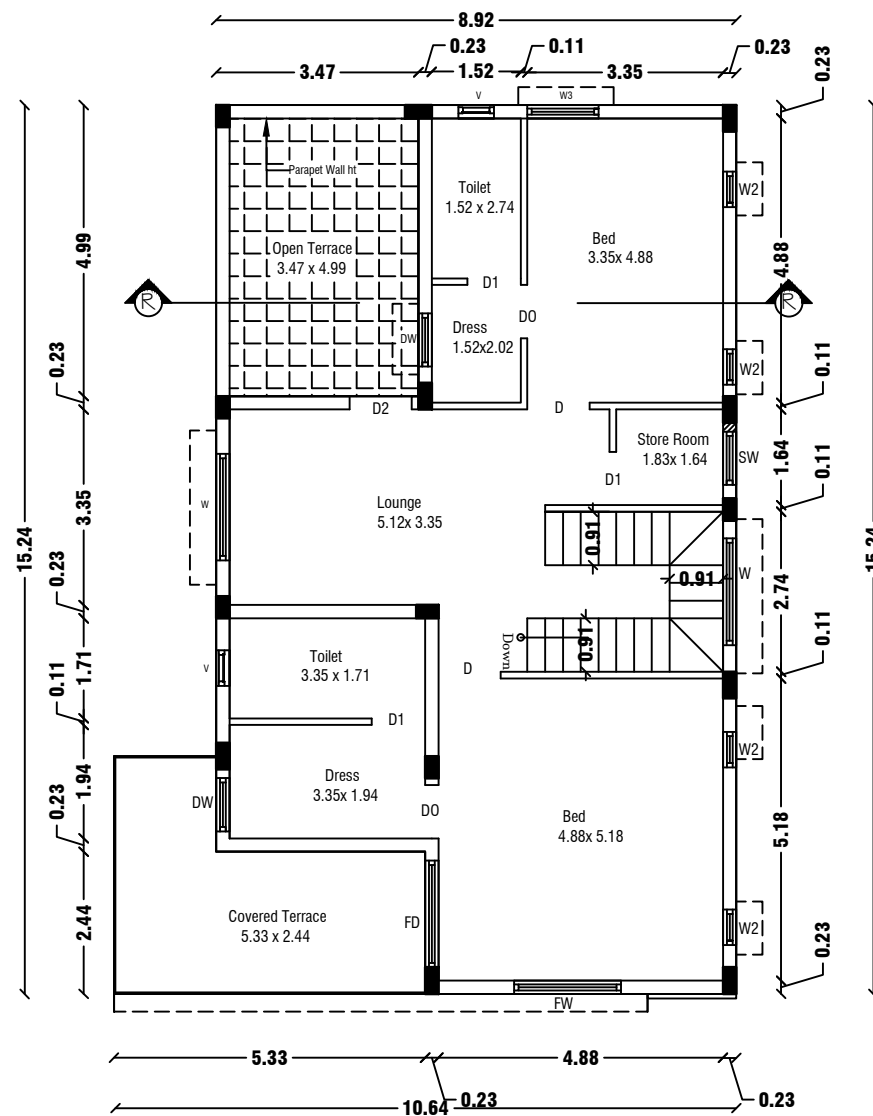

FIRST FLOOR PLAN
Centralized AC Provided

BLOCK NO:22

SHEET NO: 18/45

REVISED PLAN SHOWING THE R.C.C ROOF RESIDENTIAL
GATED COMMUNITY BUILDING OF "M/s.NAAVAL
PROPERTIESAND DEVELOPERS LLP" IN S.F.No: 9/1 B,
10/2A1B,13/1A,AT KANNANKURICHI VILLAGE & TOWN
PANCHAYAT,SALEM TALUK,SALEM DISTRICT. SCALE 1:100

NOTE:

1. DTCP CHENNAI - FILE NO. 24229/2021,DT.12.01.2022.
PLANNING PERMISSION CONCURRENCE NO:03/2022.
2. DTCP SALEM - FILE NO. 3213/2021, DT.18.03.2022.
PLANNING PERMISSION NO:17/2022.
3. LOCAL BODY - FILE NO. 115/2022, DT.30.05.2022.
PLANNING PERMISSION NO:20/2022-2023.

JOINERY DETAILS

REF. ID	DESCRIPTIONS	SIZES
MD	MAIN DOOR	1.20X2.10
D	DOOR	1.00X2.10
D1	DOOR	0.90X2.10
PD	POOJA DOOR	1.80X2.10
O	OPEN	1.20X2.10
FW	FRENCH WINDOW	1.80X1.50
W	WINDOW	1.80X1.50
W1	WINDOW	1.22X1.50
W2	WINDOW	0.61X0.90
V	VENTILATOR	0.91X0.61

AREA DETAILS

S.No	PARTICULARS	S.MT		
1	TOTAL AREA OF THE SITE (AS PER PATTA) Also Consider For Approval	36205.00	NON FSI AREA	FSI AREA
2	TOTAL AREA OF THE SITE (AS PER DOCUMENT)	36219.00	DEDUCTI ON	
3	BLOCK-22(AREA-G.F)	152.76	-	152.76
4	BLOCK-22(AREA-F.F)	125.71	-	125.71
5	BLOCK-22(AREA-Head Room)	17.77	17.77	0.00
	TOTAL AREA	296.24	17.77	278.47

APPLICANT

[Signature]

M/s. NAAVAL PROPERTIES AND DEVELOPERS LLP

ENGINEER


[Signature]

Er.A.Harikumar,M.E.,(struct),AMIE,MISTE,A.I.V,
Structural Eng,Chartered Eng(I),Approved Valuer,
TN.Govt.Registered Professional of DTCP(HNTDA)


Name of Profession	R.E	R.S.E	C.E	B.Q.A
Grade	I.I	I	I	I.I
Reg.No's	01/2019	11/2022	01/2019	01/2019

#6G, 1st Floor, CIVIL TEC, Tank Street,
Hosur-635109, Email-civiltec261@gmail.com,
Cell:95243-20261, 94449-34817.


CIVIL TEC - Er.Harikumar-9524320261

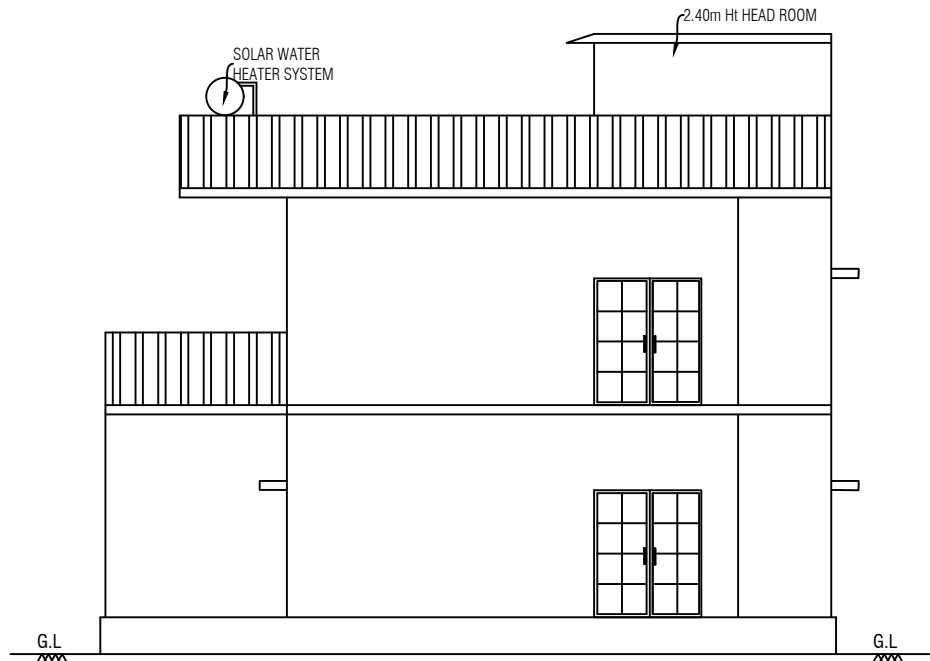

ELEVATION

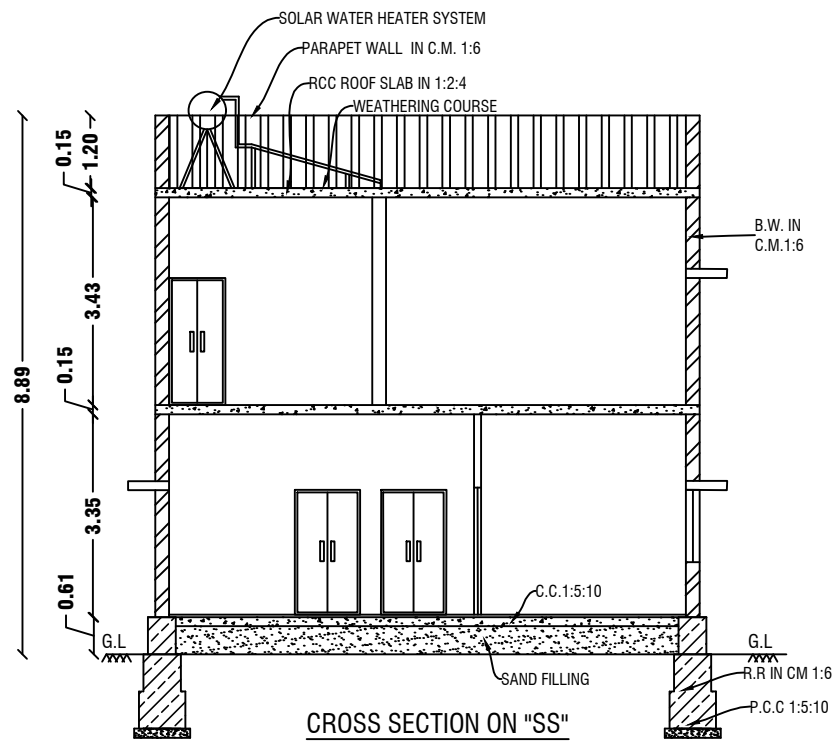


CROSS SECTION ON "SS"

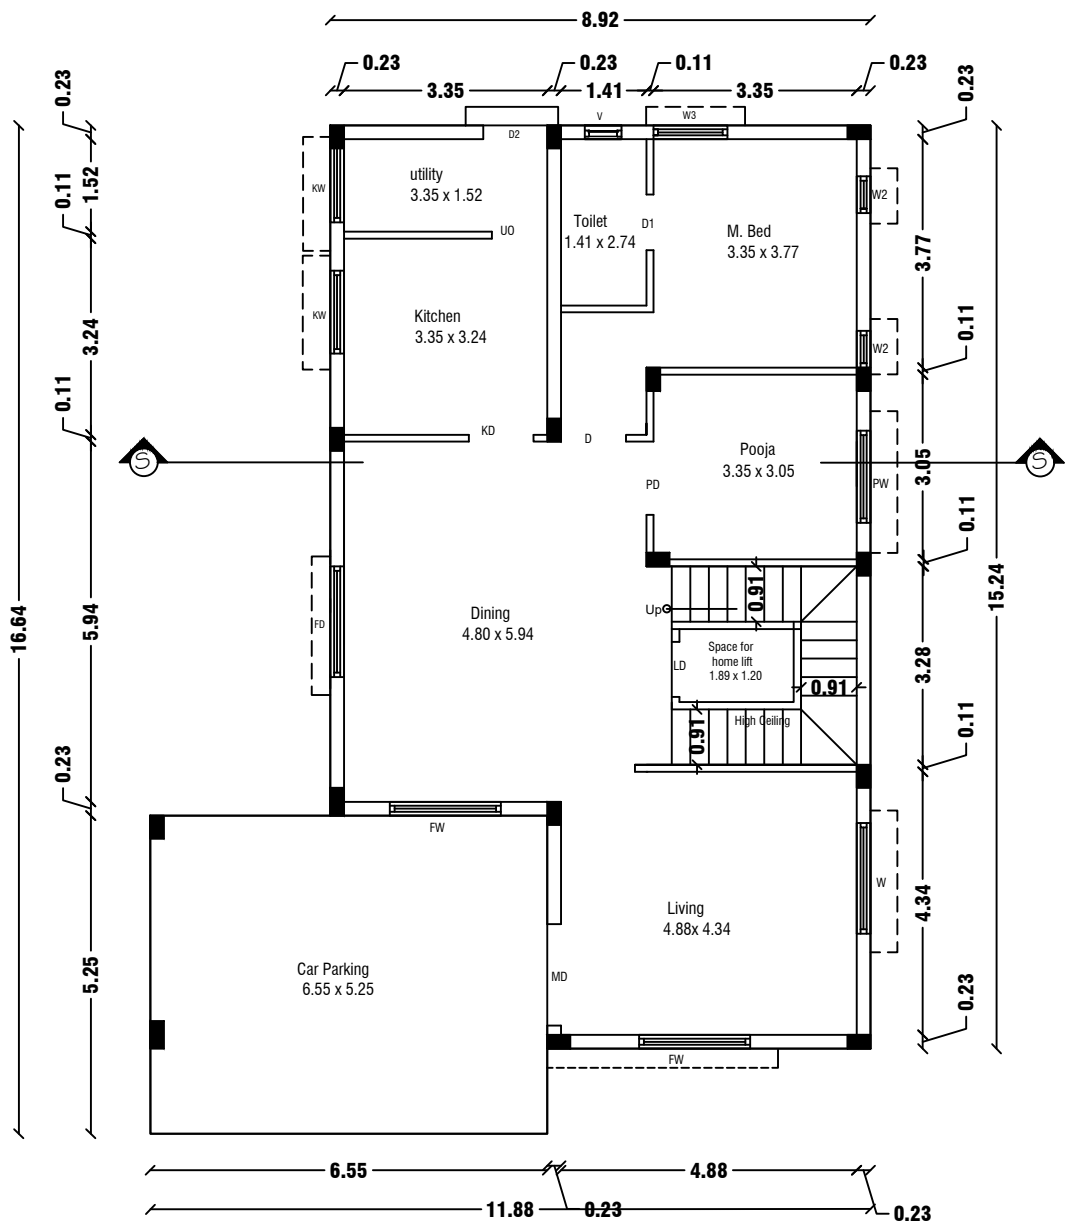


GROUND FLOOR PLAN

Centralized AC Provided

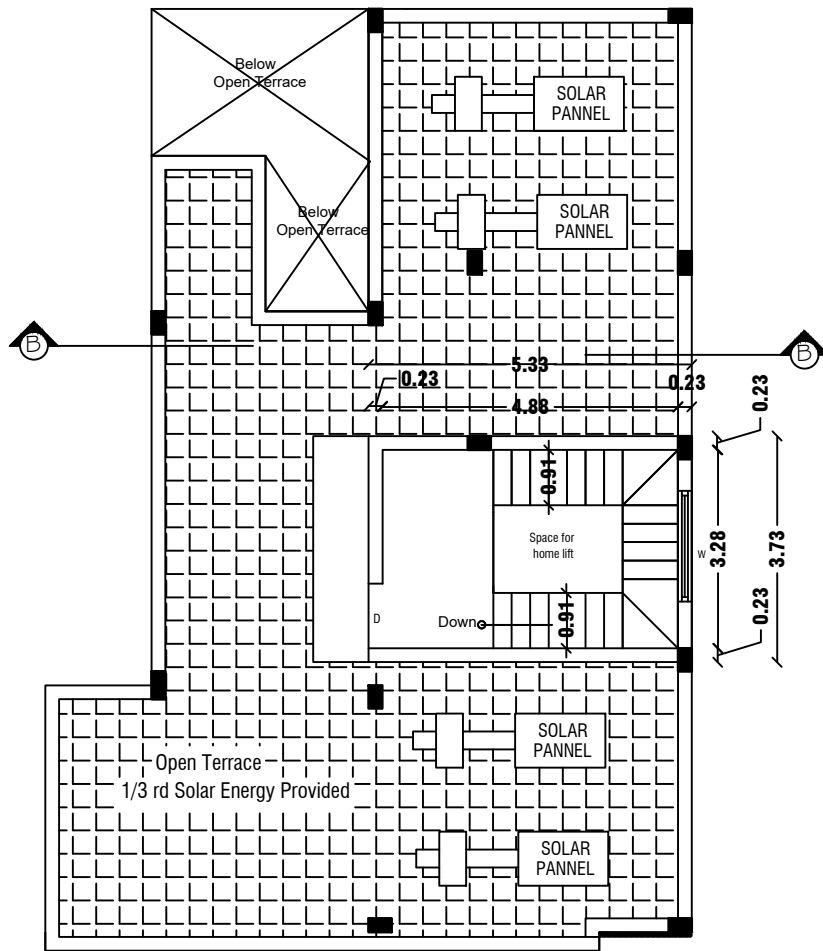

TERRACE FLOOR PLAN

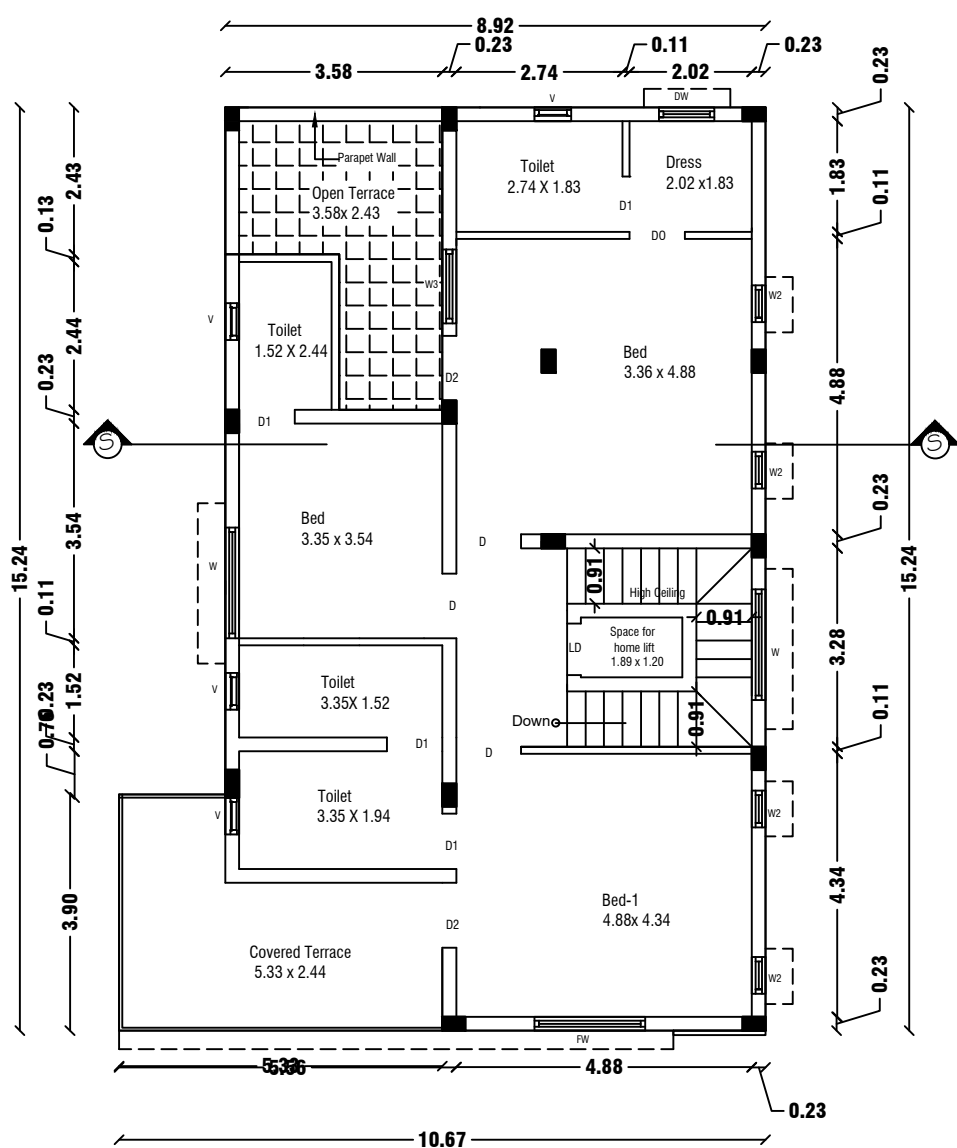

FIRST FLOOR PLAN

Centralized AC Provided

BLOCK NO:23

SHEET NO: 19/45

REVISED PLAN SHOWING THE R.C.C ROOF RESIDENTIAL
GATED COMMUNITY BUILDING OF "M/s.NAAVAL
PROPERTIESAND DEVELOPERS LLP" IN S.F.No: 9/1 B,
10/2A 1 B, 13/1 A, AT KANNANKURICHI VILLAGE & TOWN
PANCHAYAT, SALEM TALUK, SALEM DISTRICT. SCALE 1:100

NOTE:

1. DTCP CHENNAI - FILE NO. 24229/2021, DT. 12.01.2022.
PLANNING PERMISSION CONCURRENCE NO:03/2022.
2. DTCP SALEM - FILE NO. 3213/2021, DT. 18.03.2022.
PLANNING PERMISSION NO:17/2022.
3. LOCAL BODY - FILE NO. 115/2022, DT.30.05.2022.
PLANNING PERMISSION NO:20/2022-2023.

JOINERY DETAILS

REF. ID	DESCRIPTIONS	SIZES
MD	MAIN DOOR	1.20X2.10
D	DOOR	1.00X2.10
D1	DOOR	0.90X2.10
PD	POOJA DOOR	1.80X2.10
O	OPEN	1.20X2.10
FW	FRENCH WINDOW	1.80X1.50
W	WINDOW	1.80X1.50
W1	WINDOW	1.22X1.50
W2	WINDOW	0.61X0.90
V	VENTILATOR	0.91X0.61
LD	LIFT DOOR	0.91X2.10

AREA DETAILS

S.No	PARTICULARS	S.MT		
1	TOTAL AREA OF THE SITE (AS PER PATT) Also Consider For Approval	36205.00	NON FSI AREA	FSI AREA
2	TOTAL AREA OF THE SITE (AS PER DOCUMENT)	36219.00	DEDUCTI ON	
3	BLOCK-23(AREA-G.F)	156.48	-	156.48
4	BLOCK-23(AREA-F.F)	129.65	-	129.65
5	BLOCK-23(AREA-Head Room)	19.92	19.92	0.00
	TOTAL AREA	306.05	19.92	286.13

APPLICANT

[Signature]

M/s. NAAVAL PROPERTIES AND DEVELOPERS LLP

ENGINEER



[Signature]

Er.A.Harikumar,M.E.,(struct),AMIE,MISTE,A.I.V,
Structural Eng,Chartered Eng(I),Approved Valuer,
TN.Govt.Registered Professional of DTCP(HNTDA)


Name of Profession R.E R.S.E C.E B.Q.A
Grade I.I I I I I I
Reg.No's 01/2019 11/2022 01/2019 01/2019

#6G, 1st Floor, CIVIL TEC, Tank Street,
Hosur-635109, Email-civiltec261@gmail.com,
Cell:95243-20261, 94449-34817.


CIVIL TEC - Er.Harikumar-9524320261

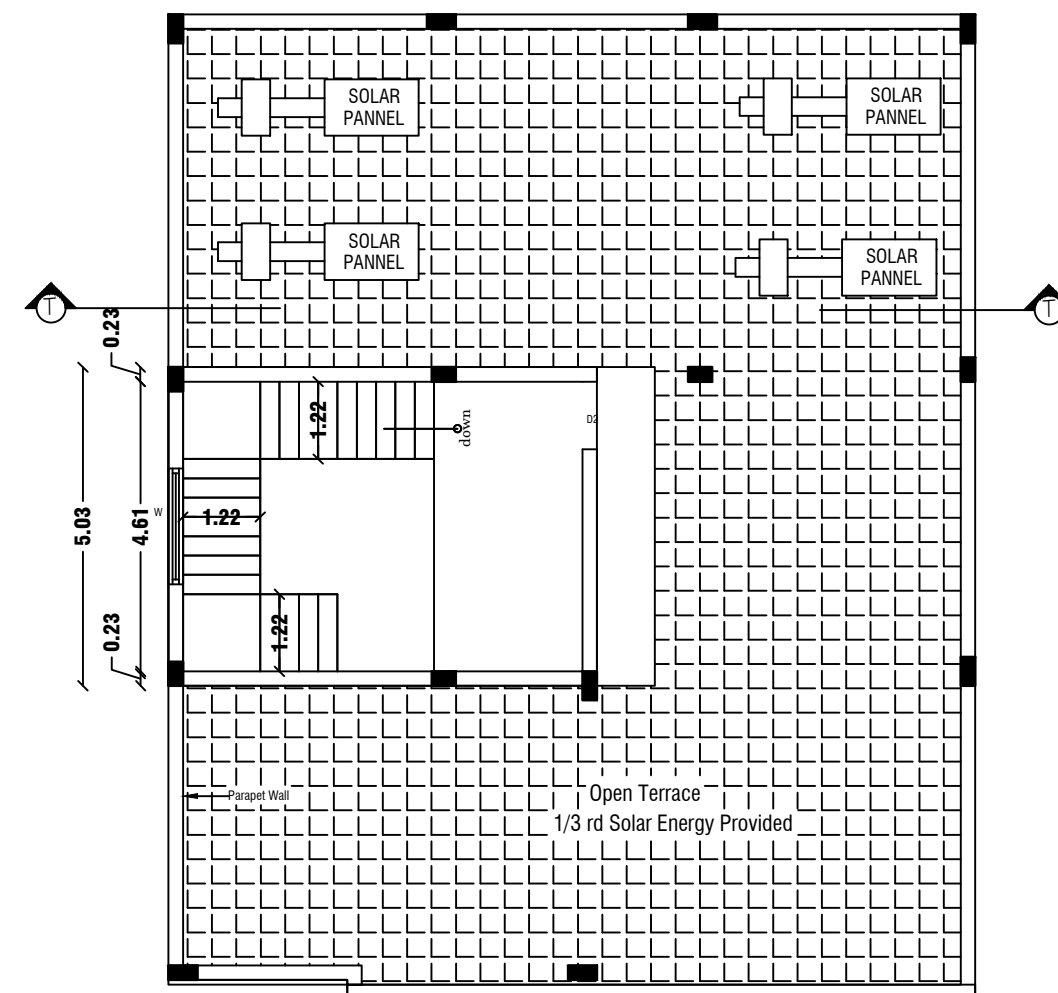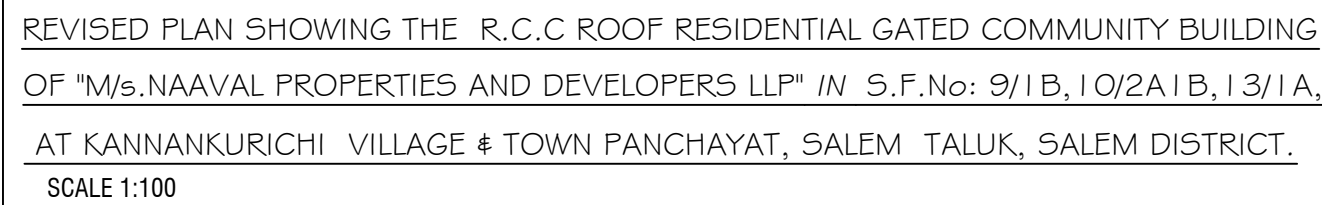

TERRACE FLOOR PLAN

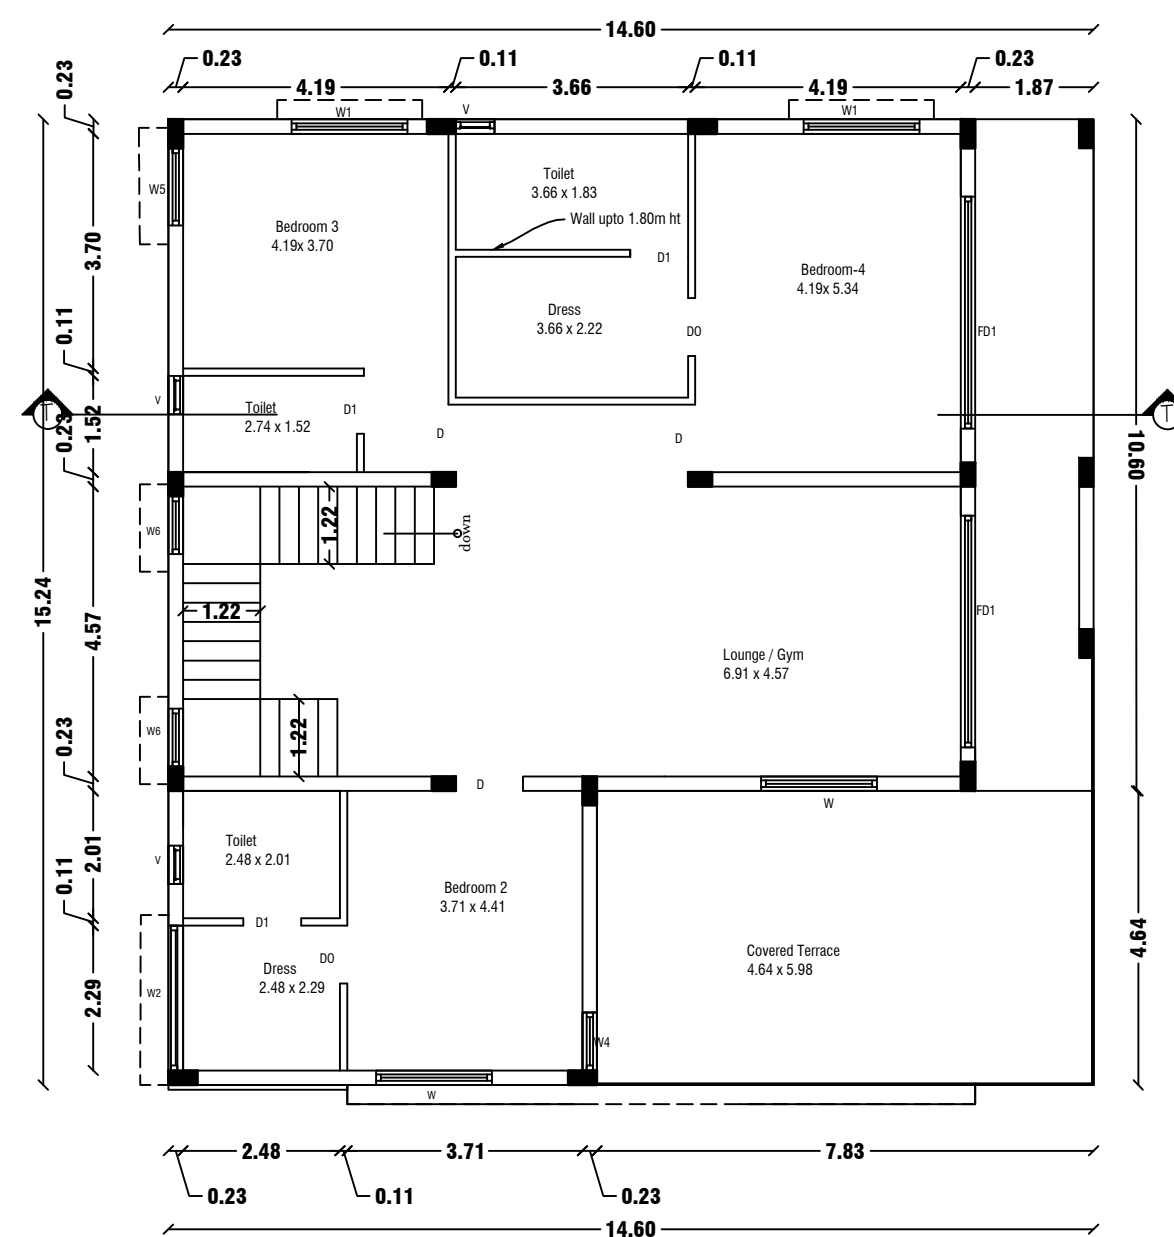

FIRST FLOOR PLAN
Centralized AC Provided

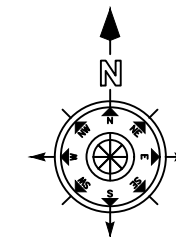

SHEET NO: 20/45

BLOCK NO:24

NOTE:

1. DTCP CHENNAI - FILE NO. 24229/2021, DT. 12.01.2022.
PLANNING PERMISSION CONCURRENCE NO:03/2022.
2. DTCP SALEM - FILE NO. 3213/2021, DT. 18.03.2022.
PLANNING PERMISSION NO:17/2022.
3. LOCAL BODY - FILE NO. 115/2022, DT.30.05.2022.
PLANNING PERMISSION NO:20/2022-2023.

JOINERY DETAILS

REF. ID	DESCRIPTIONS	SIZES
MD	MAIN DOOR	1.20X2.10
D	DOOR	1.00X2.10
D1	DOOR	0.90X2.10
PD	POOJA DOOR	1.80X2.10
O	OPEN	1.20X2.10
FW	FRENCH WINDOW	1.80X1.50
FD1	FRENCH DOOR	3.66X2.10
W	WINDOW	1.80X1.50
W1	WINDOW	1.22X1.50
W2	WINDOW	0.61X0.90
W4	WINDOW	0.45X0.90
V	VENTILATOR	0.91X0.61

AREA DETAILS

S.No	PARTICULARS	S.MT		
1	TOTAL AREA OF THE SITE (AS PER PATTA) Also Consider For Approval	36205.00	NON FSI AREA	FSI AREA
2	TOTAL AREA OF THE SITE (AS PER DOCUMENT)	36219.00	DEDUCTI ON	
3	BLOCK-24(AREA-G.F)	234.79	-	234.79
4	BLOCK-24(AREA-F.F)	222.48	-	222.48
5	BLOCK-24(AREA-Head Room)	34.01	34.01	0.00
	TOTAL AREA	491.28	34.01	457.27

APPLICANT

M/s. NAAVAL PROPERTIES AND DEVELOPERS LLP


ENGINEER

Er.A.Harikumar,M.E.,(struct),AMIE,MISTE,A.I.V,
Structural Eng,Chartered Eng(I),Approved Valuer,
TN.Govt.Registered Professional of DTPC(HNTDA)


Name of Profession	R.E	R.S.E	C.E	B.Q.A
Grade	I,II	I	I	I,II
Reg.No's	01/2019	11/2021	01/2019	01/2019

#6G, 1st Floor, CIVIL TEC, Tank Street,
Hosur-635109, Email-civiltec261@gmail.com,
Cell-95243-20261, 94449-34817.


CIVIL TEC - Er.Harikumar-9524320261

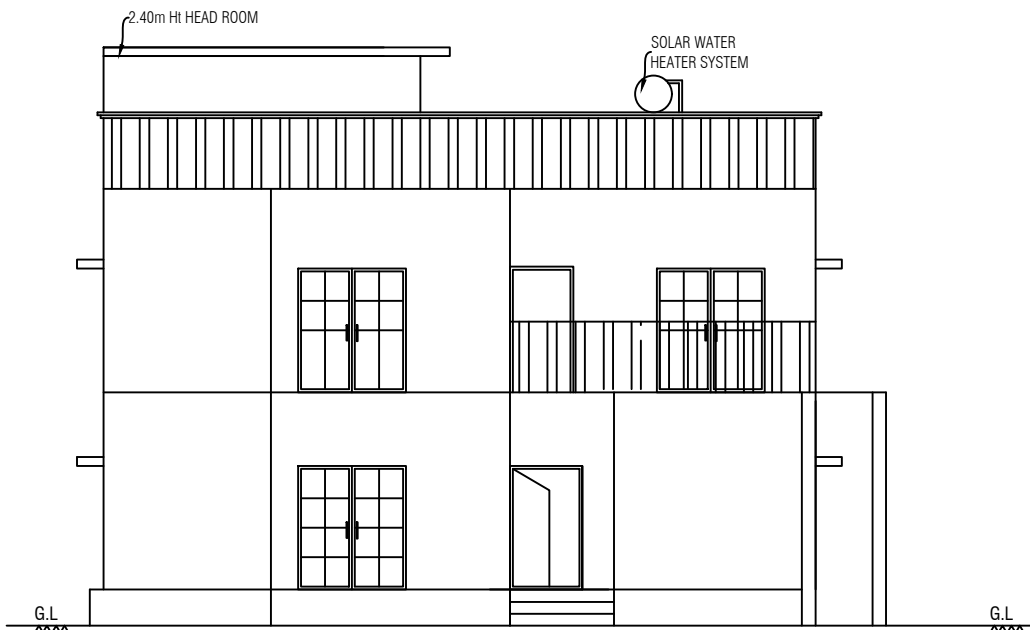


ELEVATION

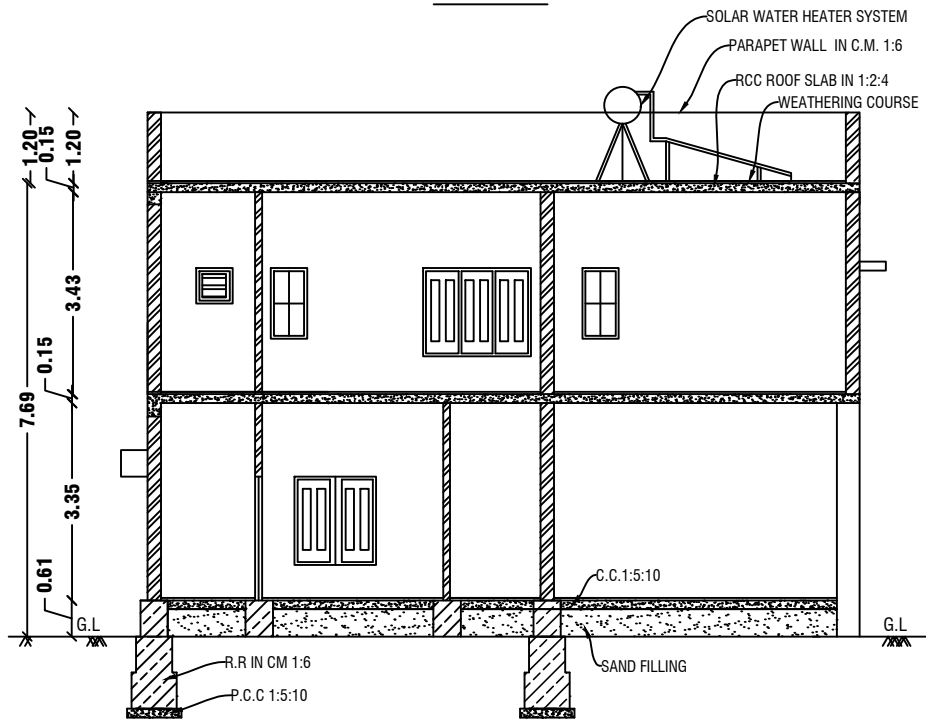


CROSS SECTION ON "UU"

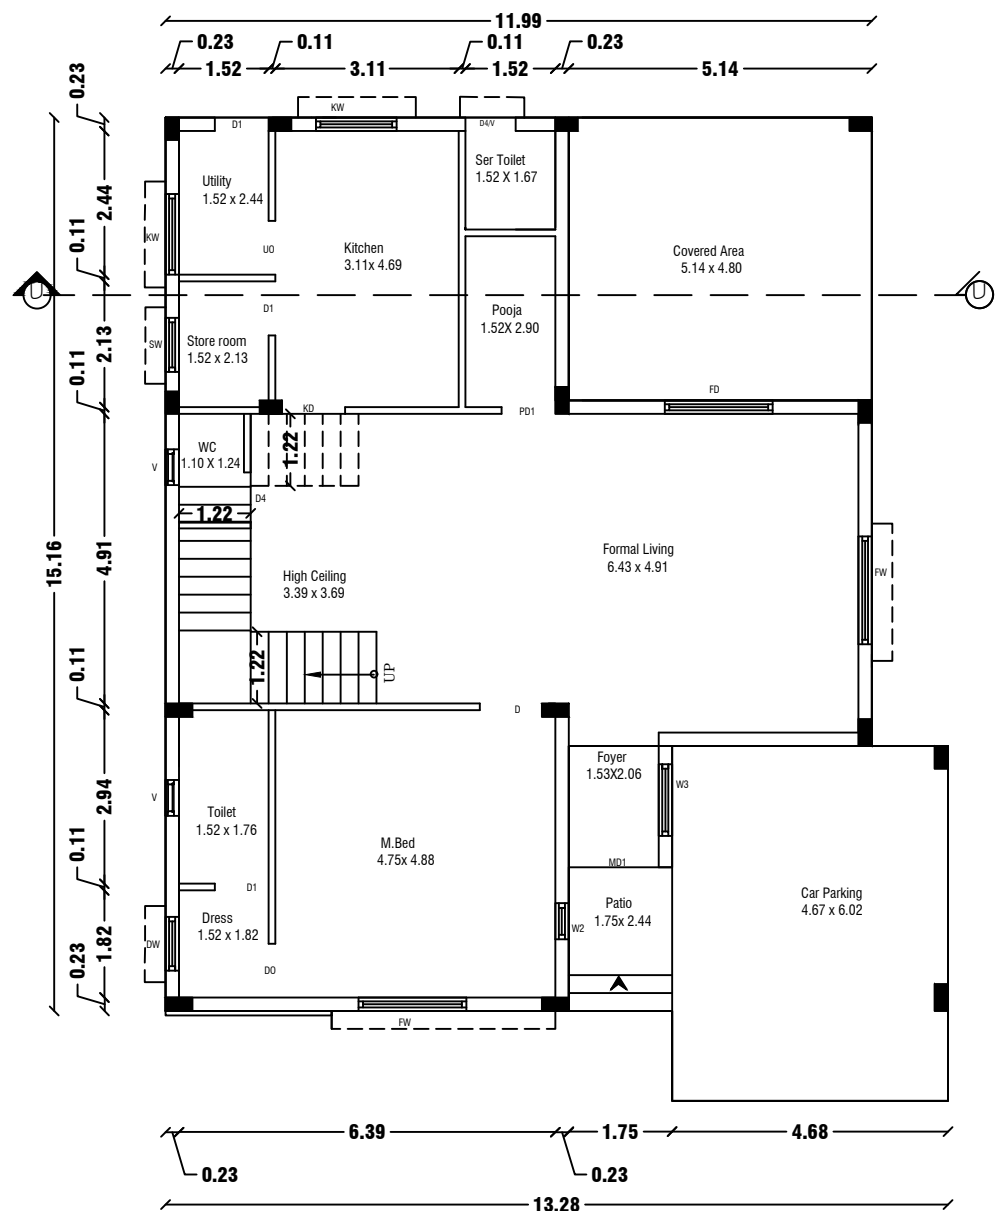

GROUND FLOOR PLAN
Centralized AC Provided

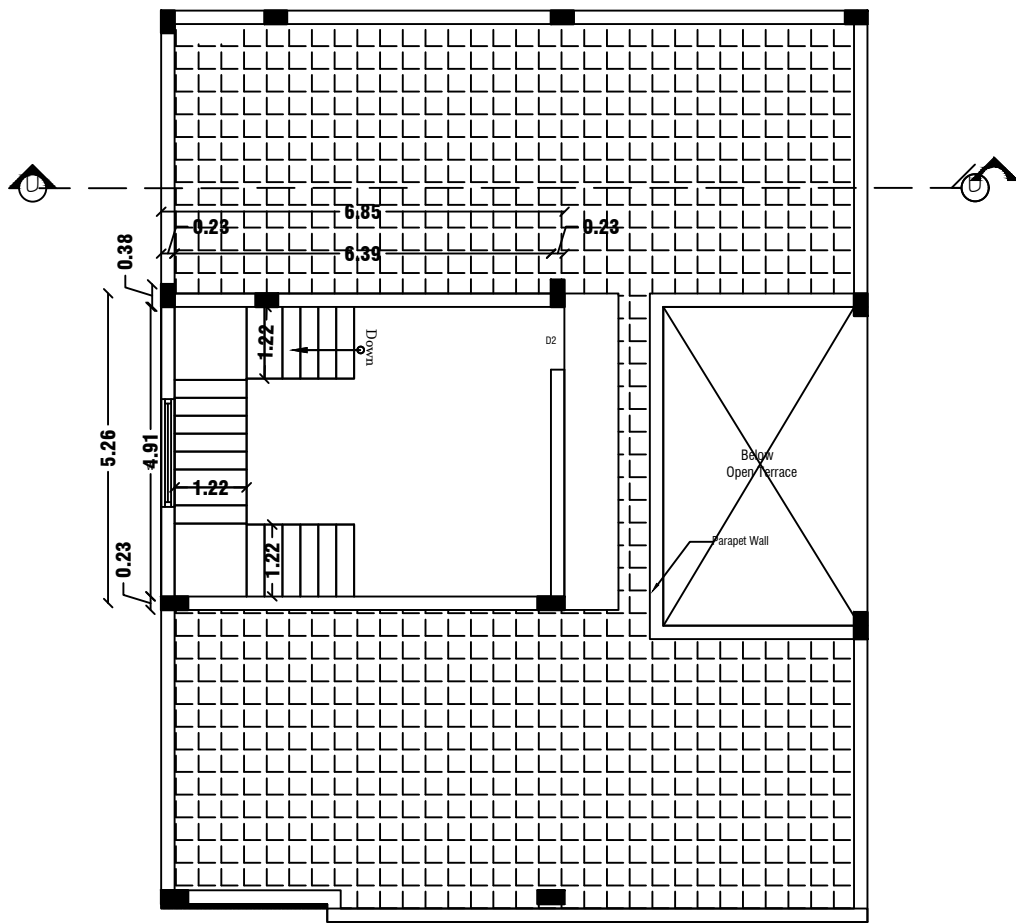

TERRACE FLOOR PLAN

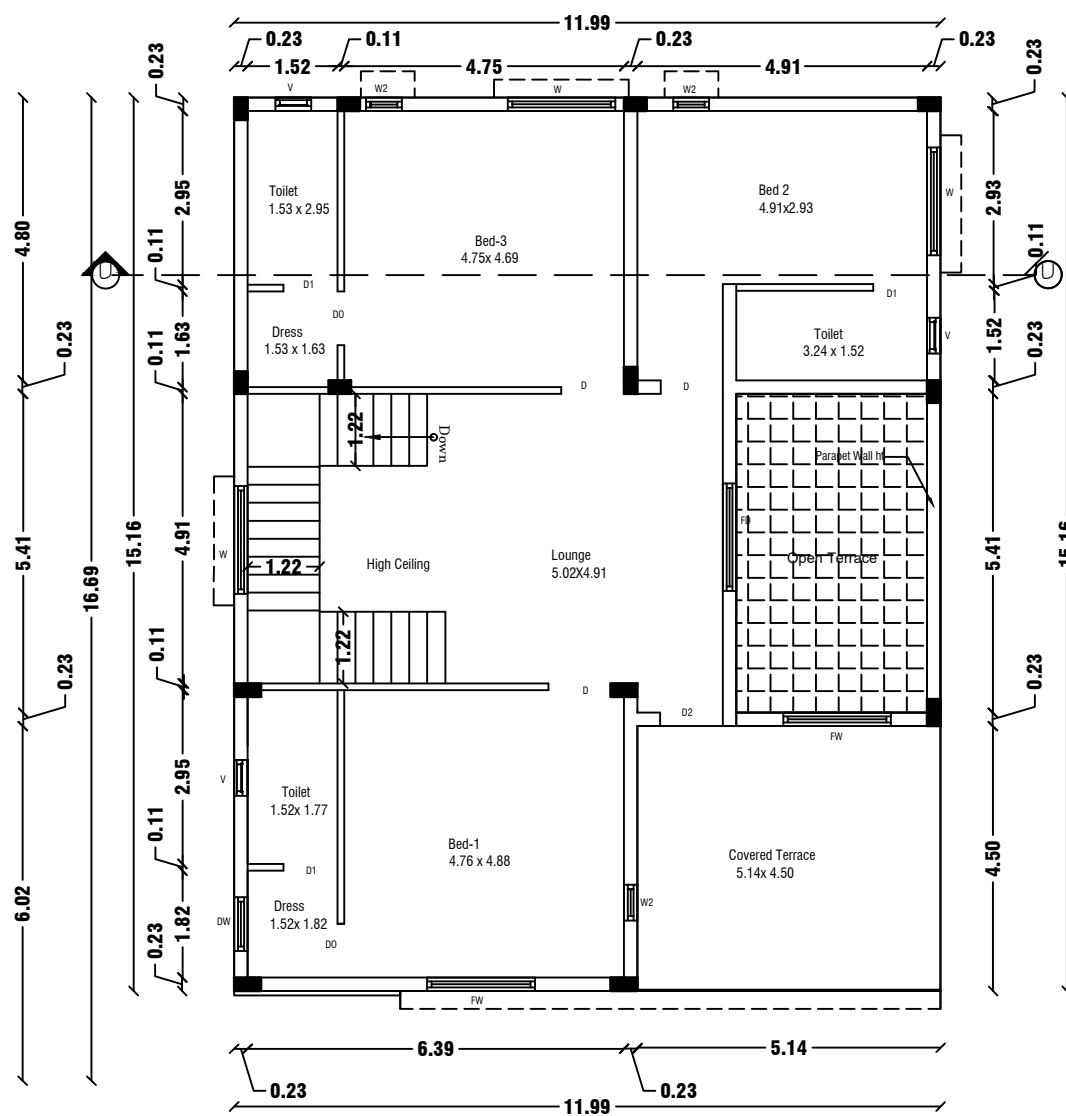

FIRST FLOOR PLAN
Centralized AC Provided

BLOCK NO:25

SHEET NO: 21/45

REVISED PLAN SHOWING THE R.C.C ROOF RESIDENTIAL GATED COMMUNITY BUILDING OF "M/s.NAAVAL PROPERTIESAND DEVELOPERS LLP" IN S.F.No: 9/1 B, 10/2A1 B, 13/1A,AT KANNANKURICHI VILLAGE & TOWN PANCHAYAT,SALEM TALUK,SALEM DISTRICT. SCALE 1:100

NOTE:

1. DTCP CHENNAI - FILE NO. 24229/2021,DT.12.01.2022. PLANNING PERMISSION CONCURRENCE NO:03/2022.
2. DTCP SALEM - FILE NO. 3213/2021, DT.18.03.2022. PLANNING PERMISSION NO:17/2022.
3. LOCAL BODY - FILE NO. 115/2022, DT.30.05.2022. PLANNING PERMISSION NO:20/2022-2023.

JOINERY DETAILS

REF. ID	DESCRIPTIONS	SIZES
MD	MAIN DOOR	1.20X2.10
D	DOOR	1.00X2.10
D1	DOOR	0.90X2.10
D2	DOOR	0.87X2.10
PD	POOJA DOOR	1.80X2.10
O	OPEN	1.20X2.10
FW	FRENCH WINDOW	1.80X1.50
FD	FRENCH DOOR	1.83X2.10
W	WINDOW	1.80X1.50
W1	WINDOW	1.22X1.50
W2	WINDOW	0.61X0.90
V	VENTILATOR	0.91X0.61

AREA DETAILS

S.No	PARTICULARS	S.MT		
1	TOTAL AREA OF THE SITE (AS PER PATTA) Also Consider For Approval	36205.00	NON FSI AREA	FSI AREA
2	TOTAL AREA OF THE SITE (AS PER DOCUMENT)	36219.00	DEDUCTI ON	
3	BLOCK-25(AREA-G.F)	194.73	-	194.73
4	BLOCK-25(AREA-F.F)	162.24	-	162.24
5	BLOCK-25(AREA-Head Room)	36.77	36.77	-
	TOTAL AREA	393.74	36.77	356.97

APPLICANT

K. P. S. L.


M/s. NAAVAL PROPERTIES AND DEVELOPERS LLP

ENGINEER


Shravan

Er.A.Harikumar,M.E.,(struct),AMIE,MISTE,A.I.V, Structural Eng,Chartered Eng(I),Approved Valuer, TN.Govt.Registered Professional of DTCP(HNTDA)
Name of Profession R.E R.S.E C.E B.Q.A
Grade II I I I I
Reg.No's 01/2019 11/2022 01/2019 01/2019
M/s, 1st Floor, CIVIL TEC, Tank Street, Hosur-635109, Email-civiltec261@gmail.com, Cell:95243-20261, 94449-34817.


CIVIL TEC - Er.Harikumar-9524320261

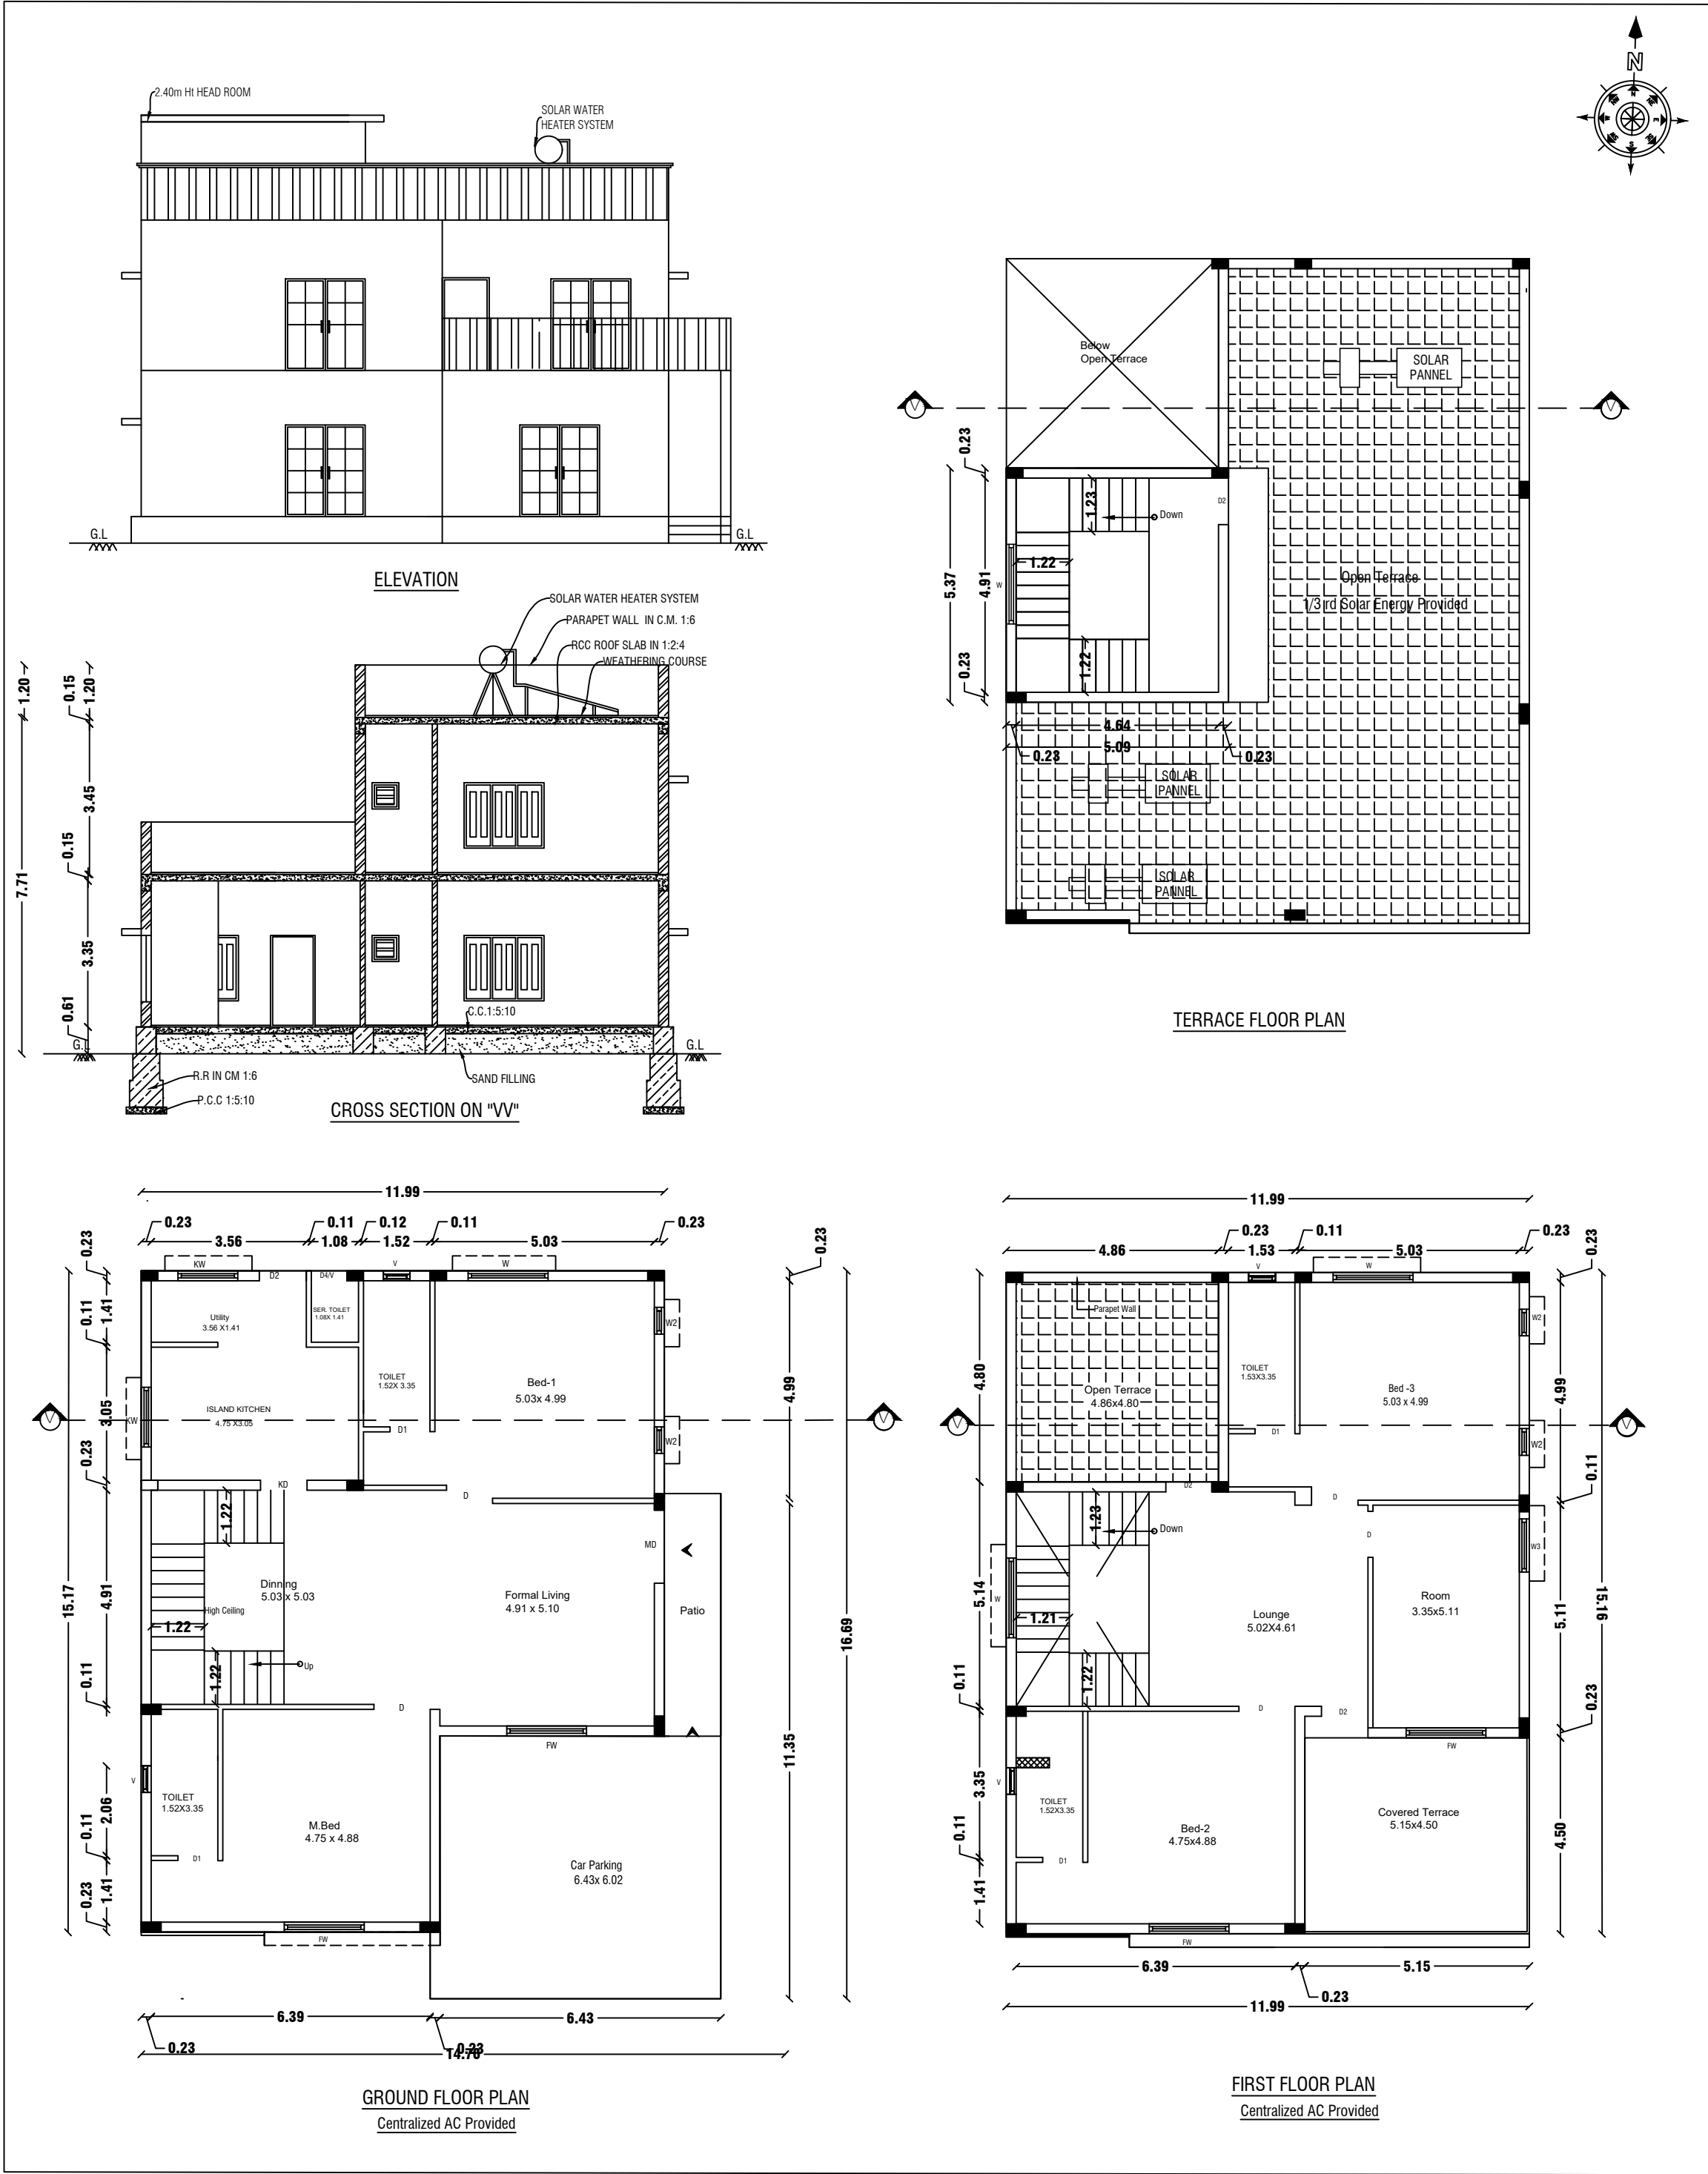


BLOCK NO:26		SHEET NO: 22/45																
REVISED PLAN SHOWING THE R.C.C ROOF RESIDENTIAL																		
GATED COMMUNITY BUILDING OF "M/s.NAAVAL PROPERTIESAND DEVELOPERS LLP" IN S.F.No: 9/1 B, 10/2A1 B, 13/1 A,AT KANNANKURICHI VILLAGE & TOWN PANCHAYAT,SALEM TALUK,SALEM DISTRICT. SCALE 1:100																		
NOTE: 1. DTCP CHENNAI - FILE NO. 24229/2021,DT.12.01.2022. PLANNING PERMISSION CONCURRENCE NO:03/2022. 2. DTCP SALEM - FILE NO. 3213/2021, DT.18.03.2022. PLANNING PERMISSION NO:17/2022. 3. LOCAL BODY - FILE NO. 115/2022, DT.30.05.2022. PLANNING PERMISSION NO:20/2022-2023.																		
JOINERY DETAILS																		
REF. ID	DESCRIPTIONS	SIZES																
MD	MAIN DOOR	1.20X2.10																
D	DOOR	1.00X2.10																
D1	DOOR	0.90X2.10																
D2	DOOR	0.87X2.10																
PD	POOJA DOOR	1.80X2.10																
O	OPEN	1.20X2.10																
FW	FRENCH WINDOW	1.80X1.50																
W	WINDOW	1.80X1.50																
W1	WINDOW	1.22X1.50																
W2	WINDOW	0.61X0.90																
V	VENTILATOR	0.91X0.61																
AREA DETAILS																		
S.No	PARTICULARS	S.MT																
1	TOTAL AREA OF THE SITE (AS PER PATT) Also Consider For Approval	36205.00	NON FSI AREA	FSI AREA														
2	TOTAL AREA OF THE SITE (AS PER DOCUMENT)	36219.00	DEDUCTI ON															
3	BLOCK-26(AREA-G.F)	204.96	-	204.96														
4	BLOCK-26(AREA-F.F)	158.45	-	158.45														
5	BLOCK-26(AREA-Head Room)	27.36	27.36	-														
	TOTAL AREA	390.77	27.36	363.41														
APPLICANT																		
 M/s. NAAVAL PROPERTIES AND DEVELOPERS LLP																		
ENGINEER																		
 Er.A.Harikumar,M.E.,(struct),AMIE,MISTE,A.I.V, Structural Eng,Chartered Eng(I),Approved Valuer, TN.Govt.Registered Professional of DTCP(HNTDA) <table border="1"><tr><td>Name of Profession</td><td>R.E</td><td>R.S.E</td><td>C.E</td><td>B.Q.A</td></tr><tr><td>Grade</td><td>I.I</td><td>I</td><td>I</td><td>I.I</td></tr><tr><td>Reg.No's</td><td>01/2019</td><td>11/2022</td><td>01/2019</td><td>01/2019</td></tr></table> #6G, 1st Floor, CIVIL TEC, Tank Street, Hosur-635109, Email-civiltec261@gmail.com, Cell:95243-20261, 94449-34817.				Name of Profession	R.E	R.S.E	C.E	B.Q.A	Grade	I.I	I	I	I.I	Reg.No's	01/2019	11/2022	01/2019	01/2019
Name of Profession	R.E	R.S.E	C.E	B.Q.A														
Grade	I.I	I	I	I.I														
Reg.No's	01/2019	11/2022	01/2019	01/2019														
CIVIL TEC - Er.Harikumar-9524320261																		

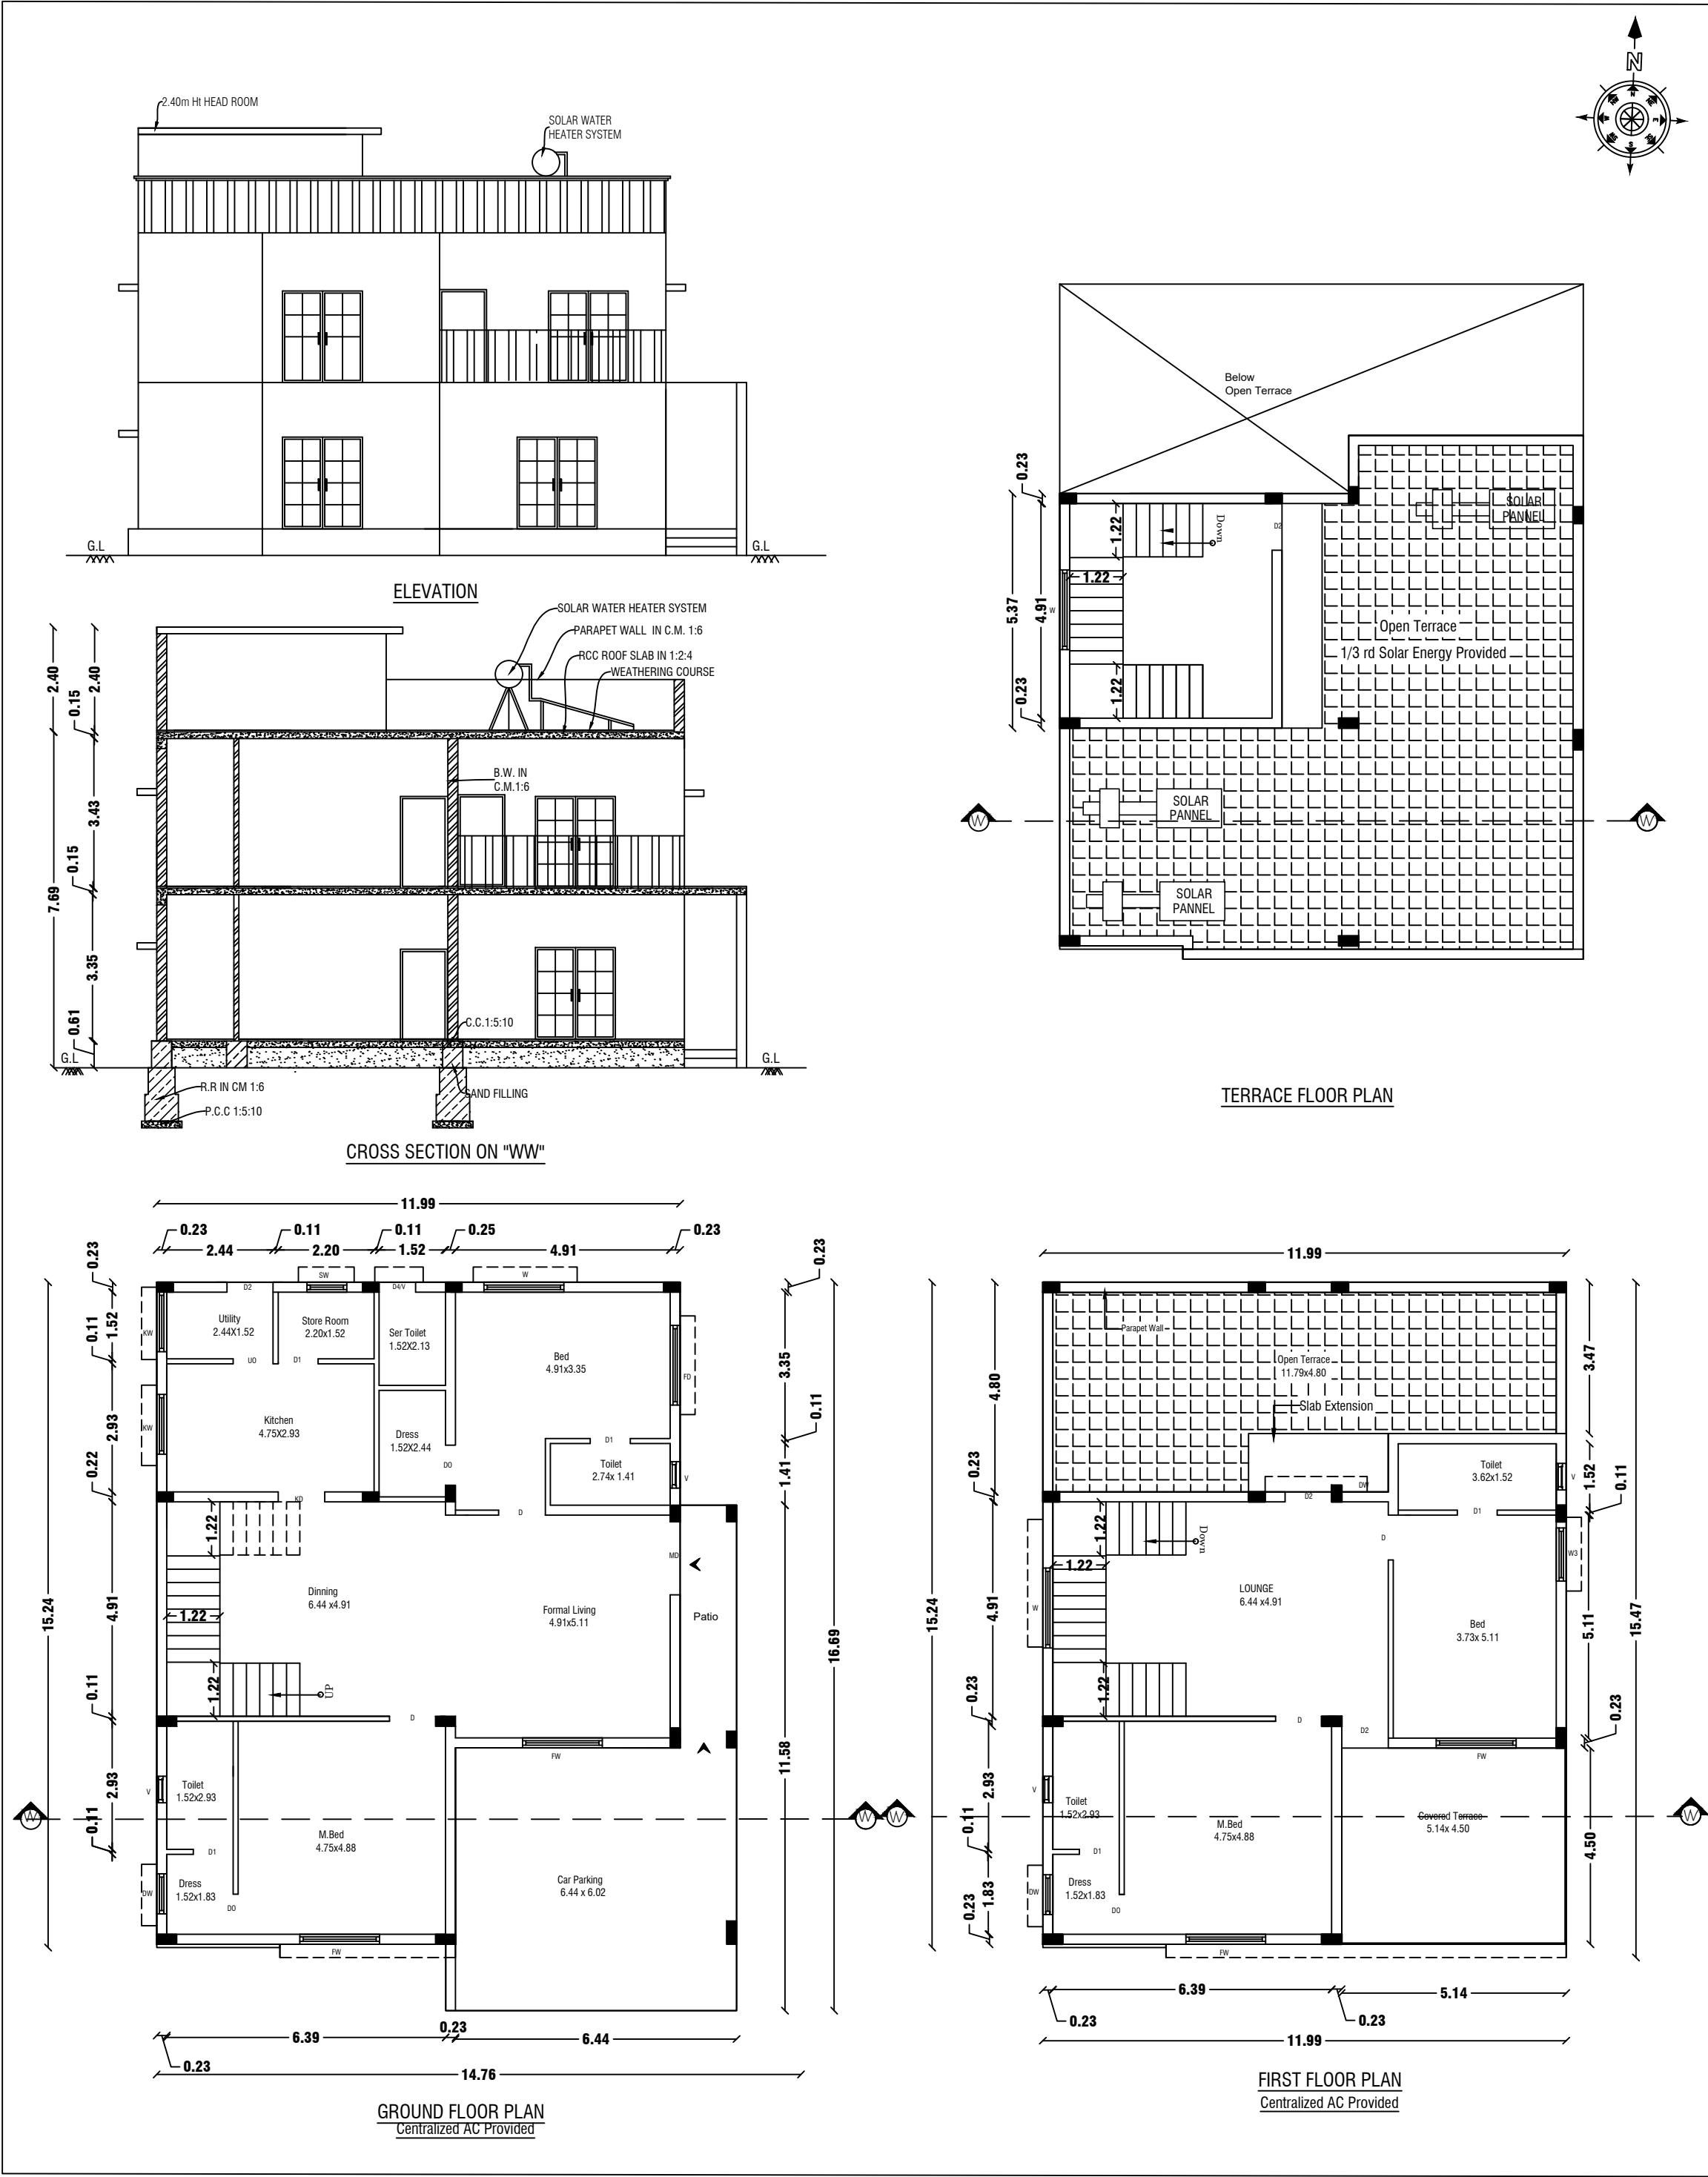


BLOCK NO:27		SHEET NO: 23/45																
REVISED PLAN SHOWING THE R.C.C ROOF RESIDENTIAL GATED COMMUNITY BUILDING OF "M/s.NAAVAL PROPERTIESAND DEVELOPERS LLP" IN S.F.No: 9/1B, 10/2A1B, 13/1A,AT KANNANKURICHI VILLAGE & TOWN PANCHAYAT,SALEM TALUK,SALEM DISTRICT. SCALE 1:100																		
NOTE: 1. DTCP CHENNAI - FILE NO. 24229/2021,DT.12.01.2022. PLANNING PERMISSION CONCURRENCE NO:03/2022. 2. DTCP SALEM - FILE NO. 3213/2021, DT.18.03.2022. PLANNING PERMISSION NO:17/2022. 3. LOCAL BODY - FILE NO. 115/2022, DT.30.05.2022. PLANNING PERMISSION NO:20/2022-2023.																		
JOINERY DETAILS																		
REF. ID	DESCRIPTIONS	SIZES																
MD	MAIN DOOR	1.20X2.10																
D	DOOR	1.00X2.10																
D1	DOOR	0.90X2.10																
D2	DOOR	0.87X2.10																
PD	POOJA DOOR	1.80X2.10																
O	OPEN	1.20X2.10																
FW	FRENCH WINDOW	1.80X1.50																
W	WINDOW	1.80X1.50																
W1	WINDOW	1.22X1.50																
W2	WINDOW	0.61X0.90																
V	VENTILATOR	0.91X0.61																
AREA DETAILS																		
S.No	PARTICULARS	S.MT																
1	TOTAL AREA OF THE SITE (AS PER PATT) Also Consider For Approval	36205.00	NON FSI AREA	FSI AREA														
2	TOTAL AREA OF THE SITE (AS PER DOCUMENT)	36219.00	DEDUCTI ON															
3	BLOCK-27(AREA-G.F)	204.99	-	204.9900 000														
4	BLOCK-27(AREA-F.F)	129.68	-	129.6800 000														
5	BLOCK-27(AREA-Head Room)	27.36	27.36	-														
	TOTAL AREA	362.03000 00	27.36000 00	334.6700 000														
APPLICANT																		
M/s. NAAVAL PROPERTIES AND DEVELOPERS LLP																		
ENGINEER																		
Er.A.Harikumar,M.E.,(struct),AMIE,MISTE,A.I.V, Structural Eng,Chartered Eng(I),Approved Valuer, TN.Govt.Registered Professional of DTCP(HNTDA) <table><tr><td>Name of Profession</td><td>R.E</td><td>R.S.E</td><td>C.E</td><td>B.Q.A</td></tr><tr><td>Grade</td><td>II</td><td>I</td><td>I</td><td>II</td></tr><tr><td>Reg.No's</td><td>01/2019</td><td>11/2022</td><td>01/2019</td><td>01/2019</td></tr></table> #6G, 1st Floor, CIVIL TEC, Tank Street, Hosur-635109, Email-civiltec261@gmail.com, Cell-95243-20261, 94449-34817.				Name of Profession	R.E	R.S.E	C.E	B.Q.A	Grade	II	I	I	II	Reg.No's	01/2019	11/2022	01/2019	01/2019
Name of Profession	R.E	R.S.E	C.E	B.Q.A														
Grade	II	I	I	II														
Reg.No's	01/2019	11/2022	01/2019	01/2019														
CIVIL TEC - Er.Harikumar-9524320261																		

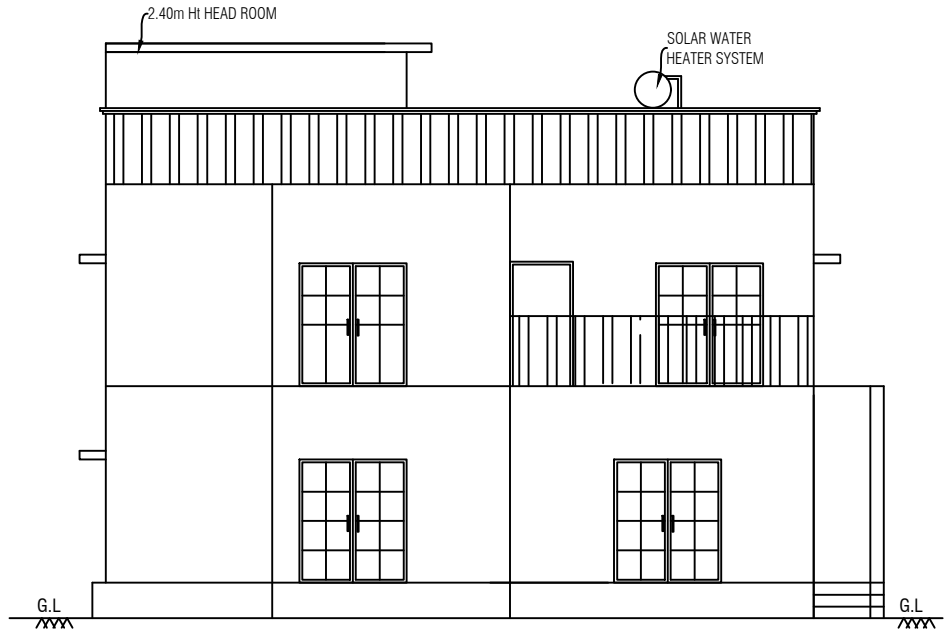


ELEVATION

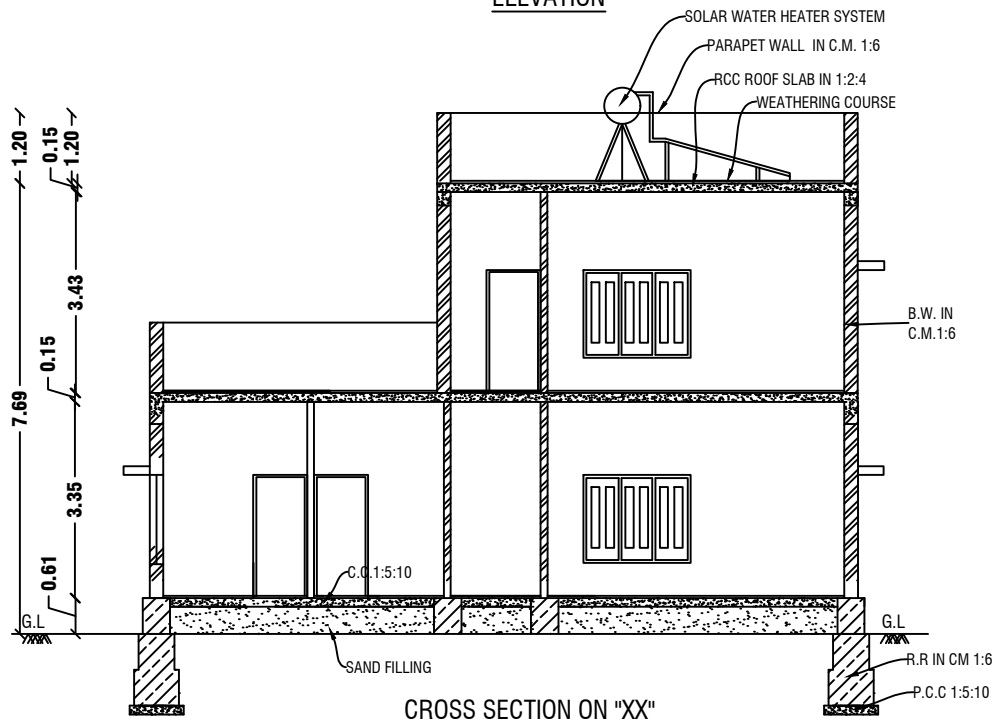


CROSS SECTION ON "XX"

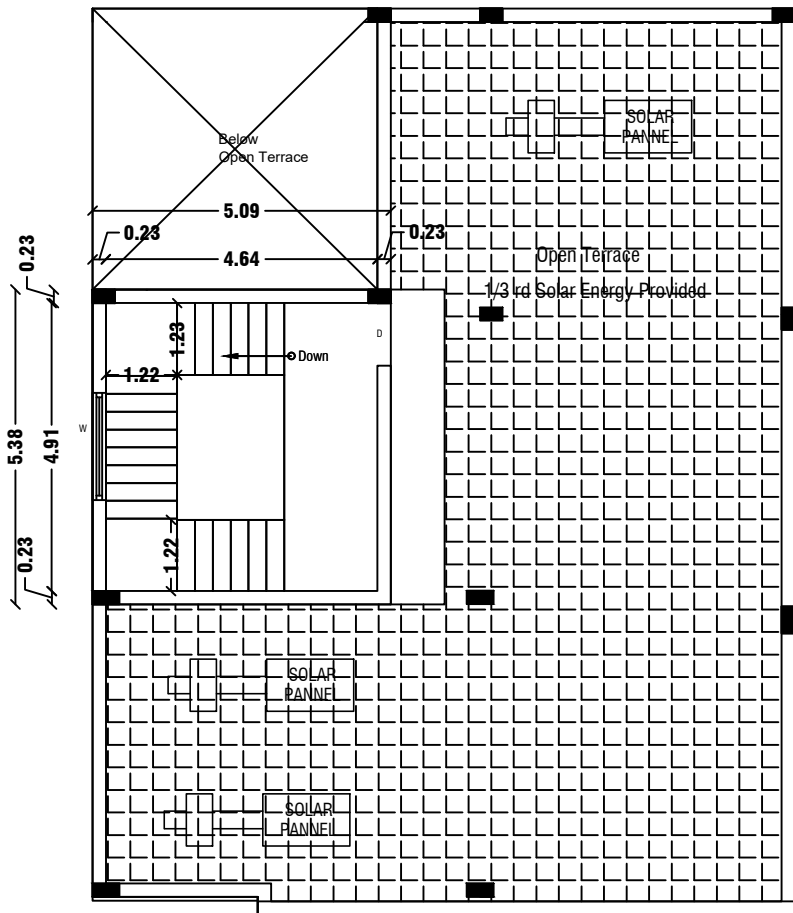


TERRACE FLOOR PLAN

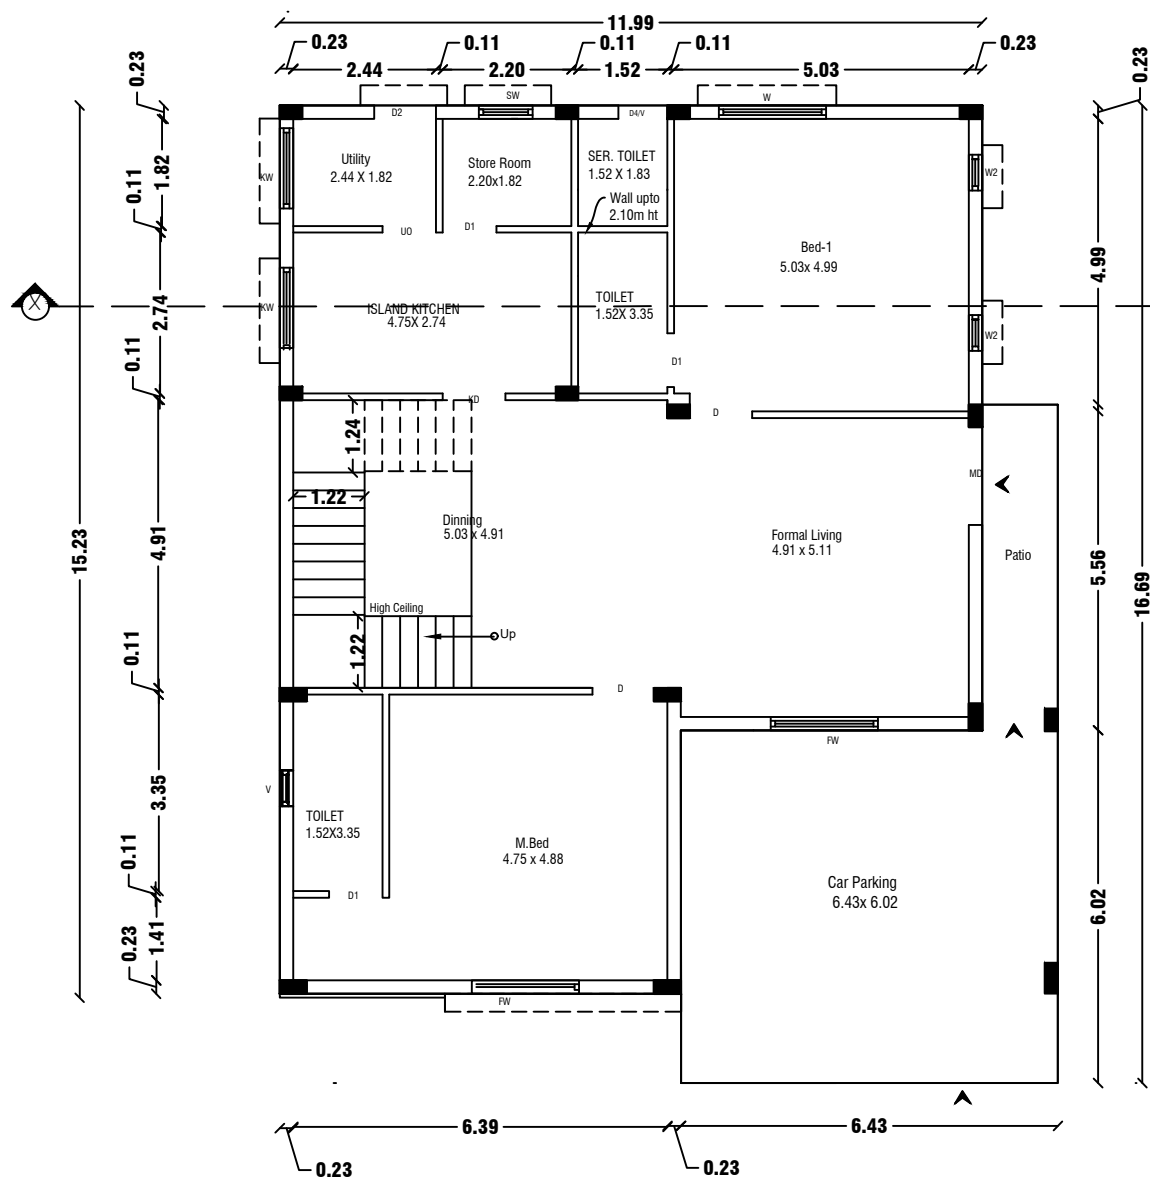

GROUND FLOOR PLAN
Centralized AC Provided

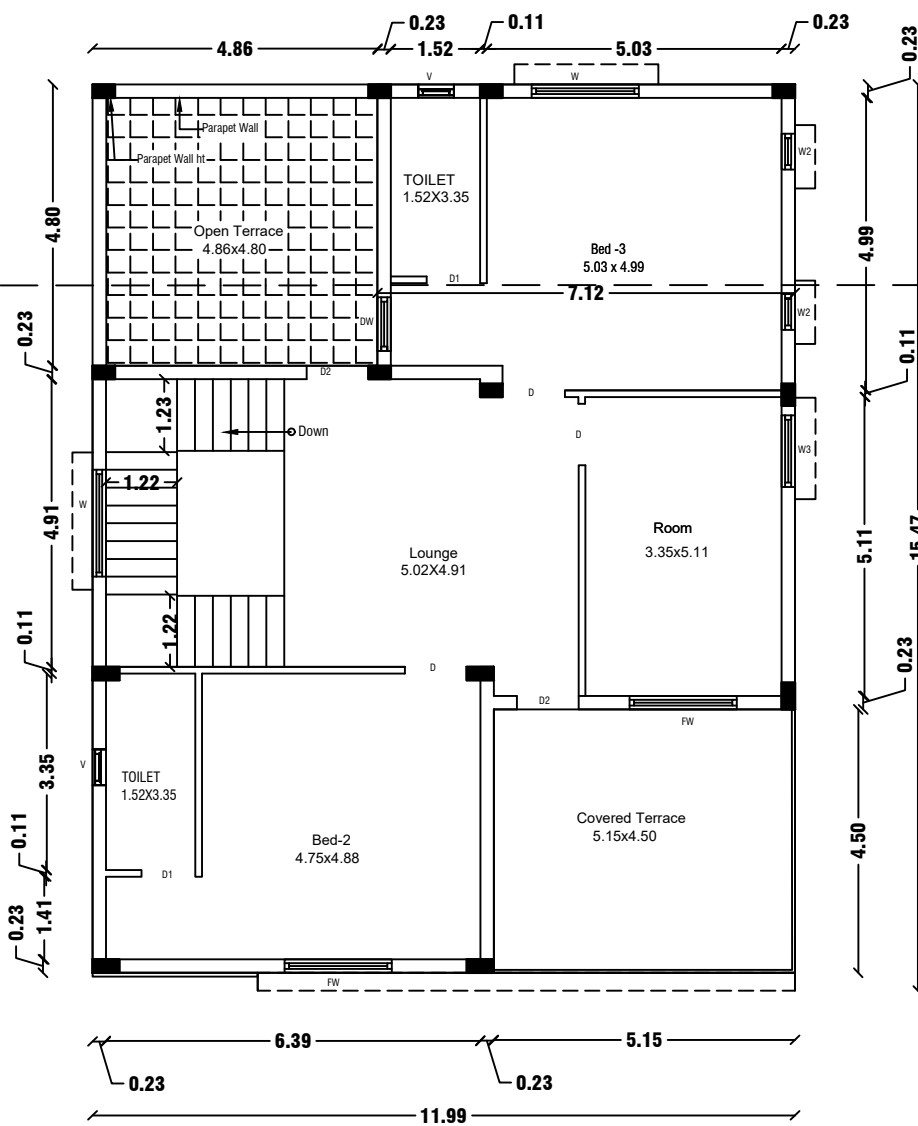

FIRST FLOOR PLAN
Centralized AC Provided

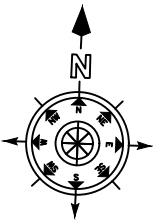

BLOCK NO:28

SHEET NO: 24/45

REVISED PLAN SHOWING THE R.C.C ROOF RESIDENTIAL
GATED COMMUNITY BUILDING OF "M/s.NAAVAL
PROPERTIESAND DEVELOPERS LLP" IN S.F.No: 9/1 B,
10/2A1B,13/1A,AT KANNANKURICHI VILLAGE & TOWN
PANCHAYAT,SALEM TALUK,SALEM DISTRICT. SCALE 1:100

NOTE:

1. DTCP CHENNAI - FILE NO. 24229/2021,DT.12.01.2022.
PLANNING PERMISSION CONCURRENCE NO:03/2022.
2. DTCP SALEM - FILE NO. 3213/2021, DT.18.03.2022.
PLANNING PERMISSION NO:17/2022.
3. LOCAL BODY - FILE NO. 115/2022, DT.30.05.2022.
PLANNING PERMISSION NO:20/2022-2023.

JOINERY DETAILS

REF. ID	DESCRIPTIONS	SIZES
MD	MAIN DOOR	1.20X2.10
D	DOOR	1.00X2.10
D1	DOOR	0.90X2.10
D2	DOOR	0.87X2.10
PD	POOJA DOOR	1.80X2.10
O	OPEN	1.20X2.10
FW	FRENCH WINDOW	1.80X1.50
W	WINDOW	1.80X1.50
W1	WINDOW	1.22X1.50
W2	WINDOW	0.61X0.90
V	VENTILATOR	0.91X0.61

AREA DETAILS

S.No	PARTICULARS	S.MT		
1	TOTAL AREA OF THE SITE (AS PER PATT) Also Consider For Approval	36205.00	NON FSI AREA	FSI AREA
2	TOTAL AREA OF THE SITE (AS PER DOCUMENT)	36219.00	DEDUCTI ON	
3	BLOCK-28(AREA-G.F)	204.62	-	204.6200 000
4	BLOCK-28(AREA-F.F)	158.45	-	158.4500 000
5	BLOCK-28(AREA-Head Room)	27.39	27.39	-
	TOTAL AREA	390.46000 00	27.39000 00	363.0700 000

APPLICANT

K. P. S.

M/s. NAAVAL PROPERTIES AND DEVELOPERS LLP

ENGINEER


Shriniwas

Er.A.Harikumar,M.E.(struct) AMIE,MISTE,A.I.V,
Structural Eng,Chartered Eng(I),Approved Valuer,
TN.Govt.Registered Professional of DTCP(HNTDA)


Name of Profession	R.E	R.S.E	C.E	B.Q.A
Grade	I.I	I	I	I.I
Reg.No's	01/2019	11/2022	01/2019	01/2019

#6G, 1st Floor, CIVIL TEC, Tank Street,
Hosur-635109, Email-civiltec261@gmail.com,
Cell:-95243-20261, 94449-34817.


CIVIL TEC - Er.Harikumar-9524320261

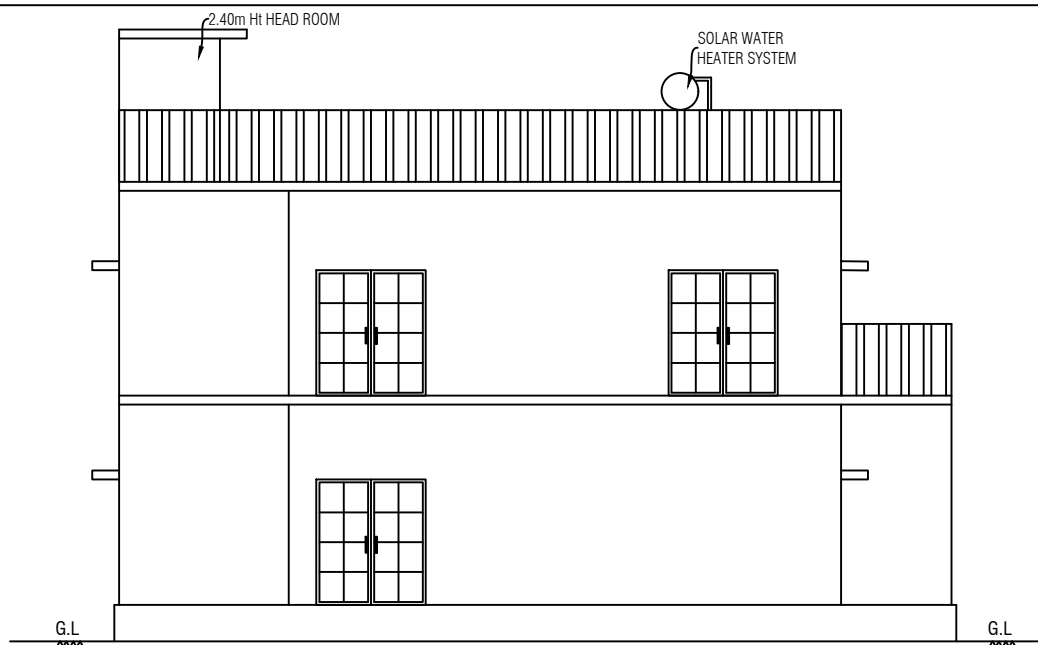


ELEVATION

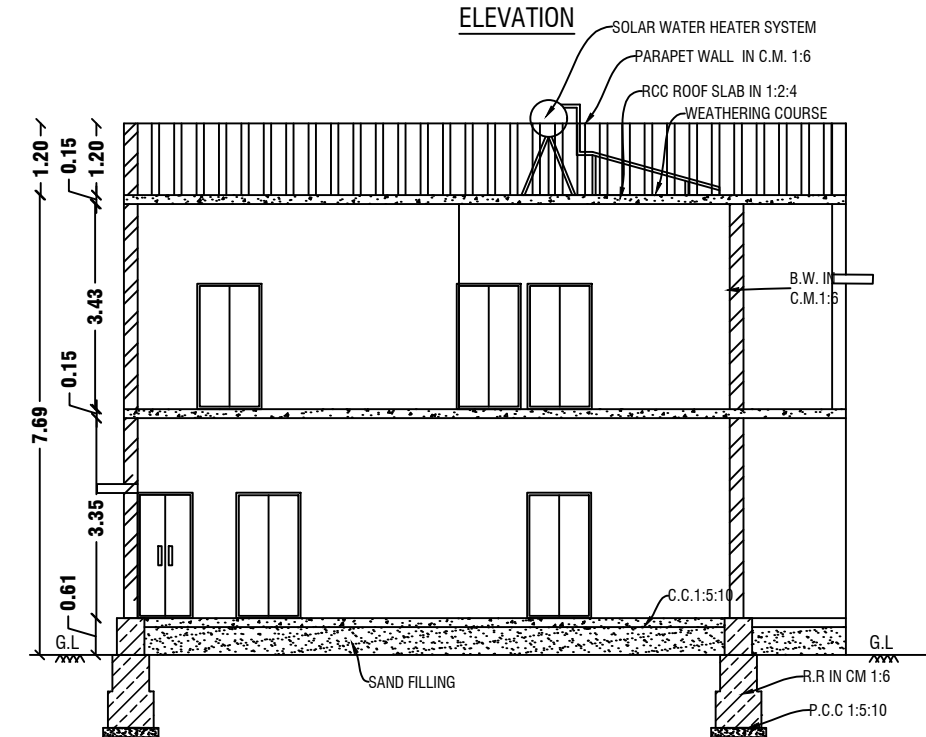


CROSS SECTION ON "BB"

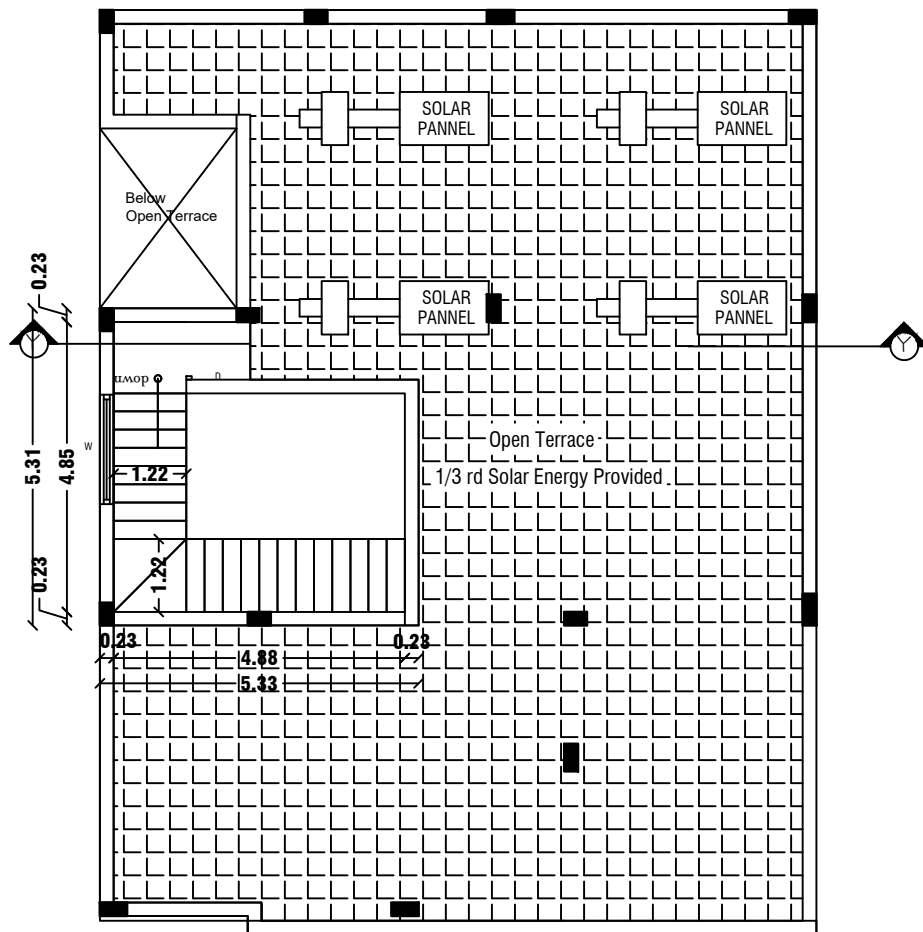

TERRACE FLOOR PLAN

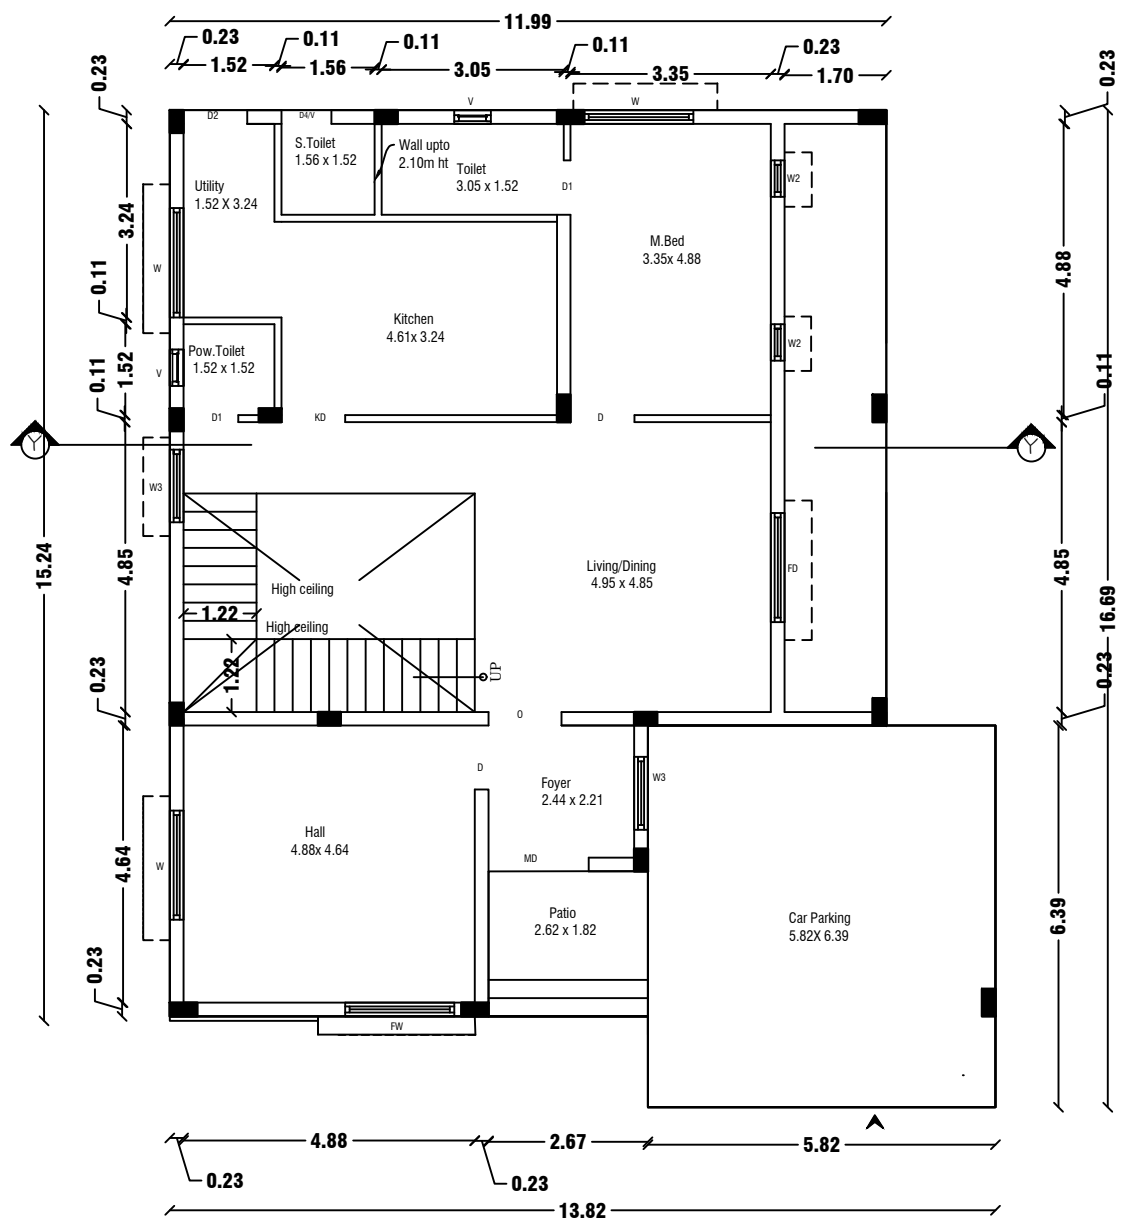

GROUND FLOOR PLAN
Centralized AC Provided

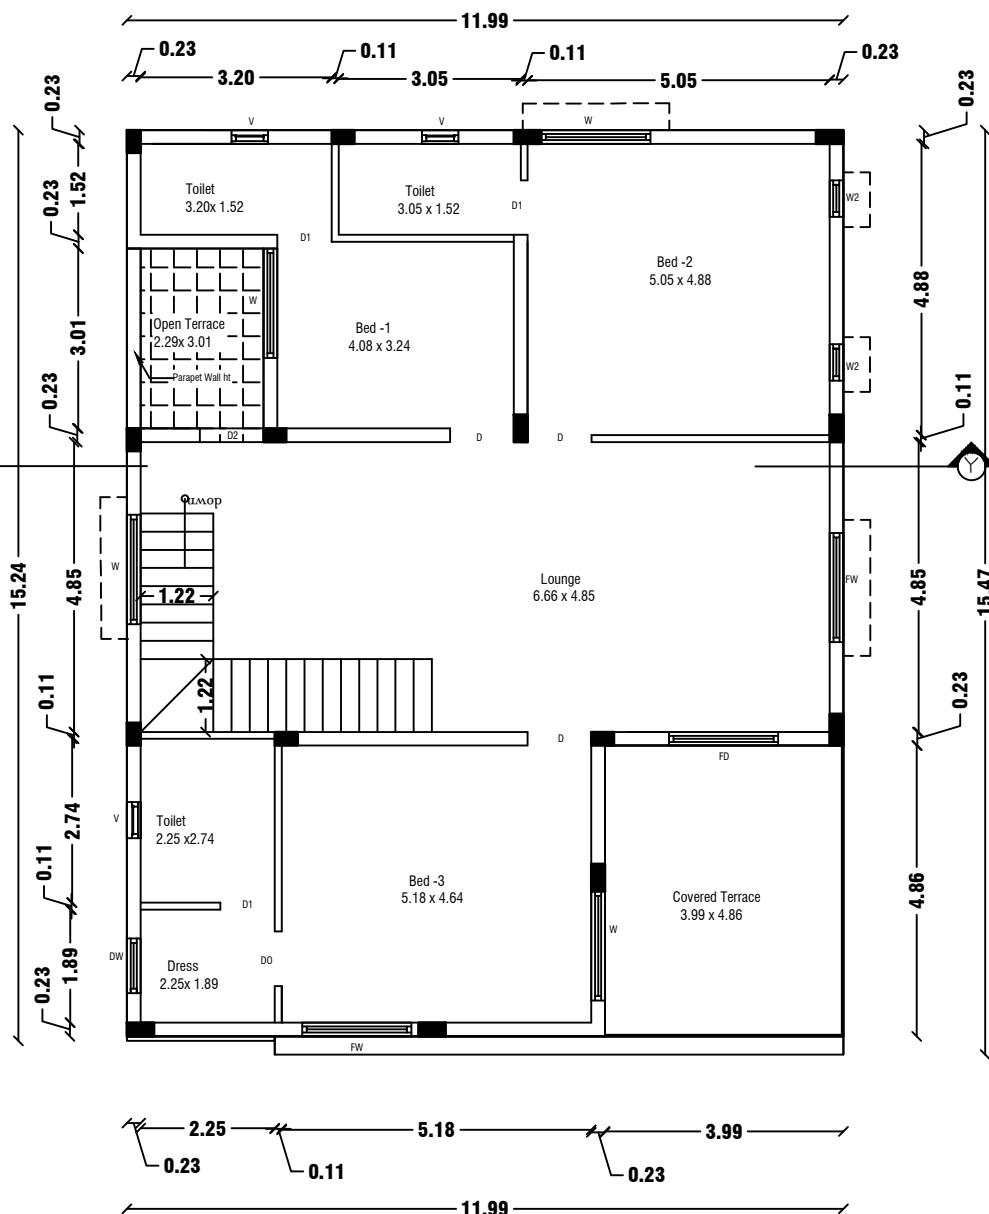

FIRST FLOOR PLAN
Centralized AC Provided

BLOCK NO:29

SHEET NO: 25/45

REVISED PLAN SHOWING THE R.C.C ROOF RESIDENTIAL
GATED COMMUNITY BUILDING OF "M/s.NAAVAL
PROPERTIESAND DEVELOPERS LLP" IN S.F.No: 9/1 B,
10/2A1 B,13/1A,AT KANNANKURICHI VILLAGE & TOWN
PANCHAYAT,SALEM TALUK,SALEM DISTRICT. SCALE 1:100

NOTE:

1. DTCP CHENNAI - FILE NO. 24229/2021,DT.12.01.2022.
PLANNING PERMISSION CONCURRENCE NO:03/2022.
2. DTCP SALEM - FILE NO. 3213/2021, DT.18.03.2022.
PLANNING PERMISSION NO:17/2022.
3. LOCAL BODY - FILE NO. 115/2022, DT.30.05.2022.
PLANNING PERMISSION NO:20/2022-2023.

JOINERY DETAILS

REF. ID	DESCRIPTIONS	SIZES
MD	MAIN DOOR	1.20X2.10
D	DOOR	1.00X2.10
D1	DOOR	0.90X2.10
PD	POOJA DOOR	1.80X2.10
O	OPEN	1.20X2.10
FW	FRENCH WINDOW	1.80X1.50
W	WINDOW	1.80X1.50
W1	WINDOW	1.22X1.50
W2	WINDOW	0.61X0.90
W4	WINDOW	0.45X0.90
V	VENTILATOR	0.91X0.61

AREA DETAILS

S.No	PARTICULARS	S.MT		
1	TOTAL AREA OF THE SITE (AS PER PATT) Also Consider For Approval	36205.00	NON FSI AREA	FSI AREA
2	TOTAL AREA OF THE SITE (AS PER DOCUMENT)	36219.00	DEDUCTI ON	
3	BLOCK-29(AREA-G.F)	199.55	-	199.5500 000
4	BLOCK-29(AREA-F.F)	174.91	-	174.9100 000
5	BLOCK-29(AREA-Head Room)	24.95	24.95	0.00
	TOTAL AREA	399.41	24.95	374.46

APPLICANT

K. P. L.

M/s. NAAVAL PROPERTIES AND DEVELOPERS LLP

ENGINEER

Shamugan




Er.A.Harikumar,M.E.,(struct),AMIE,MISTE,A.I.V,
Structural Eng,Chartered Eng(I),Approved Valuer,
TN.Govt.Registered Professional of DTCP(HNTDA)
Name of Profession R.E R.S.E C.E B.Q.A
Grade I.I I I I I
Reg.No's 01/2019 11/2022 01/2019 01/2019
#6G, 1st Floor, CIVIL TEC, Tank Street,
Hosur-635109, Email:-civiltec261@gmail.com,
Cell:-95243-20261, 94449-34817.

CIVIL TEC - Er.Harikumar-9524320261

REVISED PLAN SHOWING THE R.C.C ROOF RESIDENTIAL GATED COMMUNITY BUILDING
OF "M/s.NAAVAL PROPERTIES AND DEVELOPERS LLP" IN S.F.No: 9/1B,10/2A1B,13/1A,
AT KANNANKURICHI VILLAGE & TOWN PANCHAYAT, SALEM TALUK, SALEM DISTRICT: SCALE 1:100

NOTE:

1. DTCP CHENNAI - FILE NO. 24229/2021,DT.12.01.2022.
PLANNING PERMISSION CONCURRENCE NO:03/2022.
2. DTCP SALEM - FILE NO. 3213/2021, DT.18.03.2022.
PLANNING PERMISSION NO:17/2022.
3. LOCAL BODY - FILE NO. 115/2022, DT.30.05.2022.
PLANNING PERMISSION NO:20/2022-2023.

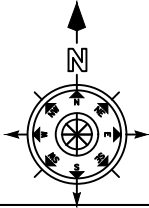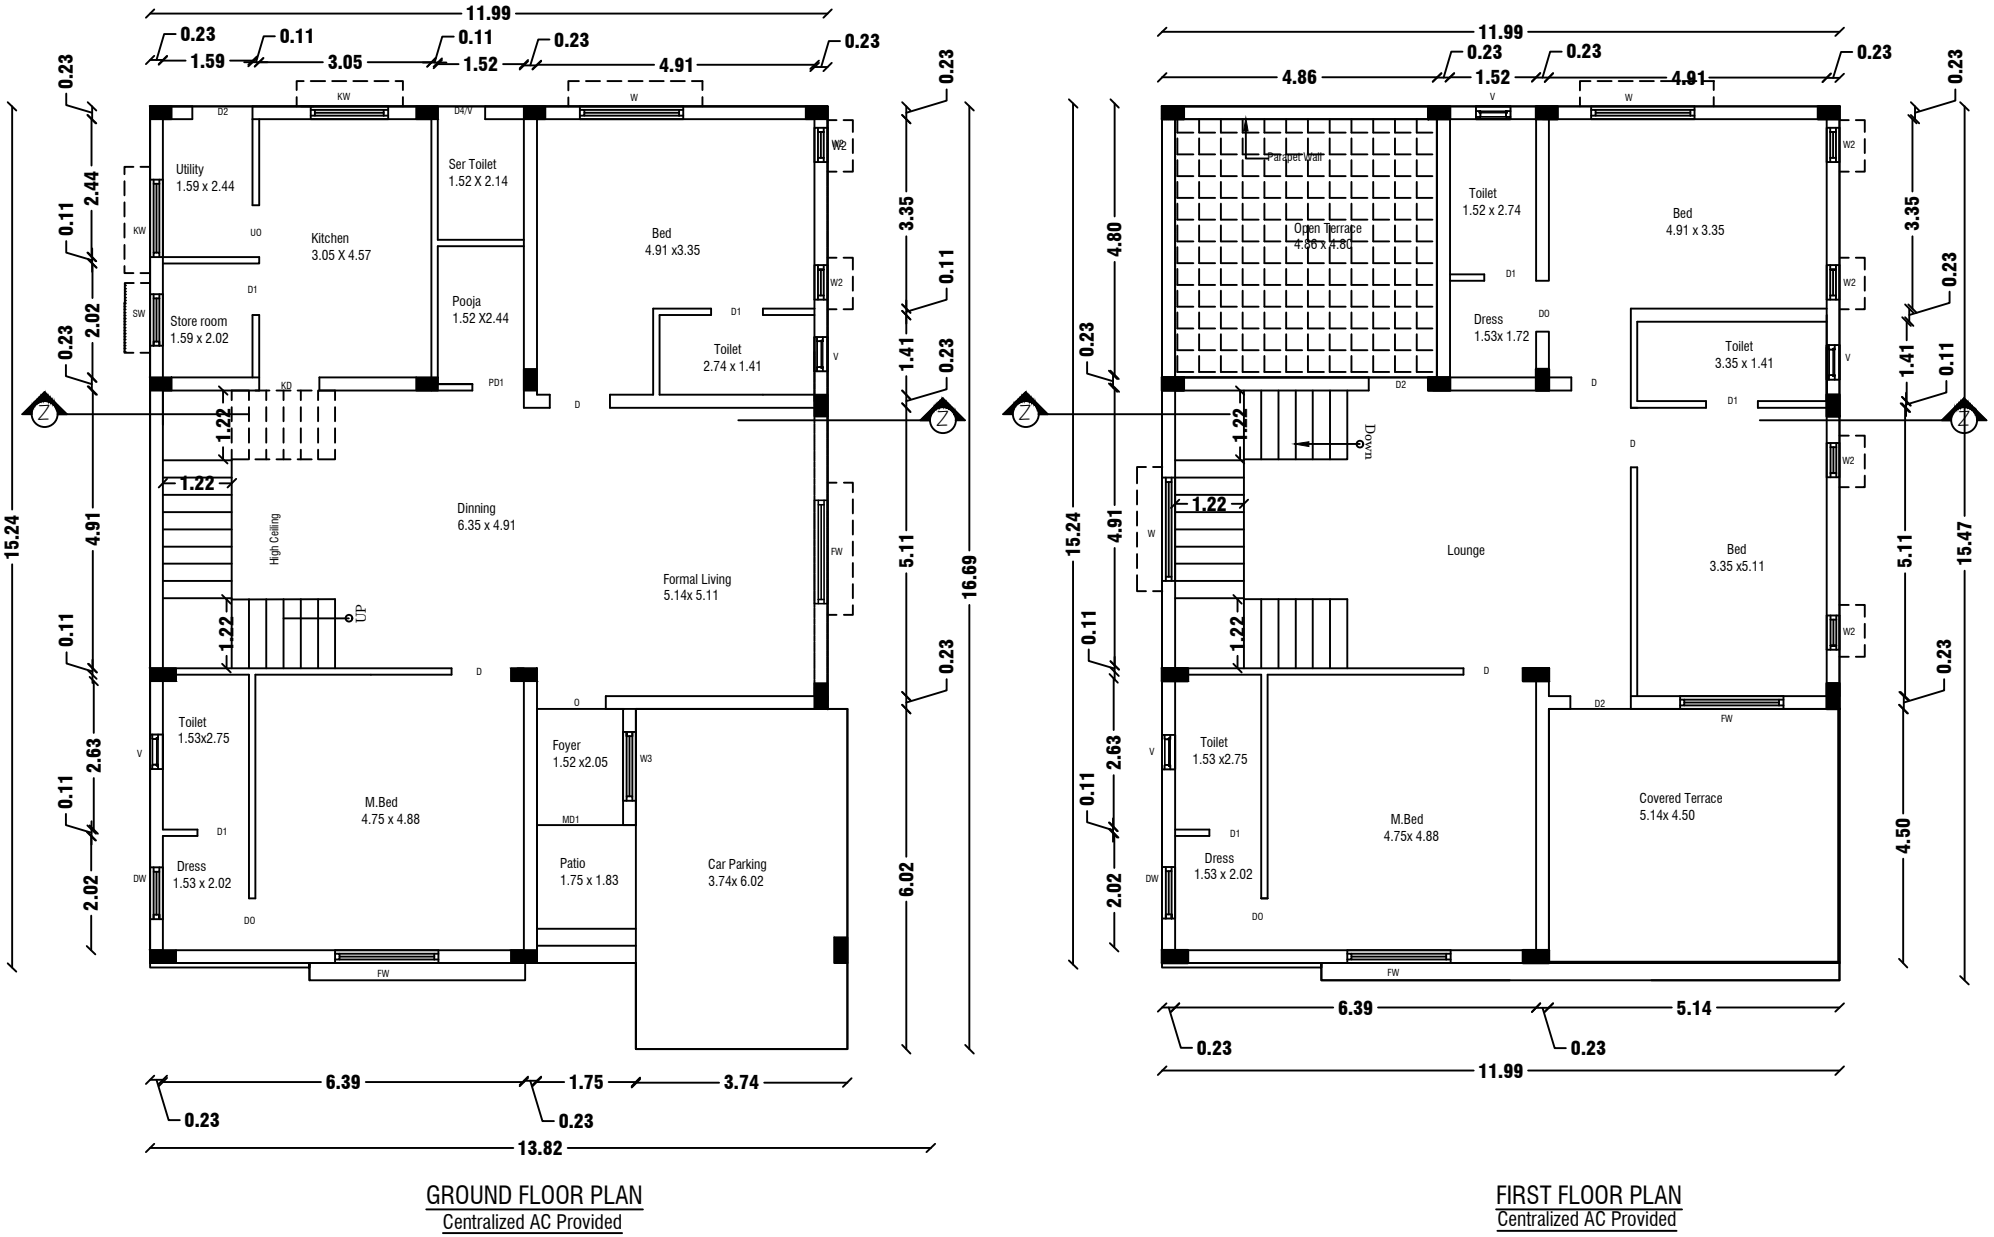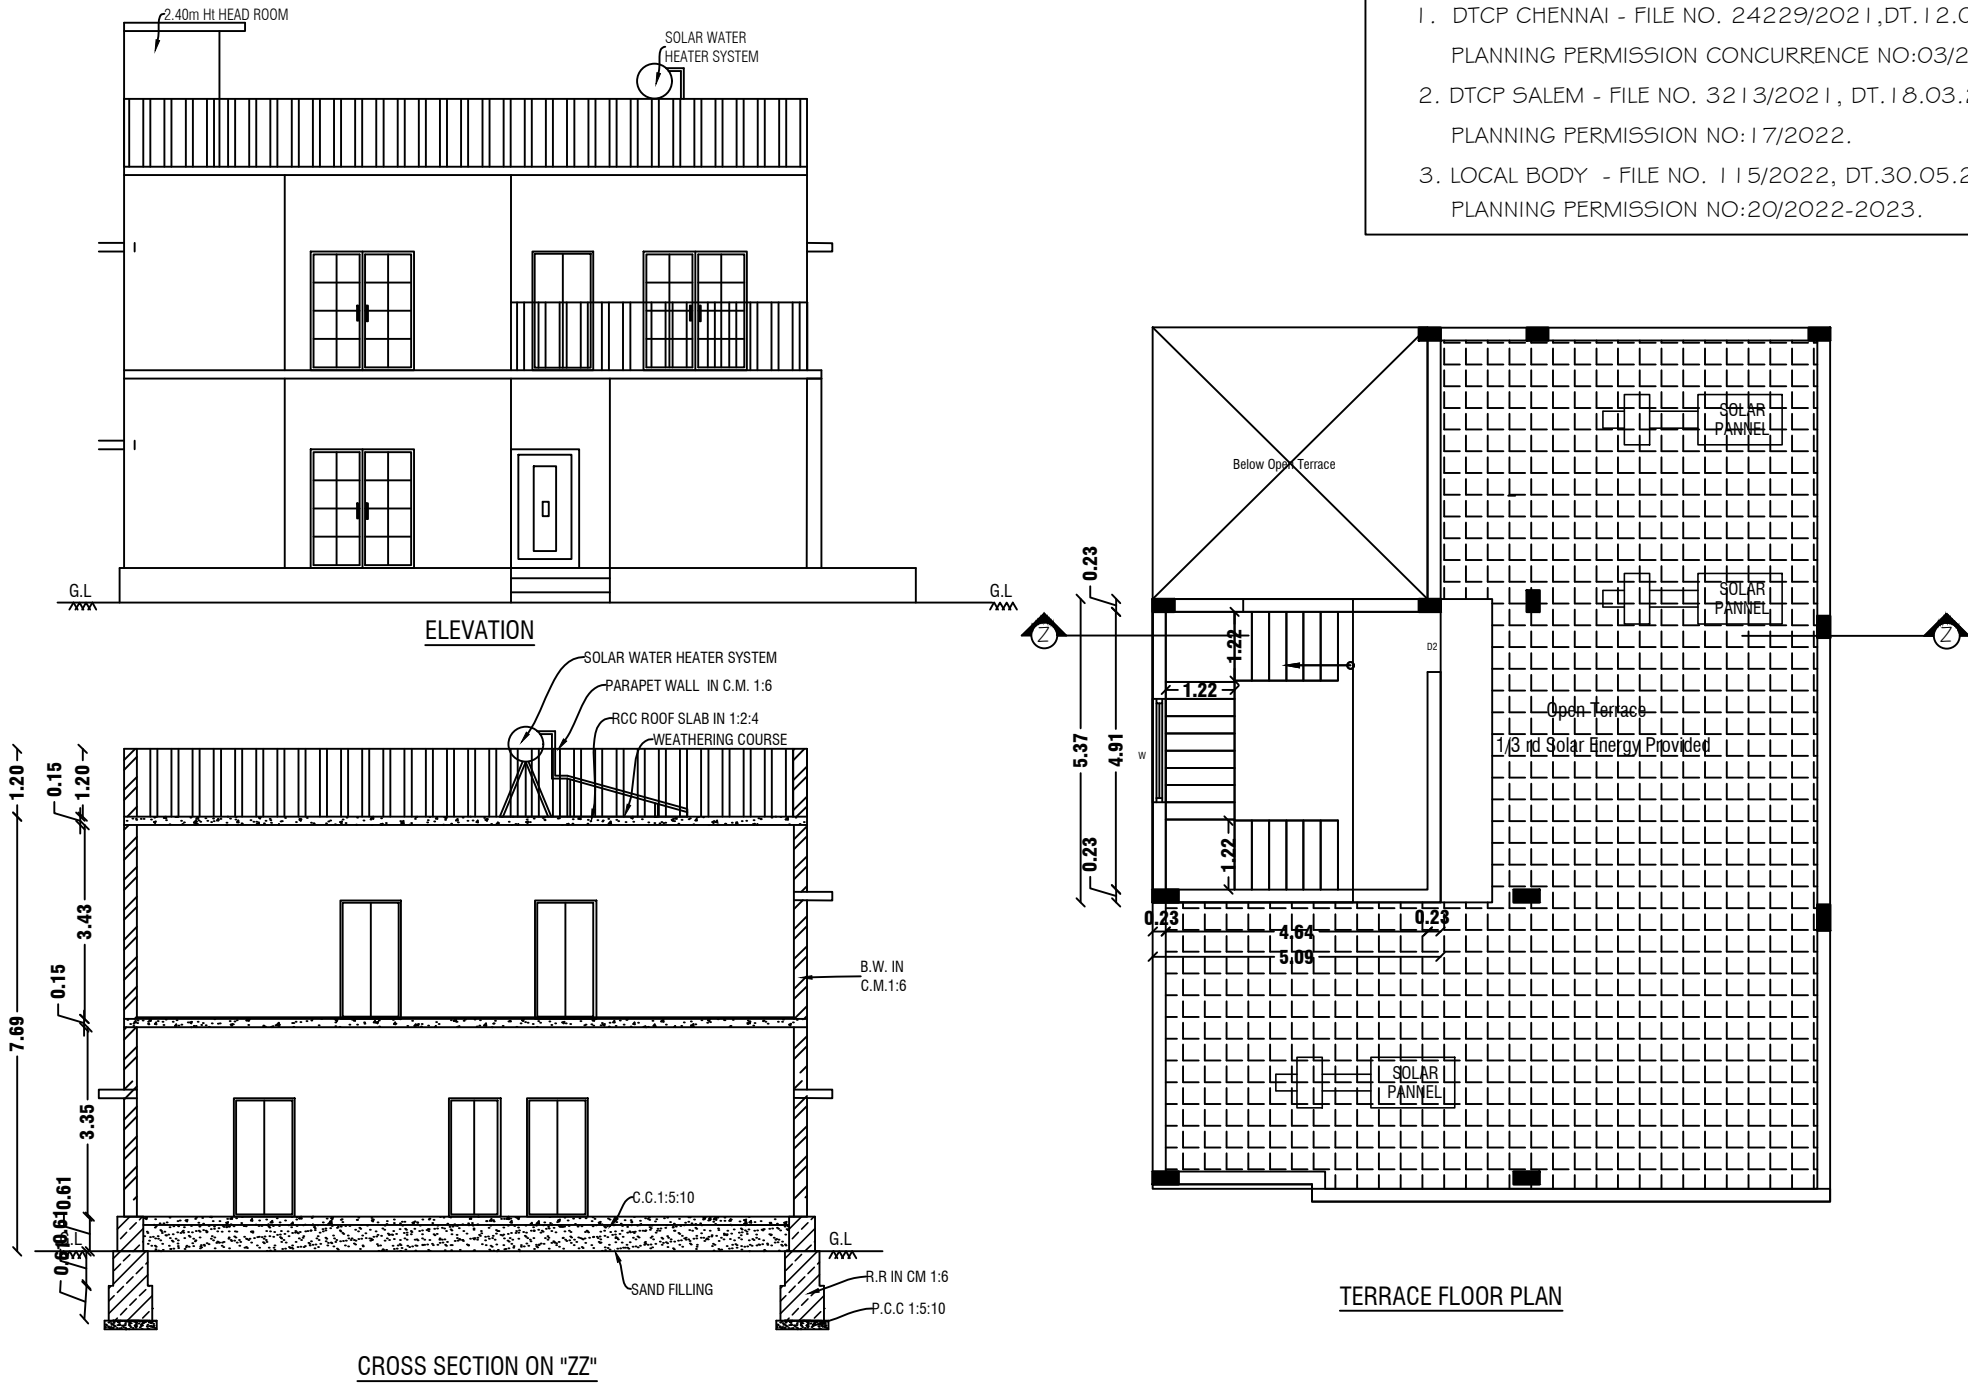

SHEET NO: 26/45

BLOCK NO:30

JOINERY DETAILS

REF. ID	DESCRIPTIONS	SIZES
MD	MAIN DOOR	1.20X2.10
D	DOOR	1.00X2.10
D1	DOOR	0.90X2.10
PD	POOJA DOOR	1.80X2.10
O	OPEN	1.20X2.10
FW	FRENCH WINDOW	1.80X1.50
W	WINDOW	1.80X1.50
W1	WINDOW	1.22X1.50
W2	WINDOW	0.61X0.90
W2A	WINDOW	0.31X0.61
V	VENTILATOR	0.91X0.61

AREA DETAILS

S.No	PARTICULARS	S.MT		
1	TOTAL AREA OF THE SITE (AS PER PATT) Also Consider For Approval	36205.00	NON FSI AREA	FSI AREA
2	TOTAL AREA OF THE SITE (AS PER DOCUMENT)	36219.00	DEDUCTI ON	
3	BLOCK-30(AREA-G.F)	189.07	-	189.07
4	BLOCK-30(AREA-F.F)	158.44	-	158.44
5	BLOCK-30(AREA-Head Room)	25.05	25.05	0.00
	TOTAL AREA	372.56	25.05	347.51

APPLICANT

K. P. S. L.

M/s. NAAVAL PROPERTIES AND DEVELOPERS LLP

ENGINEER

Shammy

Er.A.Harikumar,M.E.,(struct),AMIE,MISTE,A.I.V,
Structural Eng,Chartered Eng(I),Approved Valuer,
TN.Govt.Registered Professional of DTCP(HNTDA)


Name of Profession	R.E	R.S.E	C.E	B.Q.A
Grade	I.I	I	I	I.I
Reg.No's	01/2019	11/2022	01/2019	01/2019

#6G, 1st Floor, CIVIL TEC, Tank Street,
Hosur-635109, Email-civiltec261@gmail.com,
Cell:95243-20261, 94449-34817.


CIVIL TEC - Er.Harikumar-9524320261

REVISED PLAN SHOWING THE R.C.C ROOF RESIDENTIAL GATED COMMUNITY BUILDING
OF "M/s.NAAVAL PROPERTIES AND DEVELOPERS LLP" IN S.F.No: 9/1B,10/2A1B,13/1A,
AT KANNANKURICHI VILLAGE & TOWN PANCHAYAT, SALEM TALUK, SALEM DISTRICT. SCALE 1:100


- NOTE:
1. DTCP CHENNAI - FILE NO. 24229/2021,DT.12.01.2022.
PLANNING PERMISSION CONCURRENCE NO:03/2022.
 2. DTCP SALEM - FILE NO. 3213/2021,DT.18.03.2022.
PLANNING PERMISSION NO:17/2022.
 3. LOCAL BODY - FILE NO. 115/2022, DT.30.05.2022.
PLANNING PERMISSION NO:20/2022-2023.

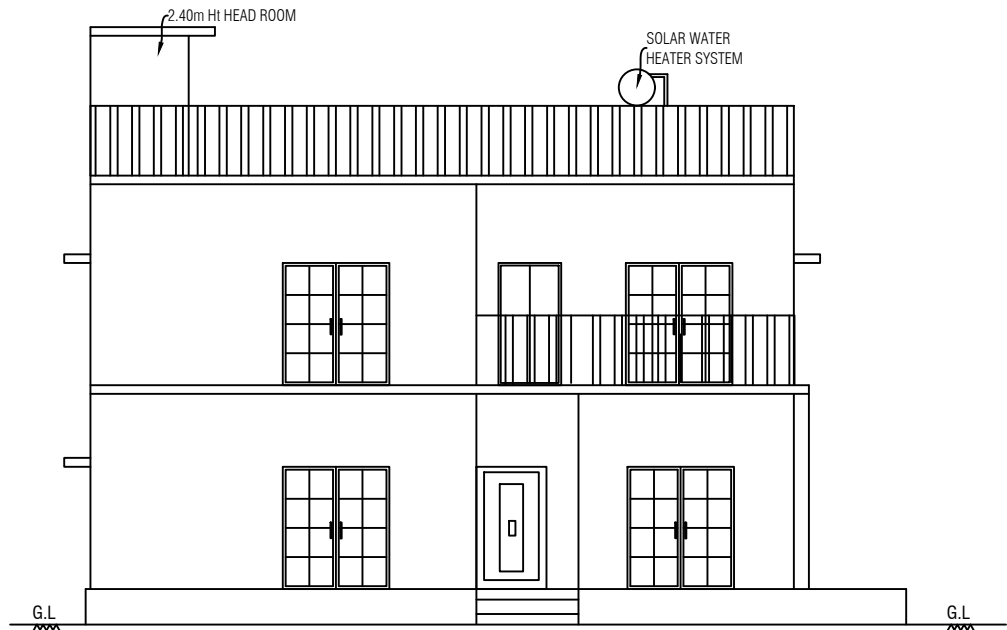


ELEVATION

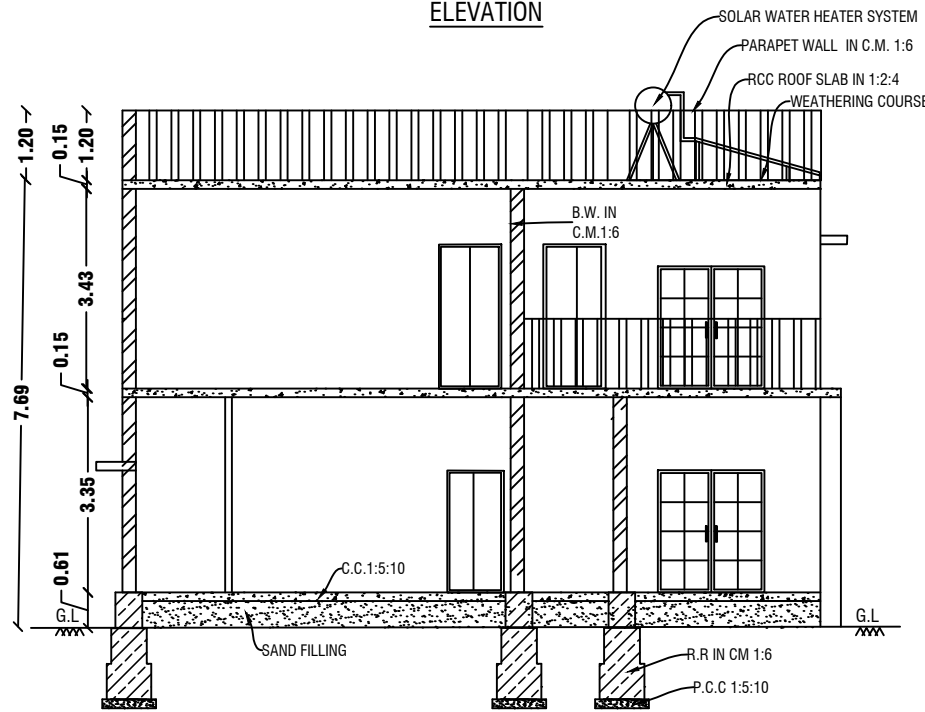


CROSS SECTION ON "A-A"

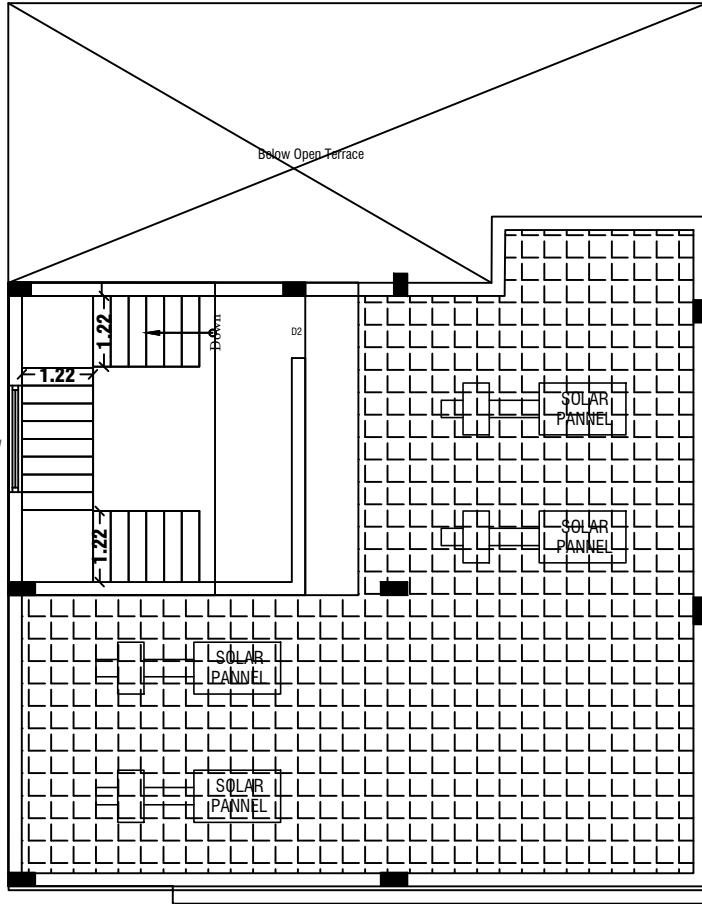


TERRACE FLOOR PLAN

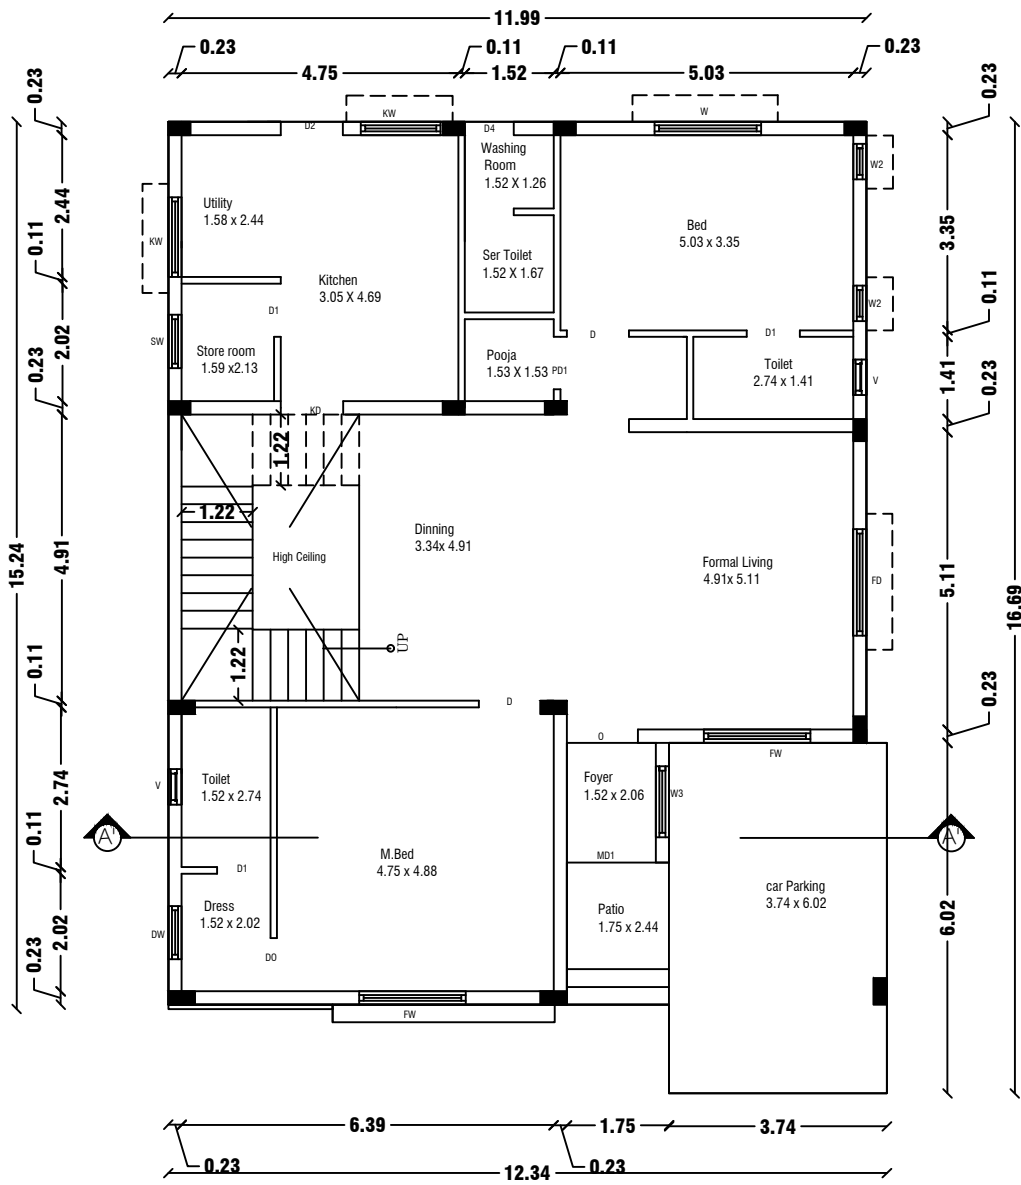

GROUND FLOOR PLAN
Centralized AC Provided

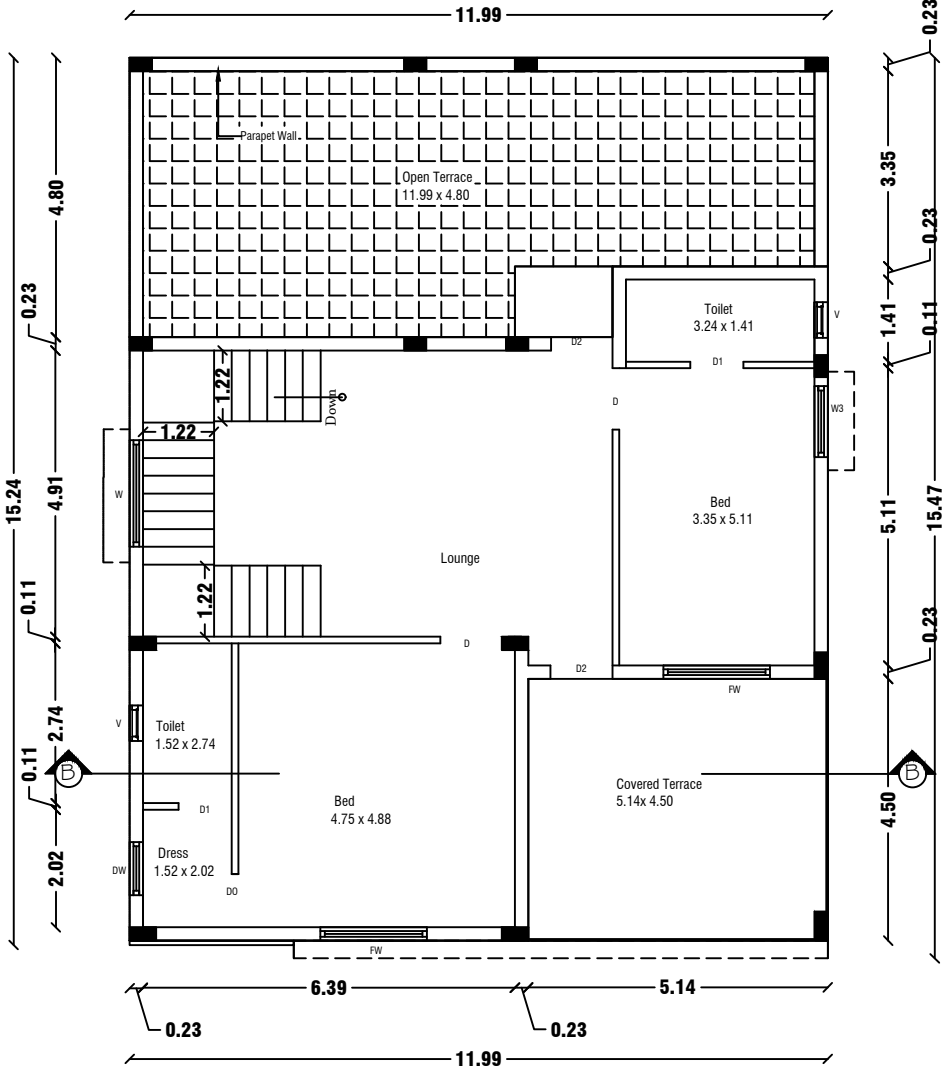

FIRST FLOOR PLAN
Centralized AC Provided

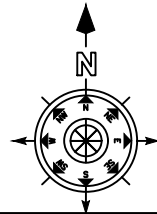

SHEET NO: 27/45

BLOCK NO:31

JOINERY DETAILS

REF. ID	DESCRIPTIONS	SIZES
MD	MAIN DOOR	1.20X2.10
D	DOOR	1.00X2.10
D1	DOOR	0.90X2.10
PD	POOJA DOOR	1.80X2.10
O	OPEN	1.20X2.10
FW	FRENCH WINDOW	1.80X1.50
W	WINDOW	1.80X1.50
W1	WINDOW	1.22X1.50
W2	WINDOW	0.61X0.90
W2A	WINDOW	0.31X0.61
V	VENTILATOR	0.91X0.61

AREA DETAILS

S.No	PARTICULARS	S.MT		
1	TOTAL AREA OF THE SITE (AS PER PATTa) Also Consider For Approval	36205.00	NON FSI AREA	FSI AREA
2	TOTAL AREA OF THE SITE (AS PER DOCUMENT)	36219.00	DEDUCTI ON	
3	BLOCK-31 (AREA-G.F)	189.06	-	189.0600 000
4	BLOCK-31 (AREA-F.F)	128.75	-	128.7500 000
5	BLOCK-31 (AREA-Head Room)	27.36	27.36	0.000000 0
	TOTAL AREA	345.17000 00	27.36000 00	317.8100 000

APPLICANT

[Signature]

M/s. NAAVAL PROPERTIES AND DEVELOPERS LLP

ENGINEER


[Signature]

Er.A.Harikumar,M.E.,(struct),AMIE,MISTE,A.I.V,
Structural Eng,Chartered Eng(I),Approved Valuer,
TN.Govt.Registered Professional of DTCP(HNTDA)


Name of Profession	R.E	R.S.E	C.E	B.Q.A
Grade	I.I	I	I	I.I
Reg.No's	01/2019	11/2022	01/2019	01/2019

#6G, 1st Floor, CIVIL TEC, Tank Street,
Hosur-635109, Email-civiltec261@gmail.com,
Cell:95243-20261, 94449-34817.


CIVIL TEC - Er.Harikumar-9524320261

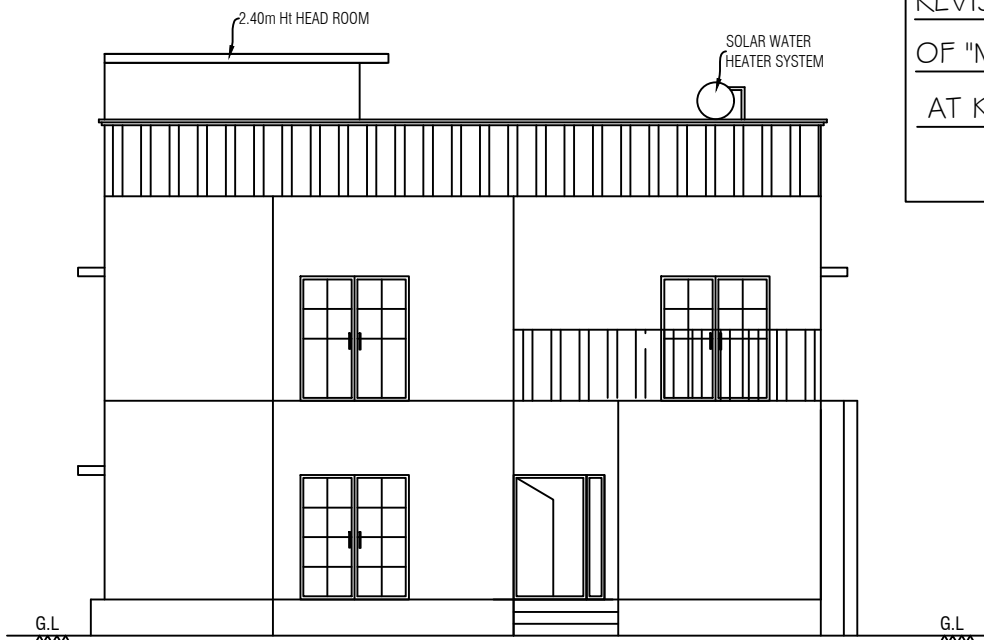

ELEVATION

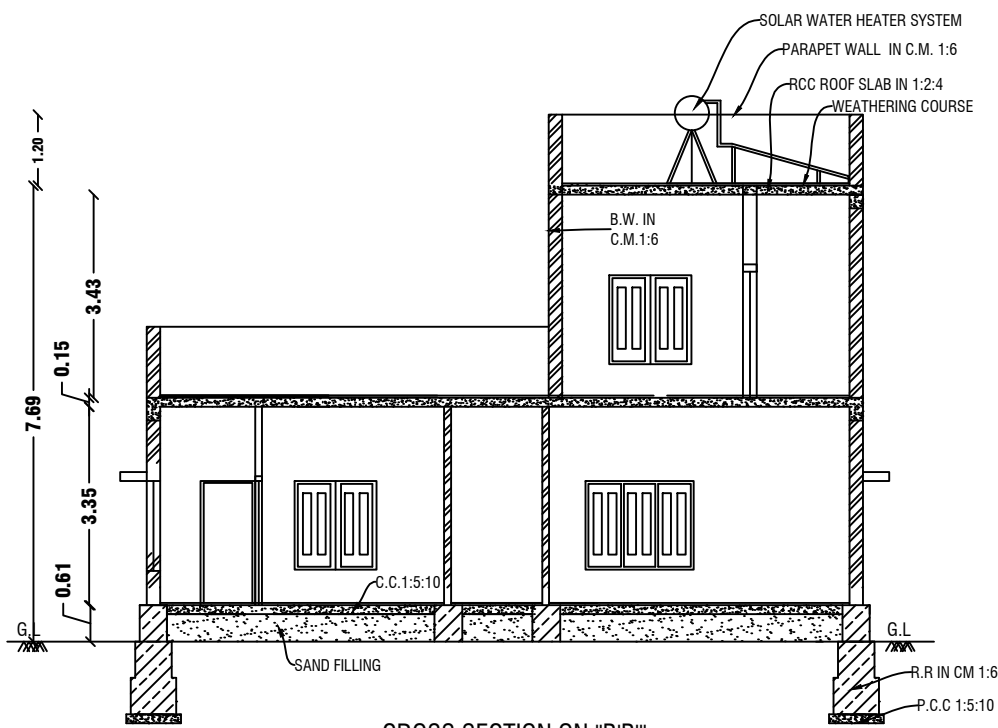


CROSS SECTION ON "B-B"

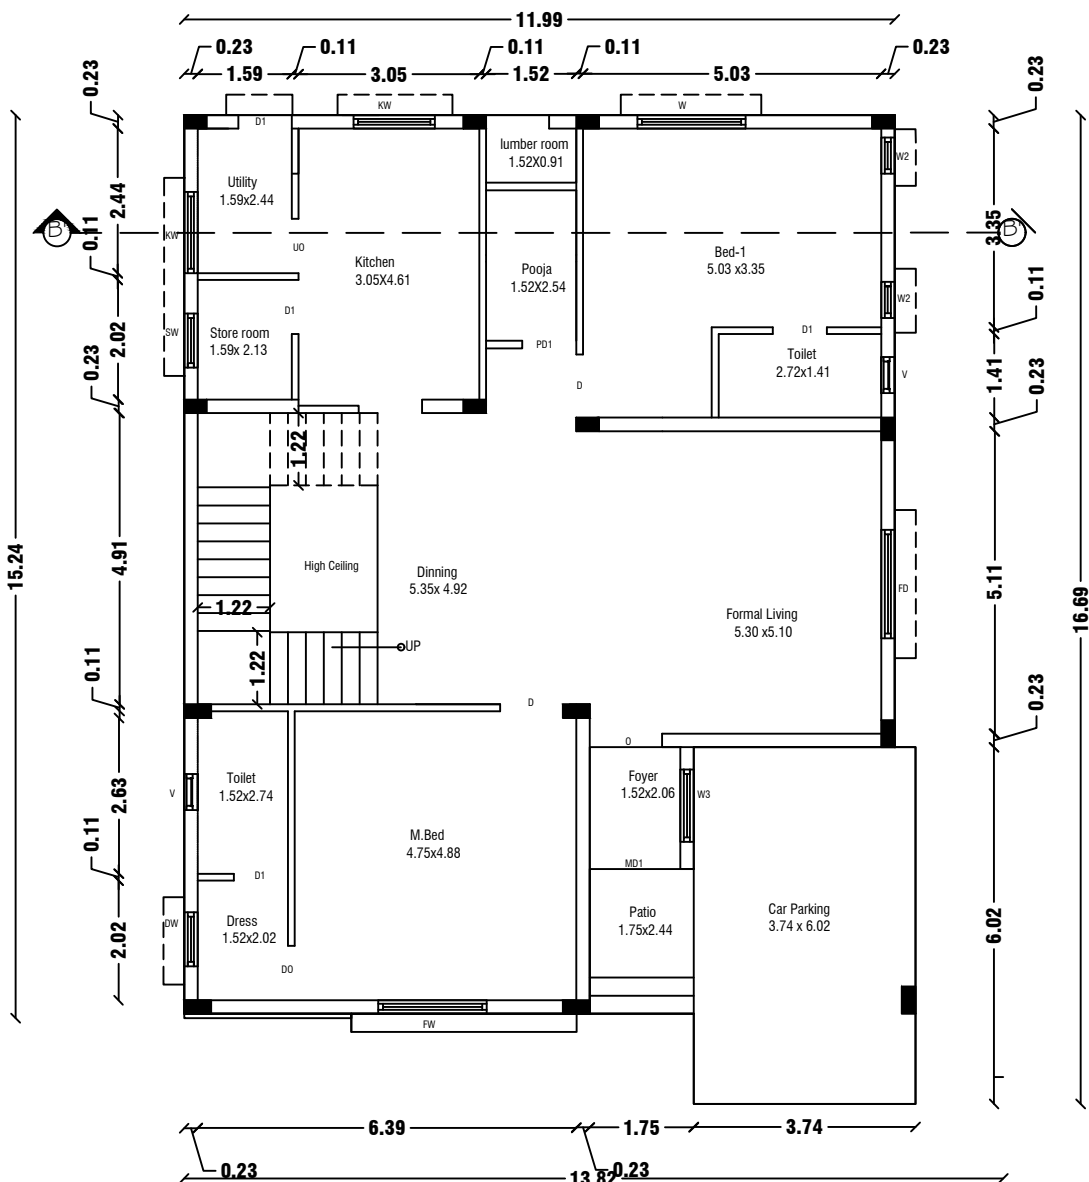


GROUND FLOOR PLAN

Centralized AC Provided

REVISED PLAN SHOWING THE R.C.C ROOF RESIDENTIAL GATED COMMUNITY BUILDING
OF "M/s. NAAVAL PROPERTIES AND DEVELOPERS LLP" IN S.F.No: 9/1B,10/2A1B,13/1A,
AT KANNANKURICHI VILLAGE & TOWN PANCHAYAT, SALEM TALUK, SALEM DISTRICT. SCALE 1:100

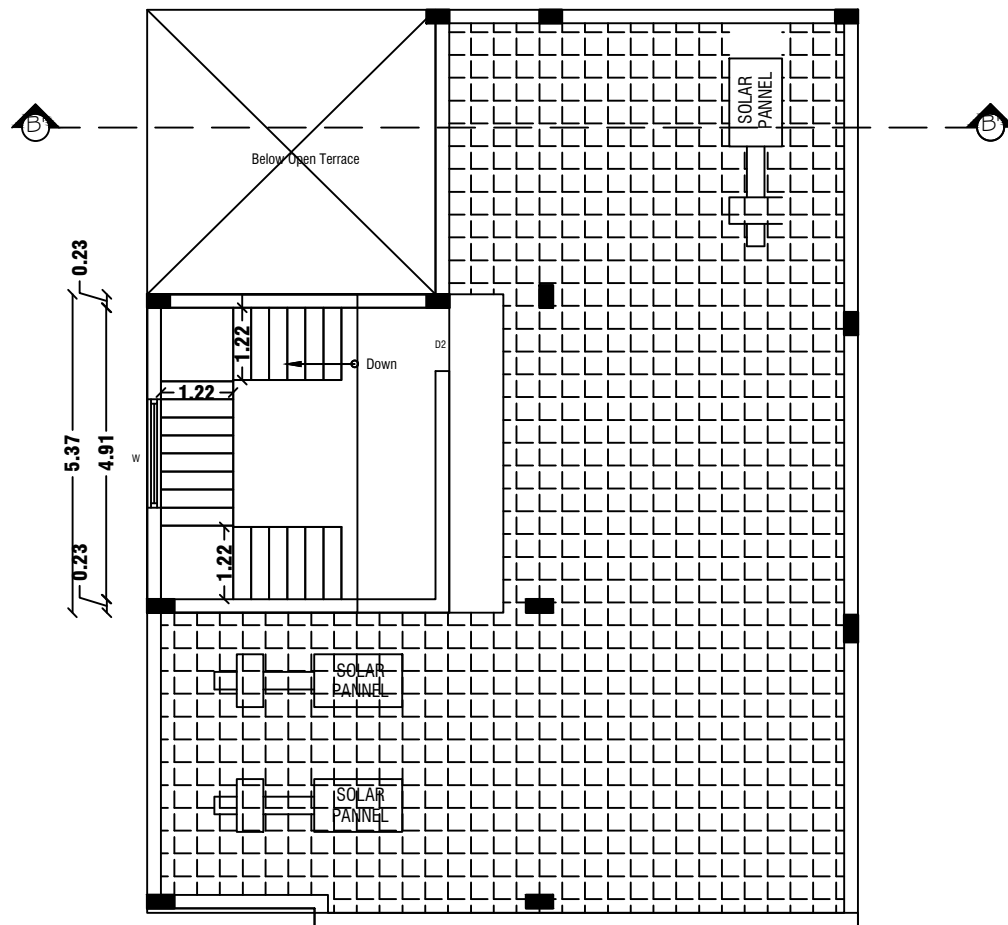


TERRACE FLOOR PLAN

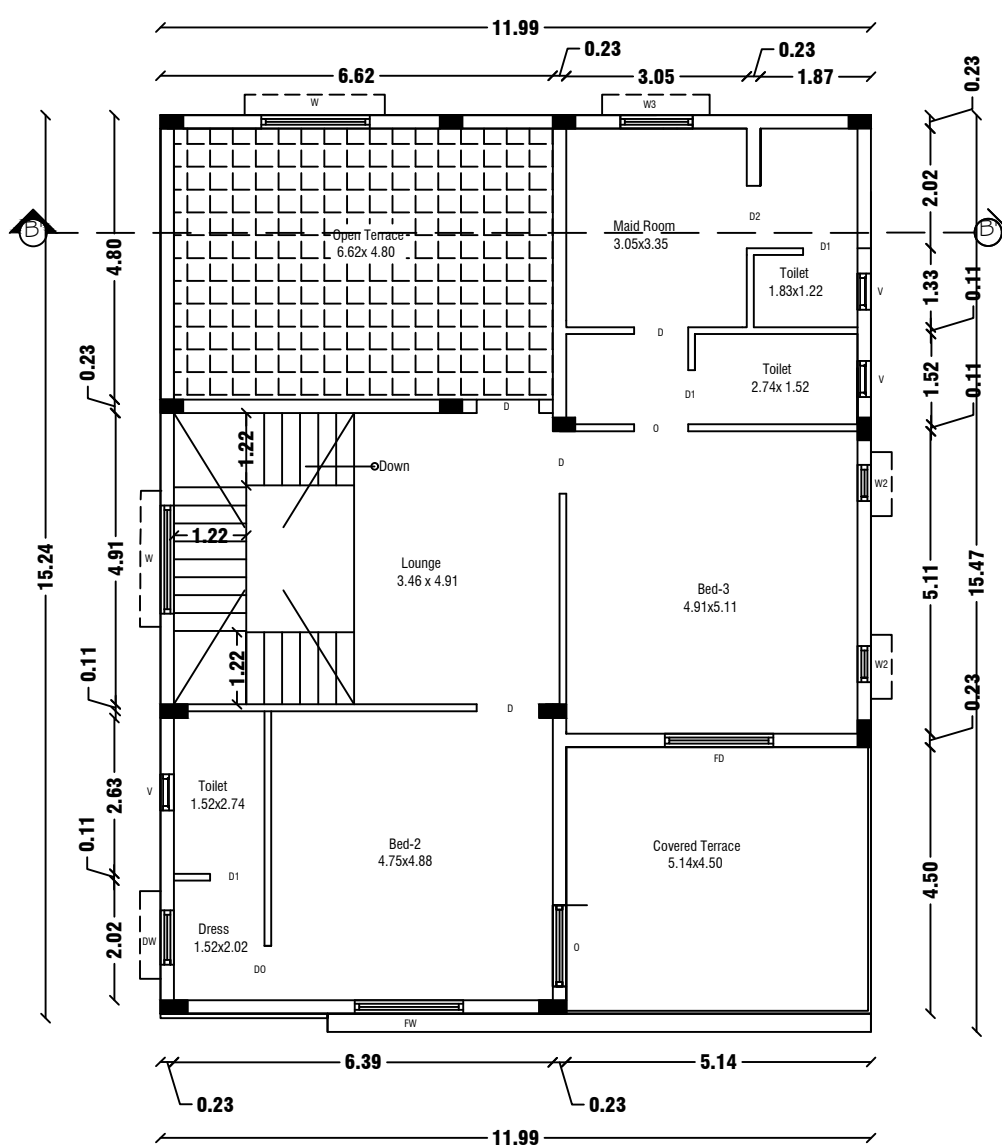

FIRST FLOOR PLAN

Centralized AC Provided

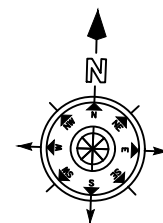

SHEET NO: 28/45

BLOCK NO:32

NOTE:

1. DTCP CHENNAI - FILE NO. 24229/2021, DT. 12.01.2022.
PLANNING PERMISSION CONCURRENCE NO:03/2022.
2. DTCP SALEM - FILE NO. 3213/2021, DT. 18.03.2022.
PLANNING PERMISSION NO:17/2022.
3. LOCAL BODY - FILE NO. 115/2022, DT.30.05.2022.
PLANNING PERMISSION NO:20/2022-2023.

JOINERY DETAILS

REF. ID	DESCRIPTIONS	SIZES
MD	MAIN DOOR	1.20X2.10
D	DOOR	1.00X2.10
D1	DOOR	0.90X2.10
D2	DOOR	0.87X2.10
PD	POOJA DOOR	1.80X2.10
O	OPEN	1.20X2.10
FW	FRENCH WINDOW	1.80X1.50
W	WINDOW	1.80X1.50
W1	WINDOW	1.22X1.50
W2	WINDOW	0.61X0.90
W3	WINDOW	0.46X0.90
V	VENTILATOR	0.91X0.61

AREA DETAILS

S.No	PARTICULARS	S.MT		
1	TOTAL AREA OF THE SITE (AS PER PATTA) Also Consider For Approval	36205.00	NON FSI AREA	FSI AREA
2	TOTAL AREA OF THE SITE (AS PER DOCUMENT)	36219.00	DEDUCTI ON	
3	BLOCK-32(AREA-G.F)	189.07	-	189.07
4	BLOCK-32(AREA-F.F)	150.03	-	150.03
5	BLOCK-32(AREA-Head Room)	27.42	27.42	-
	TOTAL AREA	366.52	27.42	339.10

APPLICANT

M/s. NAAVAL PROPERTIES AND DEVELOPERS LLP

ENGINEER

[Signature]

Er.A.Harikumar,M.E.,(struct)AMIE,MISTE,A.I.V,
Structural Eng.,Chartered Eng.(I),Approved Valuer,
TN.Govt.Registered Professional of DTCP(HNTDA)
Name of Profession R.E R.S.E C.E B.Q.A
Grade I.I I I I I I I
Reg.No's 01/2019 11/2022 01/2019 01/2019
#6G, 1st Floor, CIVIL TEC, Tank Street,
Hosur-635109, Email-civiltec261@gmail.com,
Cell:95243-20261, 94449-34817.

CIVIL TEC - Er.Harikumar-9524320261

BLOCK NO:33

NOTE:

1. DTCP CHENNAI - FILE NO. 24229/2021, DT. 12.01.2022.
PLANNING PERMISSION CONCURRENCE NO:03/2022.

2. DTCP SALEM - FILE NO. 3213/2021, DT. 18.03.2022.
PLANNING PERMISSION NO:17/2022.

3. LOCAL BODY - FILE NO. 115/2022, DT. 30.05.2022.
PLANNING PERMISSION NO:20/2022-2023.

JOINERY DETAILS		
REF. ID	DESCRIPTIONS	SIZES
MD	MAIN DOOR	1.20X2.10
D	DOOR	1.00X2.10
D1	DOOR	0.90X2.10
D2	DOOR	0.87X2.10
PD	POOJA DOOR	1.80X2.10
O	OPEN	1.20X2.10
FW	FRENCH WINDOW	1.80X1.50
W	WINDOW	1.80X1.50
W1	WINDOW	1.22X1.50
W2	WINDOW	0.61X0.90
W3	WINDOW	0.46X0.90
V	VENTILATOR	0.91X0.61

AREA DETAILS				
S.No	PARTICULARS	S.MT		
1	TOTAL AREA OF THE SITE (AS PER PATTA) Also Consider For Approval	36205.00	NON FSI AREA	FSI AREA
2	TOTAL AREA OF THE SITE (AS PER DOCUMENT)	36219.00	DEDUCTI ON	
3	BLOCK-33(AREA-G.F)	189.06	-	189.06
4	BLOCK-33(AREA-F.F)	129.17	-	129.17
5	BLOCK-33(AREA-Head Room)	27.36	27.36	-
	TOTAL AREA	345.59	27.36	318.23

f. pelt

M/s. NAAVAL PROPERTIES AND DEVELOPERS LLP

ENGINEER







Er A.Harikumar, M.E., (struct) AMIE, MISTE, A.I.V.
 Structural Eng, Chartered Eng(I), Approved Valuer,
 TN.Govt.Registered Professional of DTPC(HNTDA)

Name of Profession	R.E	R.S.E	C.E	B.Q.A
Grade	I.I	I	I	I.I
Reg.No	01/2019	11/2022	01/2019	01/2019

#6G, 1st Floor, CIVIL TEC, Tank Street,
 Hosur-635109, Email-civiltec261@gmail.com,
 Call:95243-20261, 94499-34817.

CIVIL TEC - Er.Harikumar-9524320261

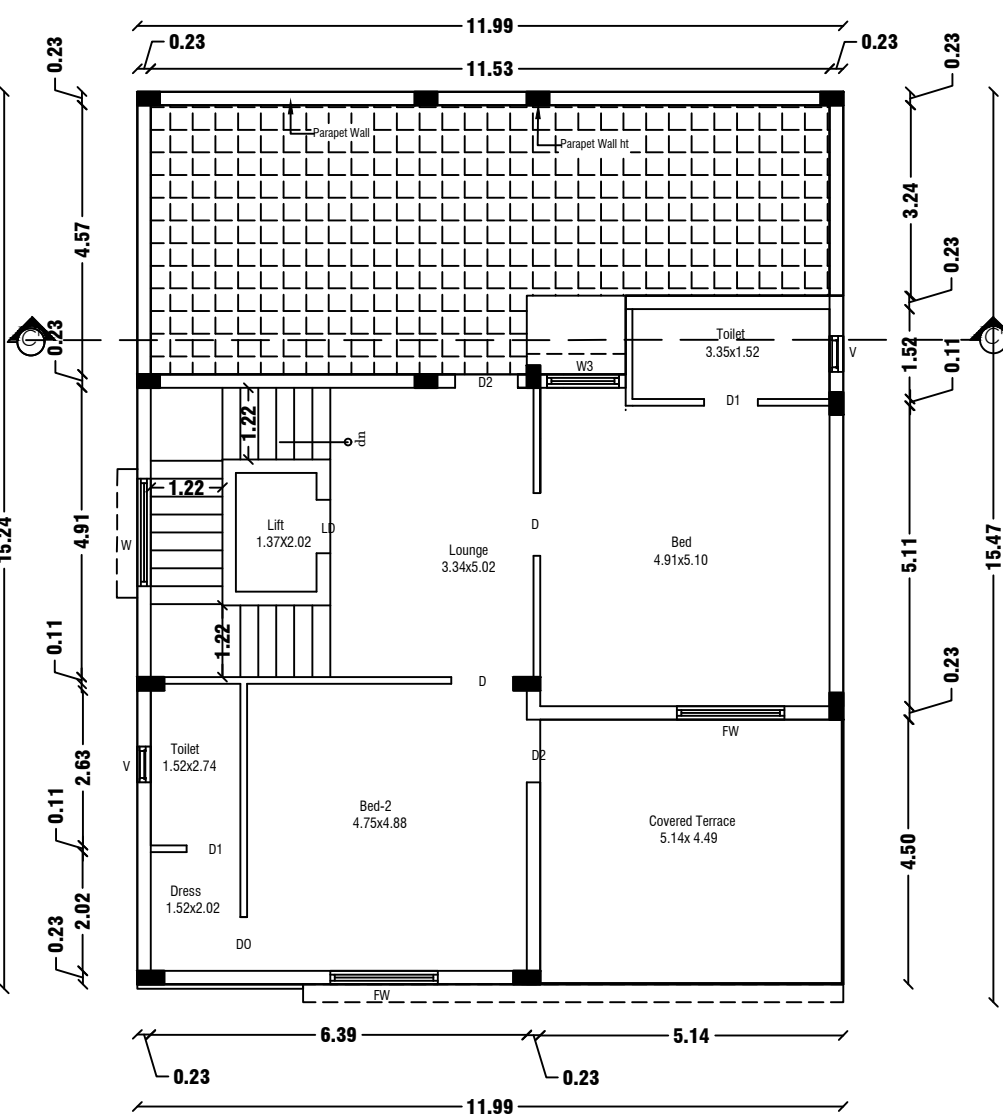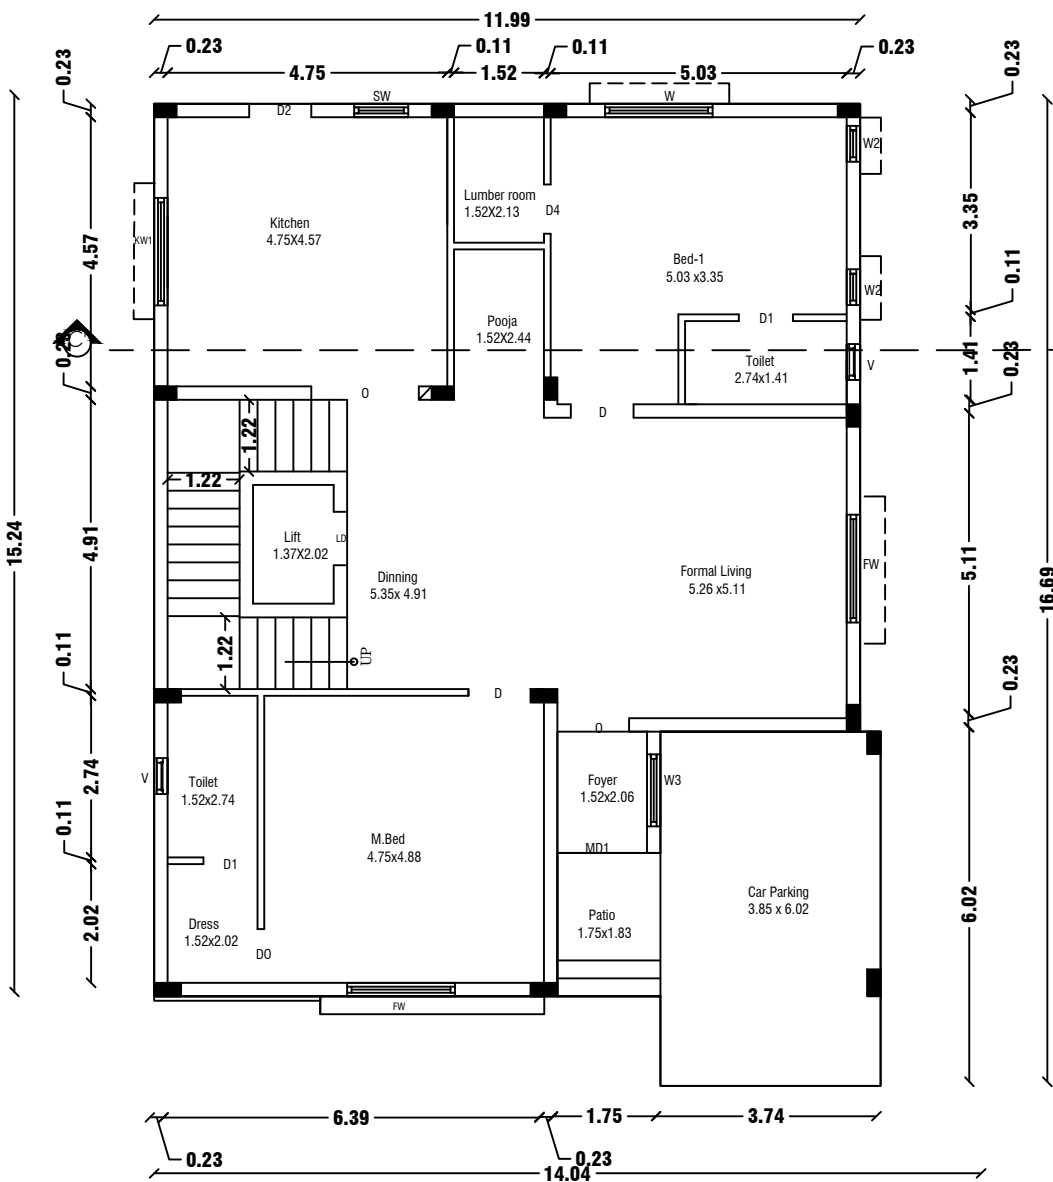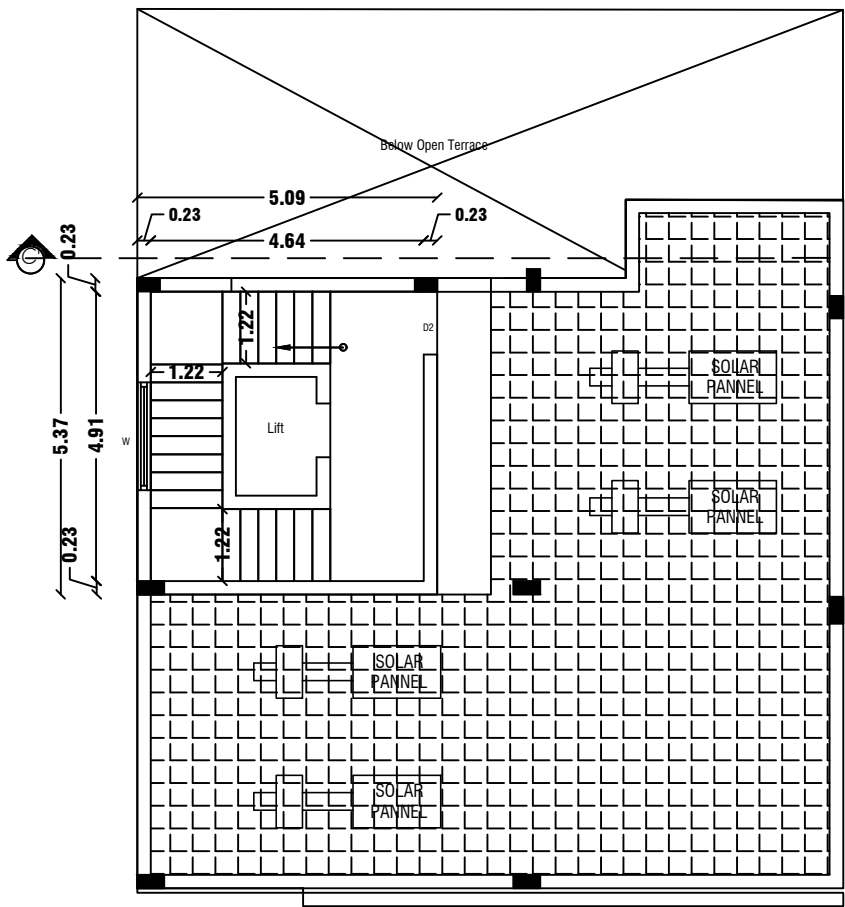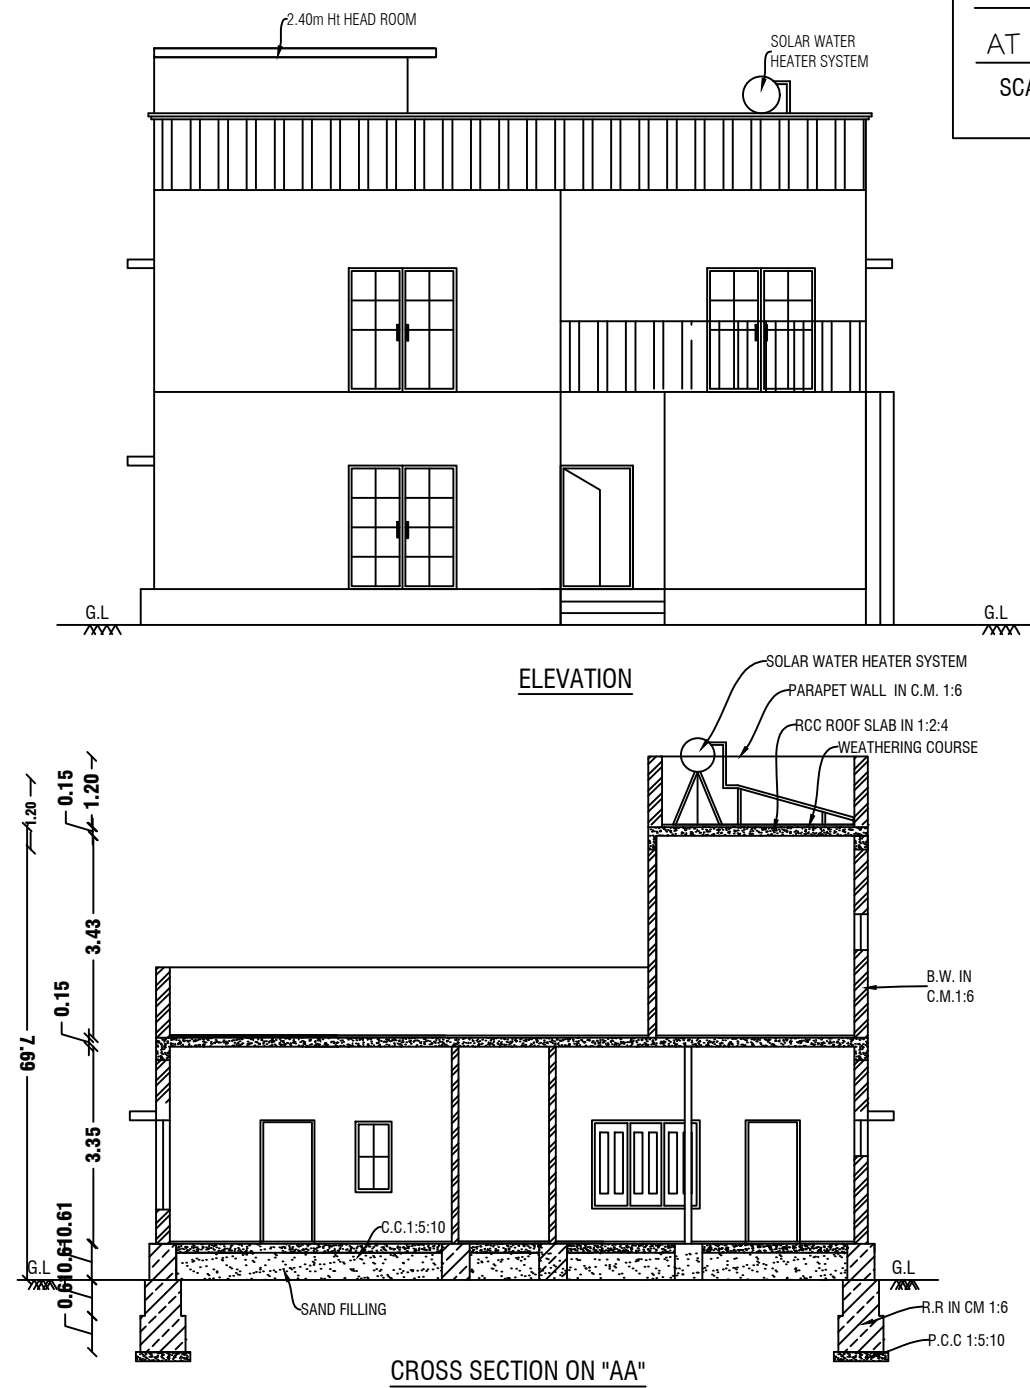


Centralized AC Provided

FIRST FLOOR PLAN

Centralized AC Provided

REVISED PLAN SHOWING THE R.C.C ROOF RESIDENTIAL GATED COMMUNITY BUILDING
OF "M/s.NAAVAL PROPERTIES AND DEVELOPERS LLP" IN S.F.No: 9/1B,10/2A1B,13/1A,
AT KANNANKURICHI VILLAGE & TOWN PANCHAYAT, SALEM TALUK, SALEM DISTRICT.
SCALE 1:100

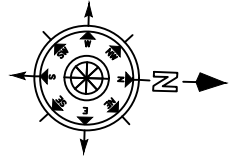

SHEET NO: 30/45

BLOCK NO:34

NOTE:

1. DTCP CHENNAI - FILE NO. 24229/2021,DT.12.01.2022.
PLANNING PERMISSION CONCURRENCE NO:03/2022.
2. DTCP SALEM - FILE NO. 3213/2021, DT.18.03.2022.
PLANNING PERMISSION NO:17/2022.
3. LOCAL BODY - FILE NO. 115/2022, DT.30.05.2022.
PLANNING PERMISSION NO:20/2022-2023.

JOINERY DETAILS

REF. ID	DESCRIPTIONS	SIZES
MD	MAIN DOOR	1.20X2.10
D	DOOR	1.00X2.10
D1	DOOR	0.90X2.10
D2	DOOR	0.87X2.10
PD	POOJA DOOR	1.80X2.10
O	OPEN	1.20X2.10
FW	FRENCH WINDOW	1.80X1.50
W	WINDOW	1.80X1.50
W1	WINDOW	1.22X1.50
W2	WINDOW	0.61X0.90
W3	WINDOW	0.46X0.90
V	VENTILATOR	0.91X0.61

AREA DETAILS

S.No	PARTICULARS	S.MT		
1	TOTAL AREA OF THE SITE (AS PER PATTA) Also Consider For Approval	36205.00	NON FSI AREA	FSI AREA
2	TOTAL AREA OF THE SITE (AS PER DOCUMENT)	36219.00	DEDUCTI ON	
3	BLOCK-34(AREA-G.F)	197.17	-	197.17
4	BLOCK-34(AREA-F.F)	186.73	-	186.73
5	BLOCK-34(AREA-Head Room)	28.45	28.45	-
	TOTAL AREA	412.35	28.45	383.90

APPLICANT

K. P. S.

M/s. NAAVAL PROPERTIES AND DEVELOPERS LLP



ENGINEER

Shrinu


Er.A.Harikumar,M.E.,(struct),AMIE,MISTE,A.I.V, Structural Eng,Chartered Eng(I),Approved Valuer, TN.Govt.Registered Professional of DTCP(HNTDA)				
Name of Profession	R.E	R.S.E	C.E	B.Q.A
Grade	I.I	I	I	I.I
Reg.No's	01/2019	11/2022	01/2019	01/2019

#6G, 1st Floor, CIVIL TEC, Tank Street,
Hosur-635109, Email-civiltec261@gmail.com,
Cell-95243-20261, 94449-34817.

CIVIL TEC - Er.Harikumar-9524320261

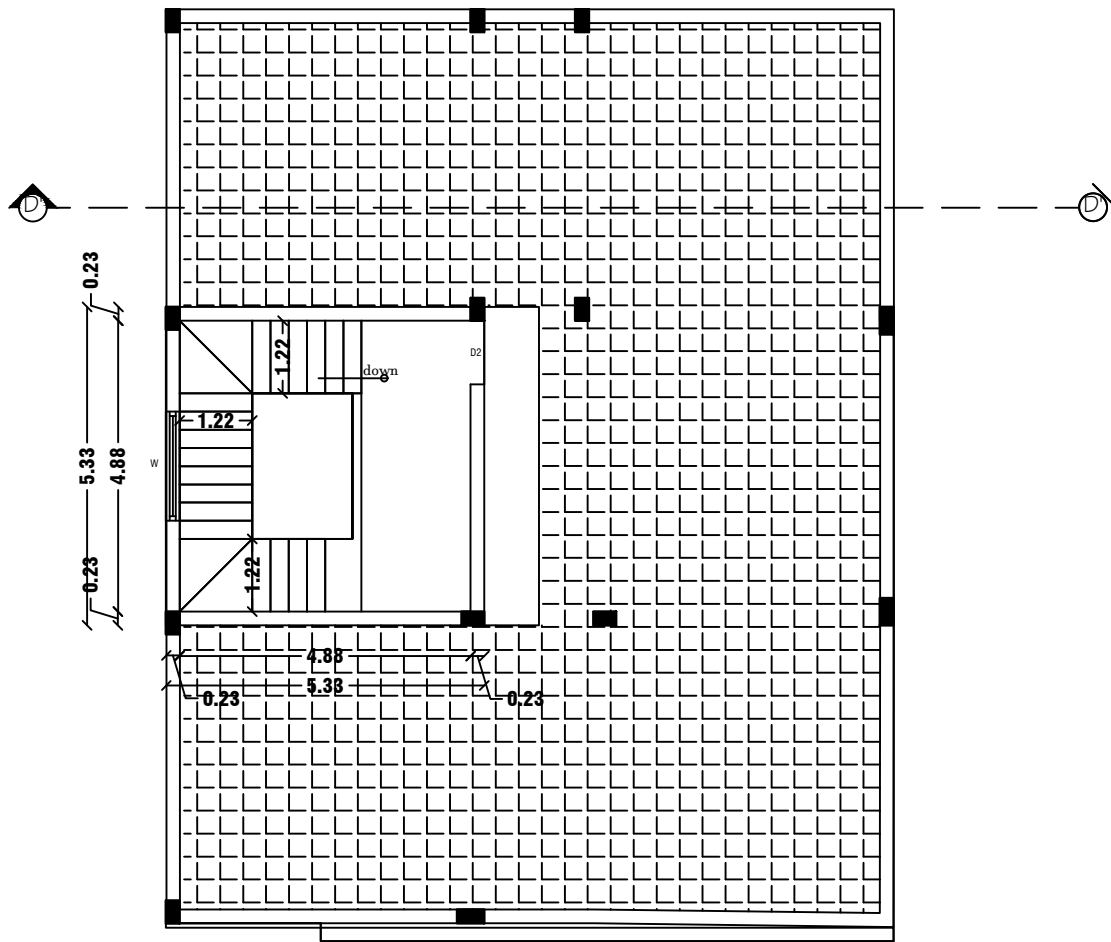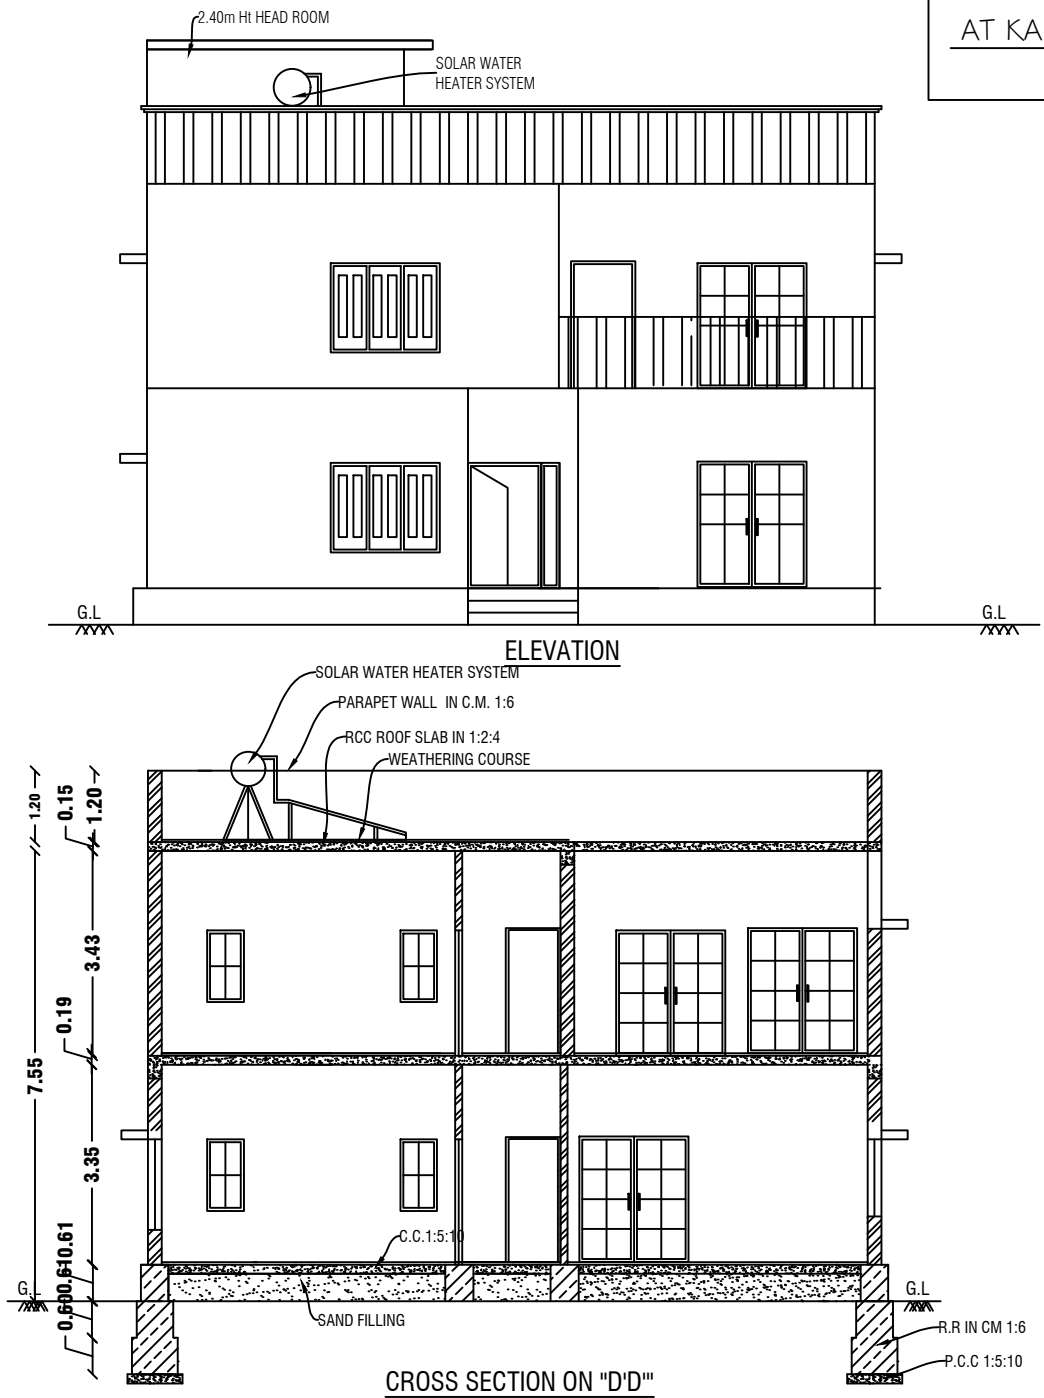


TERRACE FLOOR PLAN

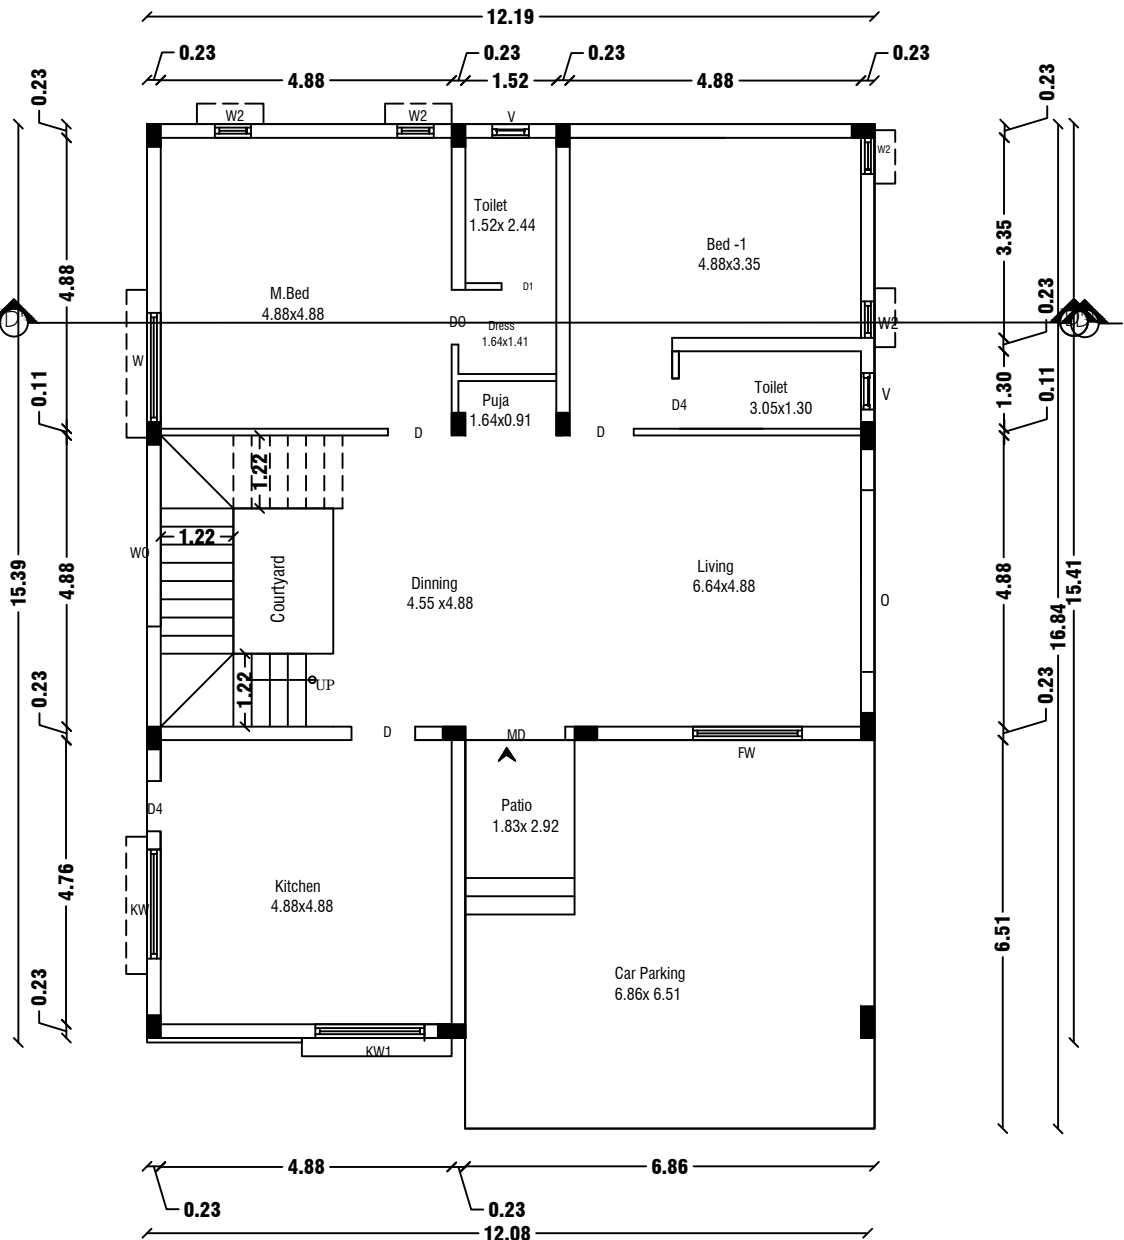


GROUND FLOOR PLAN

Centralized AC Provided

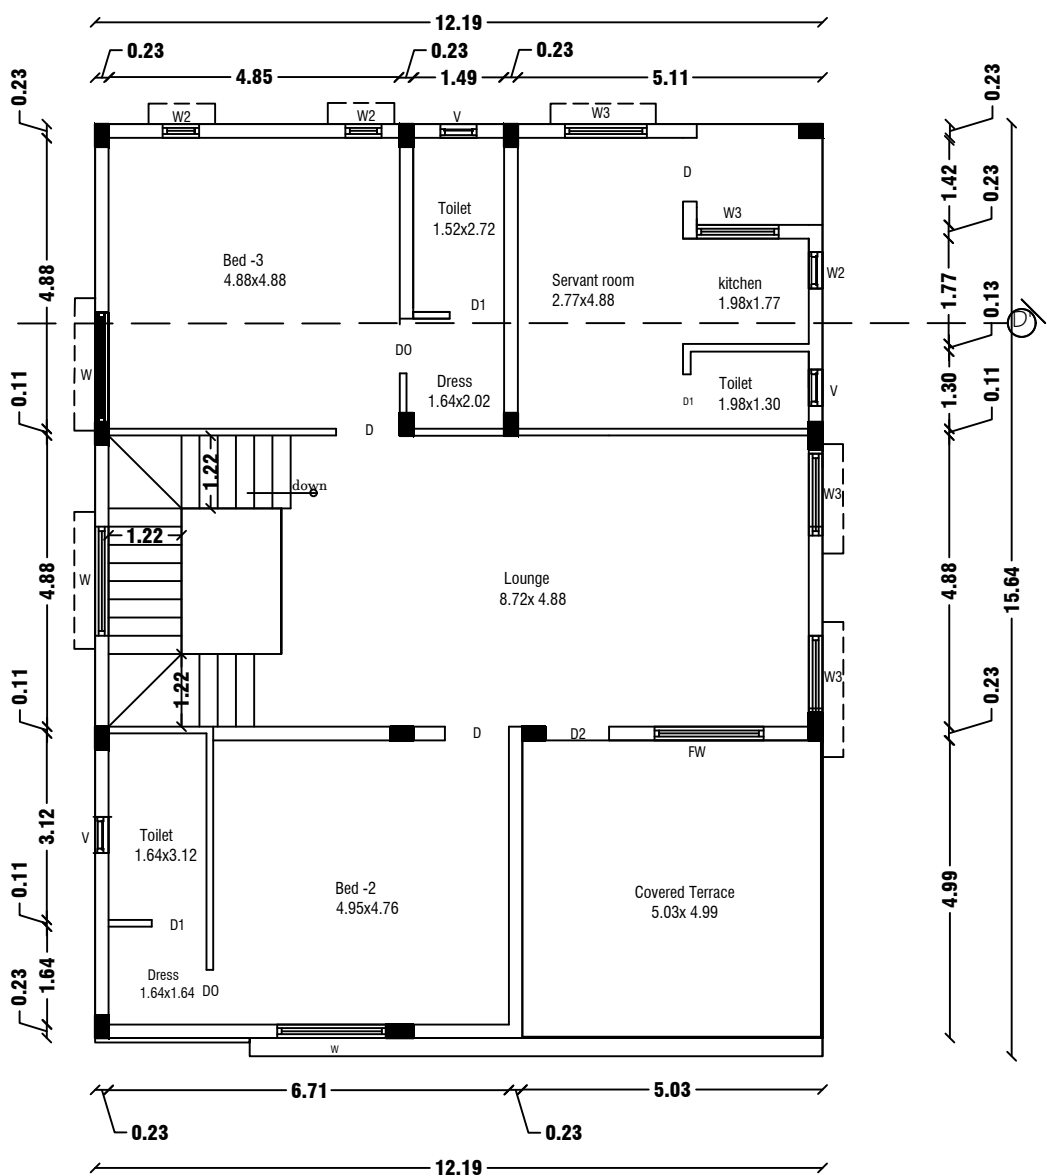


FIRST FLOOR PLAN


Centralized AC Provided

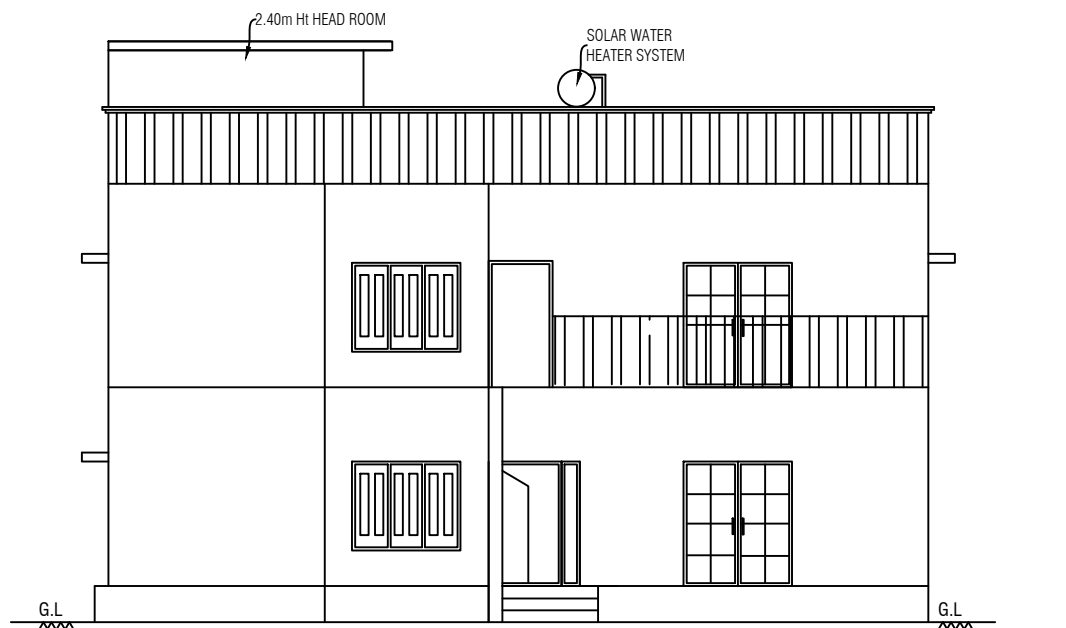

ELEVATION

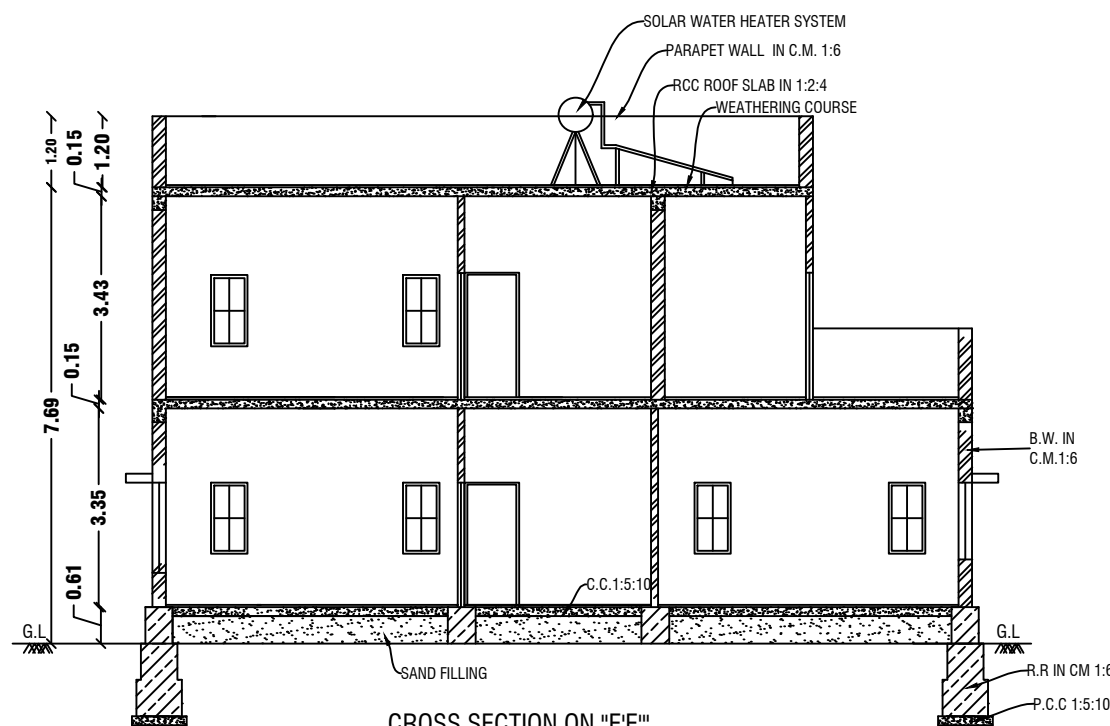


CROSS SECTION ON "E-E"

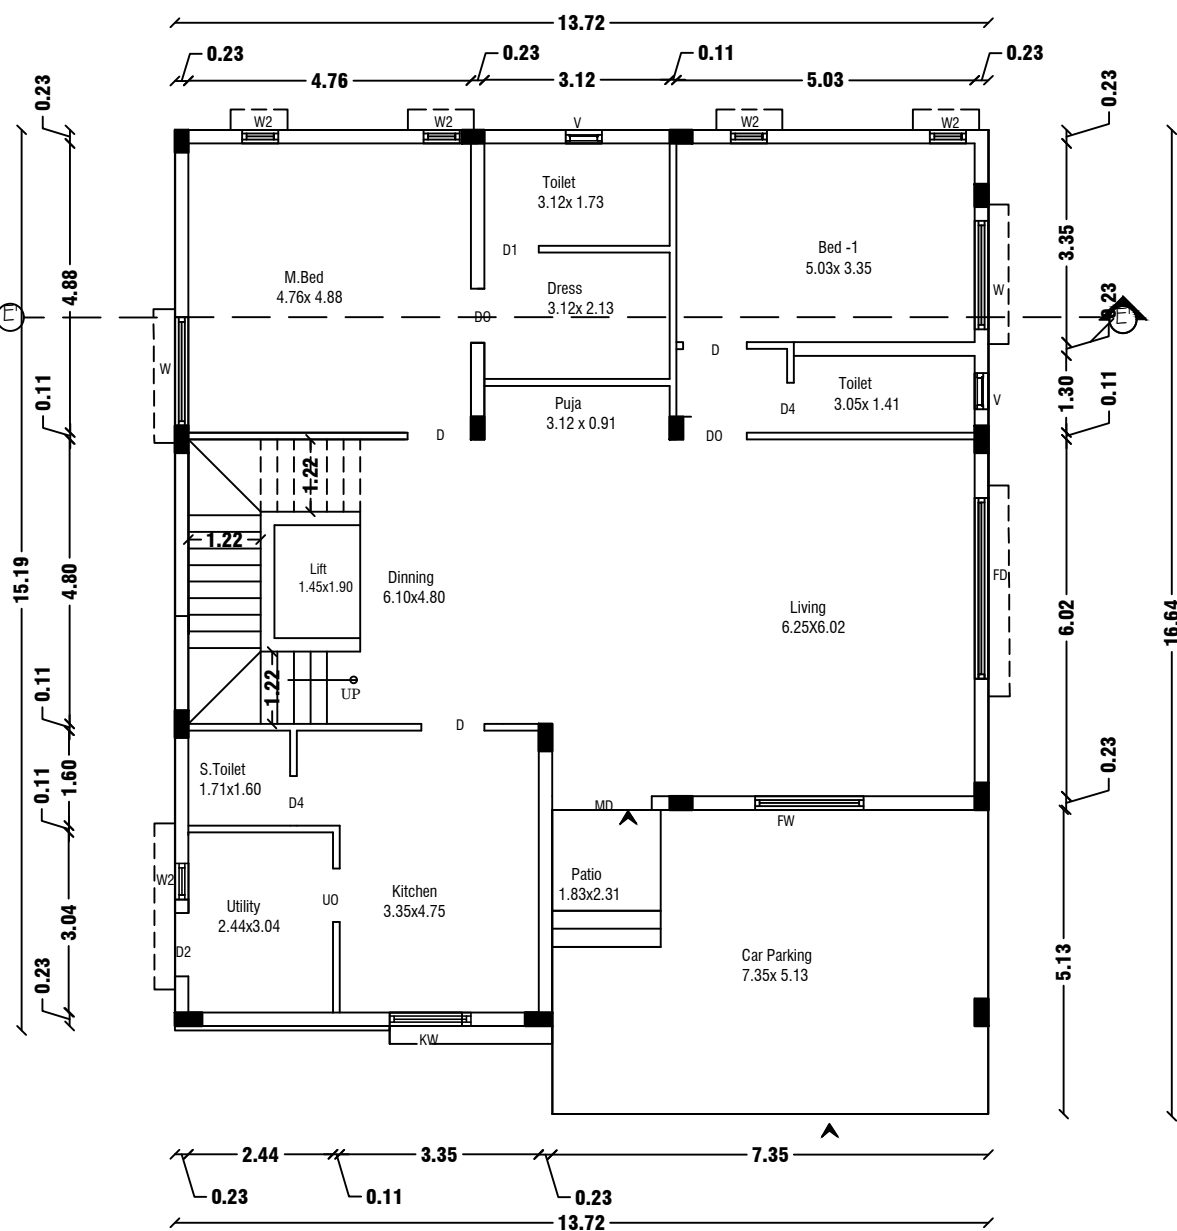


GROUND FLOOR PLAN
Centralized AC Provided

REVISED PLAN SHOWING THE R.C.C ROOF RESIDENTIAL GATED COMMUNITY BUILDING
OF "M/s.NAAVAL PROPERTIES AND DEVELOPERS LLP" IN S.F.No: 9/1B,10/2A1B,13/1A,
AT KANNANKURICHI VILLAGE & TOWN PANCHAYAT, SALEM TALUK, SALEM DISTRICT.
SCALE 1:100

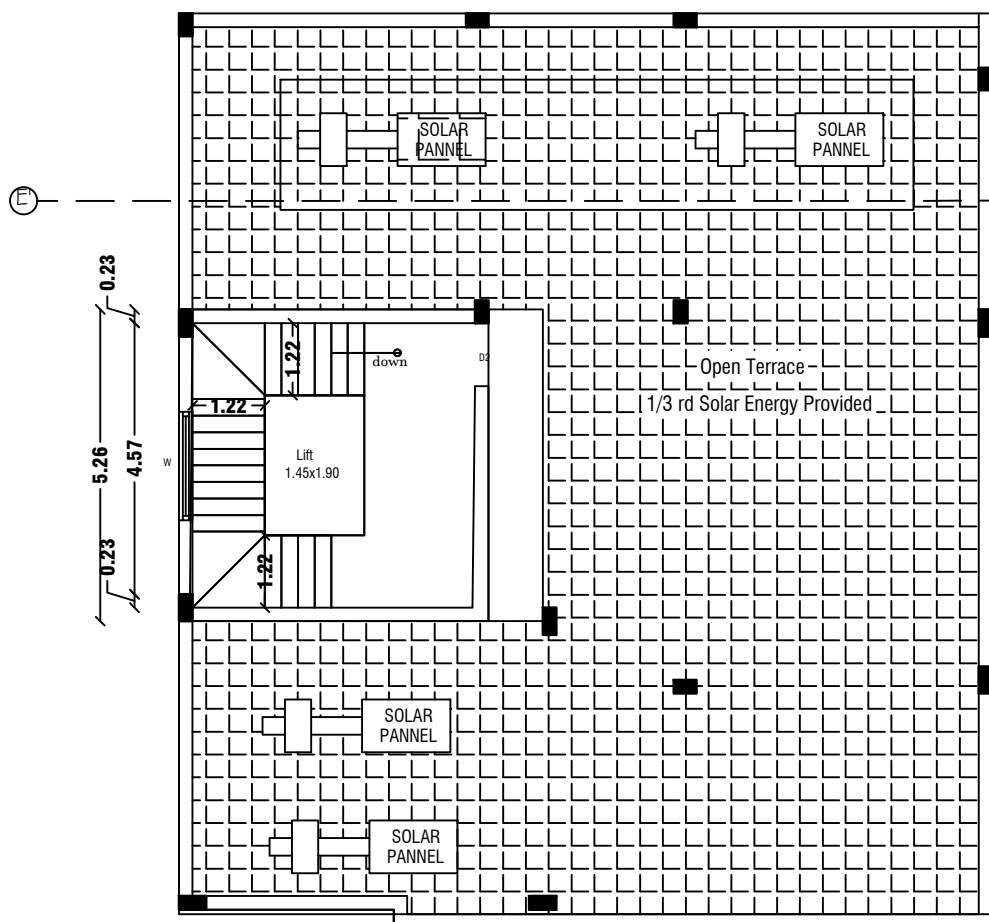

FIRST FLOOR PLAN
Centralized AC Provided

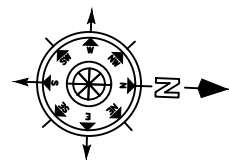

SHEET NO: 31/45

BLOCK NO:35

NOTE:

1. DTCF CHENNAI - FILE NO. 24229/2021,DT.12.01.2022.
PLANNING PERMISSION CONCURRENCE NO:03/2022.
2. DTCF SALEM - FILE NO. 3213/2021, DT.18.03.2022.
PLANNING PERMISSION NO:17/2022.
3. LOCAL BODY - FILE NO. 115/2022, DT.30.05.2022.
PLANNING PERMISSION NO:20/2022-2023.

JOINERY DETAILS

REF. ID	DESCRIPTIONS	SIZES
MD	MAIN DOOR	1.20X2.10
D	DOOR	1.00X2.10
D1	DOOR	0.90X2.10
D2	DOOR	0.87X2.10
PD	POOJA DOOR	1.80X2.10
O	OPEN	1.20X2.10
FW	FRENCH WINDOW	1.80X1.50
W	WINDOW	1.80X1.50
W1	WINDOW	1.22X1.50
W2	WINDOW	0.61X0.90
W3	WINDOW	0.46X0.90
V	VENTILATOR	0.91X0.61

AREA DETAILS

S.No	PARTICULARS	S.MT		
1	TOTAL AREA OF THE SITE (AS PER PATTA) Also Consider For Approval	36205.00	NON FSI AREA	FSI AREA
2	TOTAL AREA OF THE SITE (AS PER DOCUMENT)	36219.00	DEDUCTI ON	
3	BLOCK-35(AREA-G.F)	218.20	-	218.20
4	BLOCK-35(AREA-F.F)	197.75	-	197.75
5	BLOCK-35(AREA-Head Room)	27.42	27.42	-
	TOTAL AREA	443.37	27.42	415.95

APPLICANT

K. P. S. L.


M/s. NAAVAL PROPERTIES AND DEVELOPERS LLP

ENGINEER


Shamir

Er.A.Harikumar,M.E.,(struct),AMIE,MISTE,A.I.V,
Structural Eng,Chartered Eng(I),Approved Valuer,
TN.Govt.Registered Professional of DTCF(HNTDA)
Name of Profession R.E R.S.E C.E B.Q.A
Grade I I I I I
Reg.No's 01/2019 11/2022 01/2019 01/2019
#6G, 1st Floor, CIVIL TEC, Tank Street,
Hosur-635109, Email-civiltec261@gmail.com,
Cell:95243-20261, 94449-34817.


CIVIL TEC - Er.Harikumar-9524320261

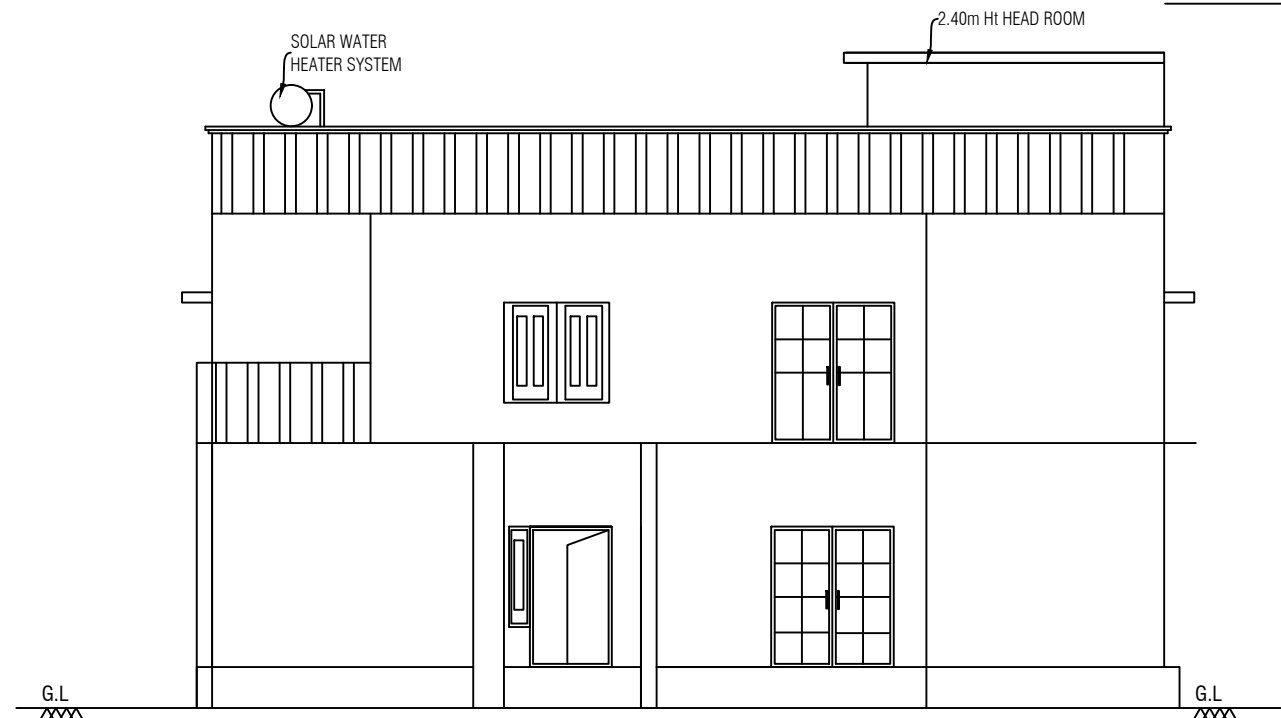

ELEVATION

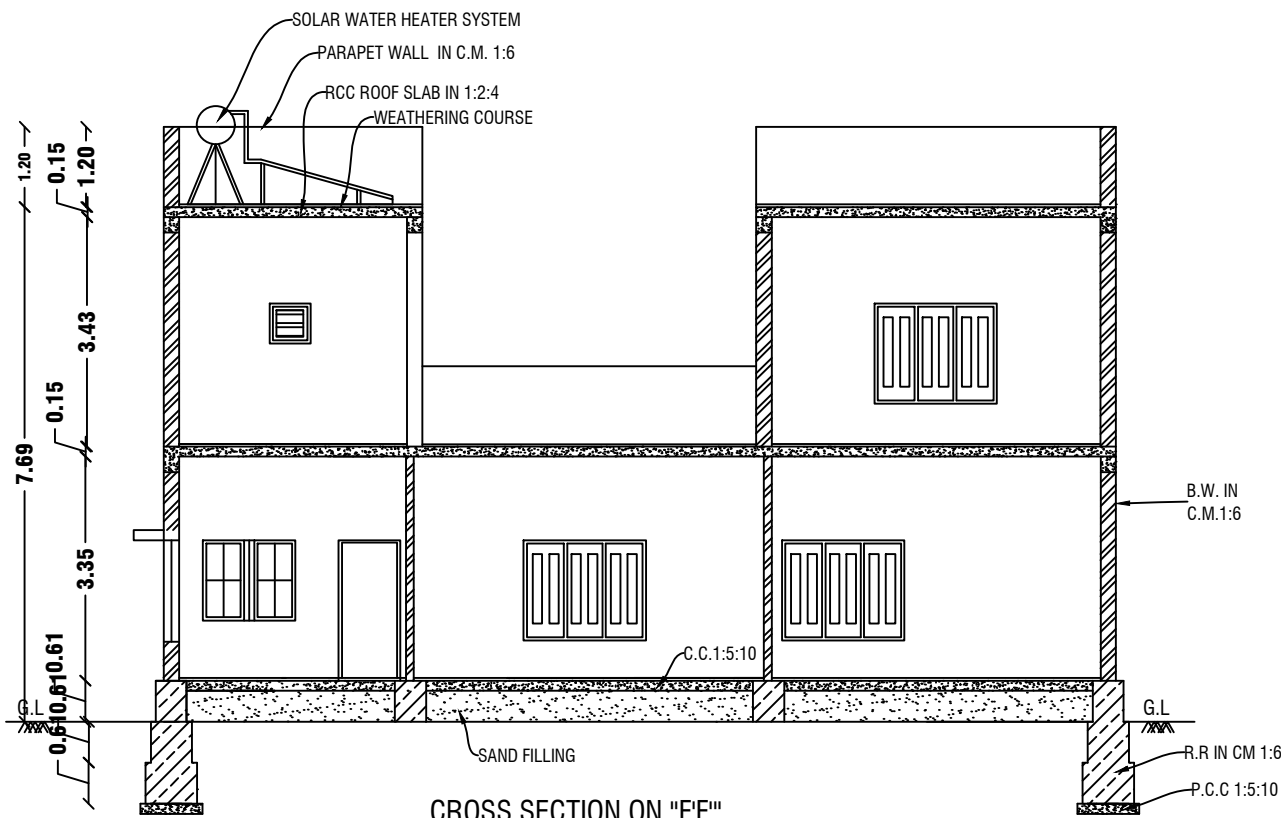


CROSS SECTION ON "FF"

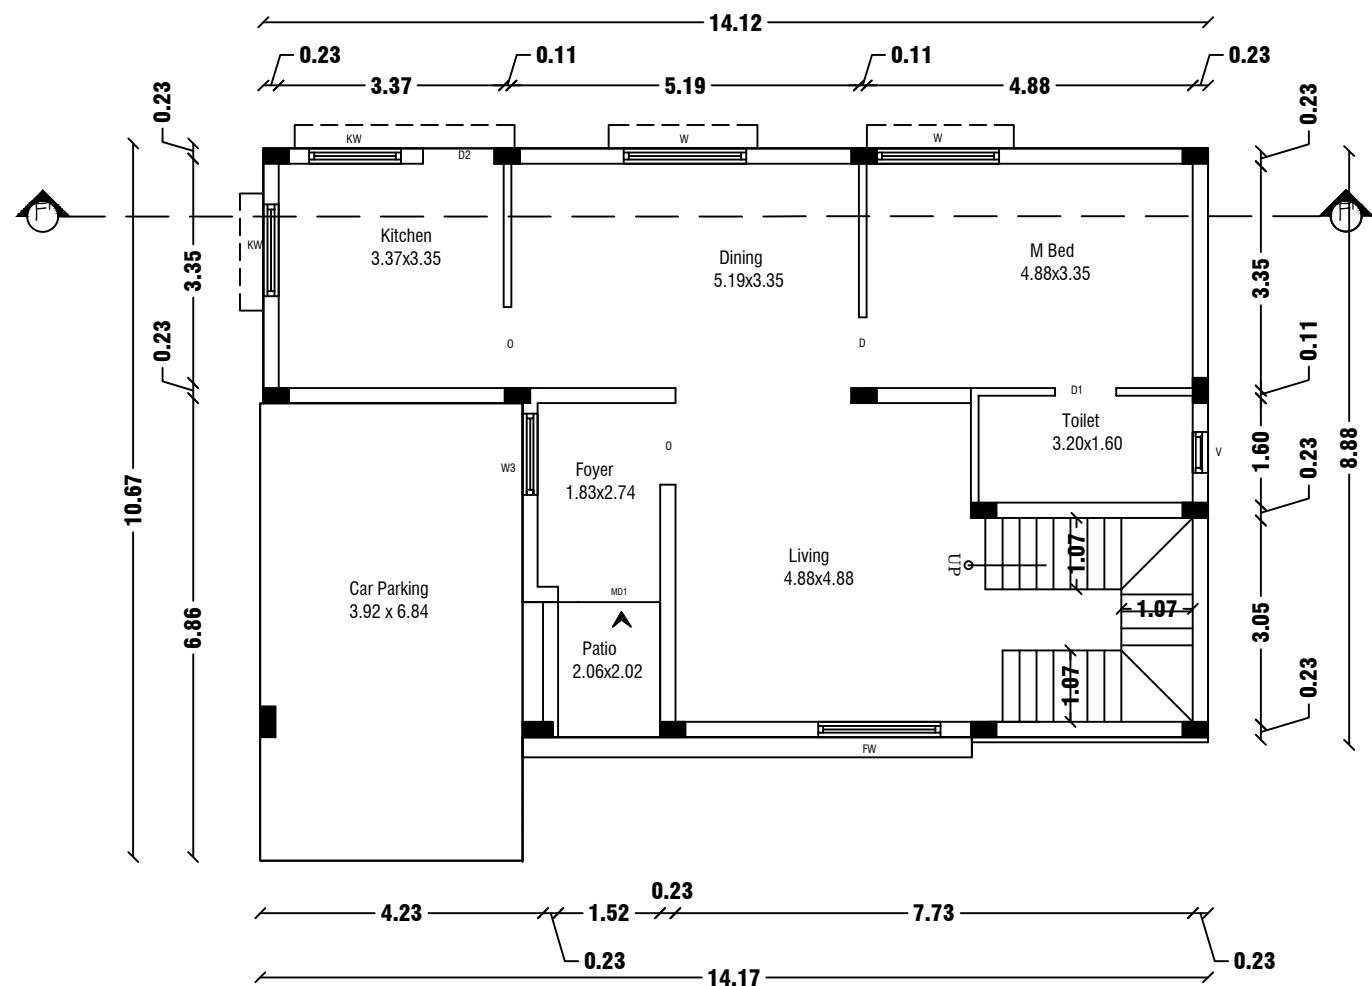


GROUND FLOOR PLAN

Centralized AC Provided

TYPICAL FLOOR PLAN- 28,29

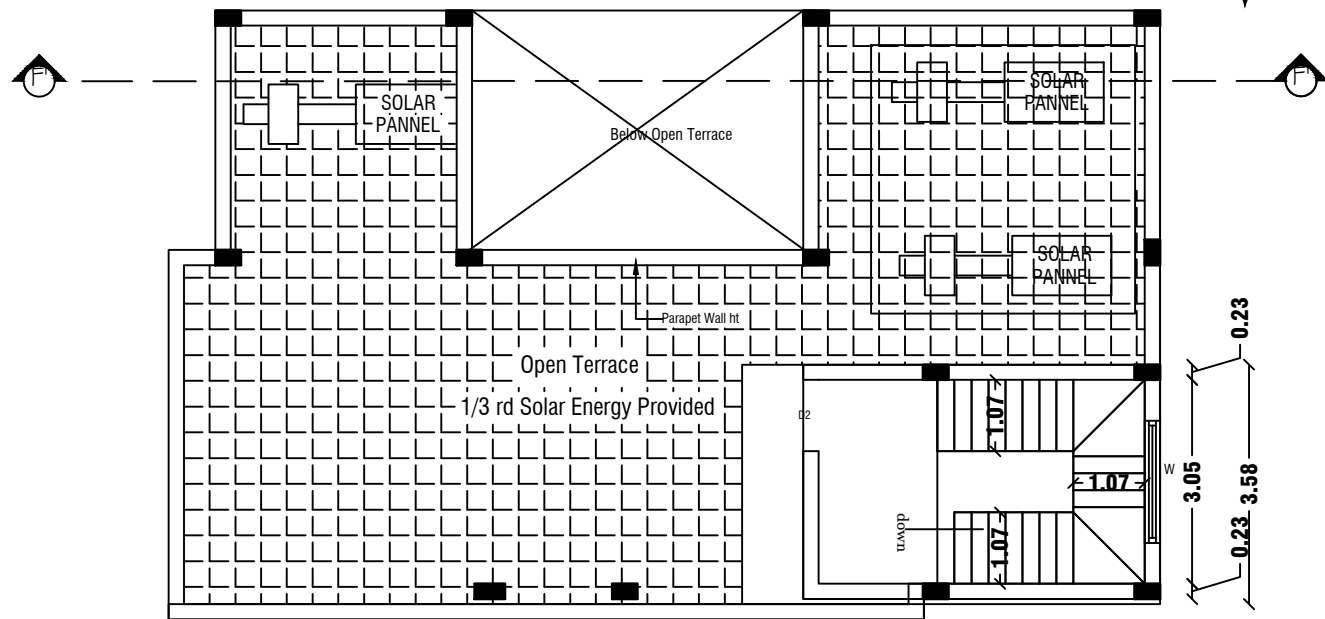

TERRACE FLOOR PLAN

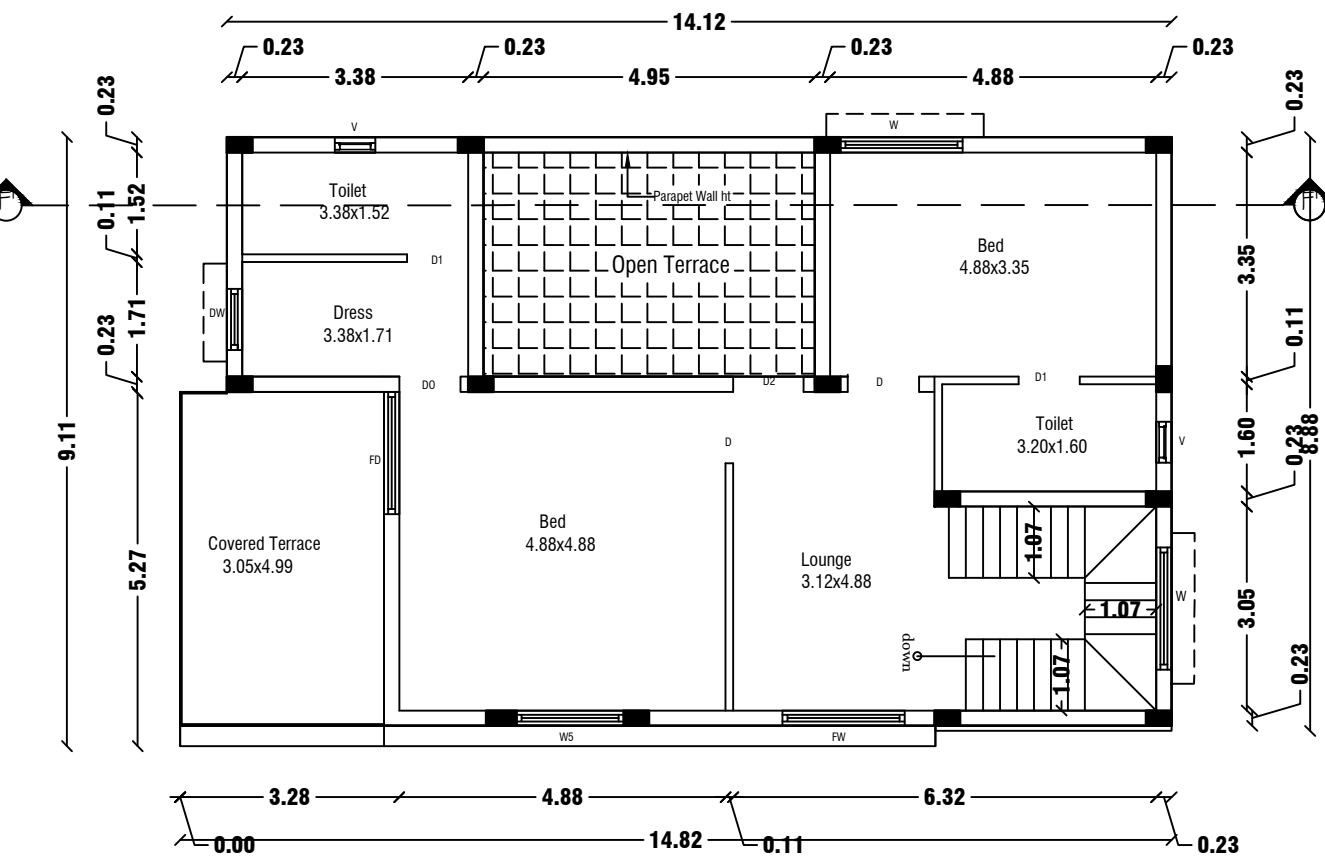

FIRST FLOOR PLAN

Centralized AC Provided

APPLICANT

M/s. NAAVAL PROPERTIES AND DEVELOPERS LLP

ENGINEER

Er.A.Harikumar,M.E.,(struct),AMIE,MISTE,A.I.V,
Structural Eng,Chartered Eng(II),Approved Valuer,
TN.Govt.Registered Professional of DTCP(HNTDA)

Name of Profession	R.E	R.S.E	C.E	B.Q.A
Grade	I.I	I	I	I.I
Reg.No's	01/2019	11/2022	01/2019	01/2019

#6G, 1st Floor, CIVIL TEC, Tank Street,
Hosur-635109, Email-civiltec261@gmail.com,
Cell:95243-20261, 94449-34817.

CIVIL TEC - Er.Harikumar-9524320261

BLOCK NO:36,37

SHEET NO: 32/45

REVISED PLAN SHOWING THE R.C.C ROOF RESIDENTIAL
GATED COMMUNITY BUILDING OF "M/s.NAAVAL
PROPERTIESAND DEVELOPERS LLP" IN S.F.No: 9/1 B,
10/2A I B, I 3/1 A,AT KANNANKURICHI VILLAGE & TOWN
PANCHAYAT,SALEM TALUK,SALEM DISTRICT. SCALE 1:100

NOTE:


1. DTCP CHENNAI - FILE NO. 24229/2021,DT.12.01.2022.
PLANNING PERMISSION CONCURRENCE NO:03/2022.
2. DTCP SALEM - FILE NO. 3213/2021, DT.18.03.2022.
PLANNING PERMISSION NO:17/2022.
3. LOCAL BODY - FILE NO. 115/2022, DT.30.05.2022.
PLANNING PERMISSION NO:20/2022-2023.

JOINERY DETAILS


REF. ID	DESCRIPTIONS	SIZES
MD	MAIN DOOR	1.20X2.10
D	DOOR	1.00X2.10
D1	DOOR	0.90X2.10
D2	DOOR	0.87X2.10
FD	FRENCH DOOR	1.80X2.10
O	OPEN	1.20X2.10
FW	FRENCH WINDOW	1.80X1.50
W	WINDOW	1.80X1.50
W1	WINDOW	1.22X1.50
W2	WINDOW	0.61X0.90
W3	WINDOW	0.46X0.90
V	VENTILATOR	0.91X0.61

AREA DETAILS


S.No	PARTICULARS	S.MT		
1	TOTAL AREA OF THE SITE (AS PER PATTa) Also Consider For Approval	36205.00	NON FSI AREA	FSI AREA
2	TOTAL AREA OF THE SITE (AS PER DOCUMENT)	36219.00	DEDUCTI ON	
3	BLOCK-36,37 (AREA-G.F)	131.77	-	131.77
4	BLOCK-36,37 (AREA-F.F)	110.04	-	110.04
5	BLOCK-36,37 (AREA-Head Room)	18.70	18.70	-
	TOTAL AREA	260.51	18.70	241.81

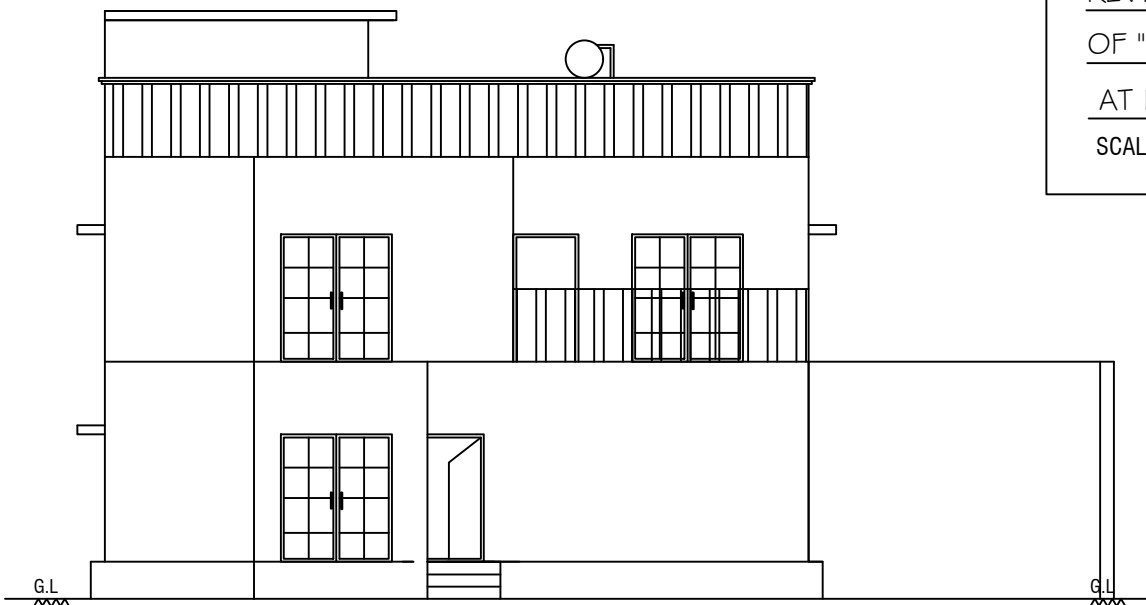

ELEVATION

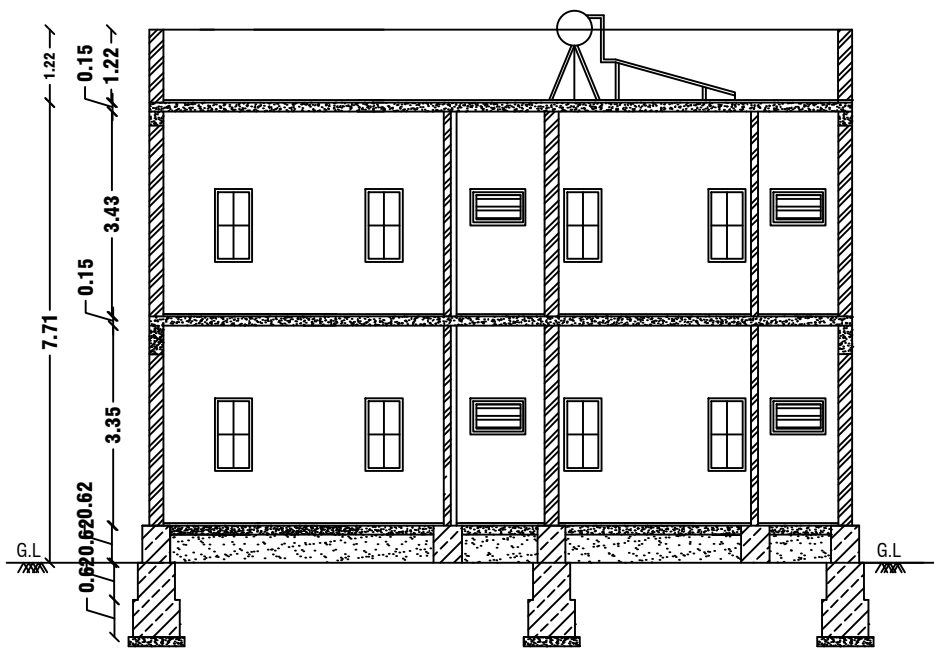


CROSS SECTION ON "H-H"

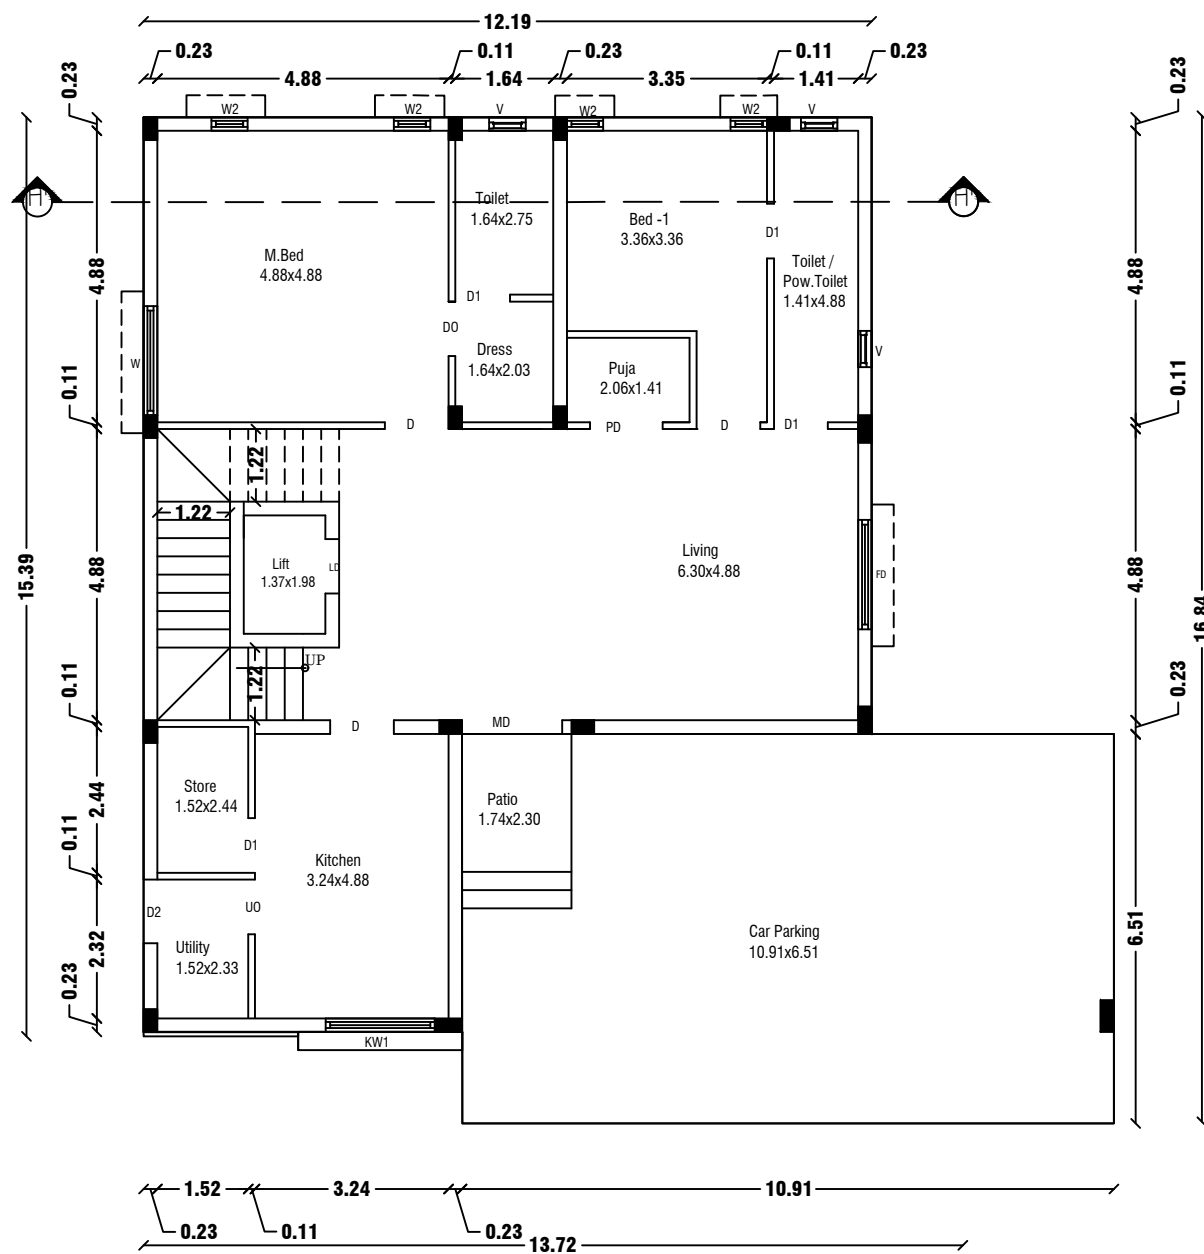


GROUND FLOOR PLAN

Centralized AC Provided

REVISED PLAN SHOWING THE R.C.C ROOF RESIDENTIAL GATED COMMUNITY BUILDING
OF "M/s.NAAVAL PROPERTIES AND DEVELOPERS LLP" IN S.F.No: 9/1B, 10/2A1B, 13/1A,
AT KANNANKURICHI VILLAGE & TOWN PANCHAYAT, SALEM TALUK, SALEM DISTRICT.
SCALE 1:100

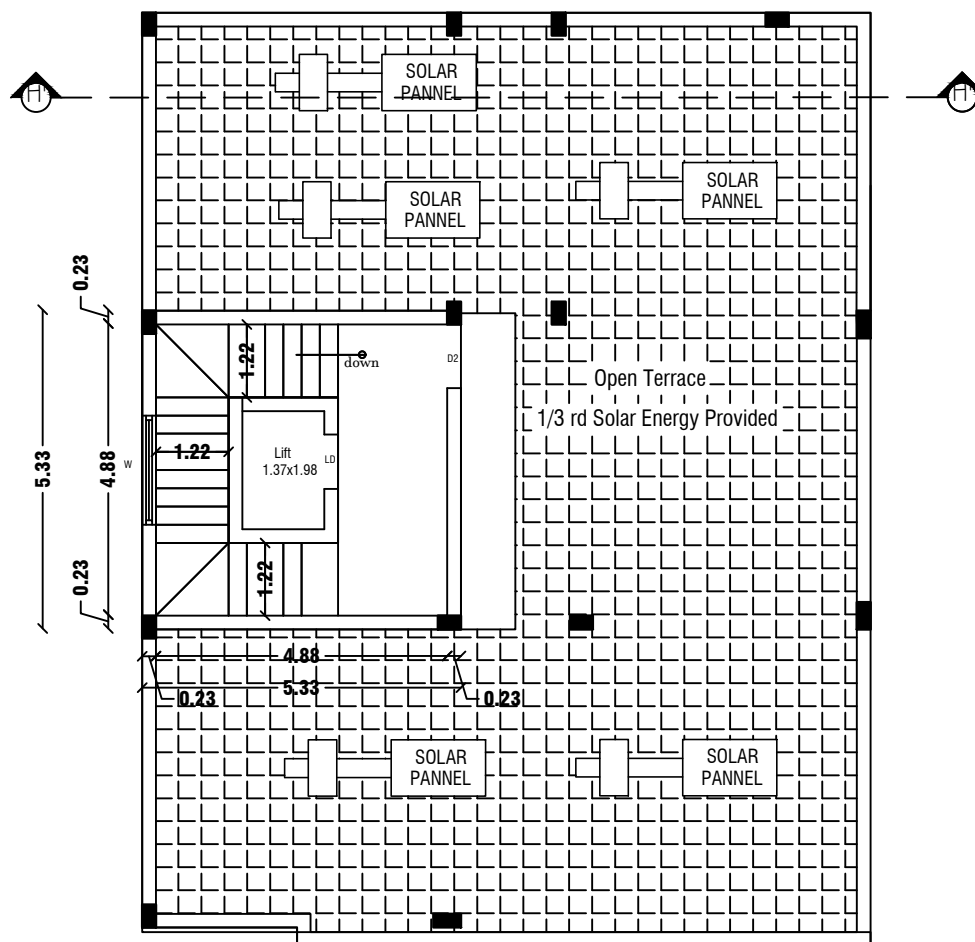


TERRACE FLOOR PLAN

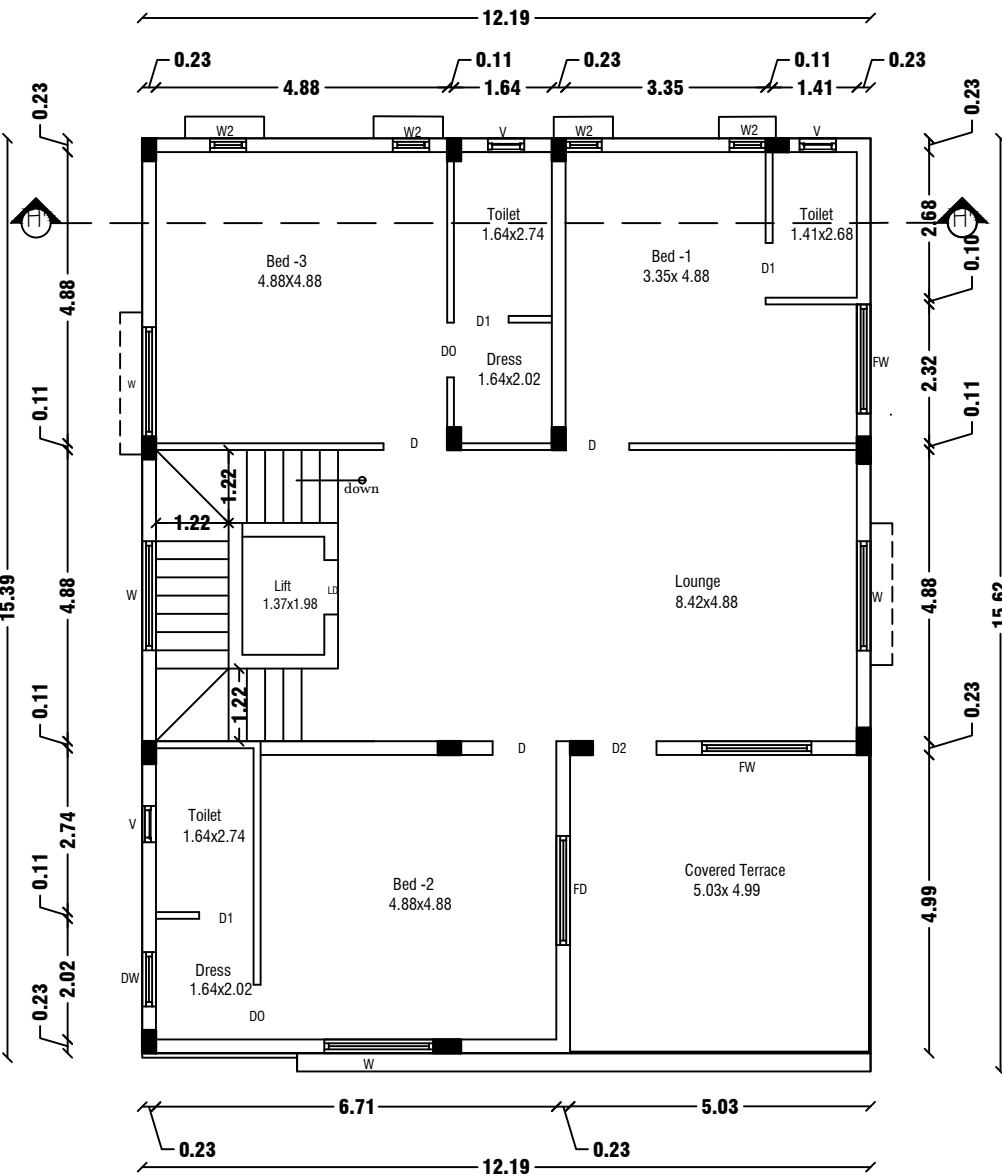

FIRST FLOOR PLAN

Centralized AC Provided

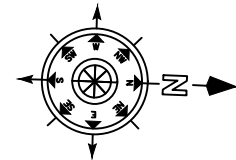

SHEET NO: 34/45

BLOCK NO:39

NOTE:

1. DTCP CHENNAI - FILE NO. 24229/2021, DT.12.01.2022.
PLANNING PERMISSION CONCURRENCE NO:03/2022.
2. DTCP SALEM - FILE NO. 3213/2021, DT.18.03.2022.
PLANNING PERMISSION NO:17/2022.
3. LOCAL BODY - FILE NO. 115/2022, DT.30.05.2022.
PLANNING PERMISSION NO:20/2022-2023.

JOINERY DETAILS

REF. ID	DESCRIPTIONS	SIZES
MD	MAIN DOOR	1.20X2.10
D	DOOR	1.00X2.10
D1	DOOR	0.90X2.10
D2	DOOR	0.87X2.10
PD	POOJA DOOR	1.80X2.10
O	OPEN	1.20X2.10
FW	FRENCH WINDOW	1.80X1.50
W	WINDOW	1.80X1.50
W1	WINDOW	1.22X1.50
W2	WINDOW	0.61X0.90
W3	WINDOW	0.46X0.90
V	VENTILATOR	0.91X0.61

AREA DETAILS

S.No	PARTICULARS	S.MT		
1	TOTAL AREA OF THE SITE (AS PER PATT) Also Consider For Approval	36205.00	NON FSI AREA	FSI AREA
2	TOTAL AREA OF THE SITE (AS PER DOCUMENT)	36219.00	DEDUCTI ON	
3	BLOCK-39(AREA-G.F)	223.64	71.13	152.5
4	BLOCK-39(AREA-F.F)	186.73	-	186.7
5	BLOCK-39(AREA-Head Room)	28.45	28.45	-
	TOTAL AREA	438.82	99.58	339.24

APPLICANT

K. P. S. T.

M/s. NAAVAL PROPERTIES AND DEVELOPERS LLP


ENGINEER

Er. A. Harikumar, M.E., (struct.) AMIE, MISTE, A.I.V.,
Structural Eng. Chartered Eng(I), Approved Valuer,
TN Govt. Registered Professional of DTCP (HNTDA)


Name of Profession	R.E	R.S.E	C.E	B.Q.A
Grade	I.I	I	I	I.I
Reg.No's	01/2019	11/2022	01/2019	01/2019

#6G, 1st Floor, CIVIL TEC, Tank Street,
Hosur-635109, Email-civiltec261@gmail.com,
Cell-95243-20261, 94449-34817.


CIVIL TEC - Er.Harikumar-9524320261

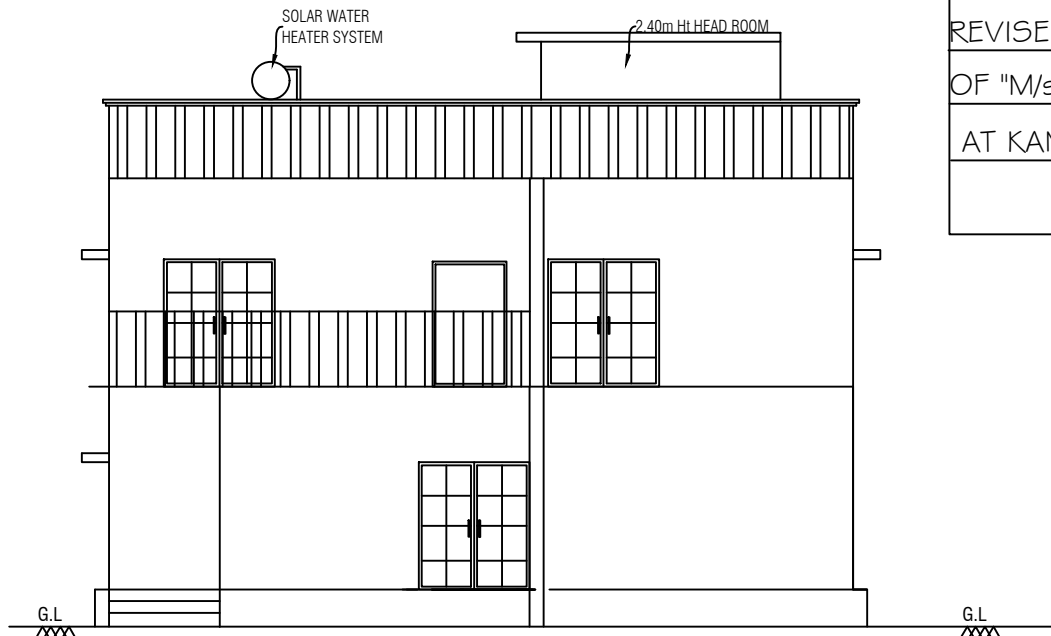

ELEVATION

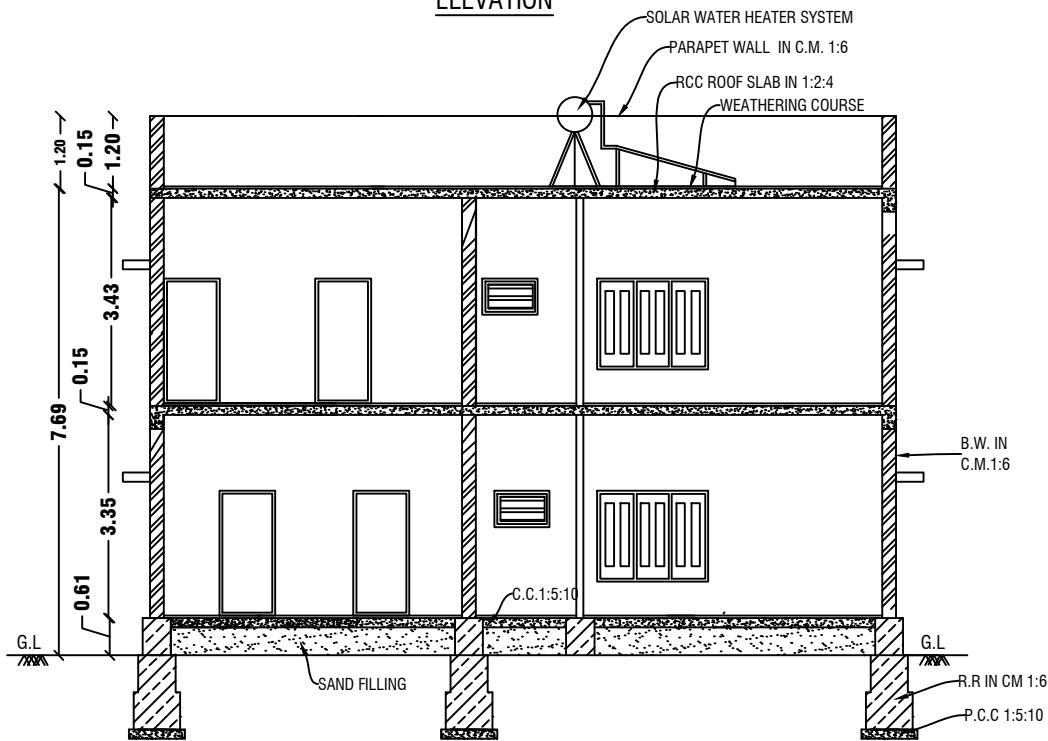

CROSS SECTION ON "I-I"

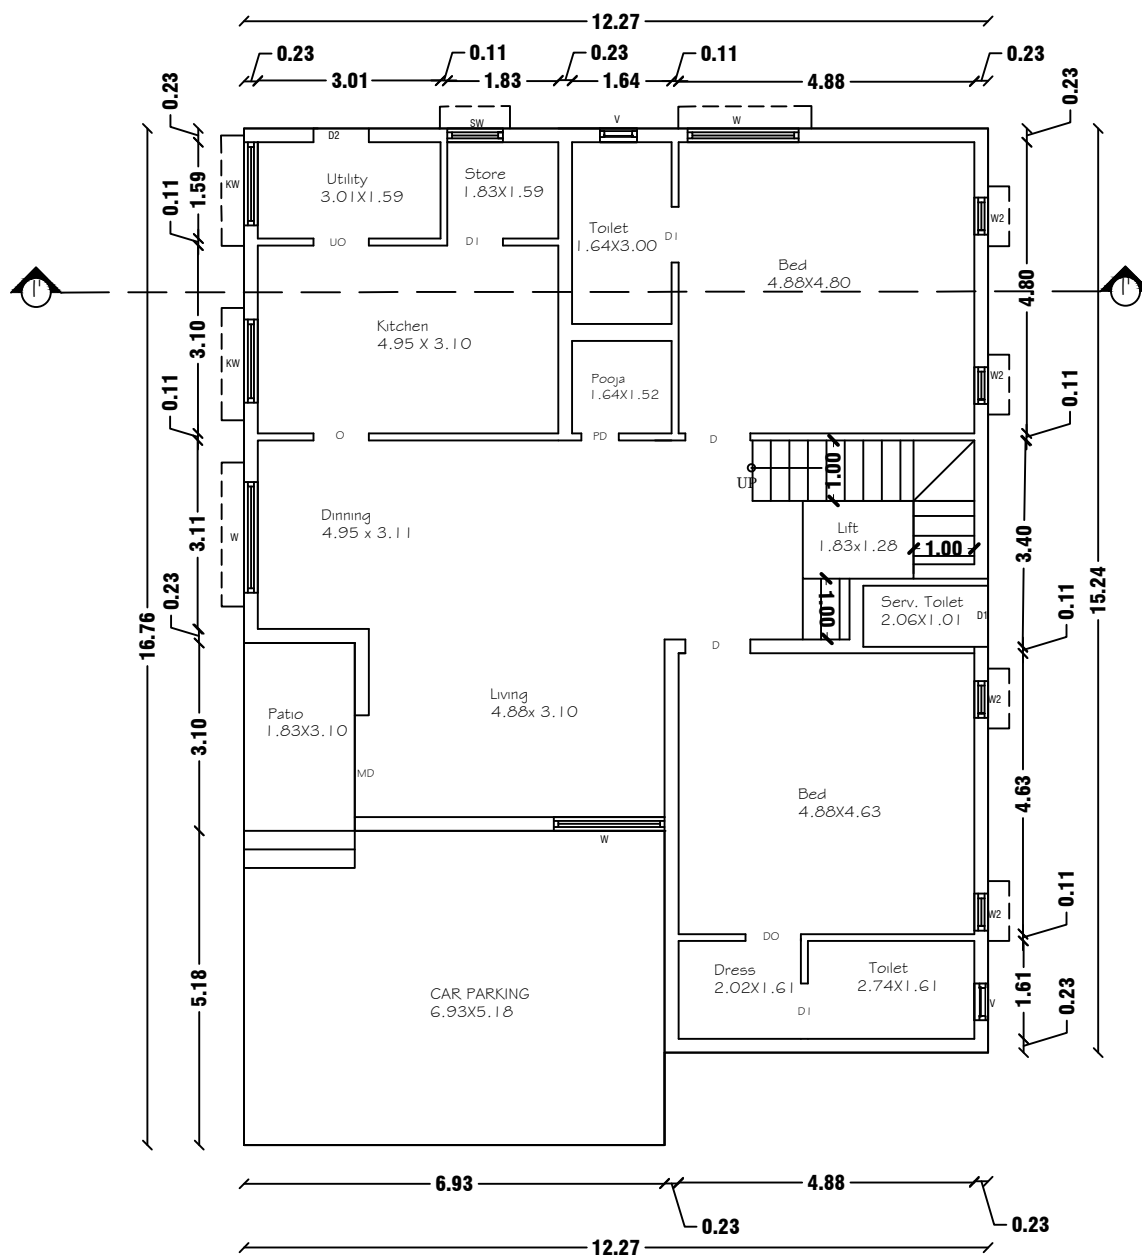


GROUND FLOOR PLAN


Centralized AC Provided

REVISED PLAN SHOWING THE R.C.C ROOF RESIDENTIAL GATED COMMUNITY BUILDING OF "M/s.NAAVAL PROPERTIES AND DEVELOPERS LLP" IN S.F.No: 9/1B,10/2A1B,13/1A, AT KANNANKURICHI VILLAGE & TOWN PANCHAYAT, SALEM TALUK, SALEM DISTRICT.

SCALE 1:100

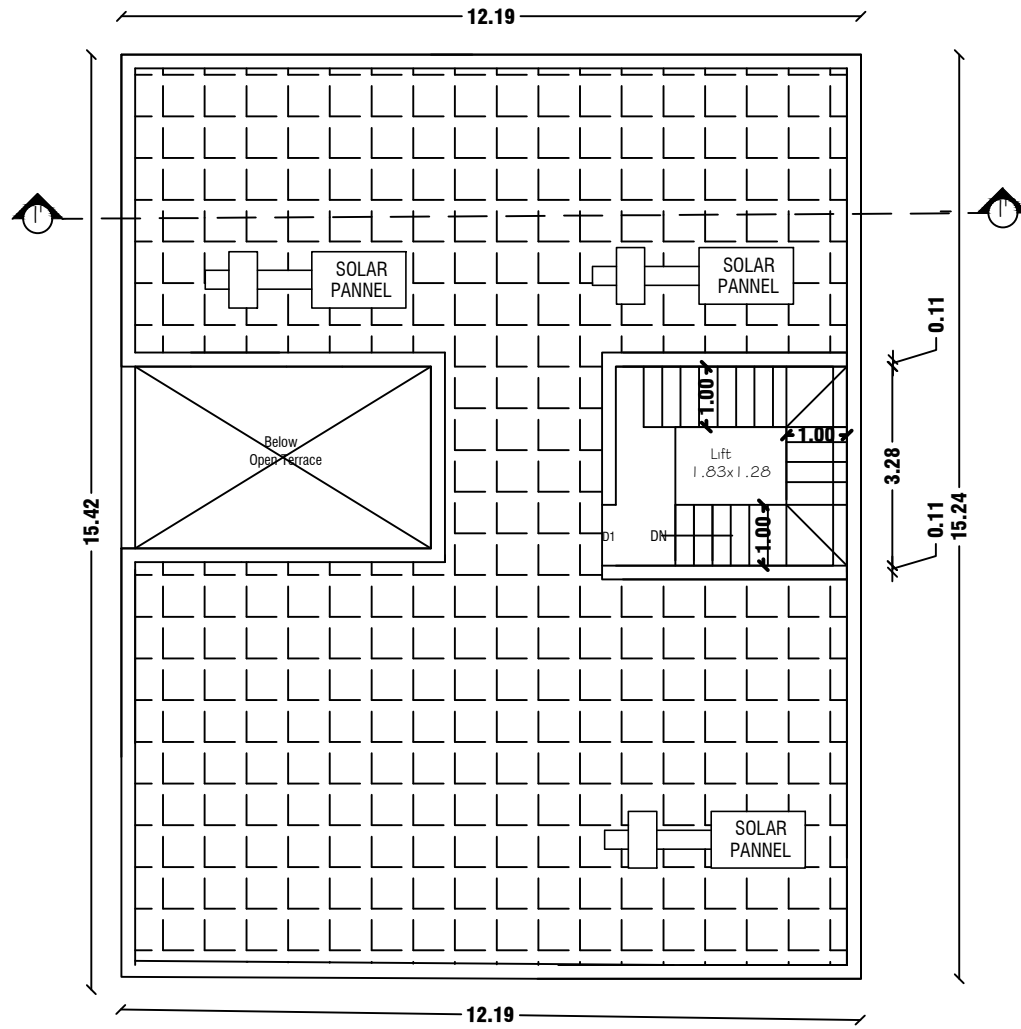


TERRACE FLOOR PLAN

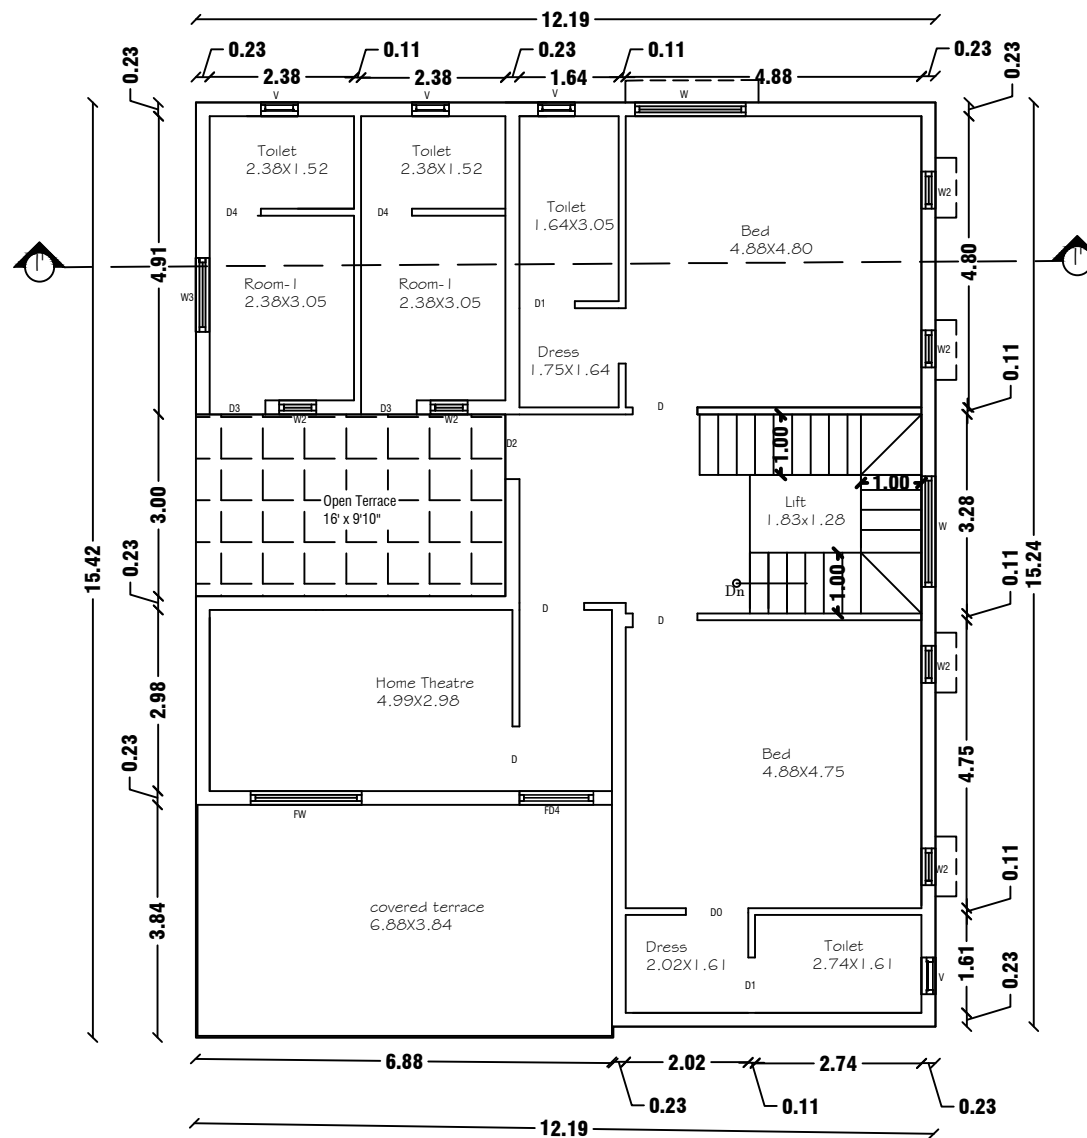

FIRST FLOOR PLAN

Centralized AC Provided

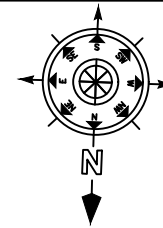

SHEET NO: 35/45

BLOCK NO:40

NOTE:

1. DTCP CHENNAI - FILE NO. 24229/2021,DT.12.01.2022. PLANNING PERMISSION CONCURRENCE NO:03/2022.
2. DTCP SALEM - FILE NO. 3213/2021, DT.18.03.2022. PLANNING PERMISSION NO:17/2022.
3. LOCAL BODY - FILE NO. 115/2022, DT.30.05.2022. PLANNING PERMISSION NO:20/2022-2023.

JOINERY DETAILS

REF. ID	DESCRIPTIONS	SIZES
MD	MAIN DOOR	1.20X2.10
D	DOOR	1.00X2.10
D1	DOOR	0.90X2.10
D2	DOOR	0.87X2.10
PD	POOJA DOOR	1.80X2.10
O	OPEN	1.20X2.10
FW	FRENCH WINDOW	1.80X1.50
W	WINDOW	1.80X1.50
W1	WINDOW	1.22X1.50
W2	WINDOW	0.61X0.90
W3	WINDOW	0.46X0.90
V	VENTILATOR	0.91X0.61

AREA DETAILS

S.No	PARTICULARS	S.MT		
1	TOTAL AREA OF THE SITE (AS PER PATTA) Also Consider For Approval	36205.00	NON FSI AREA	FSI AREA
2	TOTAL AREA OF THE SITE (AS PER DOCUMENT)	36219.00	DEDUCTI ON	
3	BLOCK-40(AREA-G.F)	197.54	-	197.5400 000
4	BLOCK-40(AREA-F.F)	171.72	-	171.7200 000
5	BLOCK-40(AREA-Head Room)	15.11	15.11	-
TOTAL AREA		384.37000 00	15.11000 00	369.2600 000

APPLICANT

[Signature]

M/s. NAAVAL PROPERTIES AND DEVELOPERS LLP

ENGINEER




[Signature]

Er.A.Harikumar,M.E.,(struct),AMIE,MISTE,A.I.V,
Structural Eng,Chartered Eng(I),Approved Valuer,
TN.Govt.Registered Professional of DTCP(HNTDA)


Name of Profession	R.E	R.S.E	C.E	B.Q.A
Grade	LI	I	I	LI
Reg.No's	01/2019	11/2022	01/2019	01/2019

#6G, 1st Floor, CIVIL TEC, Tank Street,
Hosur-635109, Email-civiltec261@gmail.com,
Cell:95243-20261, 94449-34817.


CIVIL TEC - Er.Harikumar-9524320261

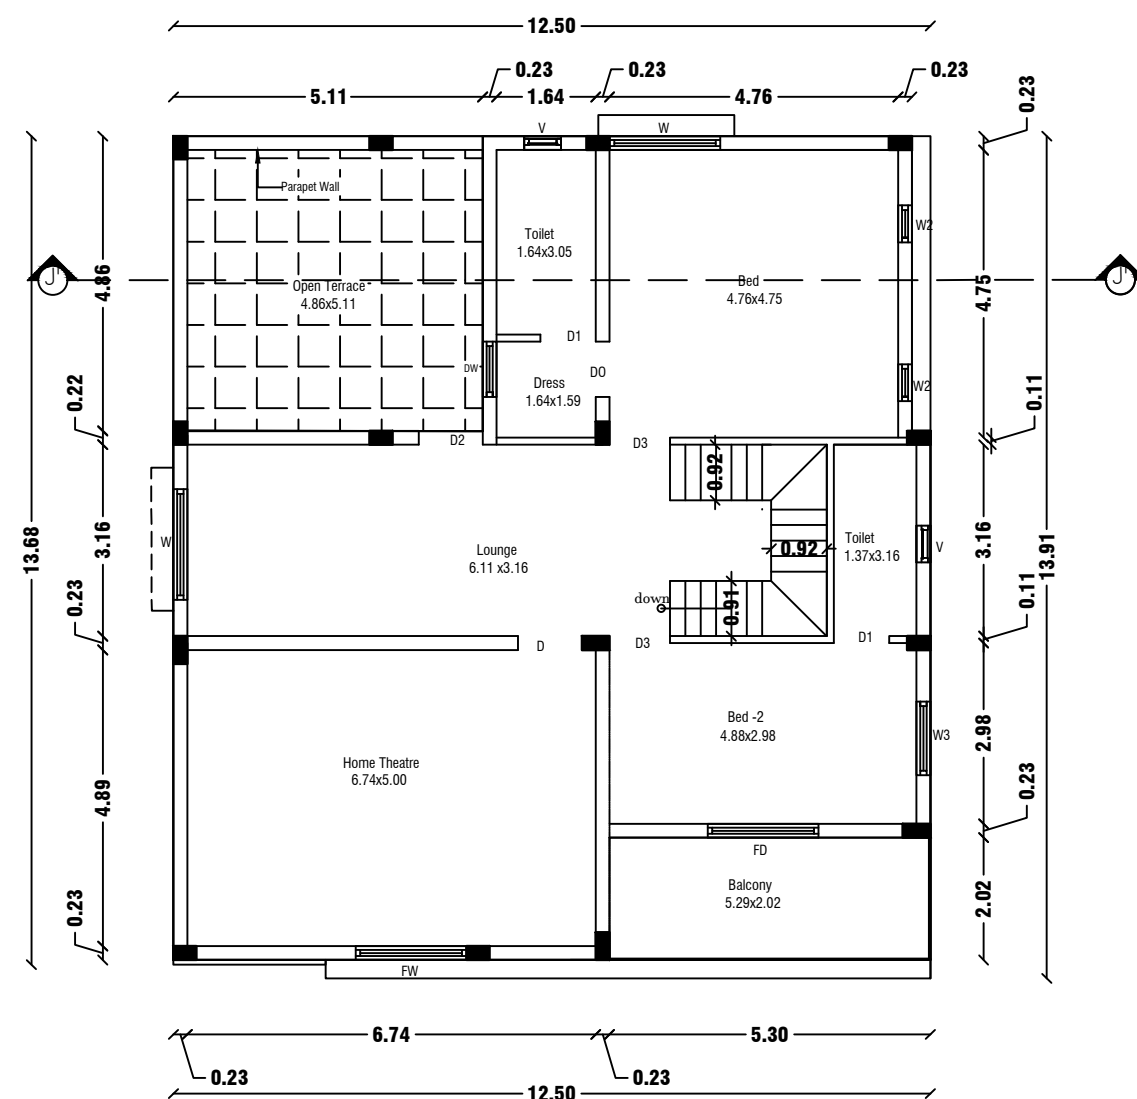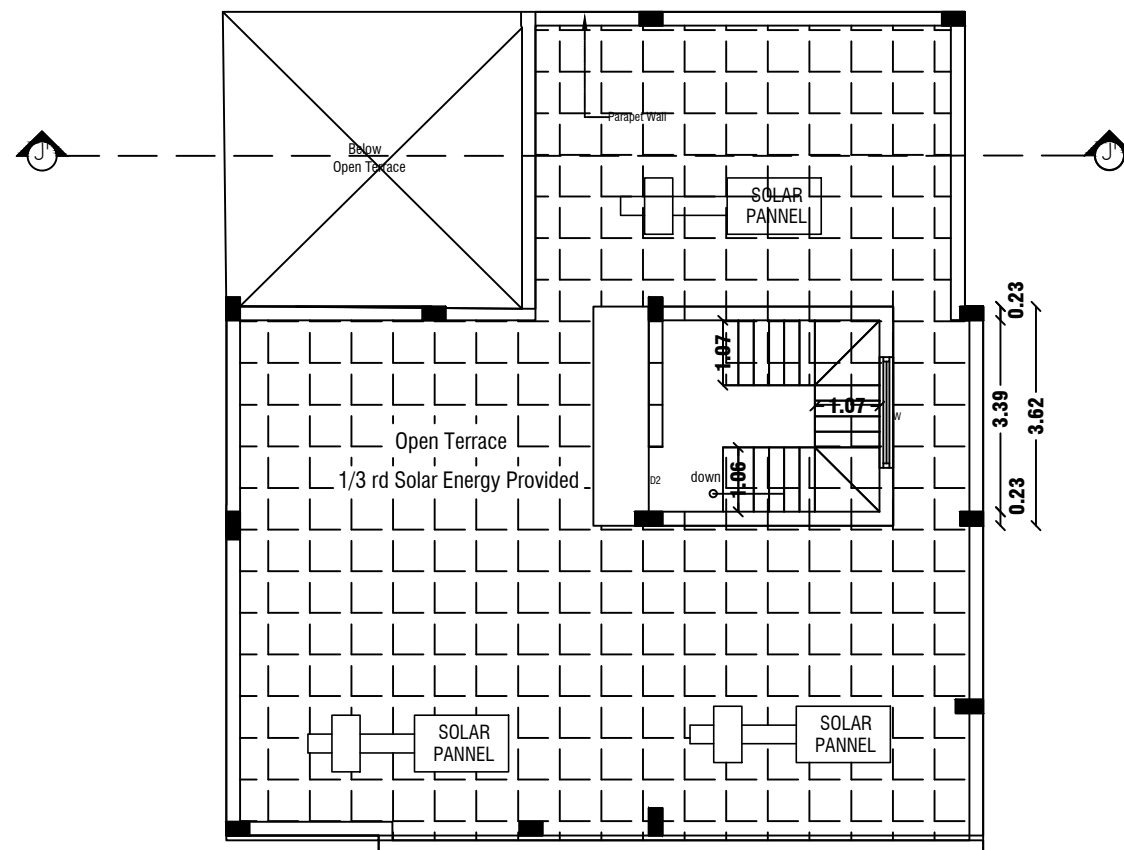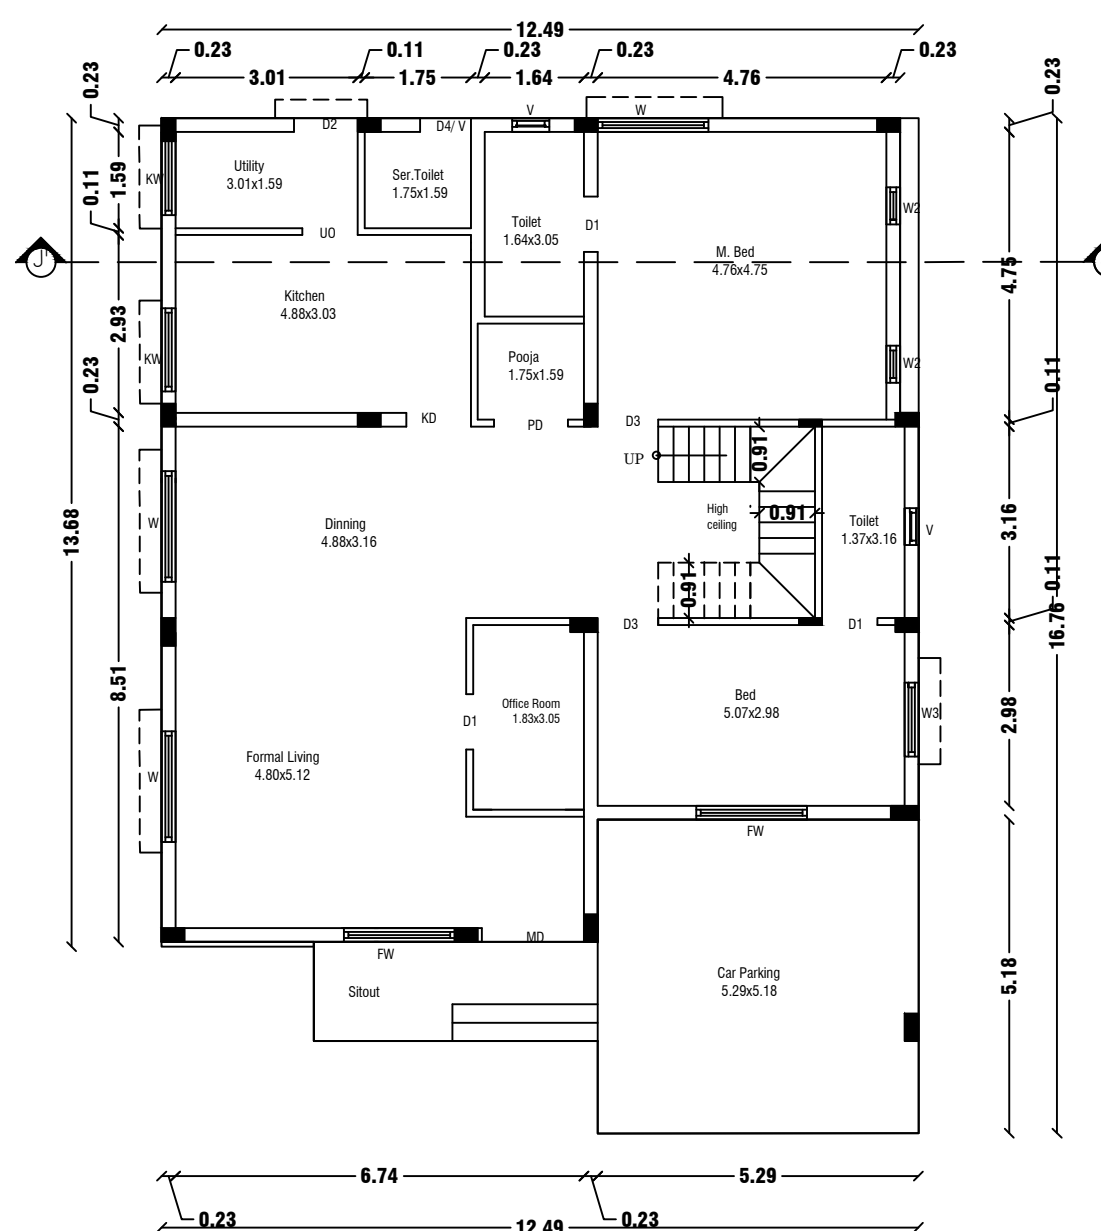


CIVIL TEC - Er.Harikumar-9524320261

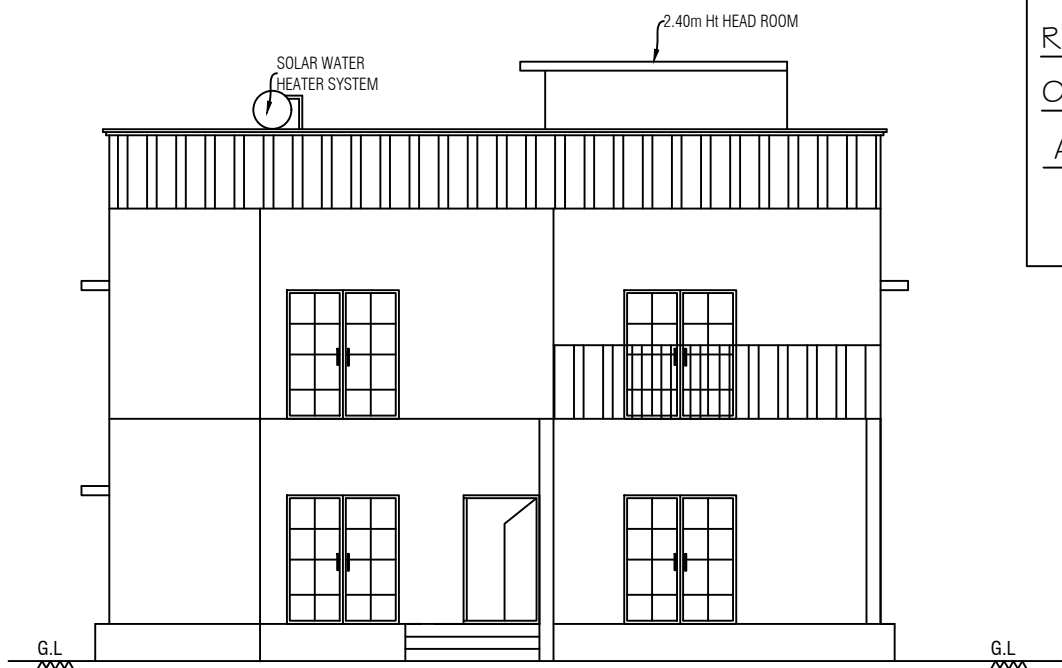

ELEVATION

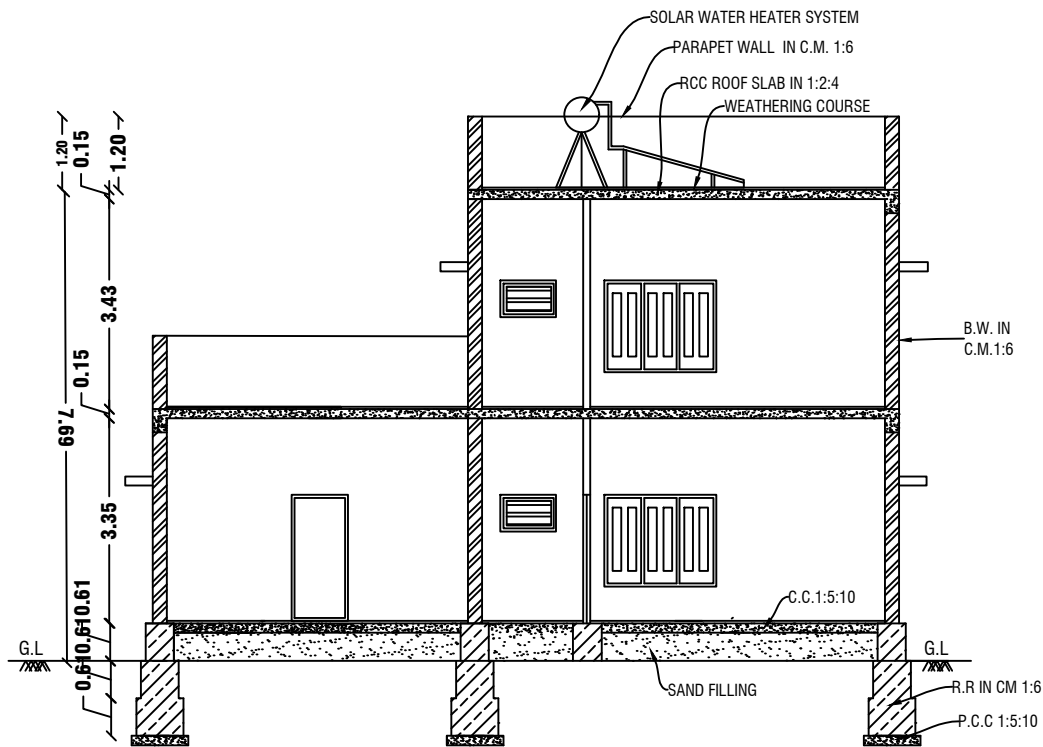

CROSS SECTION ON "K-K"

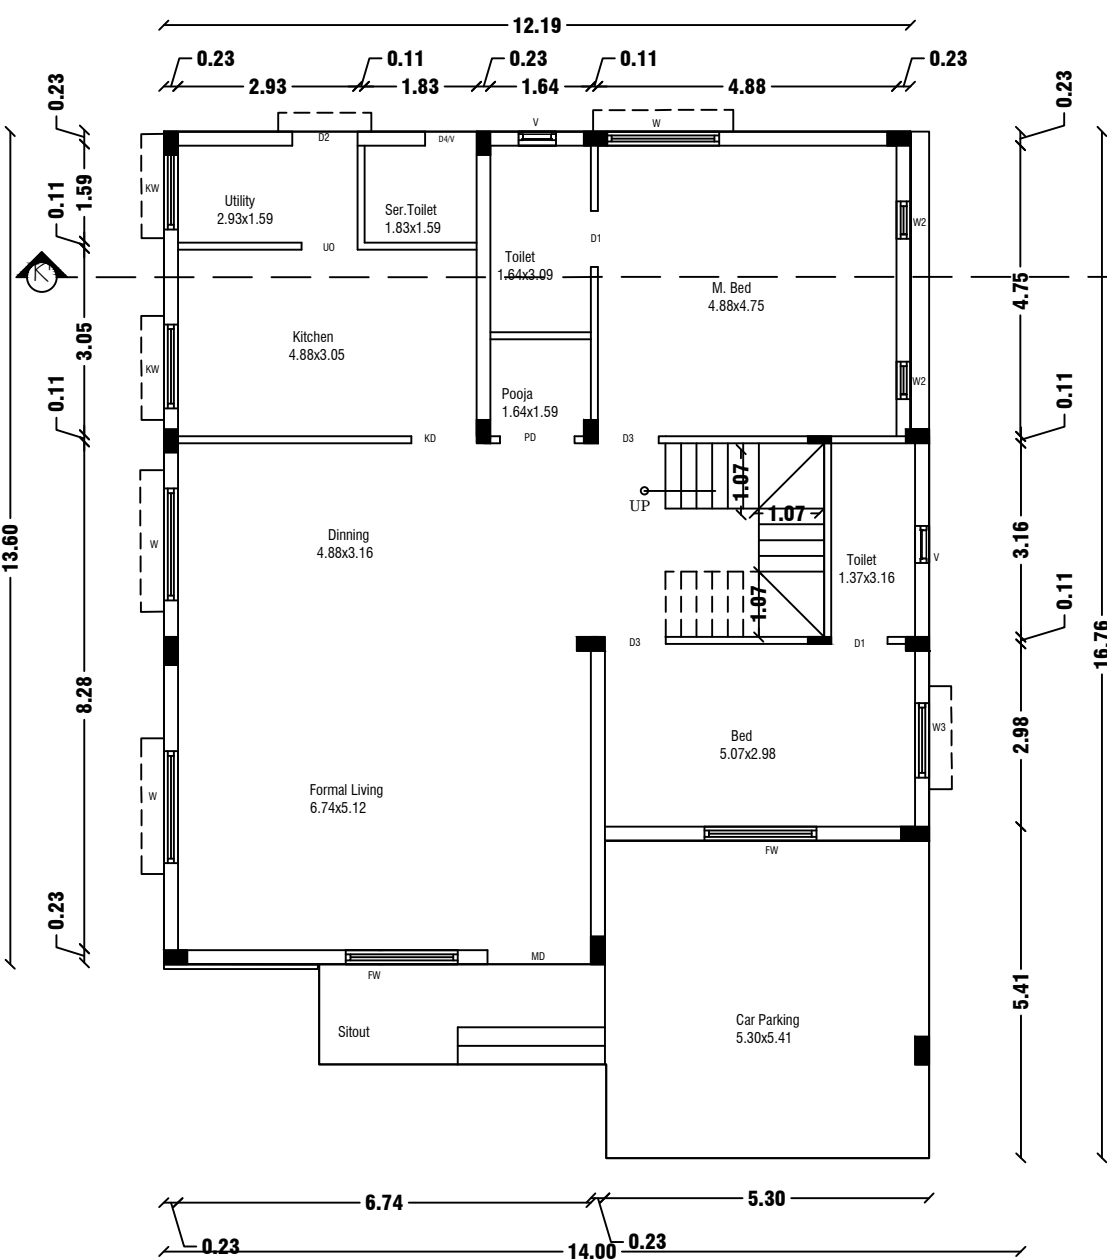


GROUND FLOOR PLAN

Centralized AC Provided


REVISED PLAN SHOWING THE R.C.C ROOF RESIDENTIAL GATED COMMUNITY BUILDING OF "M/s.NAAVAL PROPERTIES AND DEVELOPERS LLP" IN S.F.No: 9/1 B, 10/2A1 B, 13/1 A, AT KANNANKURICHI VILLAGE & TOWN PANCHAYAT, SALEM TALUK, SALEM DISTRICT.

SCALE 1:100

TYPICAL FLOOR PLAN- 34,35

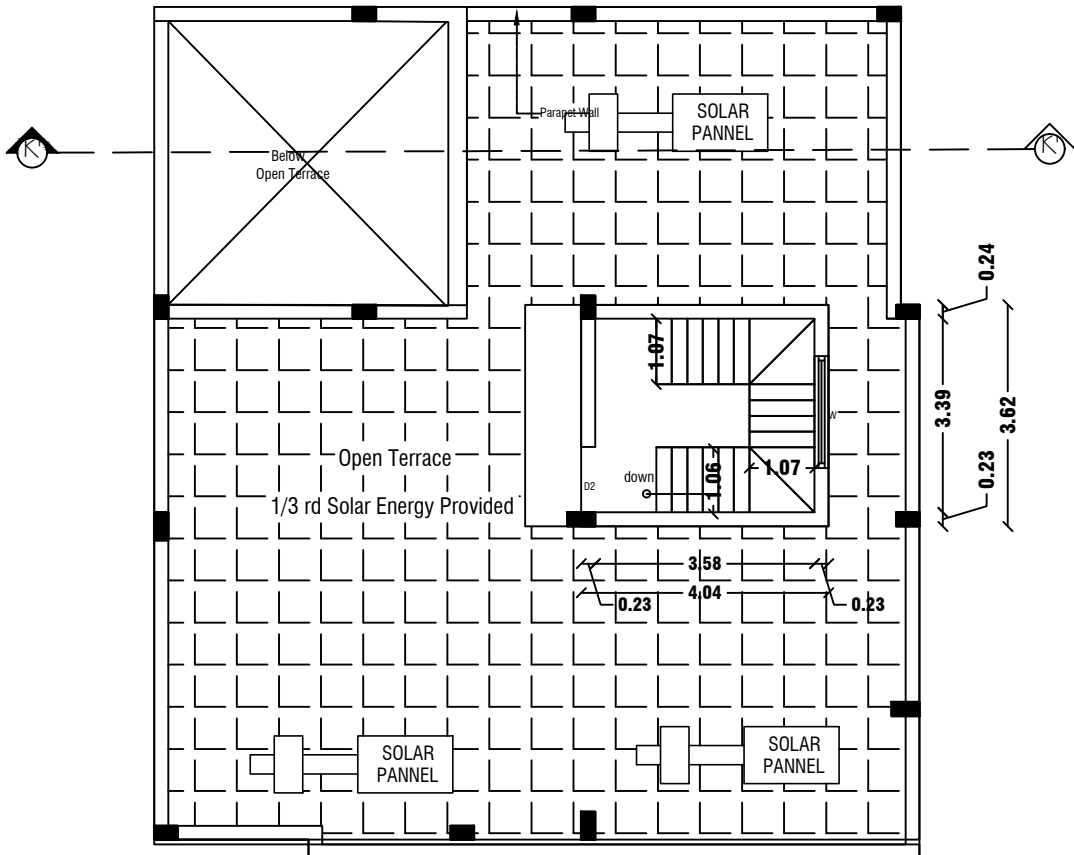


TERRACE FLOOR PLAN

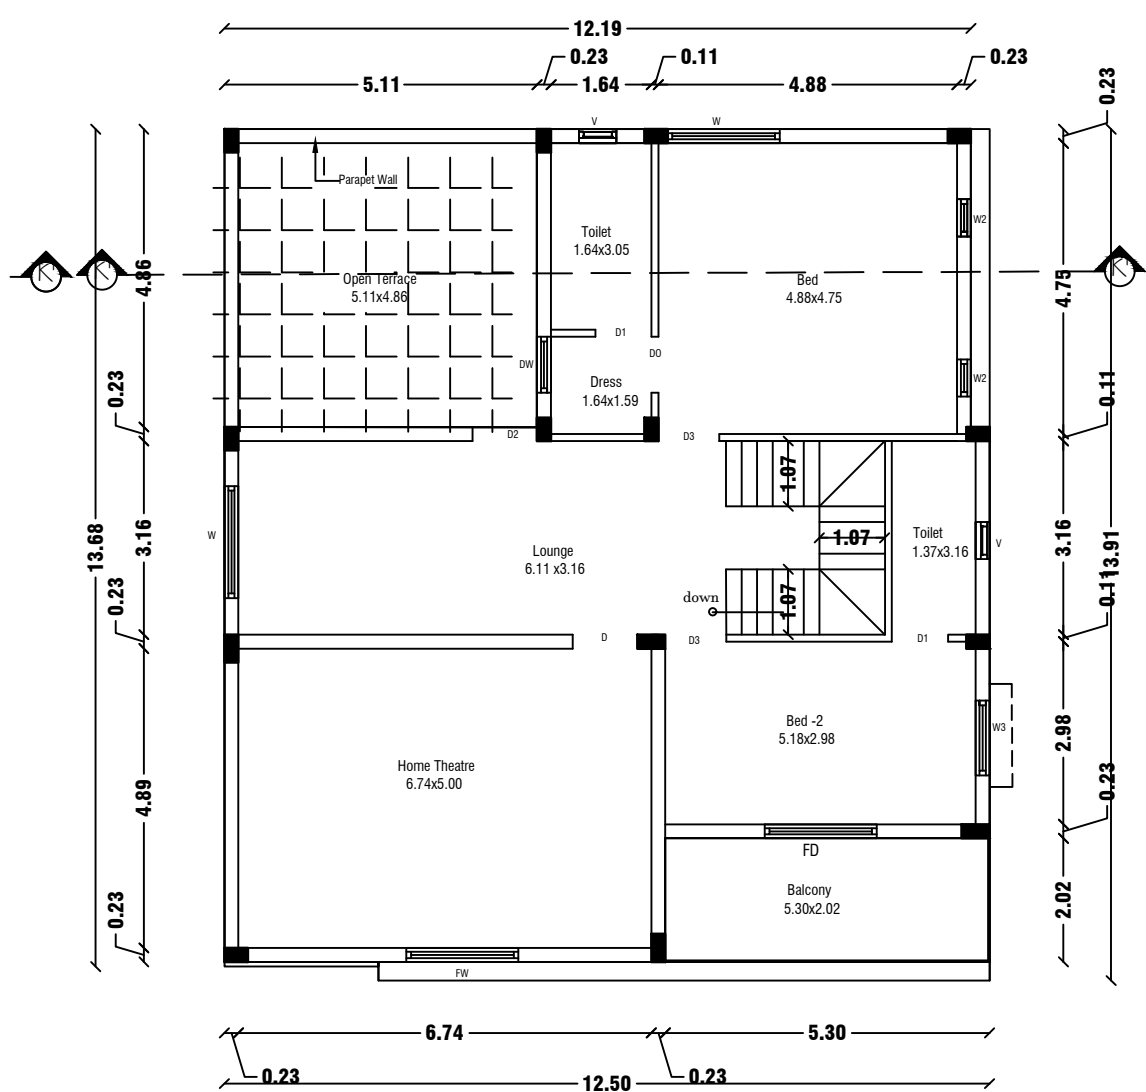

FIRST FLOOR PLAN

Centralized AC Provided

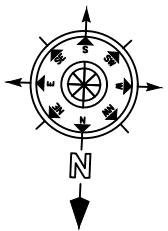

SHEET NO: 37/45

BLOCK NO:42,43

NOTE:

1. DTCP CHENNAI - FILE NO. 24229/2021, DT. 12.01.2022. PLANNING PERMISSION CONCURRENCE NO:03/2022.
2. DTCP SALEM - FILE NO. 3213/2021, DT. 18.03.2022. PLANNING PERMISSION NO: 17/2022.
3. LOCAL BODY - FILE NO. 115/2022, DT.30.05.2022. PLANNING PERMISSION NO:20/2022-2023.

JOINERY DETAILS

REF. ID	DESCRIPTIONS	SIZES
MD	MAIN DOOR	1.20X2.10
D1	DOOR	0.90X2.10
D3	DOOR	0.87X2.10
PD	POOJA DOOR	1.80X2.10
UO	UTILITY OPEN	1.20X2.10
FW	FRENCH WINDOW	1.80X1.50
W	WINDOW	1.80X1.50
W1	WINDOW	1.22X1.50
W2	WINDOW	0.61X0.90
W3	WINDOW	0.46X0.90
V	VENTILATOR	0.91X0.61

AREA DETAILS

S.No	PARTICULARS	S.MT		
1	TOTAL AREA OF THE SITE (AS PER PATTA) Also Consider For Approval	36205.00	NON FSI AREA	FSI AREA
2	TOTAL AREA OF THE SITE (AS PER DOCUMENT)	36219.00	DEDUCTI ON	
3	BLOCK-42,43(AREA-G.F)	192.86	-	192.8600 000
4	BLOCK-42,43(AREA-F.F)	143.65	-	143.6500 000
5	BLOCK-42,43(AREA-Head Room)	14.62	14.62	-
	TOTAL AREA	351.13000 00	14.62000 00	336.5100 000

APPLICANT

K. P. S.

M/s. NAAVAL PROPERTIES AND DEVELOPERS LLP

ENGINEER




Shrinivas

Er.A.Harikumar,M.E.(struct),AMIE,MISTE,A.I.V,
Structural Eng,Chartered Eng(I),Approved Valuer,
TN.Govt.Registered Professional of DTCP(HNTDA)

Name of Profession	R.E	R.S.E	C.E	B.Q.A
Grade	I.I	I	I	I.I
Reg.No's	01/2019	11/2022	01/2019	01/2019


#6G, 1st Floor, CIVIL TEC, Tank Street,
Hosur-635109, Email-civiltec261@gmail.com,
Cell:95243-20261, 94449-34817.

CIVIL TEC - Er.Harikumar-9524320261

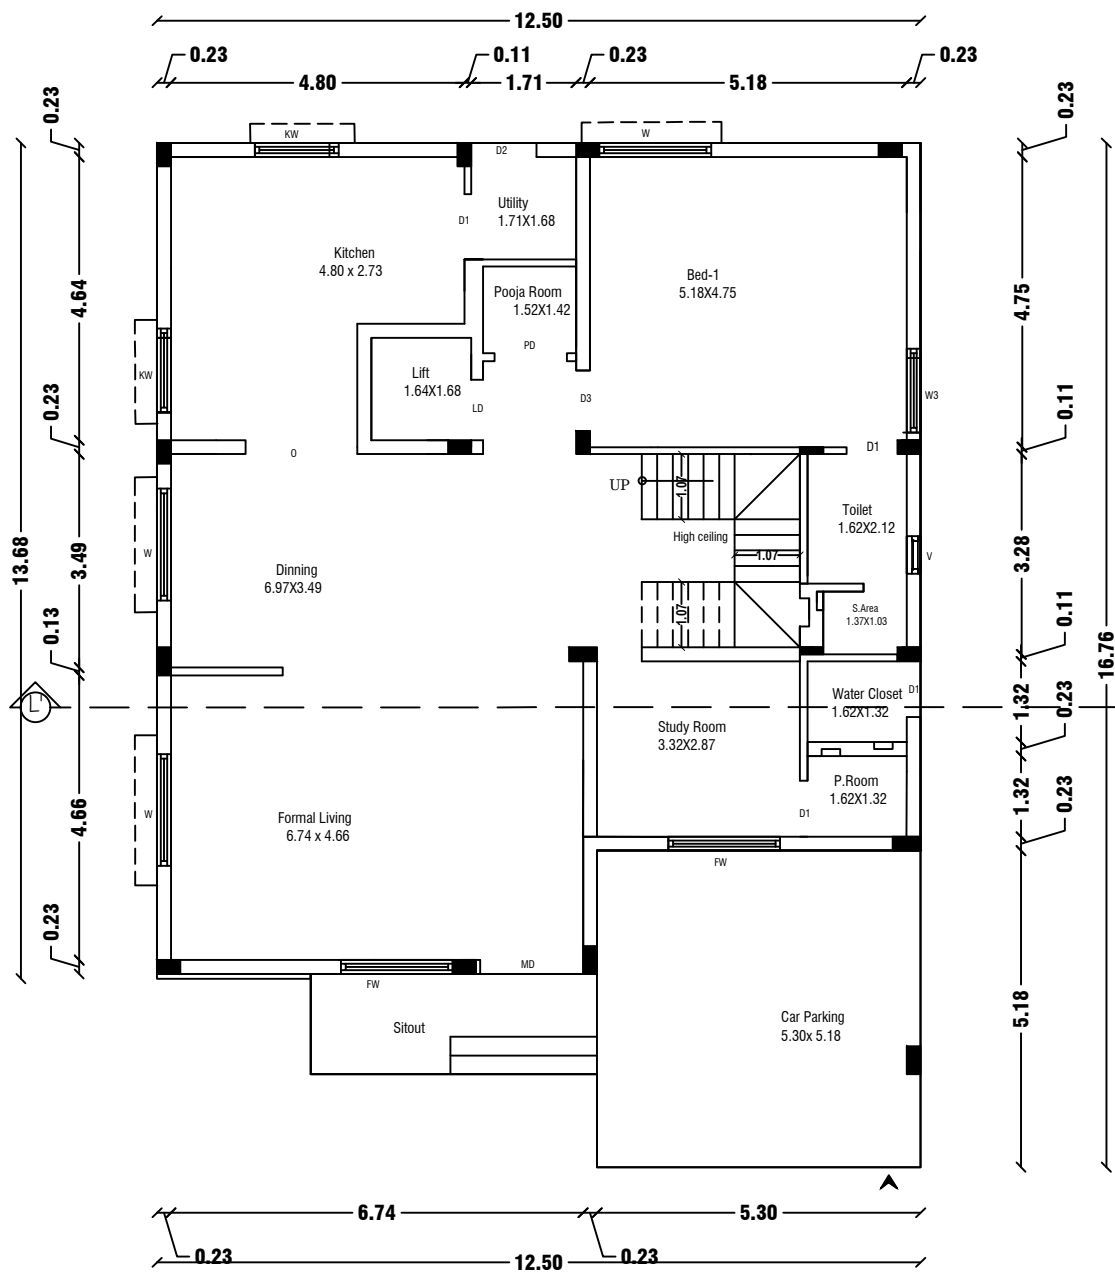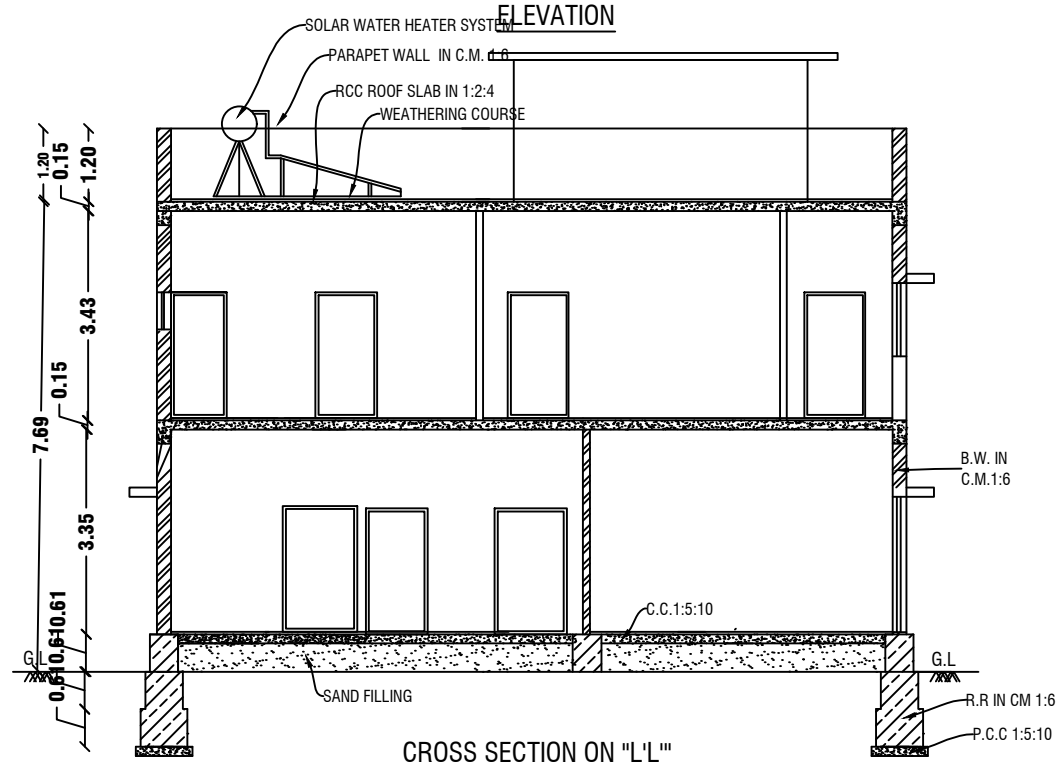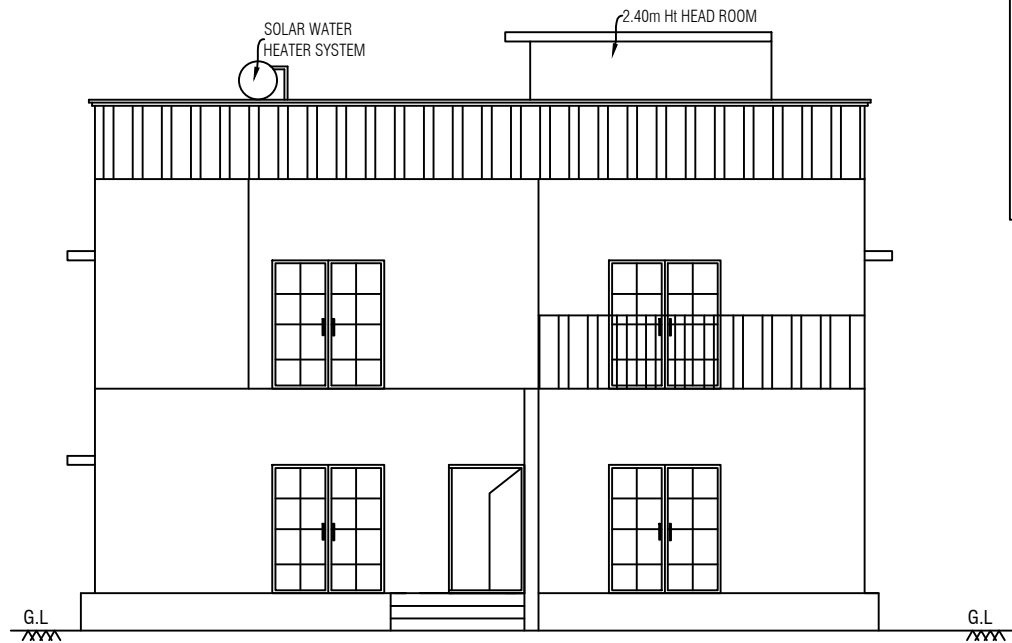


GROUND FLOOR PLAN
Centralized AC Provided


REVISED PLAN SHOWING THE R.C.C ROOF RESIDENTIAL GATED COMMUNITY BUILDING
OF "M/s.NAAVAL PROPERTIES AND DEVELOPERS LLP" IN S.F.No: 9/1B,10/2A1B,13/1A,
AT KANNANKURICHI VILLAGE & TOWN PANCHAYAT, SALEM TALUK, SALEM DISTRICT.
SCALE 1:100

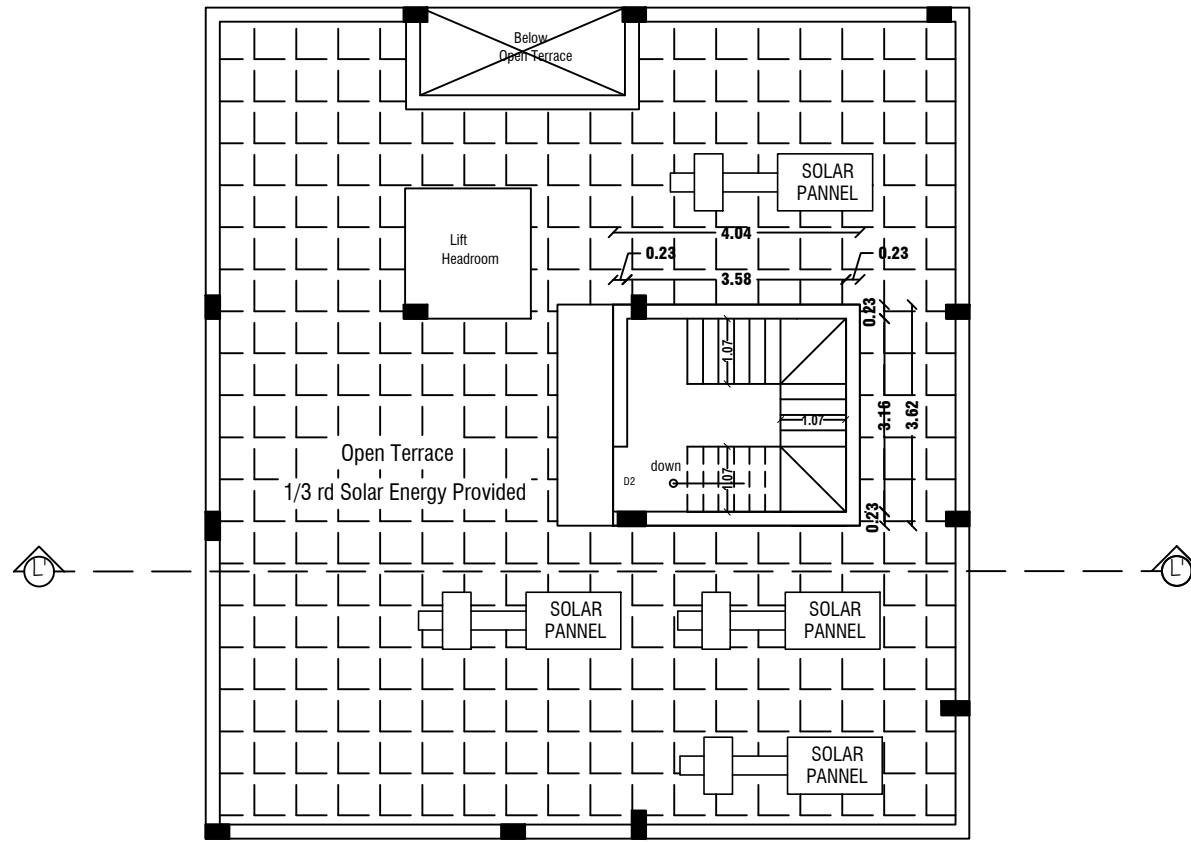

TERRACE FLOOR PLAN

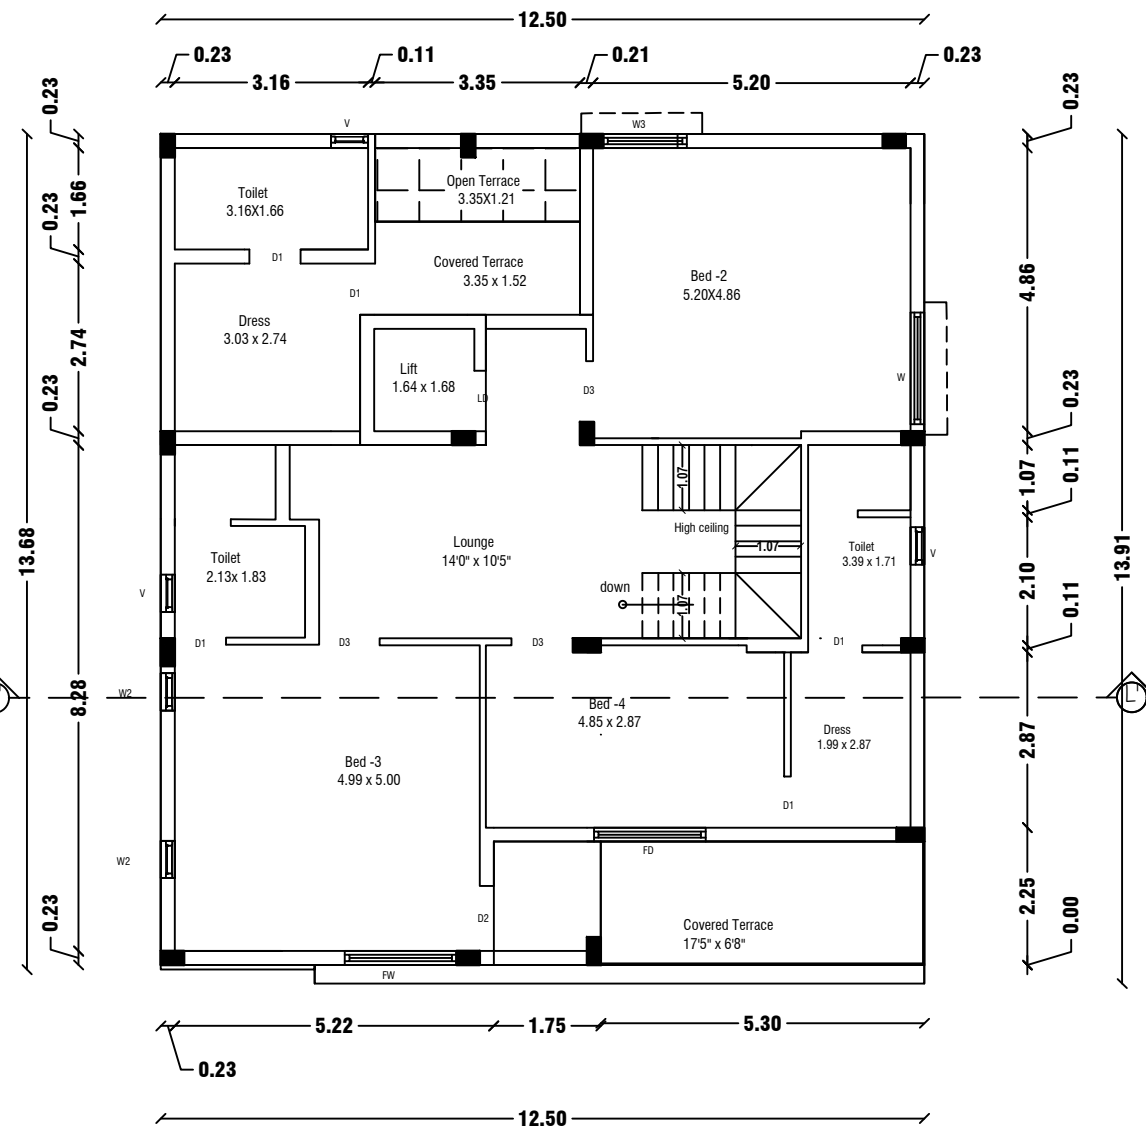

FIRST FLOOR PLAN
Centralized AC Provided

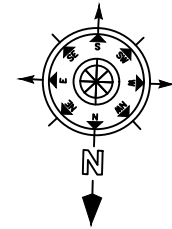

SHEET NO: 38/45

BLOCK NO:44

NOTE:

1. DTCP CHENNAI - FILE NO. 24229/2021,DT.12.01.2022.
PLANNING PERMISSION CONCURRENCE NO:03/2022.
2. DTCP SALEM - FILE NO. 3213/2021, DT.18.03.2022.
PLANNING PERMISSION NO:17/2022.
3. LOCAL BODY - FILE NO. 115/2022, DT.30.05.2022.
PLANNING PERMISSION NO:20/2022-2023.

JOINERY DETAILS

REF. ID	DESCRIPTIONS	SIZES
MD	MAIN DOOR	1.20X2.10
D1	DOOR	1.00X2.10
FD	FRENCH DOOR	1.83X2.10
D3	DOOR	0.87X2.10
D4	DOOR	0.76X2.10
PD	POOJA DOOR	1.80X2.10
DO	DRESS OPEN	1.00X2.10
FW	FRENCH WINDOW	1.80X1.50
W	WINDOW	1.80X1.50
W1	WINDOW	1.22X1.50
W2	WINDOW	0.61X0.90
KW	KITCHEN WINDOW	1.37X1.22
V	VENTILATOR	0.91X0.61

AREA DETAILS

S.No	PARTICULARS	S.MT		
1	TOTAL AREA OF THE SITE (AS PER PATT) Also Consider For Approval	36205.00	NON FSI AREA	FSI AREA
2	TOTAL AREA OF THE SITE (AS PER DOCUMENT)	36219.00	DUCTI ON	
3	BLOCK-44(AREA-G.F)	194.42	-	194.42
4	BLOCK-44(AREA-F.F)	165.17	-	165.17
5	BLOCK-44(AREA-Head Room)	25.00	25.00	-
	TOTAL AREA	384.59	25.00	359.59

APPLICANT

[Signature]

M/s. NAAVAL PROPERTIES AND DEVELOPERS LLP

ENGINEER


[Signature]

Er.A.Harikumar,M.E.,(struct),AMIE,MISTE,I.I.V,
Structural Eng.,Chartered Eng(I),Approved Valuer,
TN.Govt.Registered Professional of DTCP(HNTDA)


Name of Profession	R.E	R.S.E	C.E	B.Q.A
Grade	I.I	I	I	I.I
Reg.No's	01/2019	11/2022	01/2019	01/2019

#6G, 1st Floor, CIVIL TEC, Tank Street,
Hosur-635109, Email:civiltec261@gmail.com,
Cell:95243-20261, 94449-34817.


CIVIL TEC - Er.Harikumar-9524320261

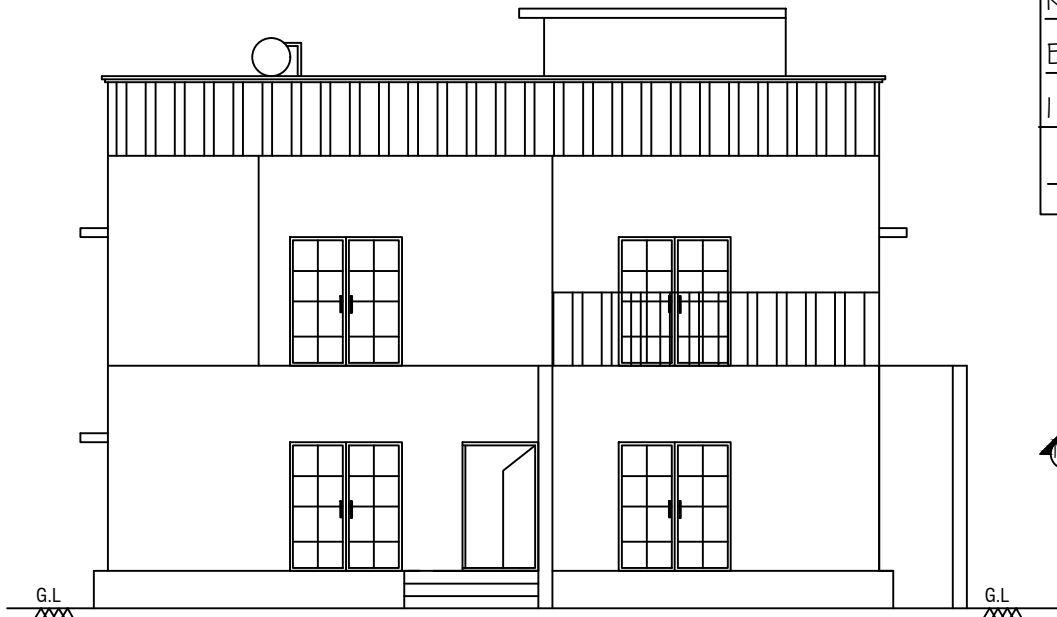

ELEVATION

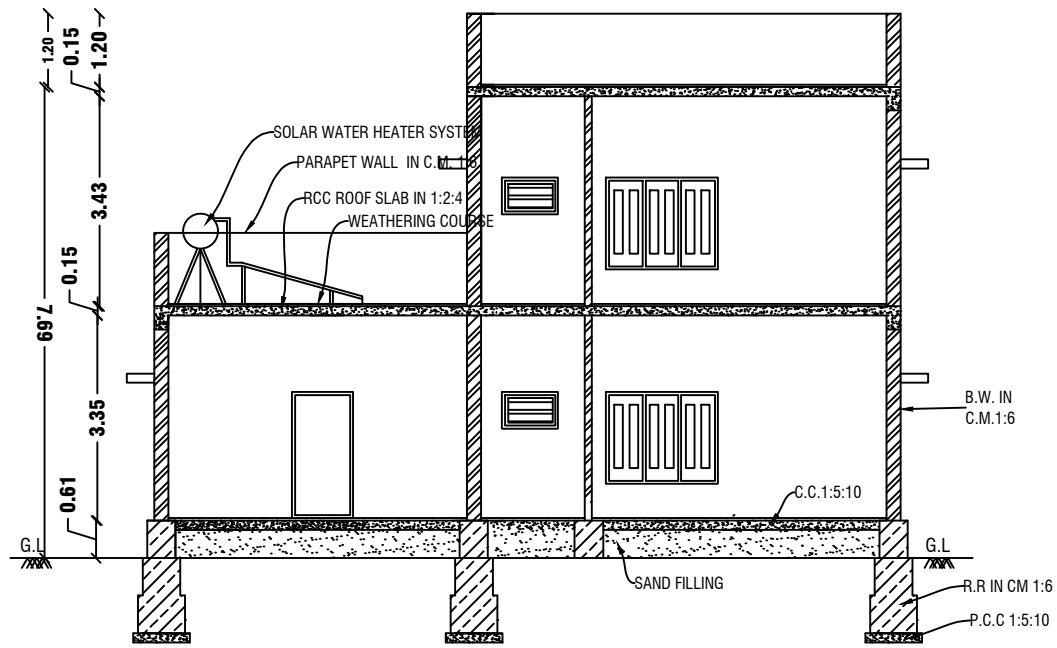


CROSS SECTION ON "M/M"

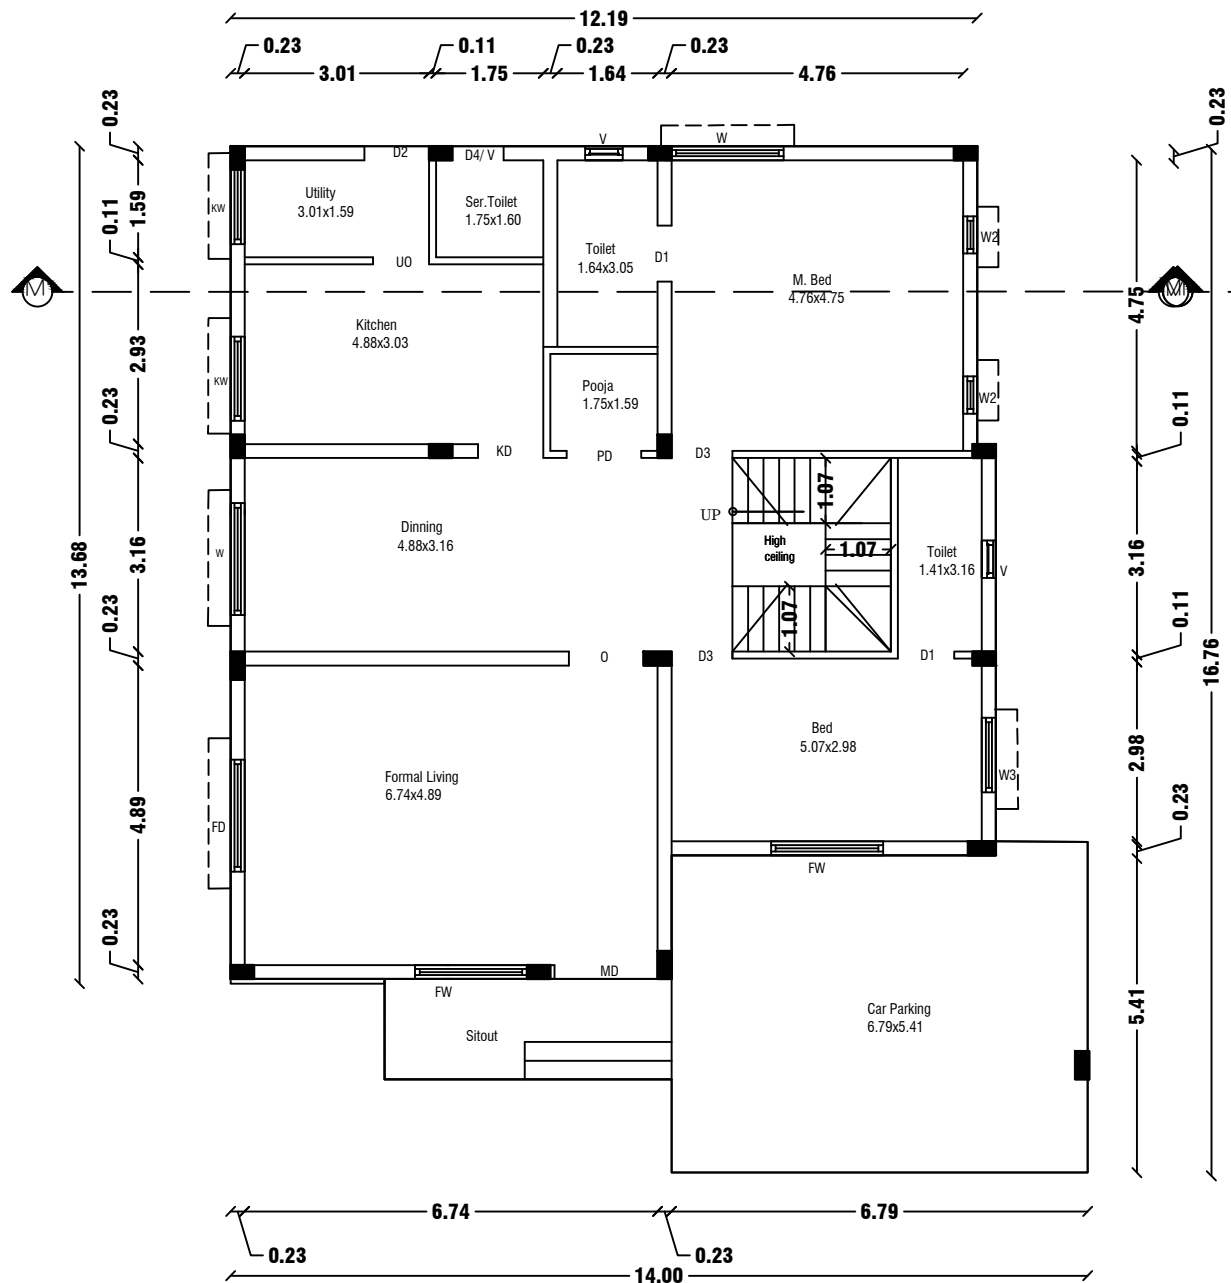


GROUND FLOOR PLAN

Centralized AC Provided

REVISED PLAN SHOWING THE R.C.C ROOF RESIDENTIAL GATED COMMUNITY BUILDING OF "M/s.NAAVAL PROPERTIES AND DEVELOPERS LLP" IN S.F.No: 9/1 B, 10/2A1 B, 13/1 A, AT KANNANKURICHI VILLAGE & TOWN PANCHAYAT, SALEM TALUK, SALEM DISTRICT. SCALE 1:100

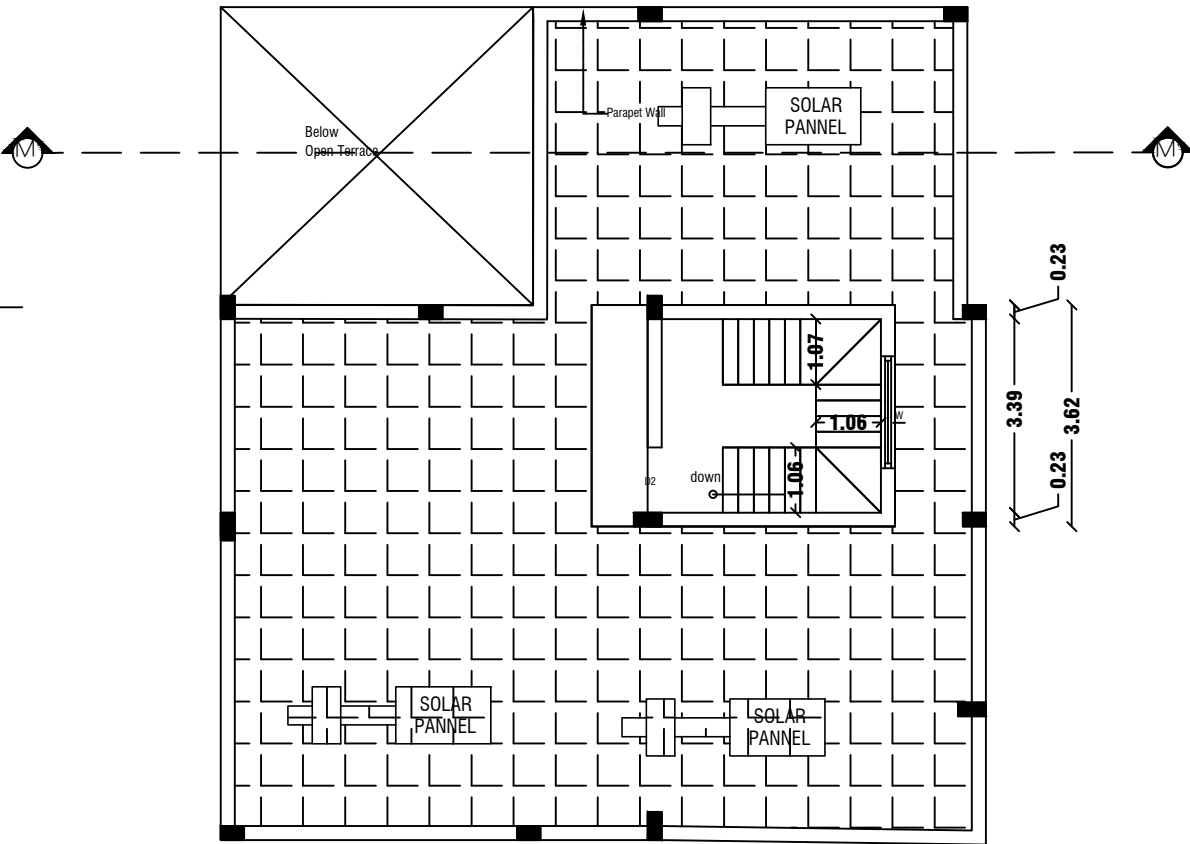


TERRACE FLOOR PLAN

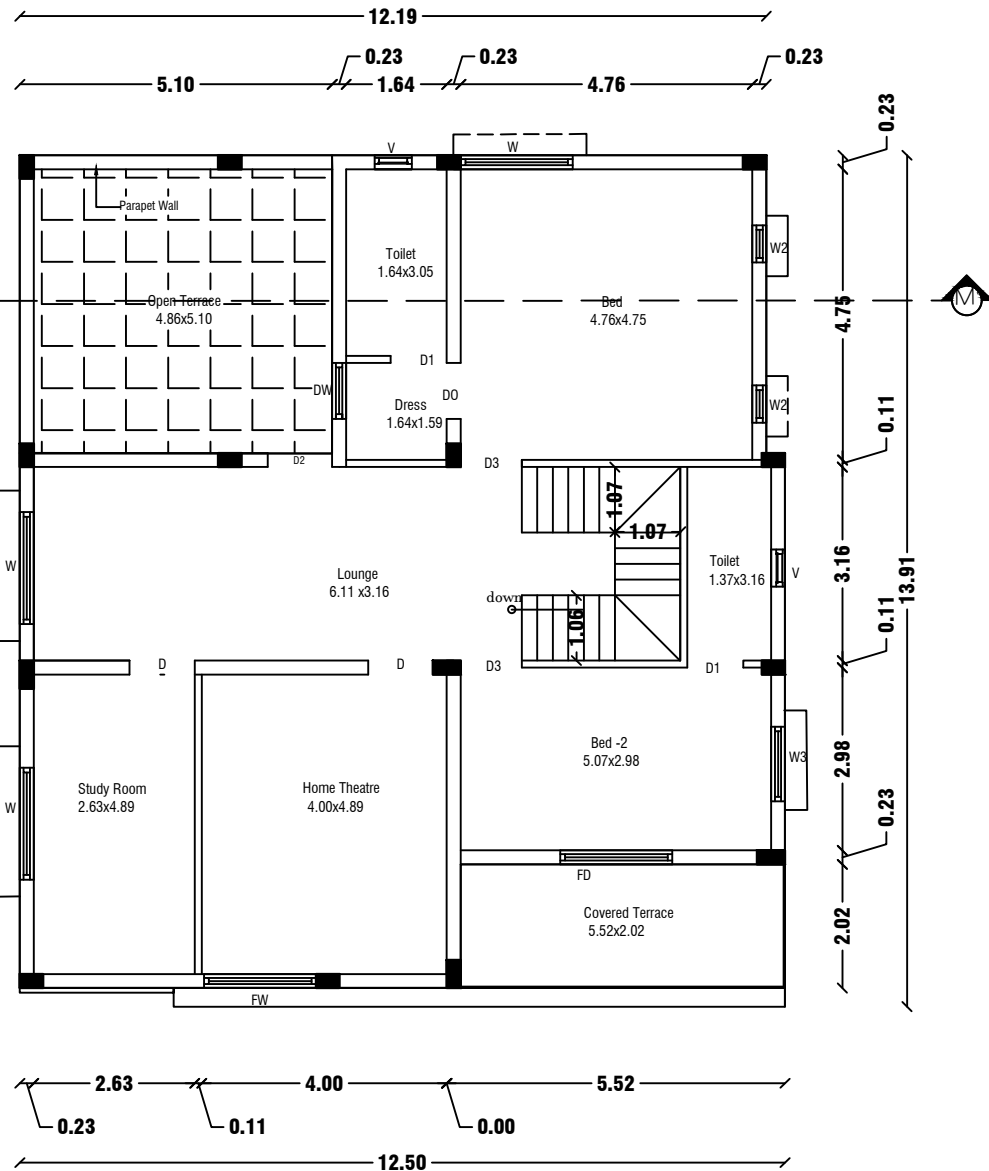

FIRST FLOOR PLAN

Centralized AC Provided

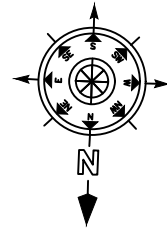

SHEET NO: 39/45

BLOCK NO:45

NOTE:

1. DTCP CHENNAI - FILE NO. 24229/2021,DT.12.01.2022. PLANNING PERMISSION CONCURRENCE NO:03/2022.
2. DTCP SALEM - FILE NO. 3213/2021, DT.18.03.2022. PLANNING PERMISSION NO:17/2022.
3. LOCAL BODY - FILE NO. 115/2022, DT.30.05.2022. PLANNING PERMISSION NO:20/2022-2023.

JOINERY DETAILS

REF. ID	DESCRIPTIONS	SIZES
MD	MAIN DOOR	1.20X2.10
D1	DOOR	1.00X2.10
FD	FRENCH DOOR	1.83X2.10
D3	DOOR	0.87X2.10
D4	DOOR	0.76X2.10
PD	POOJA DOOR	1.80X2.10
D0	DRESS OPEN	1.00X2.10
FW	FRENCH WINDOW	1.80X1.50
W	WINDOW	1.80X1.50
W1	WINDOW	1.22X1.50
W2	WINDOW	0.61X0.90
KW	KITCHEN WINDOW	1.37X1.22
V	VENTILATOR	0.91X0.61

AREA DETAILS

S.No	PARTICULARS	S.MT		
1	TOTAL AREA OF THE SITE (AS PER PATT) Also Consider For Approval	36205.00	NON FSI AREA	FSI AREA
2	TOTAL AREA OF THE SITE (AS PER DOCUMENT)	36219.00	DEDUCTI ON	
3	BLOCK-45(AREA-G.F)	201.03	-	201.03
4	BLOCK-45(AREA-F.F)	143.66	-	143.66
5	BLOCK-45(AREA-Head Room)	14.62	14.62	-
	TOTAL AREA	359.31	14.62	344.69

APPLICANT

[Signature]

M/s. NAAVAL PROPERTIES AND DEVELOPERS LLP

ENGINEER




[Signature]

Er.A.Harikumar,M.E.,(struct),AMIE,MISTE,A.I.V, Structural Eng,Chartered Eng(I),Approved Valuer, TN.Govt.Registered Professional of DTCP(HNTDA)

Name of Profession	R.E	R.S.E	C.E	B.Q.A
Grade	I.I	I	I	I.I
Reg.No's	01/2019	11/2022	01/2019	01/2019


#6G, 1st Floor, CIVIL TEC, Tank Street, Hosur-635109, Email-civiltec261@gmail.com, Cell:95243-20261, 94449-34817.

CIVIL TEC - Er.Harikumar-9524320261

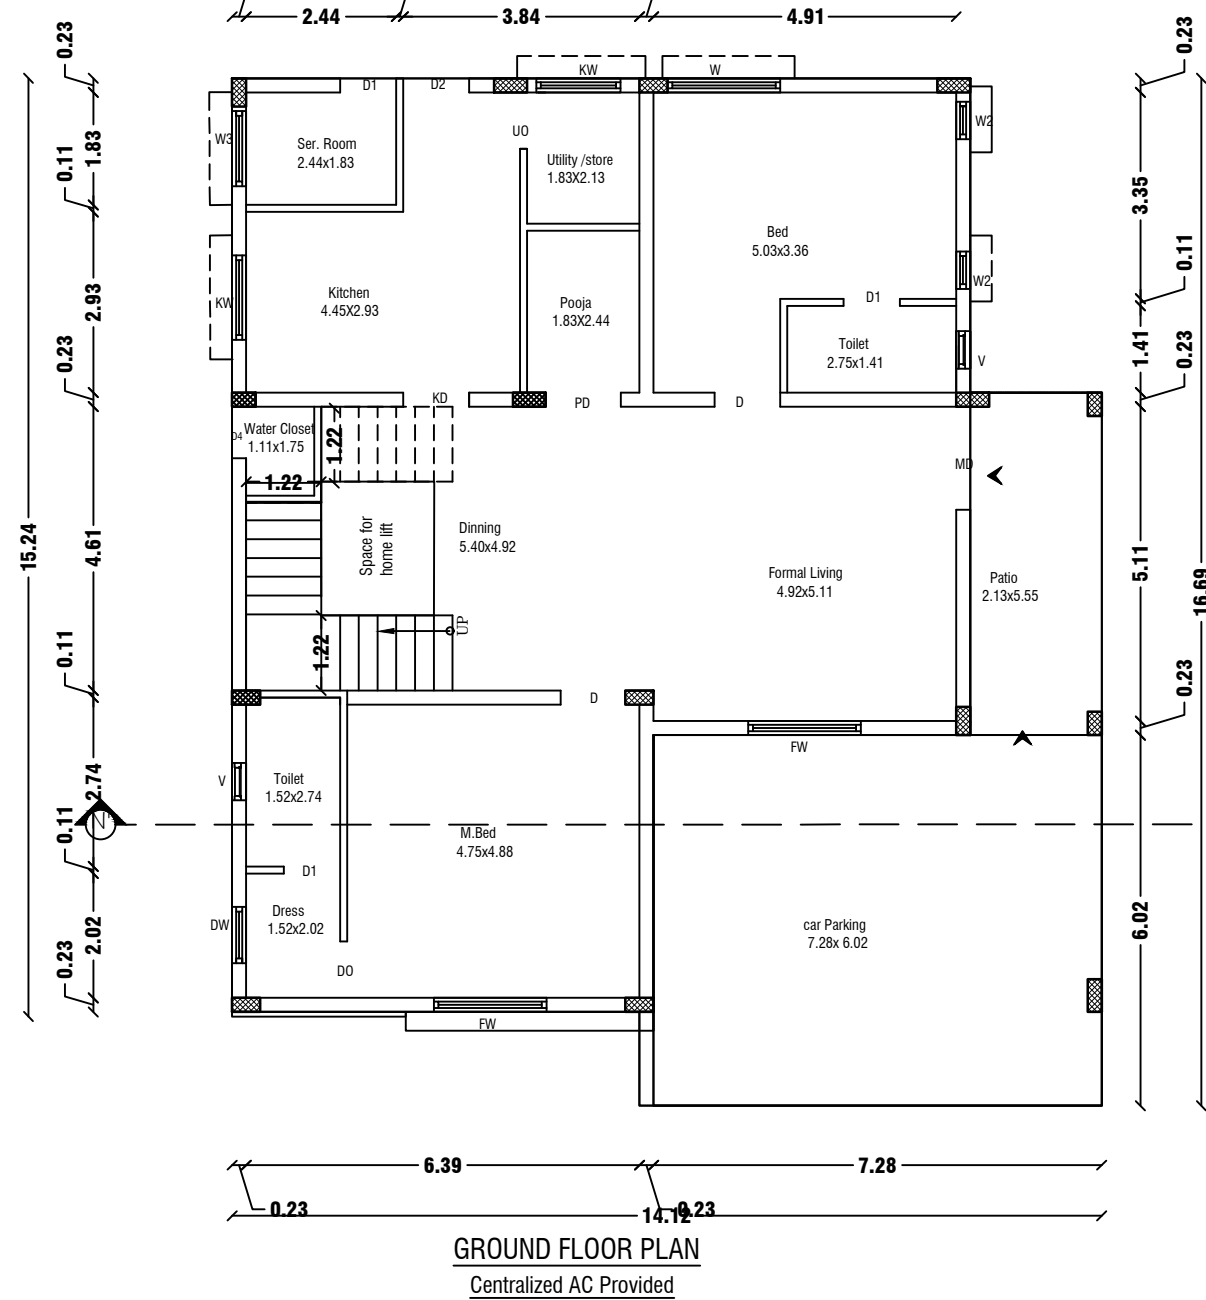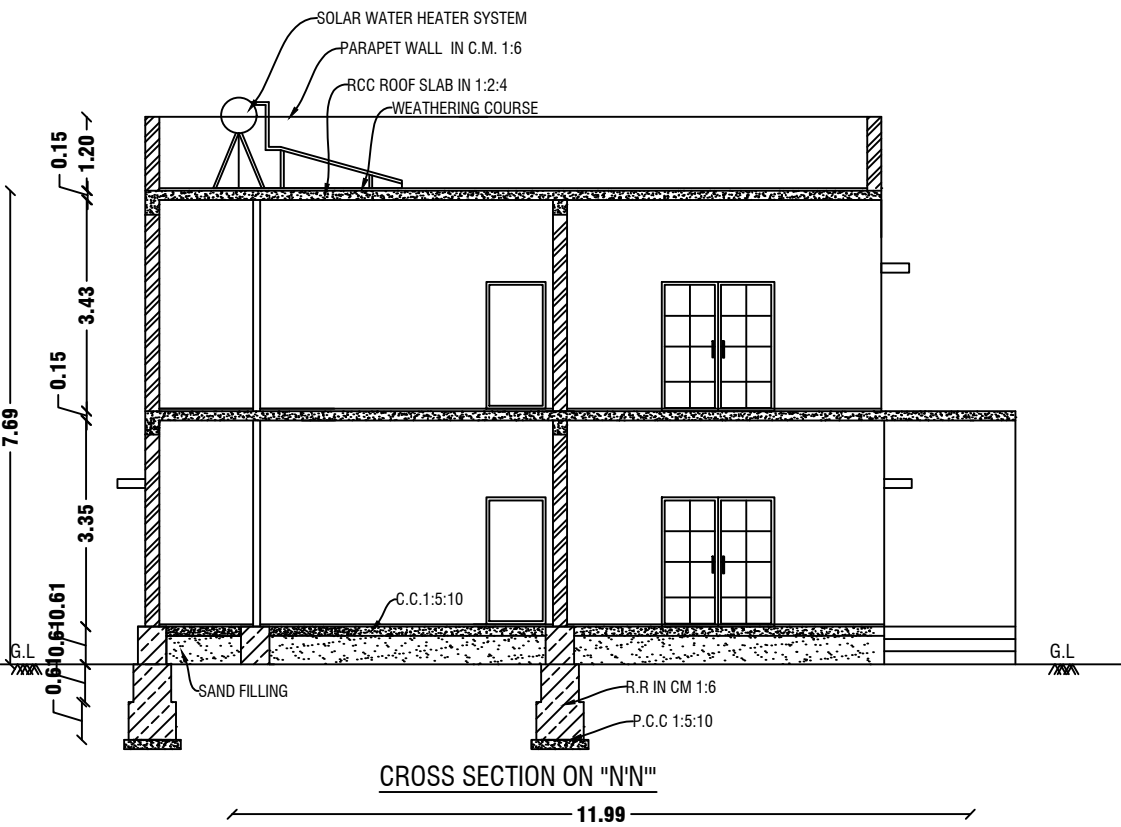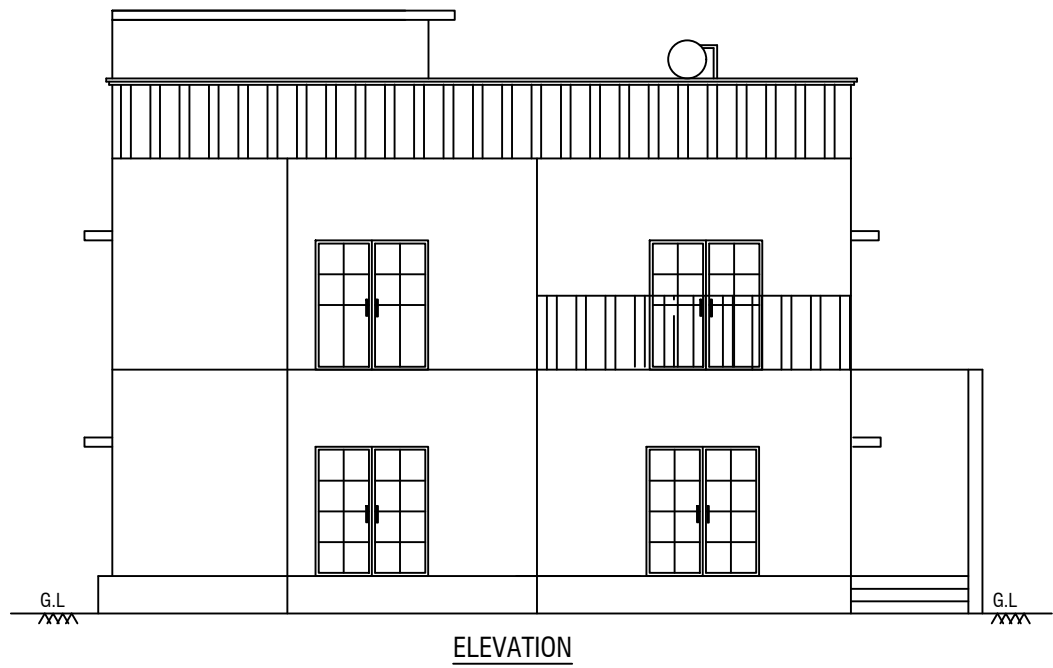


GROUND FLOOR PLAN
Centralized AC Provided


REVISED PLAN SHOWING THE R.C.C ROOF RESIDENTIAL GATED COMMUNITY
BUILDING OF "M/s.NAAVAL PROPERTIES AND DEVELOPERS LLP" IN S.F.No: 9/1B,
10/2A1B,13/1A,AT KANNANKURICHI VILLAGE & TOWN PANCHAYAT, SALEM
TALUK, SALEM DISTRICT.
SCALE 1:100

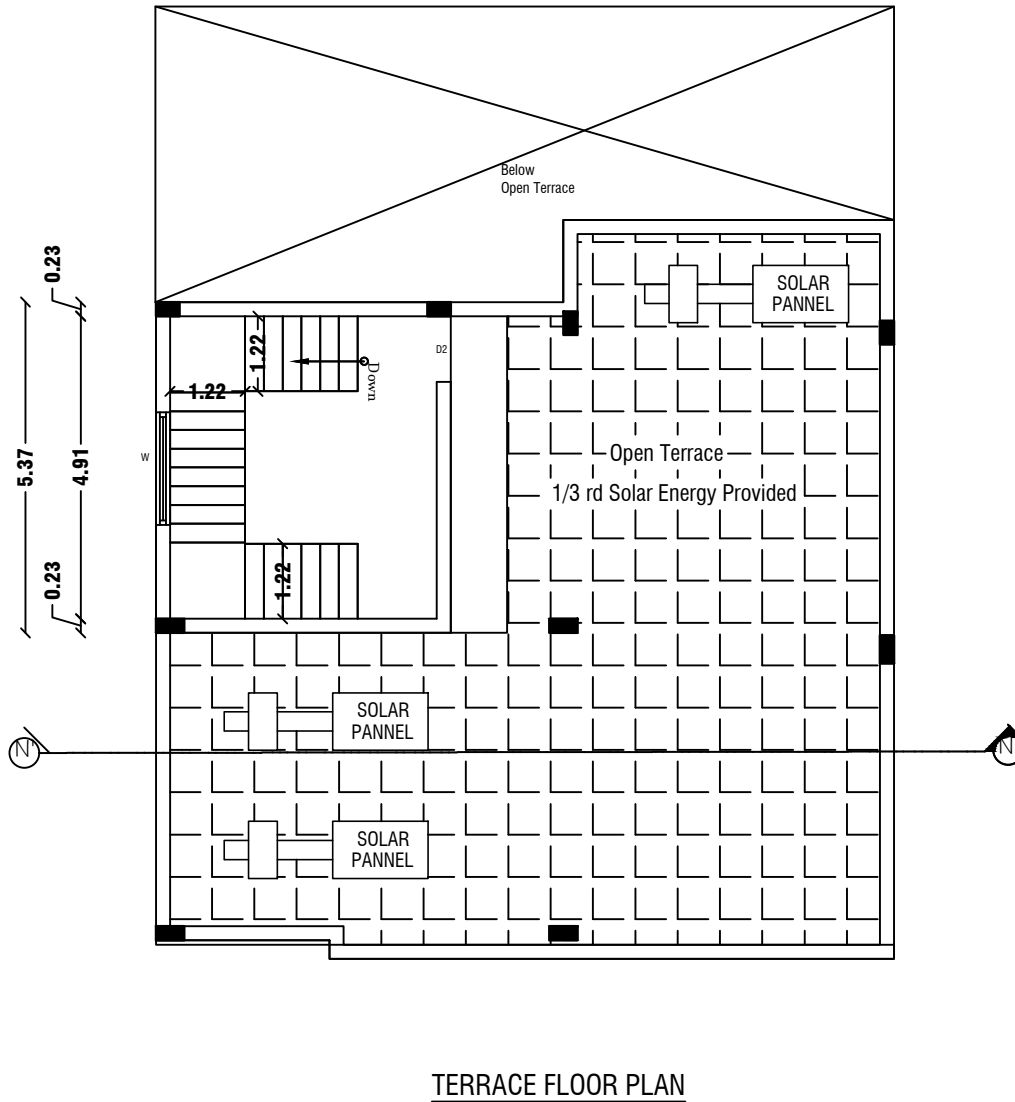

TERRACE FLOOR PLAN

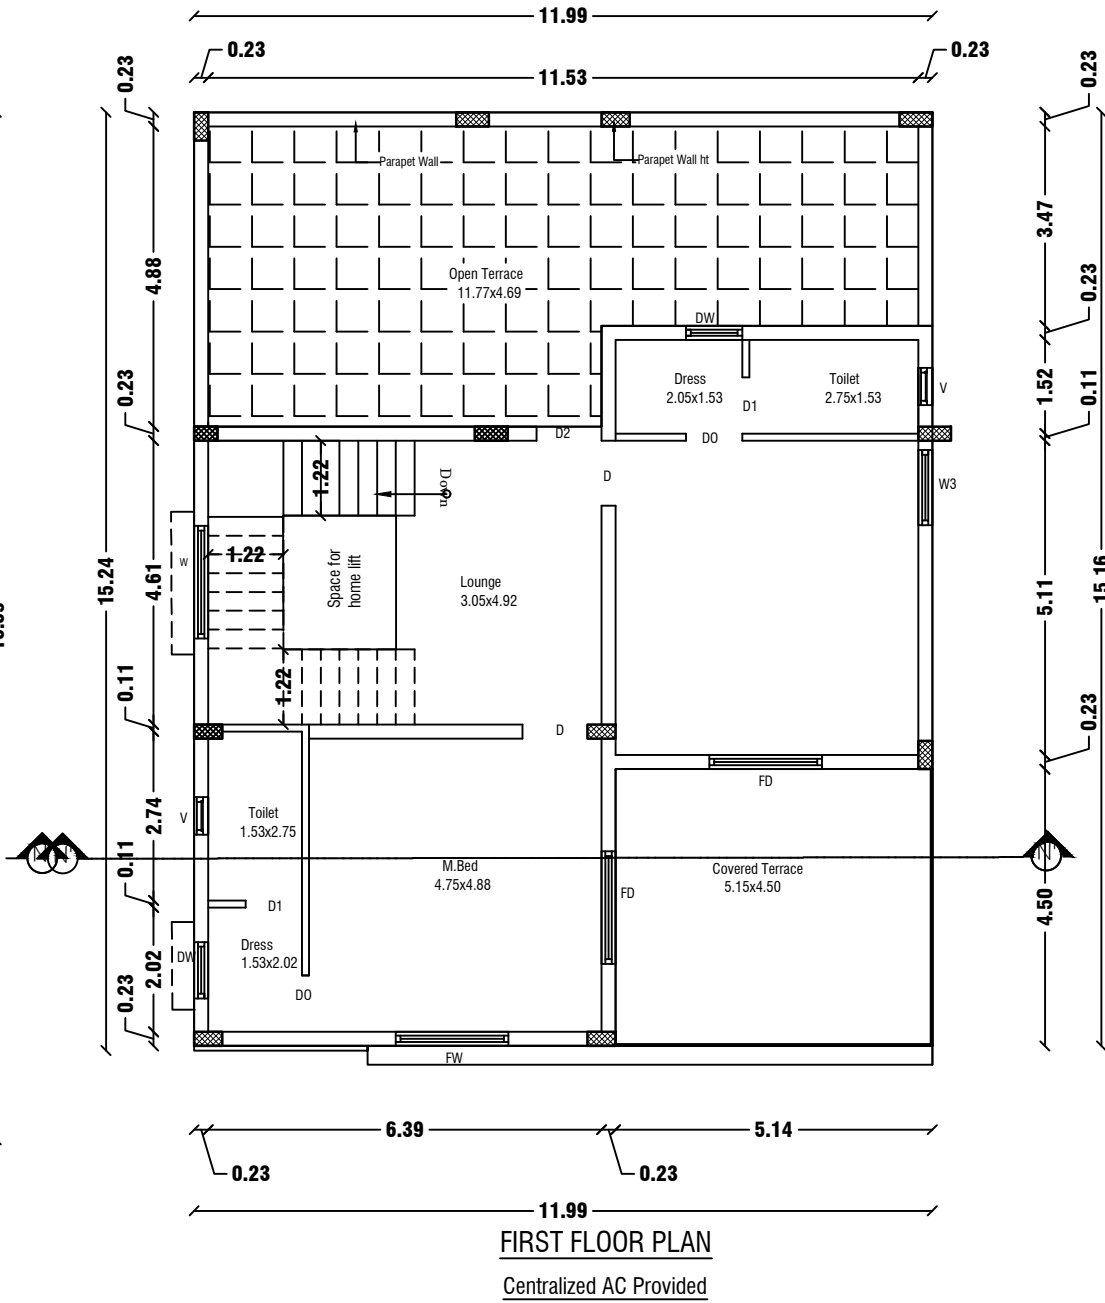

FIRST FLOOR PLAN
Centralized AC Provided

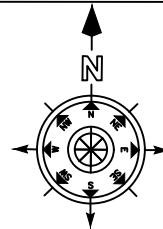

SHEET NO: 40/45

BLOCK NO:46

NOTE:

1. DTCF CHENNAI - FILE NO. 24229/2021,DT.12.01.2022.
PLANNING PERMISSION CONCURRENCE NO:03/2022.
2. DTCF SALEM - FILE NO. 3213/2021, DT.18.03.2022.
PLANNING PERMISSION NO:17/2022.
3. LOCAL BODY - FILE NO. 115/2022, DT.30.05.2022.
PLANNING PERMISSION NO:20/2022-2023.

JOINERY DETAILS

REF. ID	DESCRIPTIONS	SIZES
MD	MAIN DOOR	1.20X2.10
D1	DOOR	1.00X2.10
FD	FRENCH DOOR	1.83X2.10
D3	DOOR	0.87X2.10
D4	DOOR	0.76X2.10
PD	POOJA DOOR	1.80X2.10
DO	DRESS OPEN	1.00X2.10
FW	FRENCH WINDOW	1.80X1.50
W	WINDOW	1.80X1.50
W1	WINDOW	1.22X1.50
W2	WINDOW	0.61X0.90
KW	KITCHEN WINDOW	1.37X1.22
V	VENTILATOR	0.91X0.61

AREA DETAILS

S.No	PARTICULARS	S.MT		
1	TOTAL AREA OF THE SITE (AS PER PATTA) Also Consider For Approval	36205.00	NON FSI AREA	FSI AREA
2	TOTAL AREA OF THE SITE (AS PER DOCUMENT)	36219.00	DEDUCTI ON	
3	BLOCK-46(AREA-G.F)	214.69	-	214.6900 000
4	BLOCK-46(AREA-F.F)	129.39	-	129.3900 000
5	BLOCK-46(AREA-Head Room)	25.72	25.72	-
	TOTAL AREA	369.80000 00	25.72000 00	344.0800 000

APPLICANT

[Signature]

M/s. NAAVAL PROPERTIES AND DEVELOPERS LLP

ENGINEER

[Signature]


Er.A.Harikumar,M.E.,(struct),AMIE,MISTE,A.I.V,
Structural Eng,Chartered Eng(I),Approved Valuer,
TN.Govt.Registered Professional of DTCF(HNTDA)

Name of Profession	R.E	R.S.E	C.E	B.Q.A
Grade	I.I	I	I	I.I
Reg.No's	01/2019	11/2022	01/2019	01/2019

#6G, 1st Floor, CIVIL TEC, Tank Street,
Hosur-635109, Email-civiltec261@gmail.com,
Cell:95243-20261, 94449-34817.

CIVIL TEC - Er.Harikumar-9524320261

REVISED PLAN SHOWING THE R.C.C ROOF RESIDENTIAL GATED COMMUNITY
BUILDING OF "M/s.NAAVAL PROPERTIES AND DEVELOPERS LLP" IN S.F.No: 9/1 B,
10/2A1 B, 13/1 A, AT KANNANKURICHI VILLAGE & TOWN PANCHAYAT, SALEM
TALUK, SALEM DISTRICT. SCALE 1:100

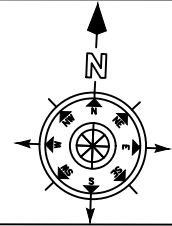

SHEET NO: 41/45

BLOCK NO:47

- NOTE:
1. DTCP CHENNAI - FILE NO. 24229/2021, DT. 12.01.2022.
PLANNING PERMISSION CONCURRENCE NO:03/2022.
 2. DTCP SALEM - FILE NO. 3213/2021, DT. 18.03.2022.
PLANNING PERMISSION NO:17/2022.
 3. LOCAL BODY - FILE NO. 115/2022, DT.30.05.2022.
PLANNING PERMISSION NO:20/2022-2023.

JOINERY DETAILS

REF. ID	DESCRIPTIONS	SIZES
MD	MAIN DOOR	1.20X2.10
D1	DOOR	1.00X2.10
FD	FRENCH DOOR	1.83X2.10
D3	DOOR	0.87X2.10
D4	DOOR	0.76X2.10
PD	POOJA DOOR	1.80X2.10
DO	DRESS OPEN	1.00X2.10
FW	FRENCH WINDOW	1.80X1.50
W	WINDOW	1.80X1.50
W1	WINDOW	1.22X1.50
W2	WINDOW	0.61X0.90
KW	KITCHEN WINDOW	1.37X1.22
V	VENTILATOR	0.91X0.61

AREA DETAILS

S.No	PARTICULARS	S.MT		
1	TOTAL AREA OF THE SITE (AS PER PATT) Also Consider For Approval	36205.00	NON FSI AREA	FSI AREA
2	TOTAL AREA OF THE SITE (AS PER DOCUMENT)	36219.00	DEDUCTI ON	
3	BLOCK-47 (AREA-G.F)	251.06	-	251.06
4	BLOCK-47 (AREA-F.F)	200.71	-	200.71
5	BLOCK-47 (AREA-Head Room)	27.77	27.77	-
	TOTAL AREA	479.54	27.77	451.77

APPLICANT

K. P. L.

M/s. NAAVAL PROPERTIES AND DEVELOPERS LLP

ENGINEER



Shrini

Er.A.Harikumar,M.E.,(struct),AMIE,MISTE,A.I.V,
Structural Eng,Chartered Eng(I),Approved Valuer,
TN.Govt.Registered Professional of DTCP(HNTDA)



Name of Profession	R.E	R.S.E	C.E	B.Q.A
Grade	I.I	I	I	I.I
Reg.No's	01/2019	11/2022	01/2019	01/2019

#6G, 1st Floor, CIVIL TEC, Tank Street,
Hosur-635109, Email-civiltec261@gmail.com,
Cell:95243-20261, 94449-34817.


CIVIL TEC - Er.Harikumar-9524320261

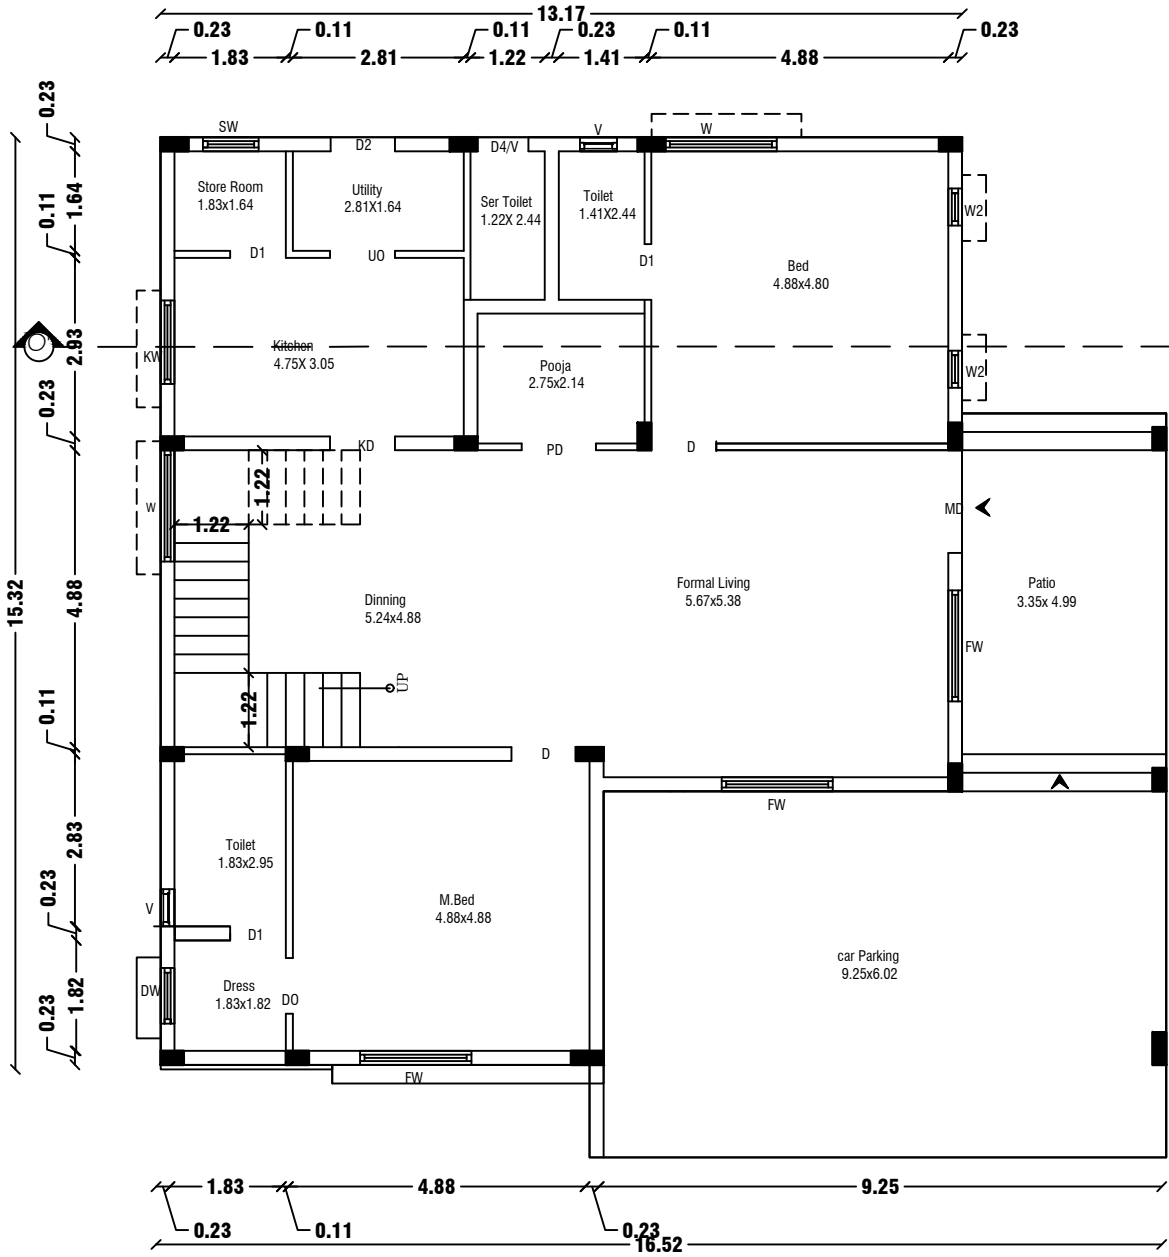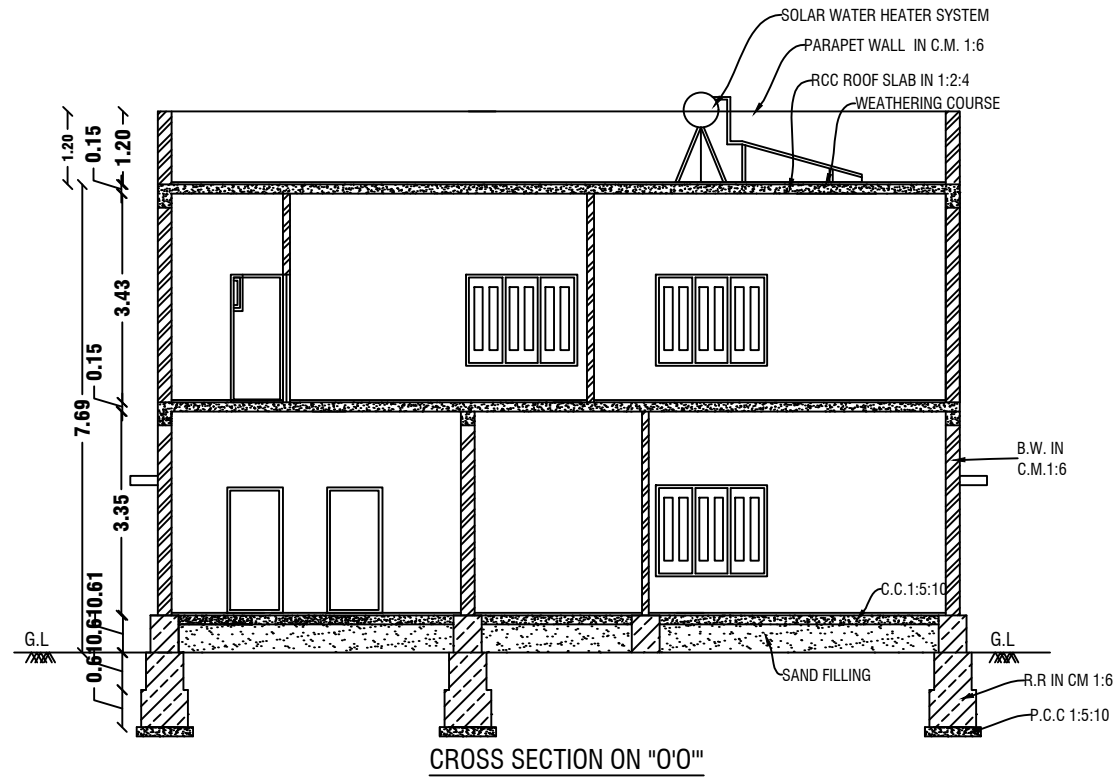

GROUND FLOOR PLAN
Centralized AC Provided

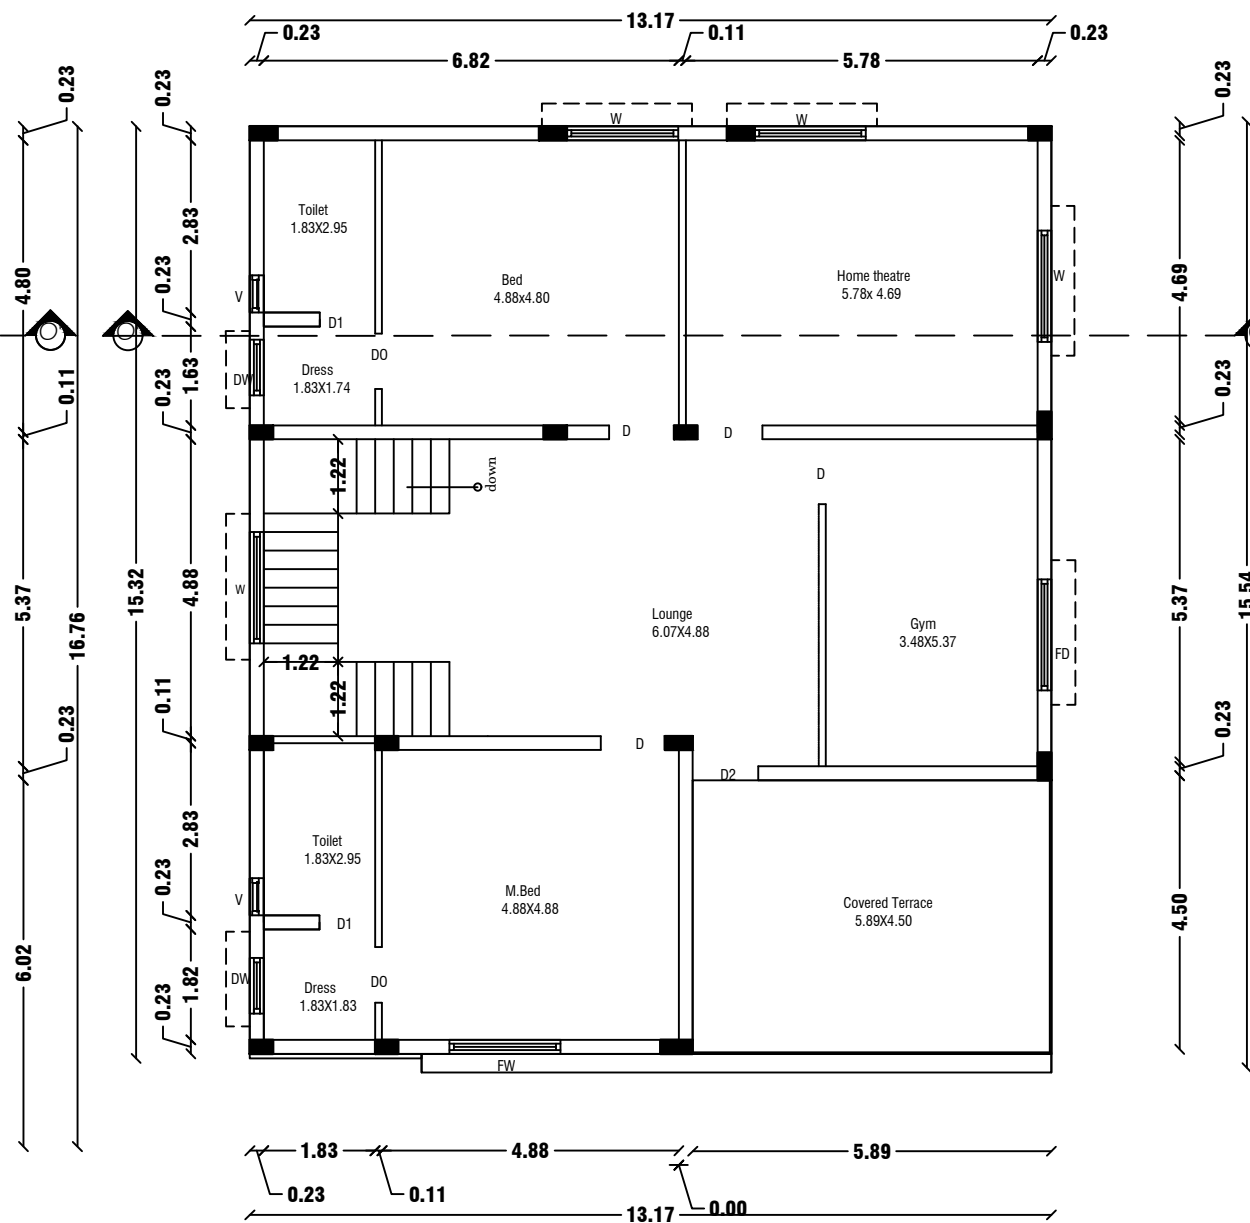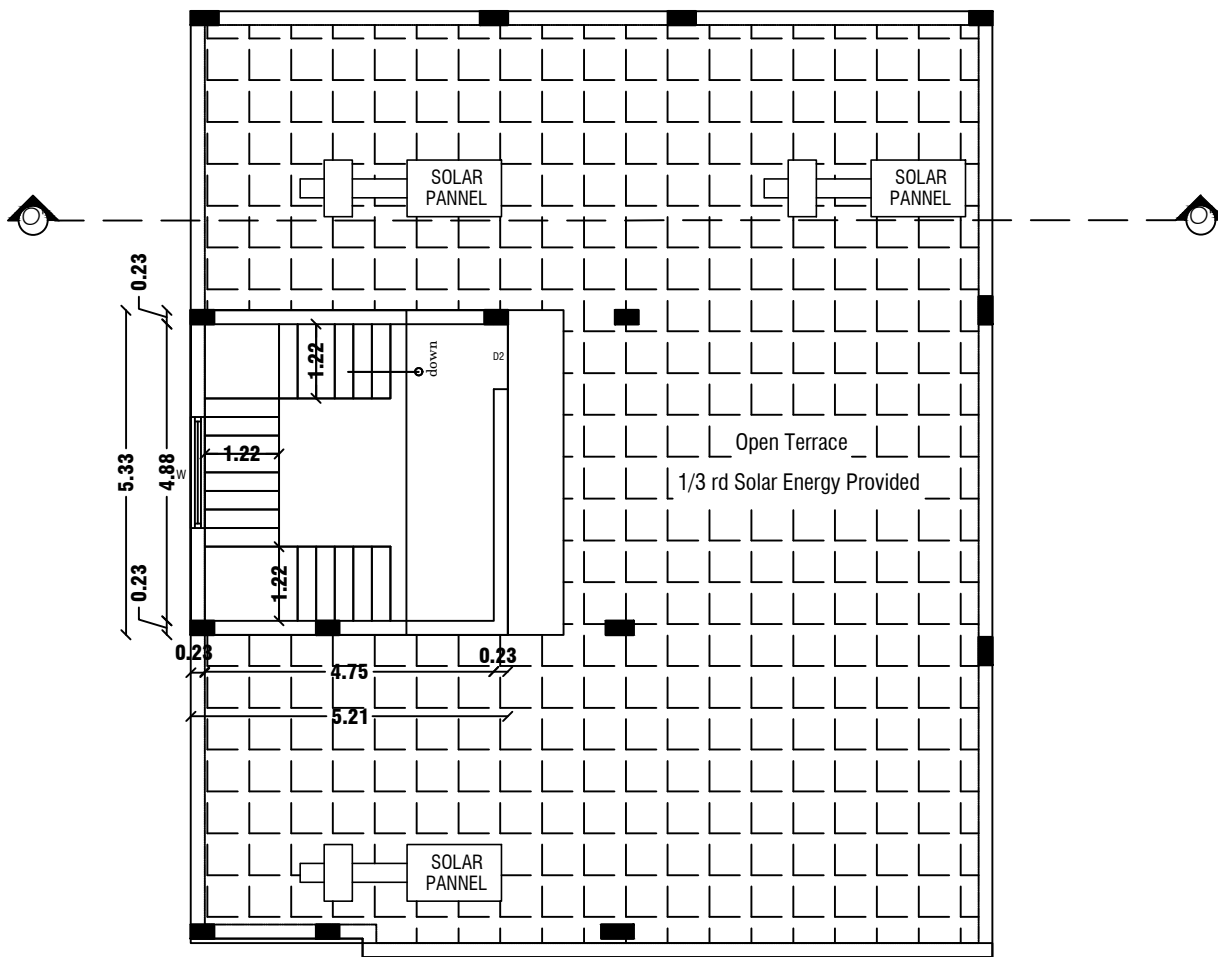



FIRST FLOOR PLAN
Centralized AC Provided

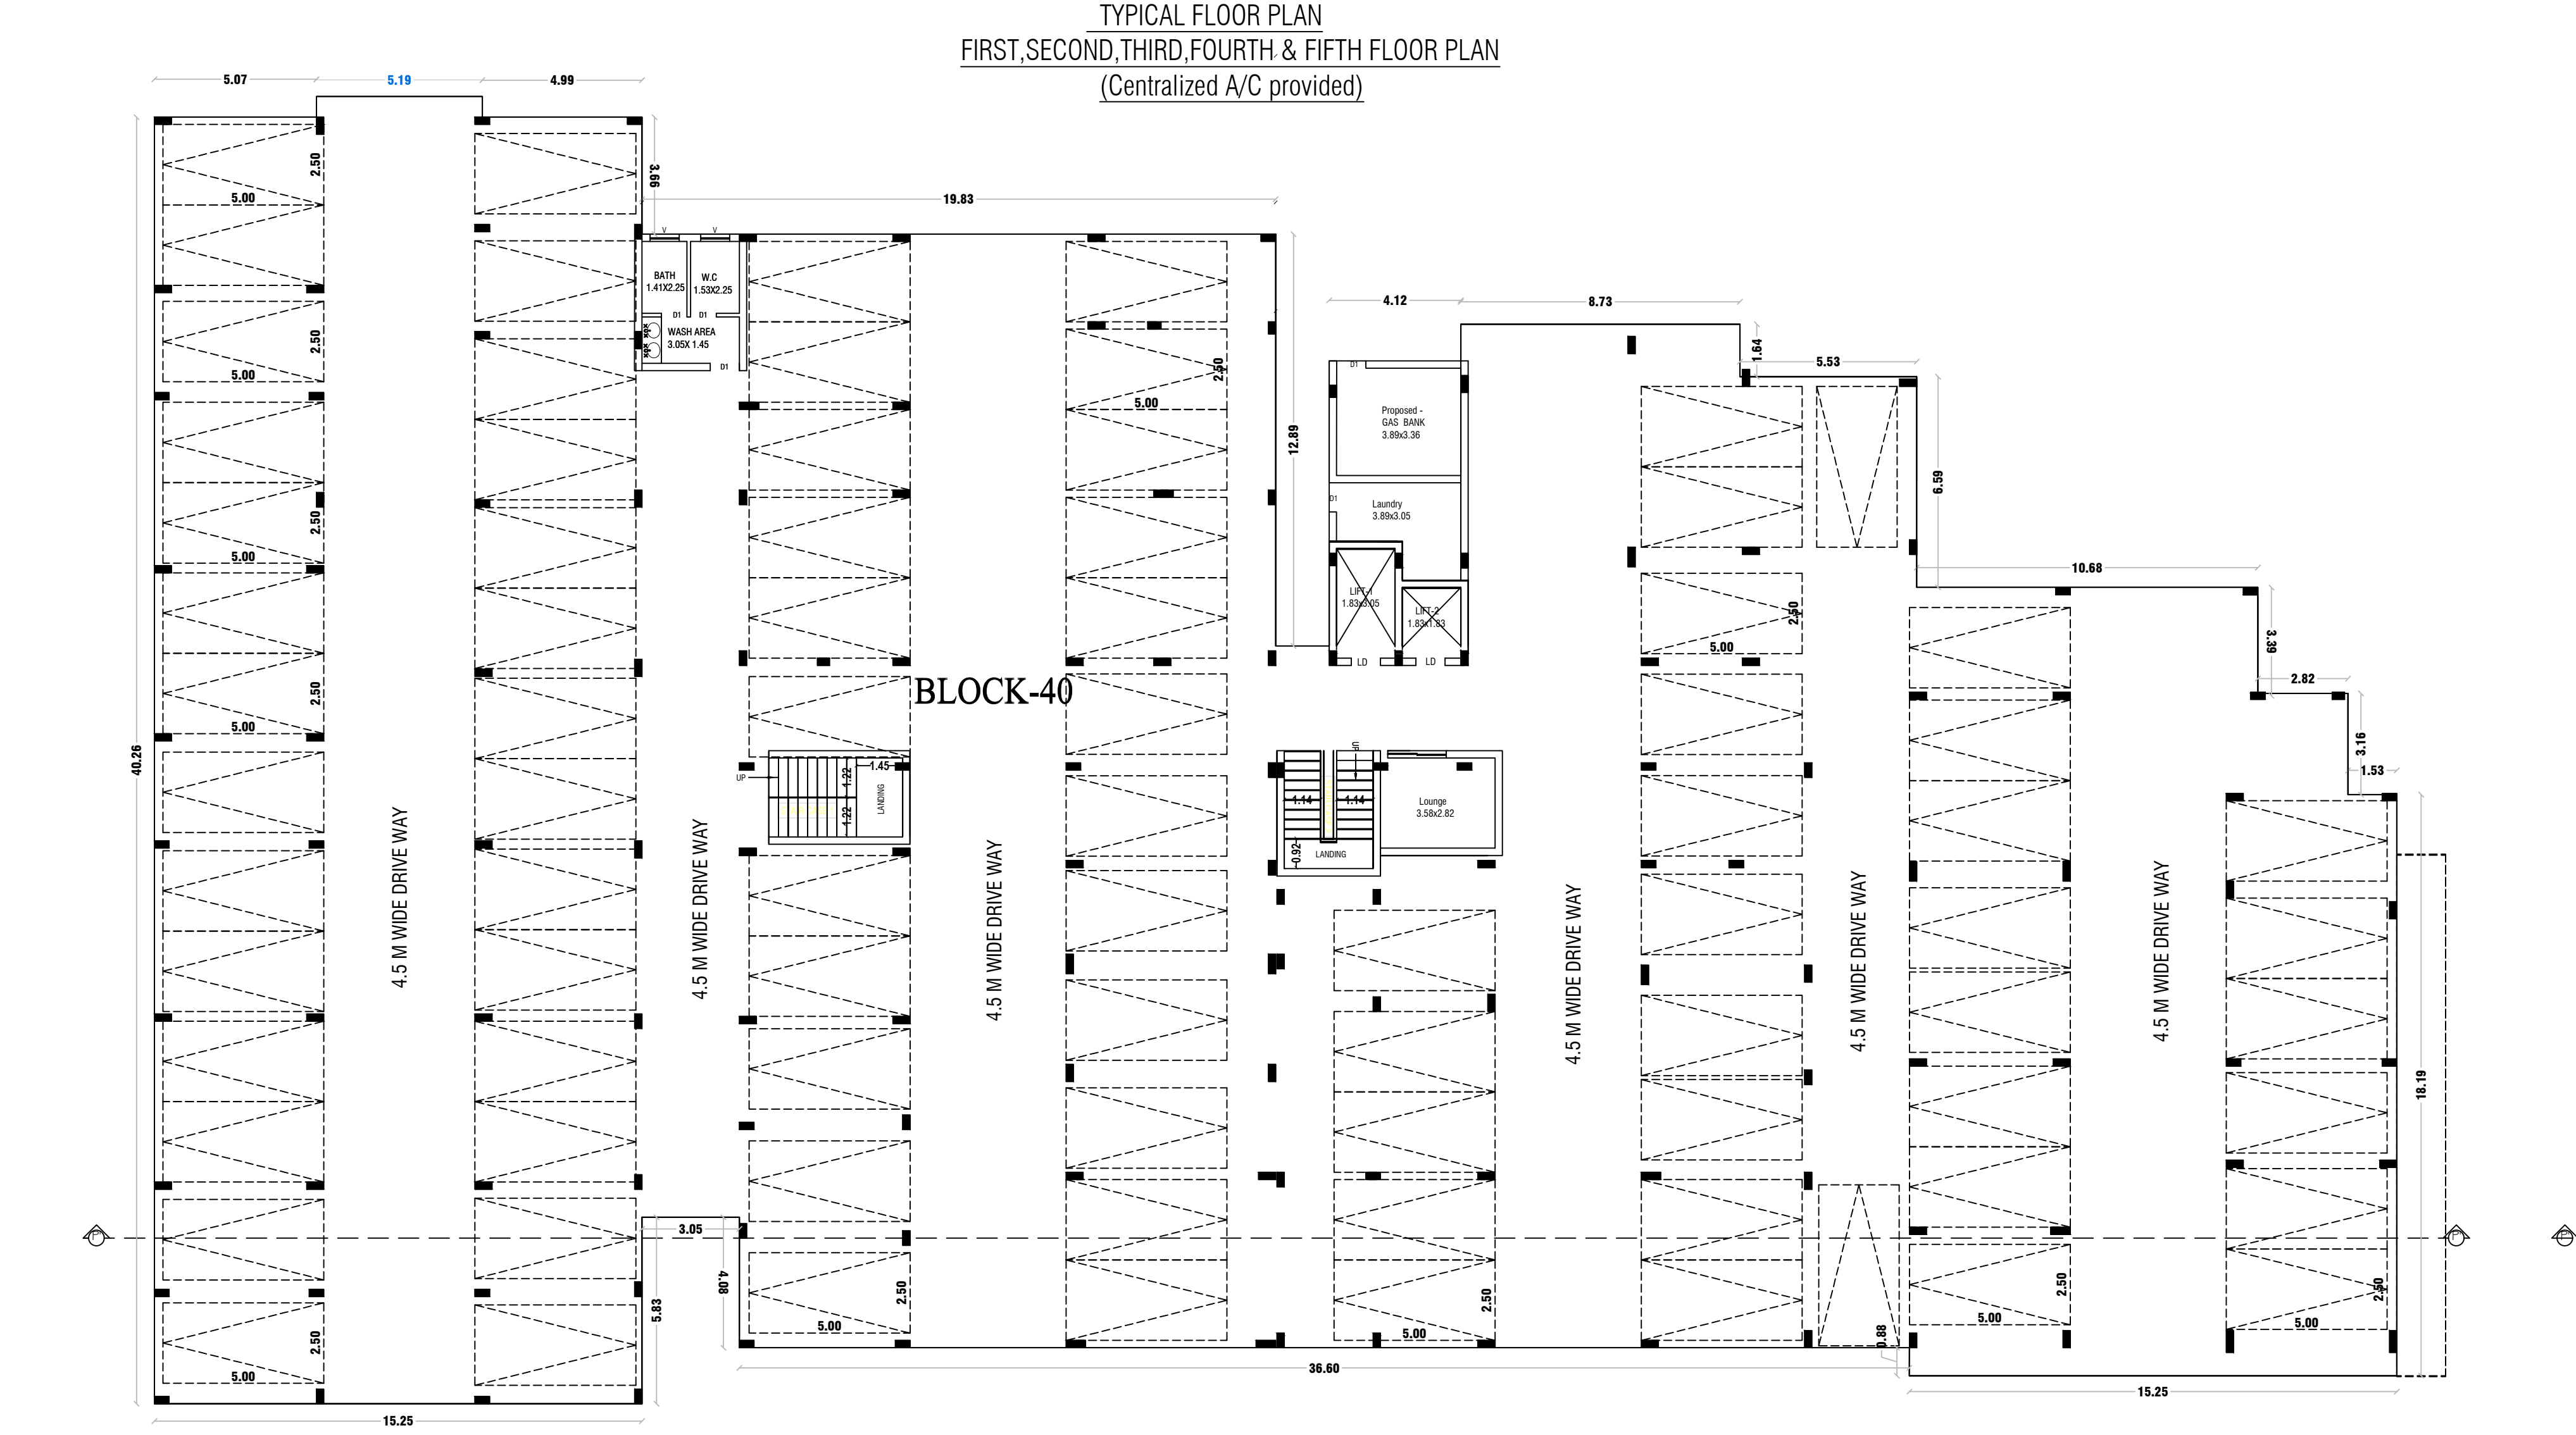

This architectural elevation drawing depicts a symmetrical building facade with five floors. The central section features a prominent entrance on the ground floor, flanked by large windows. Above the entrance, a series of smaller windows are arranged in a grid pattern. The upper floors show a consistent window arrangement, with larger windows on the second and third floors and smaller ones on the fourth and fifth floors. The drawing includes a ground line and a roofline, and is presented in a clean, black-and-white line-art style.

[illegible]

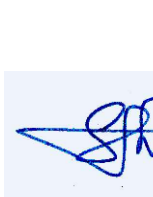		BLOCK NO: 48	
		SHEET NO: 42/45	
PLAN SHOWING THE PROPOSED ADDITIONAL CONSTRUCTION OF R.C.C. ROOF RESIDENTIAL GATED COMMUNITY BUILDING OF "M/s. NAAVAL PROPERTIES AND DEVELOPERS LLP" IN S.F.No: 9/1 B, 10/2A 1 B, 13/1 A AT KANNANURICH/1 VILLAGE & TOWN PANCHAYAT, SALEM TALUK, SALEM DISTRICT. SCALE 1:100			
JOINERY DETAILS			
REF. ID	DESCRIPTIONS	SIZES	
MD	MAIN DOOR	1.22X2.10	
D	DOOR	1.22X2.10	
D1	DOOR	0.92X2.10	
PD	POUJA DOOR	1.00X2.10	
LD	LIFT DOOR	0.91X2.10	
O	OPEN	1.00X2.10	
FW	FRENCH WINDOW	3.05X1.22	
W	WINDOW	1.22X1.37	
W1	WINDOW	1.83X1.37	
KW	KITCHEN WINDOW	1.22X1.22	
V	VENTILATOR	0.91X0.61	
AREA DETAILS			
S.No	PARTICULARS	S.MT	
1	TOTAL AREA OF THE SITE (AS PER PATTY) Also Consider For Approval	36205.00	NON FSI AREA
2	TOTAL AREA OF THE SITE (AS PER DOCUMENT)	36219.00	DEDUCT ON FSI AREA
3	BLOCK-42 (AREA-STILT FLOOR)	2233.78	2233.78 0.00
4	BLOCK-42 (AREA-FIRST FLOOR)	2388.64	190.52 2198.12
4	BLOCK-42 (AREA-SECOND FLOOR)	2388.64	190.52 2198.12
4	BLOCK-42 (AREA-THIRD FLOOR)	2388.64	190.52 2198.12
4	BLOCK-42 (AREA-FOURTH FLOOR)	2388.64	190.52 2198.12
4	BLOCK-42 (AREA-FIFTH FLOOR)	2388.64	190.52 2198.12
5	BLOCK-42 (AREA-Head Room)	47.84	47.84 -
	TOTAL AREA	14224.82	3234.22 10990.60
APPLICANT			
			
M/s. NAAVAL PROPERTIES AND DEVELOPERS LLP			
ENGINEER			
			
Er. A. Hanikumar M.E., (Structural) ANME, MISTE, A.I.V., Structural Eng. Chartered Engg./Approved Valuer, TR, Govt. Registered Professional of B.C.(PUNJAB) (Name of Profession) R.E. R.S.E. C.E. B.O.A. Reg.No. 121/2019-13/2022 10/2019 10/2019 40/2, 1st Floor, CIVIL TEC, Park Street, Housr-632109, Email-civiltec26@gmail.com, Cell-95243-20203, 94449-34817.			
CIVIL TEC - Er.Hanikumar-9524320261			

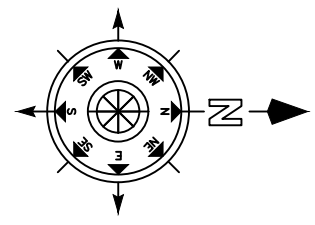

REVISED PLAN SHOWING THE R.C.C ROOF RESIDENTIAL GATED COMMUNITY BUILDING OF "M/s.NAAVAL PROPERTIESAND DEVELOPERS LLP" IN S.F.No: 9/1B, 10/2A I B, 13/1 A,AT KANNANKURICHI VILLAGE & TOWN PANCHAYAT,SALEM TALUK,SALEM DISTRICT. SCALE 1:100

NOTE:

1. DTCP CHENNAI - FILE NO. 24229/2021,DT.12.01.2022. PLANNING PERMISSION CONCURRENCE NO:03/2022.
2. DTCP SALEM - FILE NO. 3213/2021, DT.18.03.2022. PLANNING PERMISSION NO:17/2022.
3. LOCAL BODY - FILE NO. 115/2022, DT.30.05.2022. PLANNING PERMISSION NO:20/2022-2023.

JOINERY DETAILS

REF. ID	DESCRIPTIONS	SIZES
MD	MAIN DOOR	1.20X2.10
D	DOOR	1.00X2.10
D1	DOOR	0.90X2.10
PD	POOJA DOOR	1.80X2.10
O	OPEN	1.20X2.10
FW	FRENCH WINDOW	1.80X1.50
W	WINDOW	1.80X1.50
V	VENTILATOR	0.91X0.61

AREA DETAILS

S.No	PARTICULARS	S.MT		
1	TOTAL AREA OF THE SITE (AS PER PATT) Also Consider For Approval	36205.00	NON FSI AREA	FSI AREA
2	TOTAL AREA OF THE SITE (AS PER DOCUMENT)	36219.00	DEDUCTIO N	
3	BLOCK-49(AREA-B.F)	306.09	-	306.0900000
4	BLOCK-49(AREA-G.F)	448.19	-	448.1900000
5	BLOCK-49(AREA-F.F)	490.26	-	490.2600000
6	BLOCK-49(AREA-S.F)	144.95	-	144.9500000
6	BLOCK-49(AREA-Head Room)	40.00	40.00	0.00000000
	TOTAL AREA	1429.4900000	40.0000000	1389.4900000

APPLICANT

P. P. S.


M/s. NAAVAL PROPERTIES AND DEVELOPERS LLP

ENGINEER


Shriniwas

Er.A.Harikumar,M.E.,(struct),AMIE,MISTE,A.I.V, Structural Eng,Chartered Eng(I),Approved Valuer, TN.Govt.Registered Professional of DTCP(HNTDA)
Name of Profession R.E R.S.E C.E B.Q.A
Grade I.I I.I I.I I.I
Reg.No's 01/2019 11/2022 01/2019 01/2019
#6G, 1st Floor, CIVIL TEC, Tank Street, Hosur-635109, Email-civiltec261@gmail.com, Cell-95243-20261, 94449-34817.


CIVIL TEC - Er.Harikumar-9524320261

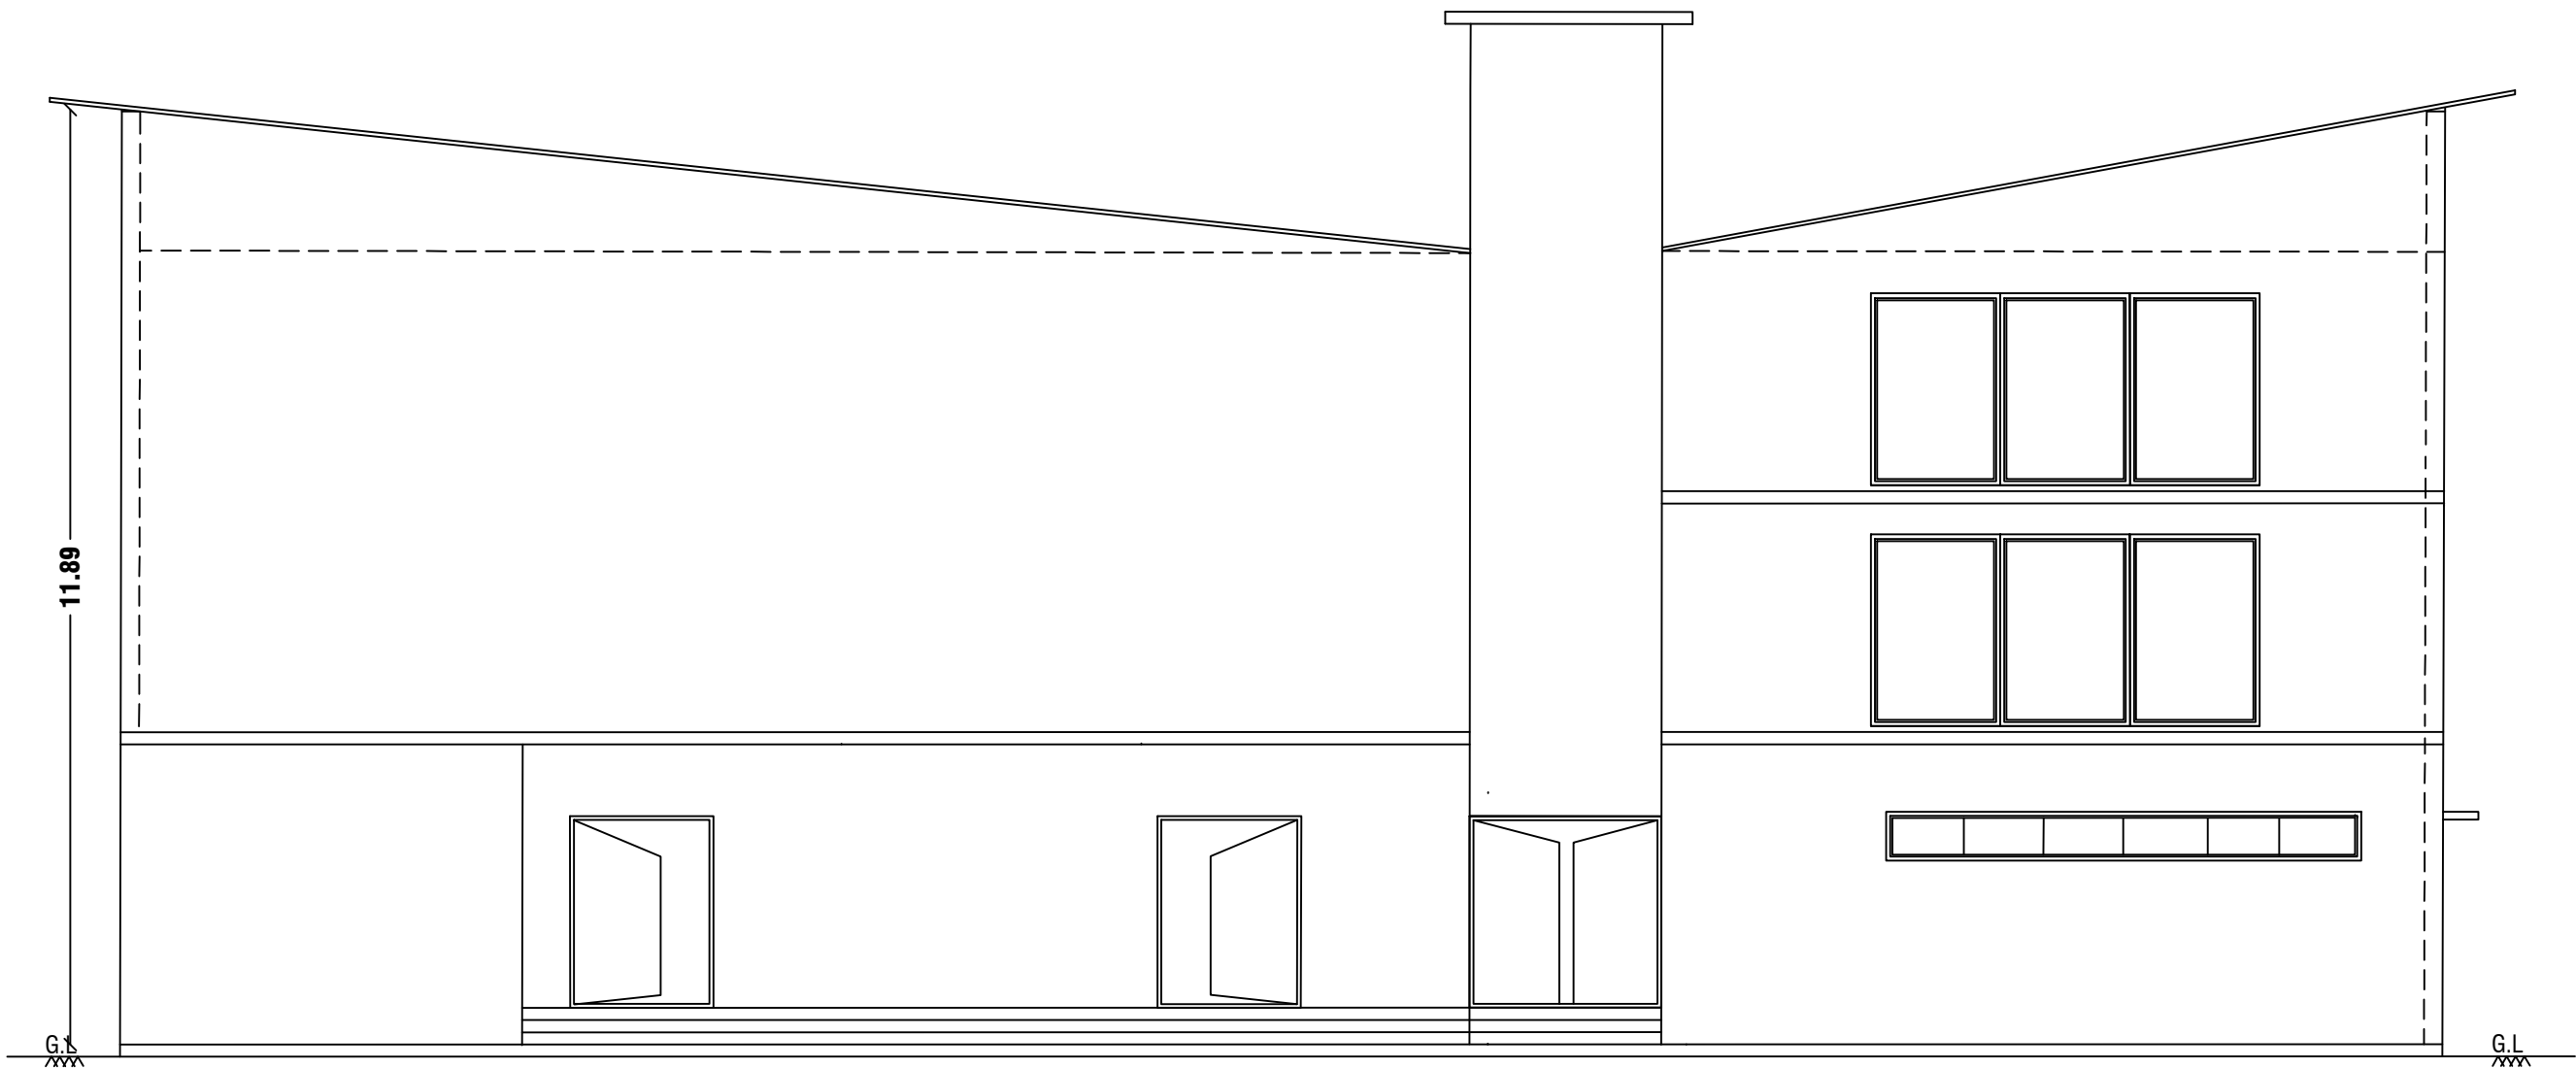


ELEVATION - NORTH SIDE

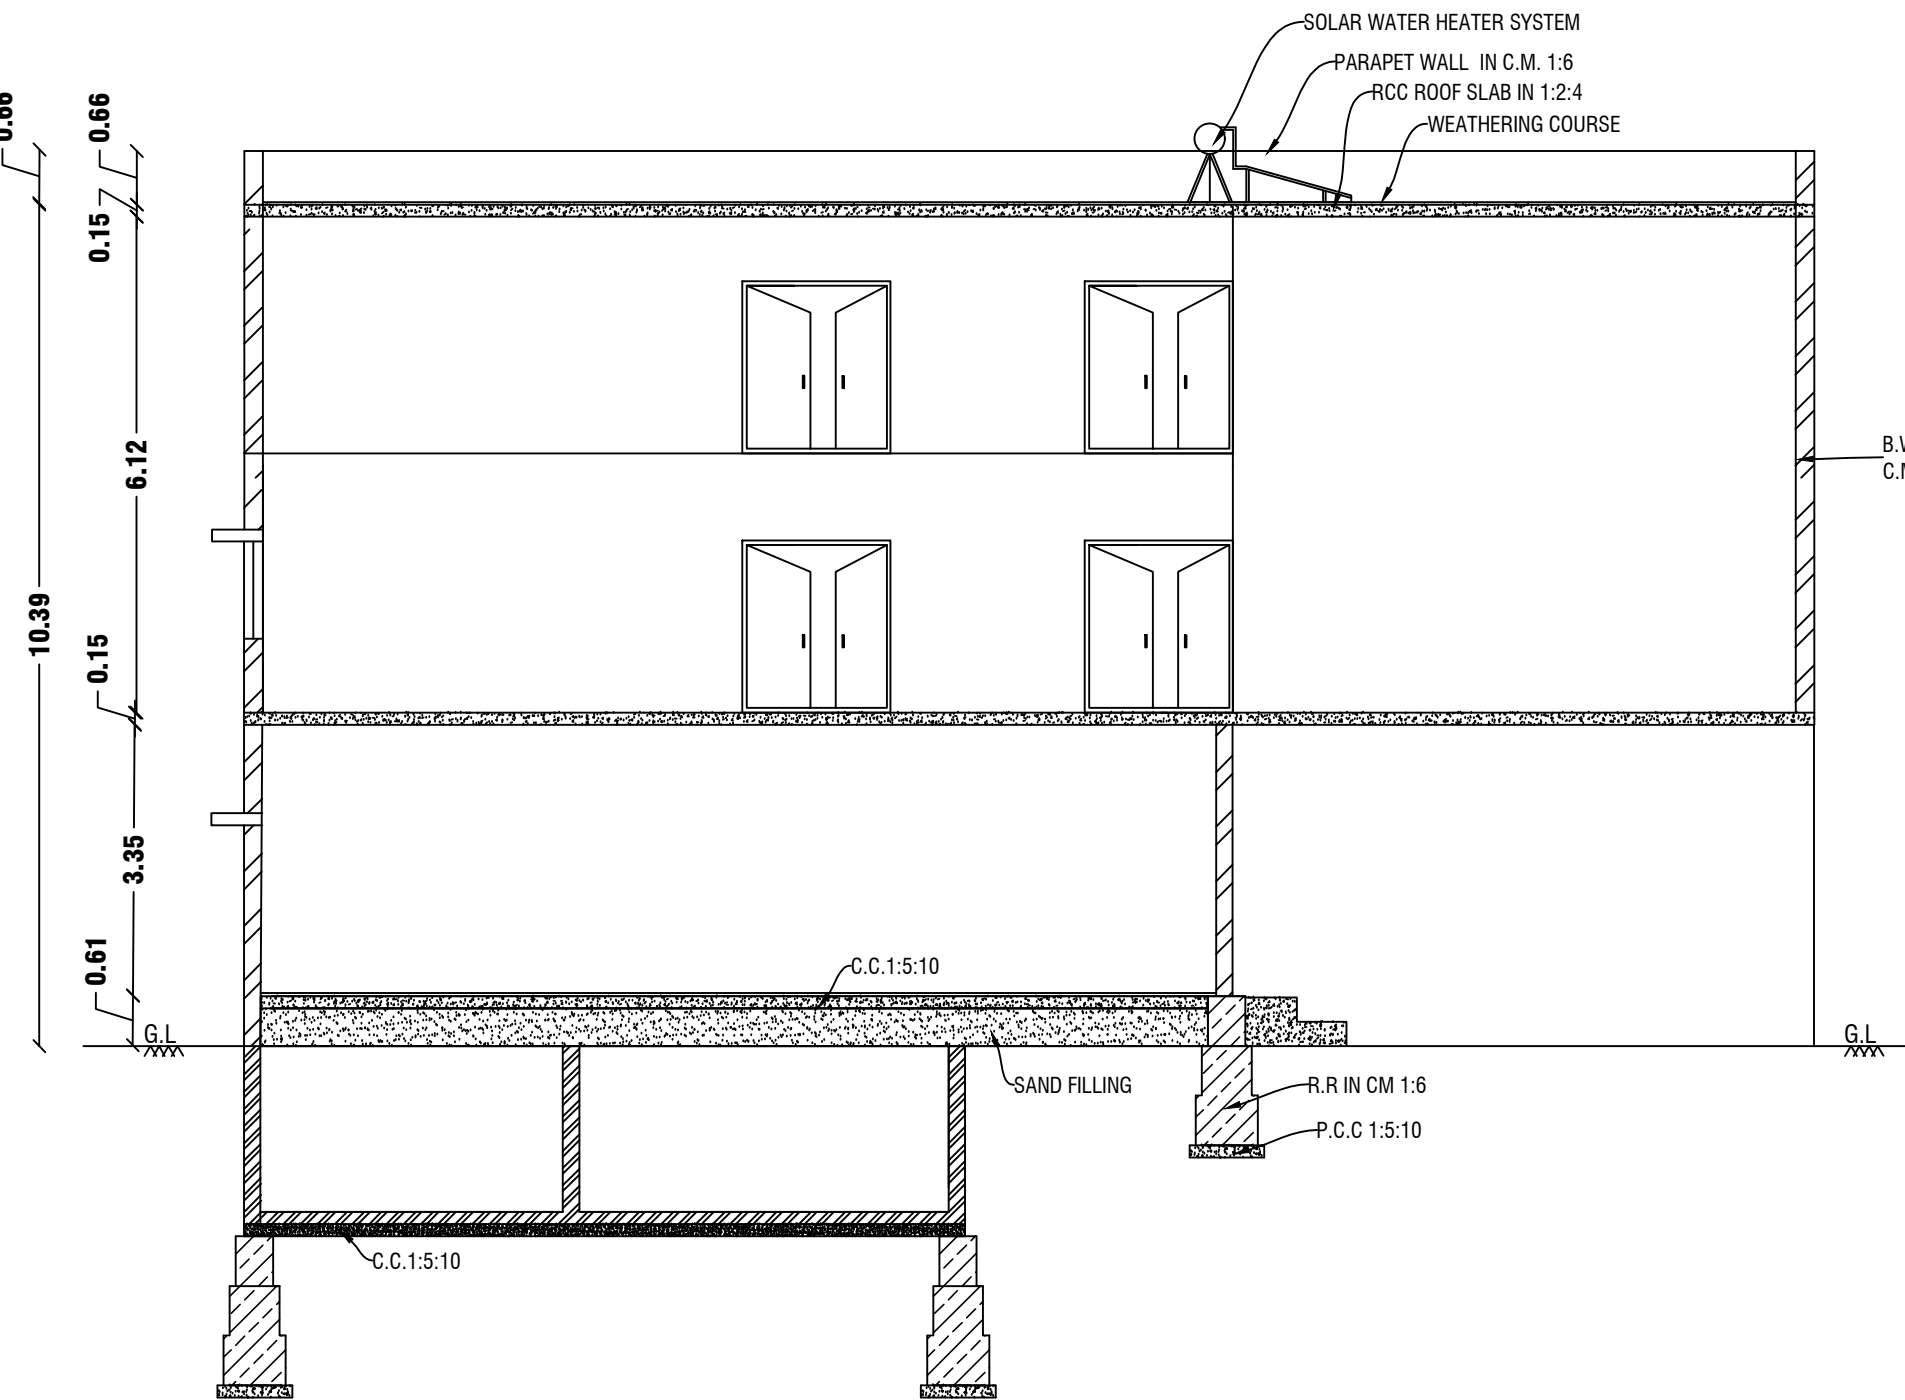

CROSS SECTION ON "AA"

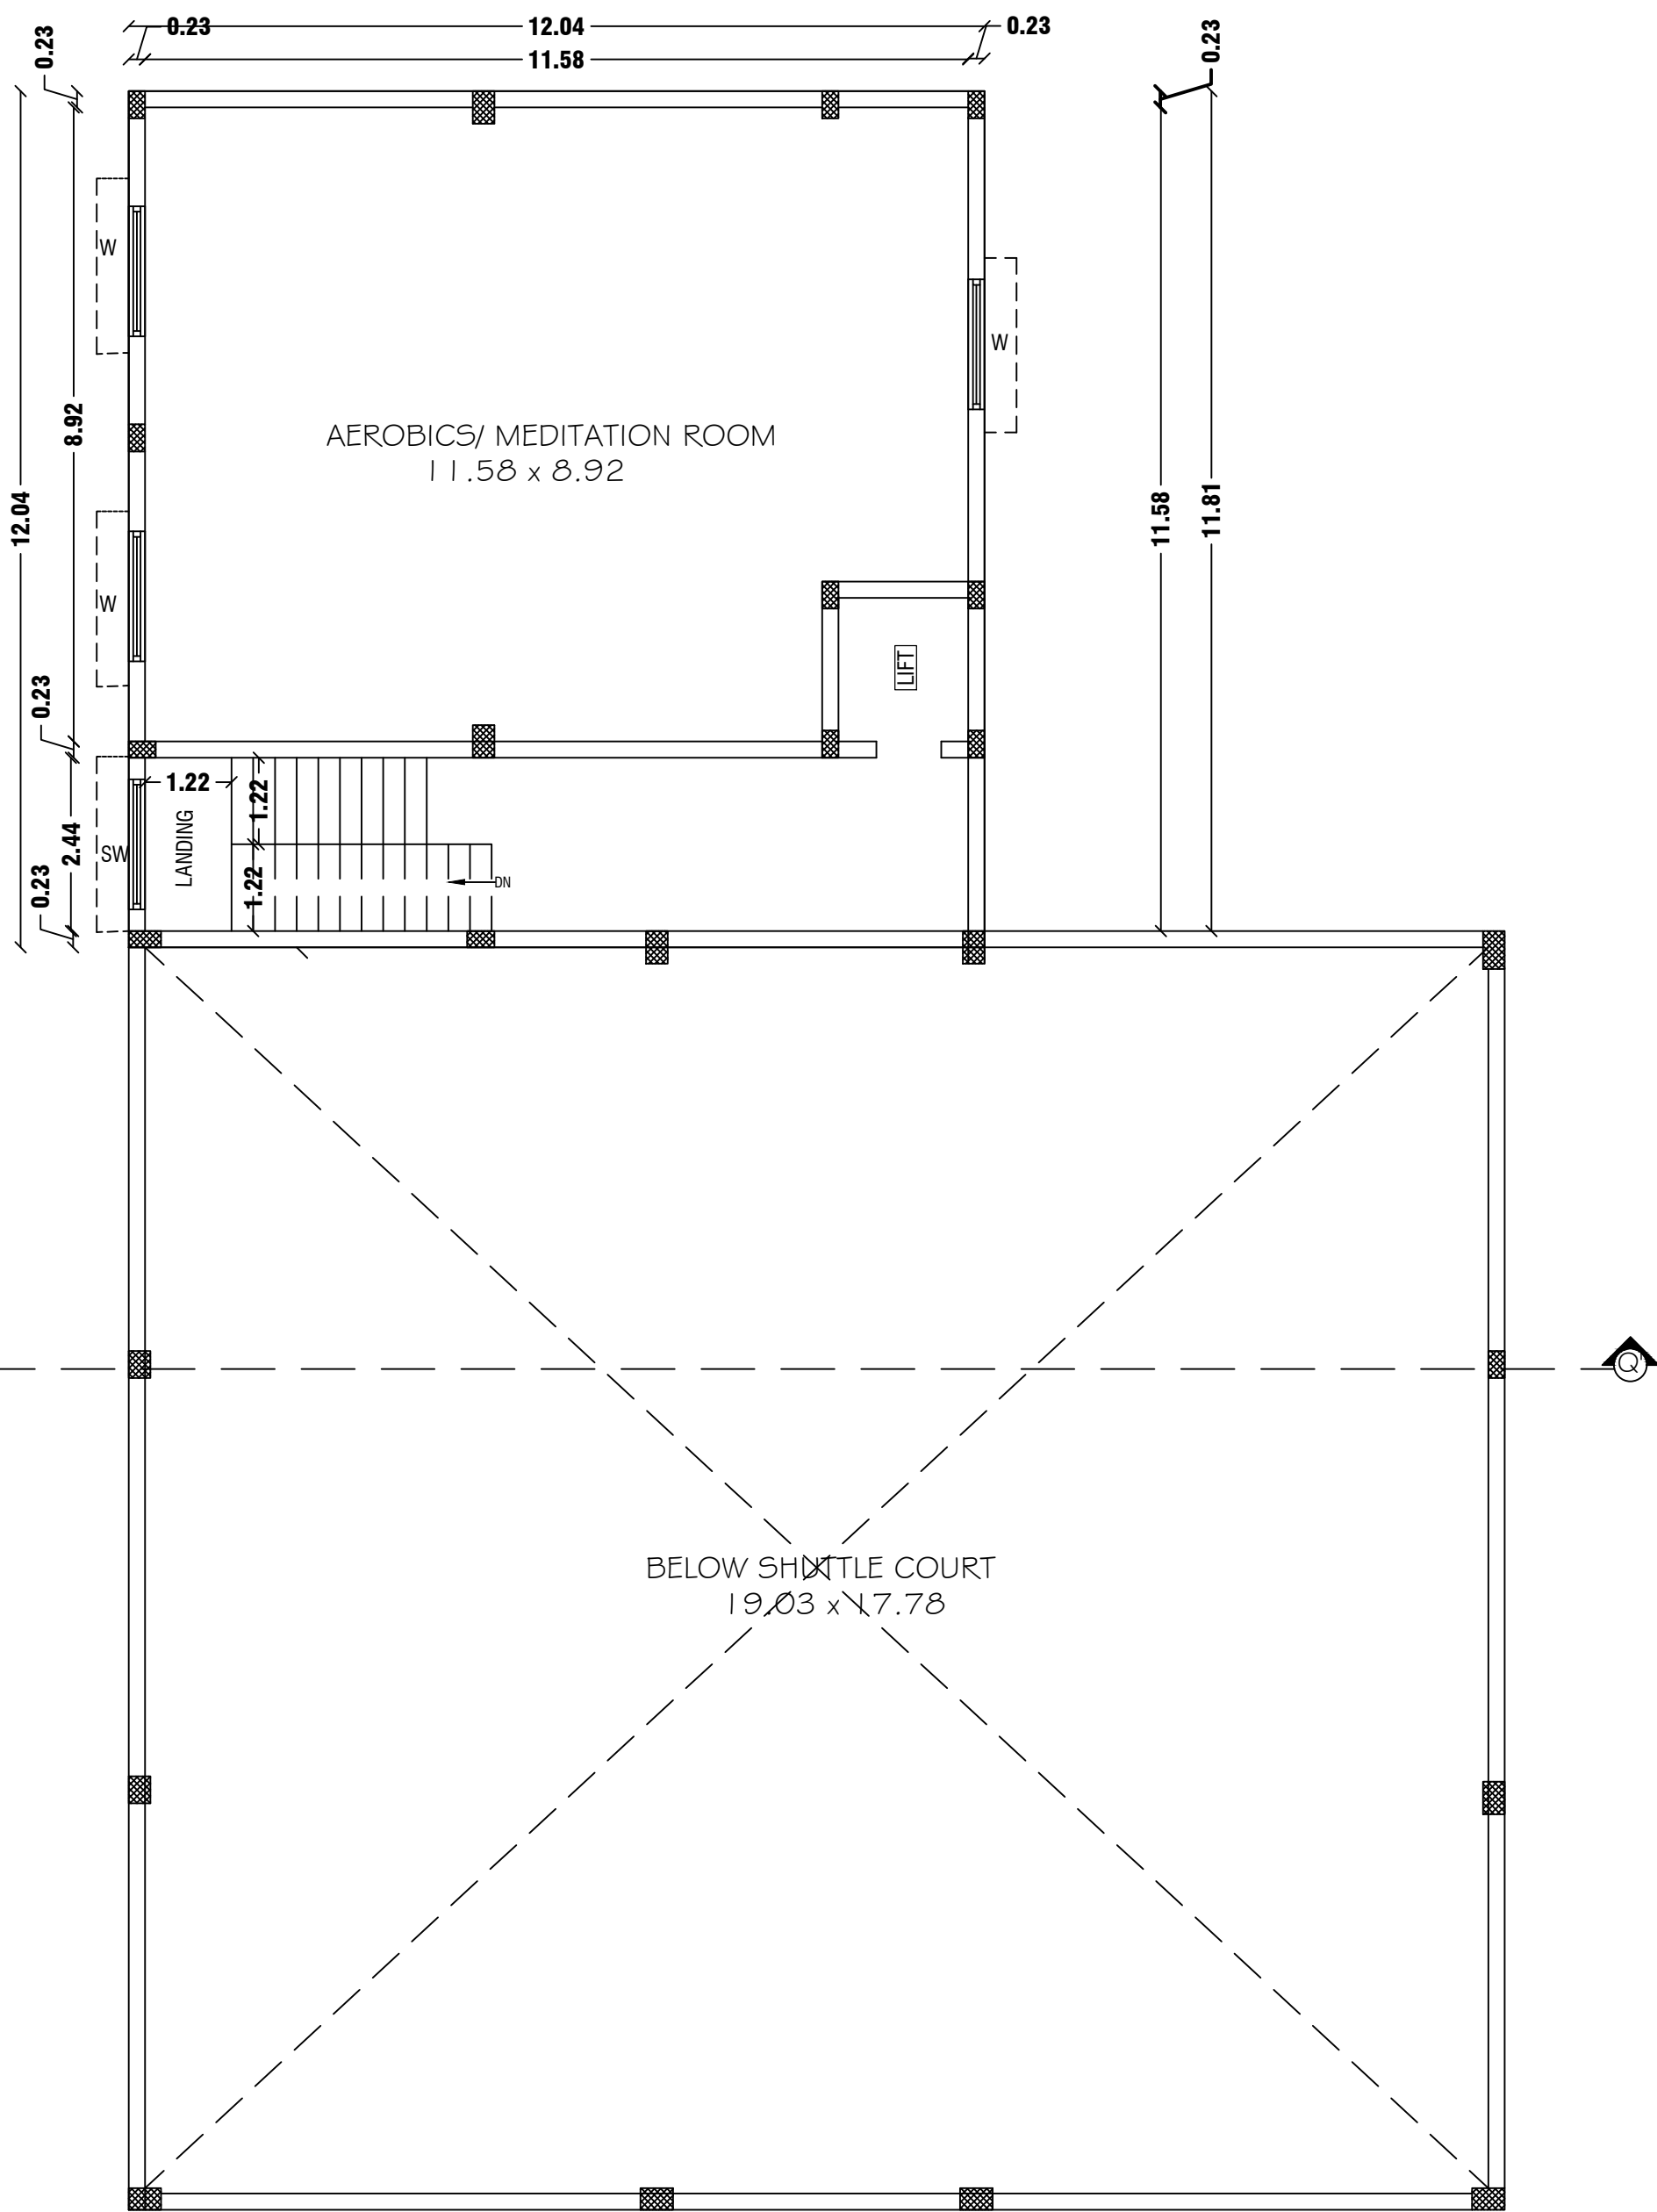


SECOND FLOOR PLAN
Centralized AC Provided

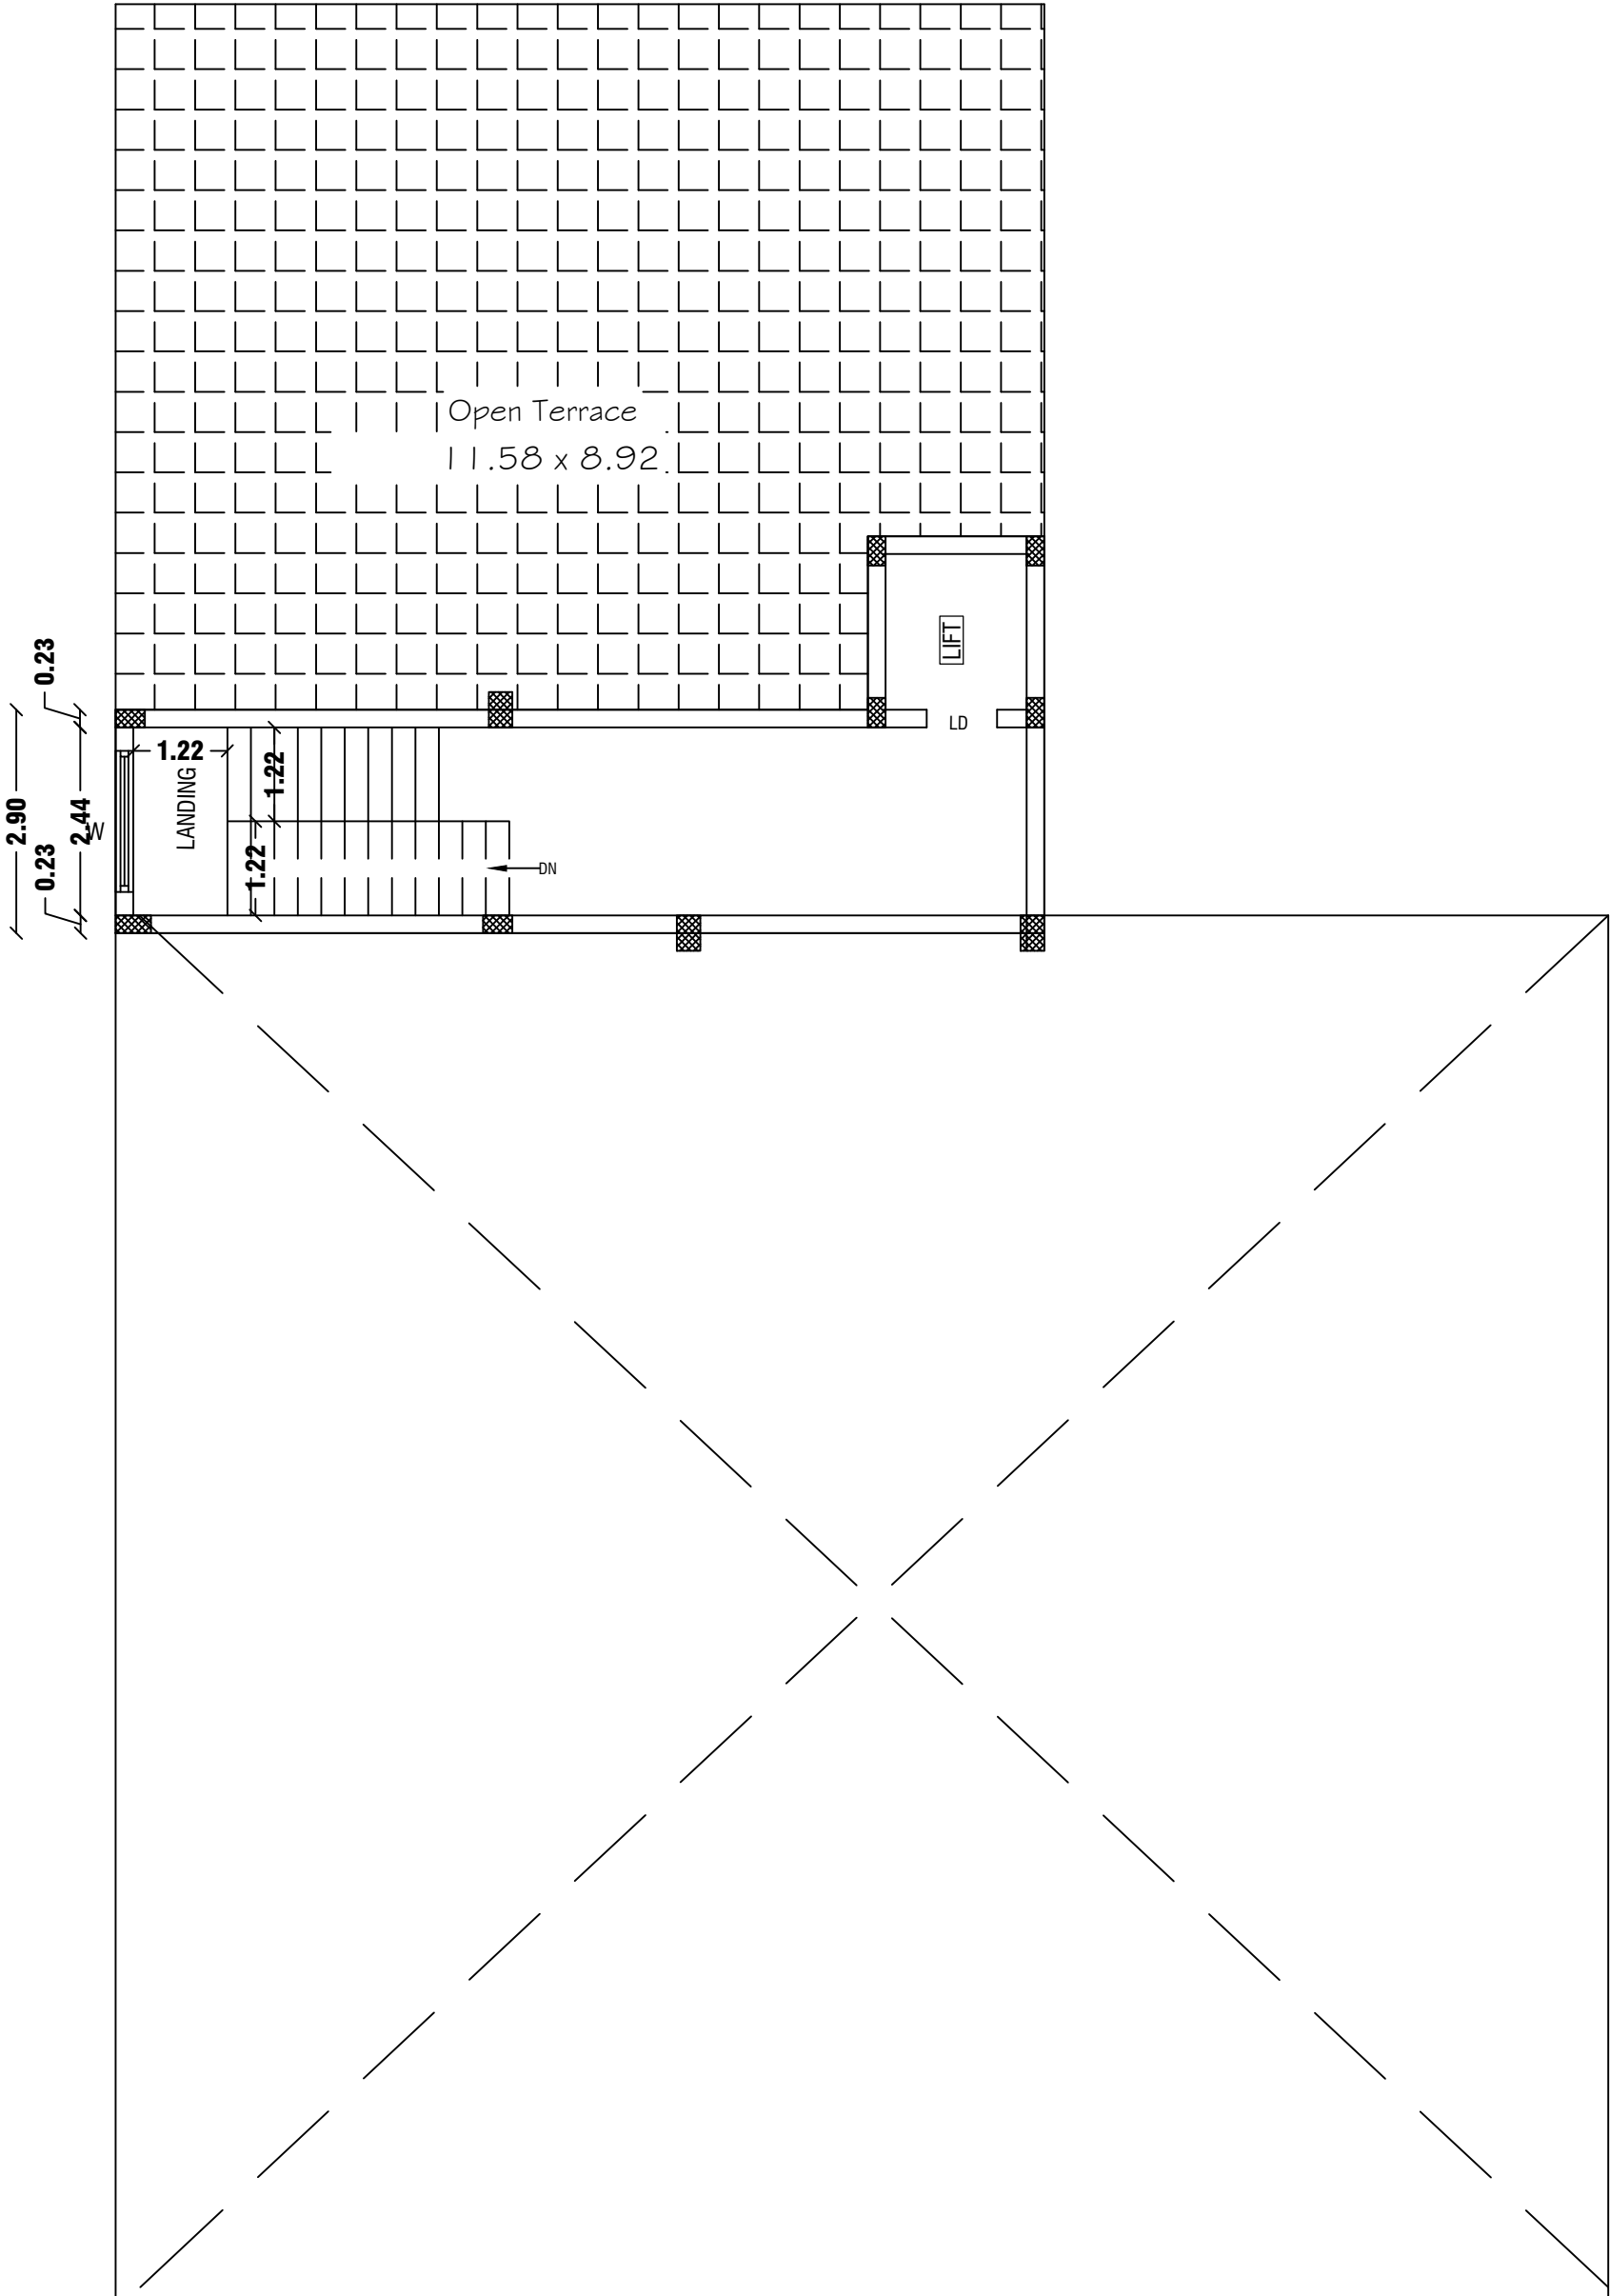


TERRACE FLOOR PLAN


SECOND FLOOR PLAN
Centralized AC Provided

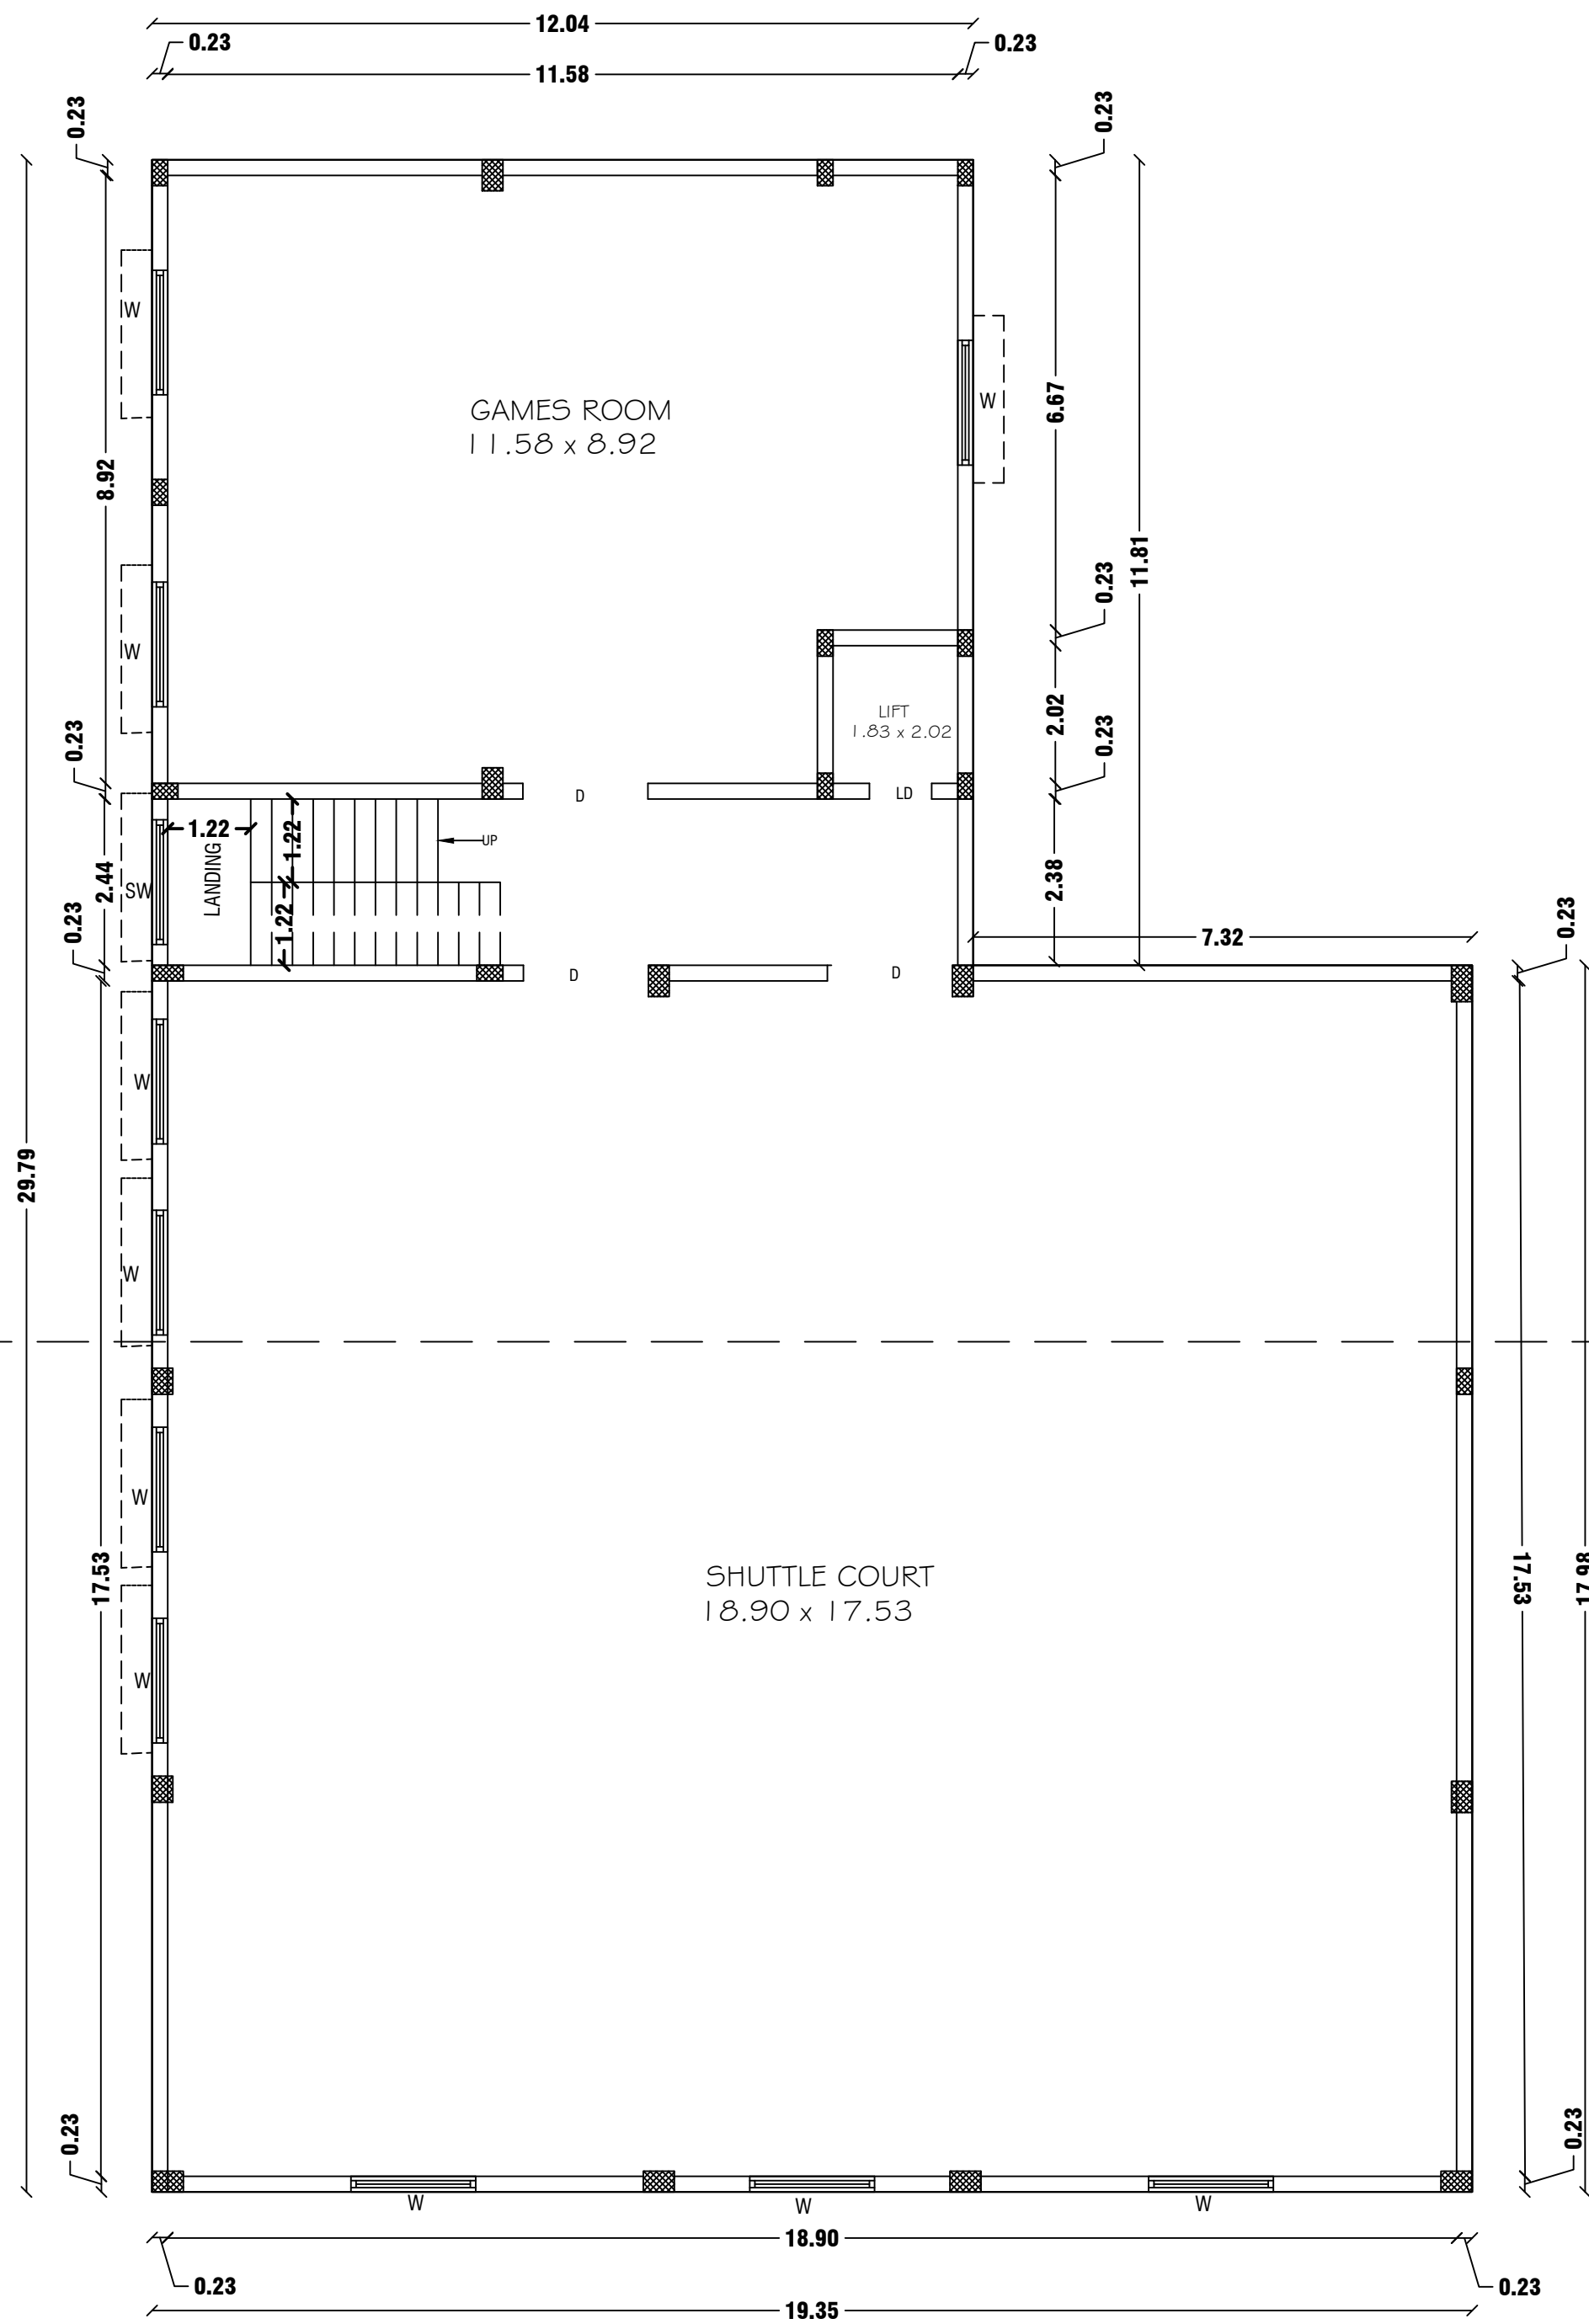







FIRST FLOOR PLAN
Centralized AC Provided

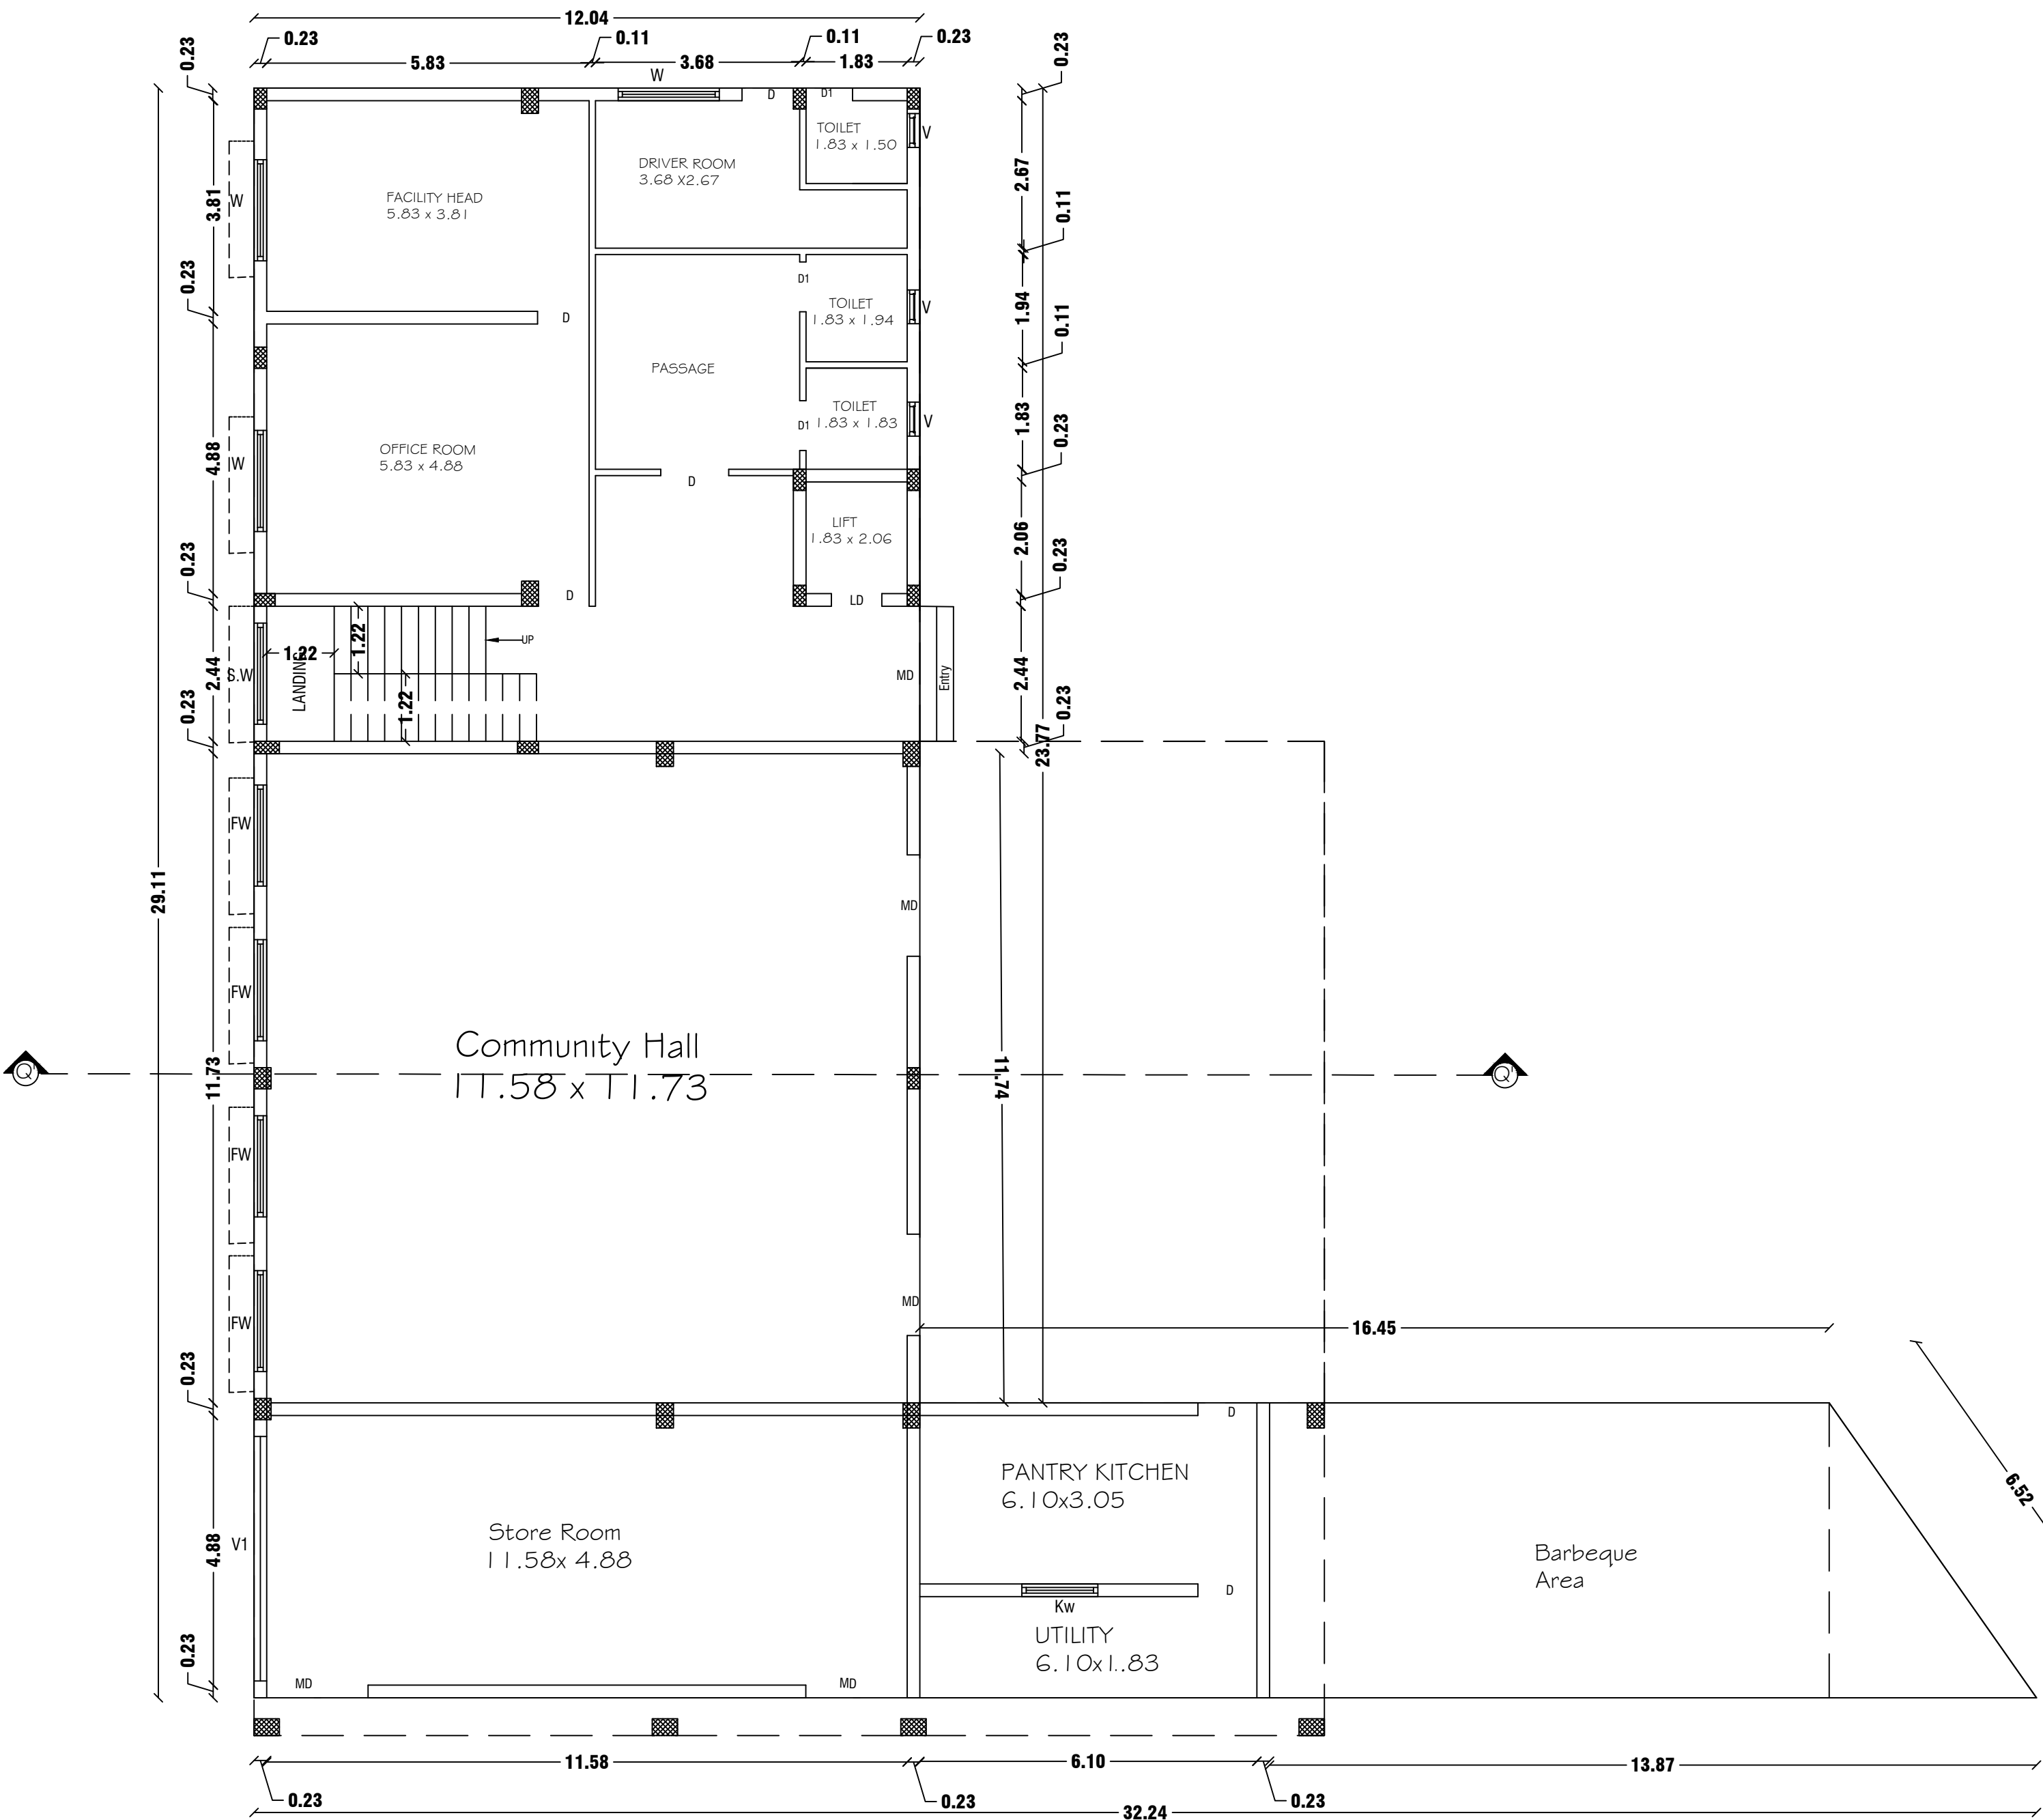

GROUND FLOOR PLAN
Centralized AC Provided

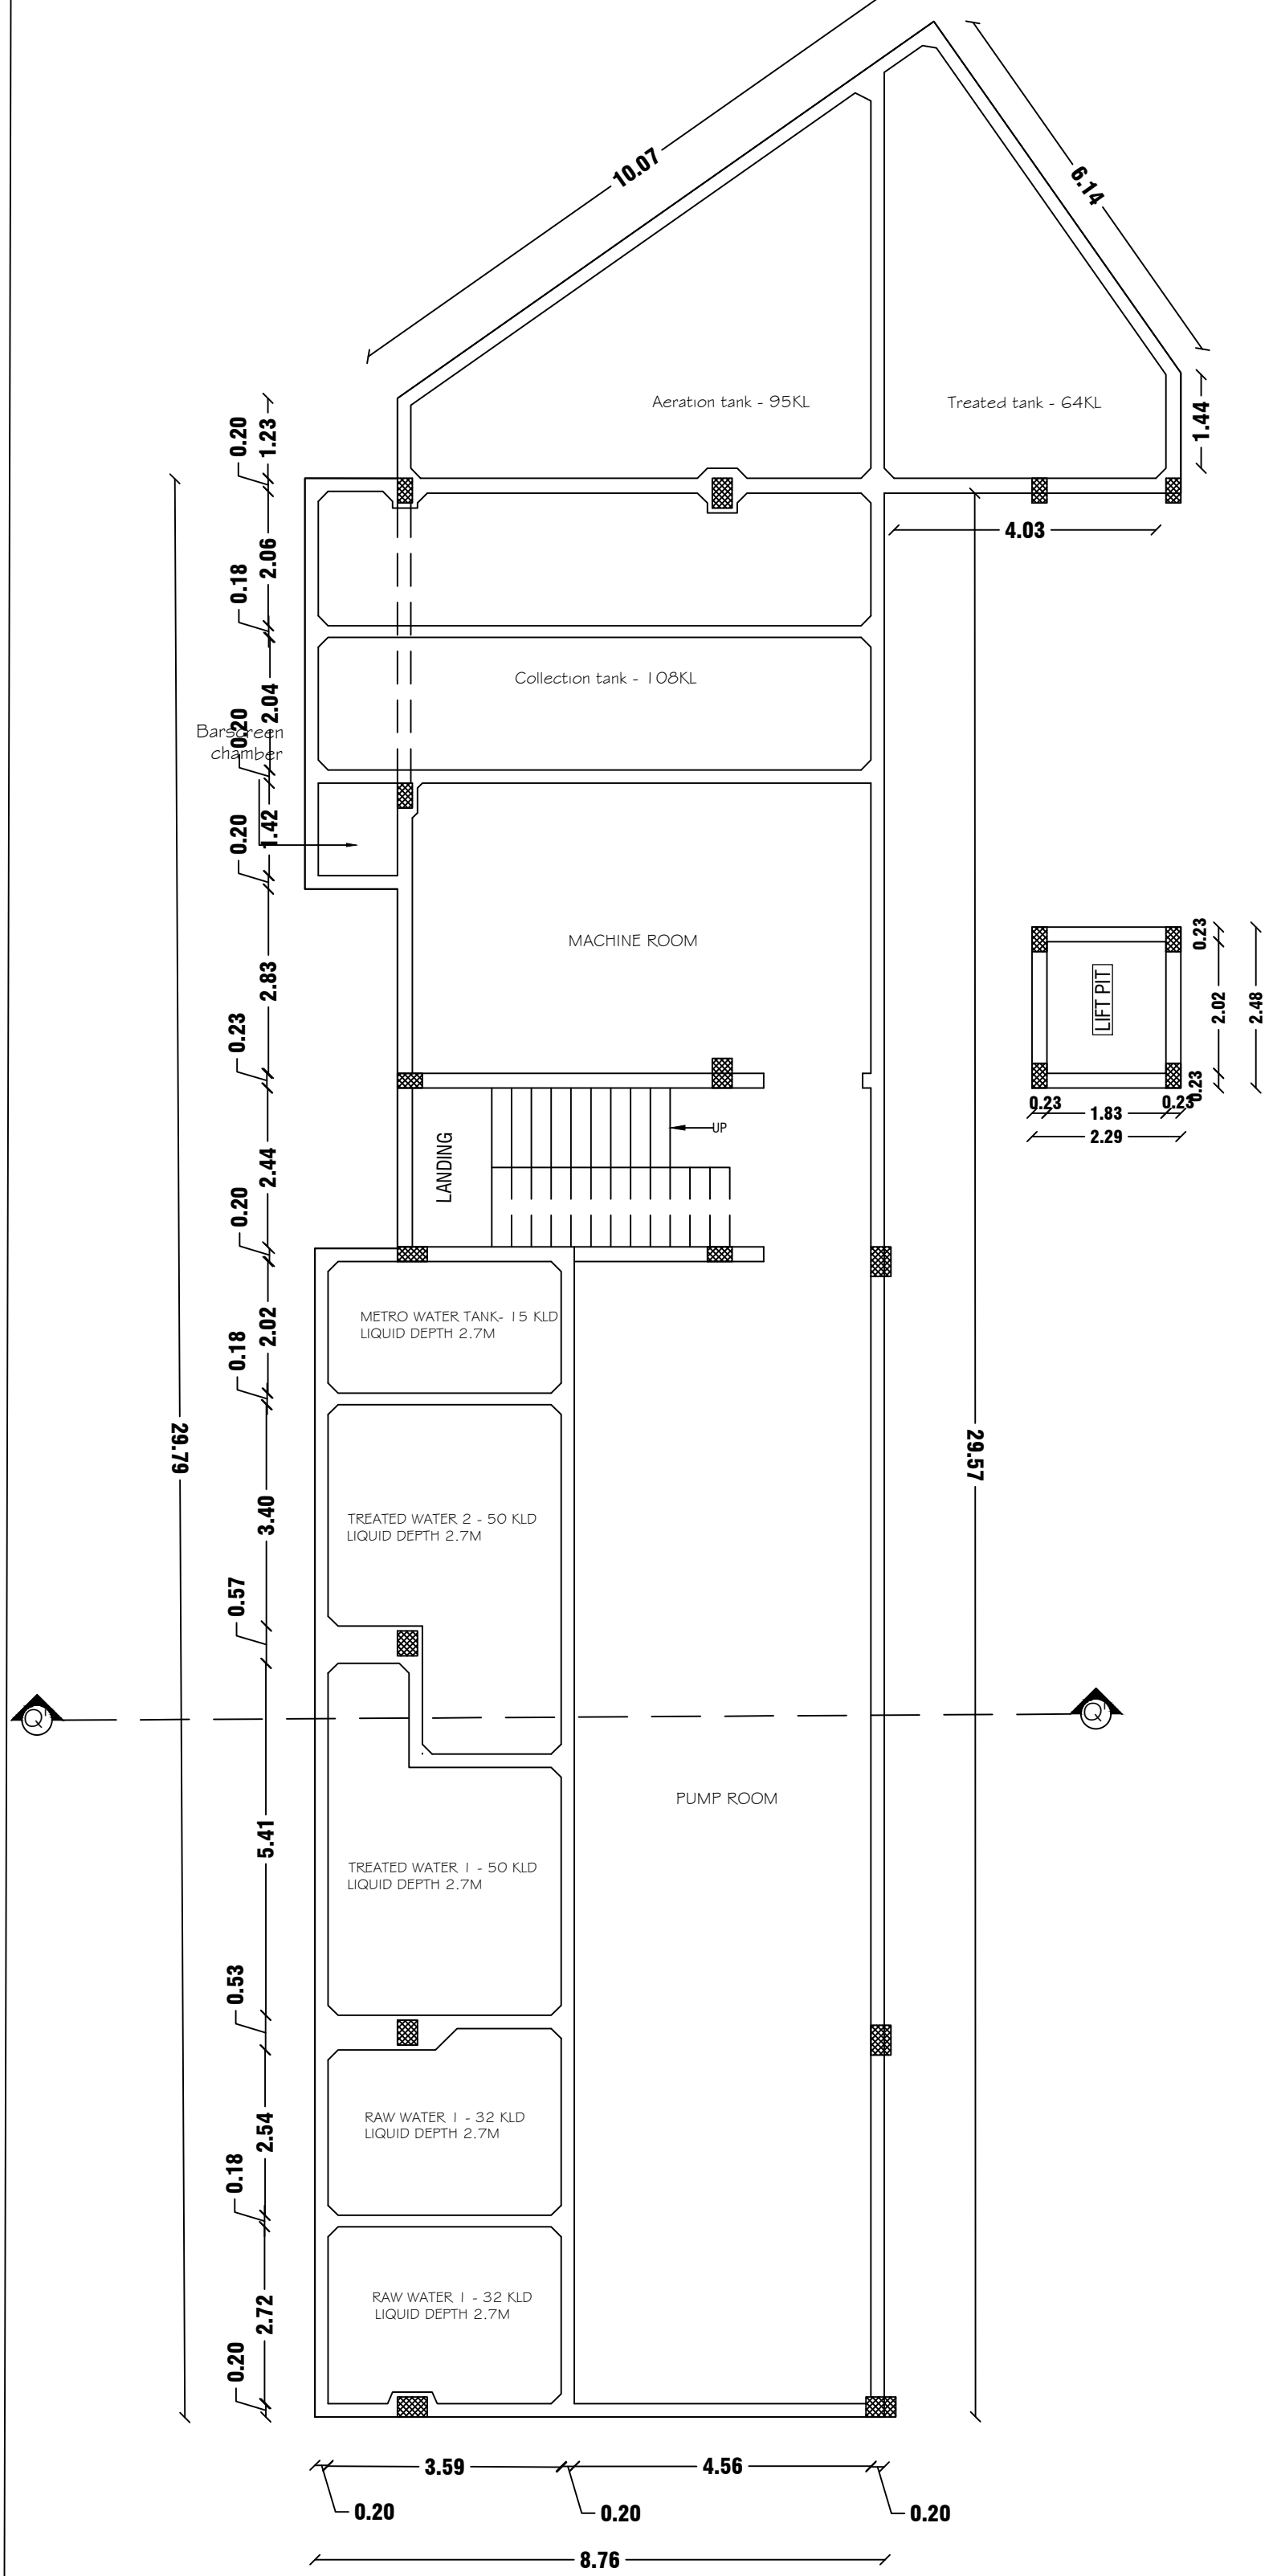

BASEMENT FLOOR PLAN

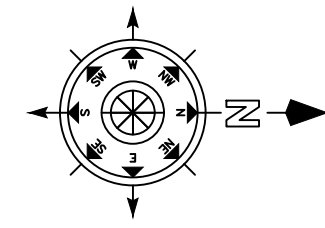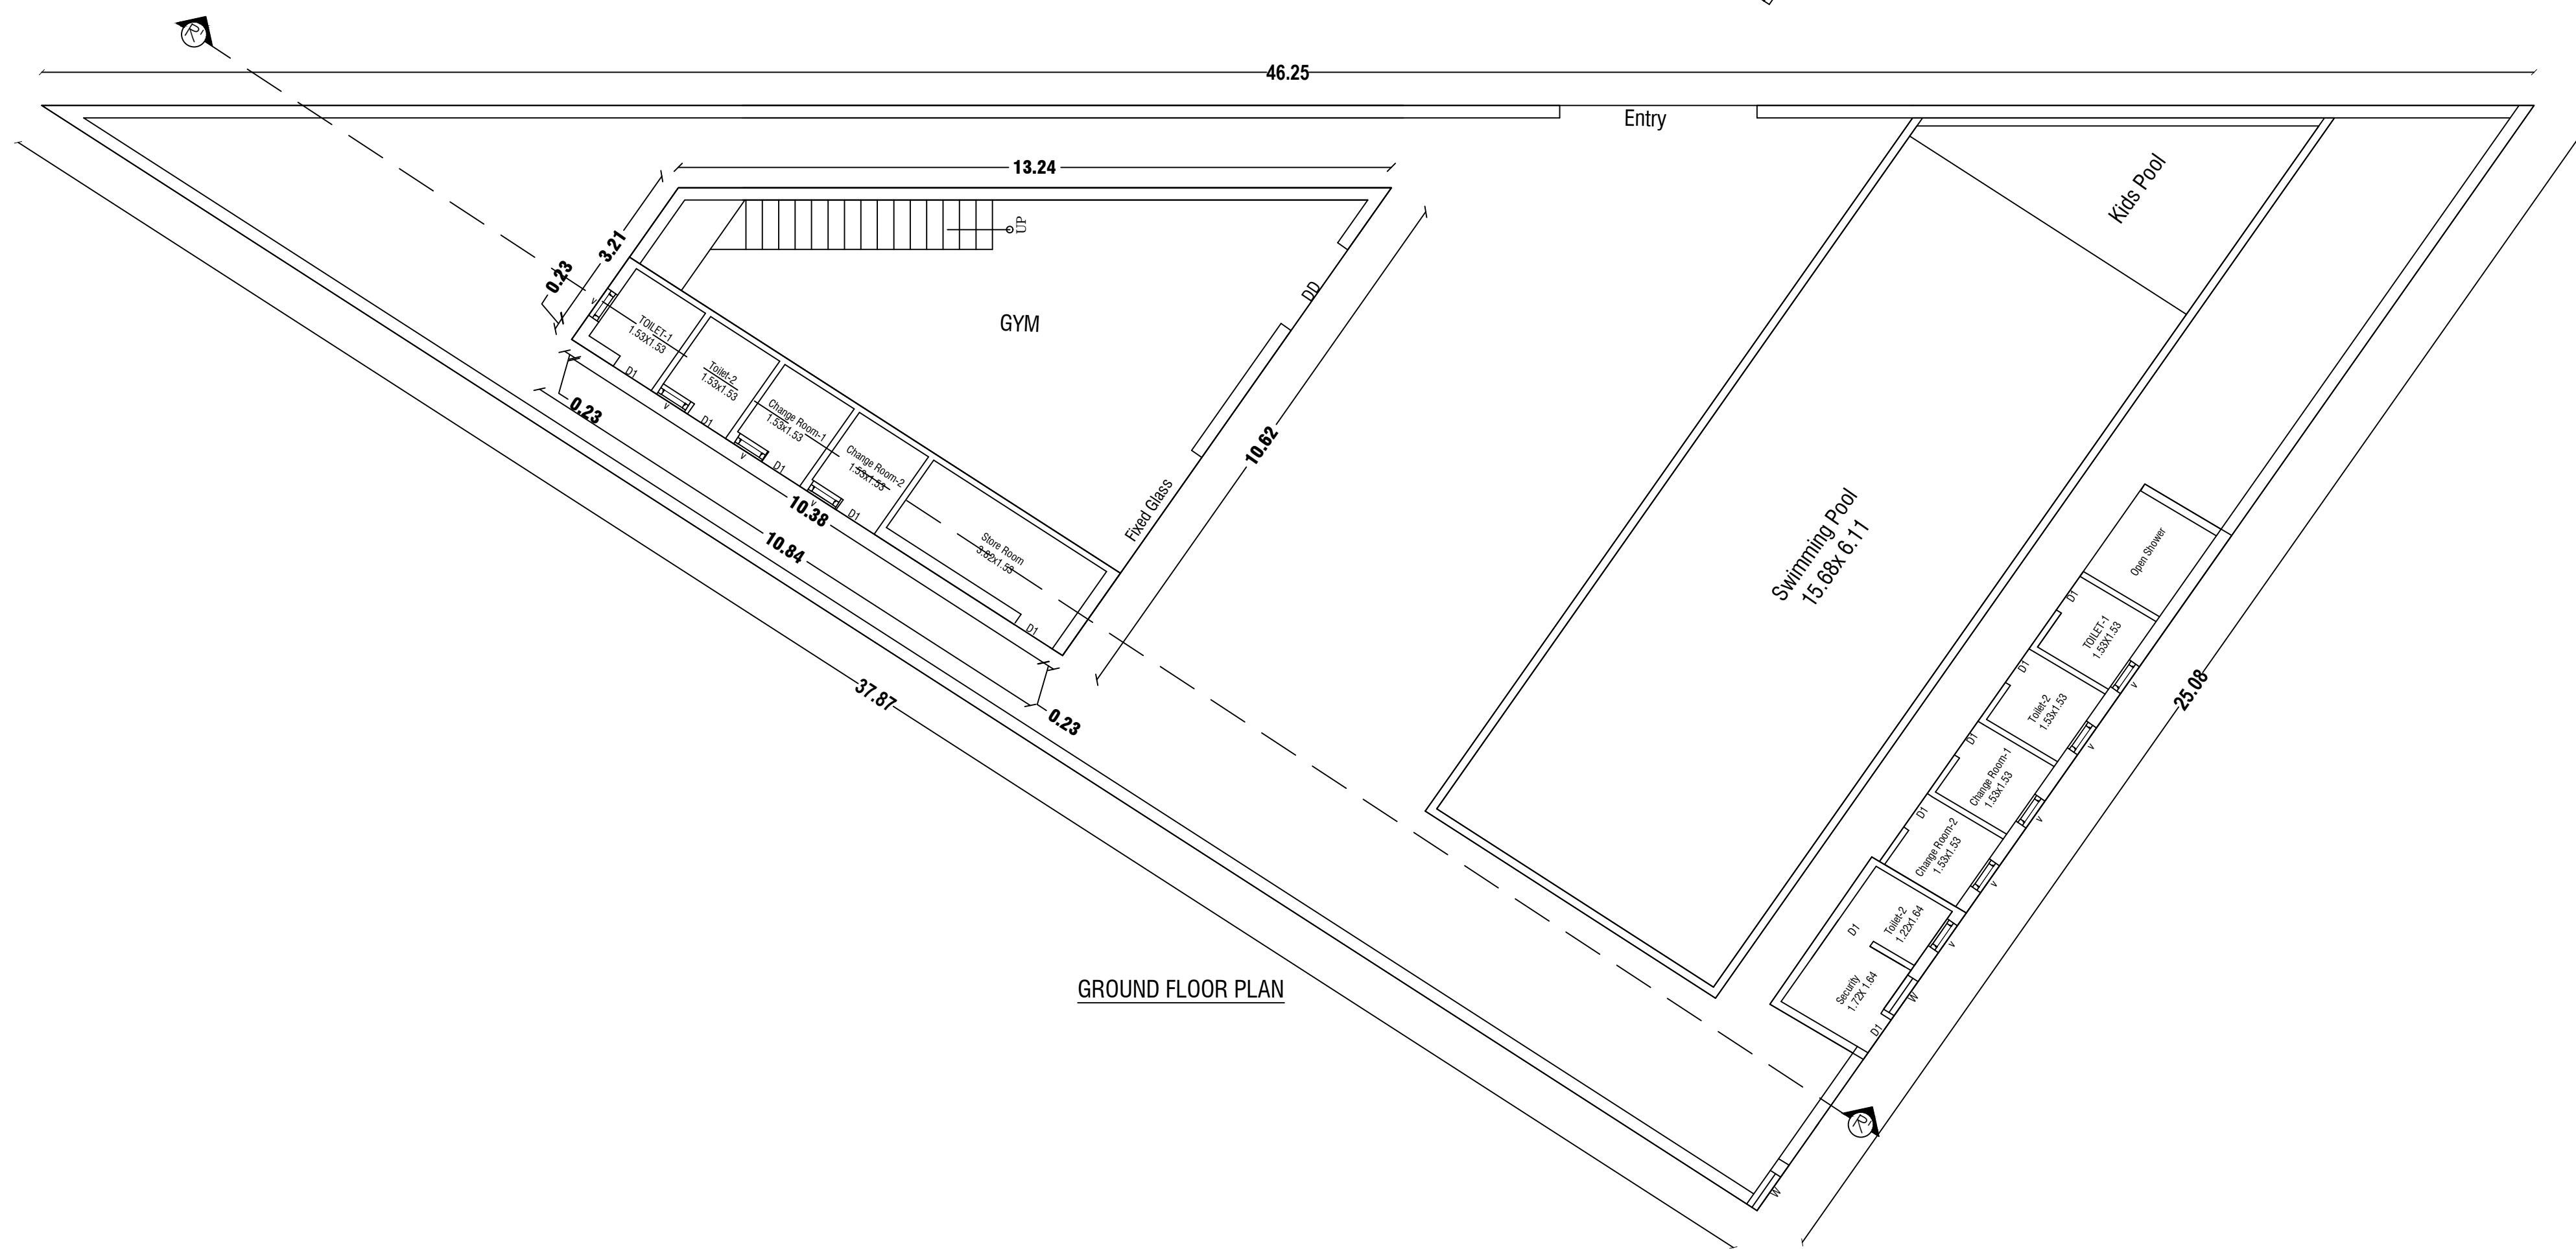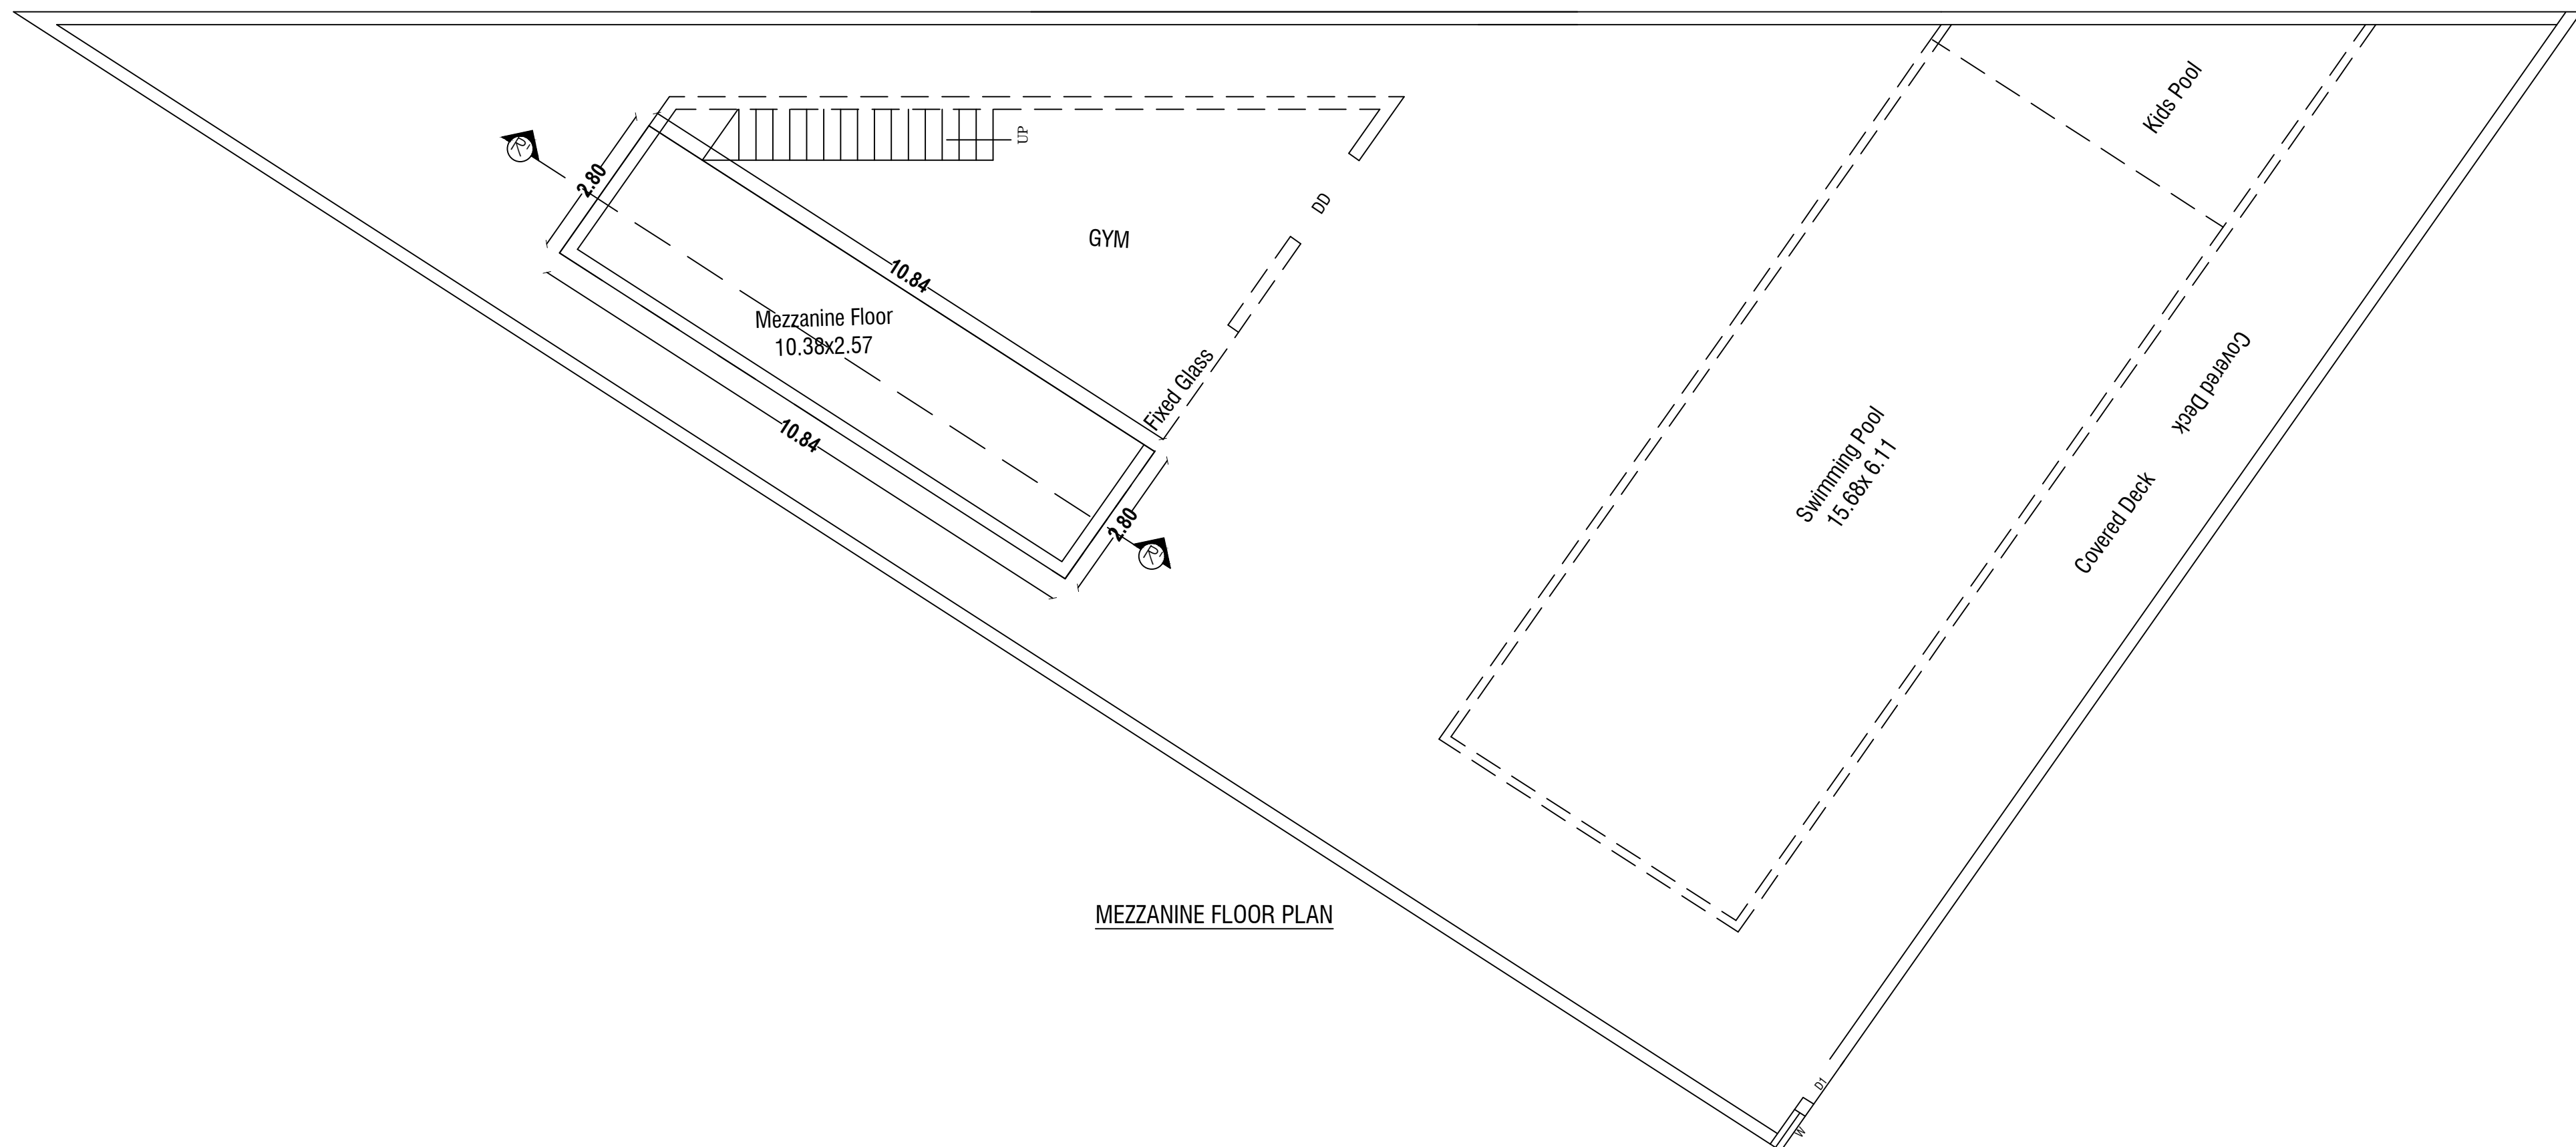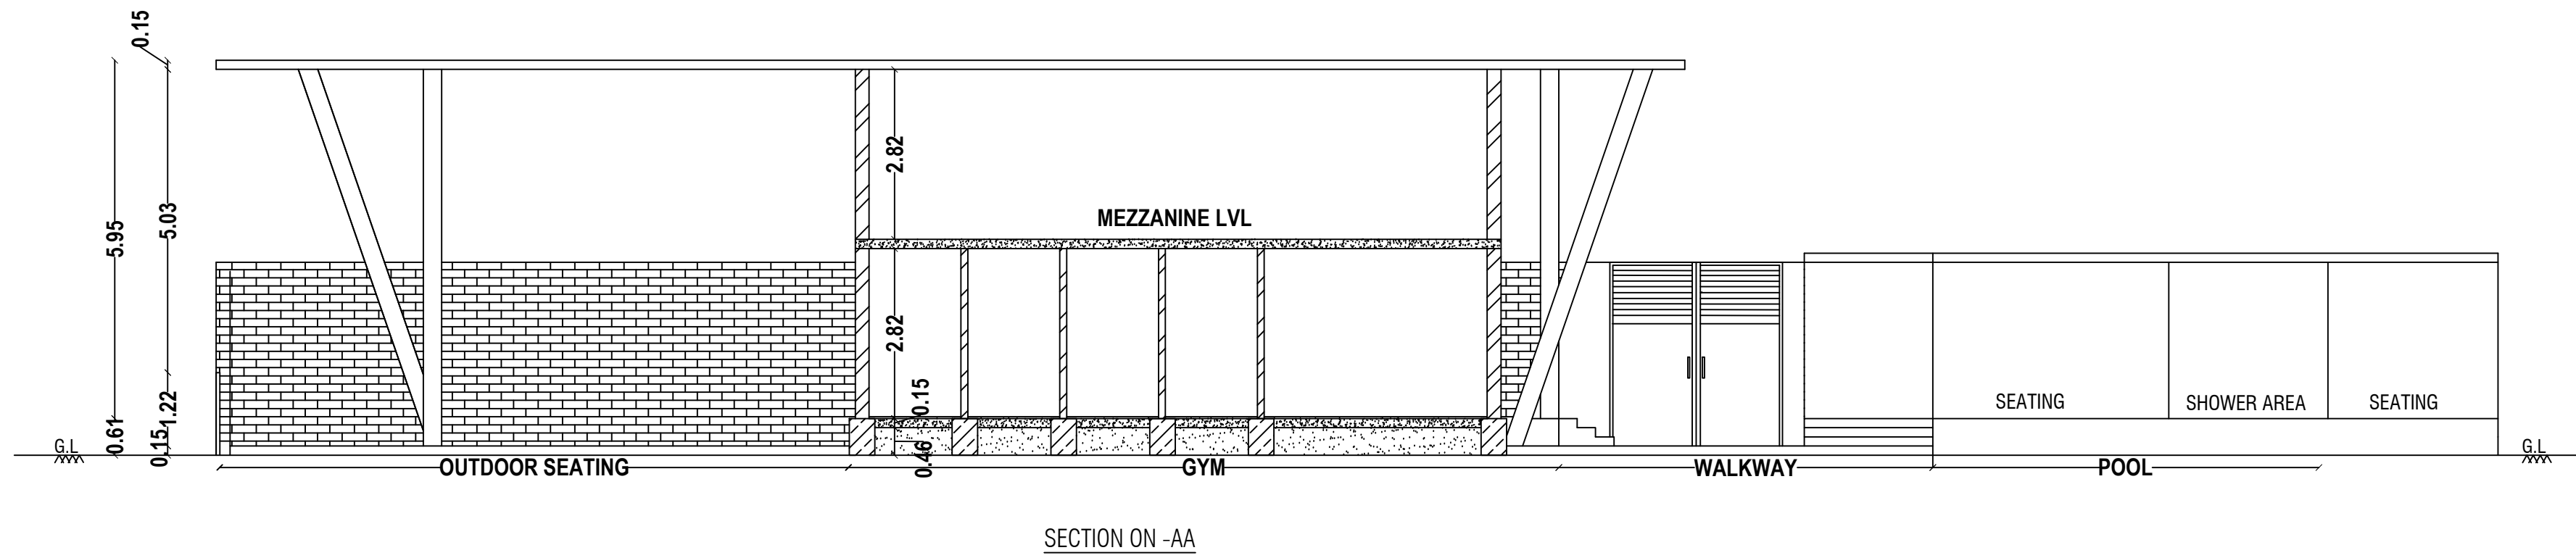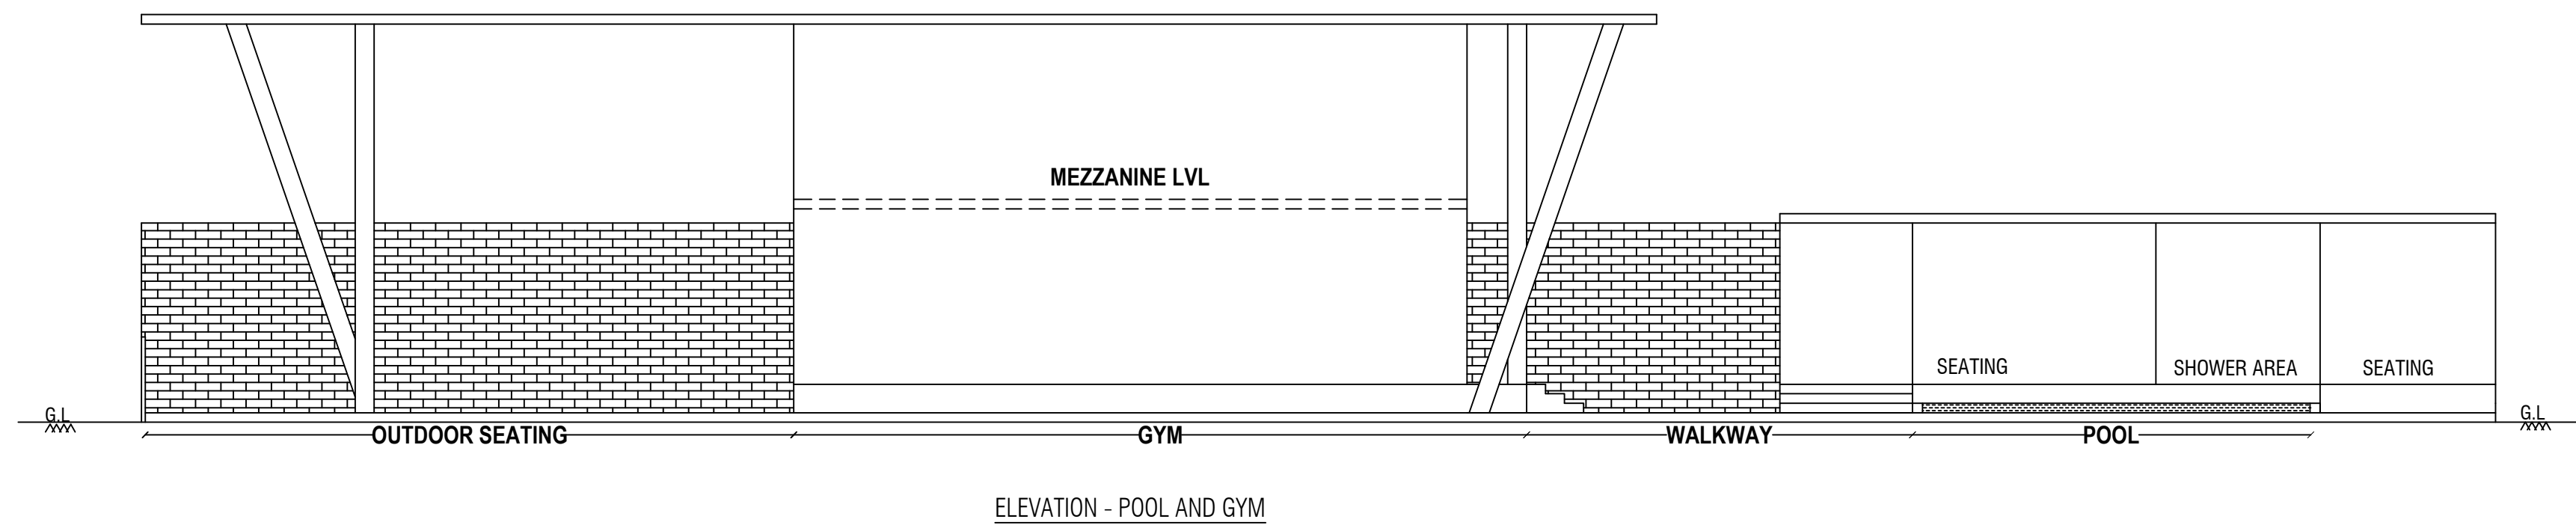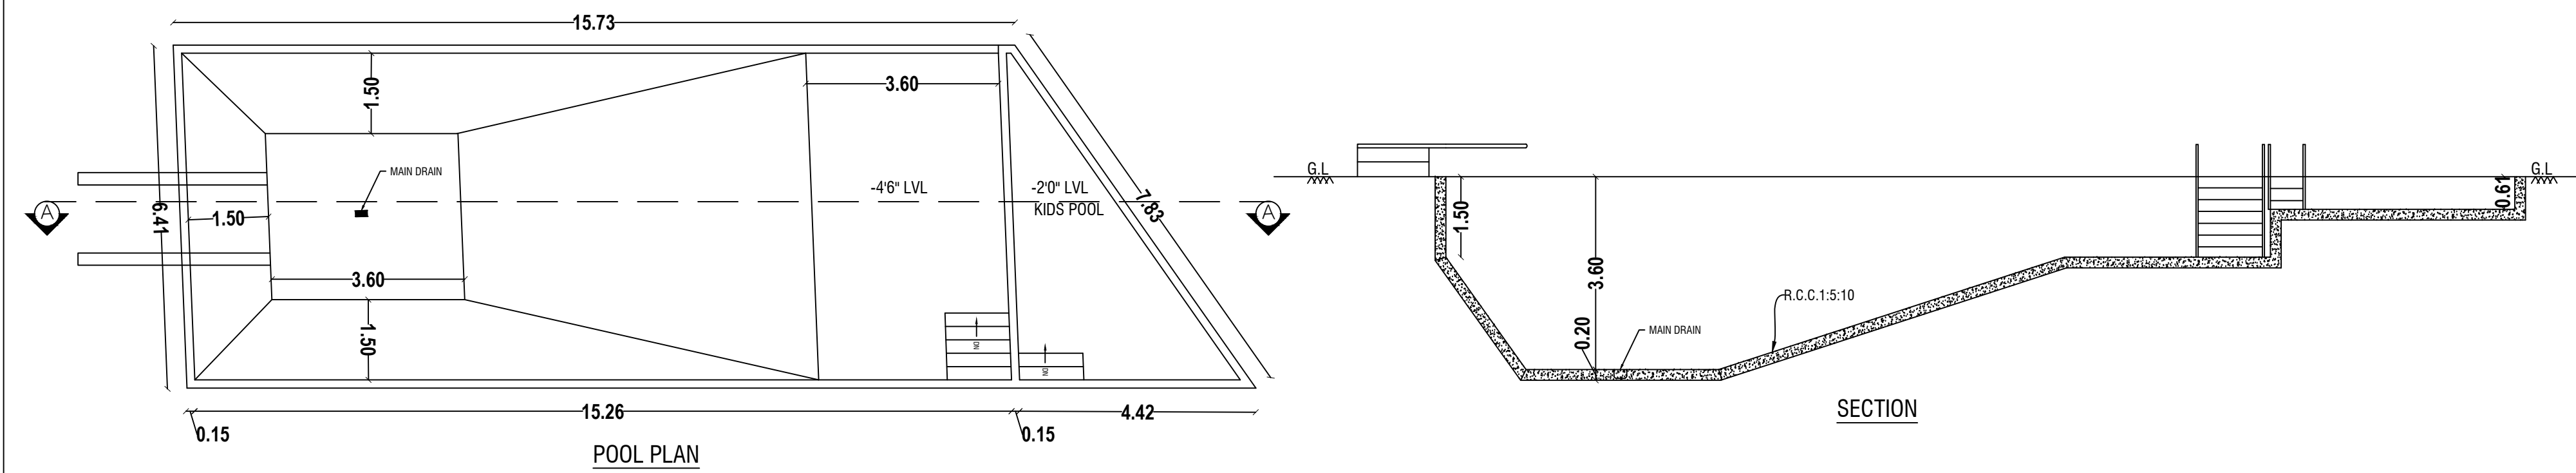

SHEET NO: 44/45

BLOCK NO:50

REVISED PLAN SHOWING THE R.C.C ROOF RESIDENTIAL GATED COMMUNITY BUILDING OF "M/s.NAAVAL PROPERTIESAND DEVELOPERS LLP" IN S.F.No: 9/1 B, 10/2A1 B, 13/1 A,AT KANNANKURICHI VILLAGE & TOWN PANCHAYAT,SALEM TALUK,SALEM DISTRICT. SCALE 1:100

- NOTE:
1. DTCP CHENNAI - FILE NO. 24229/2021,DT.12.01.2022. PLANNING PERMISSION CONCURRENCE NO:03/2022.
 2. DTCP SALEM - FILE NO. 3213/2021, DT.18.03.2022. PLANNING PERMISSION NO:17/2022.
 3. LOCAL BODY - FILE NO. 115/2022, DT.30.05.2022. PLANNING PERMISSION NO:20/2022-2023.

JOINERY DETAILS

REF. ID	DESCRIPTIONS	SIZES
DD	DOUBLE DOOR	1.83X2.10
D1	DOOR	0.90X2.10
W	WINDOW	0.76X1.22

AREA DETAILS

S.No	PARTICULARS	S.MT		
1	TOTAL AREA OF THE SITE (AS PER PATTI) Also Consider For Approval	36205.00	NON FSI AREA	FSI AREA
2	TOTAL AREA OF THE SITE (AS PER DOCUMENT)	36219.00	DEDUCTION	
3	BLOCK-50(AREA-G.F)	98.84	-	98.8400000
4	MEZZANINE FLOOR	30.34	-	30.3400000
	TOTAL AREA	129.1800000	-	129.1800000

APPLICANT

K. P. S. L. T.

M/s. NAAVAL PROPERTIES AND DEVELOPERS LLP

ENGINEER

Signature of Er. A. Harikumar

Er. A. Harikumar, M.E., (struct), AMIE, MISTE, A.I.V, Structural Eng, Chartered Eng(I), Approved Valuer, TN. Govt. Registered Professional of DTCP (HNTDA)

Name of Profession	R.E	R.S.E	C.E	B.Q.A
Grade	I.I	I	I	I.I
Reg.No's	01/2019	11/2022	01/2019	01/2019

#6G, 1st Floor, CIVIL TEC, Tank Street, Hosur-635109, Email-civiltec261@gmail.com, Cell:95243-20261, 94449-34817.

A diagram showing a circular magnetic field. In the center is a pole labeled 'N' with an arrow pointing to the right. Surrounding this pole are concentric circles with arrows indicating a clockwise direction of flow.

DTCP CHENNAI - FILE NO. 24229/2021, DT. 12.01.2022.
PLANNING PERMISSION CONCURRENCE NO:03/2022.
DTCP SALEM - FILE NO. 3213/2021, DT. 18.03.2022.
PLANNING PERMISSION NO:17/2022.
LOCAL BODY - FILE NO. 115/2022, DT.30.05.2022.
PLANNING PERMISSION NO:20/2022-2023.

LOT COVERAGE DETAILS	
----------------------	--

FLOOR SPACE INDEX (FSI)
FSI = 31030.72 / 36205.00 = 0.85 ≤ 2.0

Proposed Park area yet to be Gift


AREA STATEMENT				
				AREA

COLOR INDEX

Structural Eng. Chartered Eng(I), Approved Valuer,
TN.Govt.Registered Professional of DTCP(HNTDA)

CIVIL TEC, Door No.2A, 1st Floor, Bagalur HUDCO Road,
TNHB Phase III, Near TNHB Office, Bagalur Road, Hosur-635109.

Email: civiltec261@gmail.com, srihari.prim@gmail.com
Cell: 95243-20261, 94899-84416.

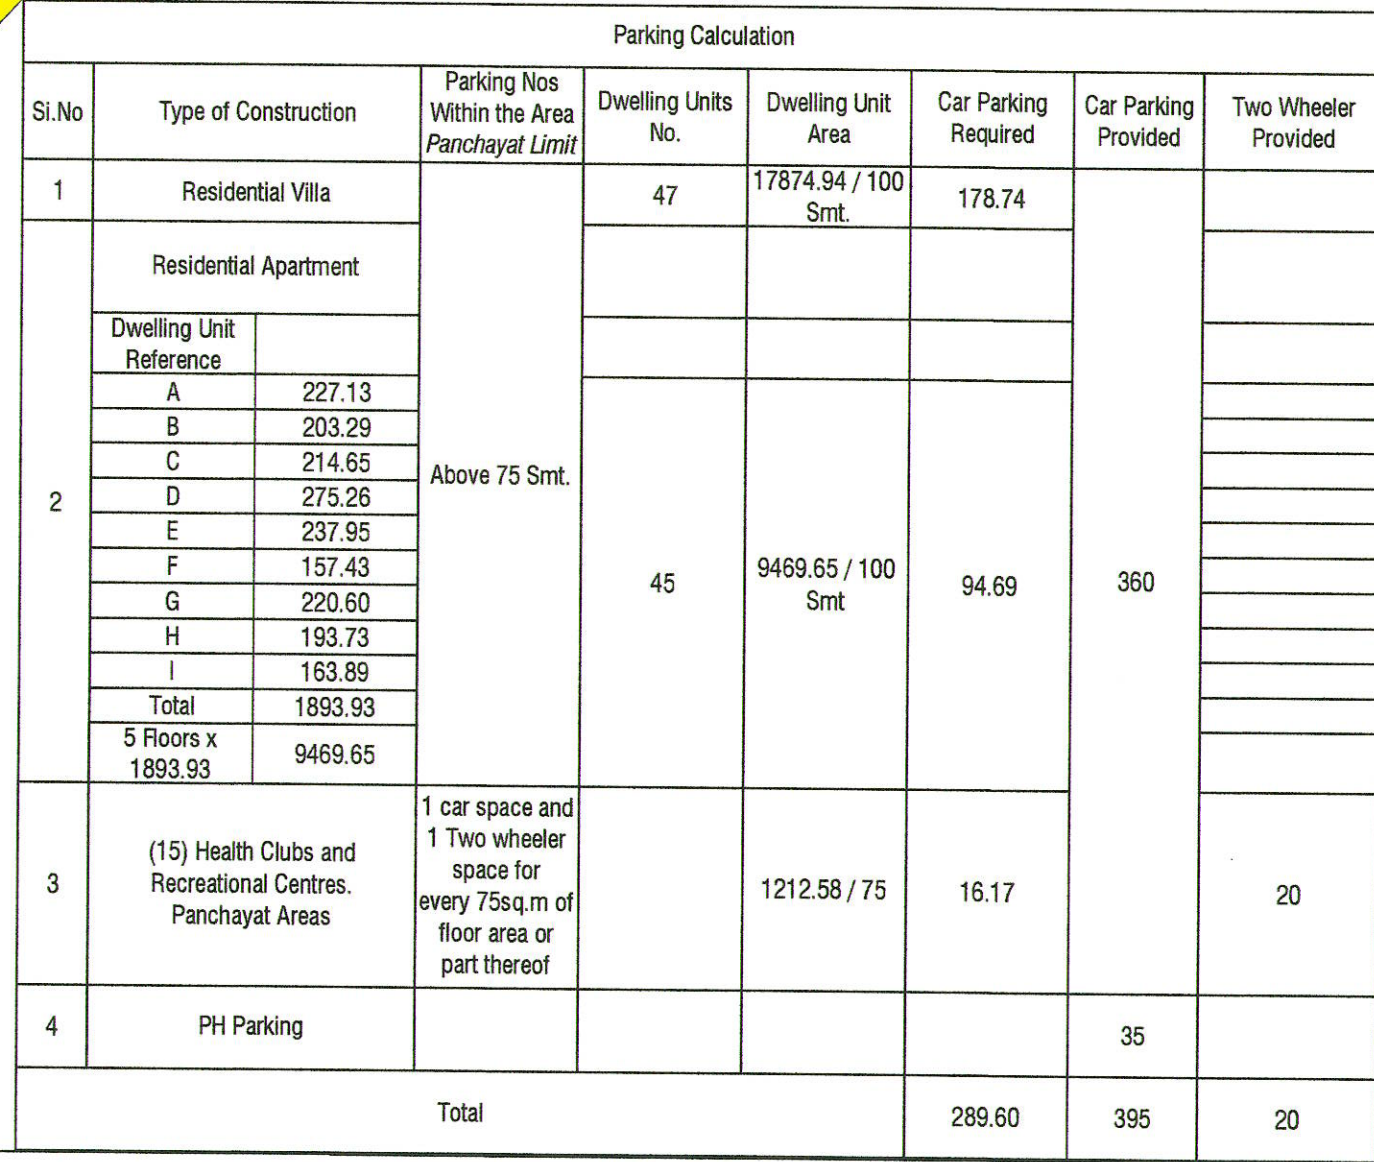

27	GROUND FLOOR	204.99		204.99
	FIRST FLOOR	129.68		129.68
	TERRACE FLOOR - HEAD ROOM		27.36	27.36
TOTAL AREA		334.67		334.67
28	GROUND FLOOR	204.92		204.92
	FIRST FLOOR	158.45		158.45
	TERRACE FLOOR - HEAD ROOM		27.39	27.39
TOTAL AREA		363.07		363.07
29	GROUND FLOOR	174.58		174.58
	FIRST FLOOR	174.52		174.52
	TERRACE FLOOR - HEAD ROOM		24.95	24.95
TOTAL AREA		349.10		349.10
30	GROUND FLOOR	186.07		186.07
	FIRST FLOOR	158.45		158.45
	TERRACE FLOOR - HEAD ROOM		25.05	25.05
TOTAL AREA		349.52		349.52
31	GROUND FLOOR	189.07		189.07
	FIRST FLOOR	128.75		128.75
	TERRACE FLOOR - HEAD ROOM		27.36	27.36
TOTAL AREA		317.82		317.82
32	GROUND FLOOR	189.07		189.07
	FIRST FLOOR	150.03		150.03
	TERRACE FLOOR - HEAD ROOM		27.42	27.42
TOTAL AREA		339.10		339.10
33	GROUND FLOOR	189.07		189.07
	FIRST FLOOR	123.17		123.17
	TERRACE FLOOR - HEAD ROOM		27.36	27.36
TOTAL AREA		318.24		318.24
34	GROUND FLOOR	197.17		197.17
	FIRST FLOOR	186.73		186.73
	TERRACE FLOOR - HEAD ROOM		28.45	28.45
TOTAL AREA		383.90		383.90
35	GROUND FLOOR	218.20		218.20
	FIRST FLOOR	197.75		197.75
	TERRACE FLOOR - HEAD ROOM		27.42	27.42
TOTAL AREA		415.95		415.95
36	GROUND FLOOR	131.78		131.78
	FIRST FLOOR	110.04		110.04
	TERRACE FLOOR - HEAD ROOM		18.70	18.70
TOTAL AREA		241.82		241.82
37	GROUND FLOOR	131.78		131.78
	FIRST FLOOR	110.04		110.04
	TERRACE FLOOR - HEAD ROOM		18.70	18.70
TOTAL AREA		241.82		241.82
38	GROUND FLOOR - FLURTH AREA	134.07		134.07
	FIRST FLOOR	116.35		116.35
	TERRACE FLOOR - HEAD ROOM		19.71	19.71
TOTAL AREA		250.42		250.42
39	GROUND FLOOR	223.65		223.65
	FIRST FLOOR	186.74		186.74
	TERRACE FLOOR - HEAD ROOM		28.45	28.45
TOTAL AREA		410.39		410.39
40	GROUND FLOOR	197.54		197.54
	FIRST FLOOR	171.73		171.73
	TERRACE FLOOR - HEAD ROOM		15.11	15.11
TOTAL AREA		369.27		369.27
41	GROUND FLOOR	162.90		162.90
	FIRST FLOOR	143.65		143.65
	TERRACE FLOOR - HEAD ROOM		14.62	14.62
TOTAL AREA		306.55		306.55
42	GROUND FLOOR	131.87		131.87
	FIRST FLOOR	143.65		143.65
	TERRACE FLOOR - HEAD ROOM		14.62	14.62
TOTAL AREA		280.14		280.14
43	GROUND FLOOR	129.87		129.87
	FIRST FLOOR	143.65		143.65
	TERRACE FLOOR - HEAD ROOM		14.62	14.62
TOTAL AREA		288.14		288.14
44	GROUND FLOOR	194.42		194.42
	FIRST FLOOR	185.17		185.17
	TERRACE FLOOR - HEAD ROOM		25.00	25.00
TOTAL AREA		389.59		389.59
45	GROUND FLOOR	201.03		201.03
	FIRST FLOOR	143.66		143.66
	TERRACE FLOOR - HEAD ROOM		14.62	14.62
TOTAL AREA		349.31		349.31
46	GROUND FLOOR	214.70		214.70
	FIRST FLOOR	129.39		129.39
	TERRACE FLOOR - HEAD ROOM		25.72	25.72
TOTAL AREA		349.09		349.09
47	GROUND FLOOR	251.06		251.06
	FIRST FLOOR	200.71		200.71
	TERRACE FLOOR - HEAD ROOM		27.71	27.71
TOTAL AREA		451.77		451.77
48	STILT FLOOR	2262.38		2262.38
	FIRST FLOOR	2388.64	190.52	2579.16
	SECOND FLOOR	2388.64	190.52	2579.16
	THIRD FLOOR	2388.64	190.52	2579.16
	FOURTH FLOOR	2388.64	190.52	2579.16
49	FIFTH FLOOR	2388.64	190.52	2579.16
	TERRACE FLOOR - HEAD ROOM		47.84	47.84
	TOTAL AREA	11493.20		11493.20
50	BASEMENT FLOOR	306.10		306.10
	GROUND FLOOR	448.19		448.19
	FIRST FLOOR	469.25		469.25

Document certified by B. Ganesan
Signed by: Director
Location:
Date: 2023.06.16 10:59:55