

PLAN SHOWING THE PROPOSED
ADDITIONAL CONSTRUCTION OF A
R.C.C ROOF TERRACED FOR CRICKET
STADIUM HOSTEL BLOCK FOR PLAYERS
IN S.NO:141/1, 153/1, 154/1A, 154/1B, 2A, 3,
4A, 4C, KATTUVEPILLAI PATTY VILLAGE,
VALAPADY TALUK & SALEM DISTRICT

NAME OF THE APPLICANT :
M/s.SALEM CRICKET FOUNDATION


Proposed Block Name	Floor Name	Total Builtup Area	Deduction	Non FSI Area	Total FSI Area
Block-2	Floor Ground	360.43	31.44	-	328.99
	Floor First	334.96	-	-	334.96
	Floor Second	334.96	-	-	334.96
	Head Hostel	-	-	63.93	-
Grand Total		1030.35	-	63.93	998.91

JOINERIES DETAILS


MAIN DOOR	MD	1.52x2.13
FRENCH WINDOW	FW	2.44x2.13
DOOR	D1	1.07x2.13
DOOR	D2	0.76x2.13
WINDOW	W	1.83x1.22
WINDOW	W1	1.22x1.50
WINDOW	W2	0.91x1.22
OPEN	AO	3.67x2.13
OPEN	AO1	1.52x2.13
OPEN	OP	1.07x2.13
LIFT DOOR	LD	1.07x2.13
VENTILATOR	V	0.61x0.91

SITE BOUNDARY SHOWN IN GREEN
PROPOSED BUILDING SHOWN IN RED
EXISTING ROAD SHOWN IN YELLOW

ALL DIMENSIONS ARE IN METER , SCALE 1:100

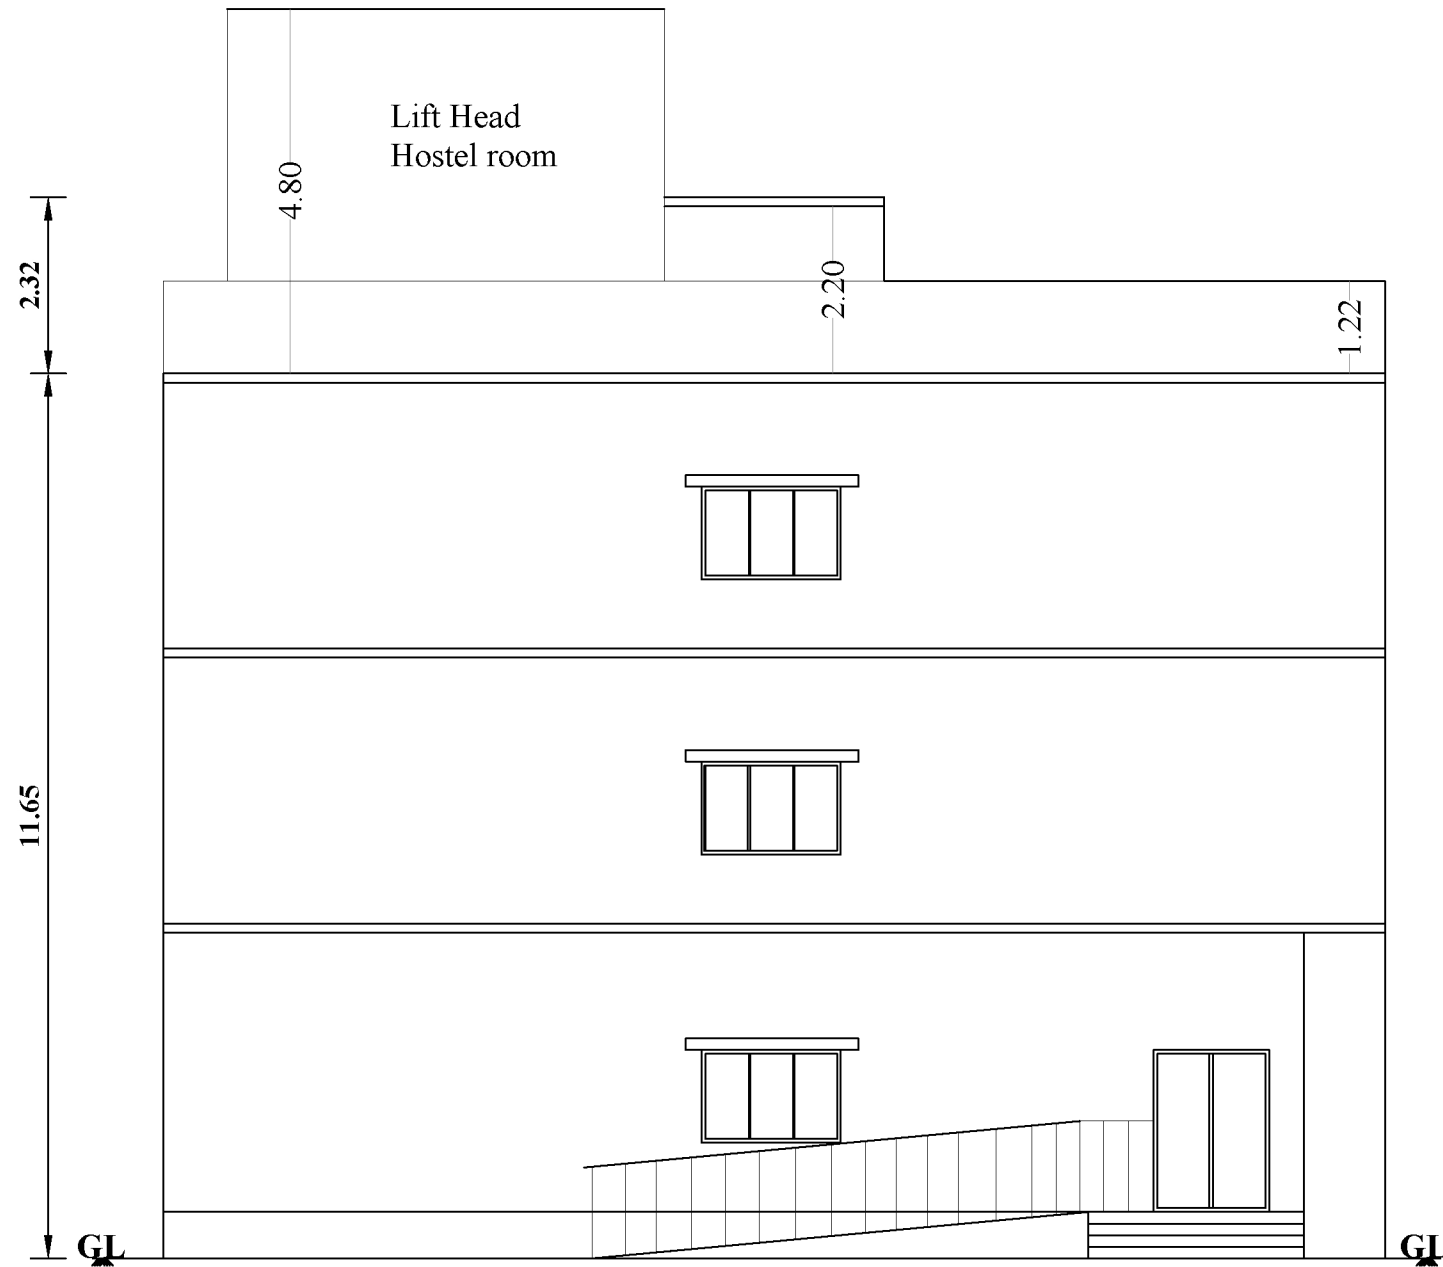


FRONT ELEVATION

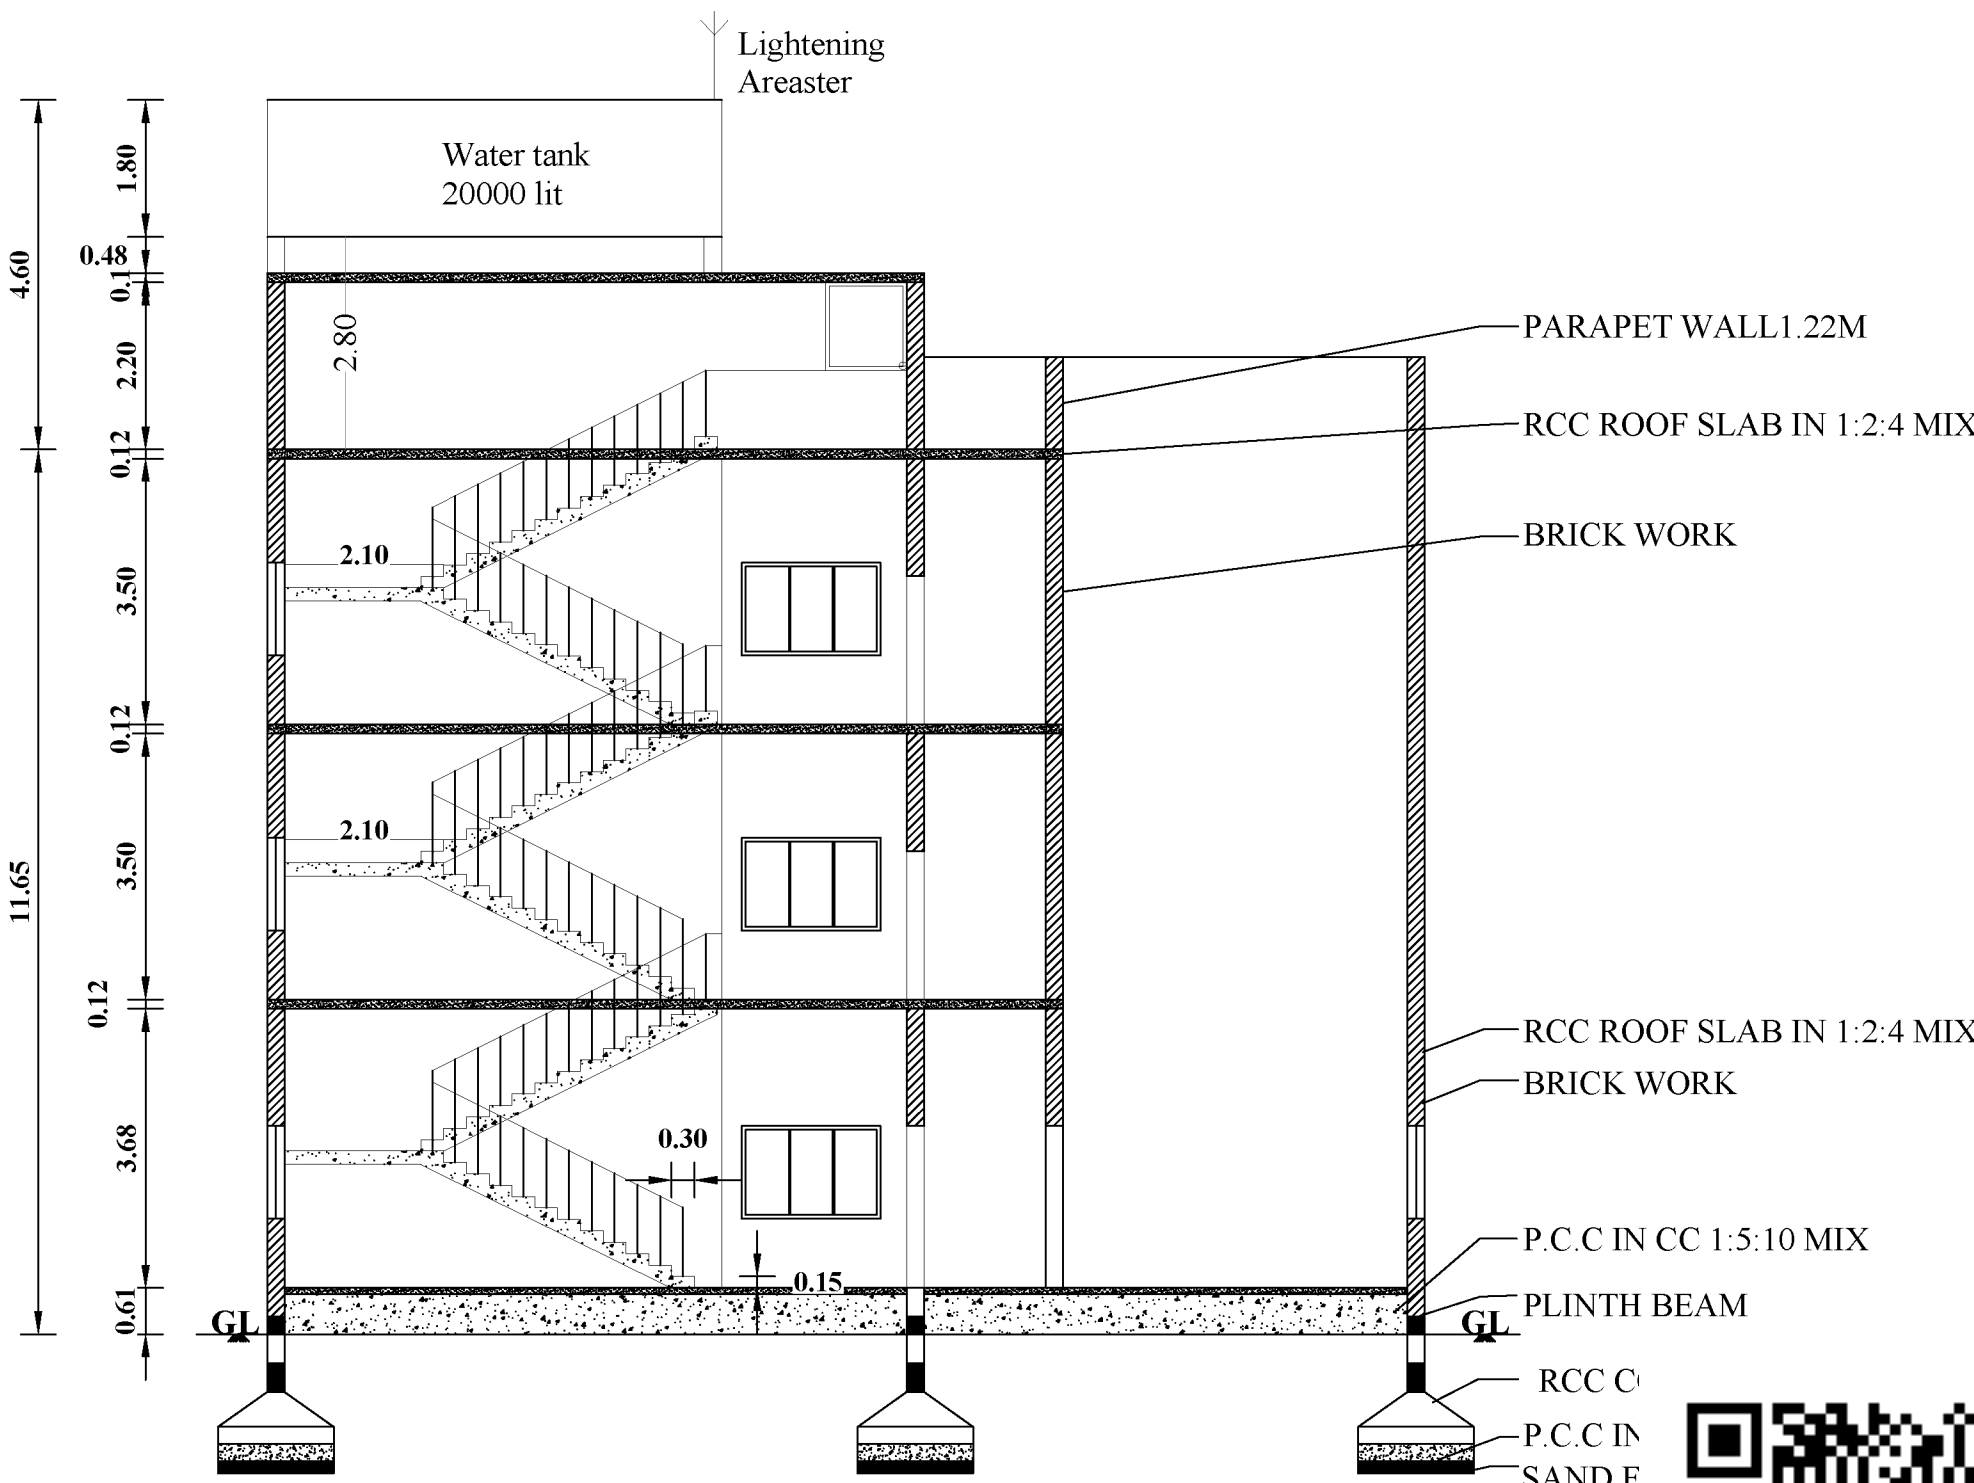


SECTION AA'


TECHNICAL APPROVAL
ROC NO: SWP/BPA/107657/2024
SWP/SALEM/B.P/A.D. TCP No:04/2024

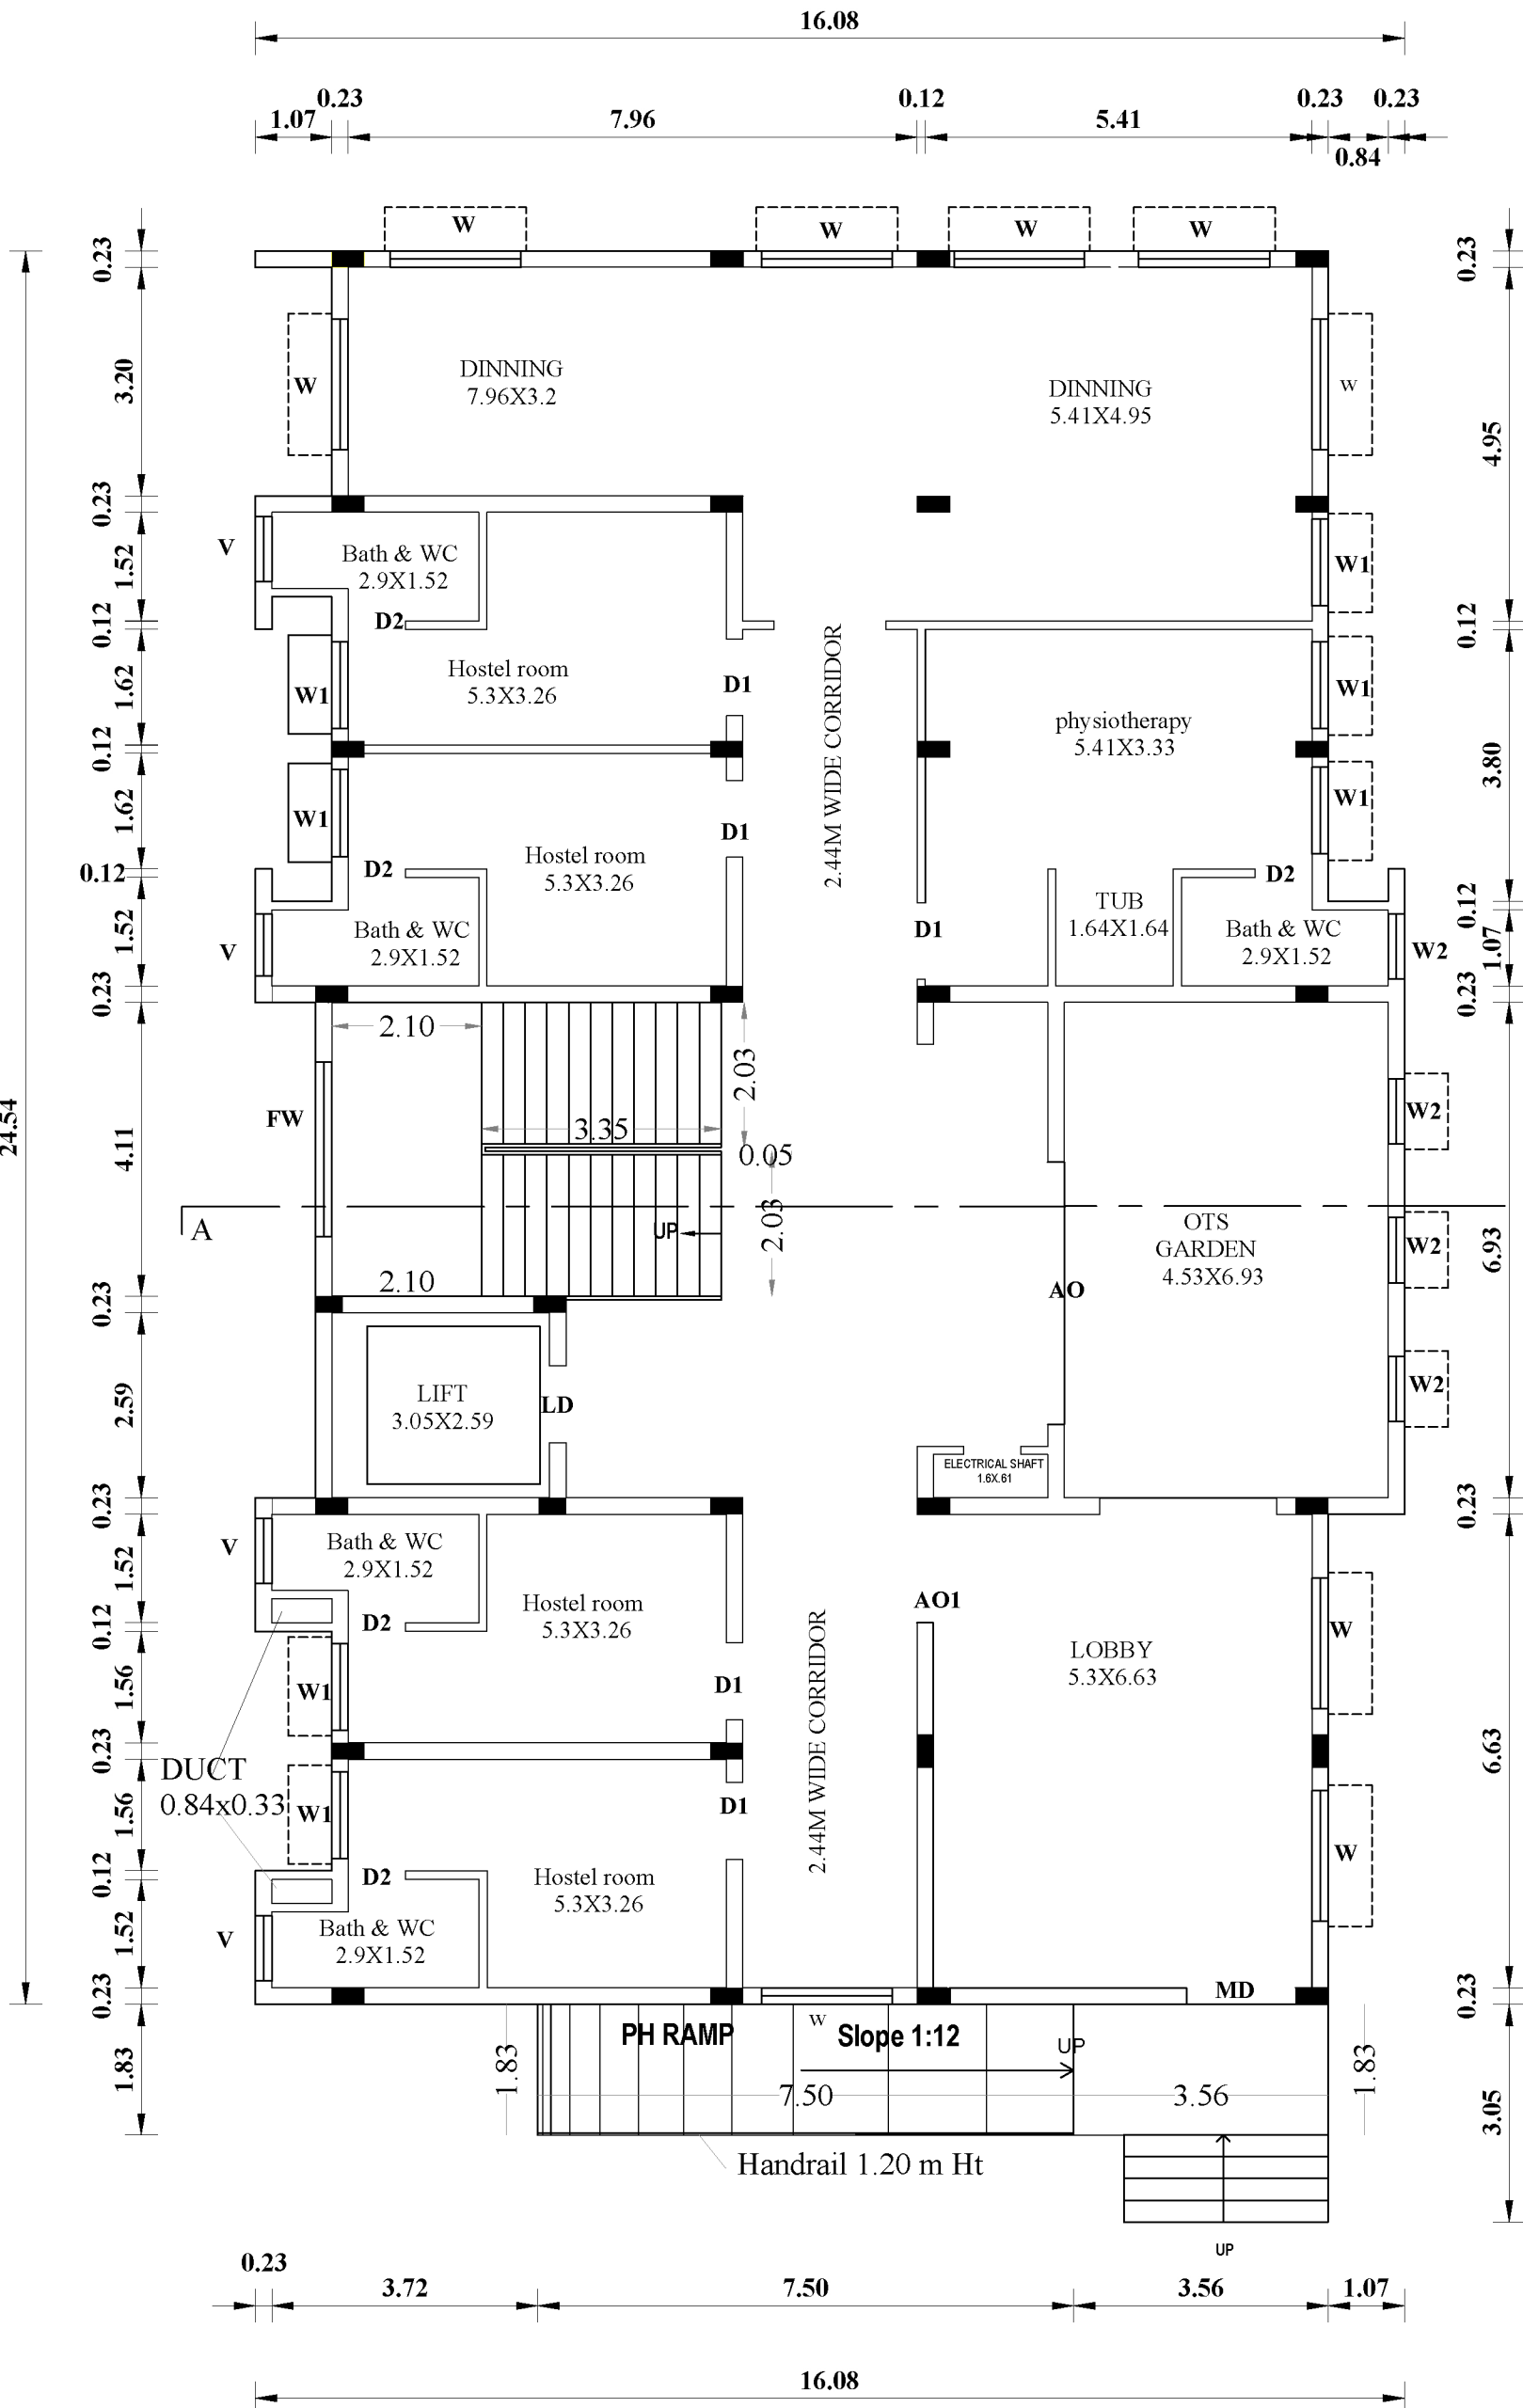

GROUND FLOOR

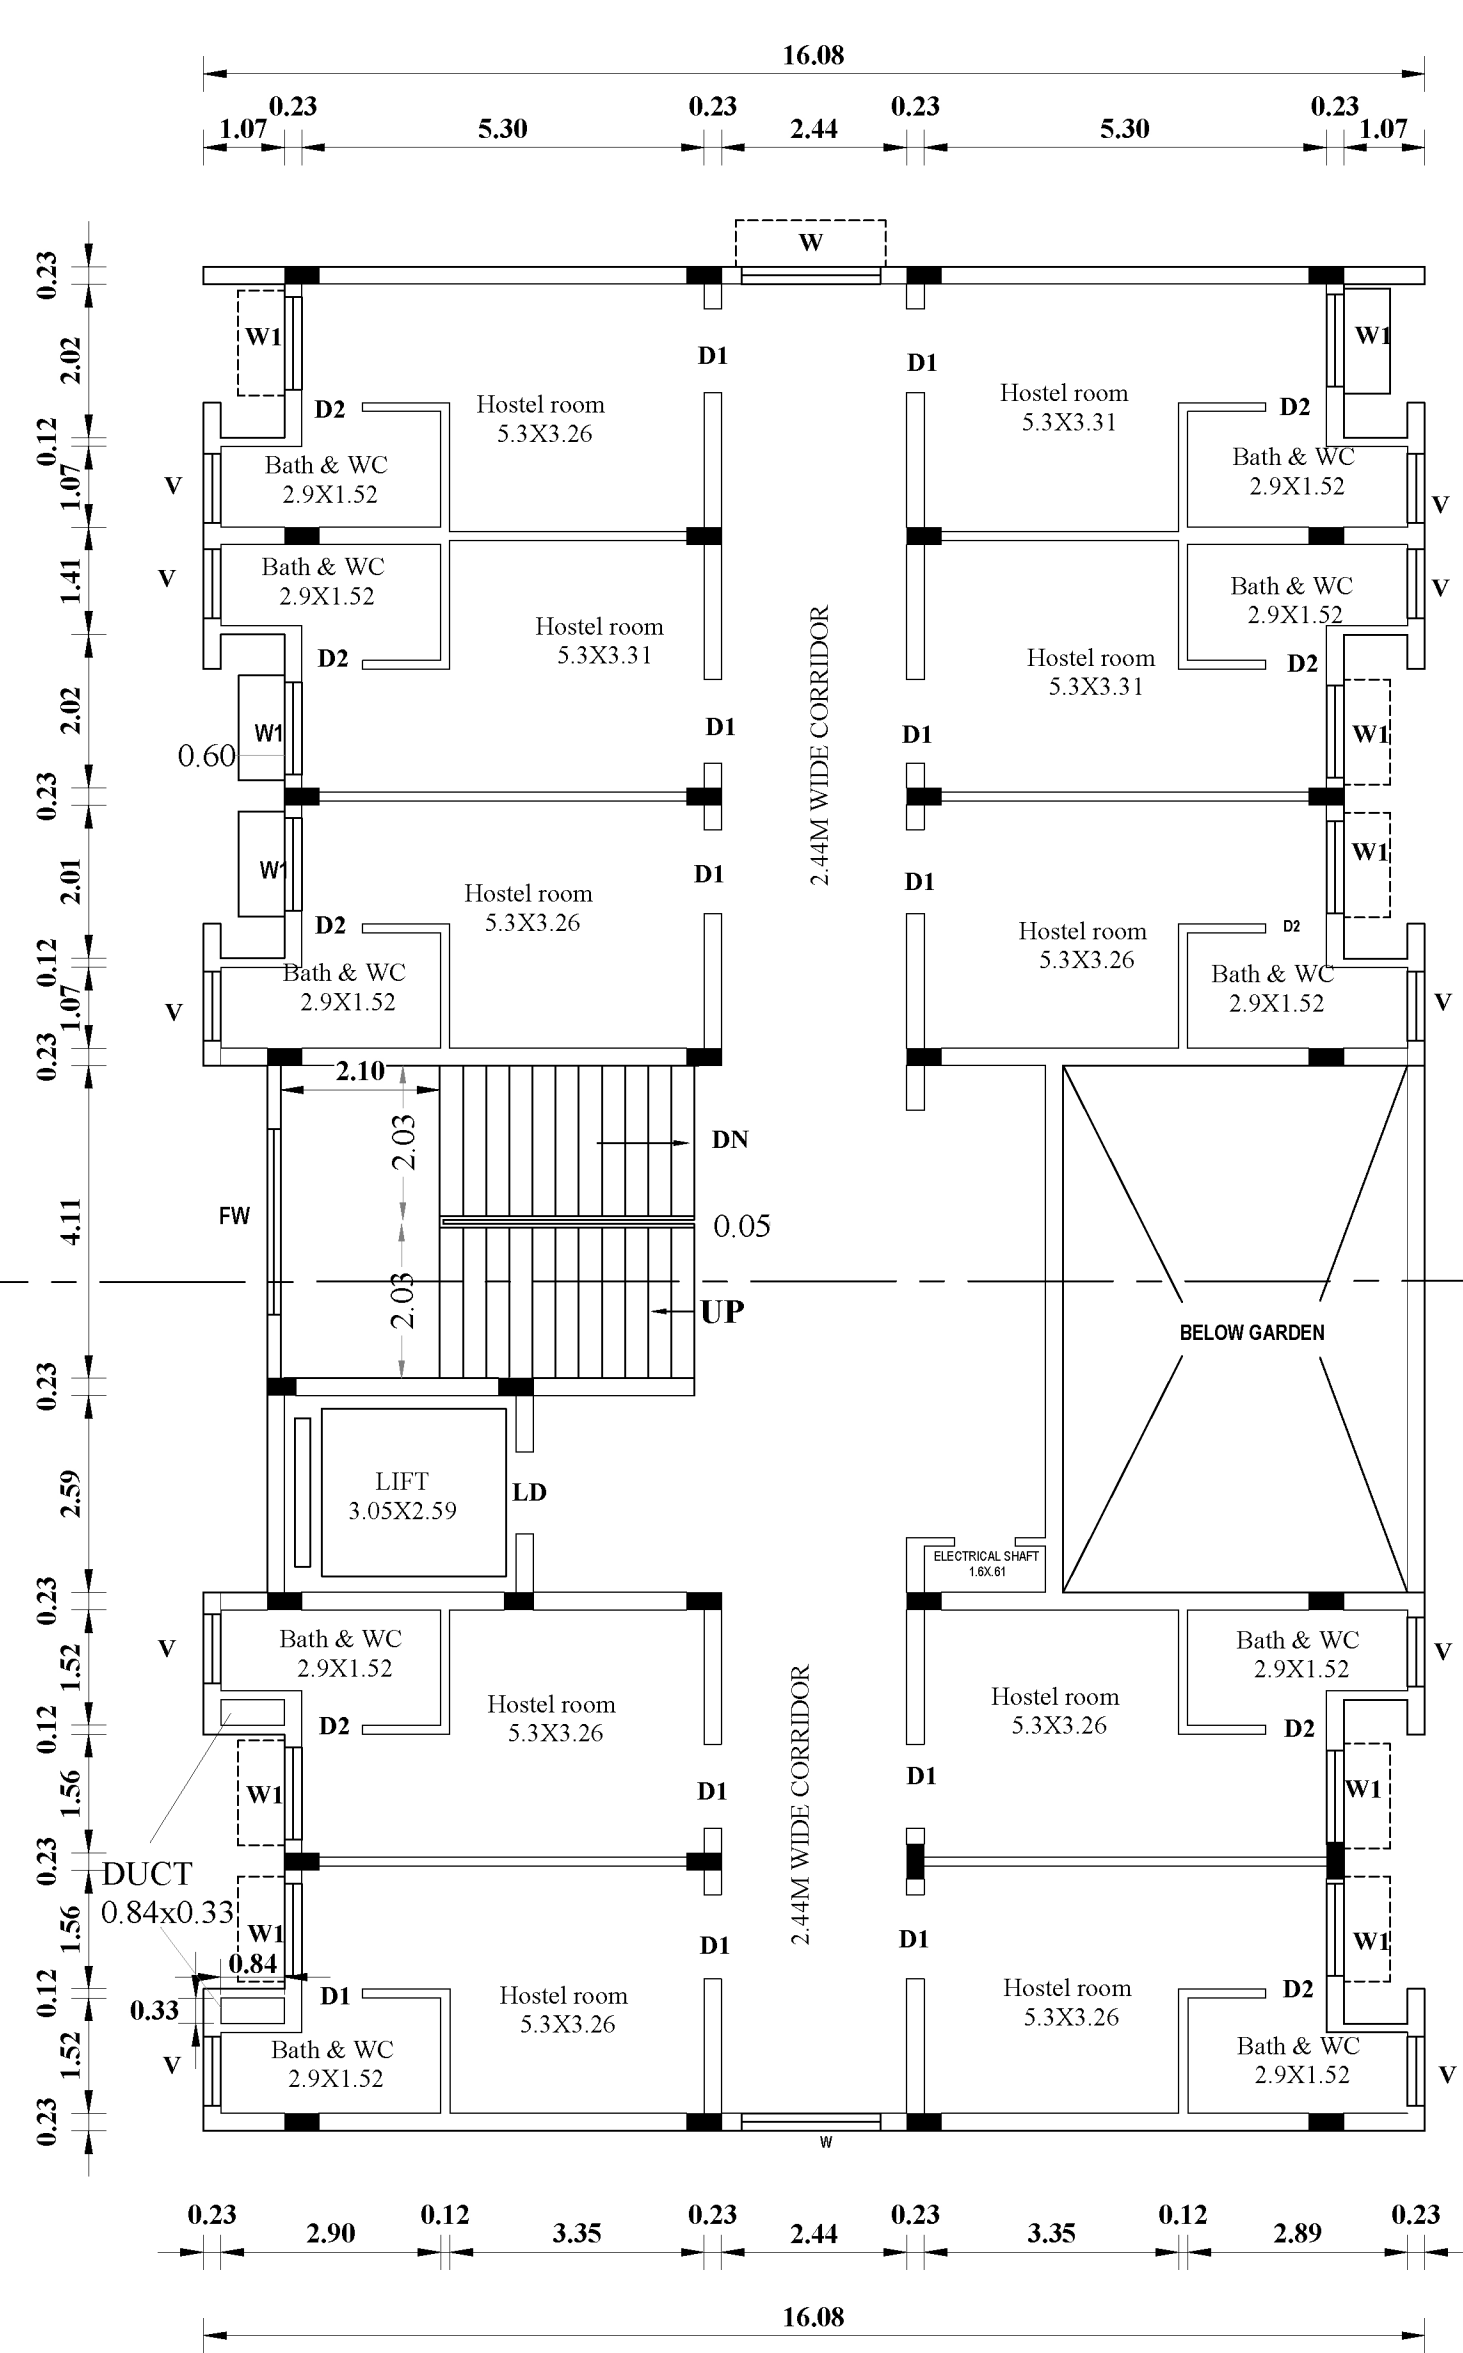

TYPICAL FIRST FLOOR & SECOND FLOOR

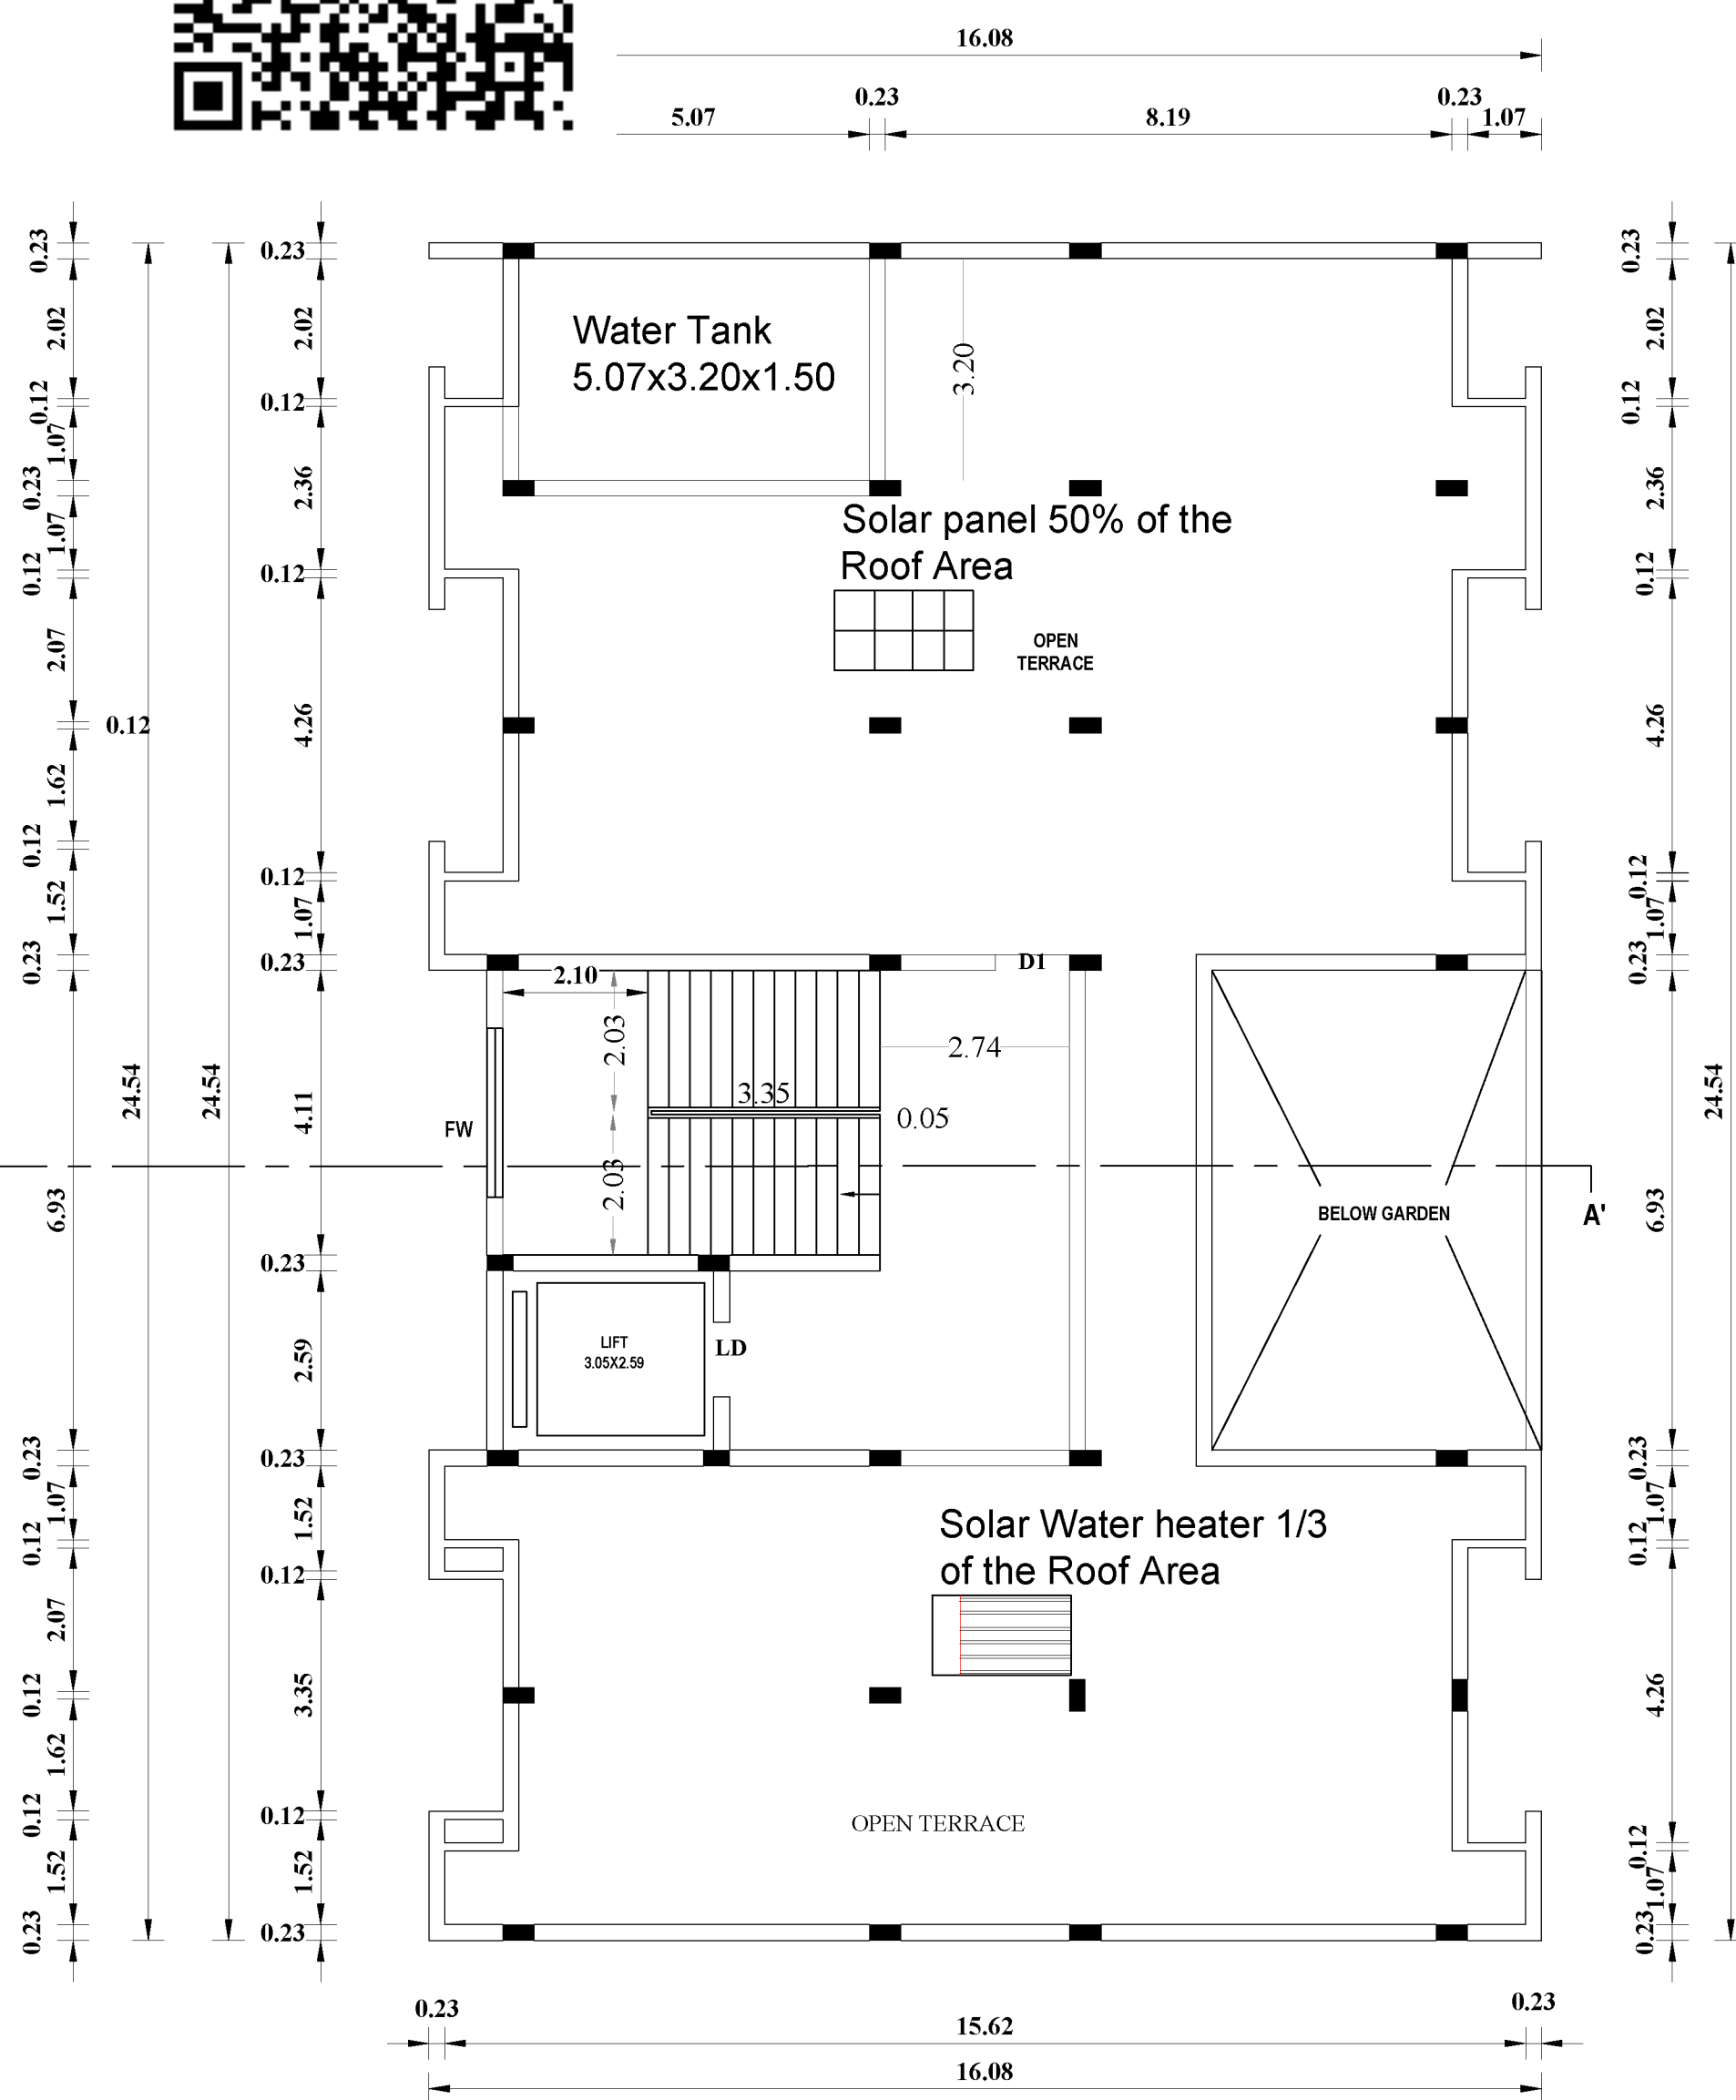

TERRACE FLOOR

APPLICANT

For Salem Cricket Foundation

Managing Partner

REGISTERED ENGINEER
/ ARCHITECT

R.SANTHOSH KUMAR, M.Arch.
(Registered Architect Council of Architecture)
CA/2015/67207
Registered Architect Grade - I, DTCP
Registration No. 01/Ra-1/2019
Salem - 636305. Ph: 9884701213

