

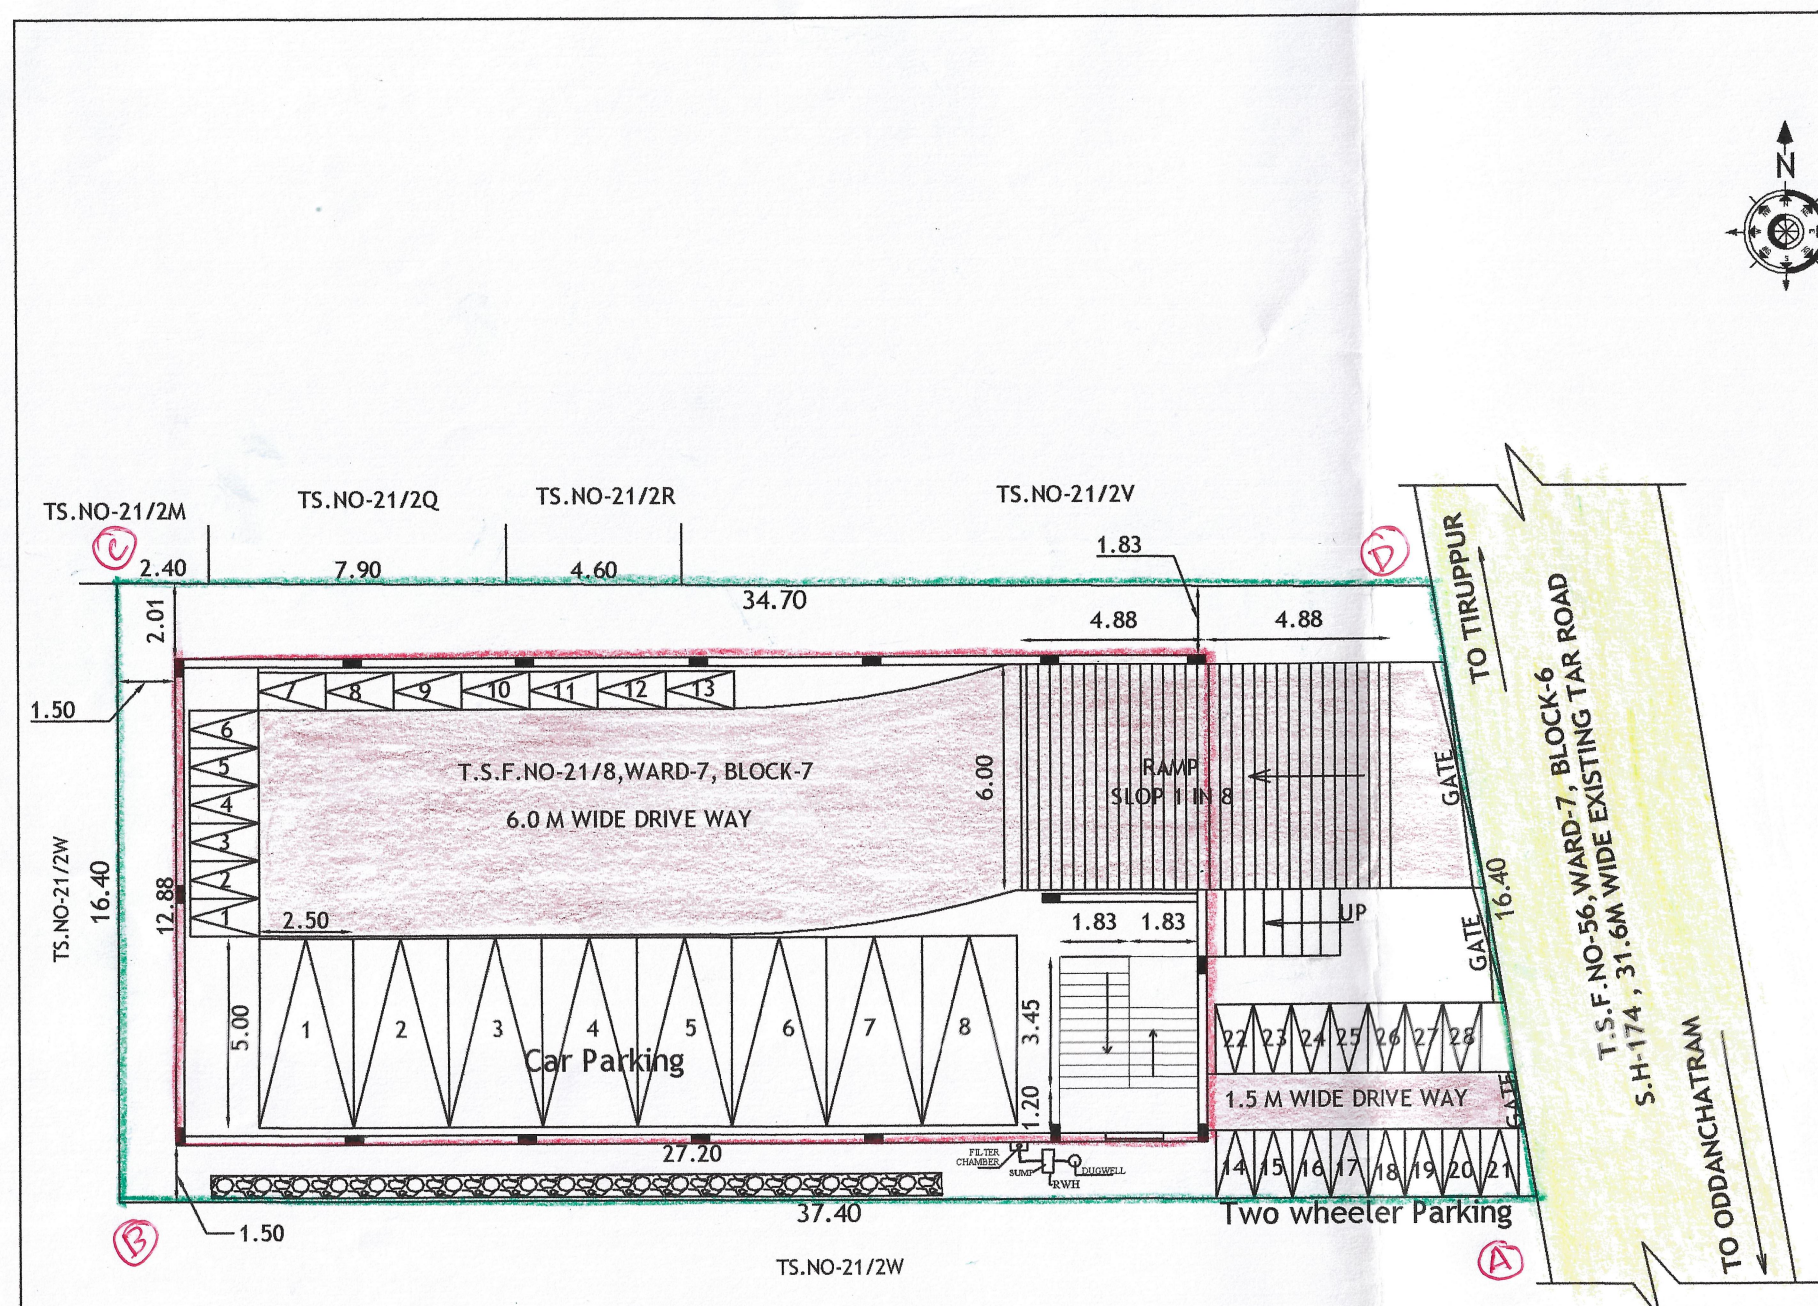
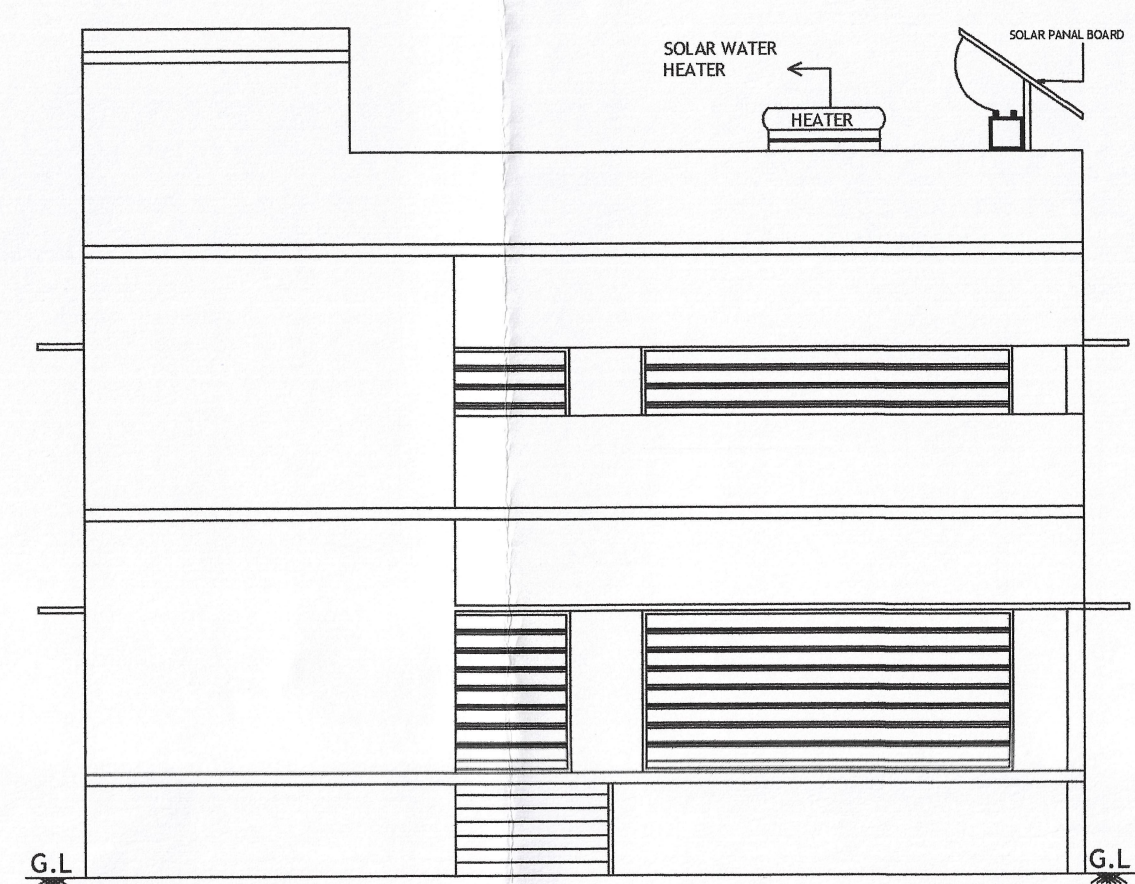
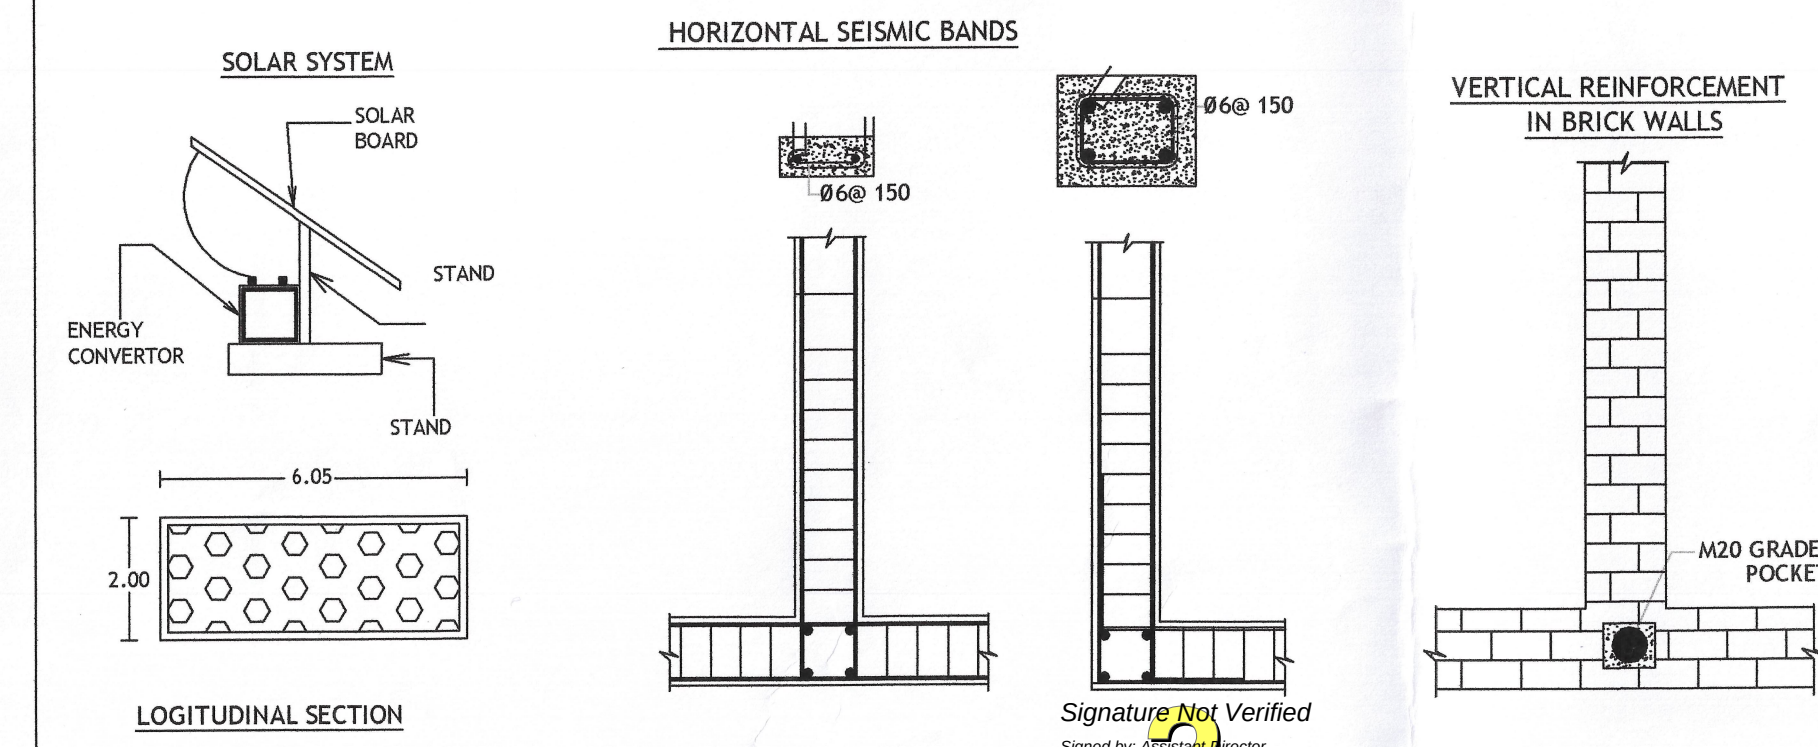
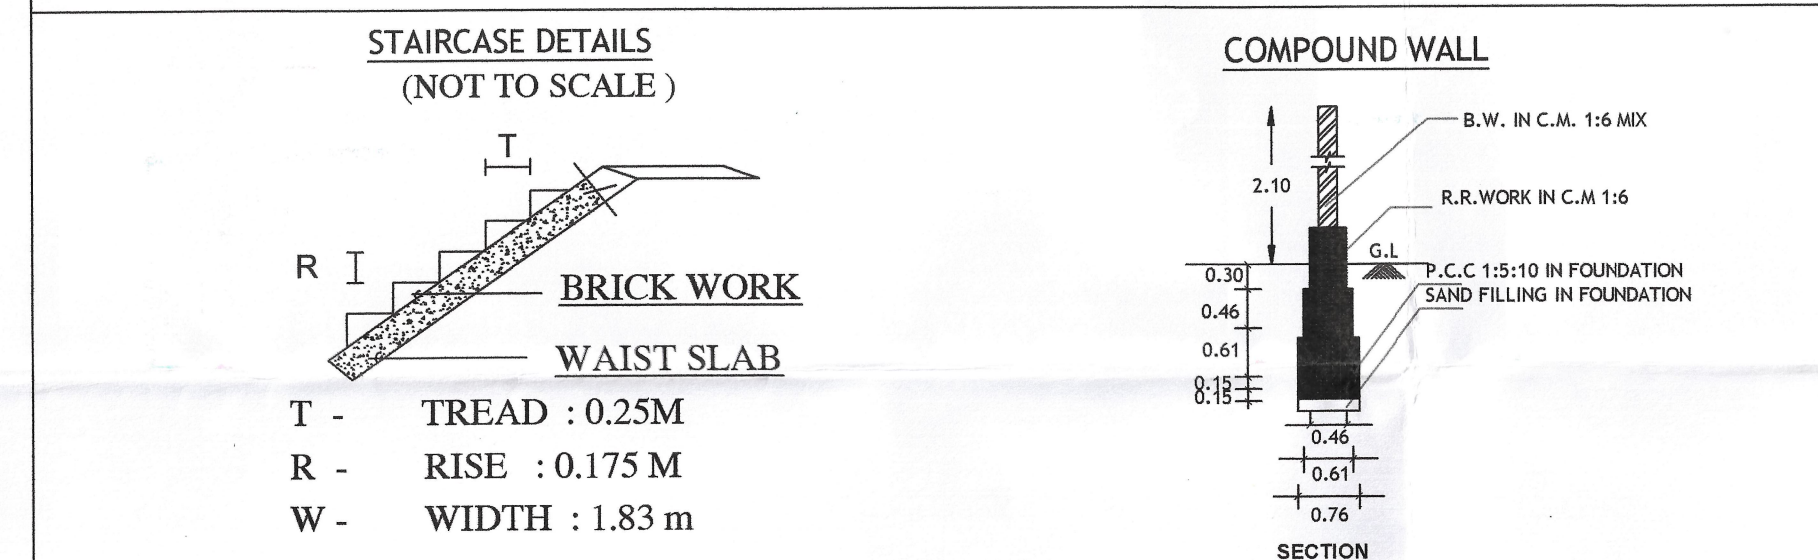


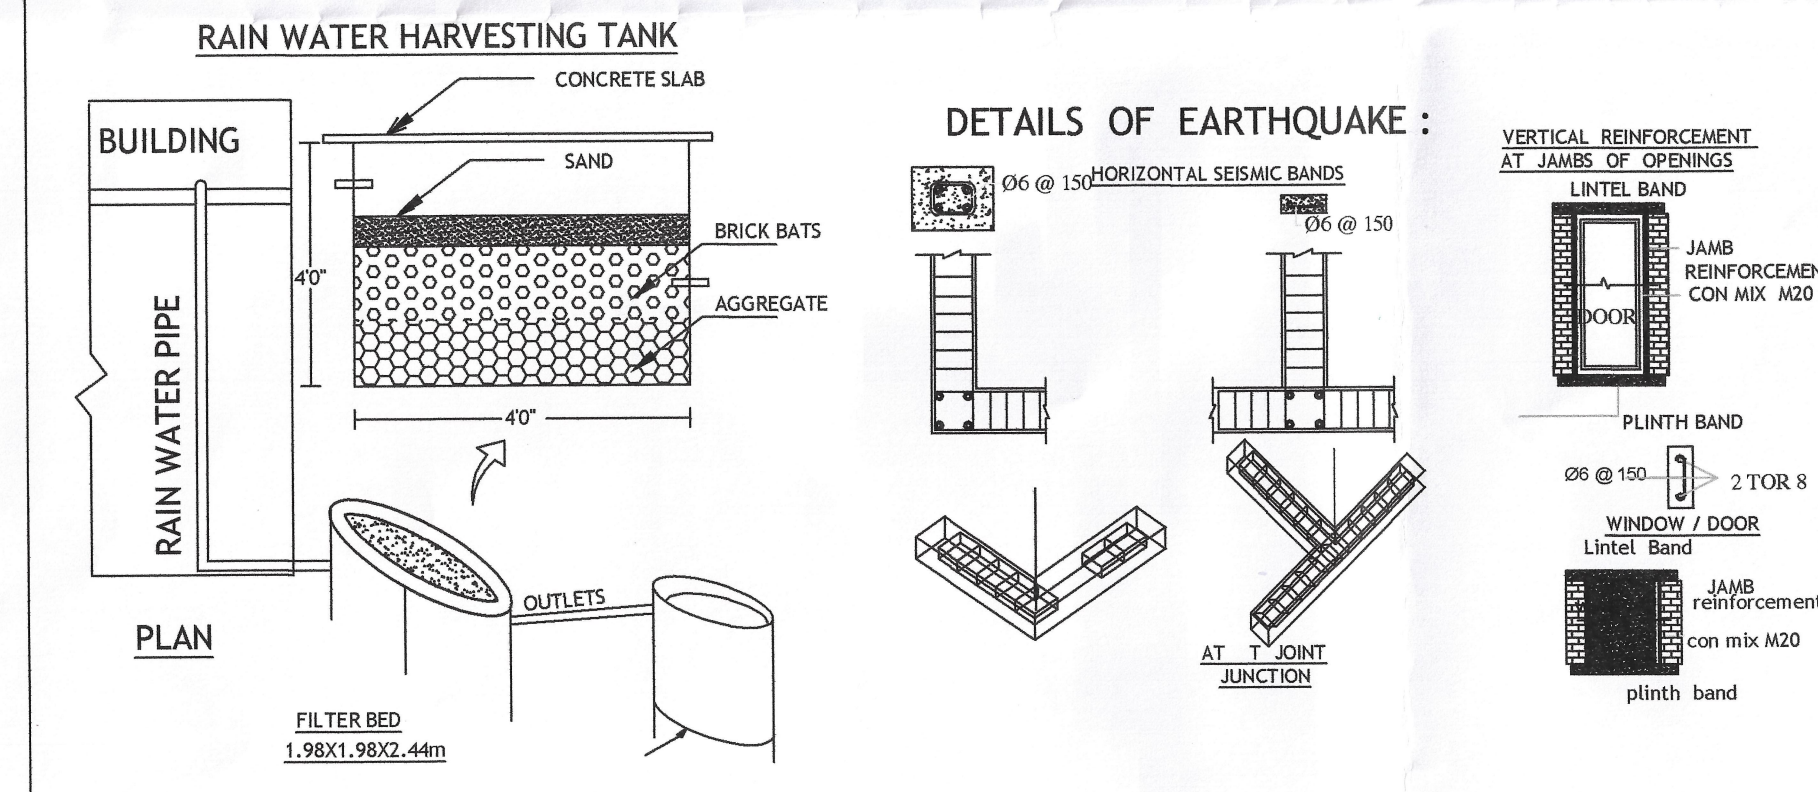


SITE CUM BASEMENT FLOOR PLAN


SCALE:- 1:200

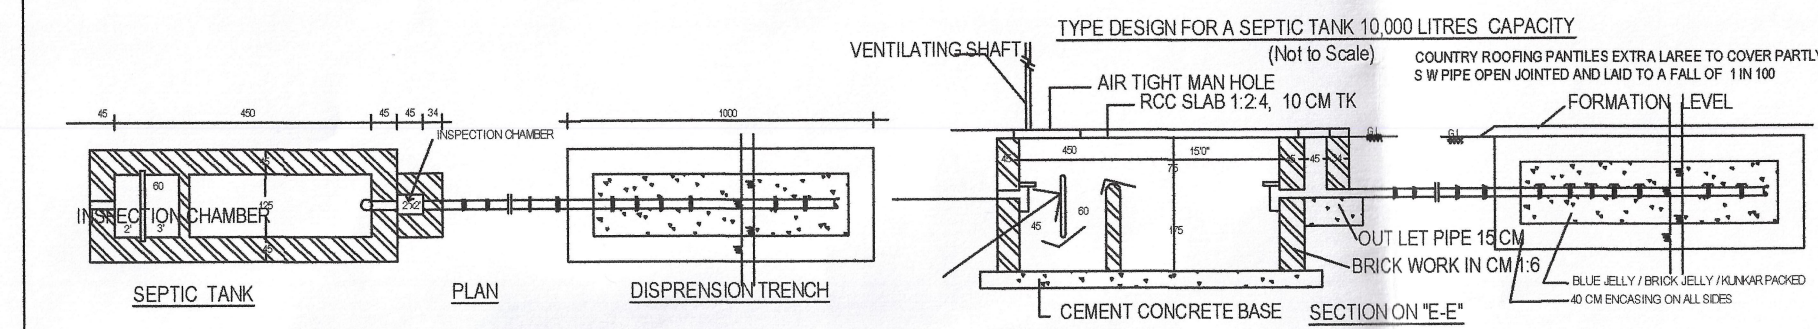


ELEVATION

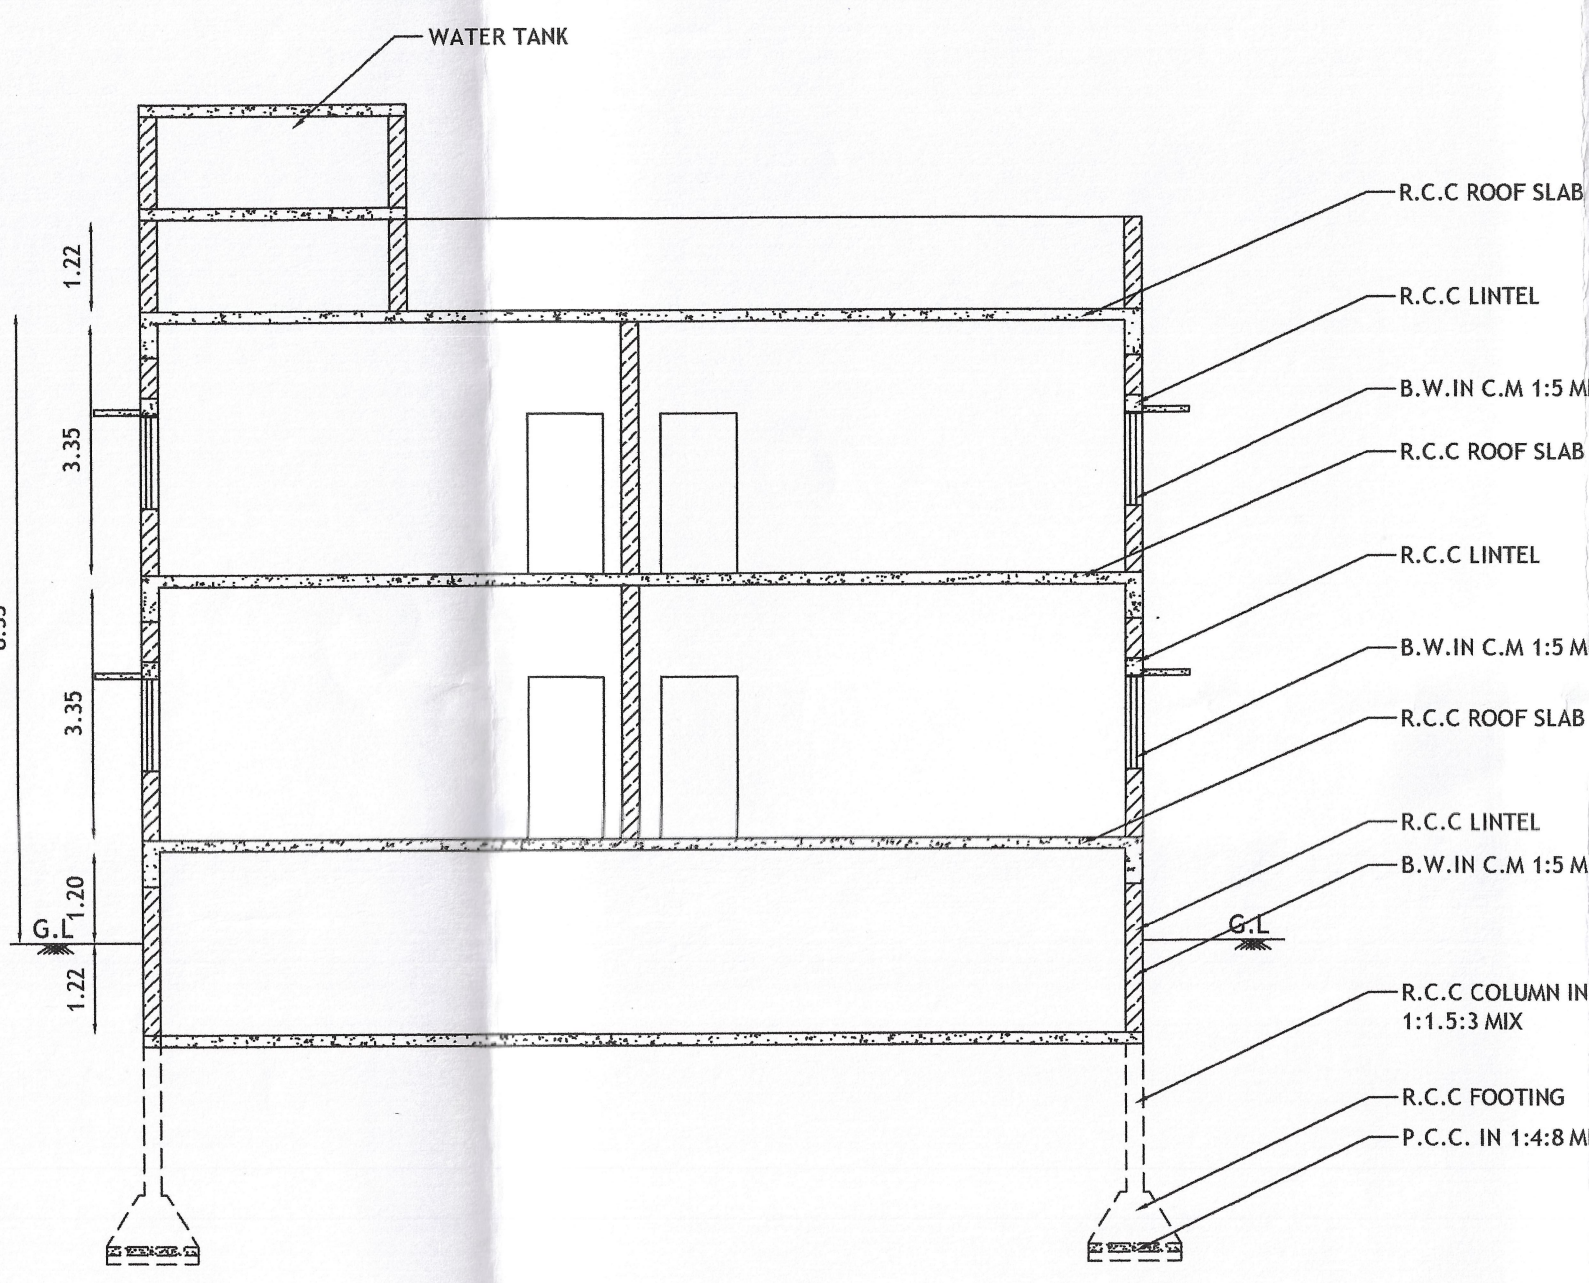


SECTION ON "AA"

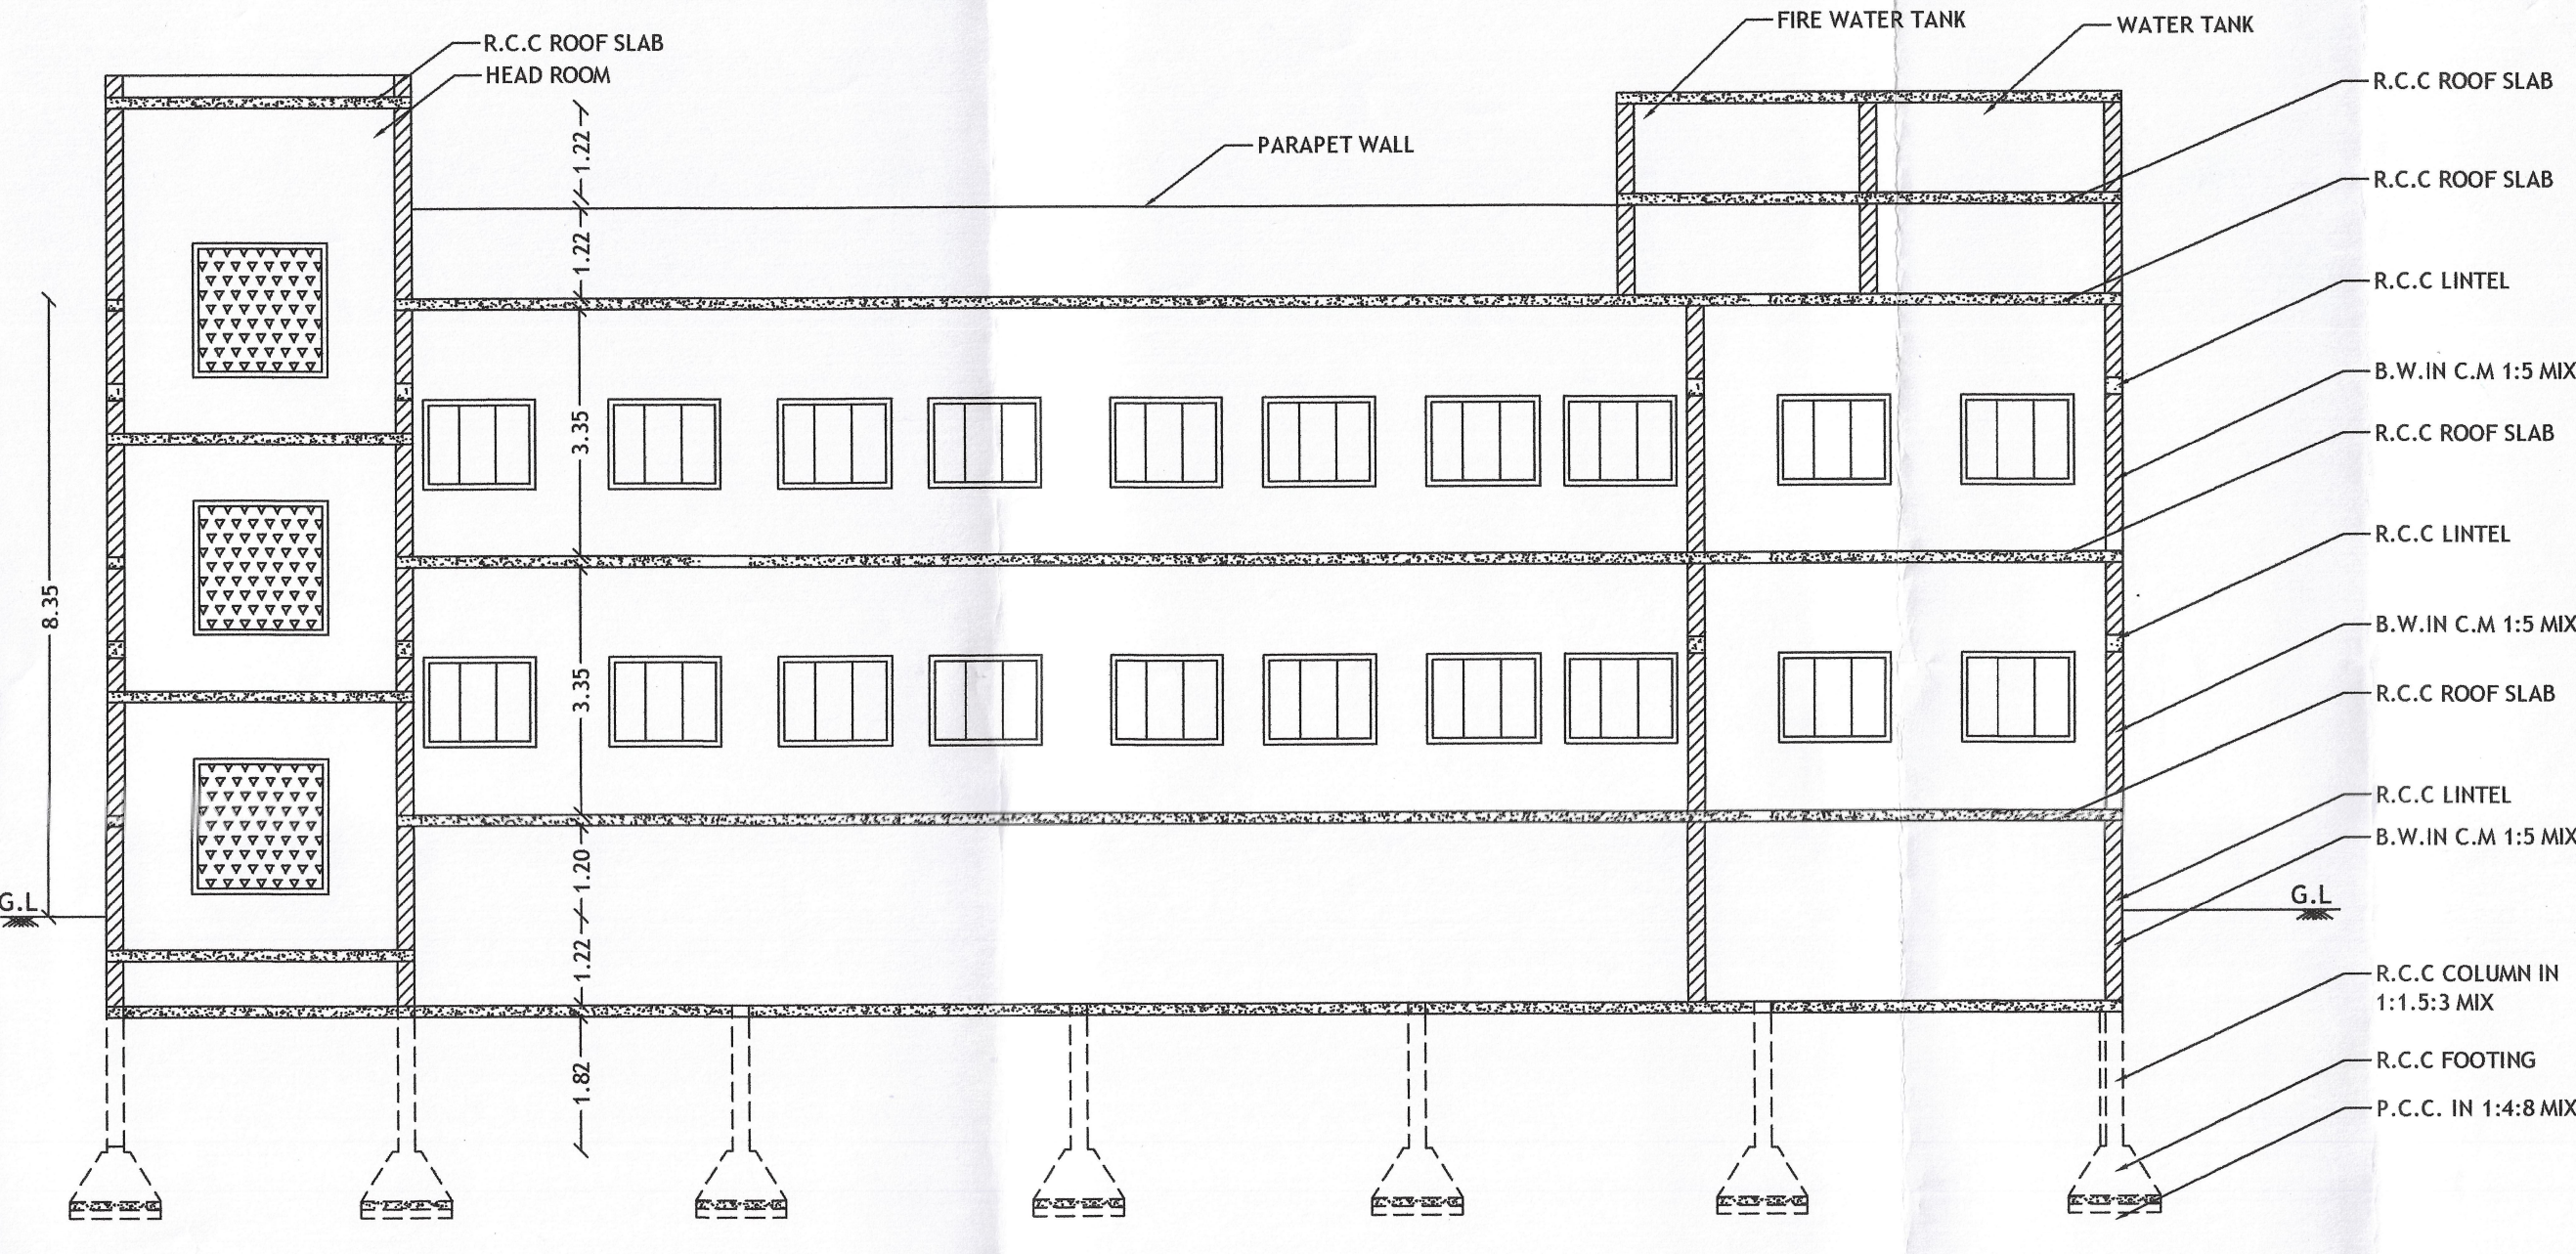


SECTION ON "BB"

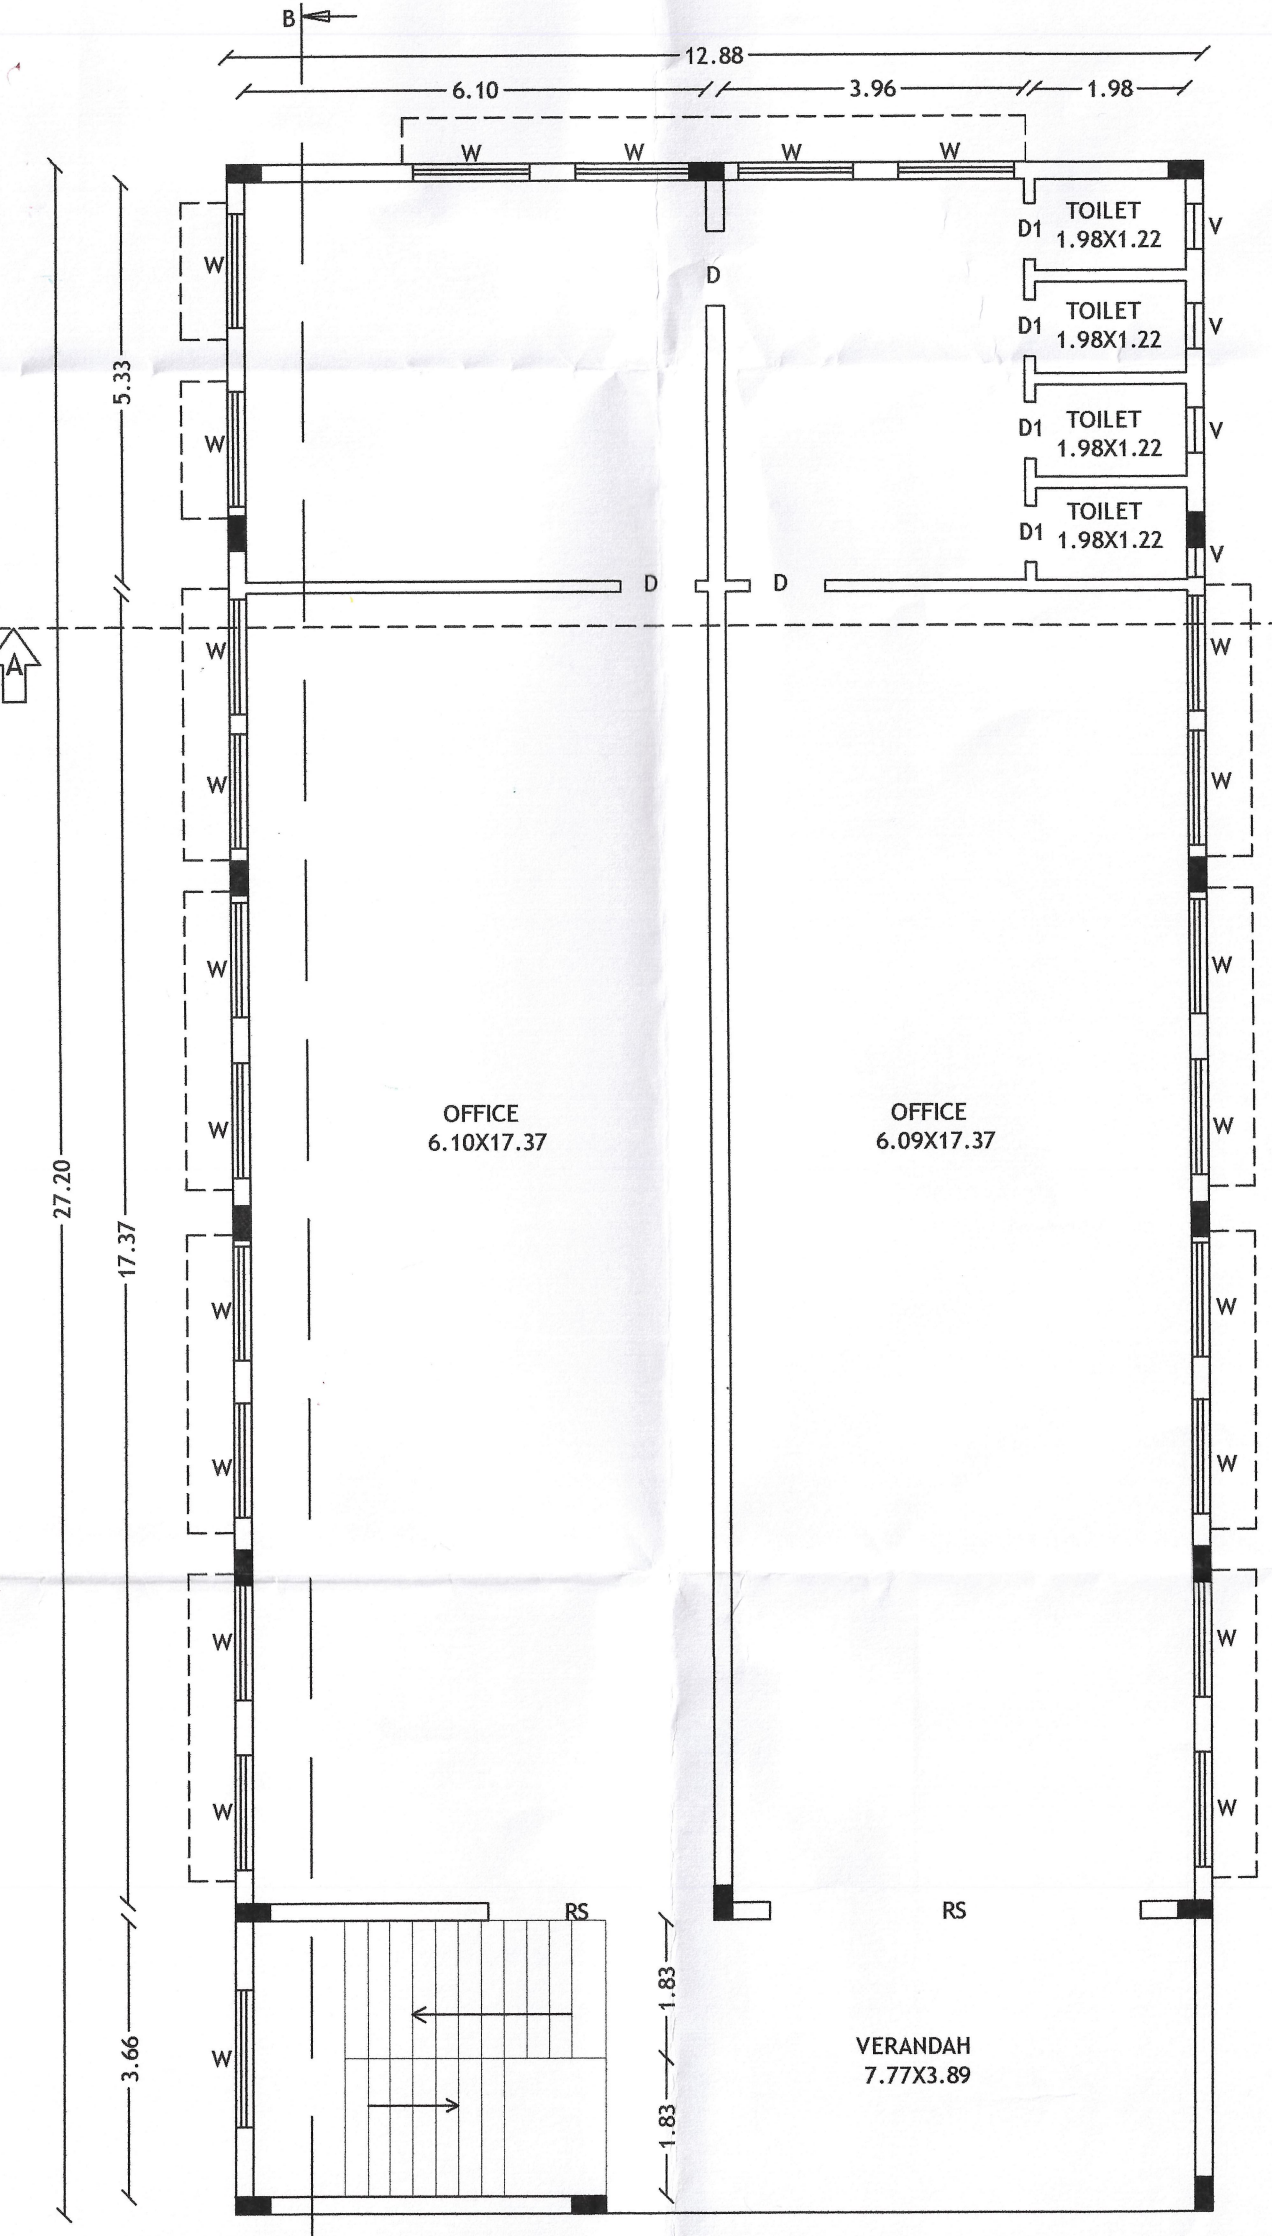

GROUND FLOOR PLAN

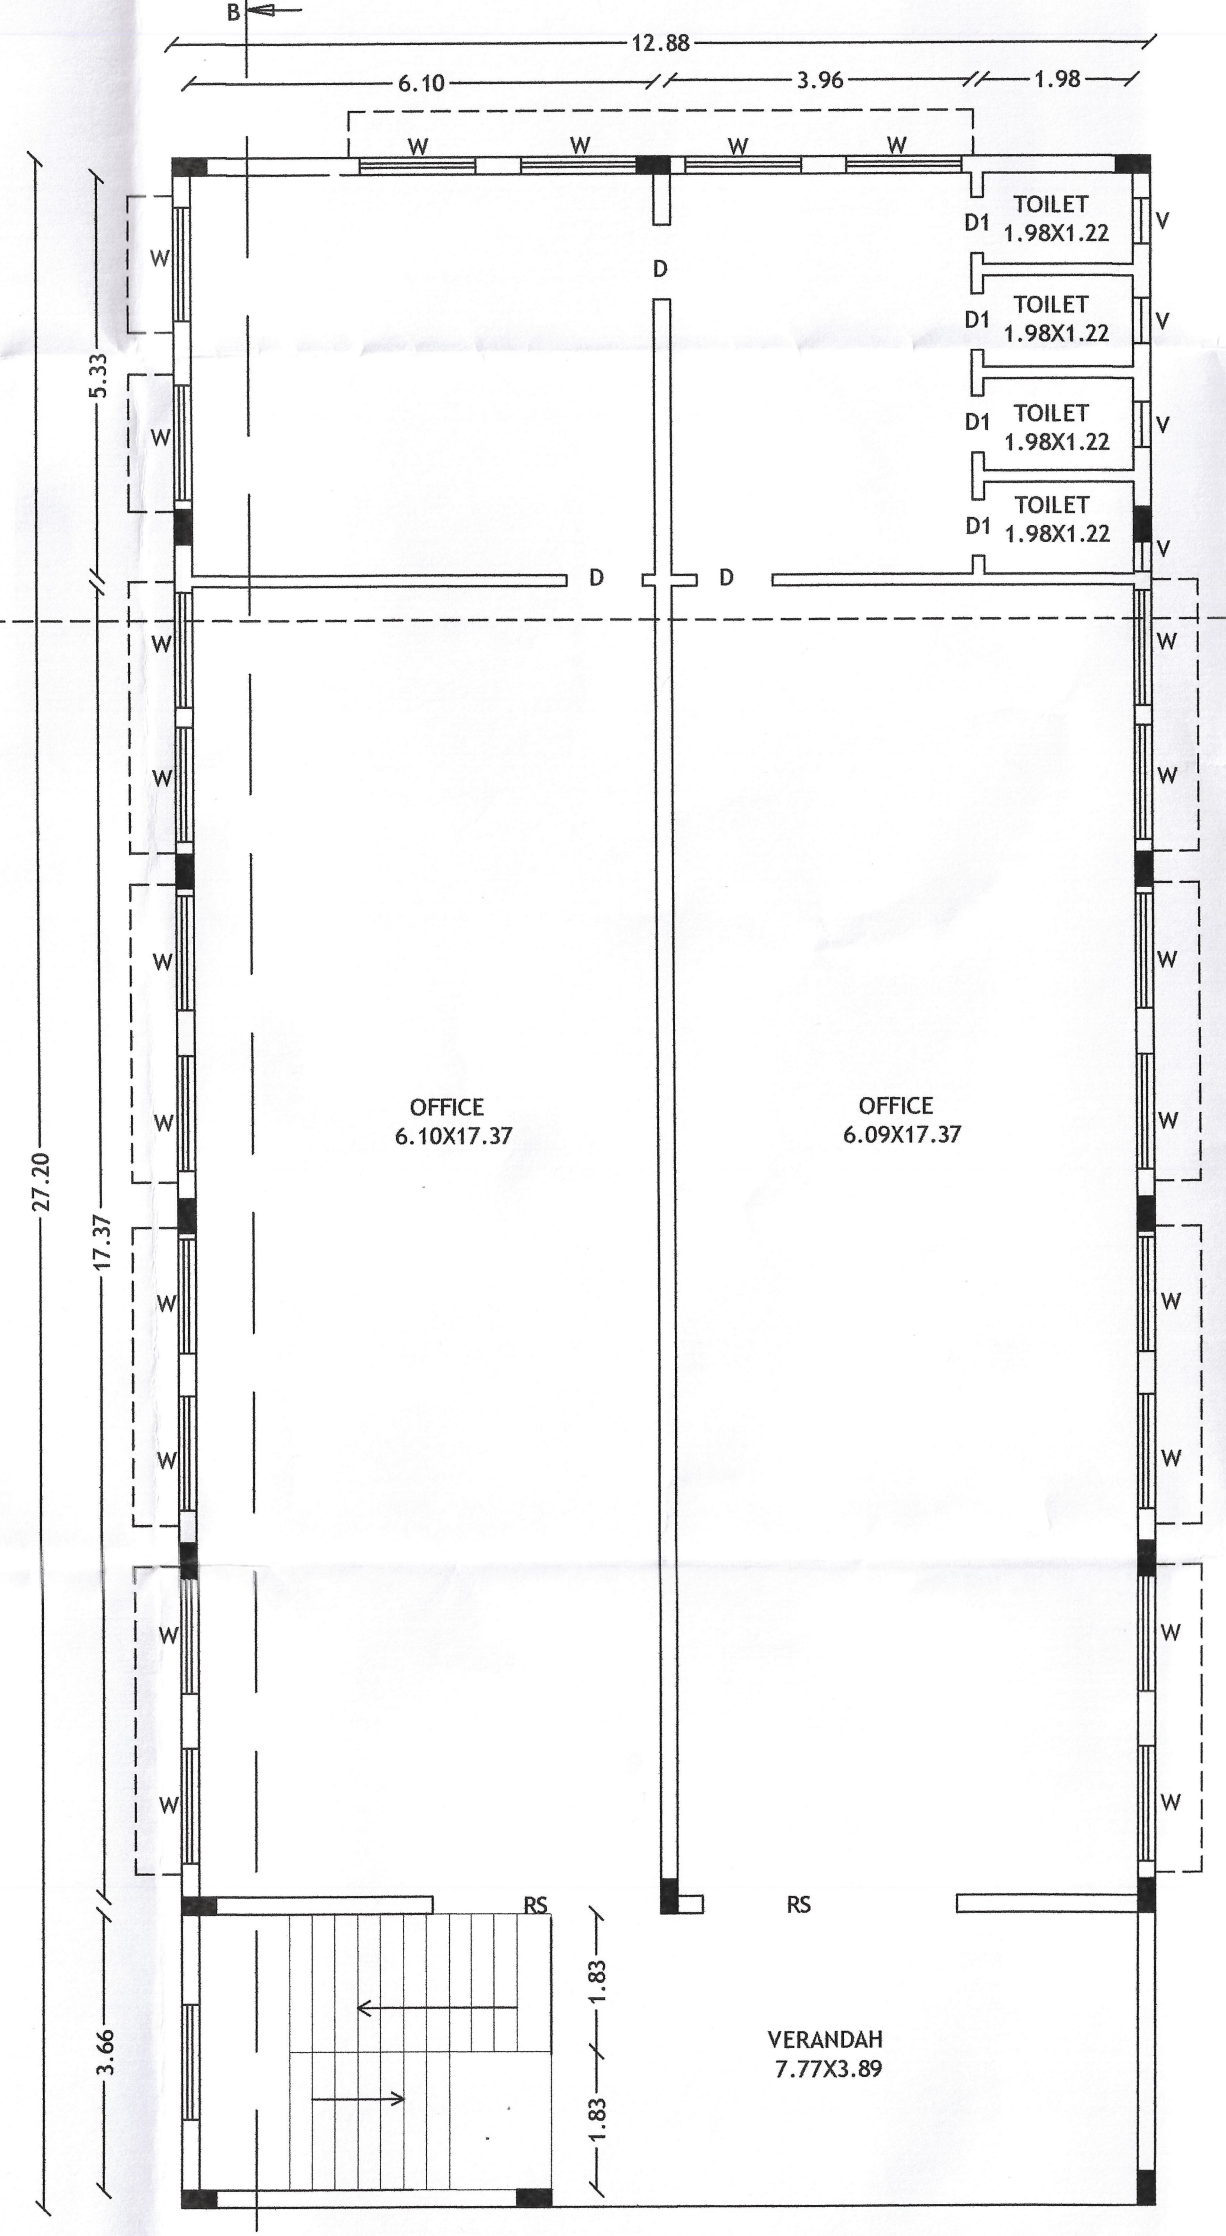

FIRST FLOOR PLAN

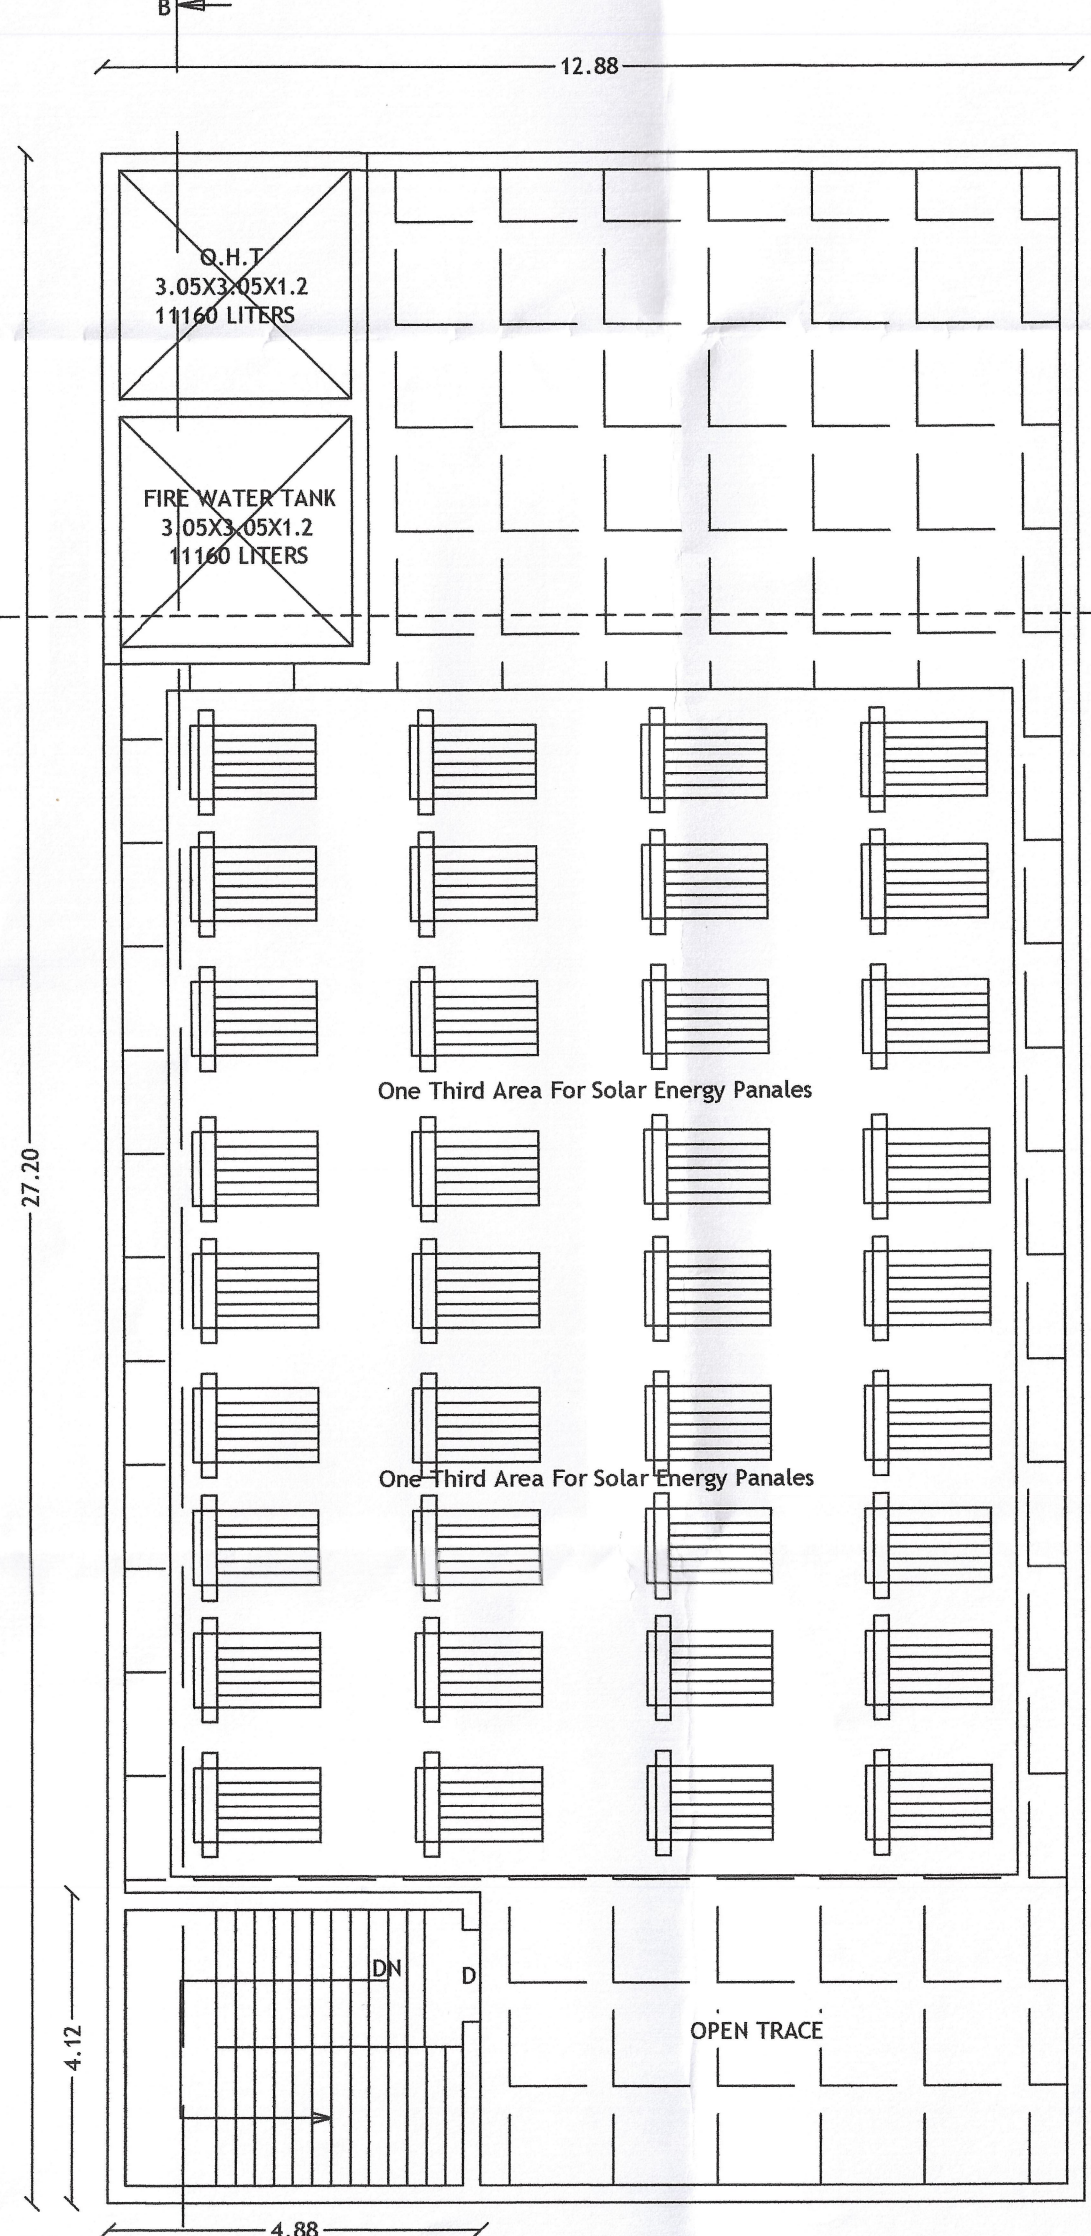


TERRACE FLOOR PLAN

Online Application No. SWP/BPA/005074/2023

BP/TCP[TD] No. 19/2023

SCALE:- 1:100

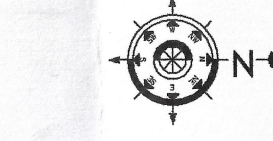

SITE AND DETAILED PLAN SHOWING THE PROPOSED CONSTRUCTION OF RCC ROOF BASEMENT, GROUND & FIRST FLOOR PROFESSIONAL CONSULTING OFFICE BUILDING IN T.S.No: 21/8, WARD NO-7, BLOCK NO-7 AT DHARAPURAM MUNICIPALITY, DHARAPURAM TALUK, TIRUPUR DISTRICT.

APPLICANT: Mrs.S.BAGYALAKSHMI, W/o.Mr.SENTHILKUMAR.

ALL DIMENSIONS ARE IN METRE. (SCALE 1:100)			
AREA DETAILS			SQ.M
AREA OF THE SITE (As per patta, FMB)			582.00
DOCUMENT AREA			582.00
AREA OF THE SITE(Superimposed)			587.02
NAME OF THE BUILDING	NET FSI AREA (in Sqm)	NON FSI (in Sqm)	TOTAL BUILDUP AREA (in Sqm)
Basement Floor	--	350.34	350.34
Ground Floor	350.34	--	350.34
First Floor	350.34	--	350.34
Head room	--	20.10	20.10
TOTAL	700.68	370.44	1071.12
FLOOR SPACE INDEX(FSI) = $\frac{\text{F.S.I AREA}}{\text{AREA OF THE SITE}} = \frac{700.68}{582.00} = 1.20 < 2.0$			

JOINARY DETAILS		
Rs	ROLLING SHUTTER	3.05x2.44
D	DOOR	1.22x2.13
D1	DOOR	0.76x2.13
W	WINDOW	1.83x1.52
V	VENTILATOR	0.91x0.61
G	GATE	6.00x2.44

DESCRIPTION	REQUIRED	PROVIDED
Car Parking	8 Nos	8 Nos
Two Wheeler	28 Nos	28 Nos

COLOUR INDEX		
SITE BOUNDARY		
BUILDING		
EXISTING ROAD		
DRIVE WAY		

S. Bagyalakshmi
APPLICANT.

K.R. Kesavan
K.R. KESAVAN M.E., (Struc)
Civil & Structural Consultant
Opp Saradha College Velu Complex,
SALEM - 638 016
Registered Structural Engineer Grade-I
License No.-16/RSE-4/2019
REGISTERED STRUCTURAL ENGINEER.

S. Ramesh Kumar
S.R. RAMESH KUMAR B.E., LBS
DTCP Registered Engineer
Reg No RE/GR/TRAUG 2019/016
108, Kalki Complex, 1st Floor
Kanjur Road, Vailankoil - 638 111,
Cell : 98664 77346, 90255 62323
REGISTERED ENGINEER.