

PLAN SHOWING THE FACTORY BUILDING OF
M/s. DANBLOCK BRAKES INDIA (P) LTD.
AT K-4 PHASE II, SIPCOT INDUSTRIAL
COMPLEX, GUMMIDIPUNDI,
THIRUVALUVAR, TAMILNADU -601201
COMPRISED IN S. NO.270 PT & 255 PT,
PAPPANKUPPAM VILLAGE, GUMMIDIPUNDI
TALUK, THIRUVALUR DISTRICT.

COLOUR REFERENCE

ADDITION / PROPOSED

JOINERY DETAILS

RS	ROLLING SHUTTER	2.44X3.05
D	DOOR	1.50X2.13
SD	STEEL DOOR	2.00X2.50
GD	GLASS DOOR	1.22X2.13
GD1	GLASS DOOR	1.83X2.13
D1	DOOR	1.00 X2.13
D2	DOOR	0.76 x 2.00
GW	GLASS WINDOW	3.00 X 1.20
W	WINDOW	1.50 X 1.50
W1	WINDOW	1.22 X 1.50
W2	WINDOW	0.91 X 1.22
W3	WINDOW	3.00 X 1.22
V	VENTILATOR	0.91X0.61
V1	VENTILATOR	0.61X0.61
J	JALLY	1.22X0.61

SCALE 1:100

NOTE:-

- ALL DOORS AND WINDOWS ARE OPEN OUTWARDS
- SILL LEVEL OF WINDOWS ARE 0.90 FROM G.L
- DISTANCE BETWEEN MACHINERY ARE MORE THAN 0.60M
- ALL DIMENSIONS ARE IN " M"
- FIRE EXISTINGUISHERS SHOWN AS ○ FE

OWNER:


For DANBLOCK BRAKES INDIA PVT LTD
[Signature]
Authorized Signatory

ARCHITECT:

[Signature]
R. MANIKANDAN, M.Tech. (Structures)
Registered Structural Engineer Grade-I (OTCP)
CGLRGN/S/E/GR-1/2019/09/036
AURA ENGINEERING CONSULTANTS
88, 50th Street, 7th Avenue, Ashok Nagar,
Chennai - 600 083. Ph: 9790751978

STRUCTURAL ENGINEER:

[Signature]
G. ARSHIA
ARCHITECT
Reg No: CA/2018/98171
83, Kamakotti Nagar 6th Street, Pallikaranai,
Chennai-600 100. Cell: 9940081202
Email:arshiahussain.g@gmail.com

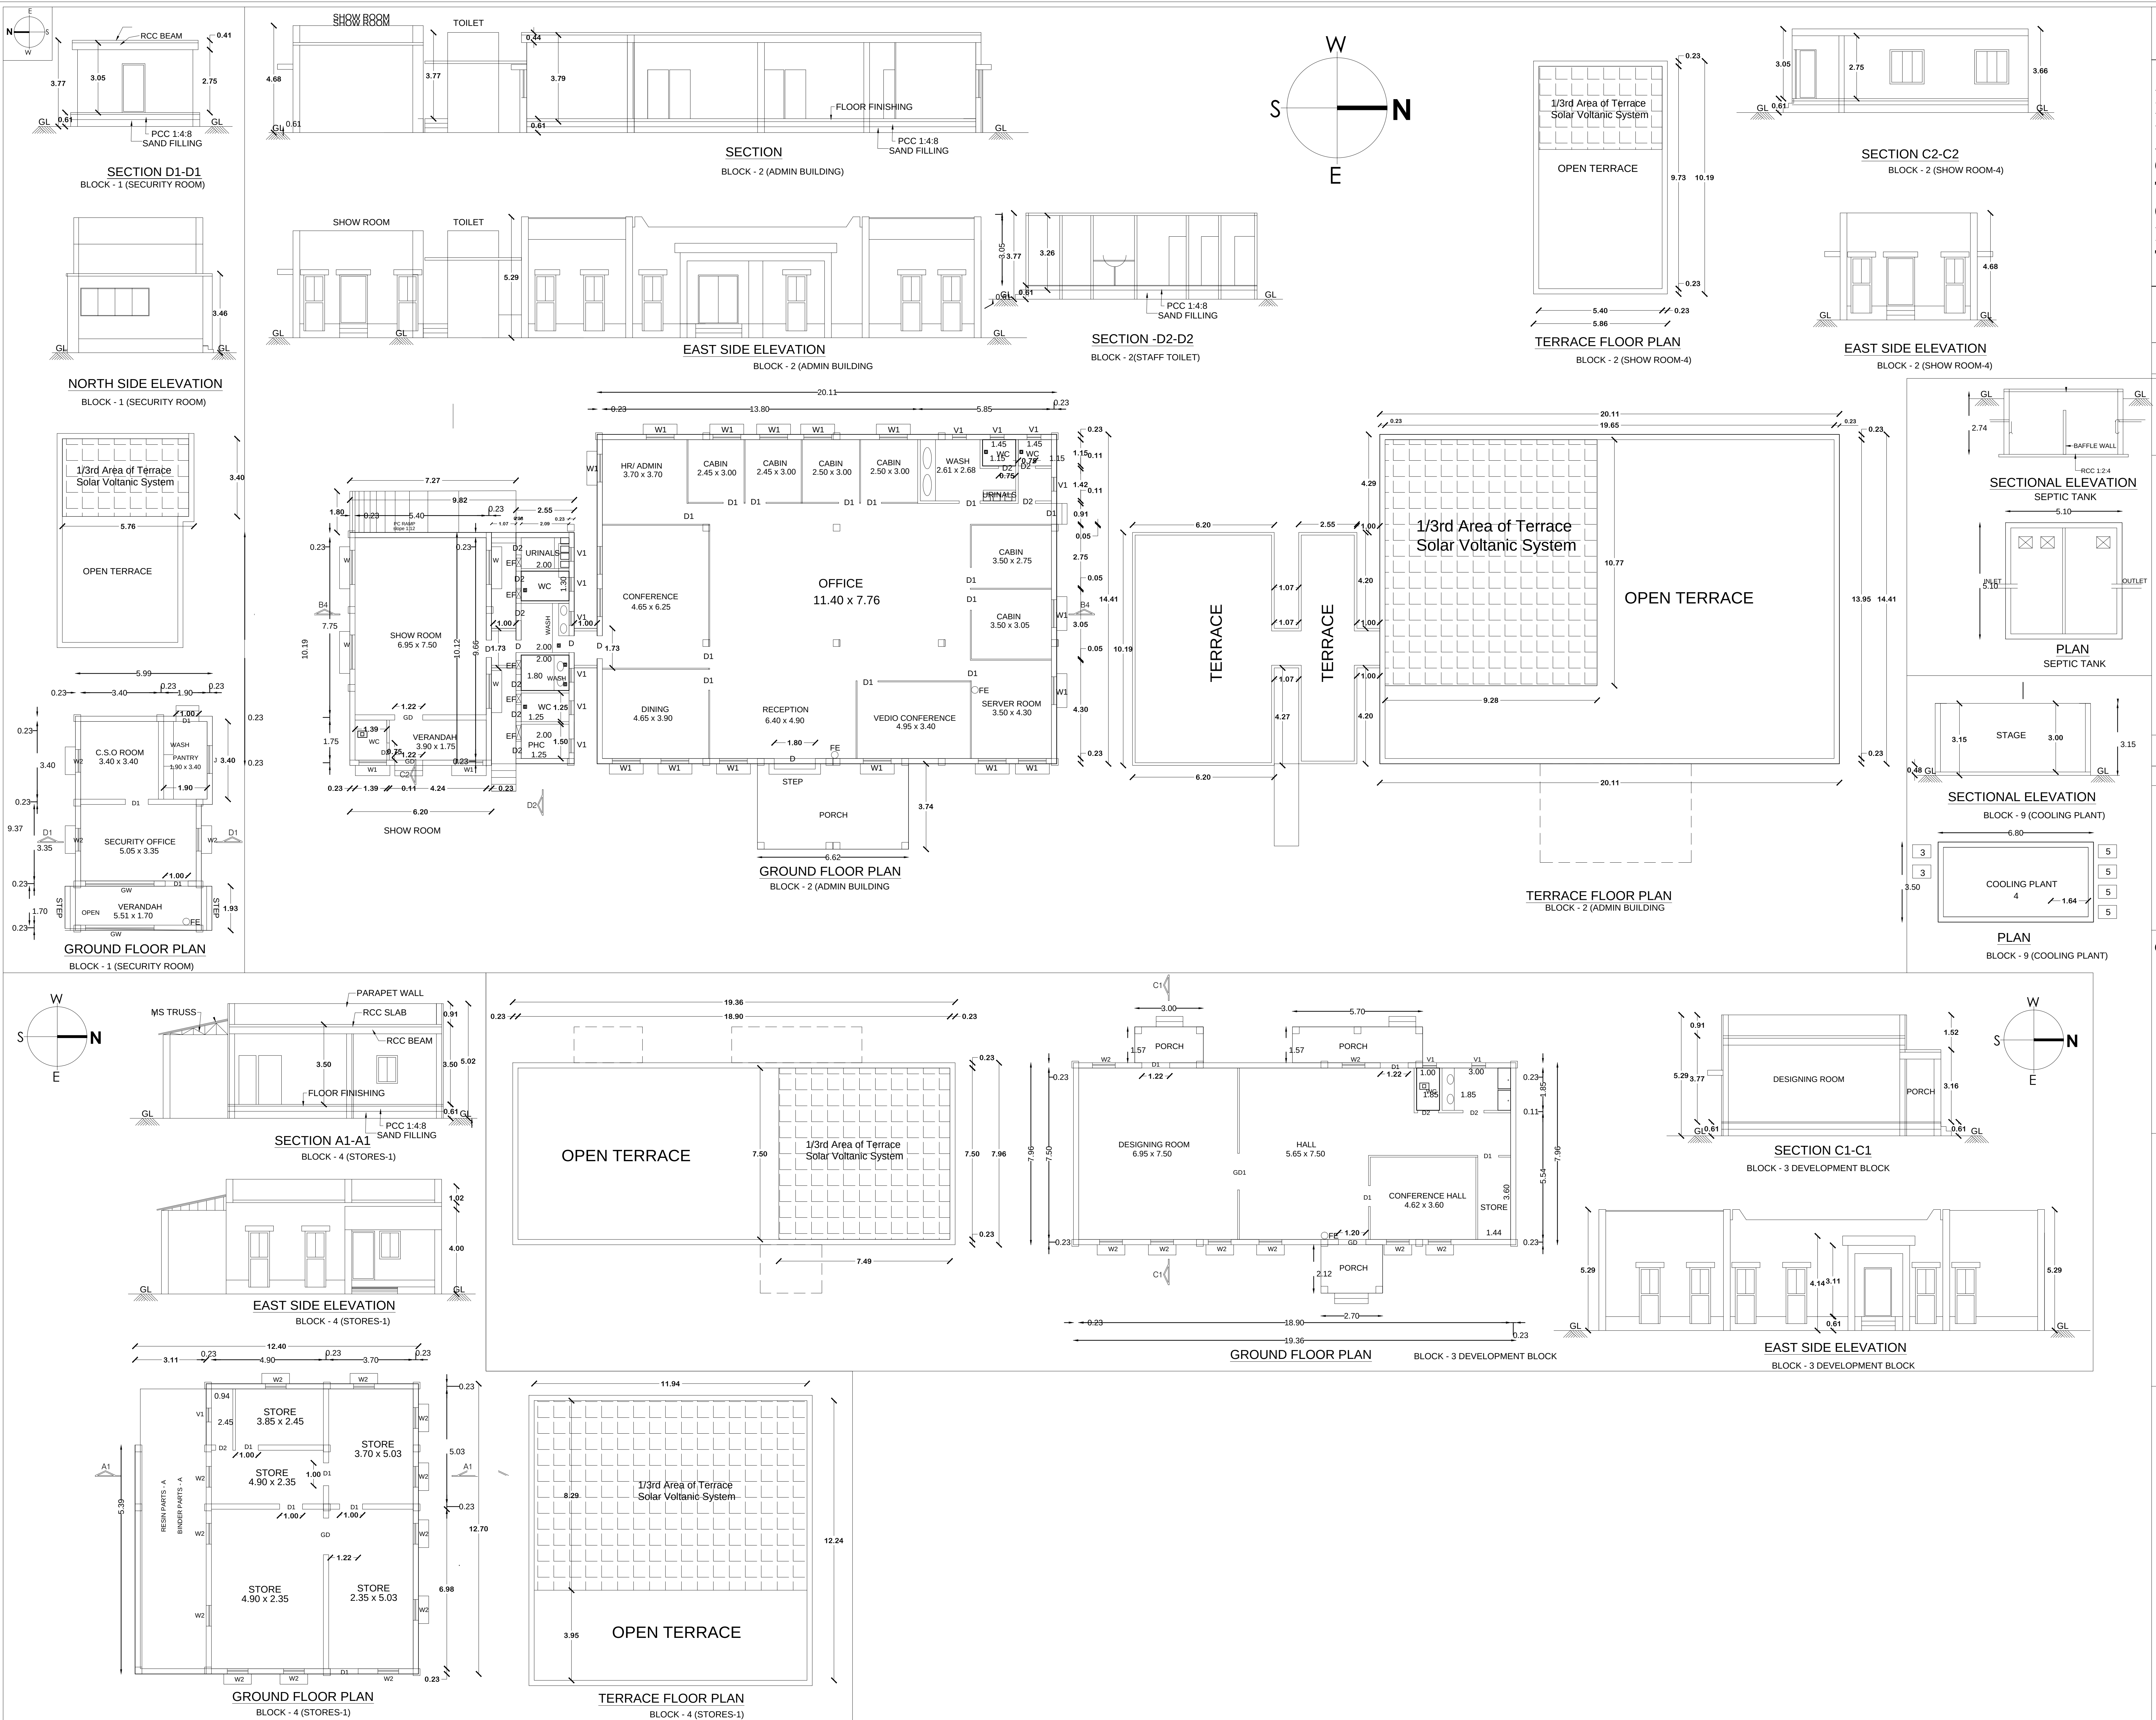

☐ ADDITION / PROPOSED

RS	ROLLING SHUTTER	2.44X3.05
D	DOOR	1.50X2.13
SD	STEEL DOOR	2.00X2.50
GD	GLASS DOOR	1.22X2.13
GD1	GLASS DOOR	1.83X2.13
D1	DOOR	1.00 X2.13
D2	DOOR	0.76 x 2.00
GW	GLASS WINDOW	3.00 X 1.20
W	WINDOW	1.50 X 1.50
W1	WINDOW	1.22 X 1.50
W2	WINDOW	0.91 X 1.22
W3	WINDOW	3.00 X 1.22
V	VENTILATOR	0.91X0.61
V1	VENTILATOR	0.61X0.61
J	JALLY	1.22X0.61

NOTE:-

- 1, ALL DOORS AND WINDOWS ARE OPEN OUTWARDS
- 2, SILL LEVEL OF WINDOWS ARE 0.90 FROM G.L
- 3, DISTANCE BETWEEN MACHINERY ARE MORE THAN 0.60M
- 4, ALL DIMENSIONS ARE IN ``M``
- 5, FIRE EXTINGUISHERS SHOWN AS  FE

OWNER:

For DANBLOK BRAKES INDIA PVT LTD






 Authorised Signatory

ARCHITECT:


R. MANIKANDAN, M.Tech, (Structures)
Registered Structural Engineer Grade-I (DTPC)
CGLRGN/SE/GR-I/2019/09/036
AURA ENGINEERING CONSULTANTS
#8, 50th Street, 7th Avenue, Ashok Nagar,
Chennai - 600 083. Ph: 9790751378

STRUCTURAL ENGINEER:


G. ARSHIA
ARCHITECT
Reg No: CA/2018/98171
83, Kamakotti Nagar 6th Street, Pallikaralai,
Chennai-600 100. Cell: 9940081202
Email: arshiahussain.g@gmail.com

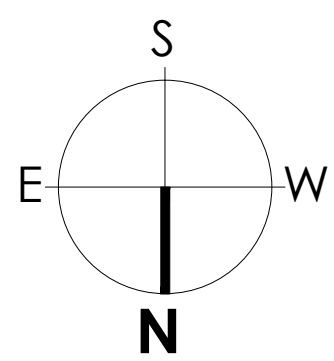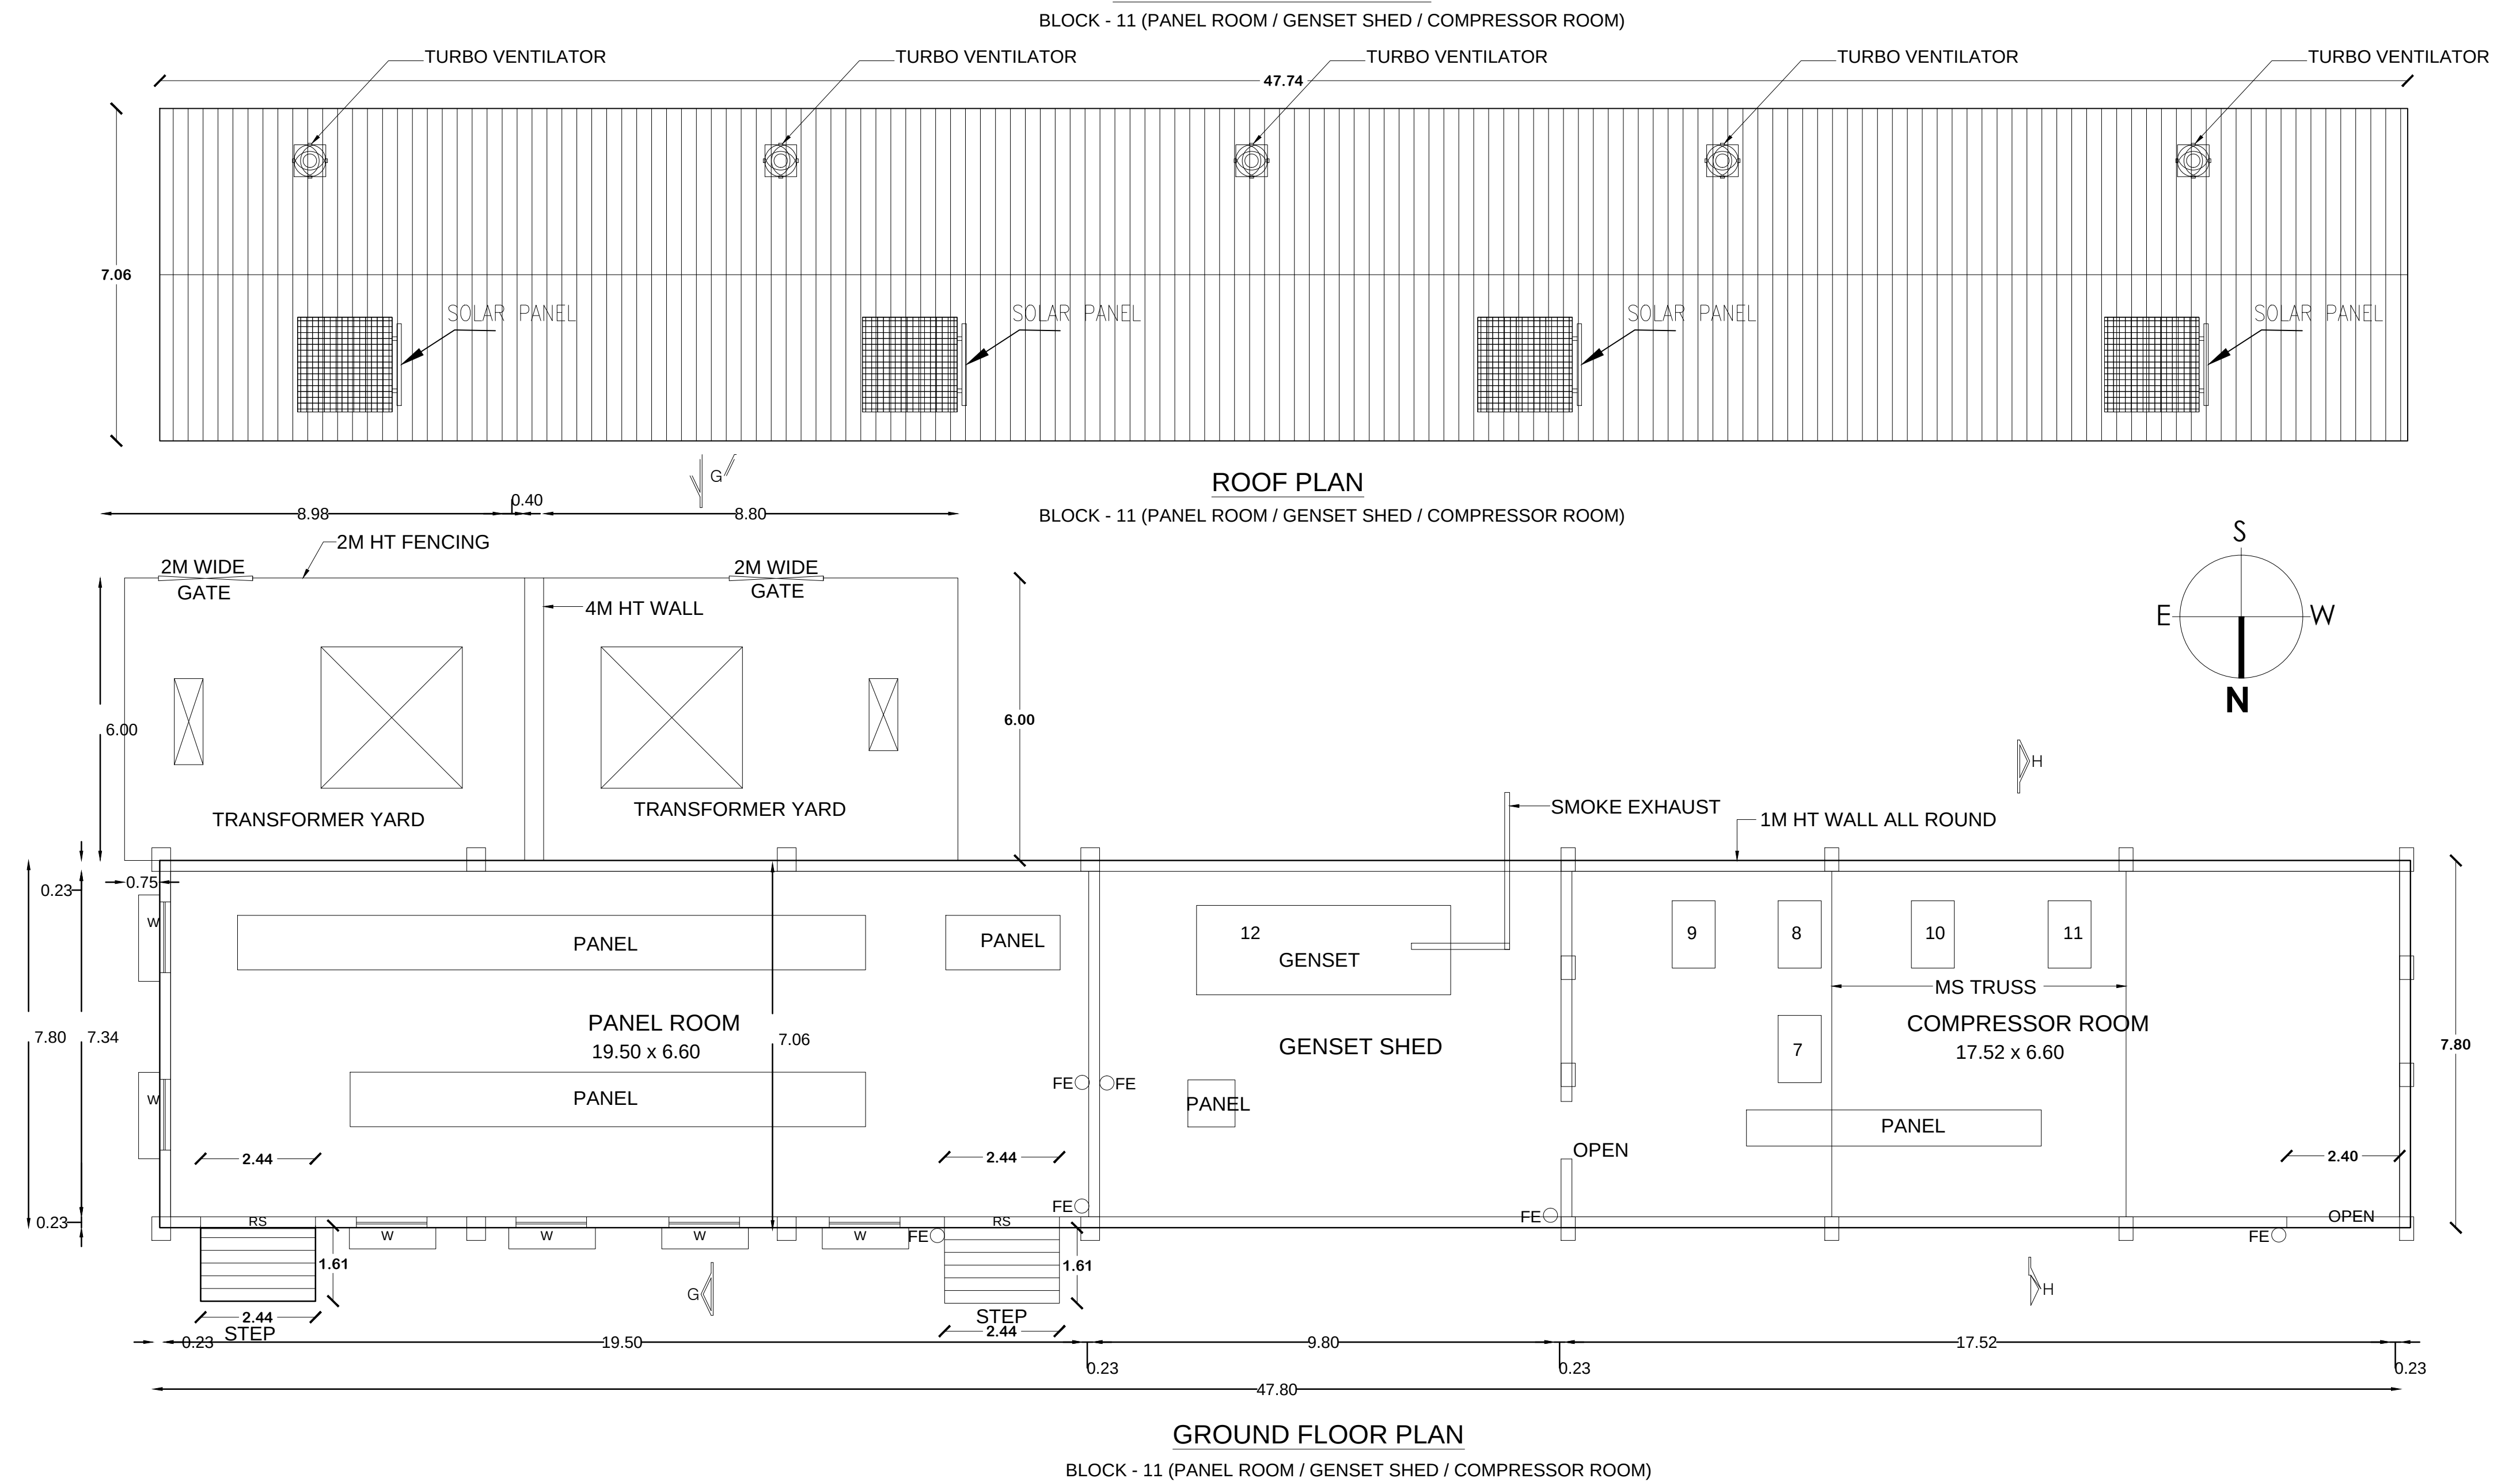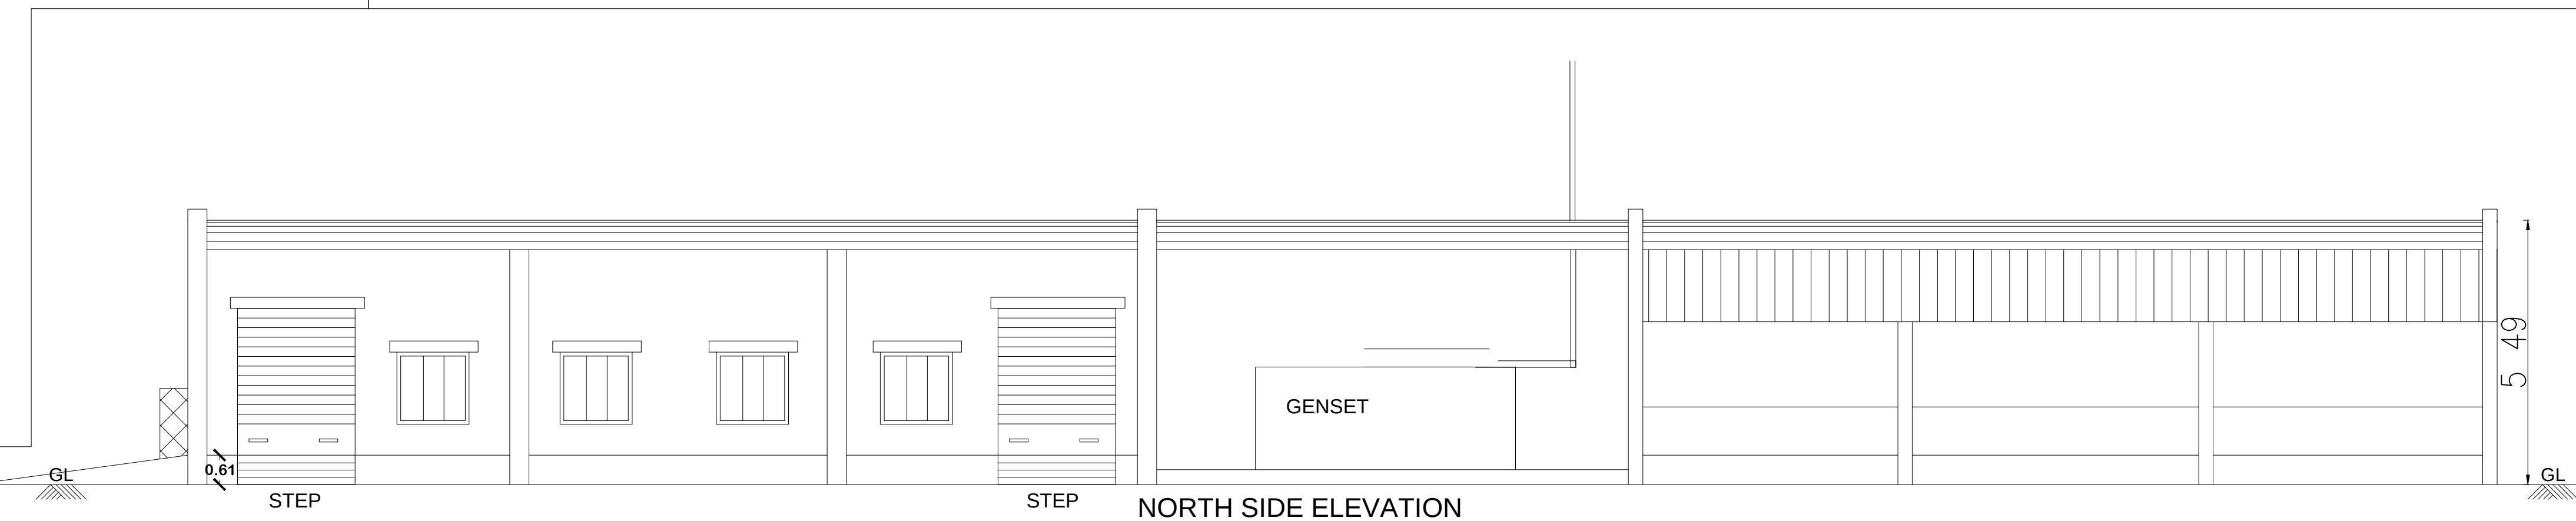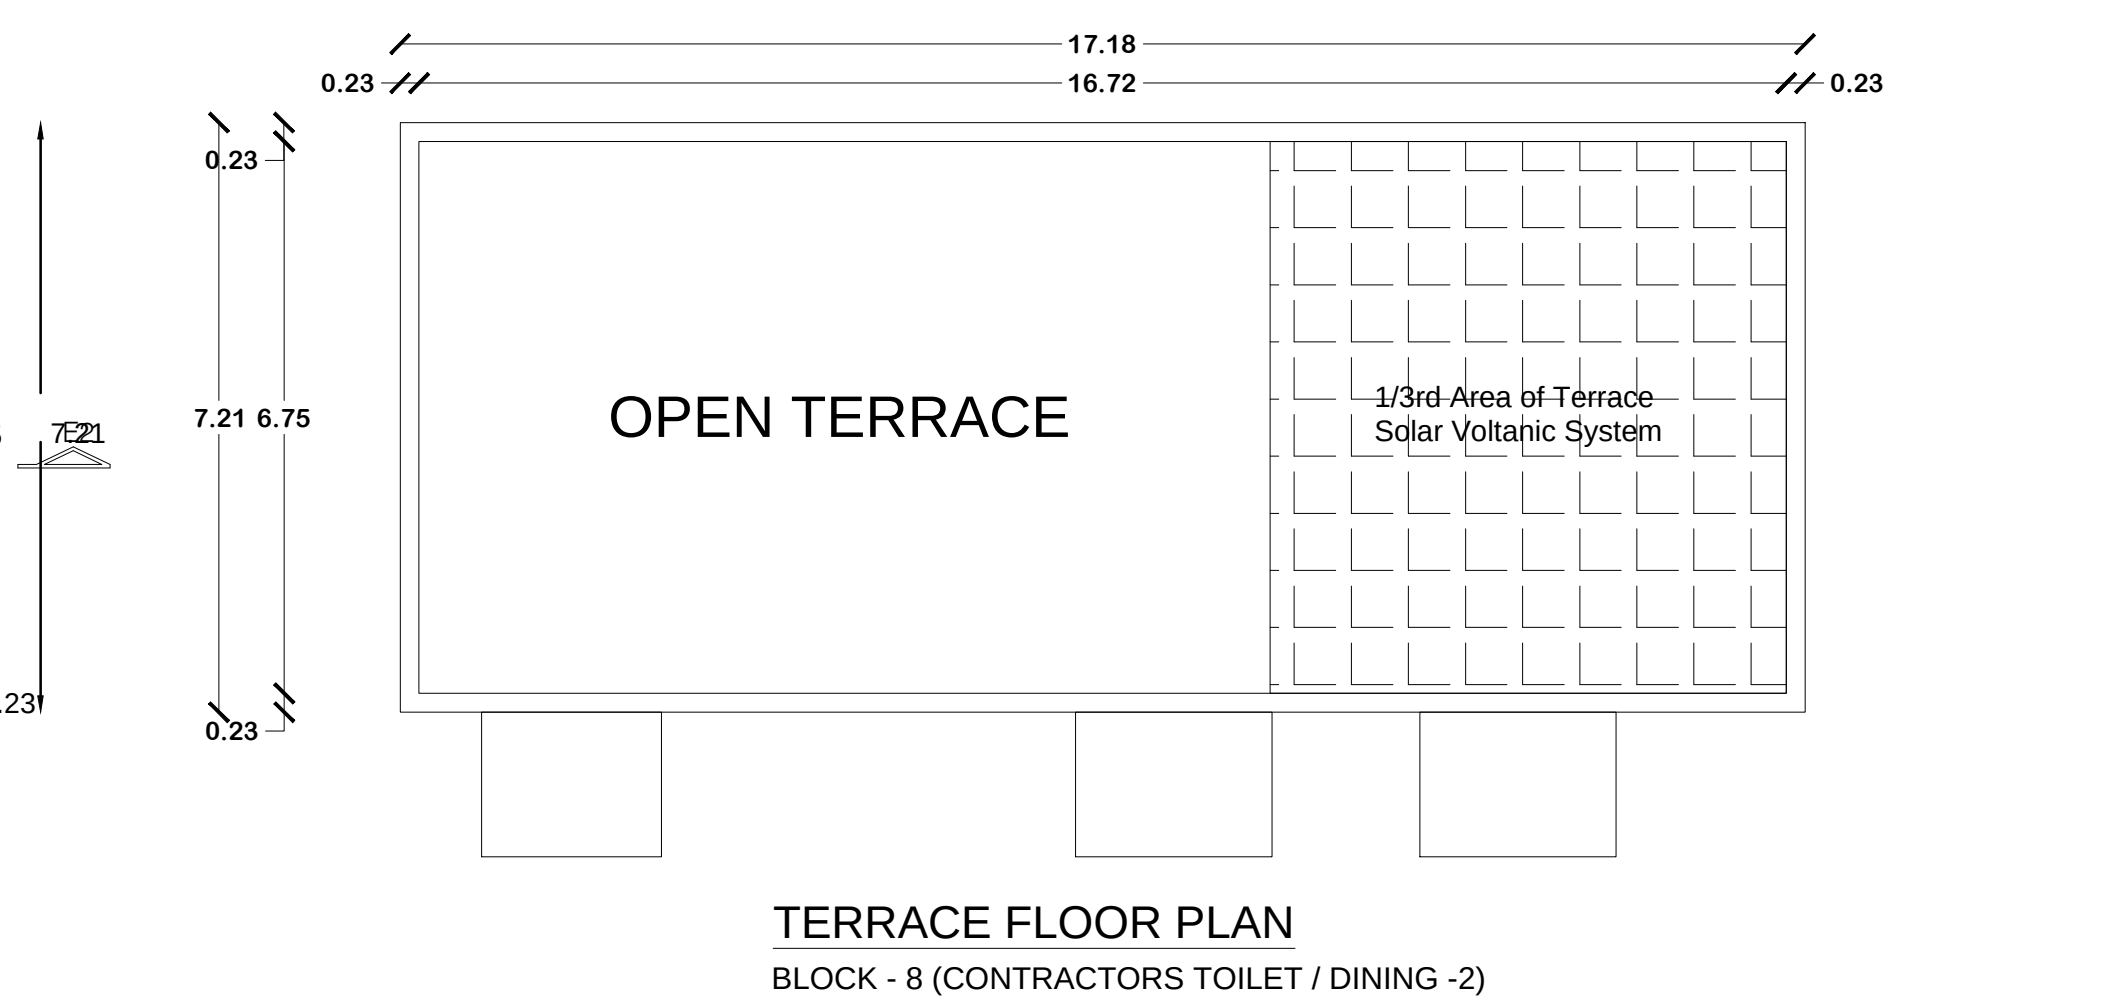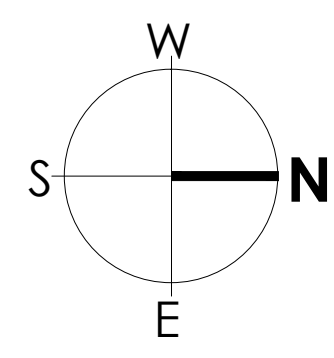

☐ ADDITION / PROPOSED

SCALE 1:100


- 1, ALL DOORS AND WINDOWS ARE OPEN OUTWARDS
- 2, SILL LEVEL OF WINDOWS ARE 0.90 FROM G.L
- 3, DISTANCE BETWEEN MACHINERY ARE MORE THAN 0.60M
- 4, ALL DIMENSIONS ARE IN ``M"``
- 5, FIRE EXISTINGUISHERS SHOWN AS ○FE

For DANBLOCK BRAKES INDIA PVT LTD


 Authorised Signatory


R. MANIKANDAN, M.Tech. (Structures)
Registered Structural Engineer Grade-I (DTPC)
CGLRGN/SE/Gr-1/2019/09/036
SRI VEDANTHA ENGINEERING CONSULTANTS
#8, 50th Street, 7th Avenue, Ashok Nagar,
Chennai - 600 083. Ph: 9790751378



G. ARSHIA
ARCHITECT
Reg No: CA/2018/98171
83, Kamakotti Nagar 6th Street, Pallikaranai,
Chennai-600 100. Cell: 9940081202
Email: arshiahussain.g@gmail.com

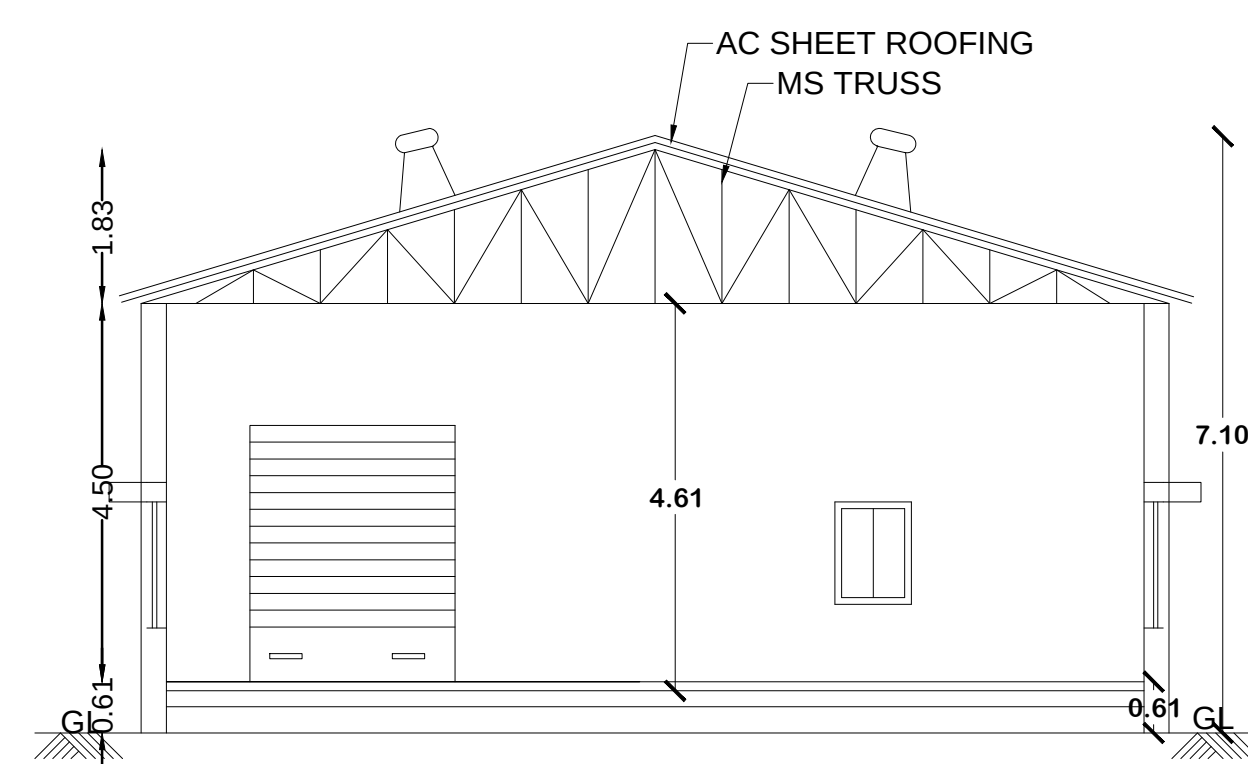

SECTION A2-A2
BLOCK - 5 (STORES-2)

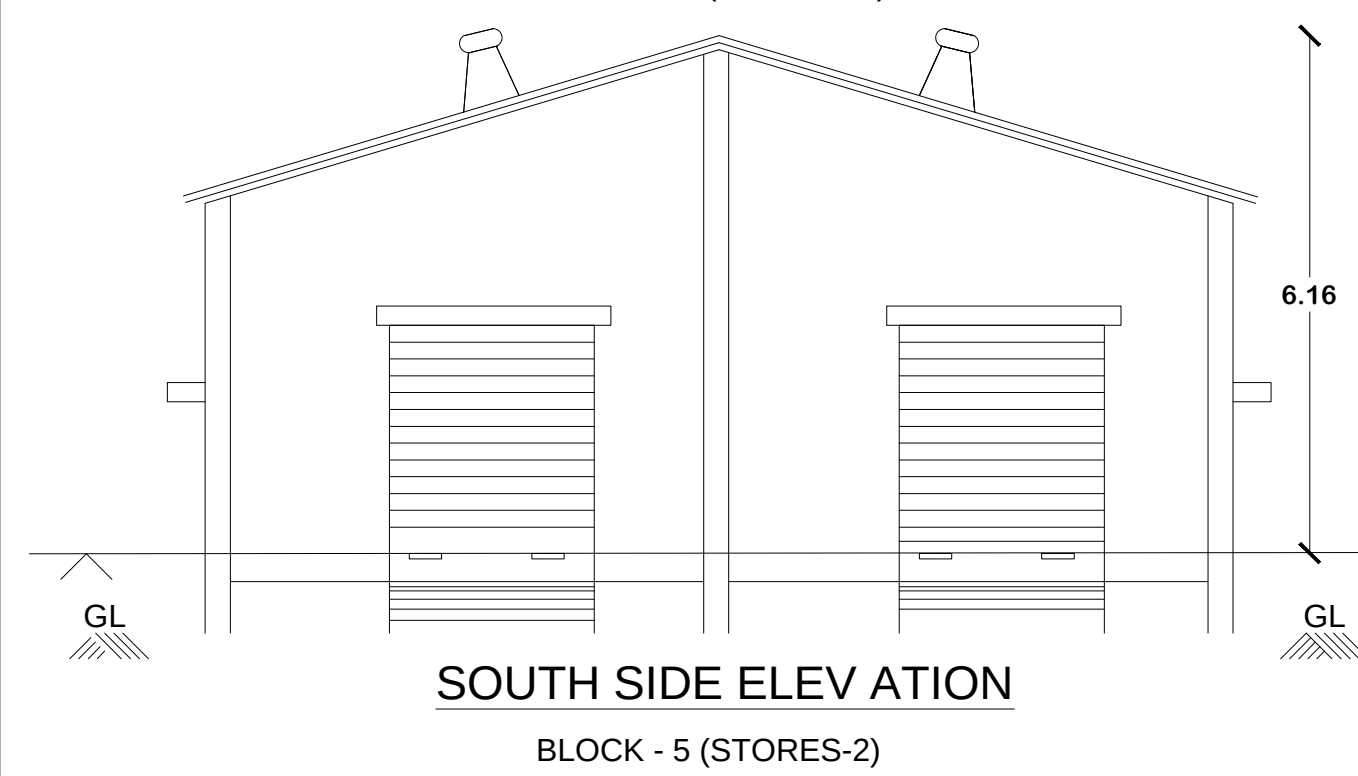

SOUTH SIDE ELEVATION
BLOCK - 5 (STORES-2)

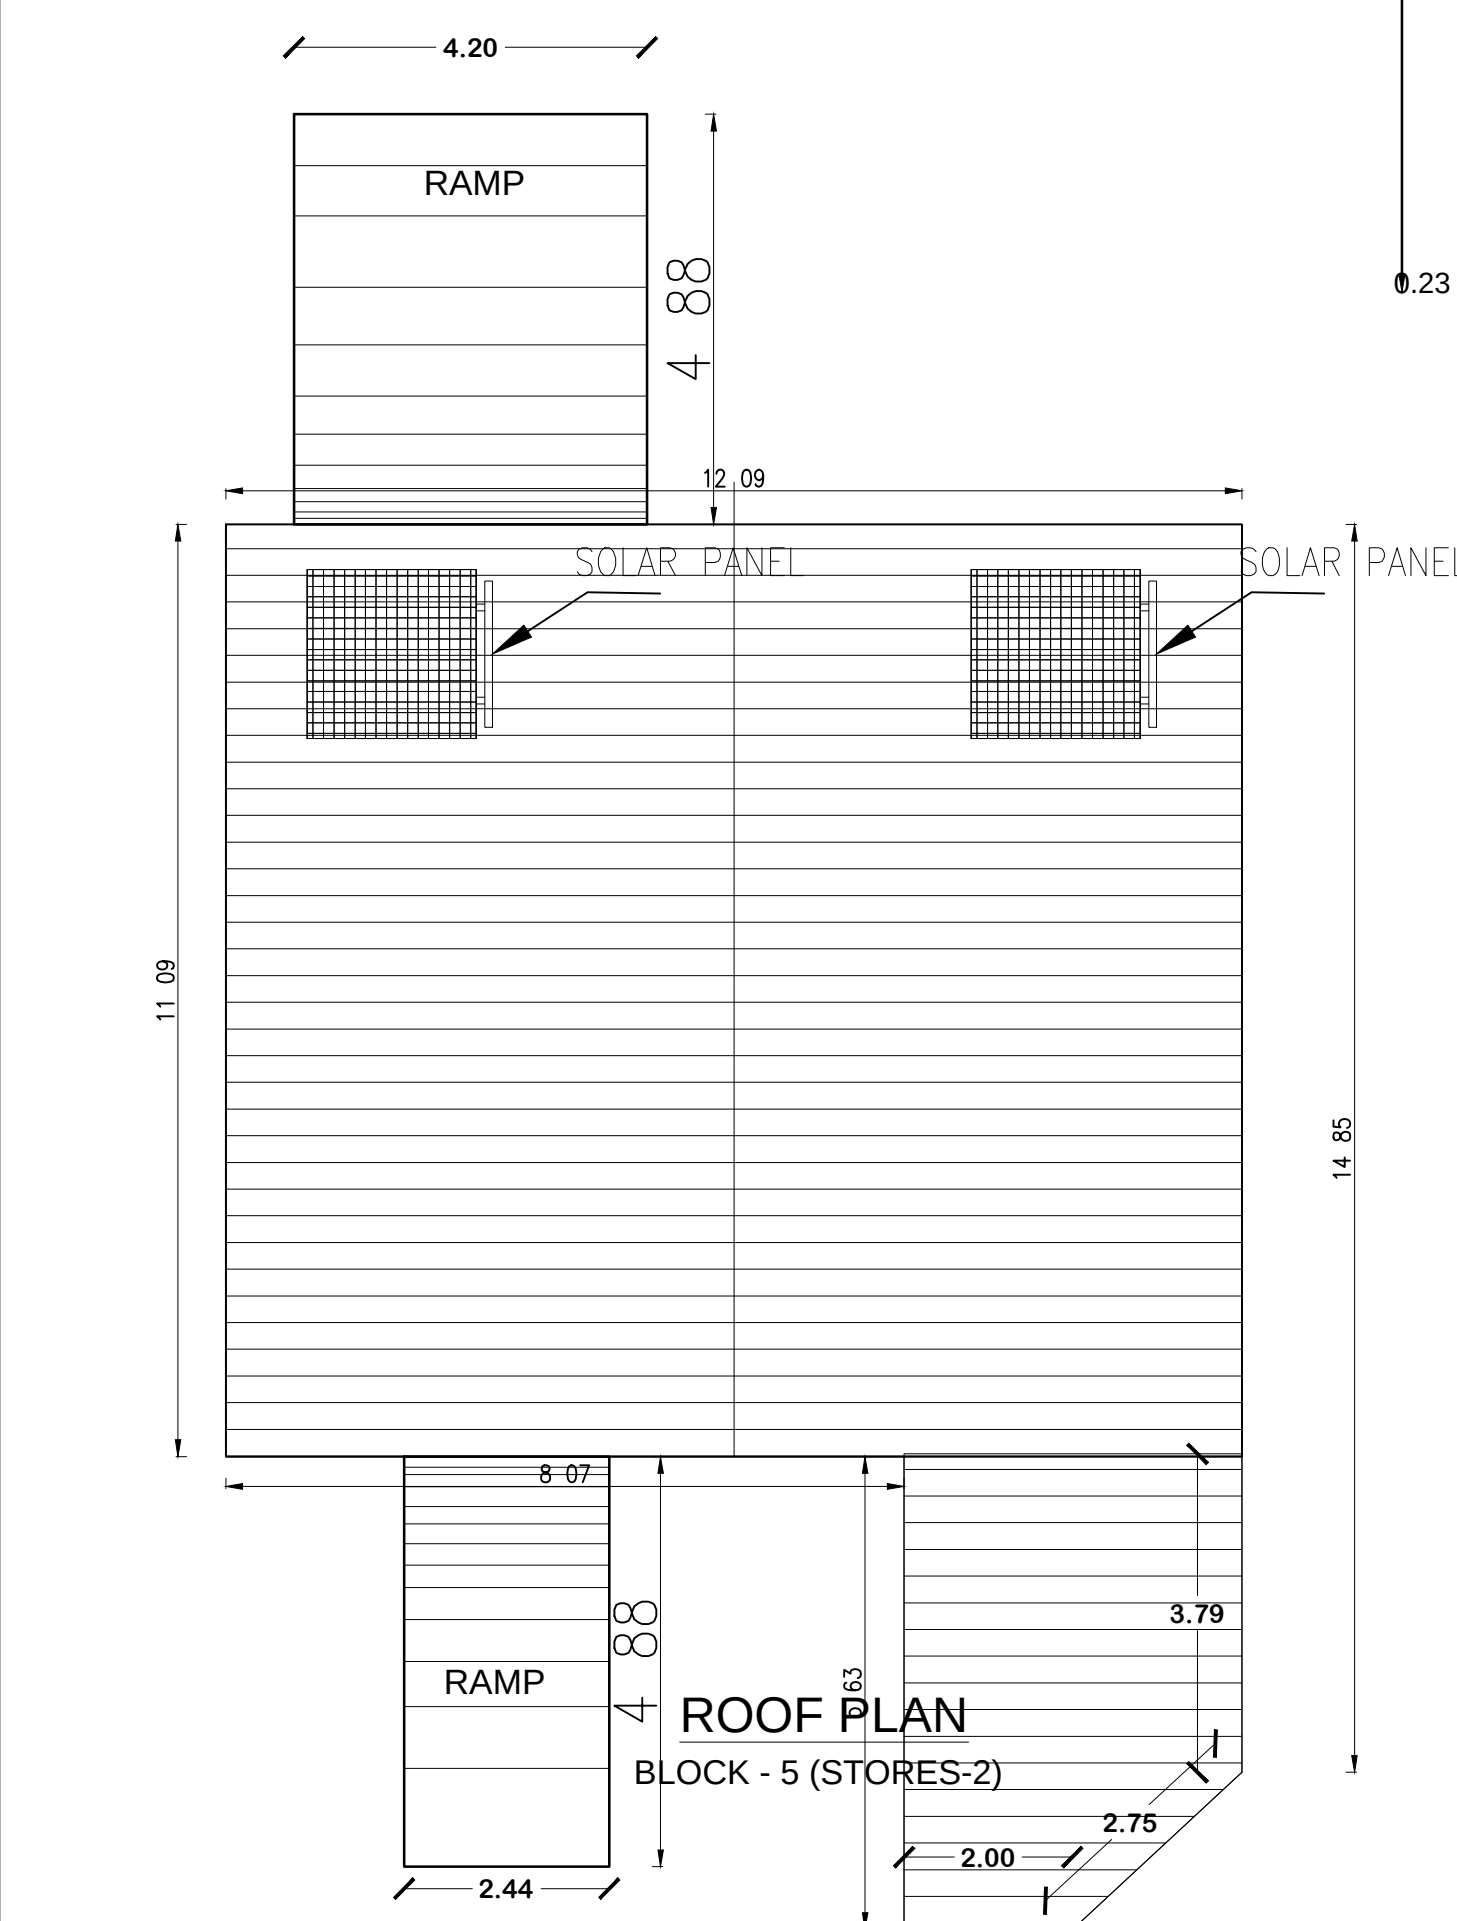

GROUND FLOOR PLAN

BLOCK - 5 (STORES-2)

4 ROOF PLAN
BLOCK - 5 (STORES-2)

SHEET No. 05 OF 14
PLAN SHOWING THE FACTORY BUILDING OF
M/s. DANBLOCK BRAKES INDIA (P) LTD.
AT K-4 PHASE II, SIPCOT INDUSTRIAL
COMPLEX, GUMMIDIPUNDI,
THIRUVALLUR, TAMILNADU -601201
COMPRISED IN S. NO.270 PT & 255 PT,
PAPPANKUPPAM VILLAGE, GUMMIDIPUNDI
TALUK, THIRUVALLUR DISTRICT.

TITLE :
MAIN FACTORY BUILDING
(GROUND FLOOR PLAN)

SCALE 1:250

NOTE:
1. ALL DOOR AND WINDOWS ARE OPEN OUTWARDS
2. SILL LEVEL OF WINDOWS ARE 0.86 FROM G.L.
3. DISTANCE BETWEEN MACHINERY ARE MORE THAN 0.5M
4. ALL DIMENSIONS ARE IN "M"
5. FIRE EXTINGUISHERS SHOWN AS "C" & "E"

COLOUR REFERENCE
ADDITION / PROPOSED


JOINERY DETAILS		
RS	ROLLING SHUTTER	5.00X6.00
RS1	ROLLING SHUTTER	3.00 X 6.00
RS2	ROLLING SHUTTER	6.00 X 6.00
RS3	ROLLING SHUTTER	3.00 X 3.00
D	DOOR	1.20X2.10
W	WINDOW	1.50 X 2.50
W1	WINDOW	4.50 X 1.80
W2	WINDOW	1.22 X 1.22
V	VENTILATOR	0.93X0.61

OWNER / OCCUPIER

STRUCTURAL ENGINEER (GRADE - I)

G. ARSHITHA
ARCHITECT
Reg No: CA-2019/09171
83, Kanakad Nagar 2nd Street, Pattinamalai,
Chennai-605 106. Cell: 9940812022
Email: g.arshitha@gmail.com

ARCHITECT / REGISTERED ENGINEER

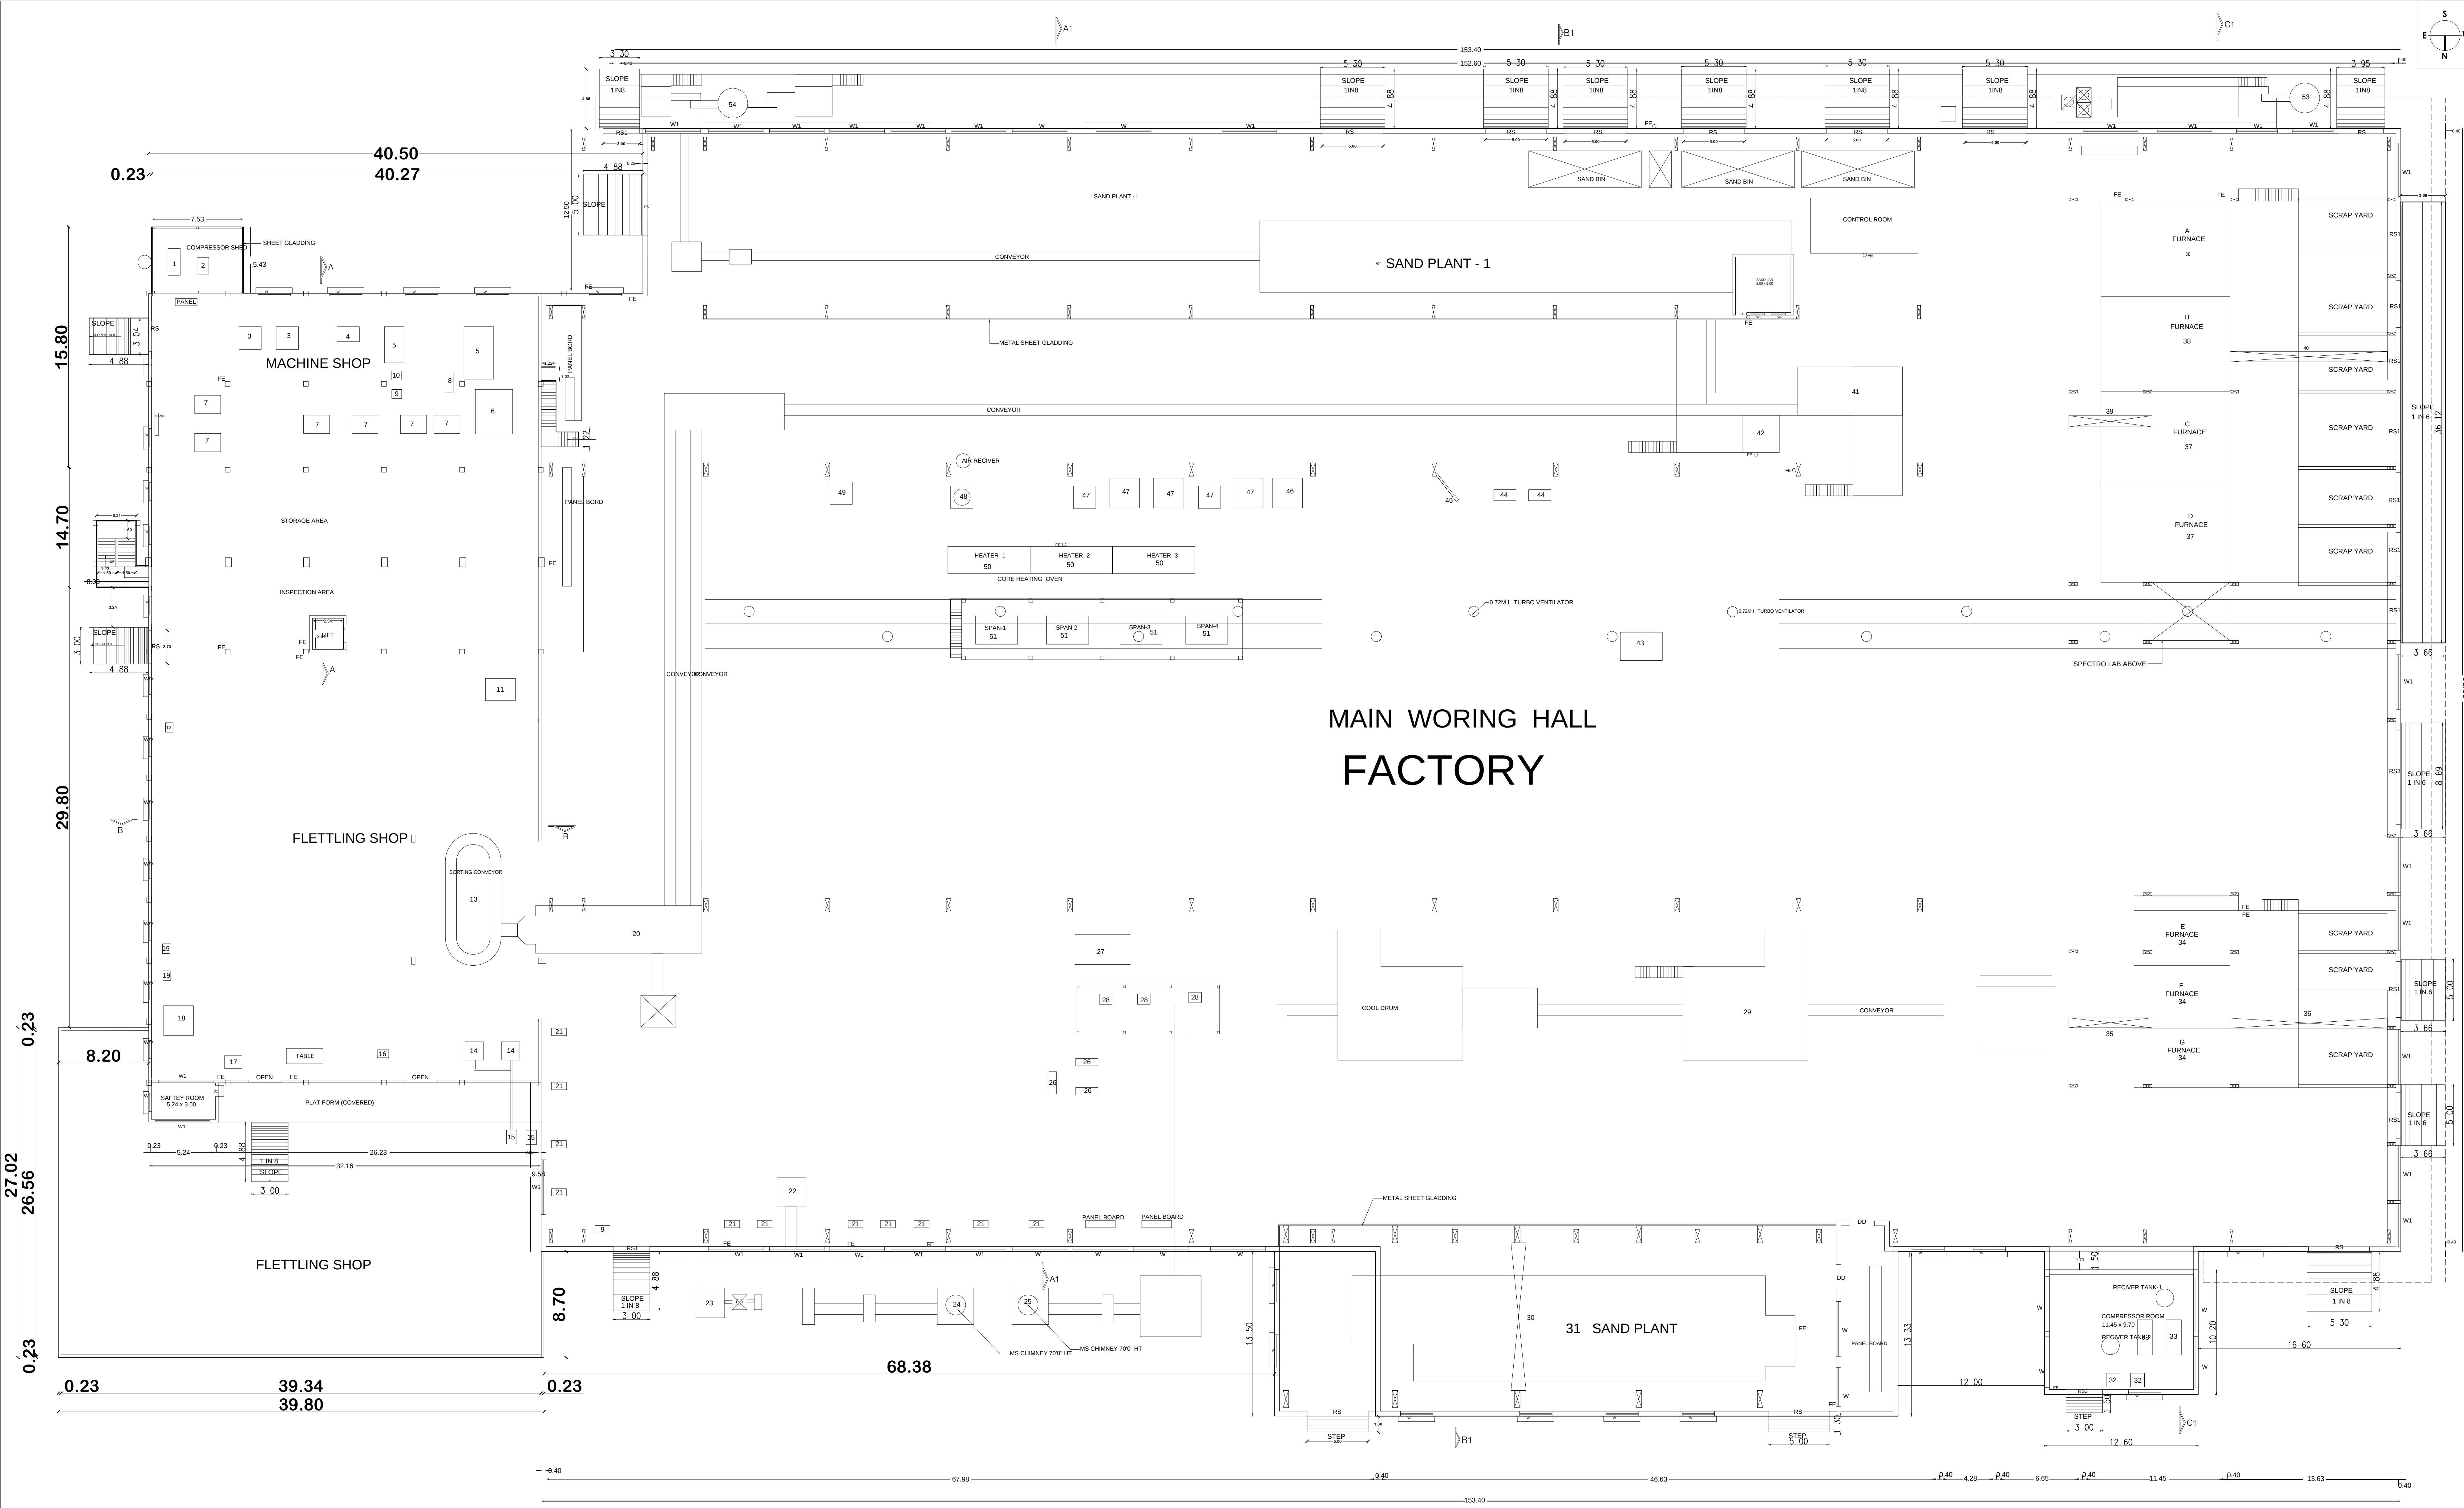

GROUND FLOOR PLAN
BLOCK - 9 (FACTORY BUILDING)

JOINERY DETAILS		
RS	ROLLING SHUTTER	2.44X3.05
D	DOOR	1.50X2.13
SD	STEEL DOOR	2.00X2.50
GD	GLASS DOOR	1.22X2.13
GD1	GLASS DOOR	1.83X2.13
D1	DOOR	1.00 X2.13
D2	DOOR	0.76 x 2.00
GW	GLASS WINDOW	3.00 X 1.20
W	WINDOW	1.50 X 1.50
W1	WINDOW	1.22 X 1.50
W2	WINDOW	0.91 X 1.22
W3	WINDOW	3.00 X 1.22
V	VENTILATOR	0.91X0.61
V1	VENTILATOR	0.61X0.61
J	JALLY	1.22X0.61

SCALE 1:100

NOTE:-

1. ALL DOORS AND WINDOWS ARE OPEN OUTWARDS
2. SILL LEVEL OF WINDOWS ARE 0.90 FROM G.L
3. DISTANCE BETWEEN MACHINERY ARE MORE THAN 0.60M
4. ALL DIMENSIONS ARE IN "M"
5. FIRE EXTINGUISHERS SHOWN AS ○FE




OWNER / OCCUPIER


STRUCTURAL ENGINEER (GRADE - I)

ARCHITECT / REGISTERED ENGINEER




NORTH SIDE ELEVATION
BLOCK - 9 (FACTORY BUILDING)

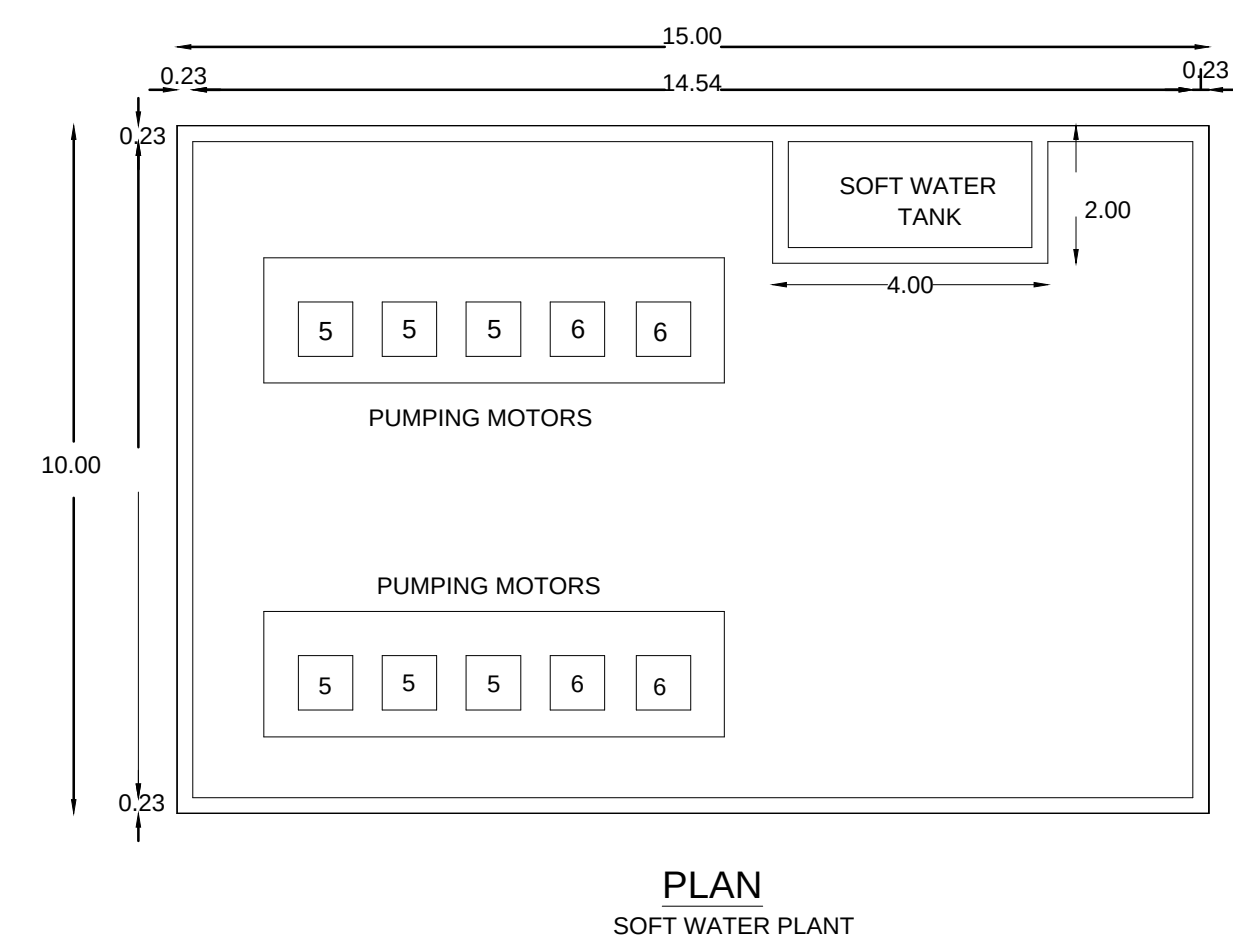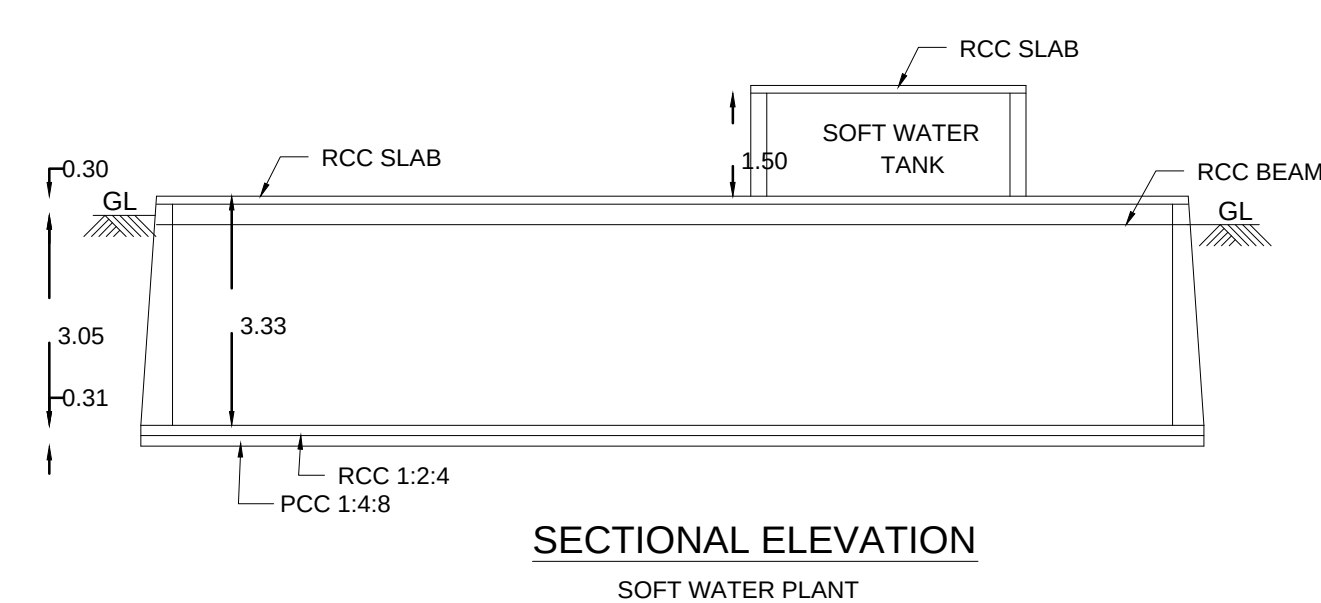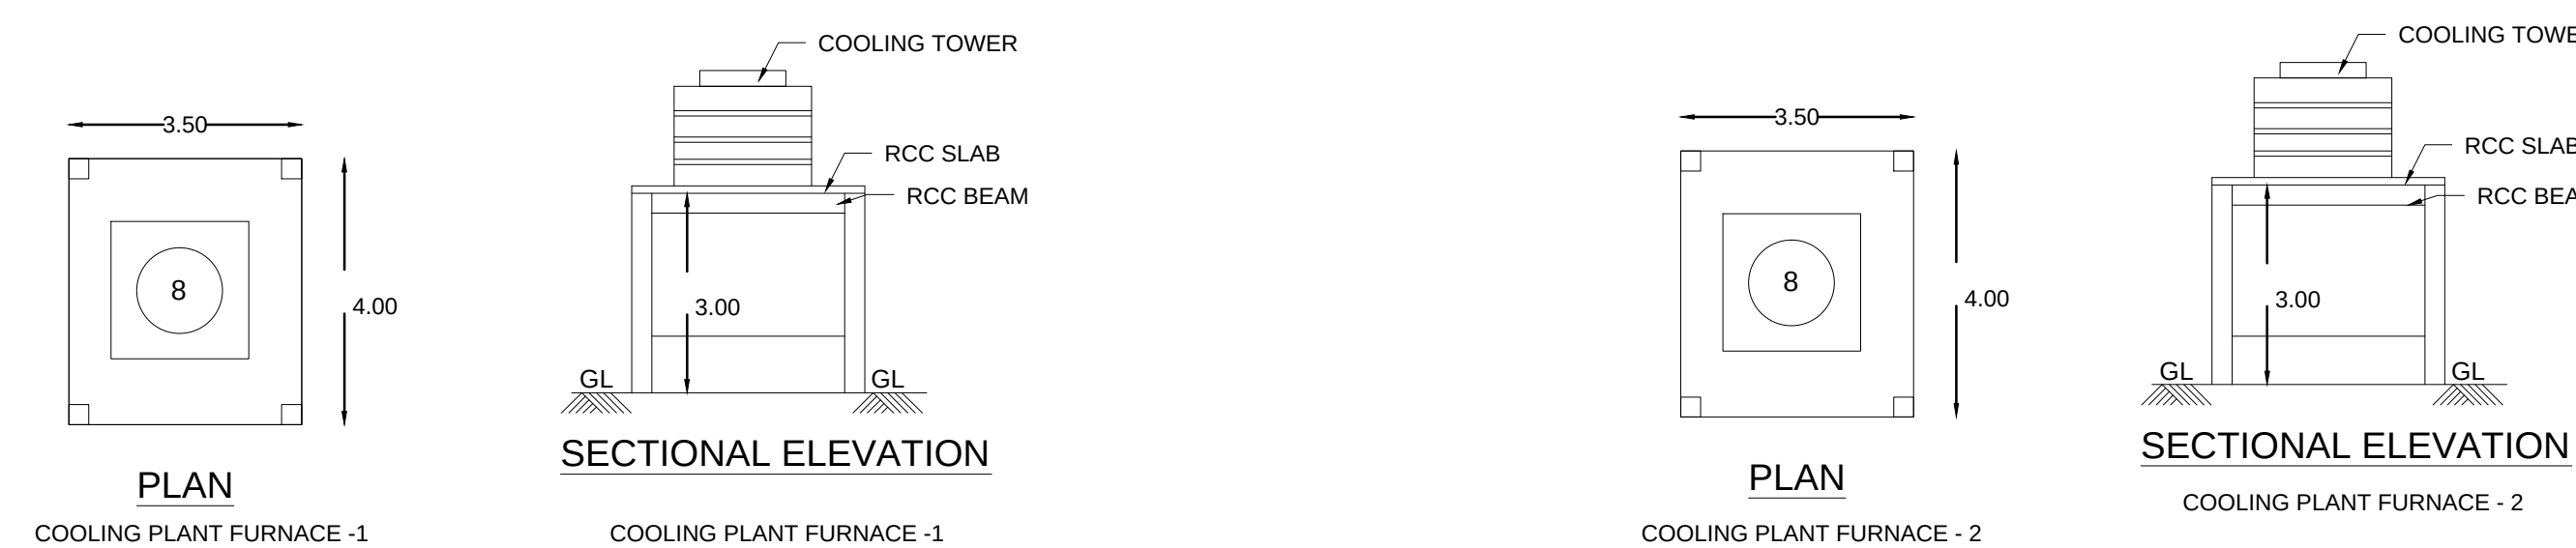


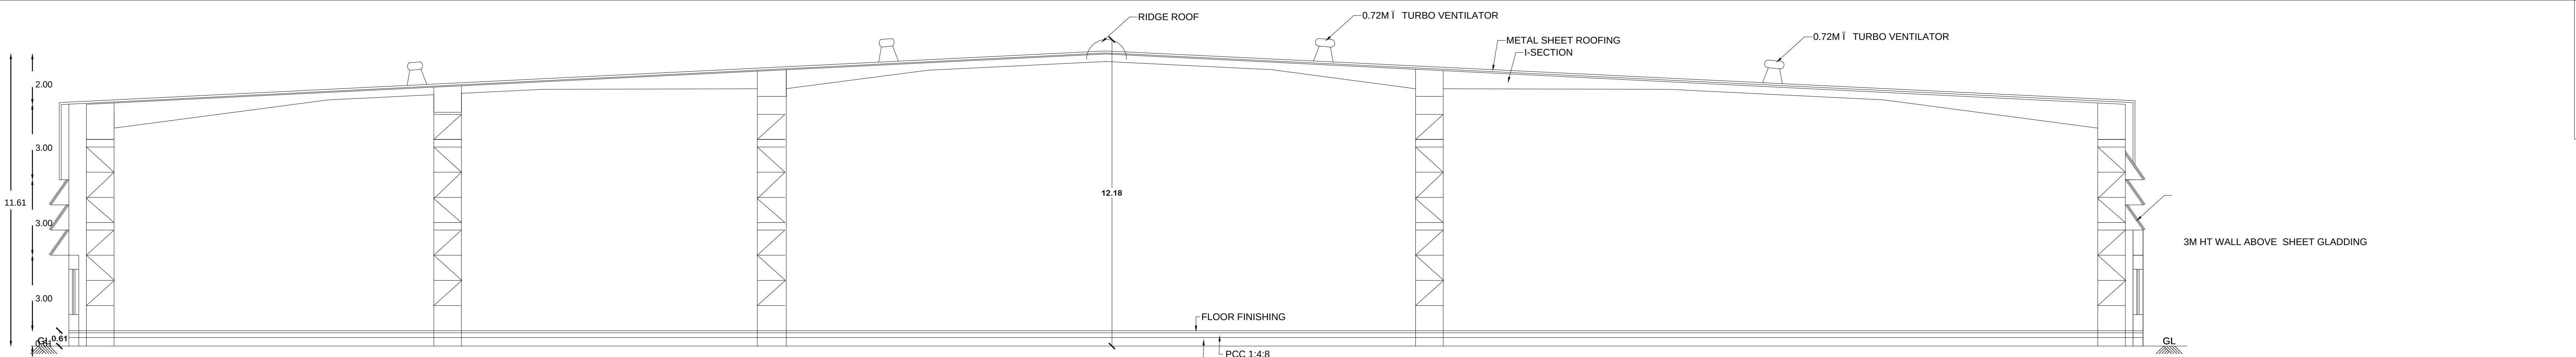


SECTION A1-A1
BLOCK - 9 (FACTORY BUILDING)

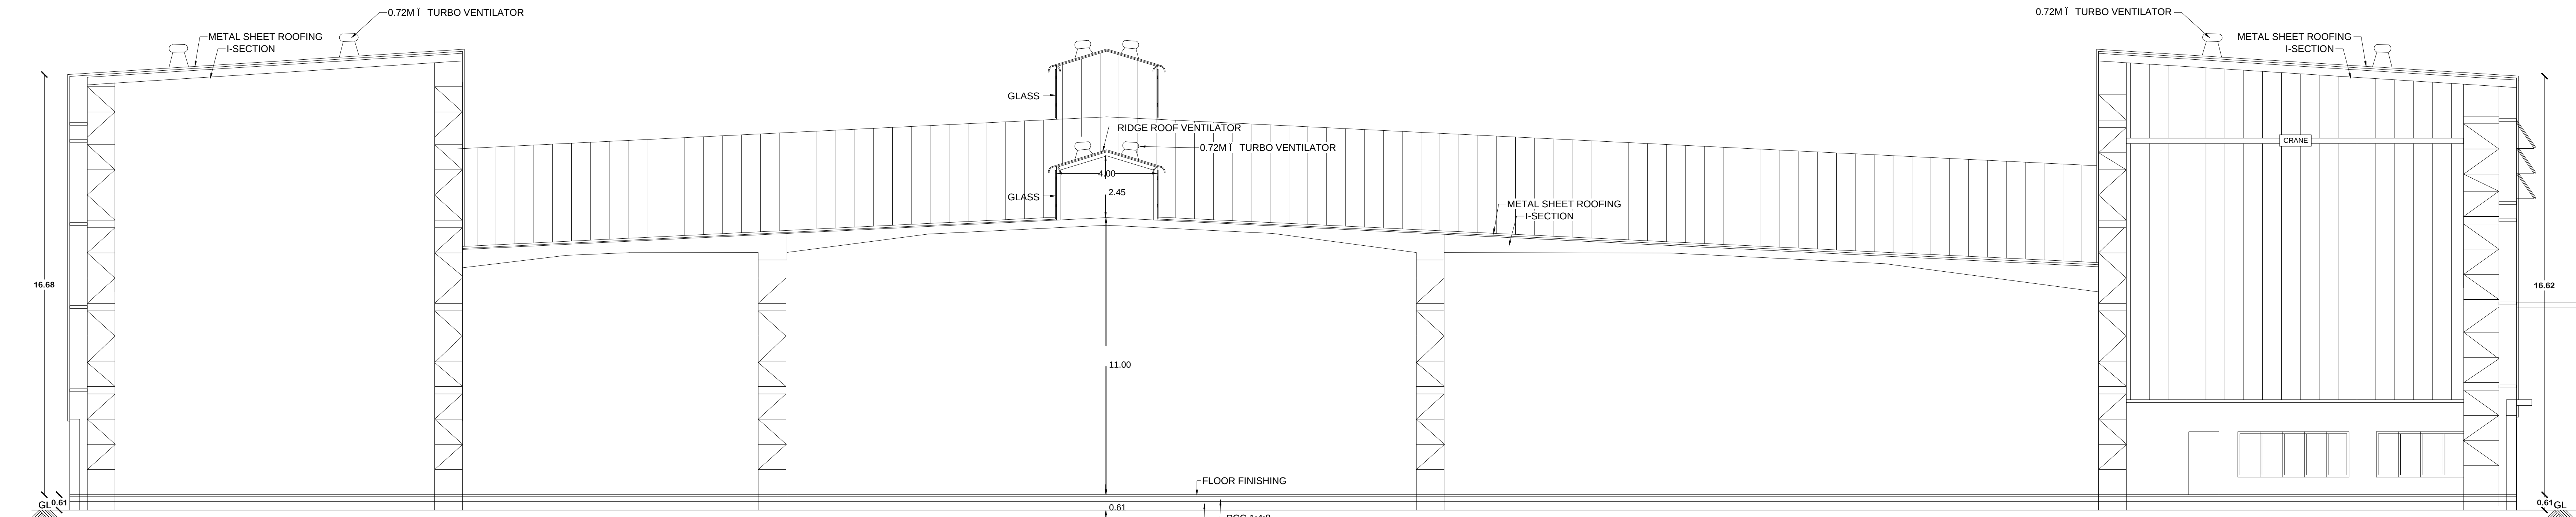


SECTION B1-B1
BLOCK - 9 (FACTORY BUILDING)

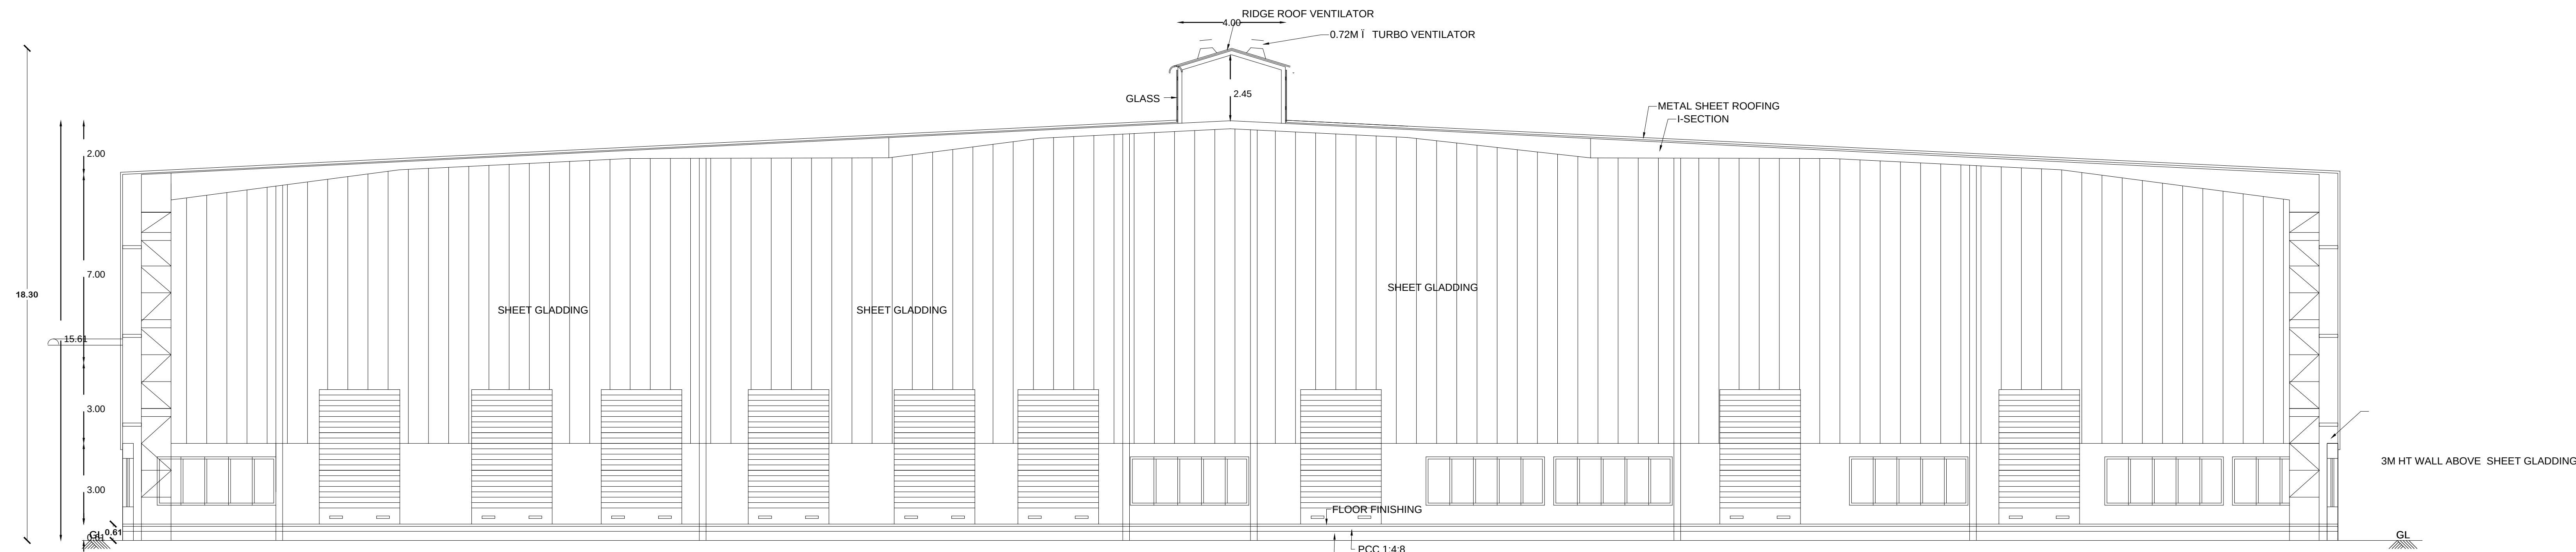


SECTION C1-C1
MAIN FACTORY BUILDING

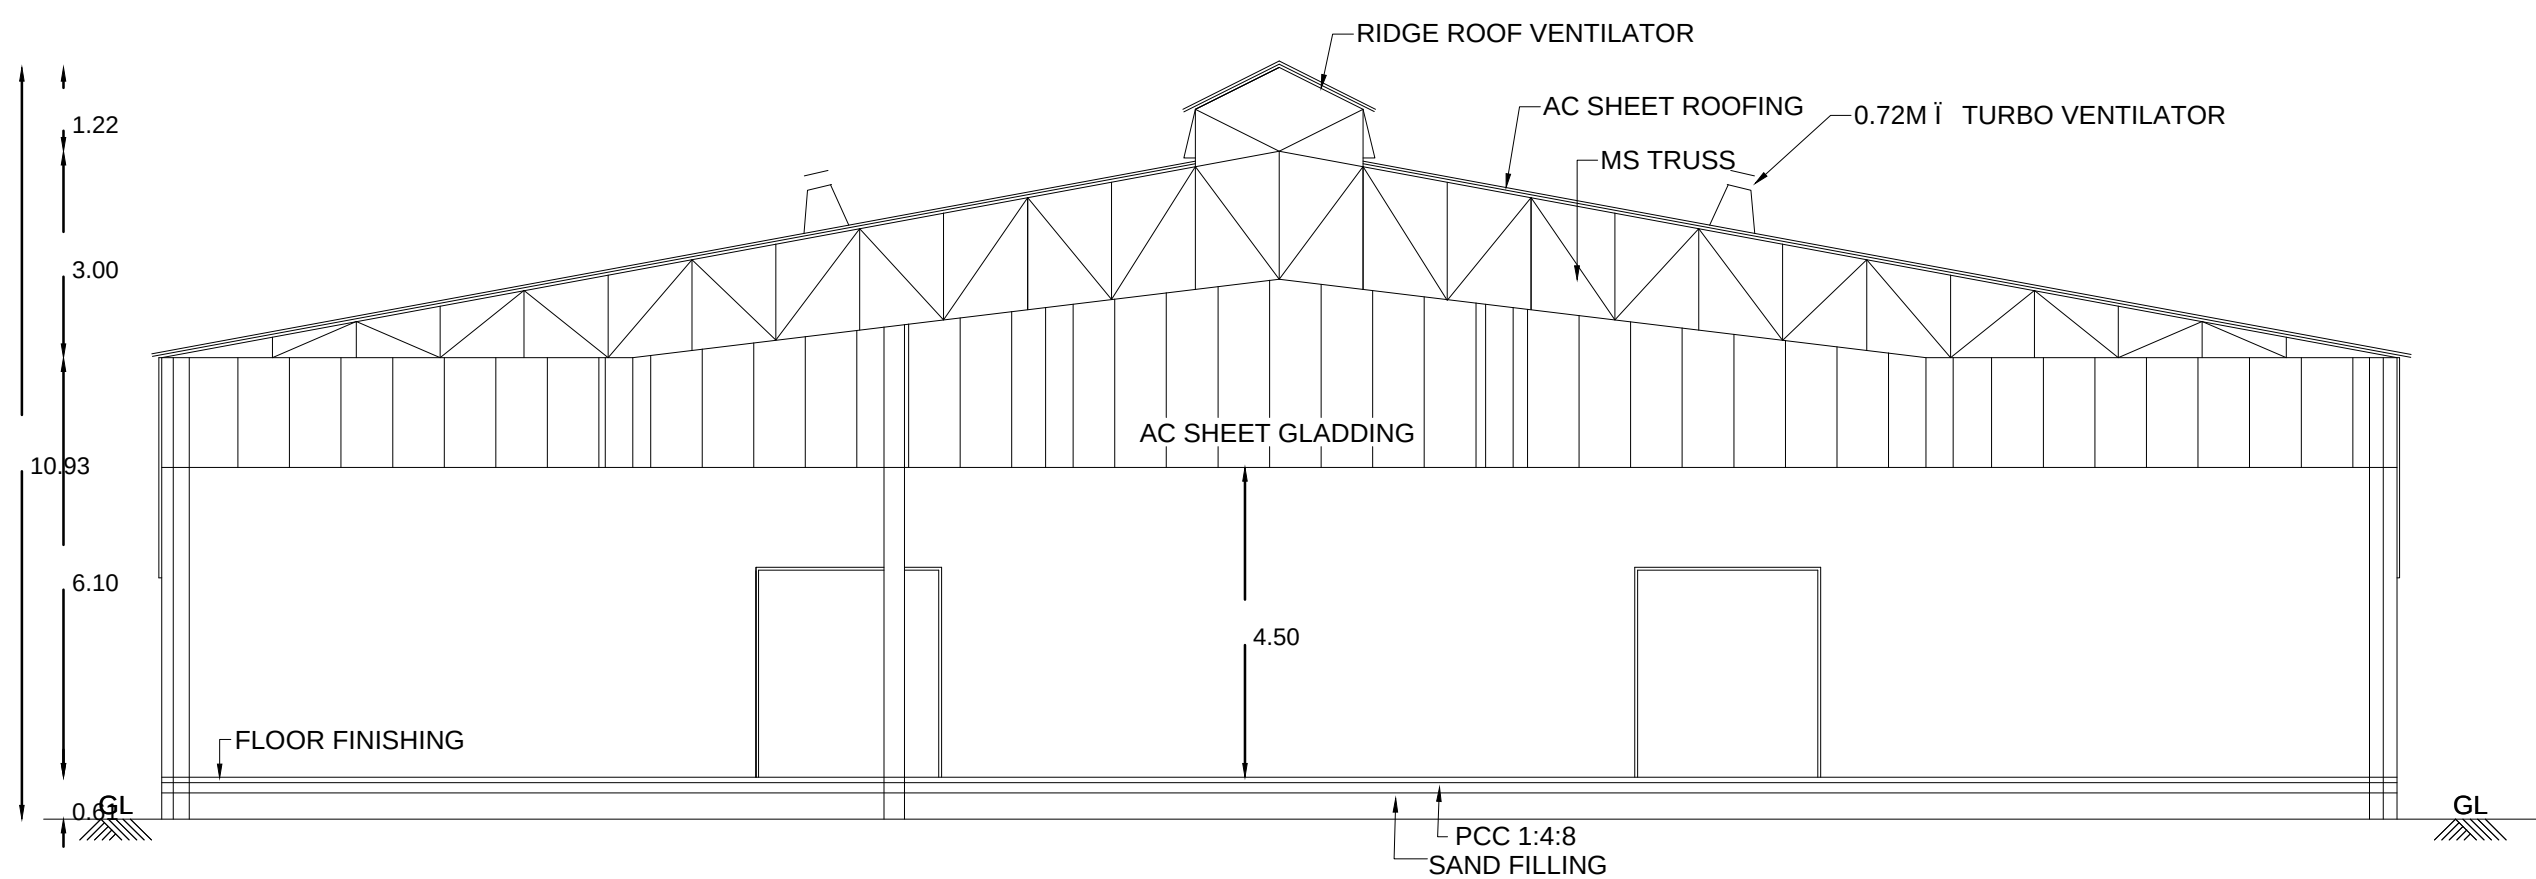

SECTION B-B
BLOCK - 9 (FACTORY BUILDING)

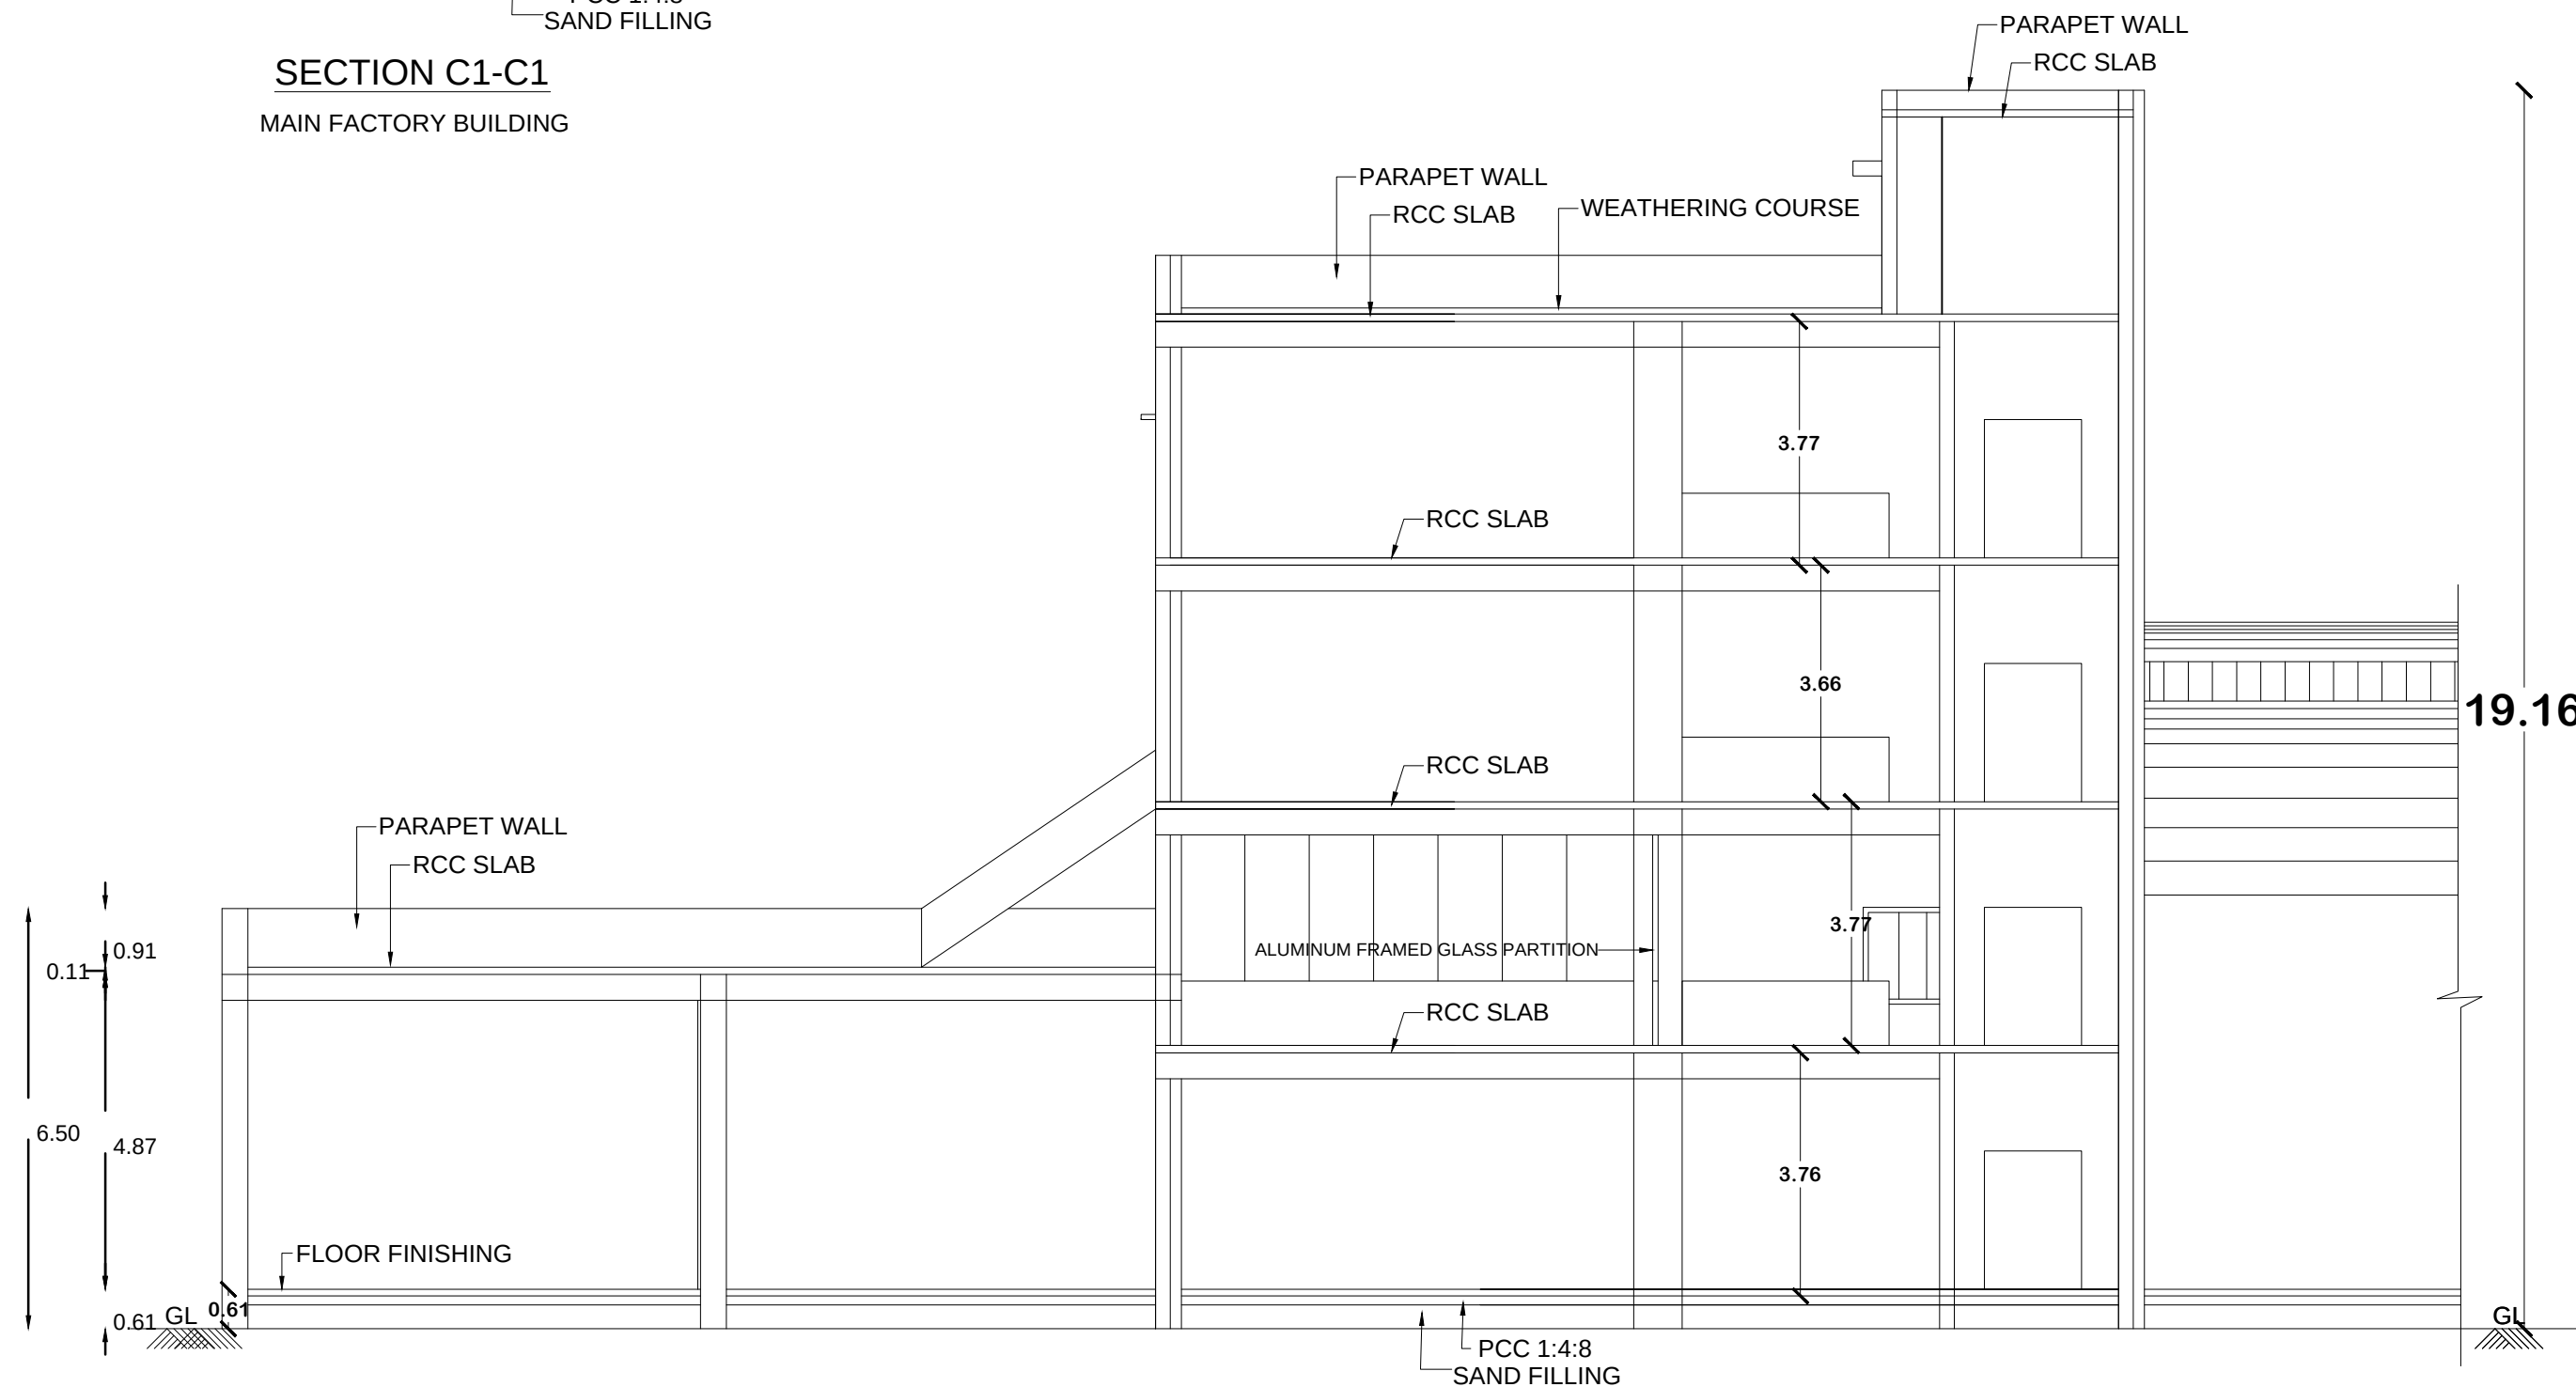

SECTION A-A
BLOCK - 9 (FACTORY BUILDING)

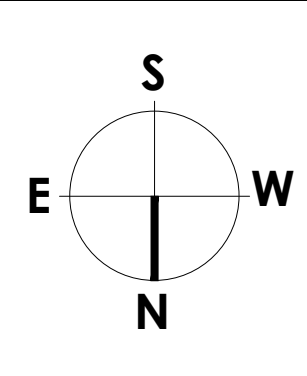

SHEET No. 07 OF 14

PLAN SHOWING THE FACTORY BUILDING OF
M/s. DANBLOCK BRAKES INDIA (P) LTD.
AT K-4 PHASE II, SIPCOT INDUSTRIAL
COMPLEX, GUMMIDIPUNDI,
THIRUVALLUVAR, TAMILNADU -601201
COMPRISED IN S. NO.270 PT & 255 PT,
PAPPANKUPPAM VILLAGE, GUMMIDIPUNDI
TALUK, THIRUVALLUR DISTRICT.

COLOUR REFERENCE

ADDITION / PROPOSED

JOINERY DETAILS

RS	ROLLING SHUTTER	2.44X3.05
D	DOOR	1.50X2.13
SD	STEEL DOOR	2.00X2.50
GD	GLASS DOOR	1.22X2.13
GD1	GLASS DOOR	1.83X2.13
D1	DOOR	1.00 X2.13
D2	DOOR	0.76 x 2.00
GW	GLASS WINDOW	3.00 X 1.20
W	WINDOW	1.50 X 1.50
W1	WINDOW	1.22 X 1.50
W2	WINDOW	0.91 X 1.22
W3	WINDOW	3.00 X 1.22
V	VENTILATOR	0.91X0.61
V1	VENTILATOR	0.61X0.61
J	JALLY	1.22X0.61

SCALE 1:100

NOTE:-

1. ALL DOORS AND WINDOWS ARE OPEN OUTWARDS
2. SILL LEVEL OF WINDOWS ARE 0.90 FROM G.L
3. DISTANCE BETWEEN MACHINERY ARE MORE THAN 0.60M
4. ALL DIMENSIONS ARE IN "M"
5. FIRE EXTINGUISHERS SHOWN AS ○FE

For DANBLOCK BRAKES INDIA PVT.LTD
Authorized Signatory

OWNER / OCCUPIER

R. Manikandan
R. MANIKANDAN, M.Tech, (Structures)
Registered Structural Engineer Grade-I (DTCP)
CGLRGN/SE/GP-1/2019/03/03/58
AURA ENGINEERING CONSULTANTS
#6, 50th Street, 7th Avenue, Ashok Nagar,
Chennai - 600 083. Ph: 9790751378

STRUCTURAL ENGINEER (GRADE - I)

G. ARSHIA
ARCHITECT
Reg No: CA/2018/98171
83, Kamakotti Nagar 8th Street, Pallikaranai,
Chennai-600 100. Cell: 9940081202
Email: arshiahussain.g@gmail.com

ARCHITECT / REGISTERED ENGINEER

PLAN SHOWING THE FACTORY BUILDING OF
M/s. DANBLOCK BRAKES INDIA (P) LTD.
AT K-4 PHASE II, SIPCOT INDUSTRIAL
COMPLEX, GUMMIDIPUNDI,
THIRUVALLUVAR, TAMILNADU -601201
COMPRISED IN S. NO.270 PT & 255 PT,
PAPPANKUPPAM VILLAGE, GUMMIDIPUNDI
TALUK, THIRUVALLUR DISTRICT.

COLOUR REFERENCE

ADDITION / PROPOSED

JOINERY DETAILS

RS	ROLLING SHUTTER	2.44X3.05
D	DOOR	1.50X2.13
SD	STEEL DOOR	2.00X2.50
GD	GLASS DOOR	1.22X2.13
GD1	GLASS DOOR	1.83X2.13
D1	DOOR	1.00 X2.13
D2	DOOR	0.76 x 2.00
GW	GLASS WINDOW	3.00 X 1.20
W	WINDOW	1.50 X 1.50
W1	WINDOW	1.22 X 1.50
W2	WINDOW	0.91 X 1.22
W3	WINDOW	3.00 X 1.22
V	VENTILATOR	0.91X0.61
V1	VENTILATOR	0.61X0.61
J	JALLY	1.22X0.61

SCALE 1:100

NOTE:-

1. ALL DOORS AND WINDOWS ARE OPEN OUTWARDS
2. SILL LEVEL OF WINDOWS ARE 0.90 FROM G.L
3. DISTANCE BETWEEN MACHINERY ARE MORE THAN 0.60M
4. ALL DIMENSIONS ARE IN "M"
5. FIRE EXISTINGUISHERS SHOWN AS ○FE

For DANBLOCK BRAKES INDIA PVT.LTD
Authorized Signatory





OWNER / OCCUPIER

For DANBLOCK BRAKES INDIA PVT.LTD
Authorized Signatory

STRUCTURAL ENGINEER (GRADE - I)

G. ARSHIA
ARCHITECT
Reg.No: CA/2016/98171
83, Kamakotti Nagar 6th Street, Palikaralanai,
Chennai-600 100. Cell: 9940081202
Email:arashiahussain.g@gmail.com

ARCHITECT / REGISTERED ENGINEER

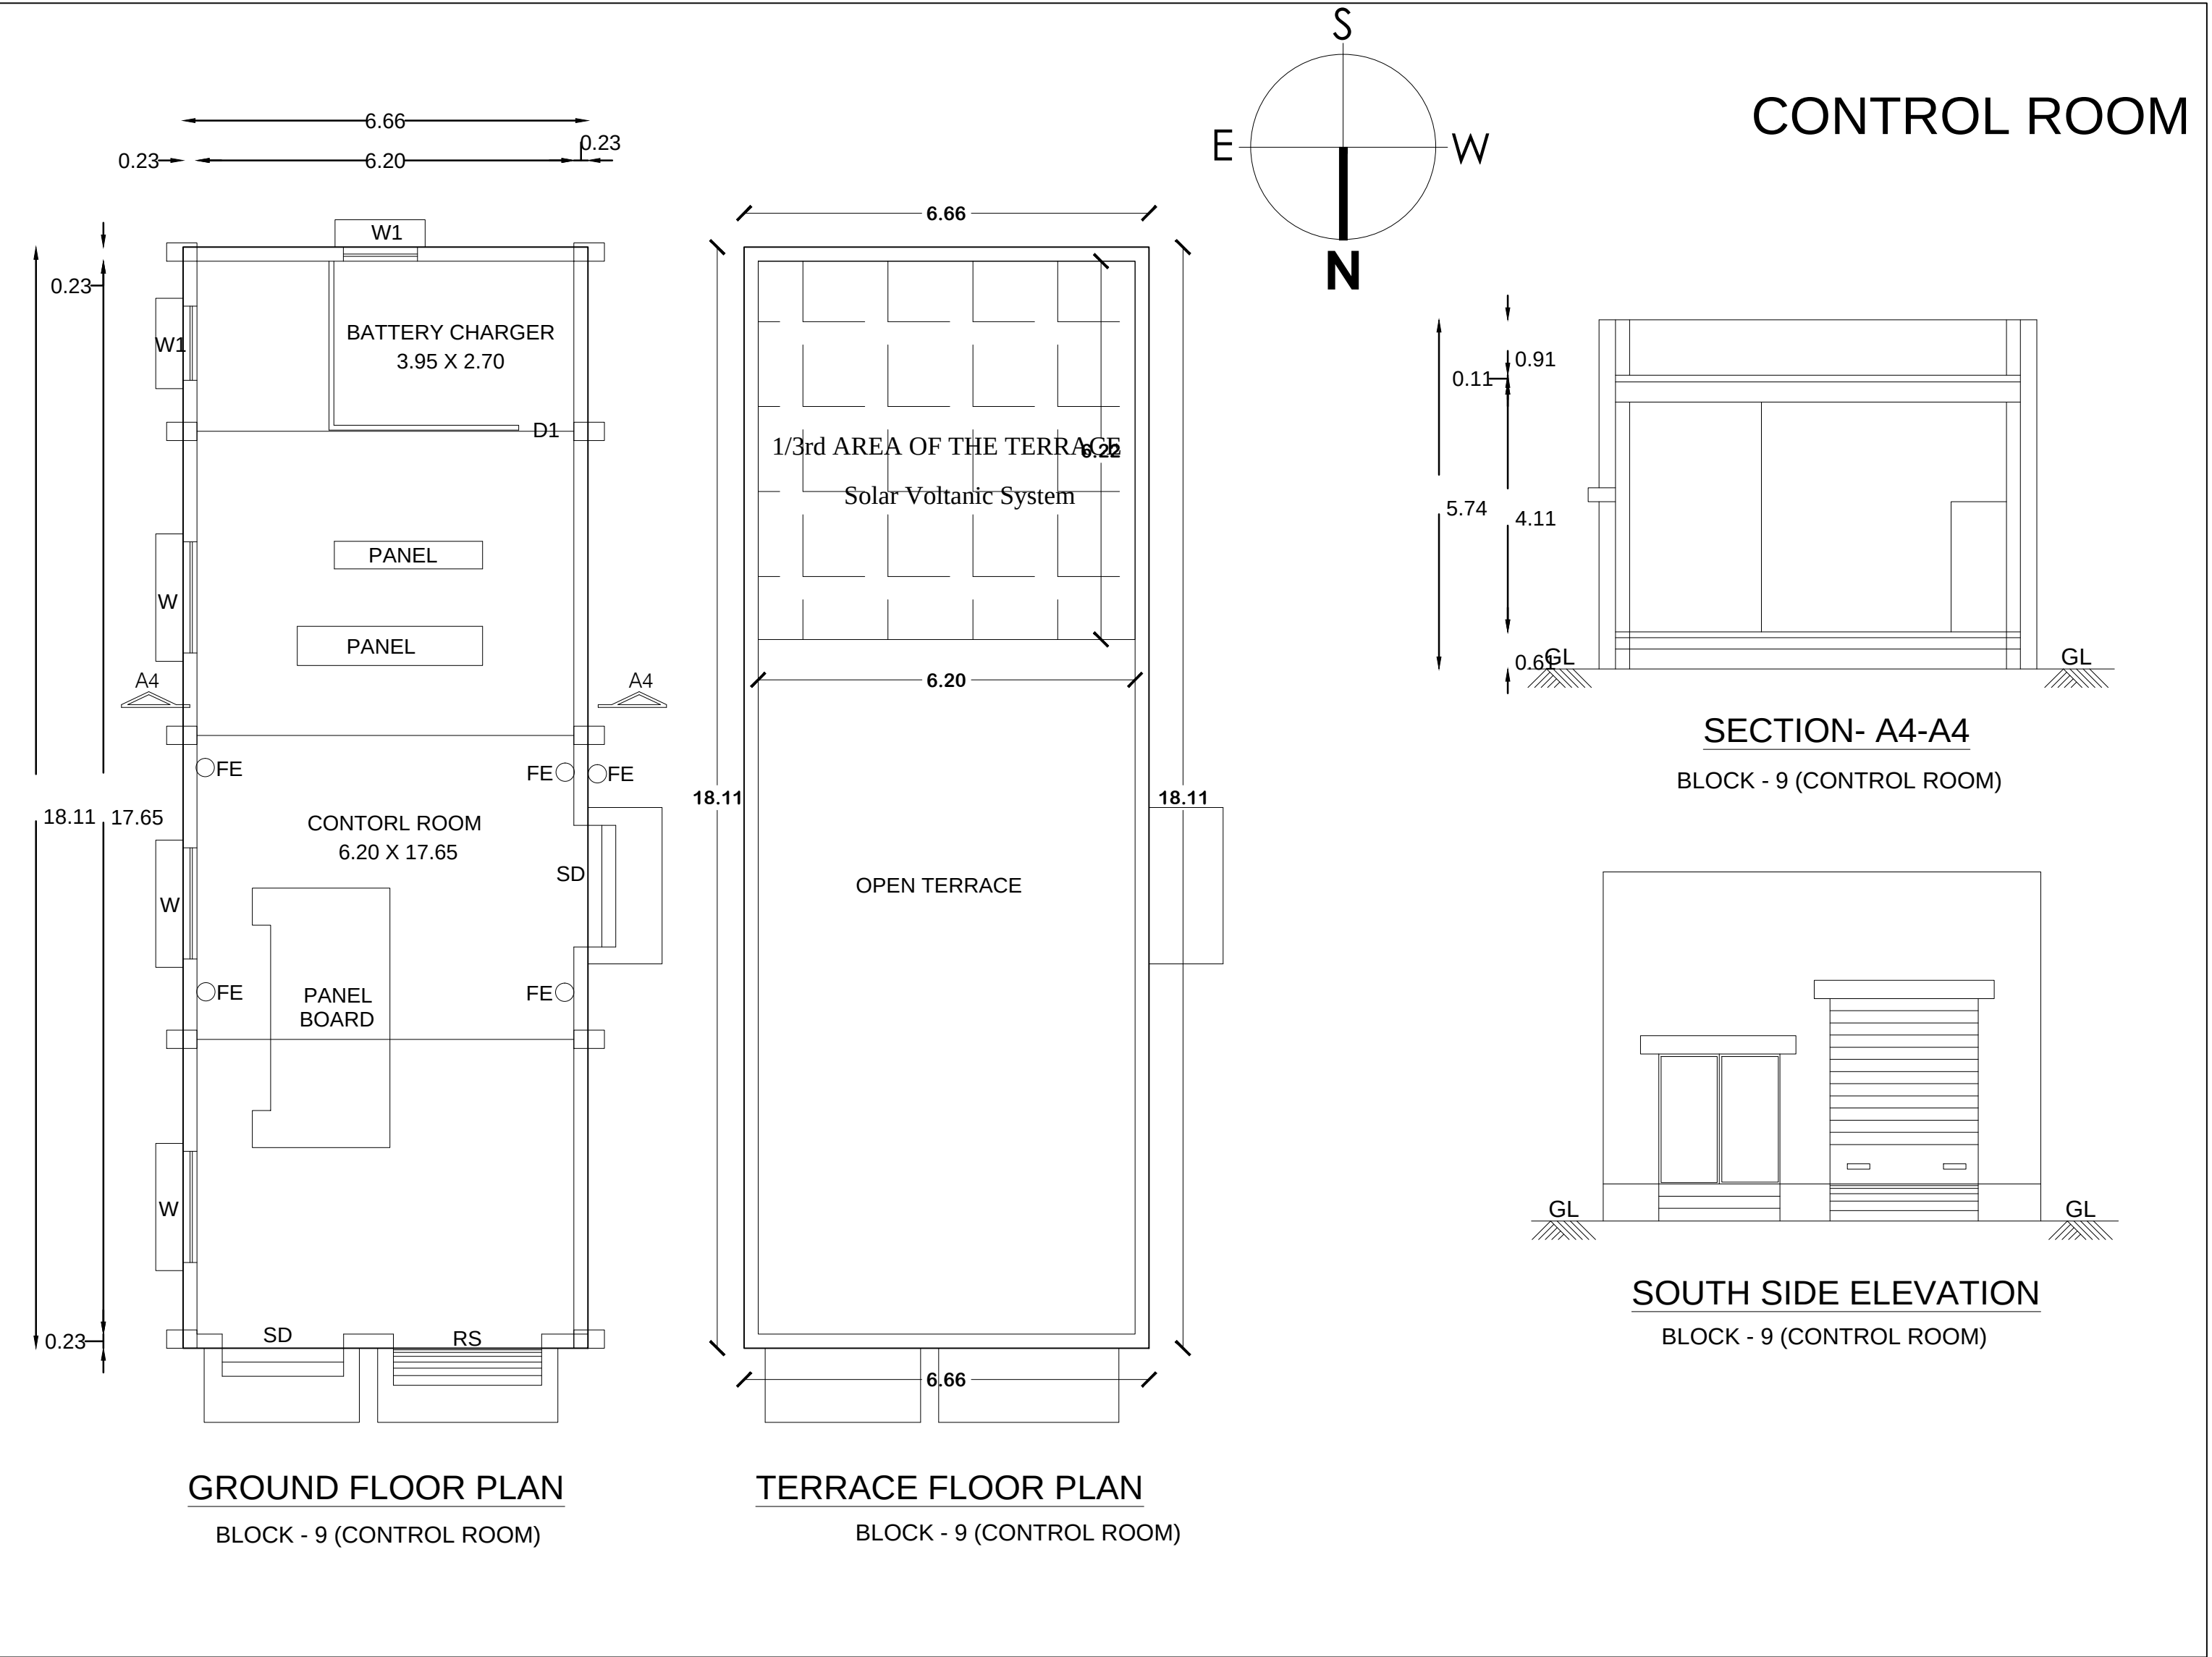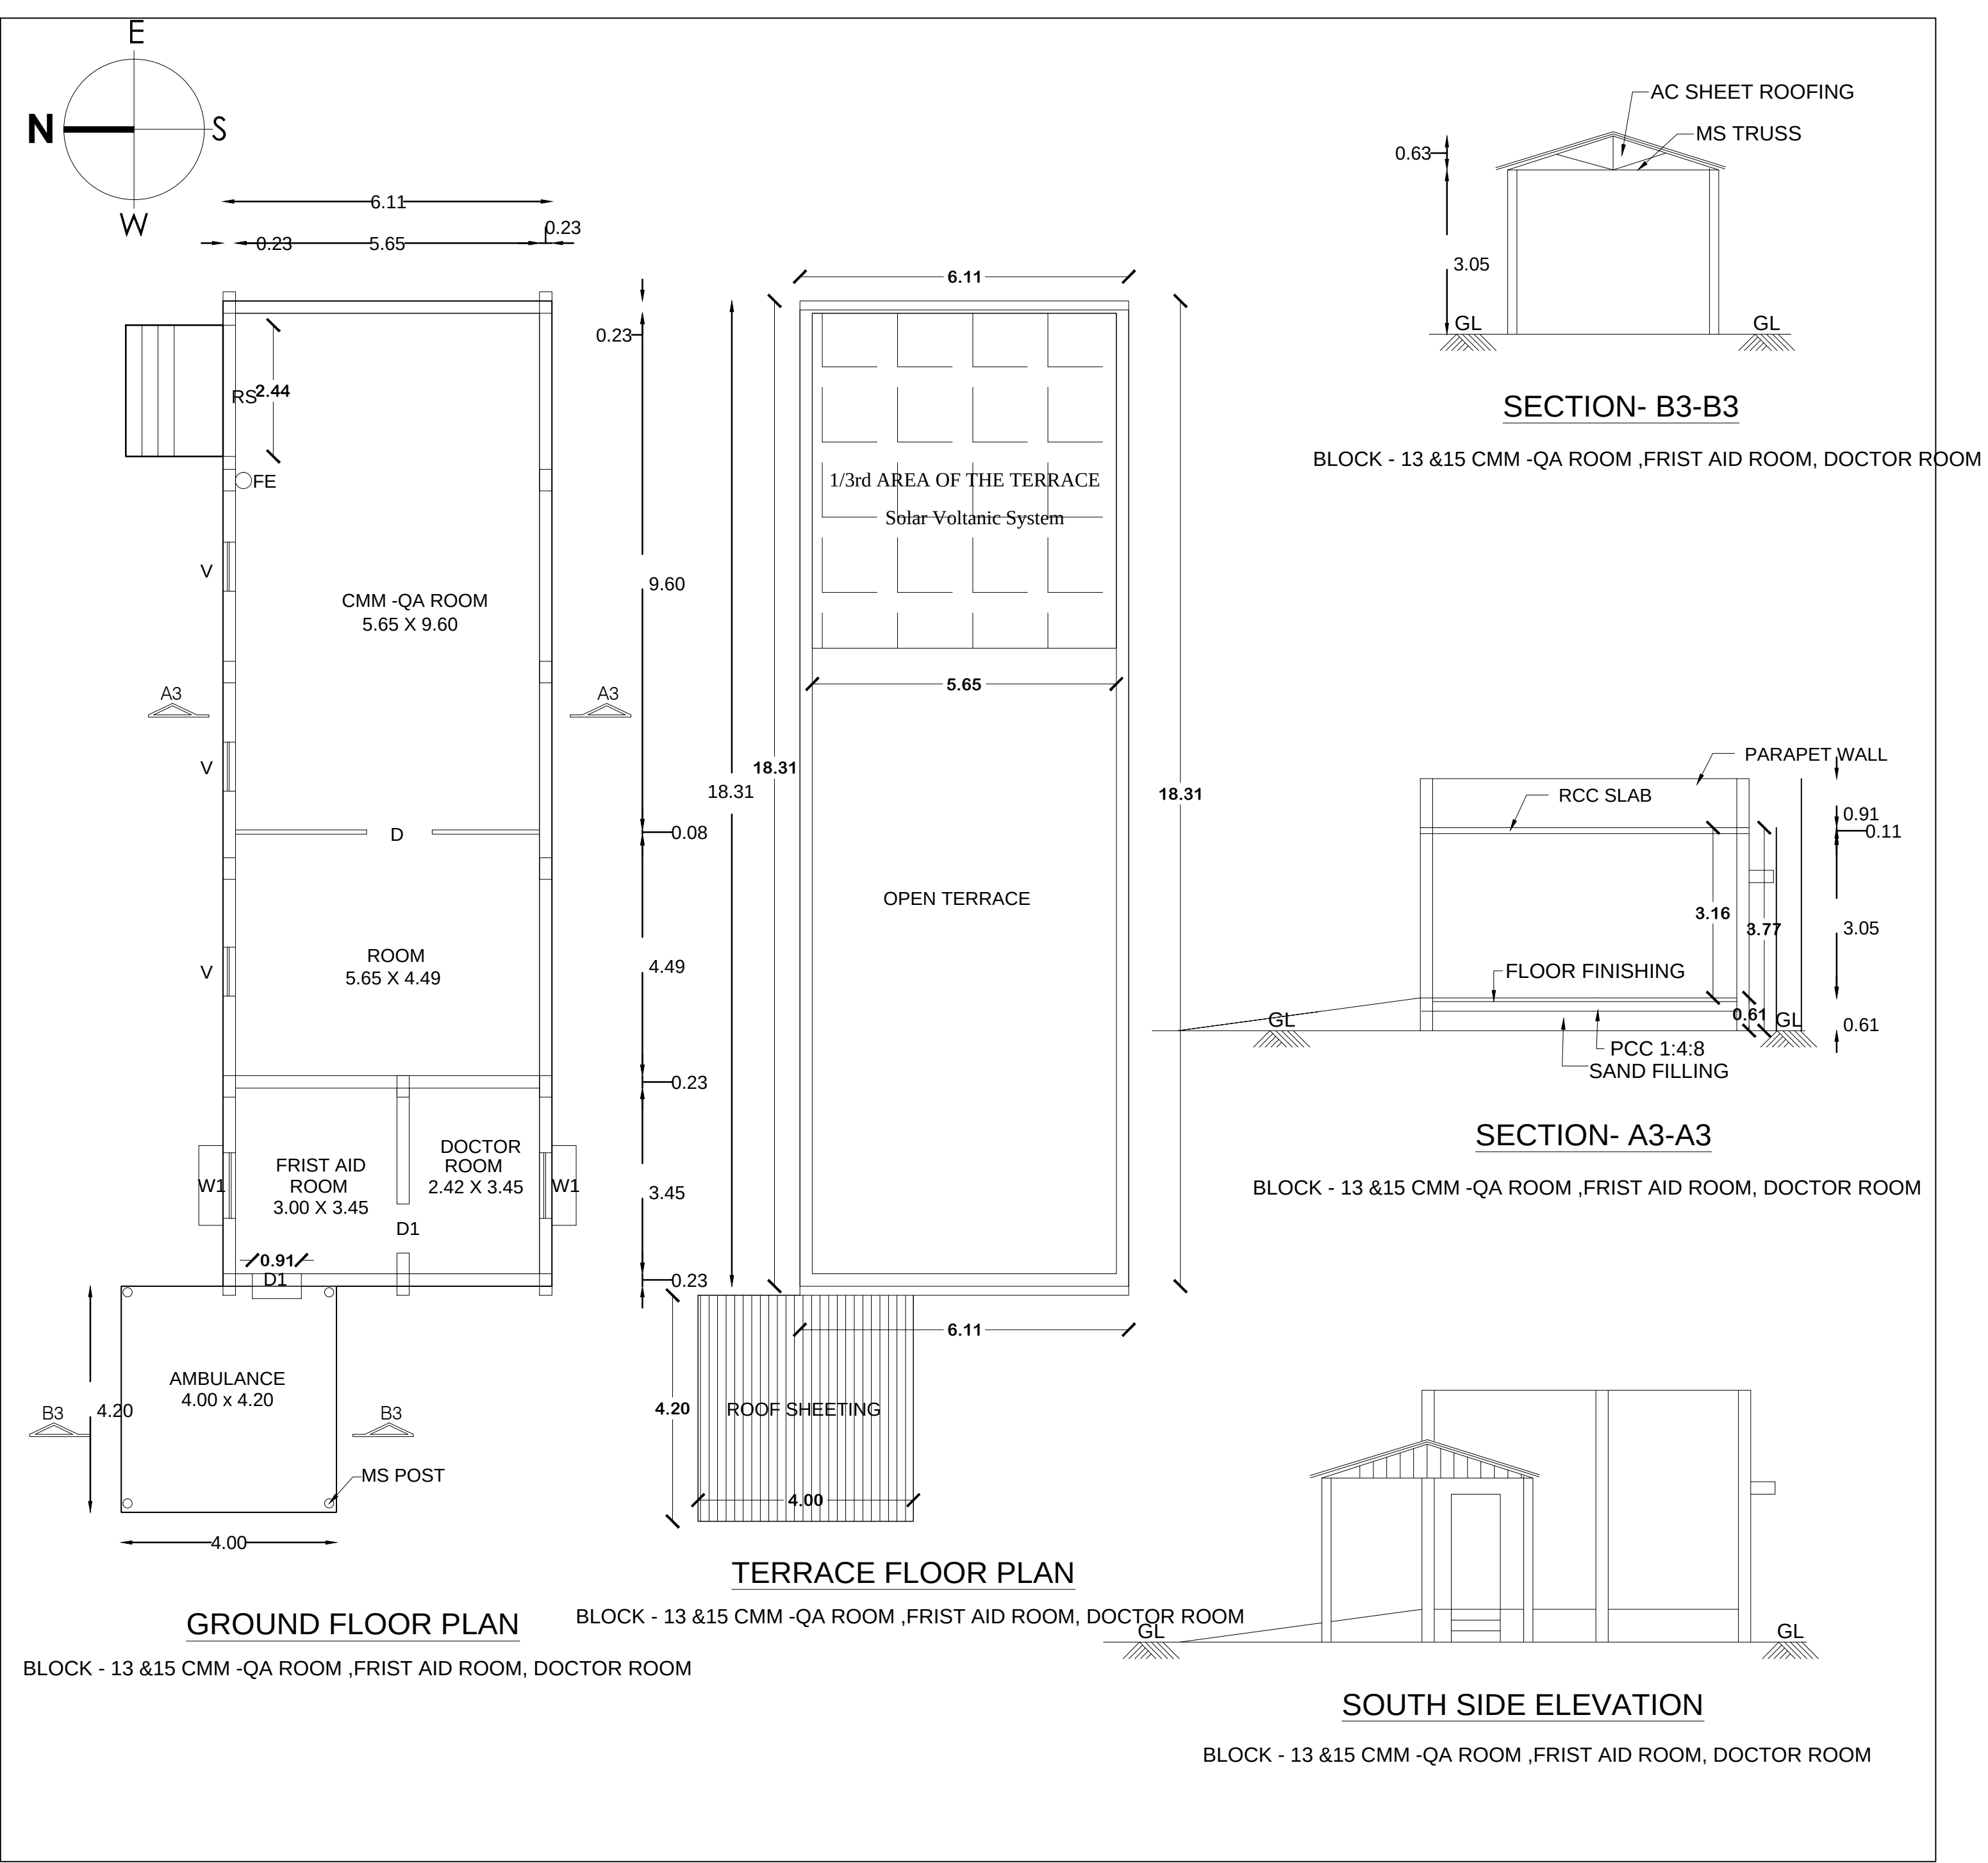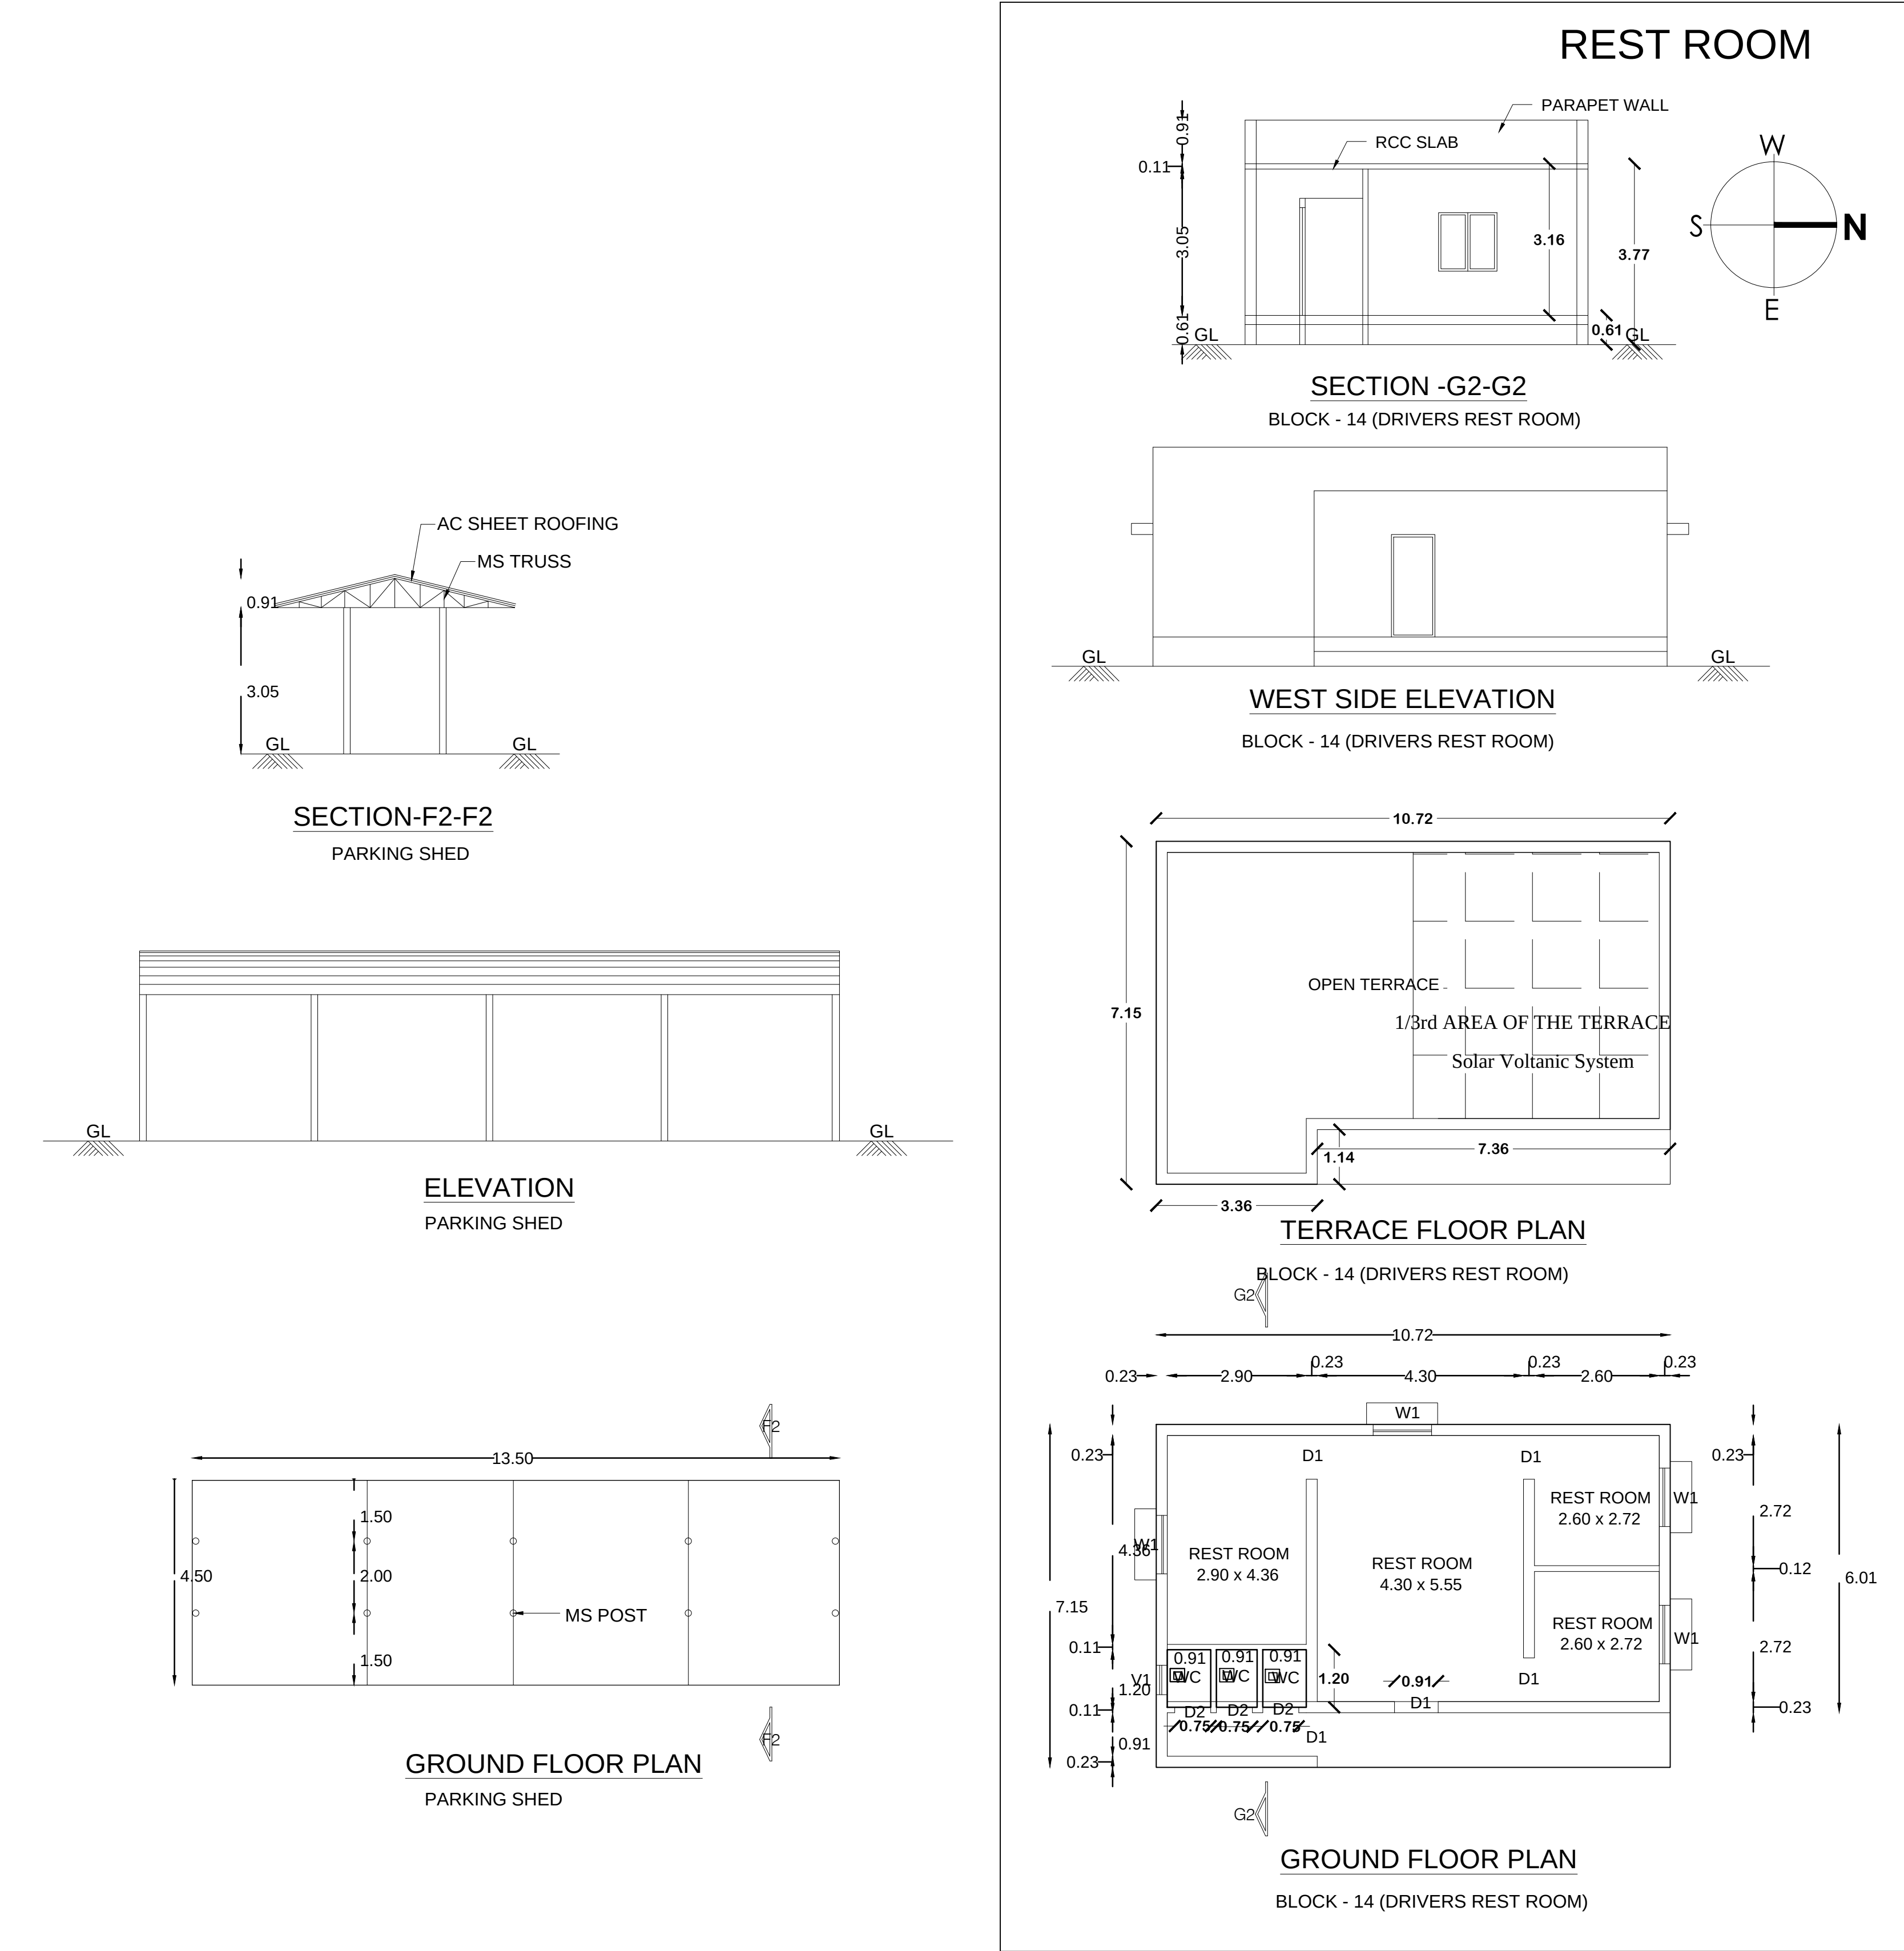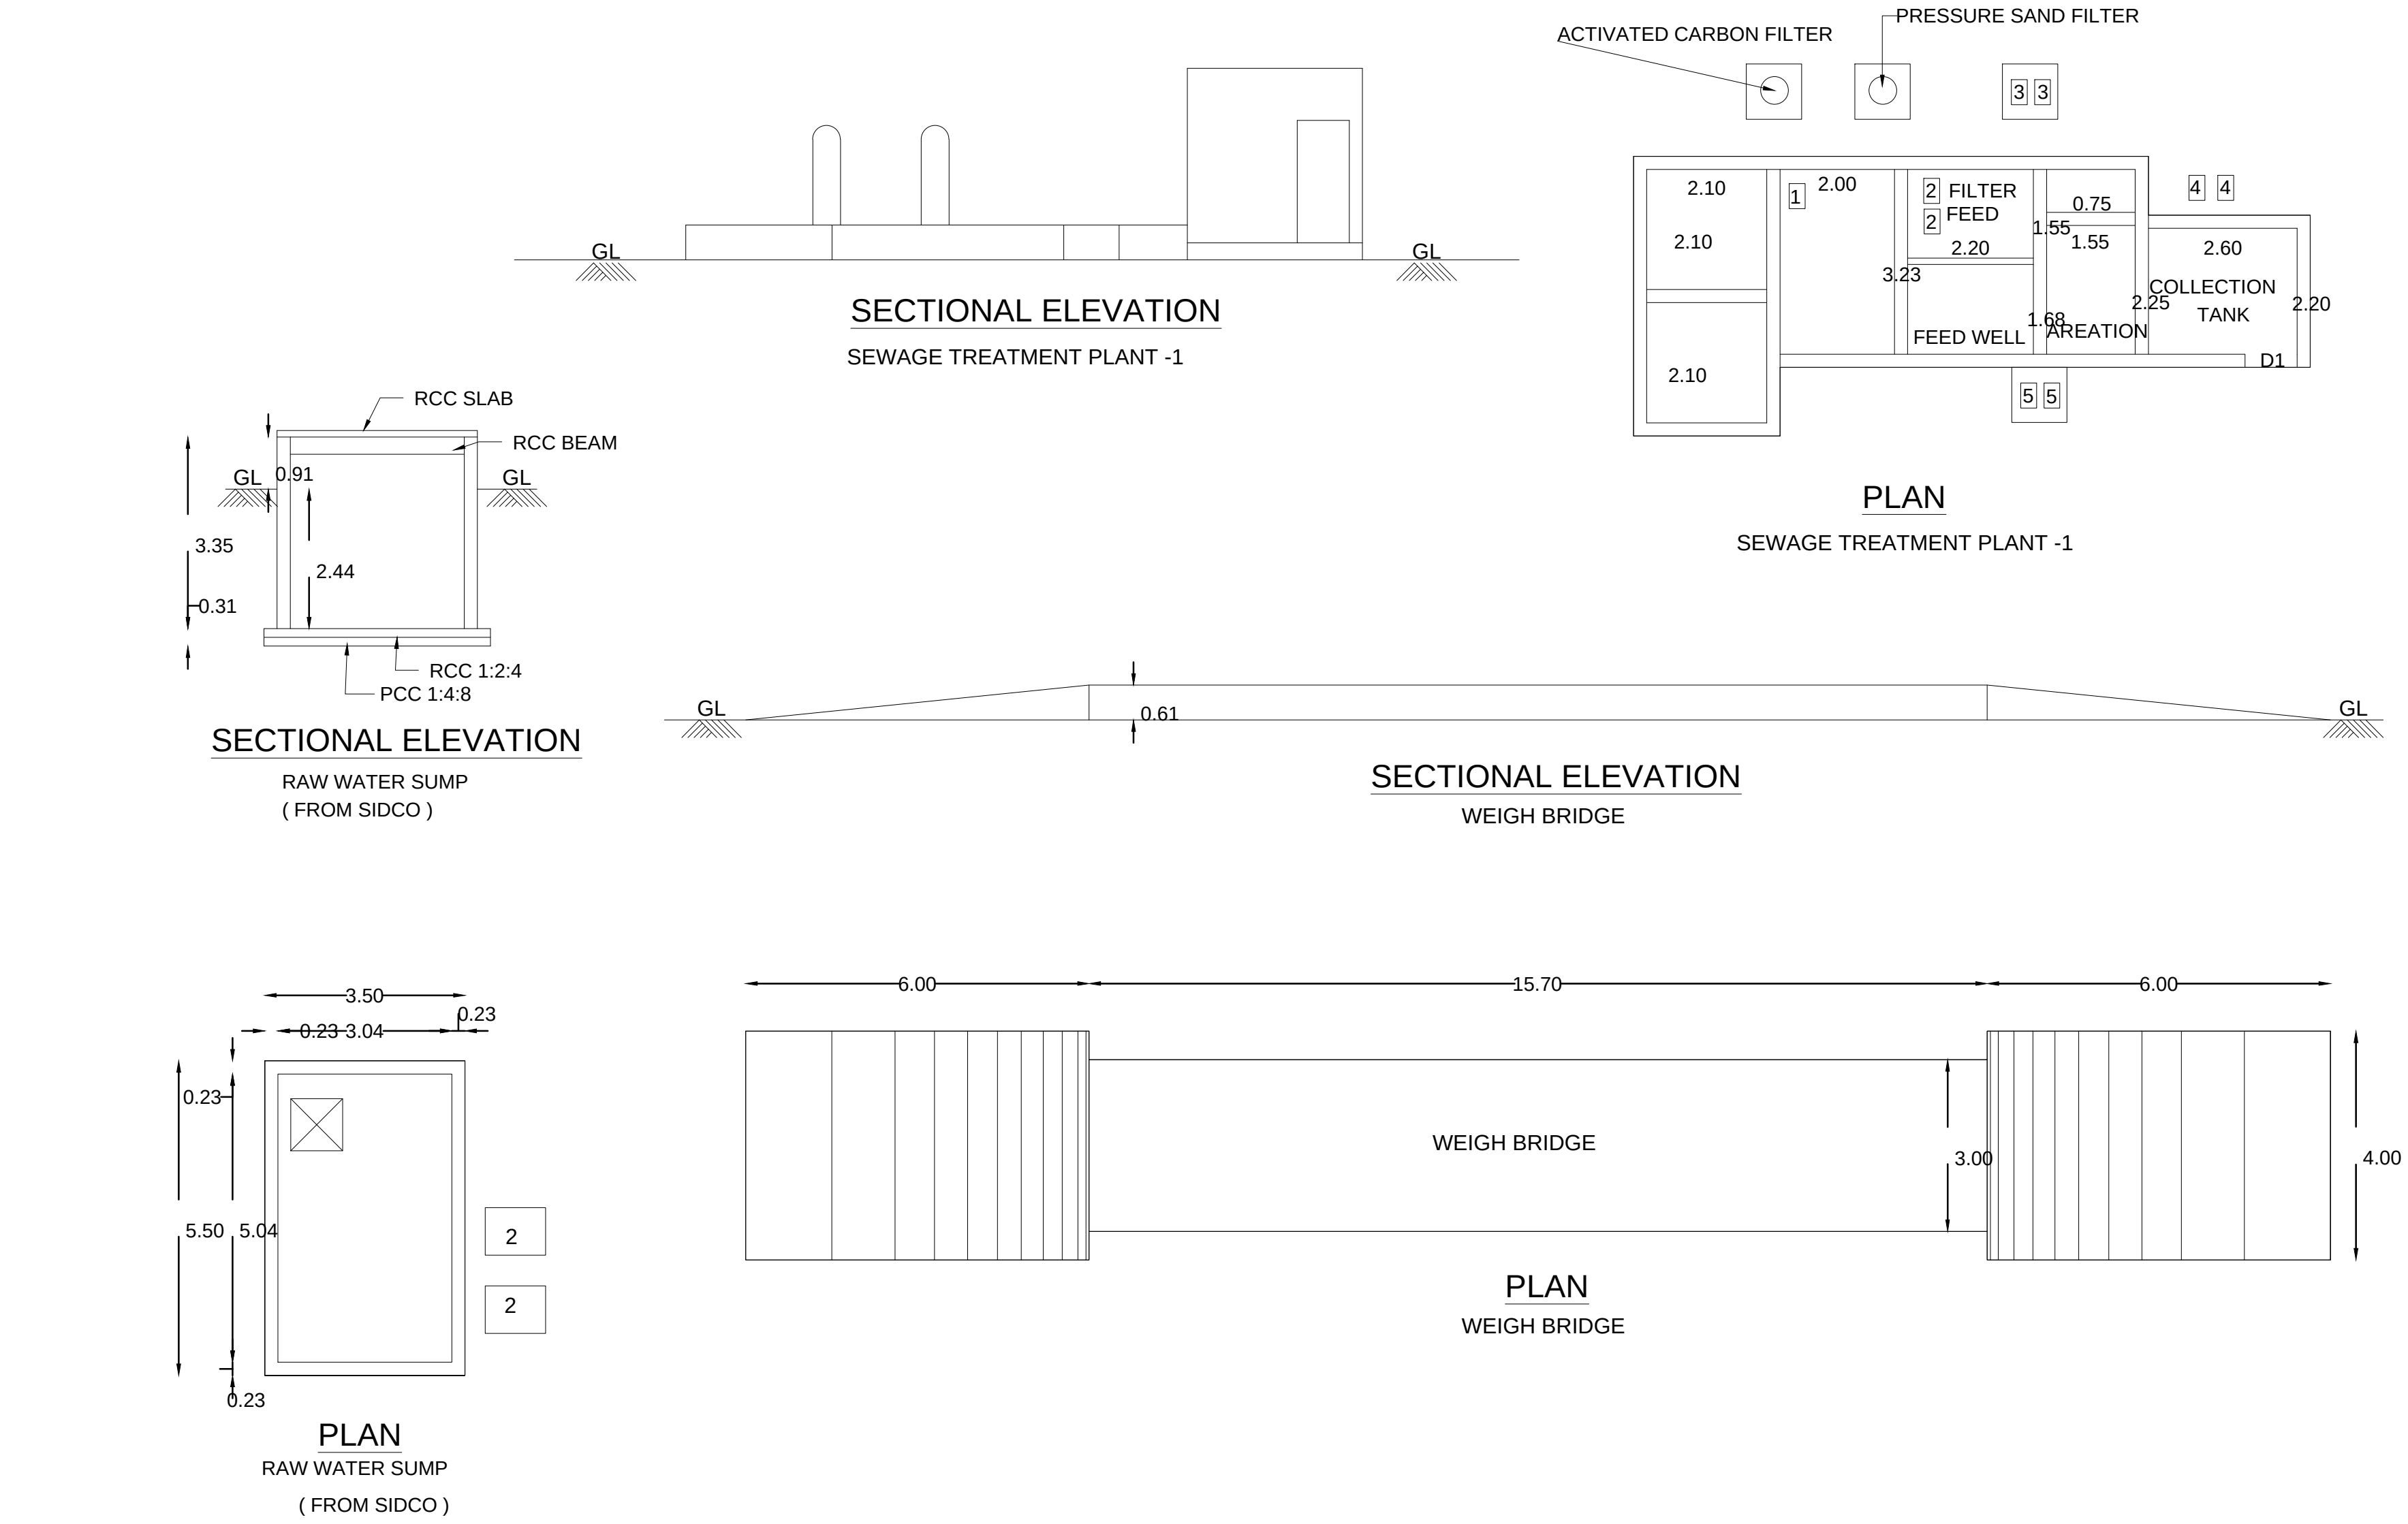

PLAN SHOWING THE FACTORY BUILDING OF
M/s. DANBLOCK BRAKES INDIA (P) LTD.
AT K-4 PHASE II, SIPCOT INDUSTRIAL
COMPLEX, GUMMIDIPUNDI,
THIRUVALLUVAR, TAMILNADU -601201
COMPRISED IN S. NO.270 PT & 255 PT,
PAPPANKUPPAM VILLAGE, GUMMIDIPUNDI
TALUK, THIRUVALLUR DISTRICT.

COLOUR REFERENCE

ADDITION / PROPOSED

JOINERY DETAILS

RS	ROLLING SHUTTER	2.44X3.05
D	DOOR	1.50X2.13
SD	STEEL DOOR	2.00X2.50
GD	GLASS DOOR	1.22X2.13
GD1	GLASS DOOR	1.83X2.13
D1	DOOR	1.00 X2.13
D2	DOOR	0.76 x 2.00
GW	GLASS WINDOW	3.00 X 1.20
W	WINDOW	1.50 X 1.50
W1	WINDOW	1.22 X 1.50
W2	WINDOW	0.91 X 1.22
W3	WINDOW	3.00 X 1.22
V	VENTILATOR	0.91X0.61
V1	VENTILATOR	0.61X0.61
J	JALLY	1.22X0.61

SCALE 1:100

NOTE:-

- 1, ALL DOORS AND WINDOWS ARE OPEN OUTWARDS
- 2, SILL LEVEL OF WINDOWS ARE 0.90 FROM G.L
- 3, DISTANCE BETWEEN MACHINERY ARE MORE THAN 0.60M
- 4, ALL DIMENSIONS ARE IN "M"
- 5, FIRE EXISTINGUISHERS SHOWN AS ○ FE

For DANBLOCK BRAKES INDIA PVT LTD
Authorized Signatory


OWNER / OCCUPIER

R. MANIKANDAN, M.Tech. (Structures)
Registered Structural Engineer Grade-I (DTCP)
CGLRGN/SE/GI-1/2019/09/036
AURA ENGINEERING CONSULTANTS
#8, 50th Street, 7th Avenue, Ashok Nagar,
Chennai - 600 083. Ph: 9790751378


STRUCTURAL ENGINEER (GRADE - I)

G. ARSHIA
ARCHITECT
Reg No: CA/2018/98171
83, Kamakotti Nagar 6th Street, Pallikaranai,
Chennai-600 100. Cell: 9940081202
Email:arshiahussain.g@gmail.com


ARCHITECT / REGISTERED ENGINEER

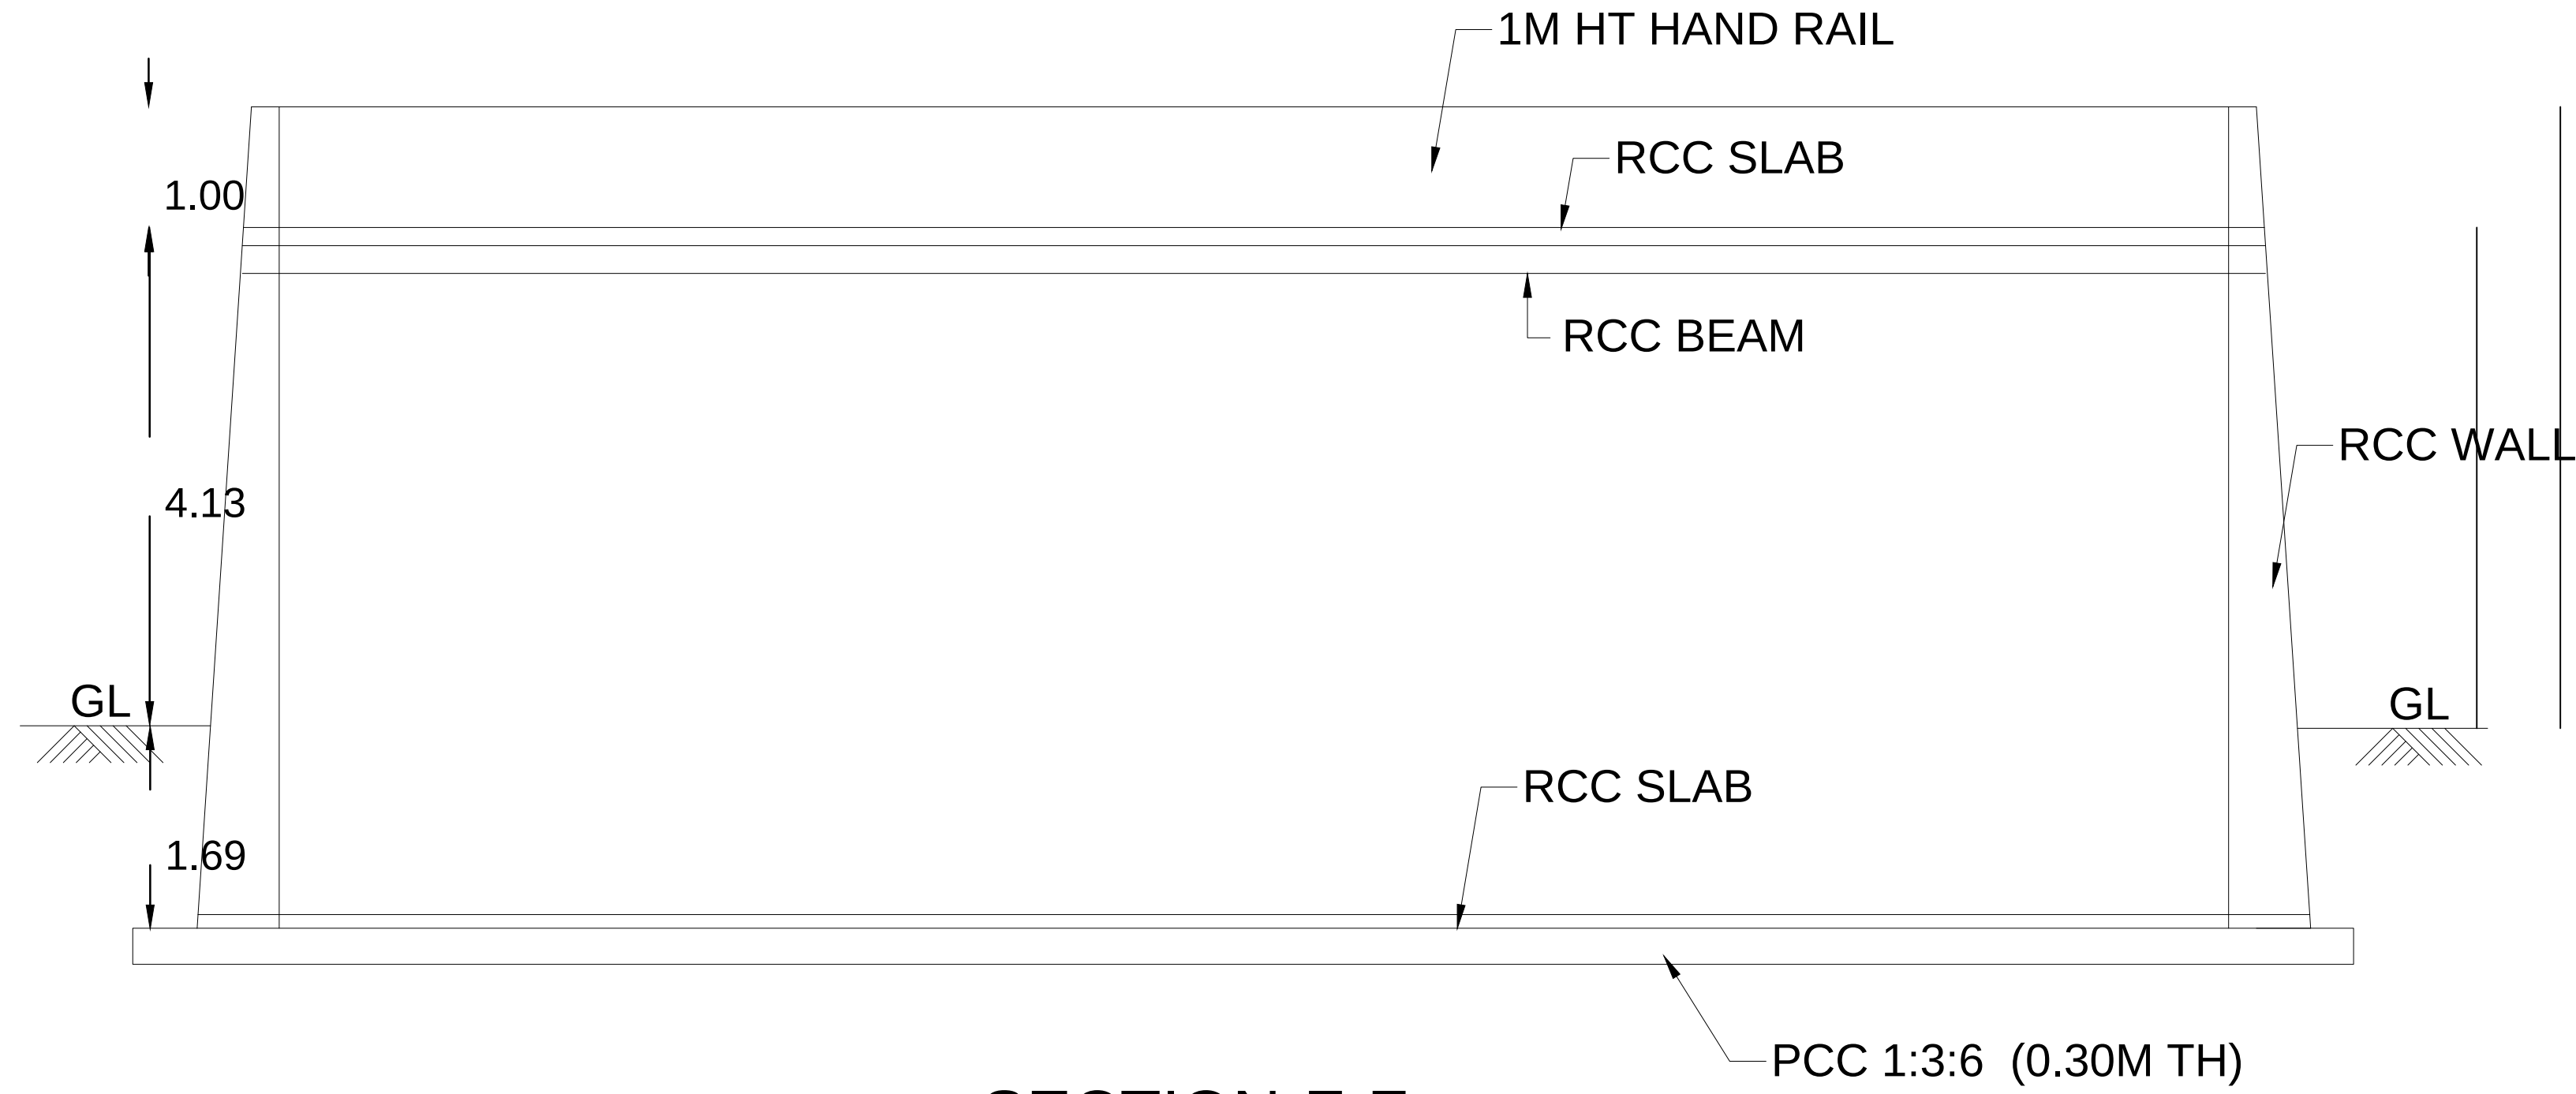


SECTION-F-F
MAIN RAW WATER SUMP / PUMP ROOM

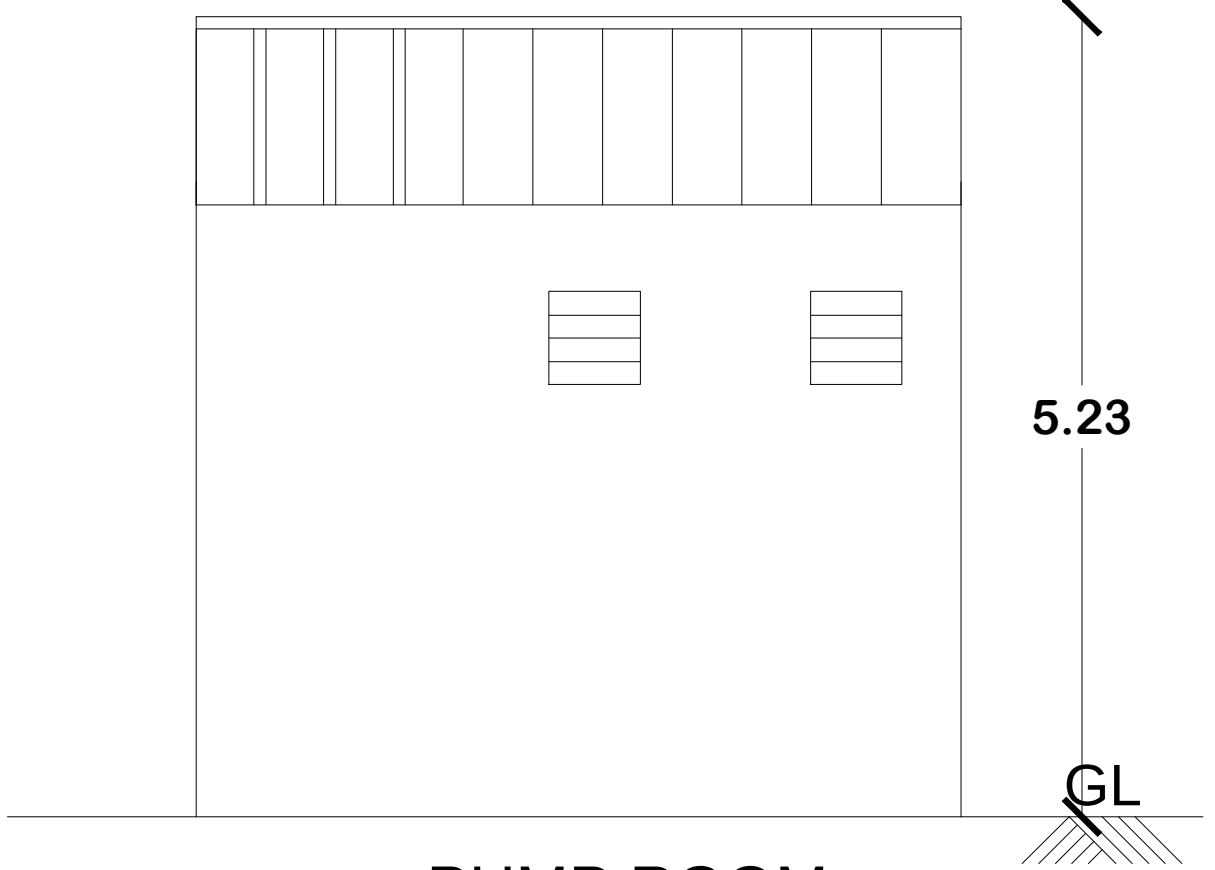


PUMP ROOM
GROUND FLOOR ELEVATION

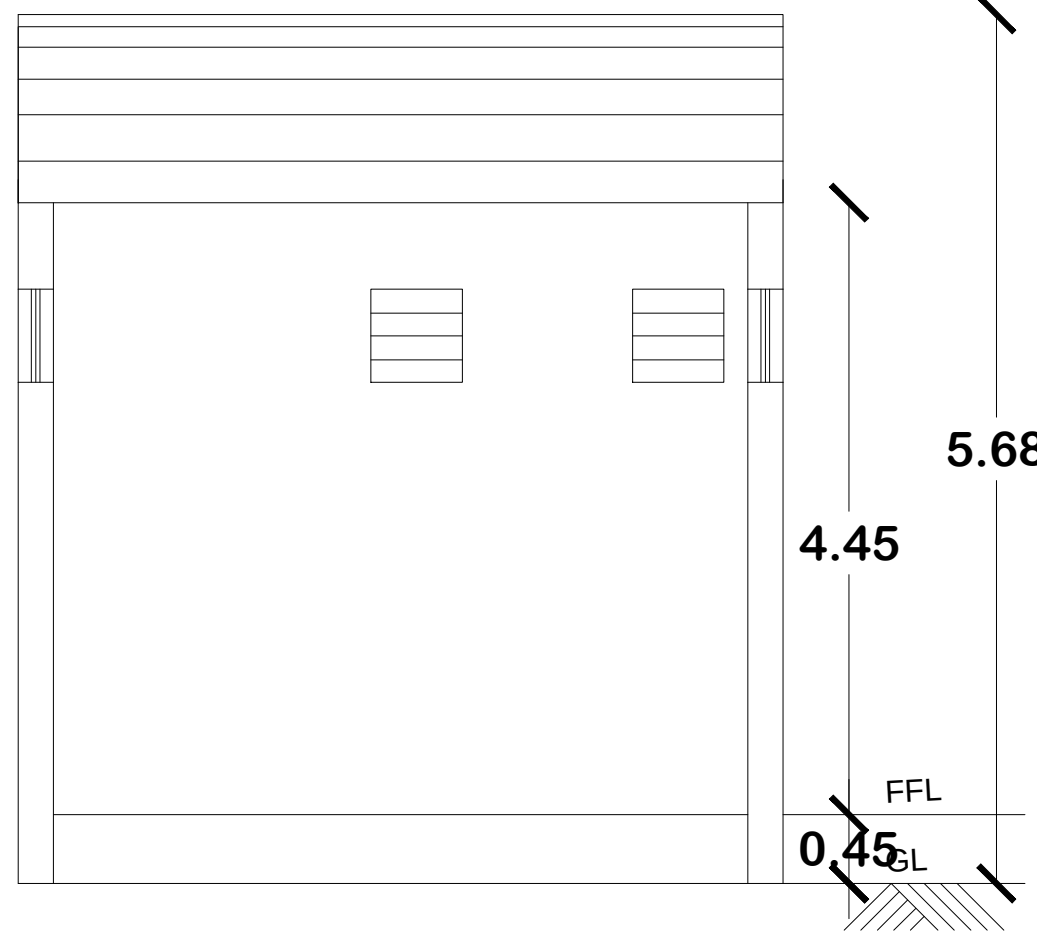

PUMP ROOM SECTION
GROUND FLOOR SECTION

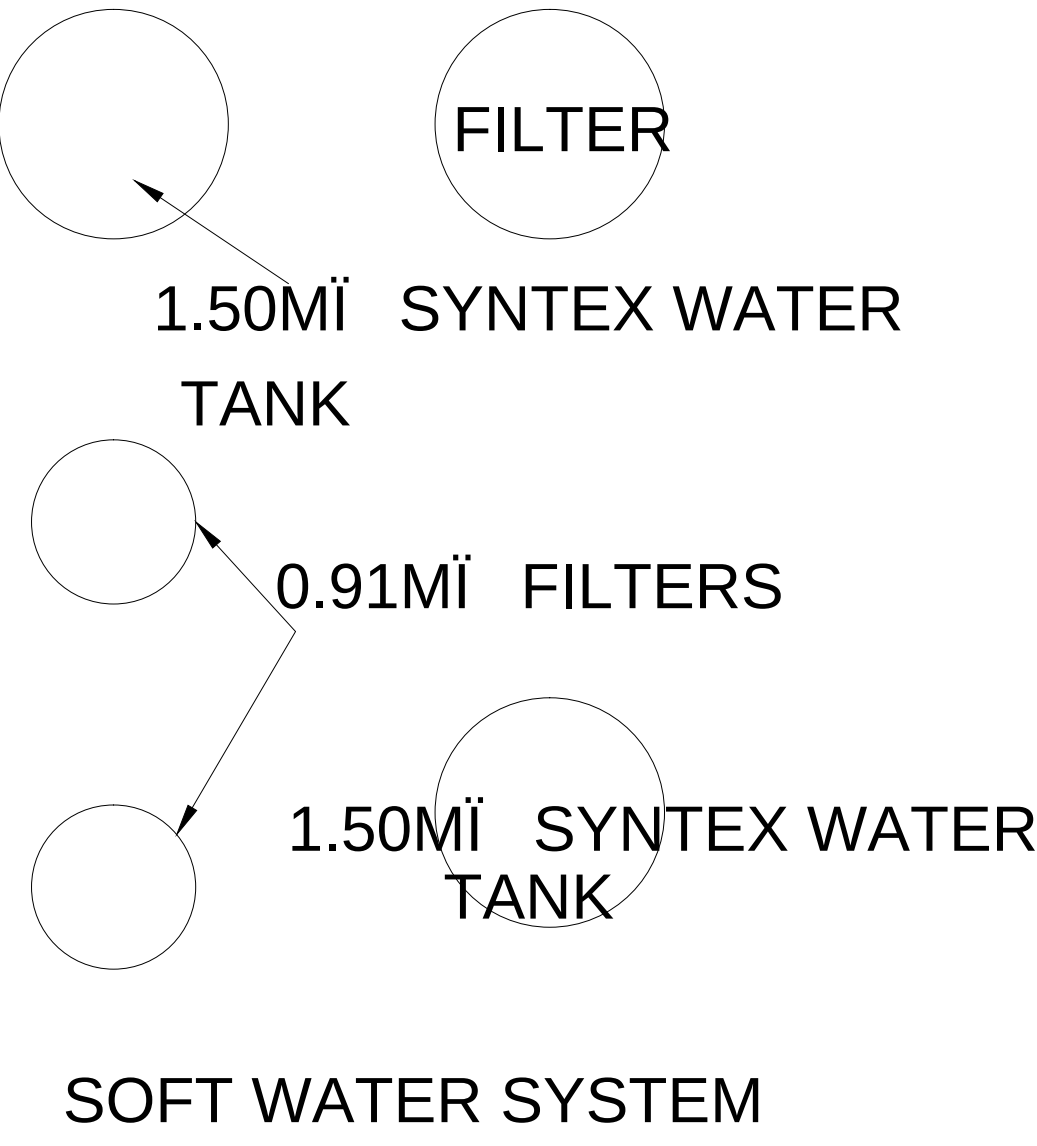


SOFT WATER SYSTEM

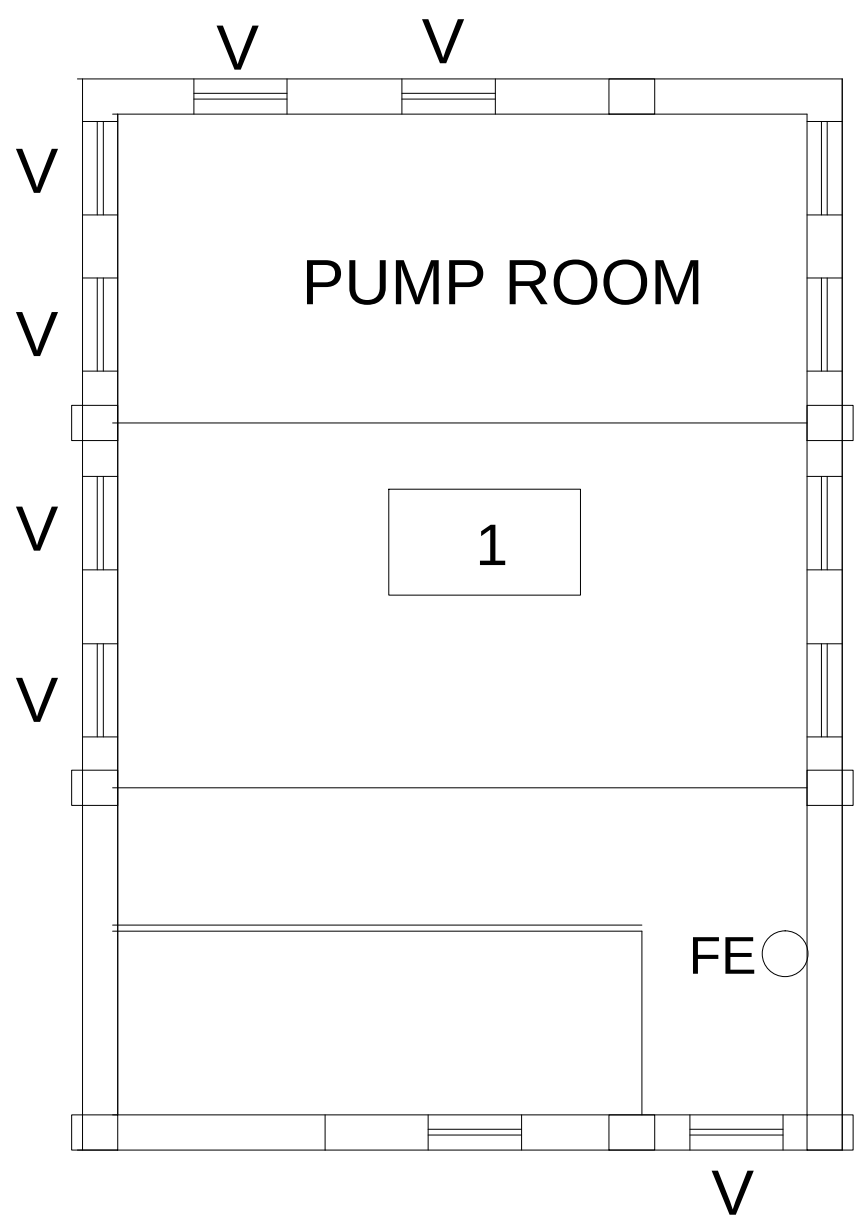

GROUND FLOOR PLAN
PUMP ROOM



GROUND FLOOR PLAN
MAIN RAW WATER SUMP

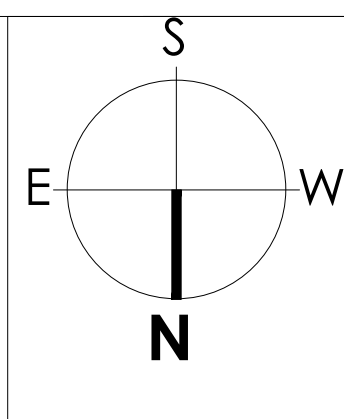

PLAN SHOWING THE FACTORY BUILDING OF
M/s. DANBLOCK BRAKES INDIA (P) LTD.
AT K-4 PHASE II, SIPCOT INDUSTRIAL
COMPLEX, GUMMIDIPUNDI,
THIRUVALLUVAR, TAMILNADU -601201
COMPRISED IN S. NO.270 PT & 255 PT,
PAPPANKUPPAM VILLAGE, GUMMIDIPUNDI
TALUK, THIRUVALLUR DISTRICT.

COLOUR REFERENCE

ADDITION / PROPOSED

NOTES :-

1. ALL DIMENSIONS ARE IN 'MM', ALL LEVELS & CO-ORDINATES ARE IN 'M'.

LEGEND

1. F.F.L - FINISHED FLOOR LEVEL.
2. R.L - ROAD LEVEL.
3. N.G.L - NATURAL GROUND LEVEL.
4. TYP - TYPICAL.

SCHEDULE OF JOINERIES:-

S.NO	TYPE	DESCRIPTION	SIZE
1.	RS	ROLLING SHUTTER	4000x4500
2.	SD	SLIDING DOOR	3000x4000
3.	LV	LOUVER VENTILATOR	8000x1000
4.	LV1	LOUVER VENTILATOR	6000x1000

SCALE 1:100

TITLE:-

BLOCK - 17 (POST PRODUCTION STORAGE SHED)
GROUND FLOOR, SECTION

For DANBLOCK BRAKES INDIA PVT LTD
Authorized Signatory



OWNER / OCCUPIER

R. Manikandan
R. MANIKANDAN, M.Tech. (Structures)
Registered Structural Engineer Grade-I (DTCP)
CGLR/GN/SE/EGR-1/2016/03/036
AURA ENGINEERING CONSULTANTS
#8, 50th Street, 7th Avenue, Ashok Nagar,
Chennai - 600 083. Ph: 9790751378


STRUCTURAL ENGINEER (GRADE - I)

G. ARSHIA
ARCHITECT
Reg No: CA/2018/98171
83, Kamakotti Nagar 6th Street, Pallikaranal,
Chennai-600 100. Cell: 9940081202
Email: arshiahussain.g@gmail.com


ARCHITECT / REGISTERED ENGINEER

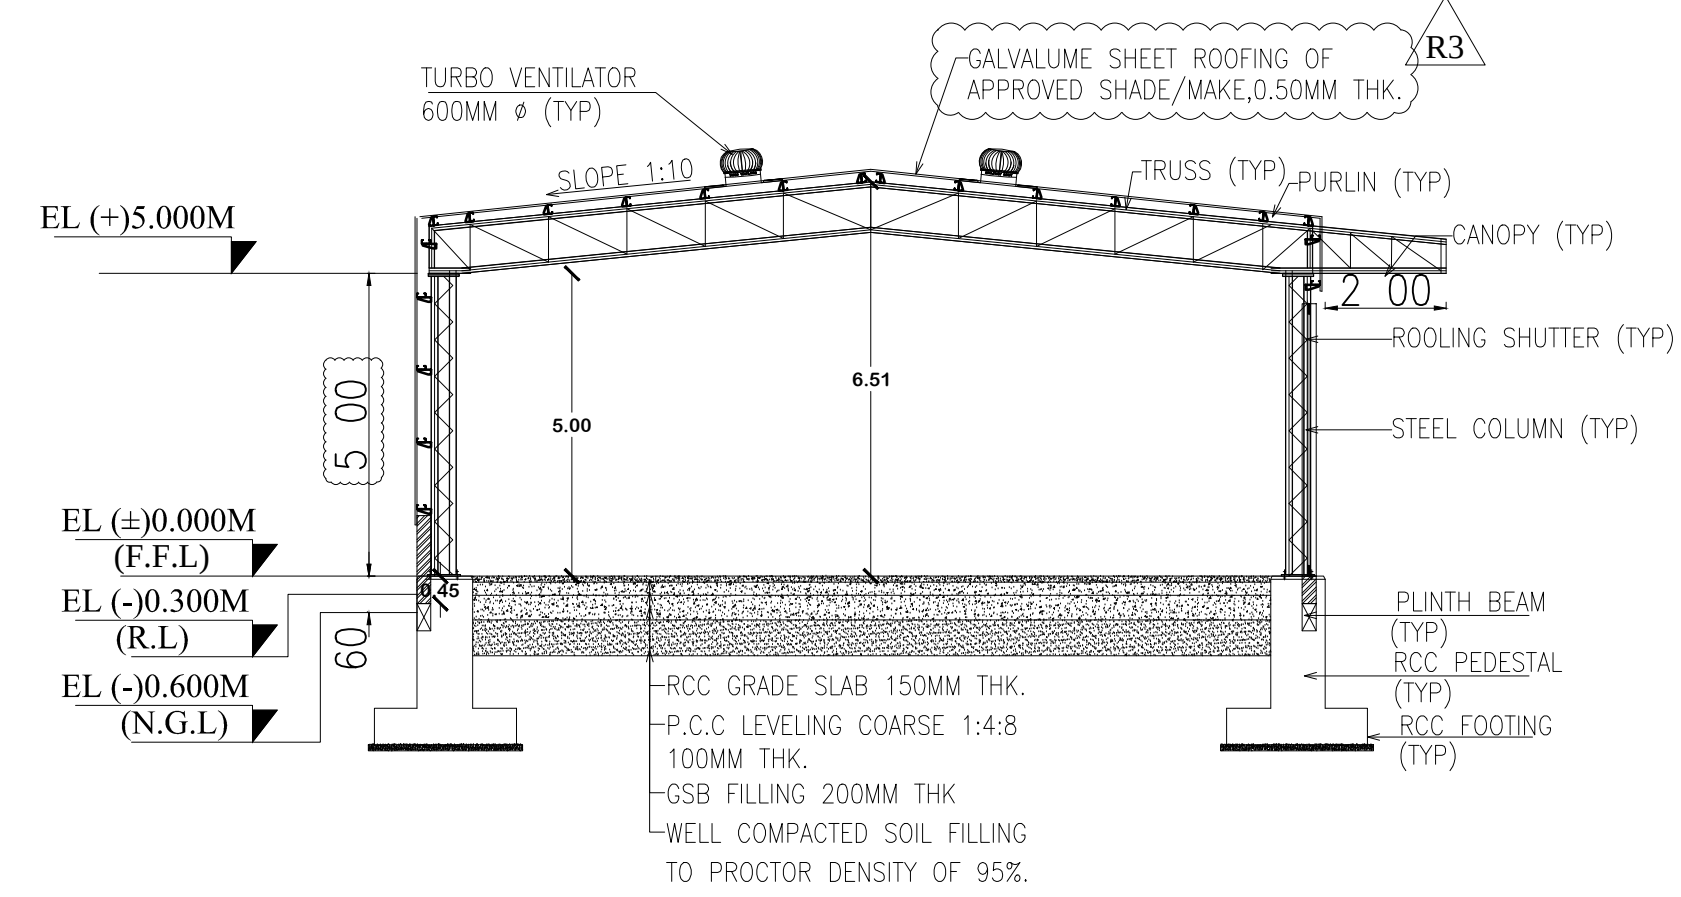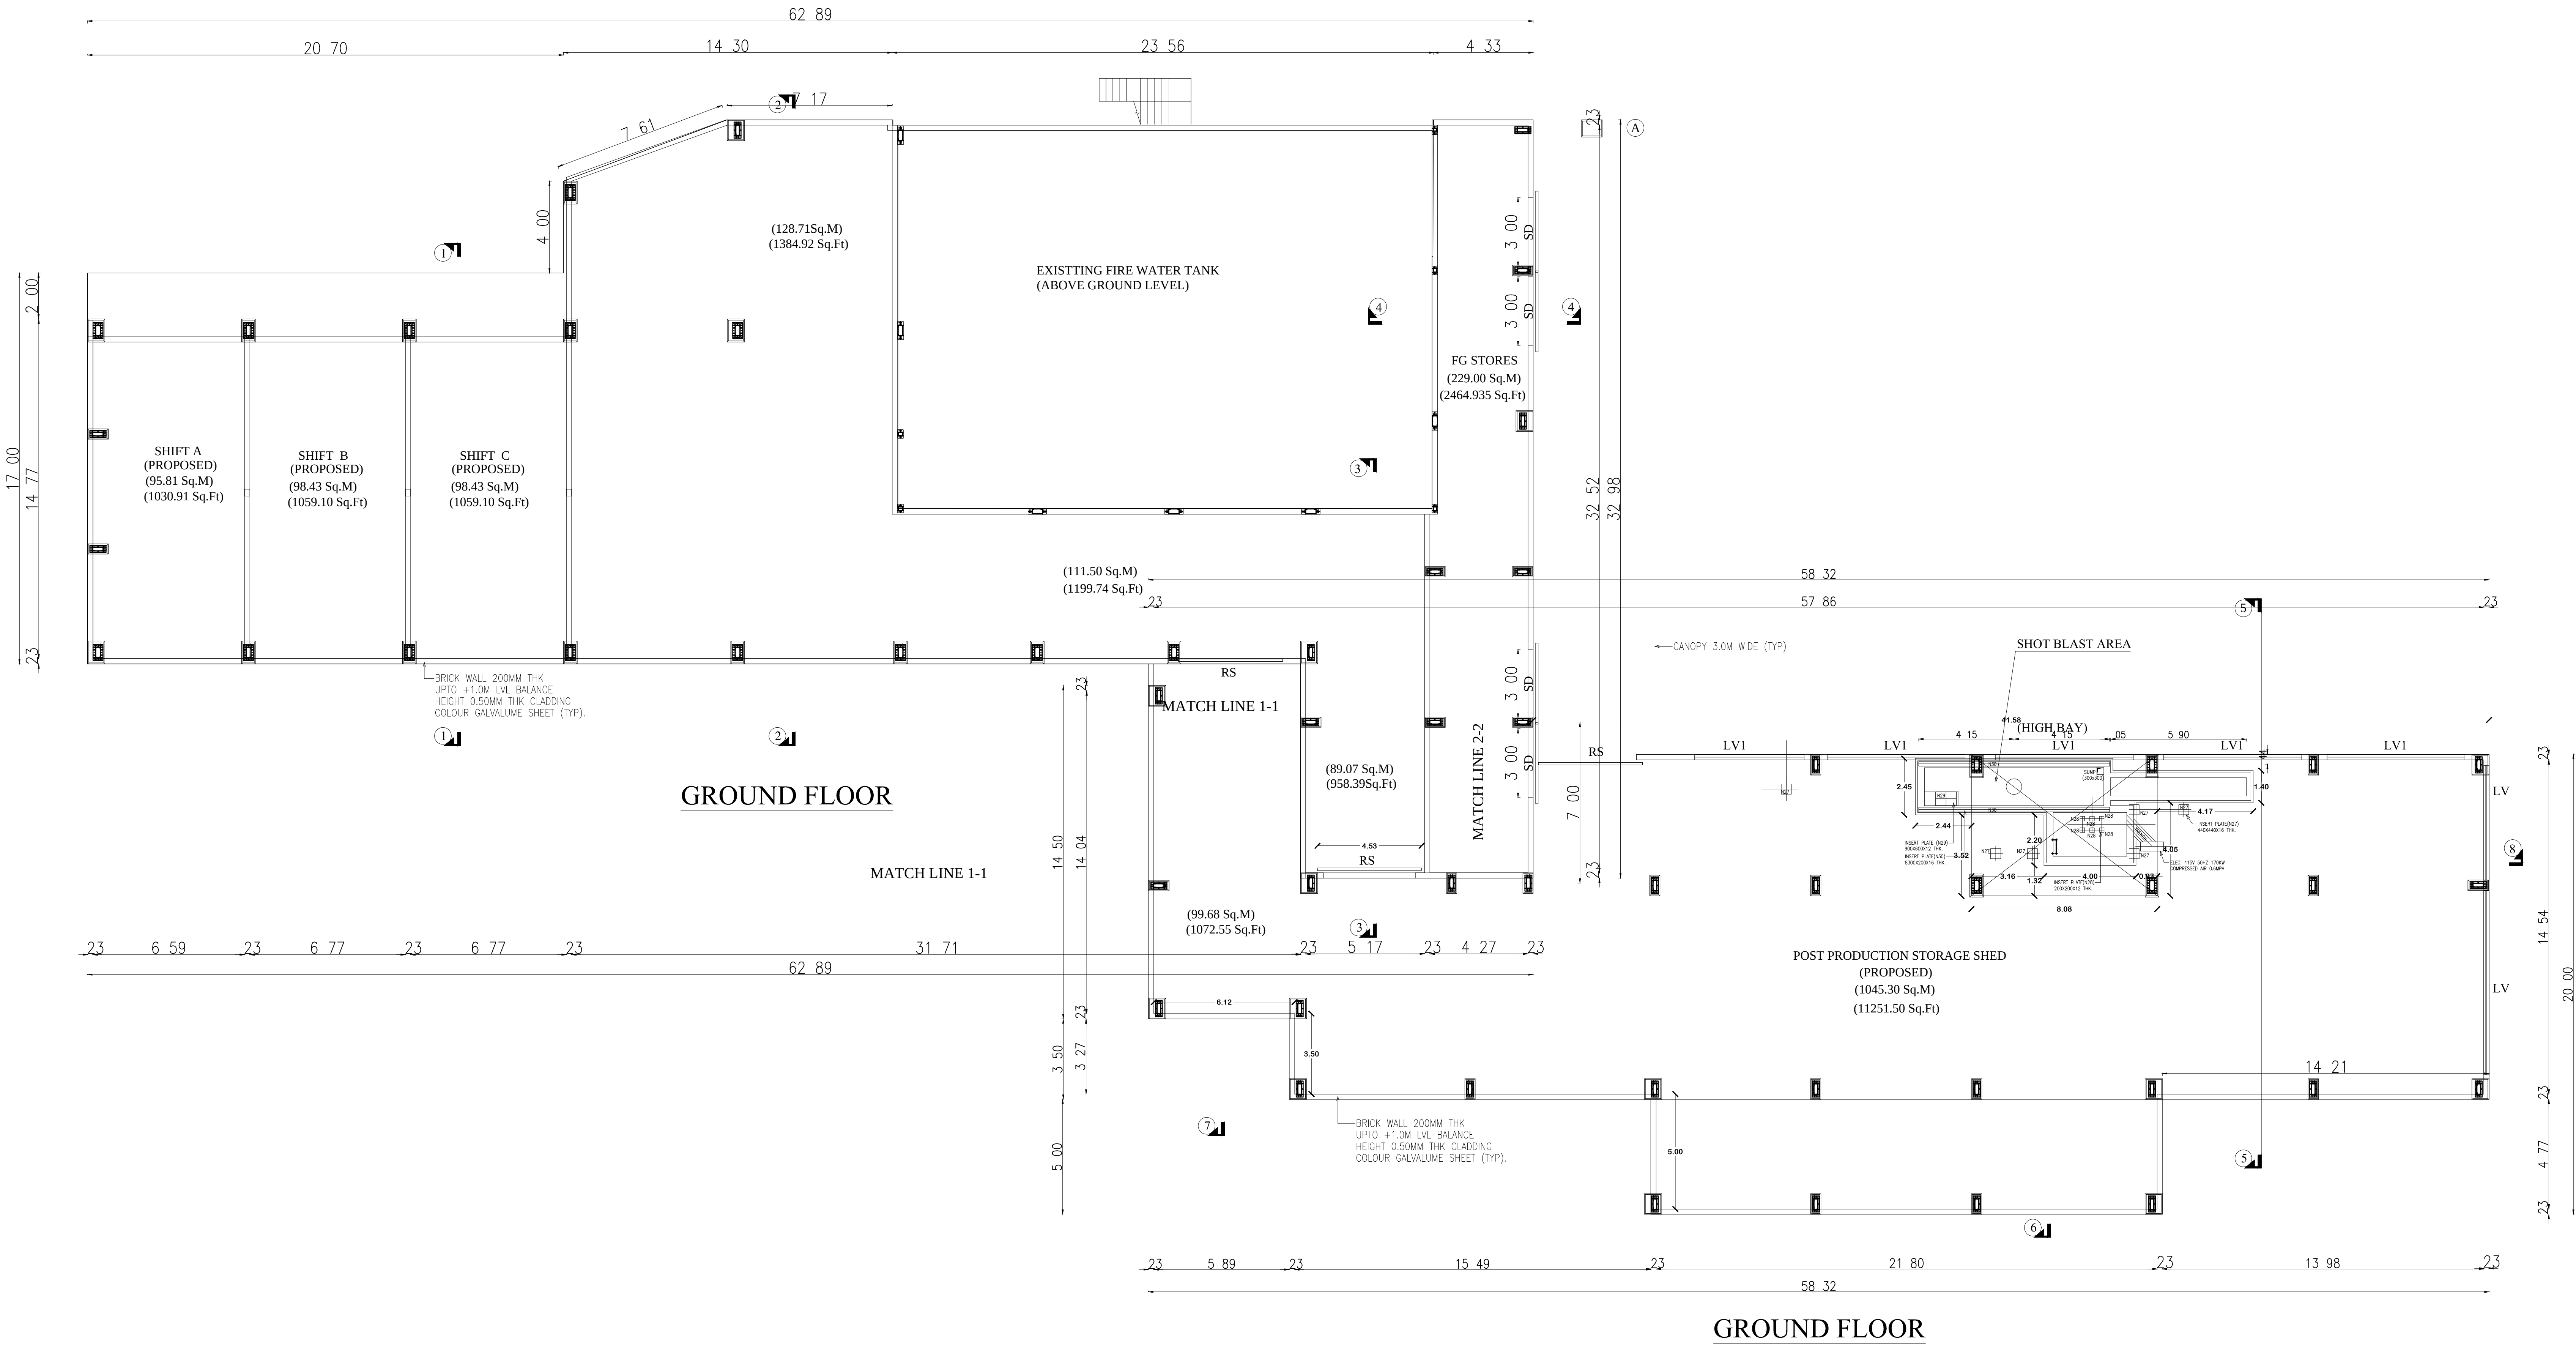

SECTION 1-1

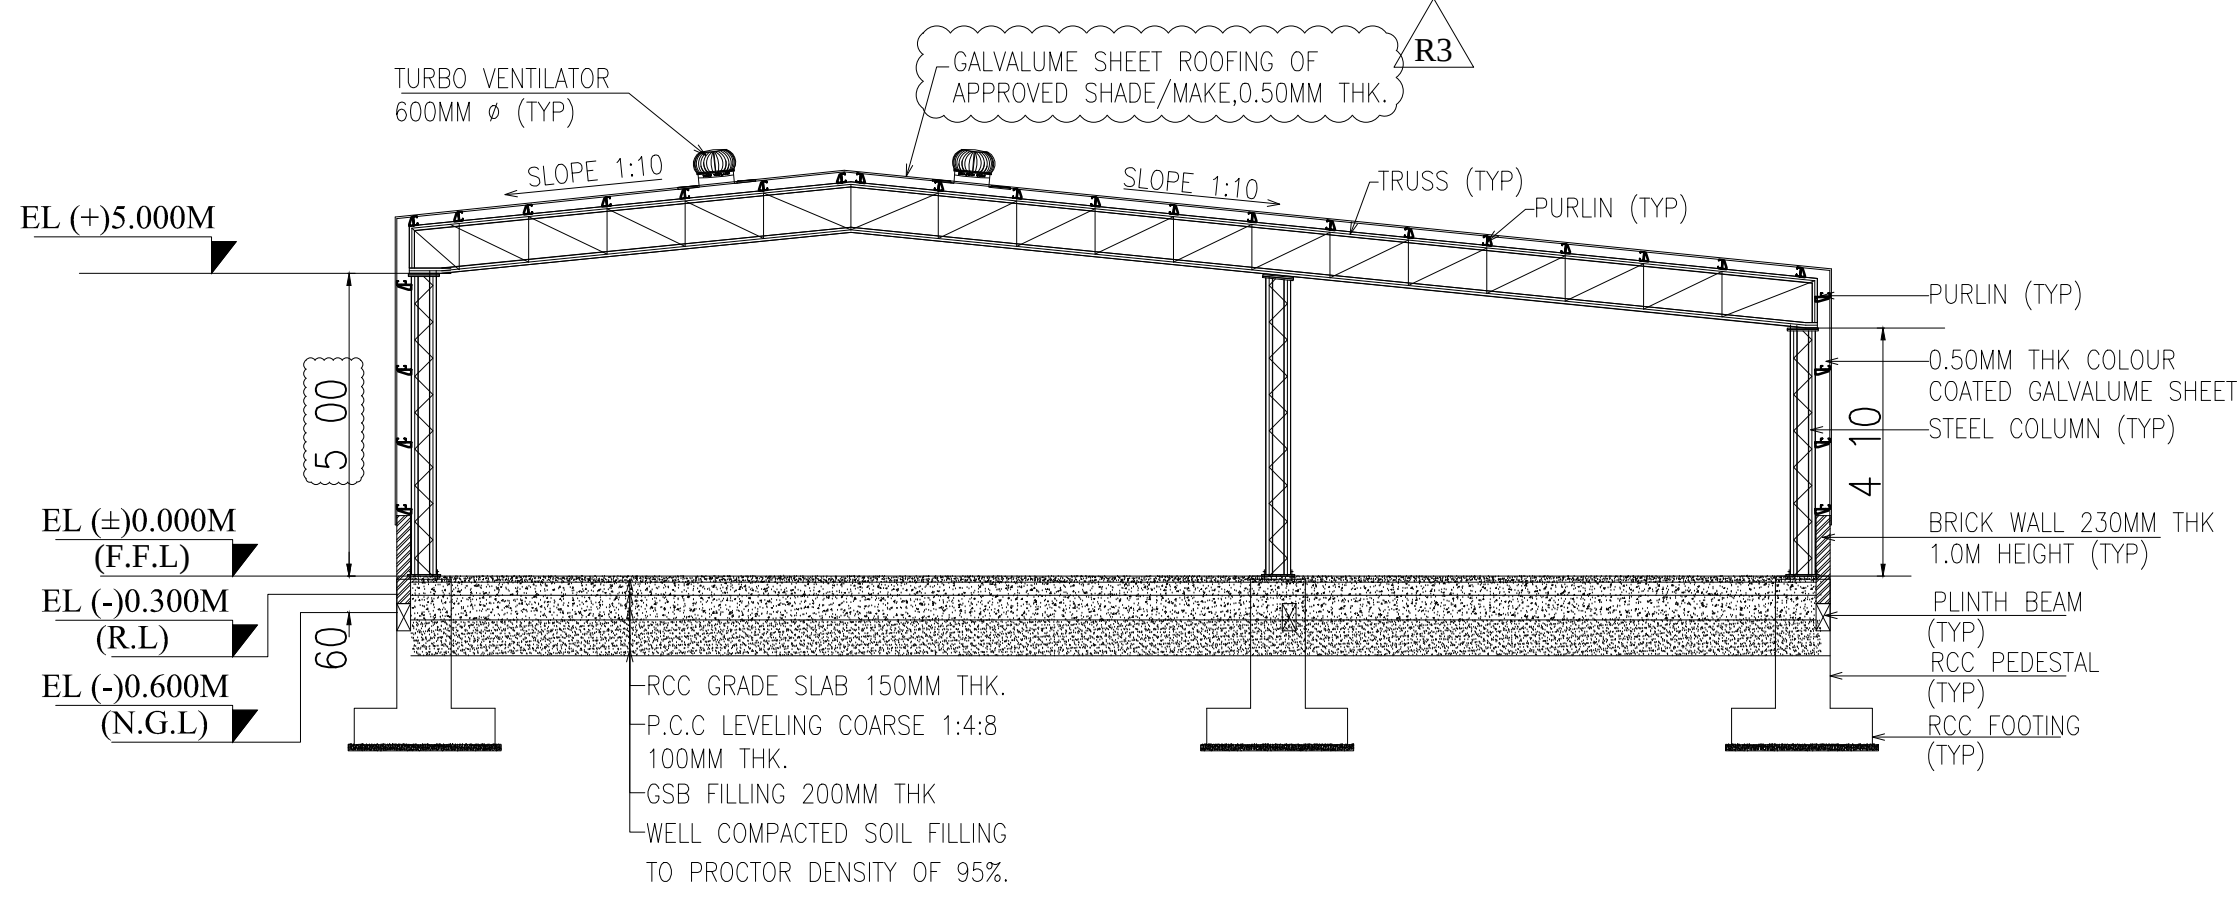

SECTION 2-2

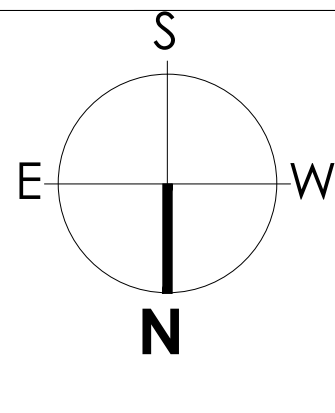

**PLAN SHOWING THE FACTORY BUILDING OF
M/s. DANBLOCK BRAKES INDIA (P) LTD.
AT K-4 PHASE II, SIPCOT INDUSTRIAL
COMPLEX, GUMMIDIPUNDI,
THIRUVALLUVAR, TAMILNADU -601201
COMPRISED IN S. NO.270 PT & 255 PT,
PAPPANKUPPAM VILLAGE, GUMMIDIPUNDI
TALUK, THIRUVALLUR DISTRICT.**

COLOUR REFERENCE

ADDITION / PROPOSED

NOTES :-

1. ALL DIMENSIONS ARE IN 'MM', ALL LEVELS & CO-ORDINATES ARE IN 'M'.

LEGEND

1. F.F.L - FINISHED FLOOR LEVEL.
2. R.L - ROAD LEVEL.
3. N.G.L - NATURAL GROUND LEVEL.
4. TYP - TYPICAL.

SCHEDULE OF JOINERIES:-

S.NO	TYPE	DESCRIPTION	SIZE
1.	RS	ROLLING SHUTTER	4000x4500
2.	SD	SLIDING DOOR	3000x4000
3.	LV	LOUVER VENTILATOR	8000x1000
4.	LV1	LOUVER VENTILATOR	6000x1000

SCALE 1:100

TITLE:-

**BLOCK - 17 (POST PRODUCTION STORAGE SHED)
GROUND FLOOR, SECTION**

For DANBLOCK BRAKES INDIA PVT LTD
[Signature]
Authorized Signatory


OWNER / OCCUPIER

[Signature]
R. MANIKANDAN, M.Tech. (Structural)
(Registered Structural Engineer Grade-I (OTCP)
CGLRGN/SE/Gr-1/2018/09/03/05
AURA ENGINEERING CONSULTANTS
#6, 60th Street, 7th Avenue, Ashok Nagar,
Chennai - 600 083. Ph: 9790751378


STRUCTURAL ENGINEER (GRADE - I)

[Signature]
G. ARSHIA
ARCHITECT
Reg No: CA/2018/98171
83, Kamakotti Nagar 6th Street, Palikaralai,
Chennai-600 100. Cell: 9940081202
Email: arshiahussain@gmail.com

ARCHITECT / REGISTERED ENGINEER

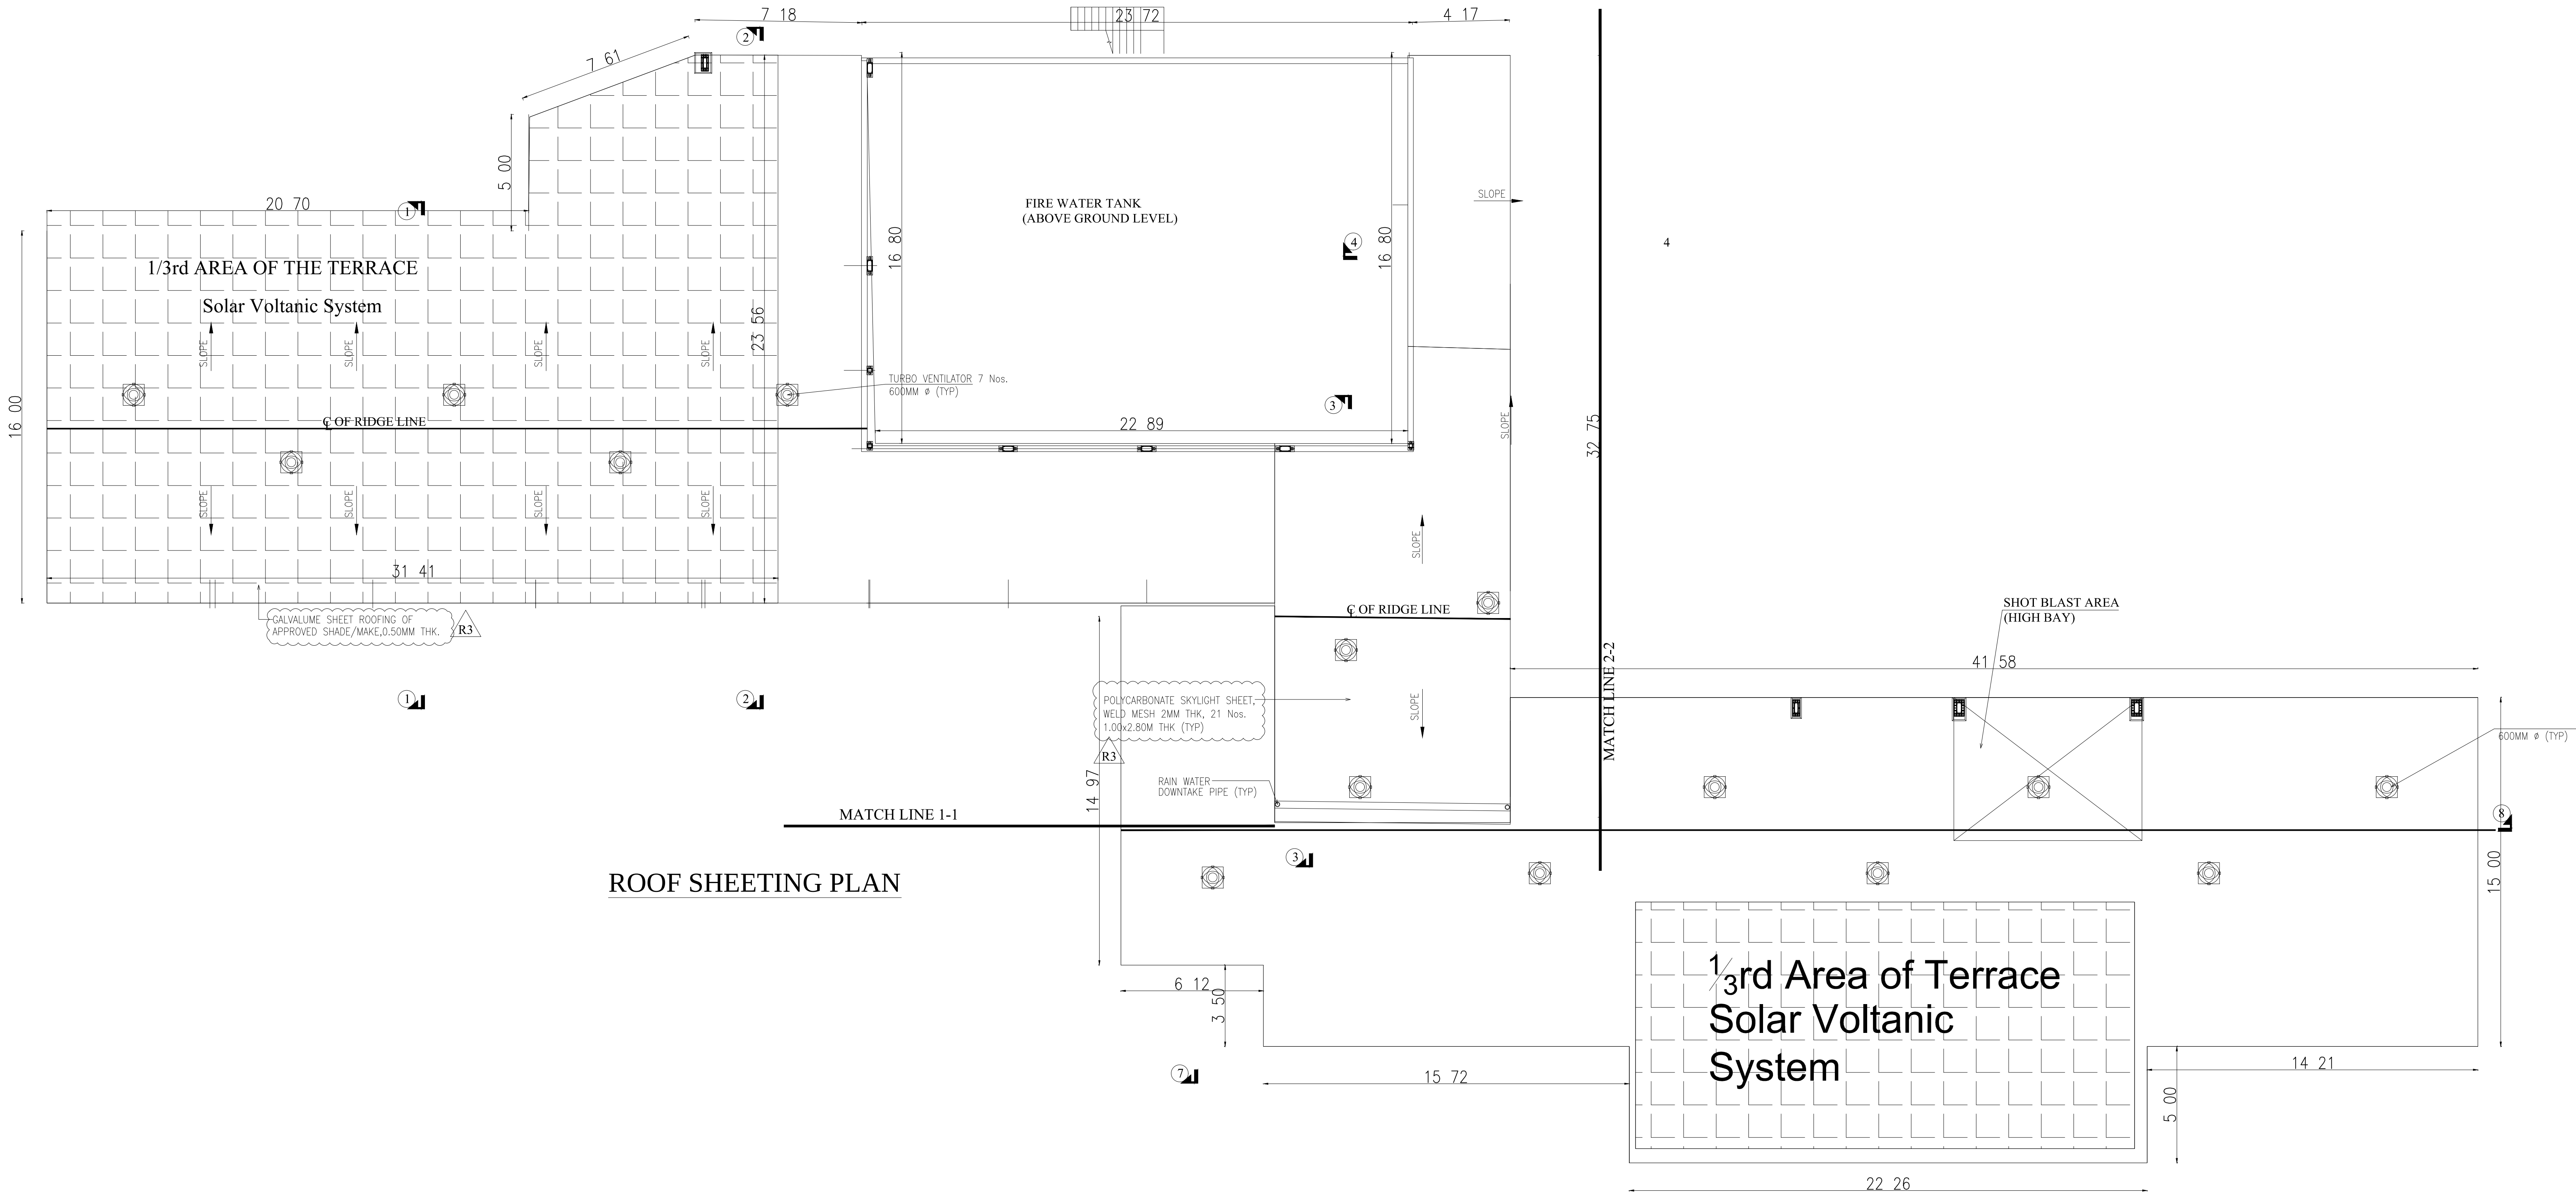

ROOF SHEETING PLAN

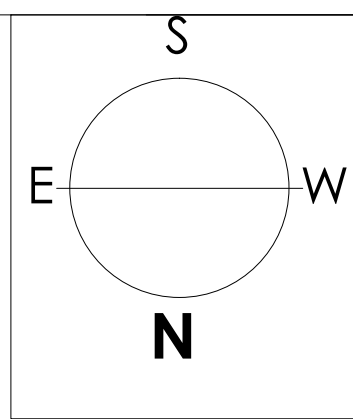

PLAN SHOWING THE FACTORY BUILDING OF
M/s. DANBLOCK BRAKES INDIA (P) LTD.
AT K-4 PHASE II, SIPCOT INDUSTRIAL
COMPLEX, GUMMIDIPUNDI,
THIRUVALLUVAR, TAMILNADU -601201
COMPRISED IN S. NO.270 PT & 255 PT,
PAPPANKUPPAM VILLAGE, GUMMIDIPUNDI
TALUK, THIRUVALLUR DISTRICT.

COLOUR REFERENCE

ADDITION / PROPOSED

NOTES :-

1. ALL DIMENSIONS ARE IN 'MM', ALL LEVELS & CO-ORDINATES ARE IN 'M'.

LEGEND

1. F.F.L - FINISHED FLOOR LEVEL.
2. R.L - ROAD LEVEL.
3. N.G.L - NATURAL GROUND LEVEL.
4. TYP - TYPICAL.

SCHEDULE OF JOINERIES:-

S.NO	TYPE	DESCRIPTION	SIZE
1.	RS	ROLLING SHUTTER	4000x4500
2.	SD	SLIDING DOOR	3000x4000
3.	LV	LOUVER VENTILATOR	8000x1000
4.	LV1	LOUVER VENTILATOR	6000x1000

SCALE 1:100

TITLE:-

BLOCK - 17 (POST PRODUCTION STORAGE SHED)
GROUND FLOOR, SECTION

For DANBLOCK BRAKES INDIA PVT LTD
Authorised Signatory

OWNER / OCCUPIER


R. Manikandan
R. MANIKANDAN, M.Tech. (Structures)
Registered Structural Engineer Grade-1 (DTCP)
COLRGN/SE/Gr-1/2019/09/036
AURA ENGINEERING CONSULTANTS
#8, 60th Street, 7th Avenue, Ashok Nagar,
Chennai - 600 083. Ph: 9790751378

STRUCTURAL ENGINEER (GRADE - I)


G. Arshia

G. ARSHIA
ARCHITECT
Reg No: CA/2018/98171
83, Kamakotti Nagar 6th Street, Pallikaranai,
Chennai-600 100. Cell: 9940081202
Email:arshiahussain.g@gmail.com


ARCHITECT / REGISTERED ENGINEER

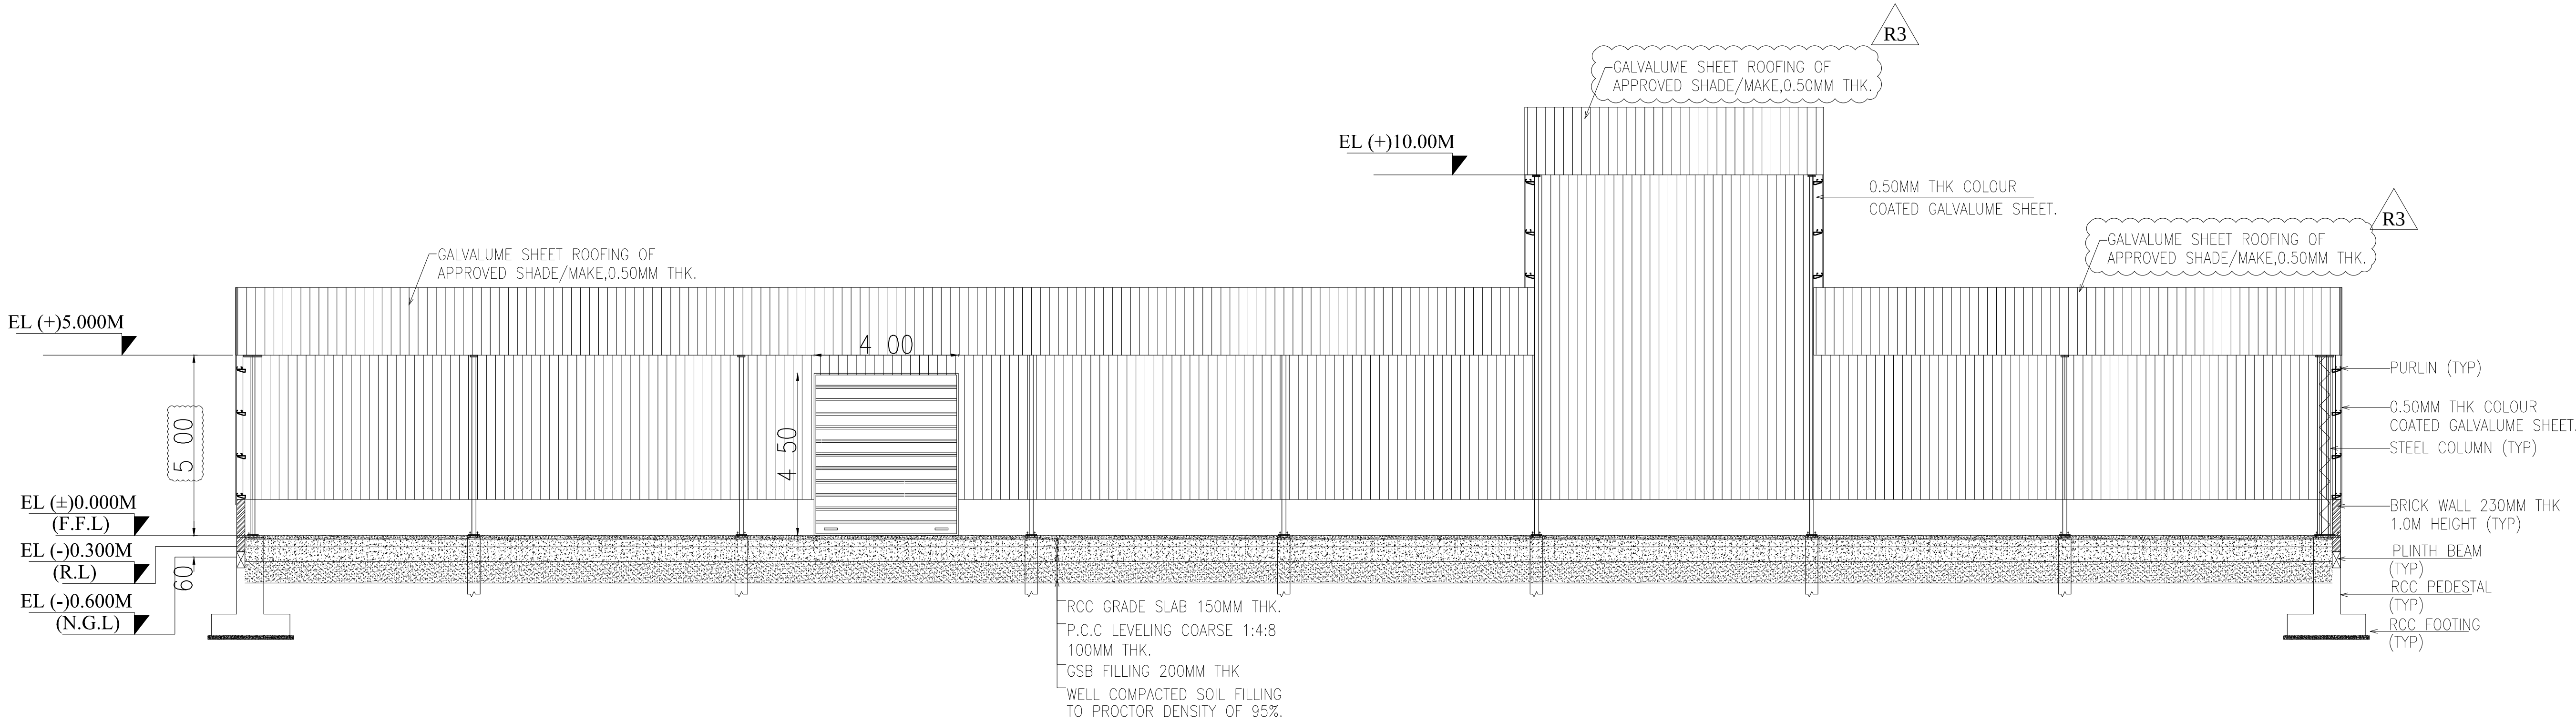


SECTION 8-8

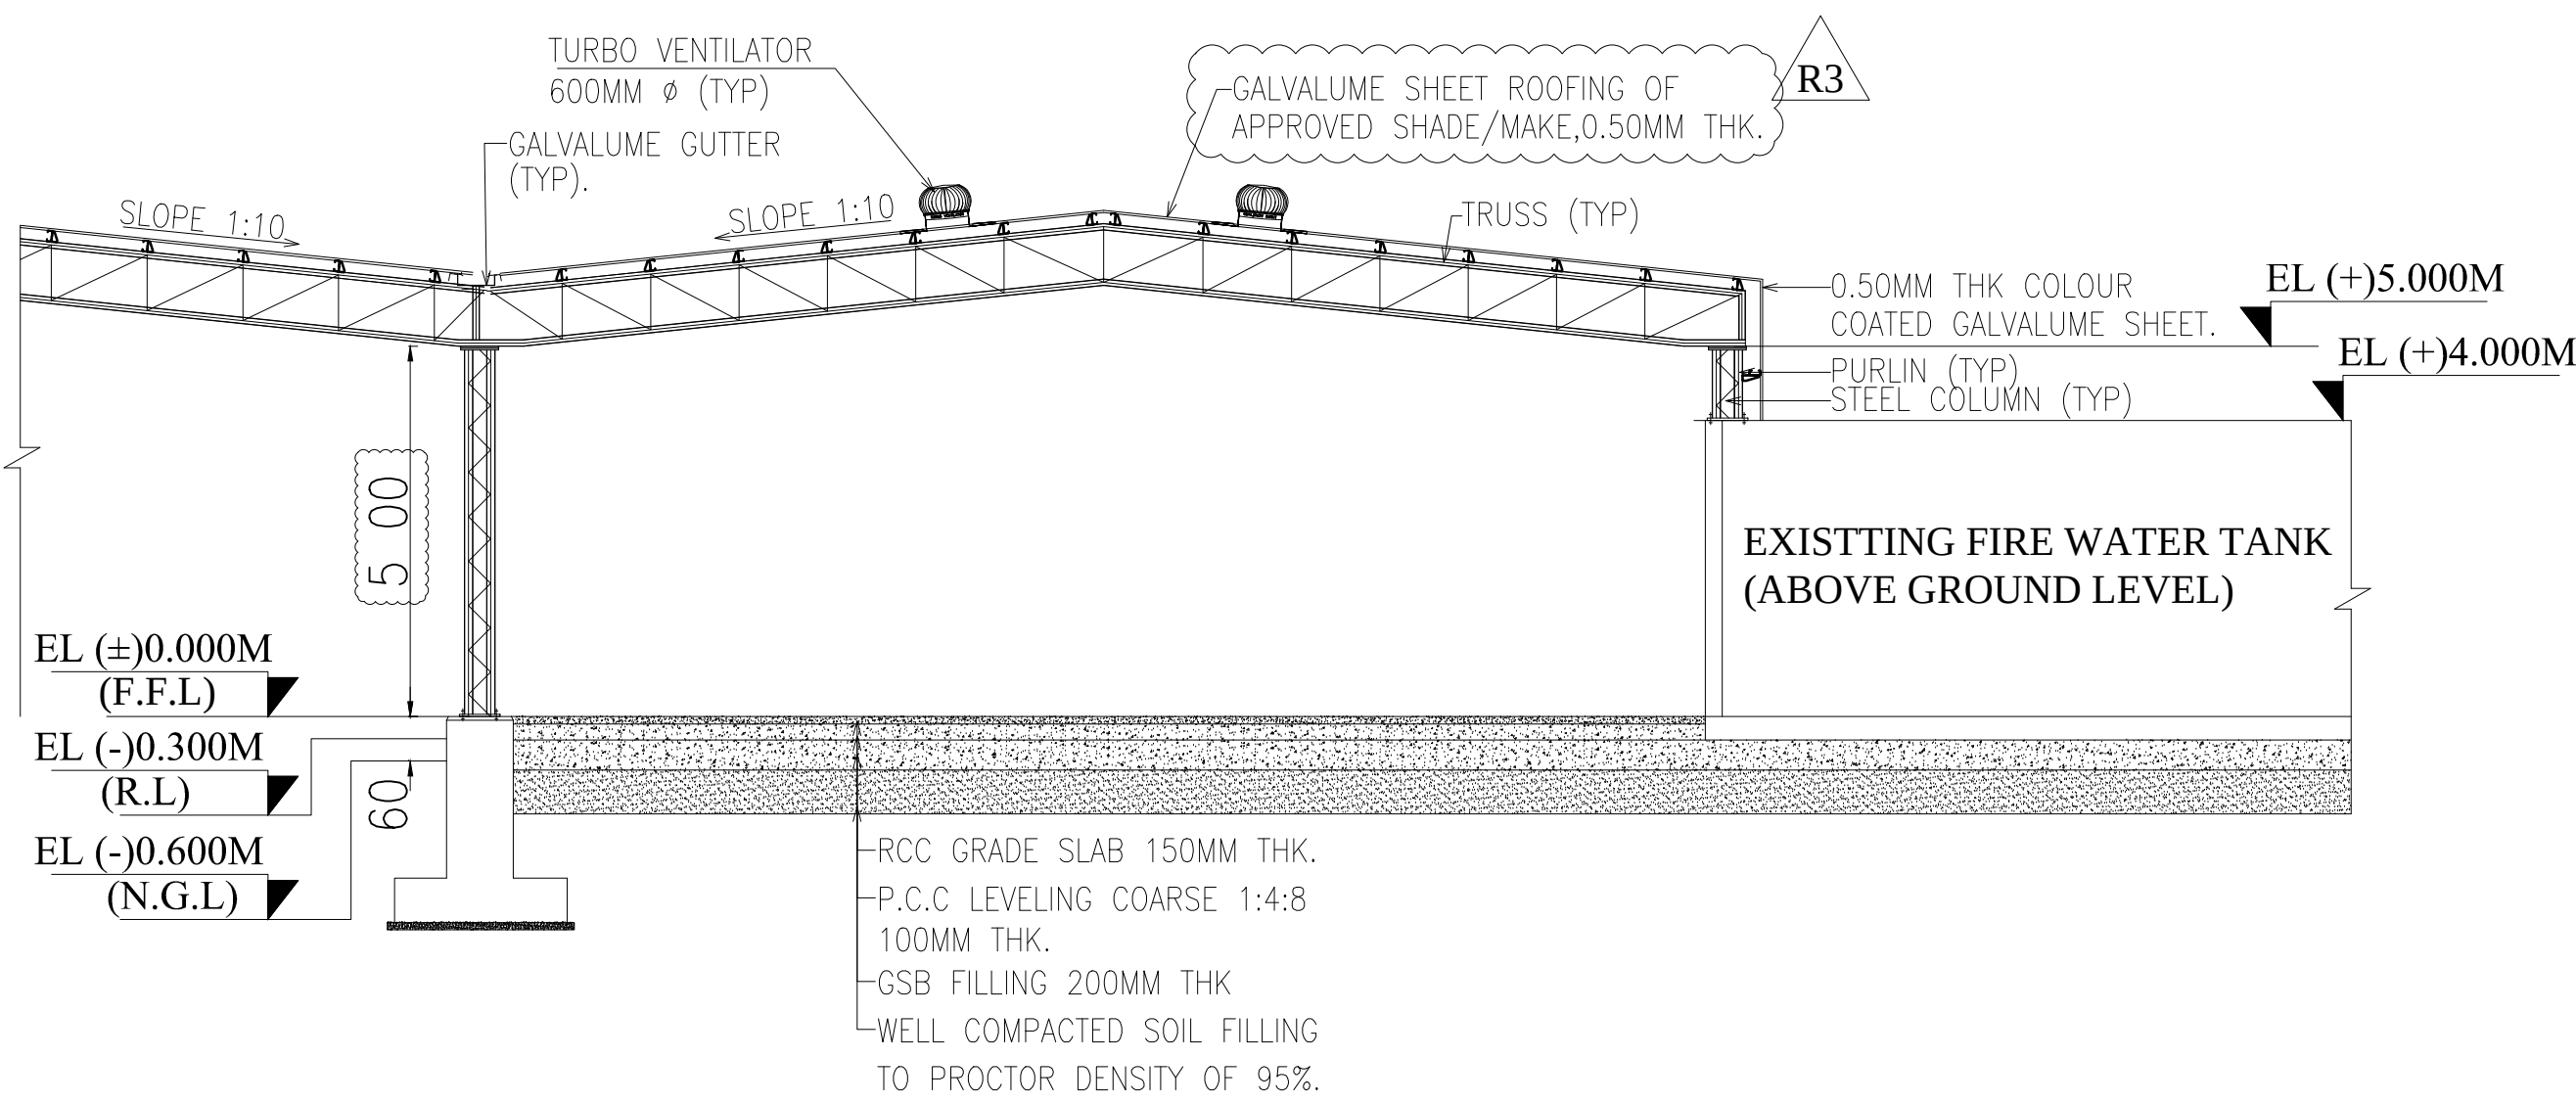


SECTION 3-3

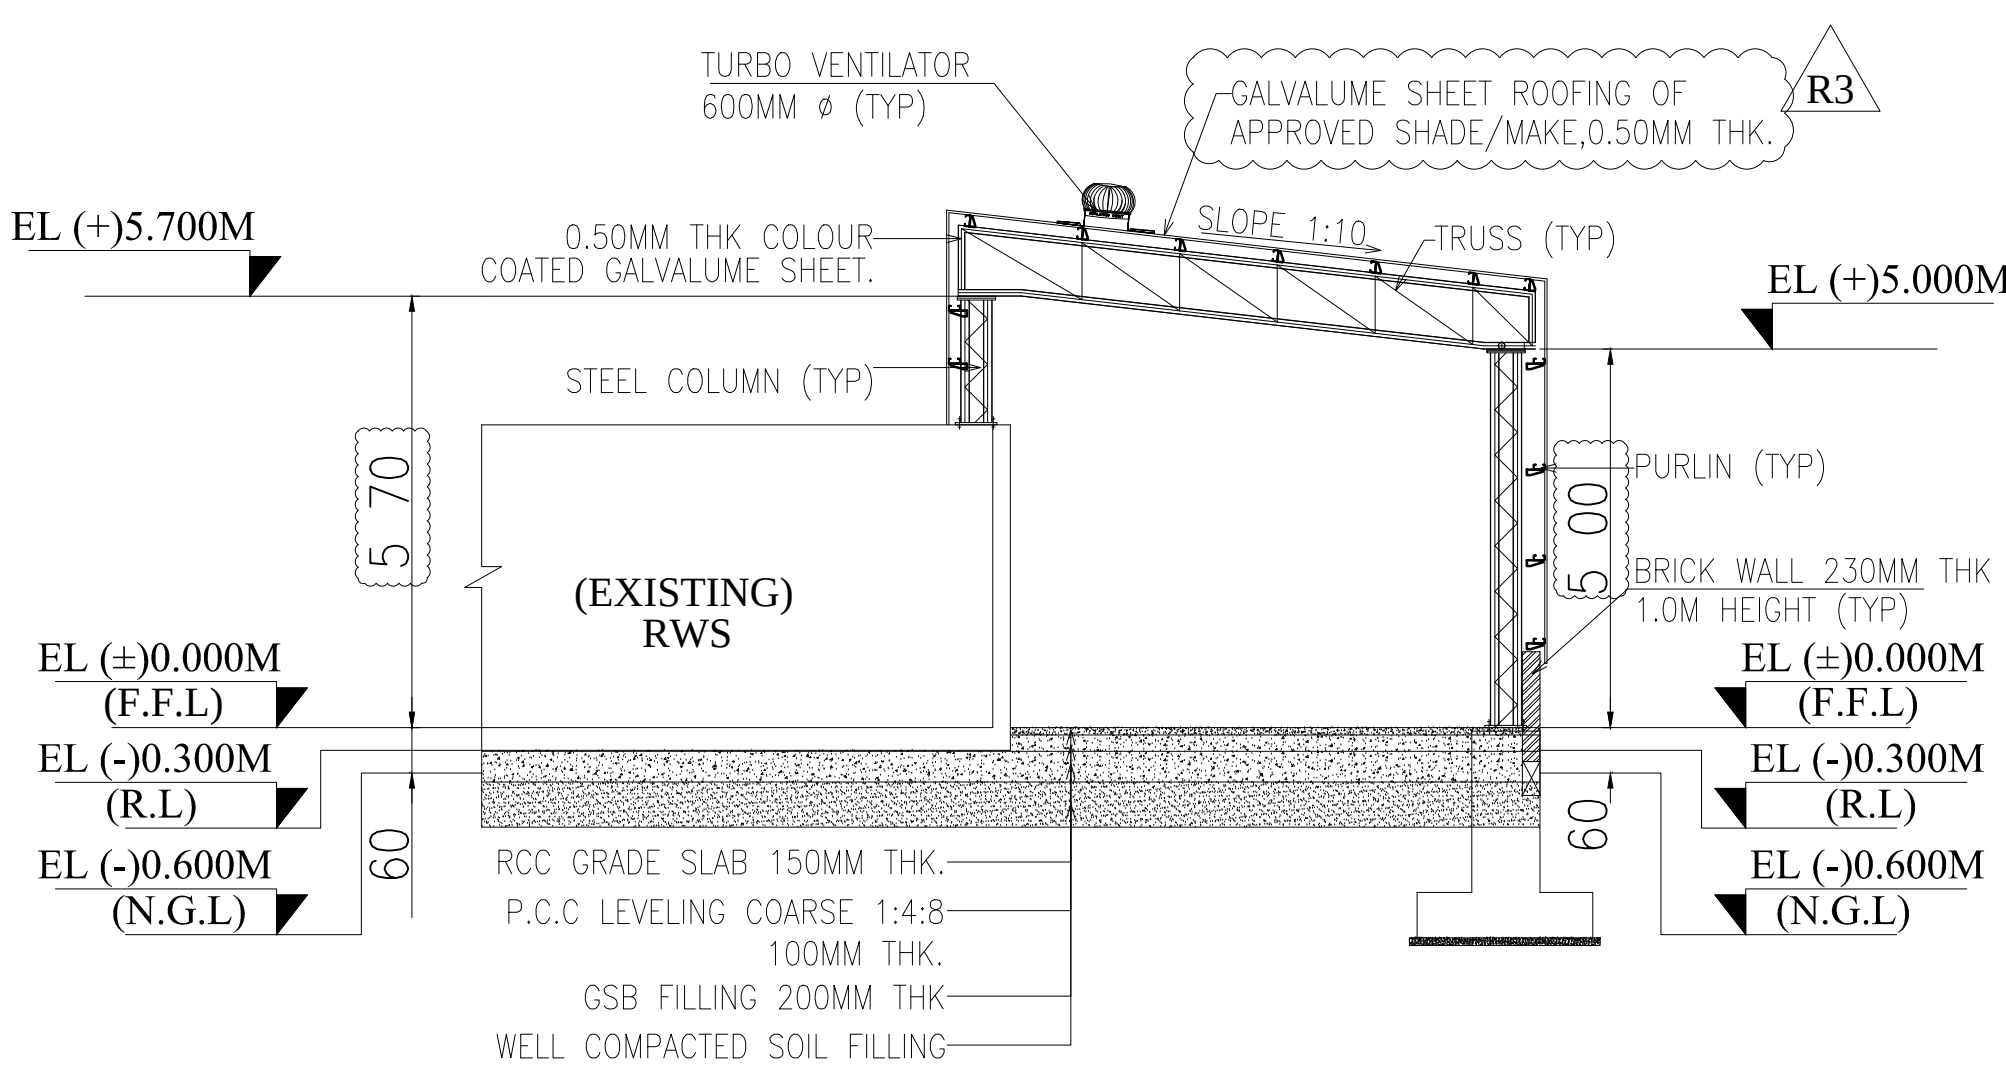


SECTION 4-4

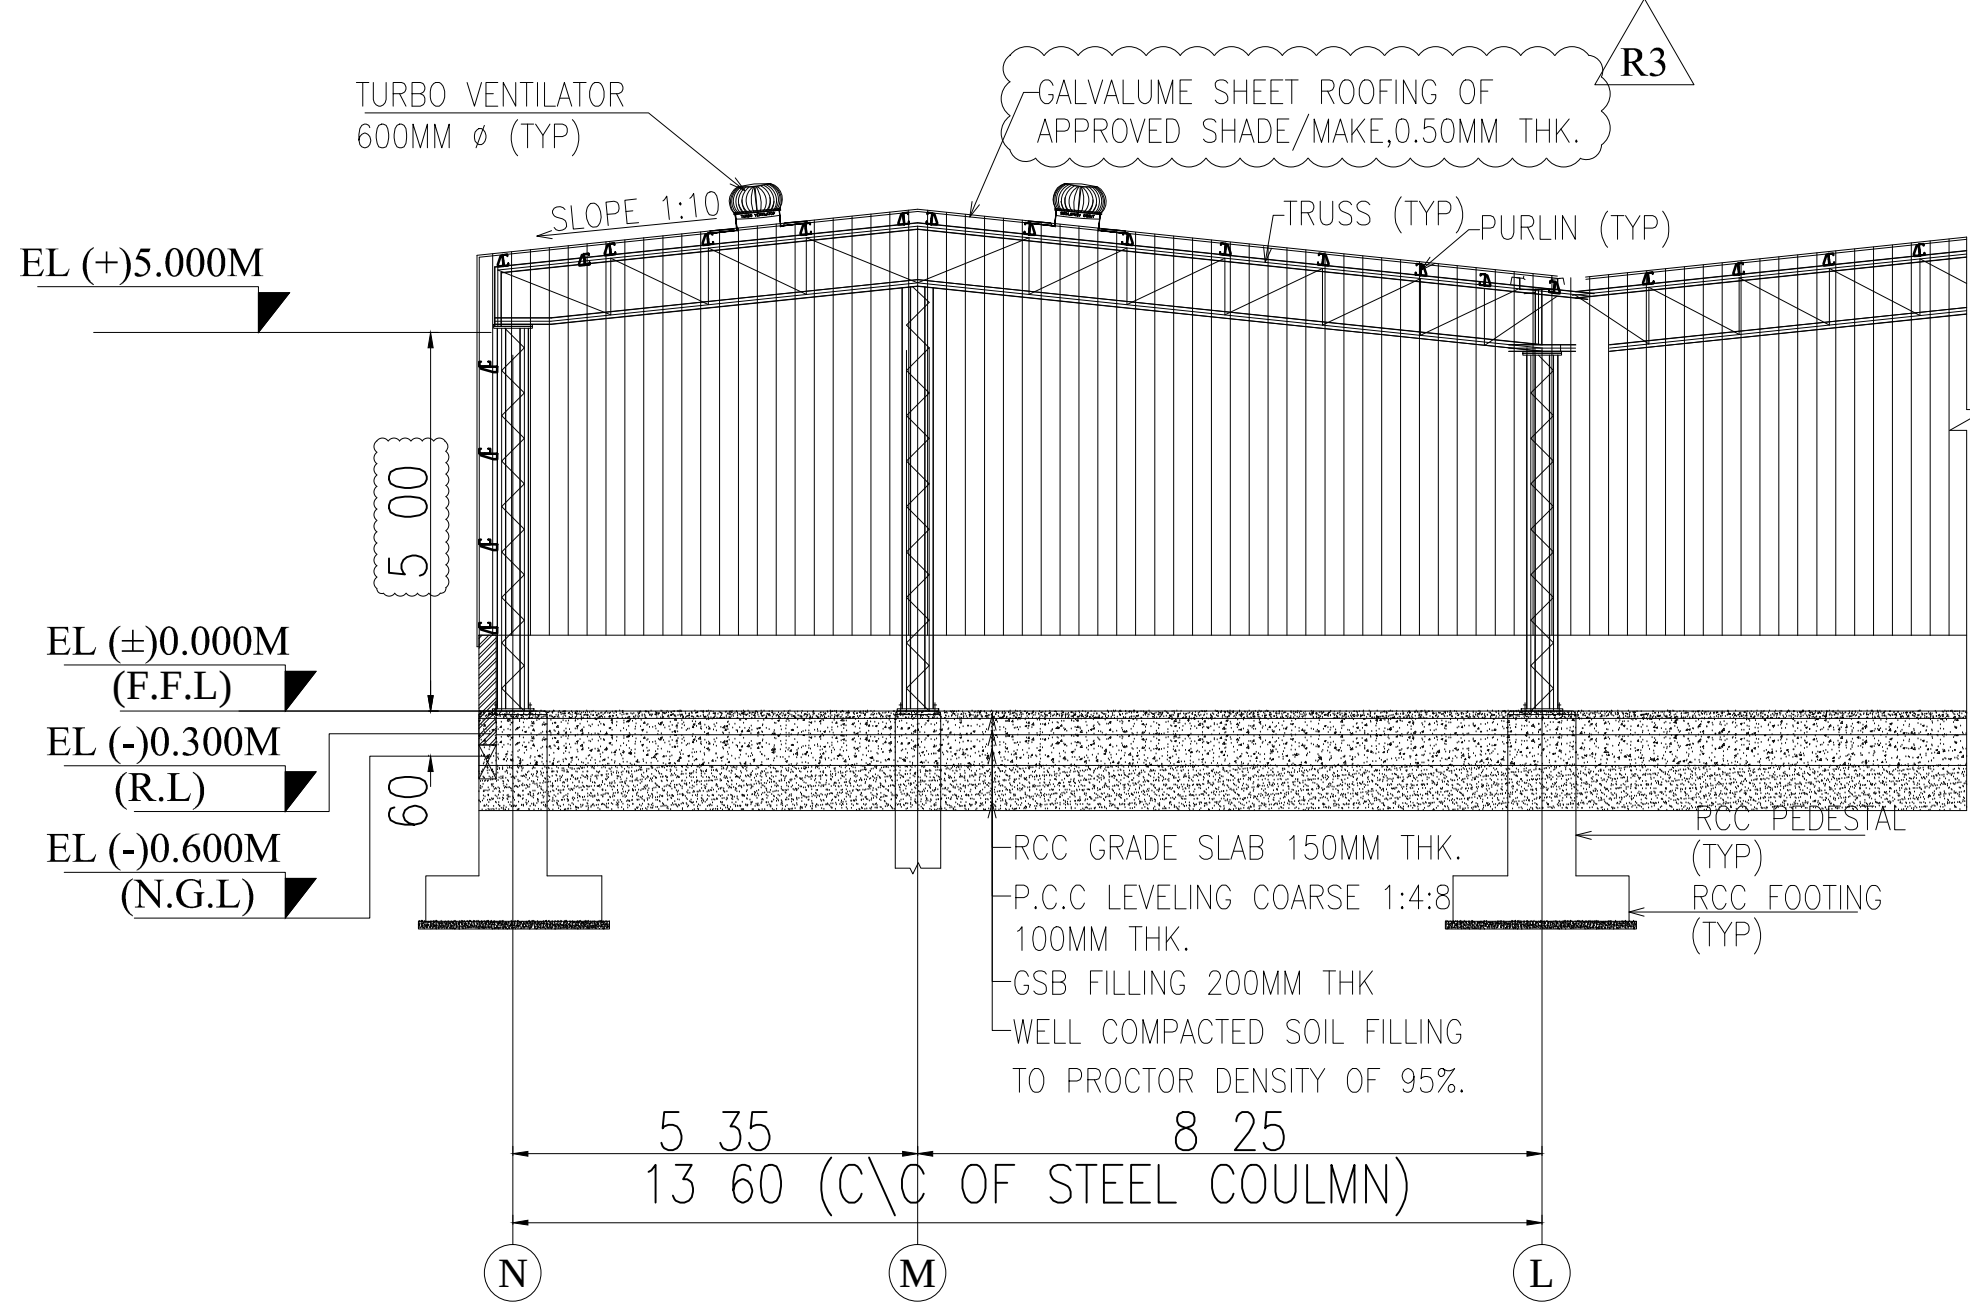


SECTION 7-7

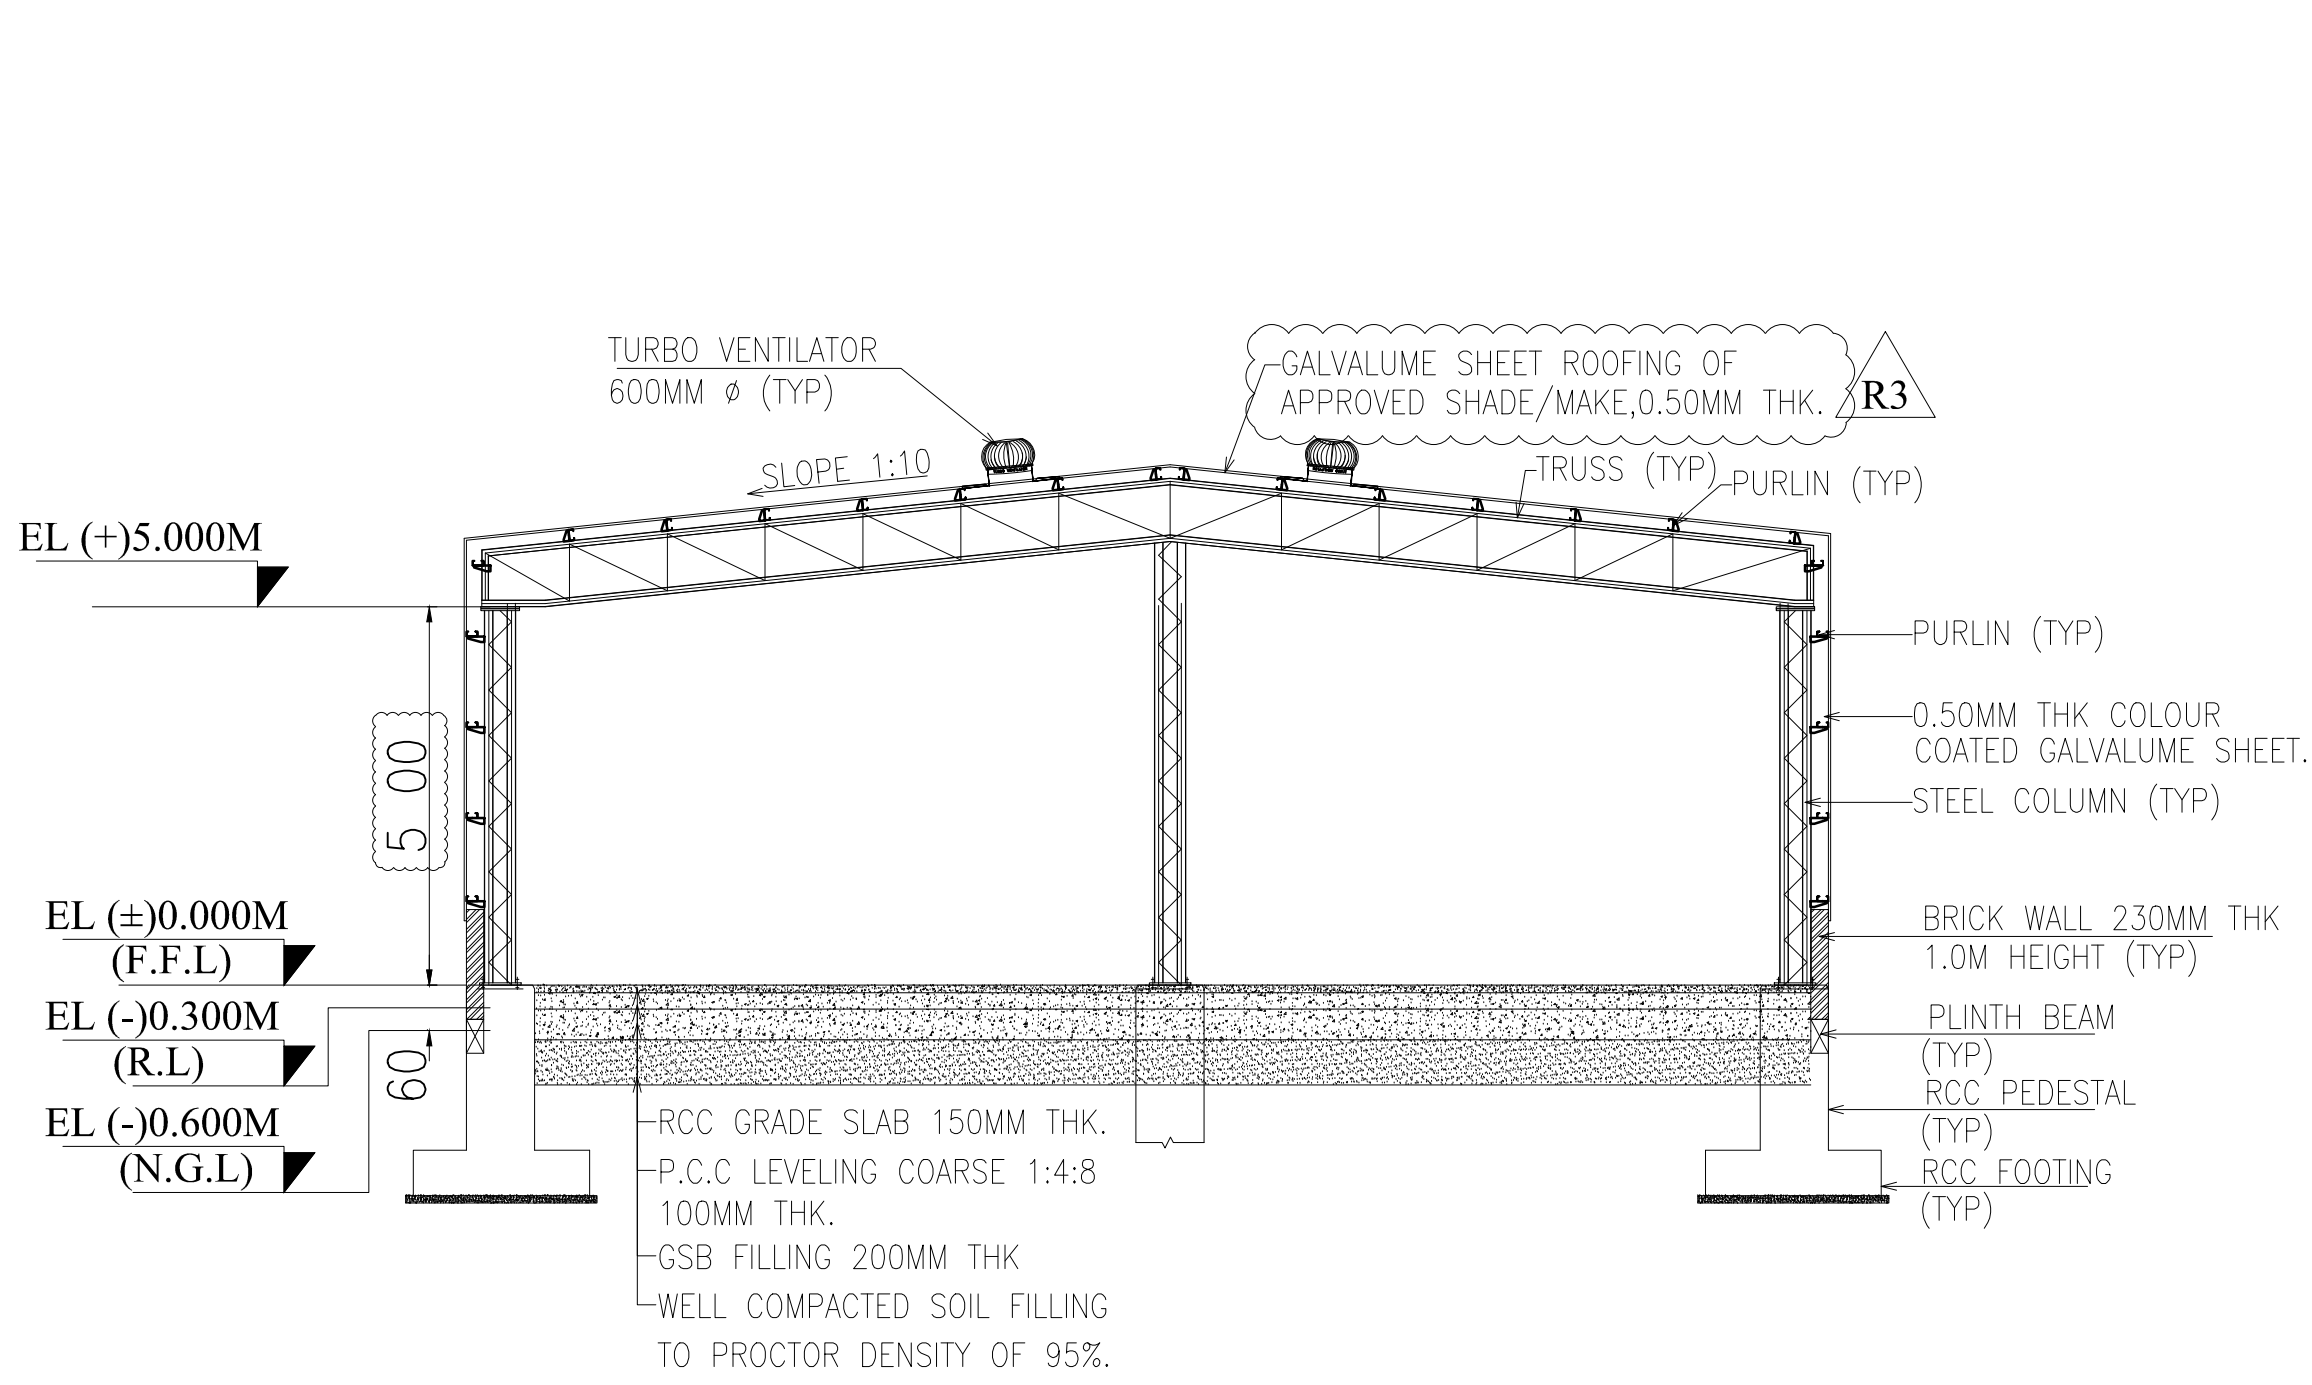


SECTION 5-5

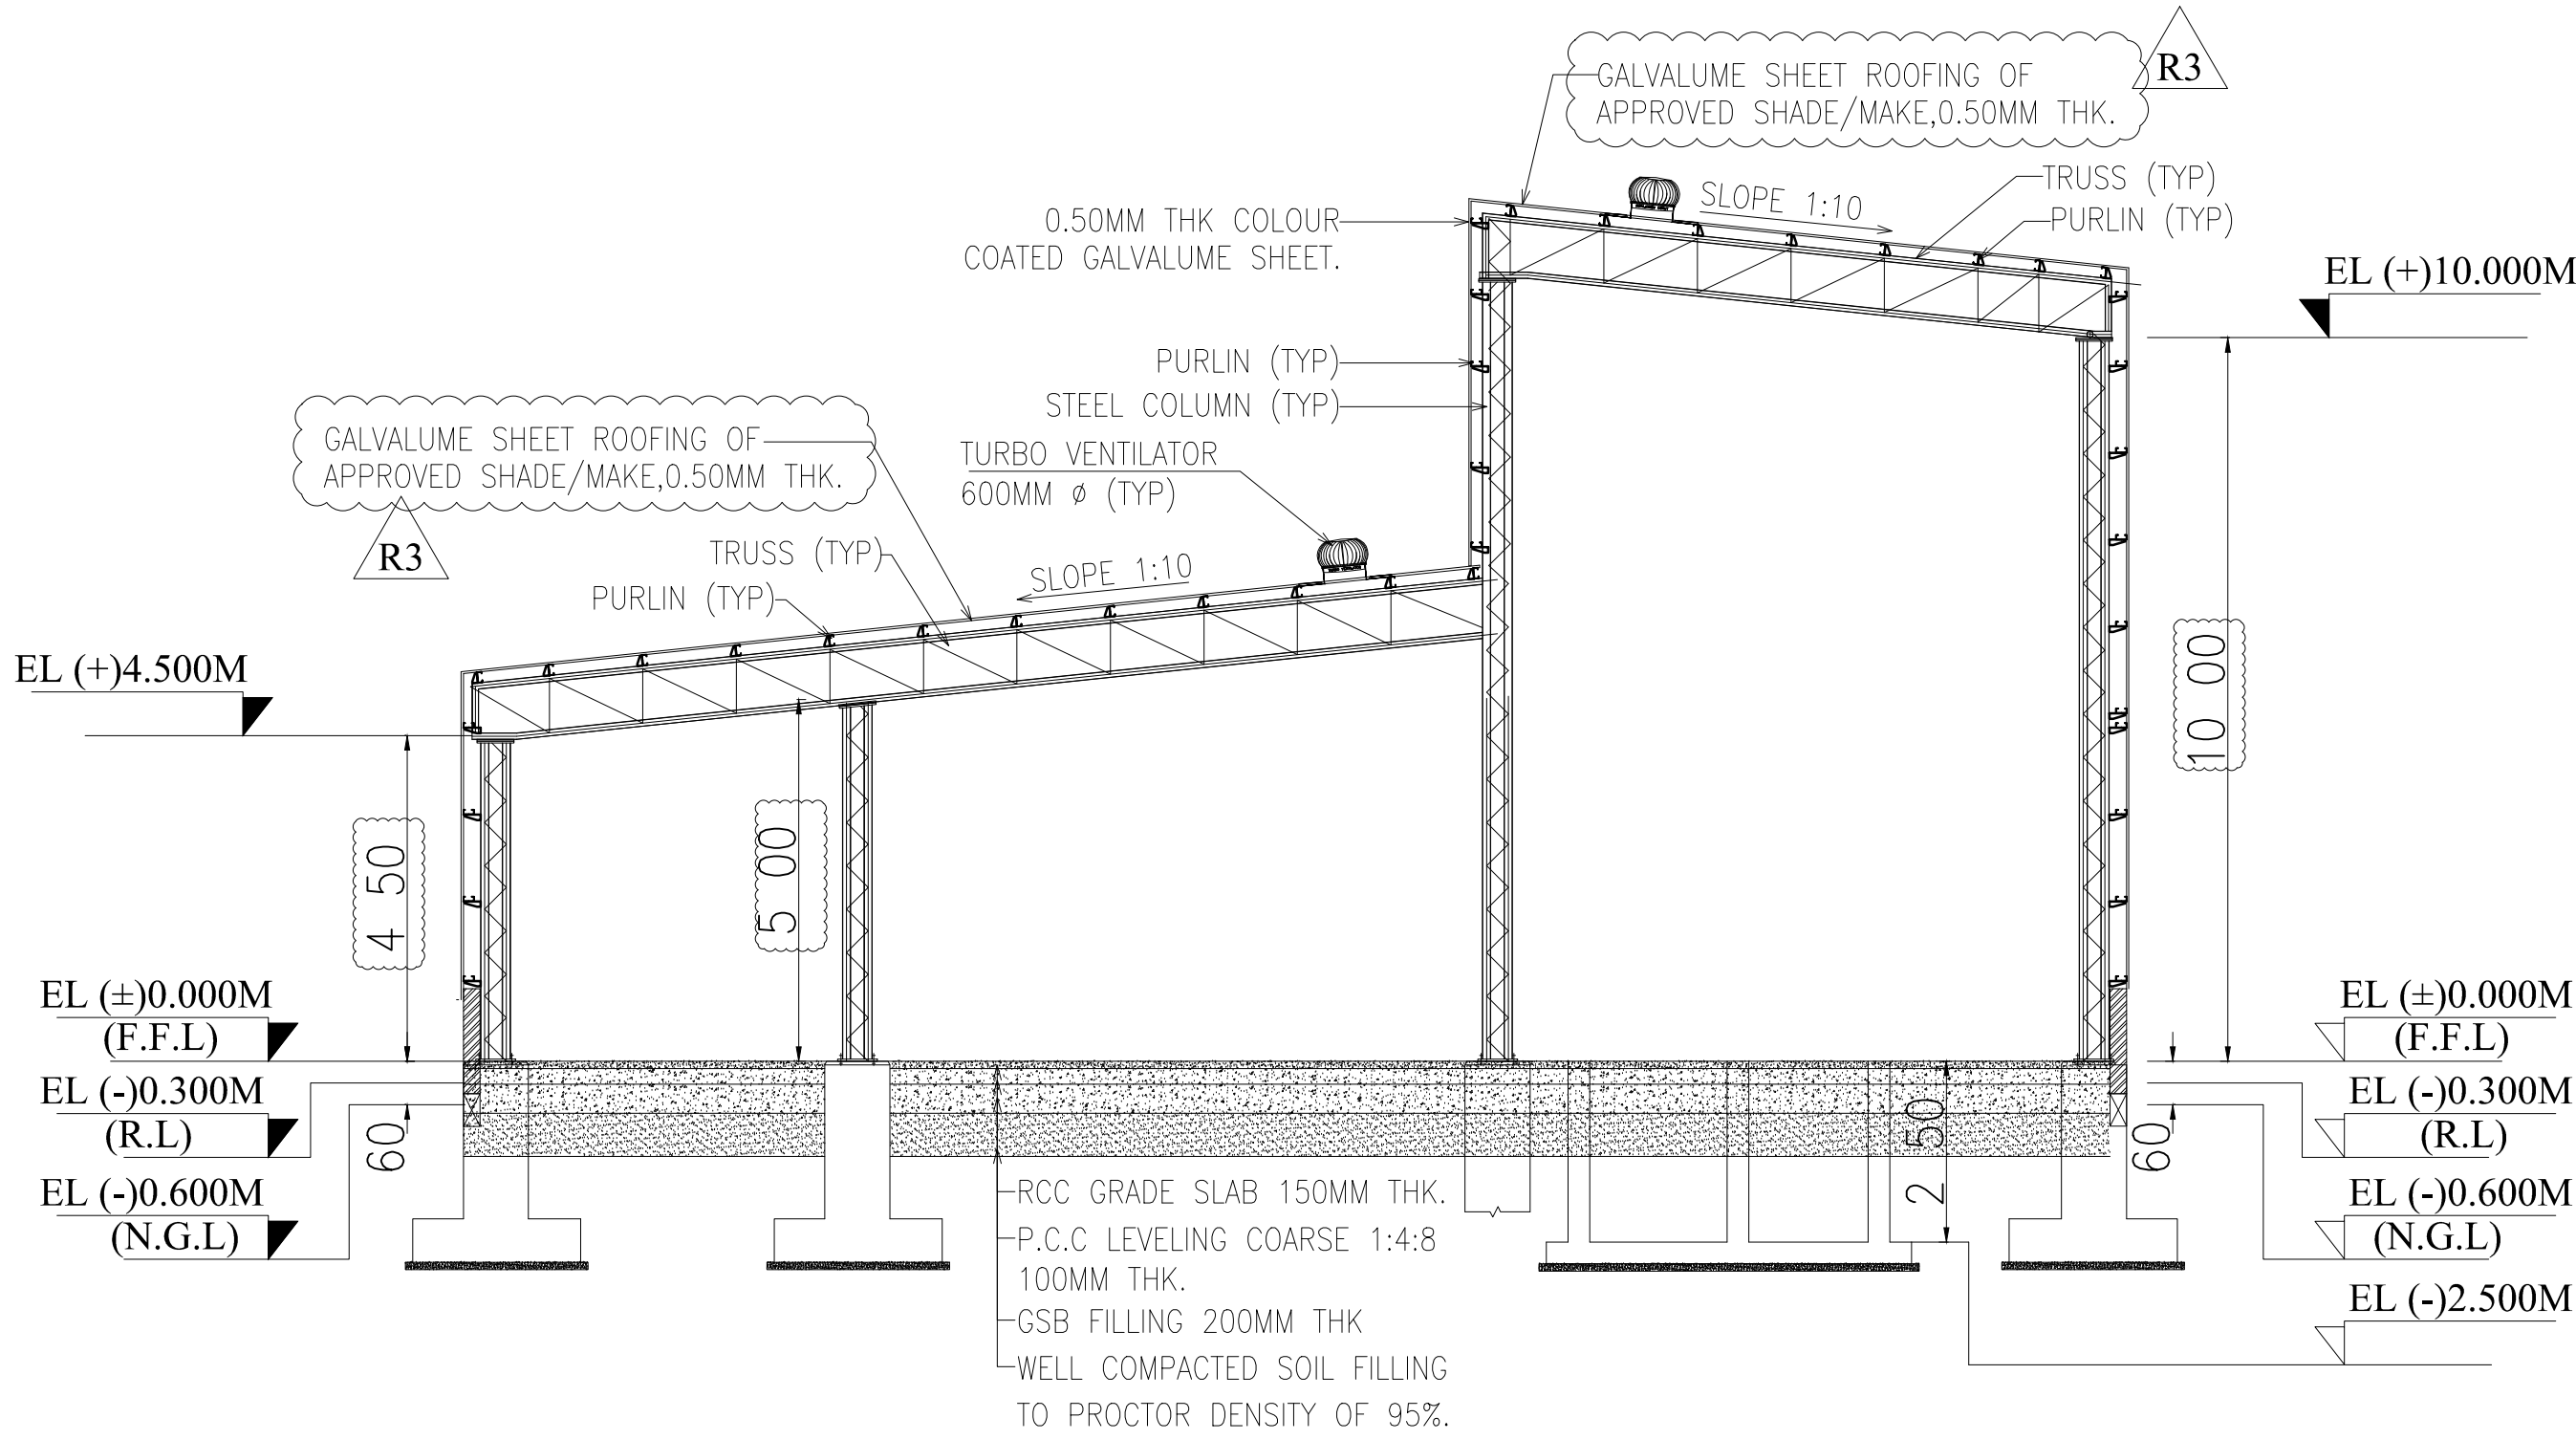


SECTION 6-6

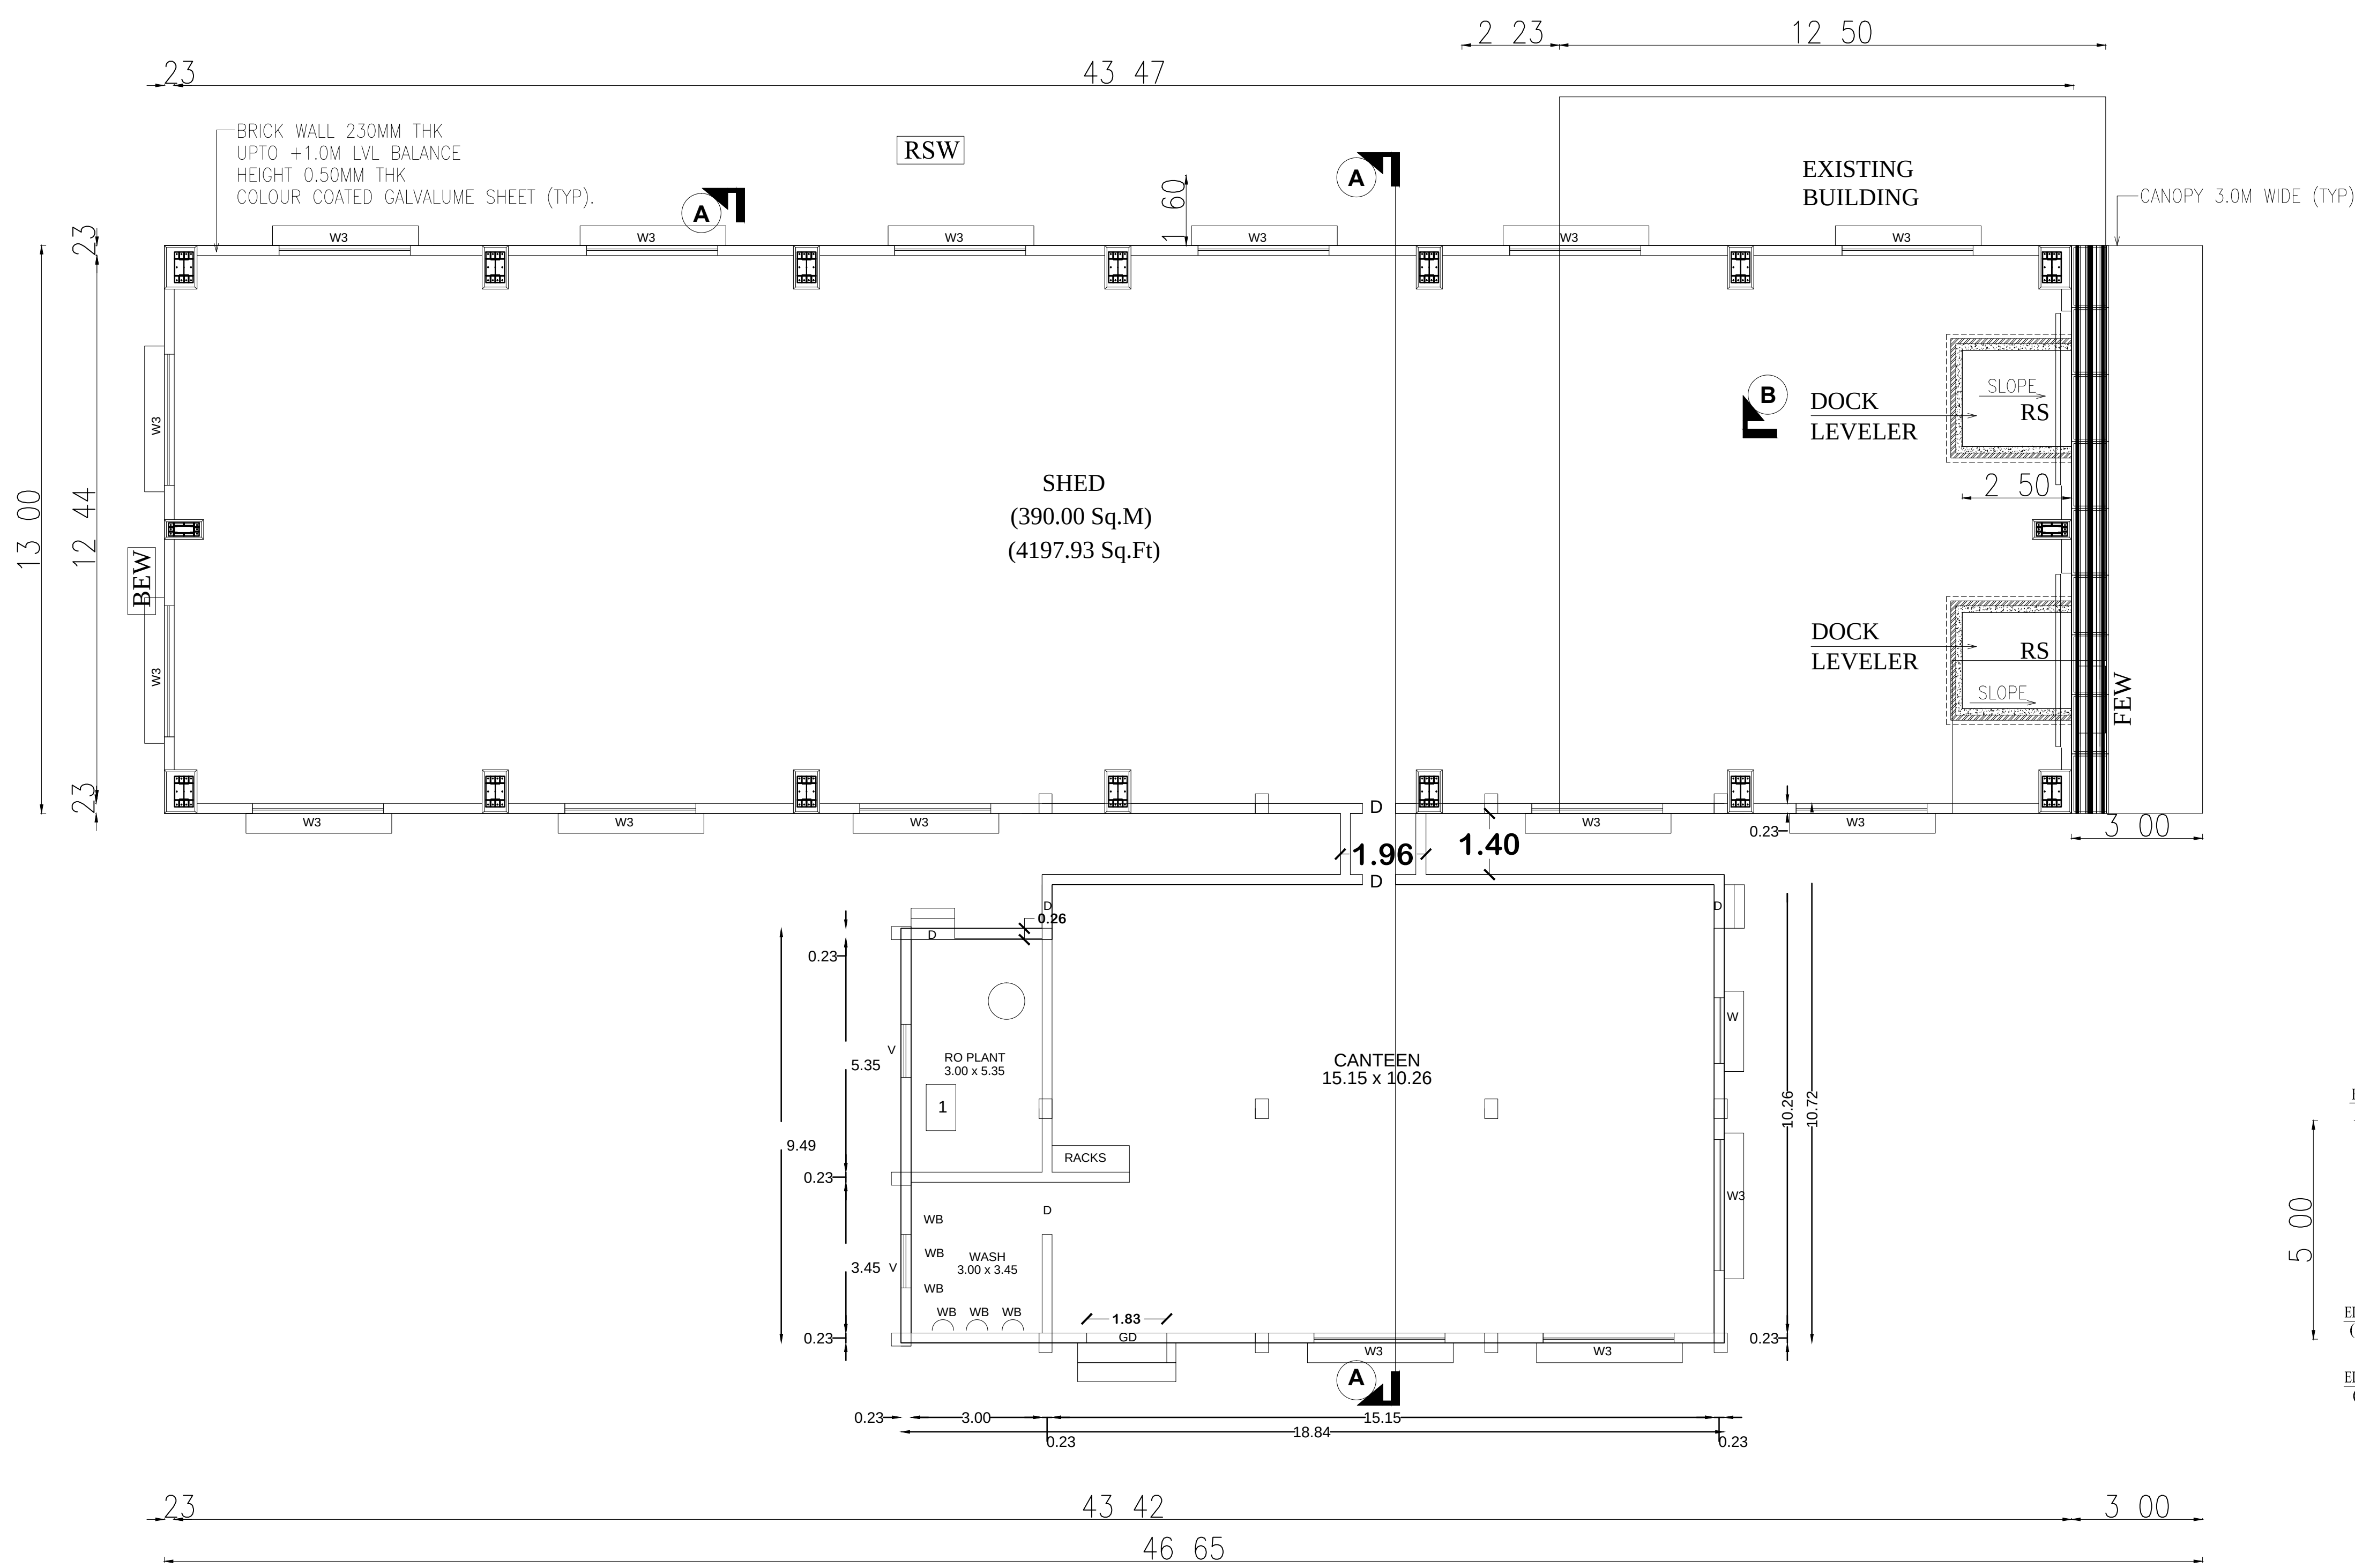


GROUND FLOOR PLAN
BLOCK - 12 (CANTEEN BUILDING AND FG AREA)

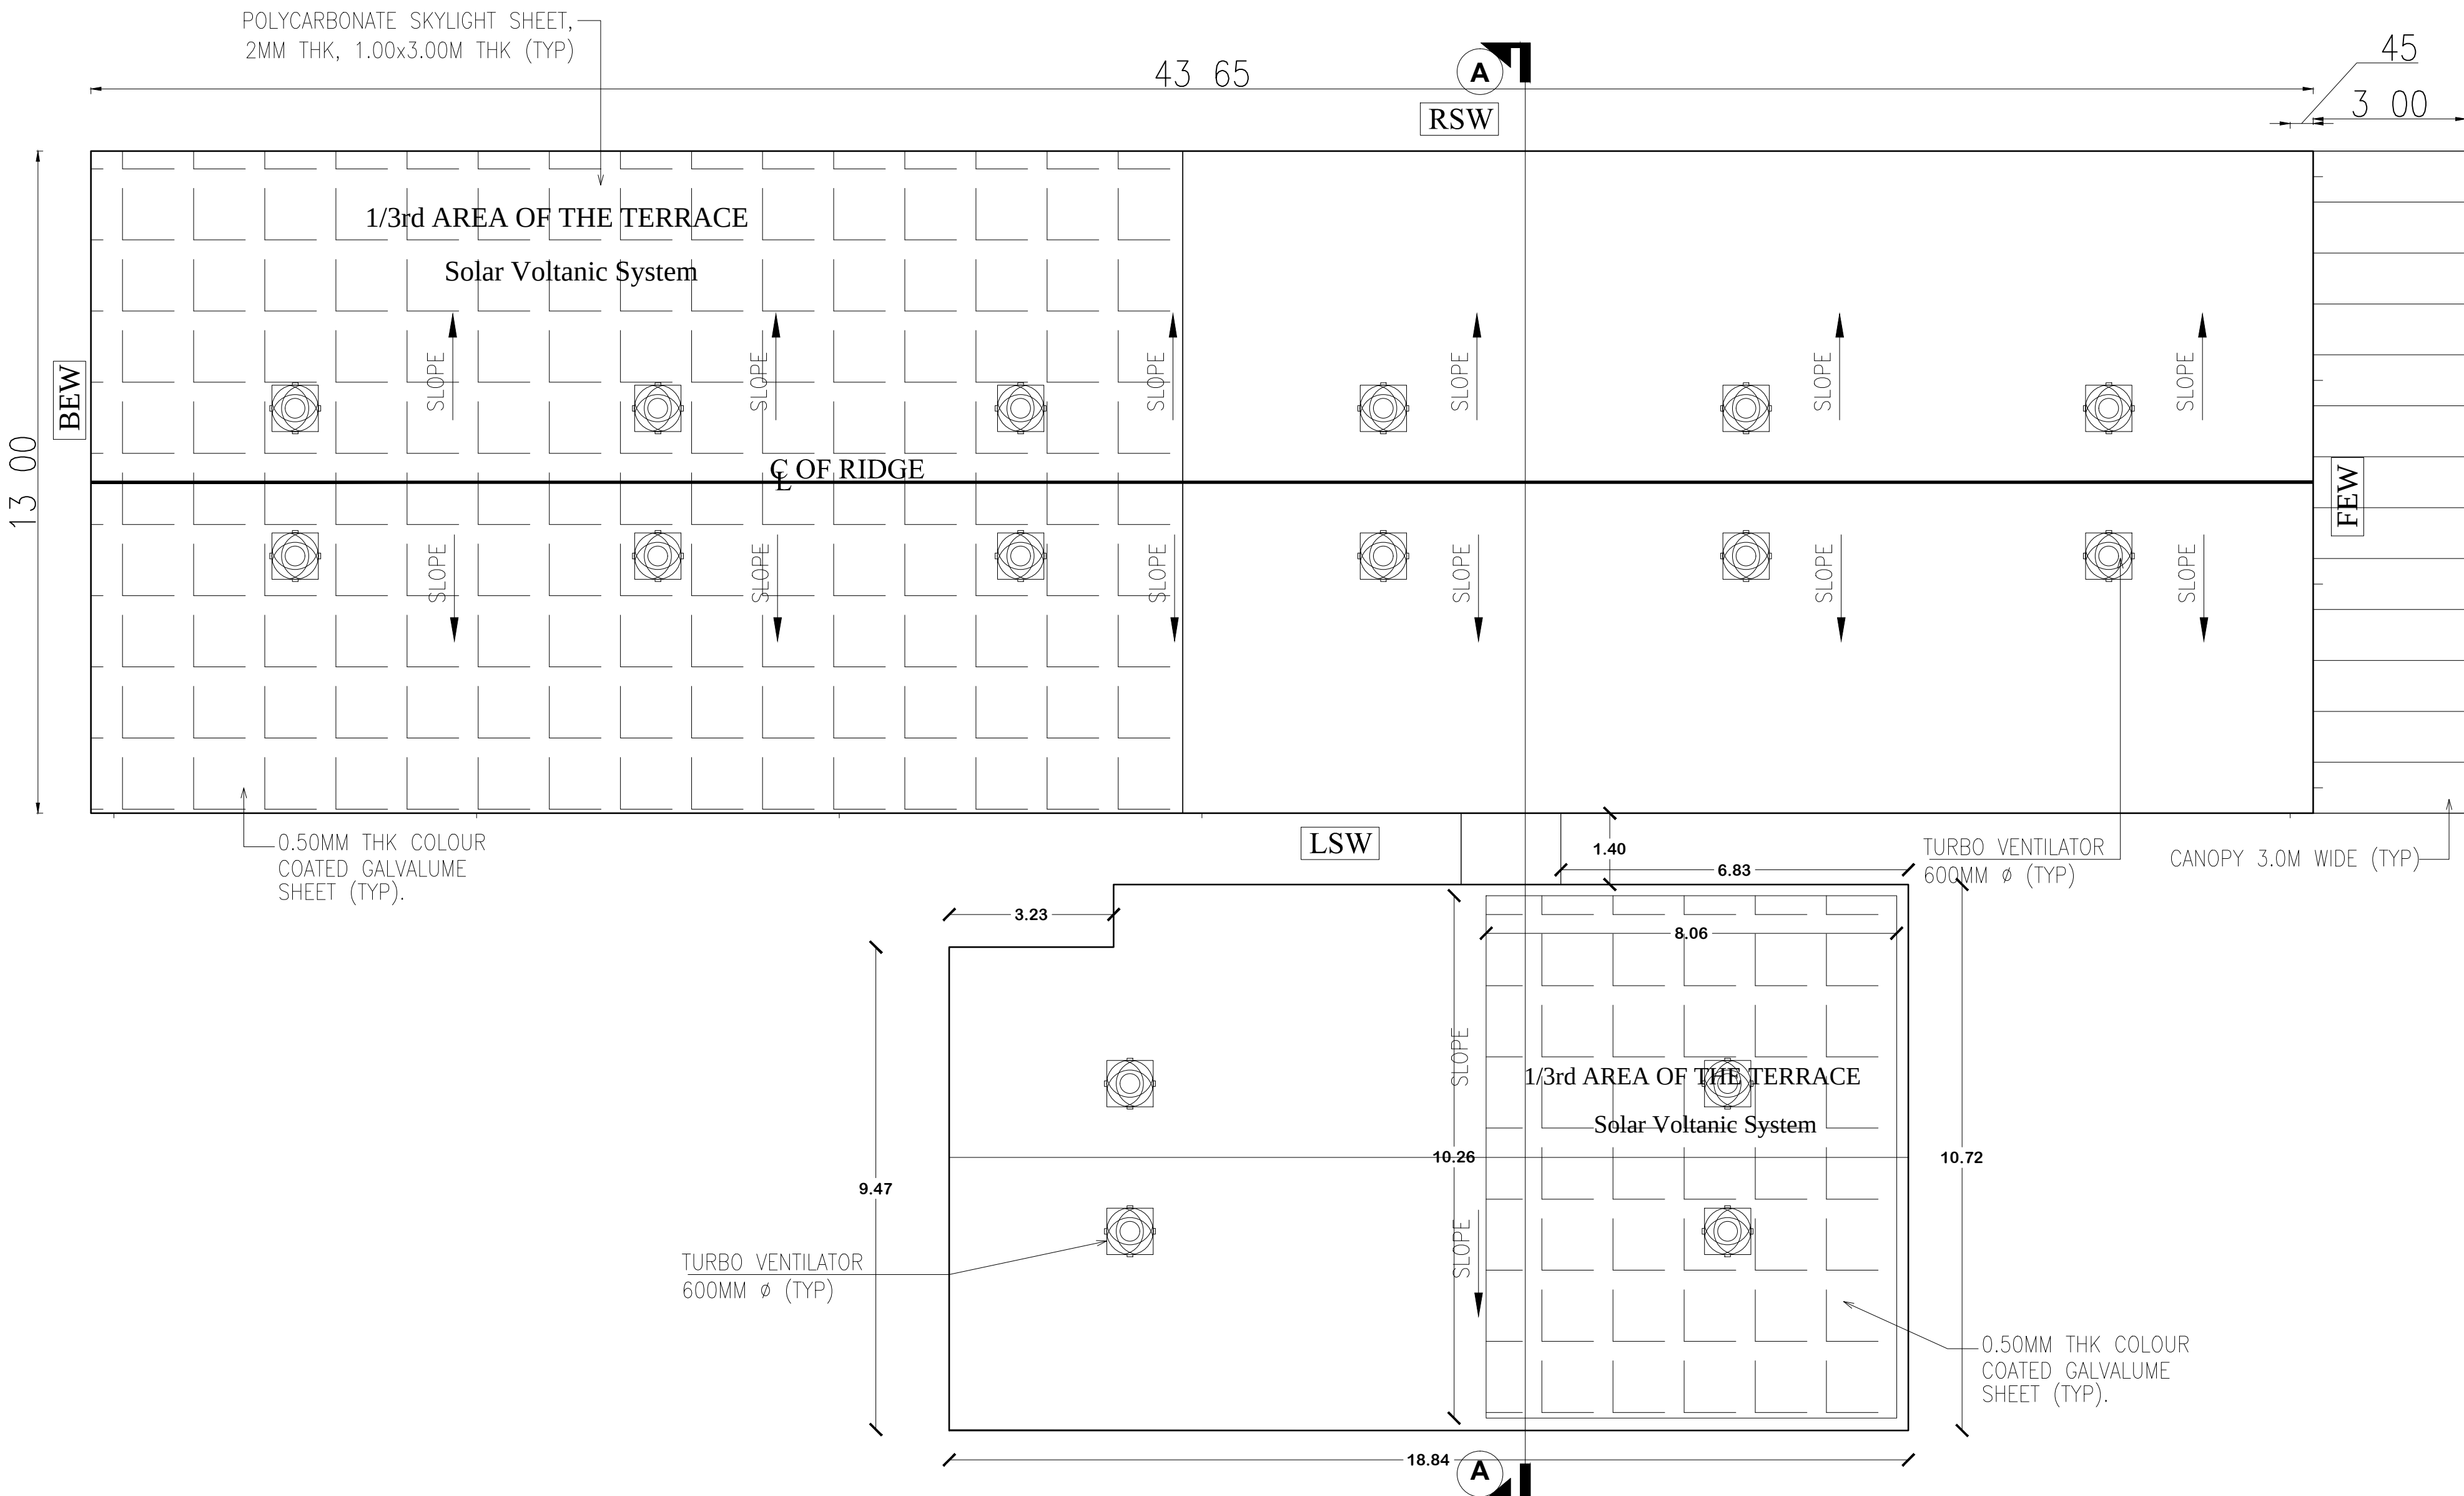

ROOF PLAN
BLOCK - 12 (CANTEEN BUILDING AND FG AREA)

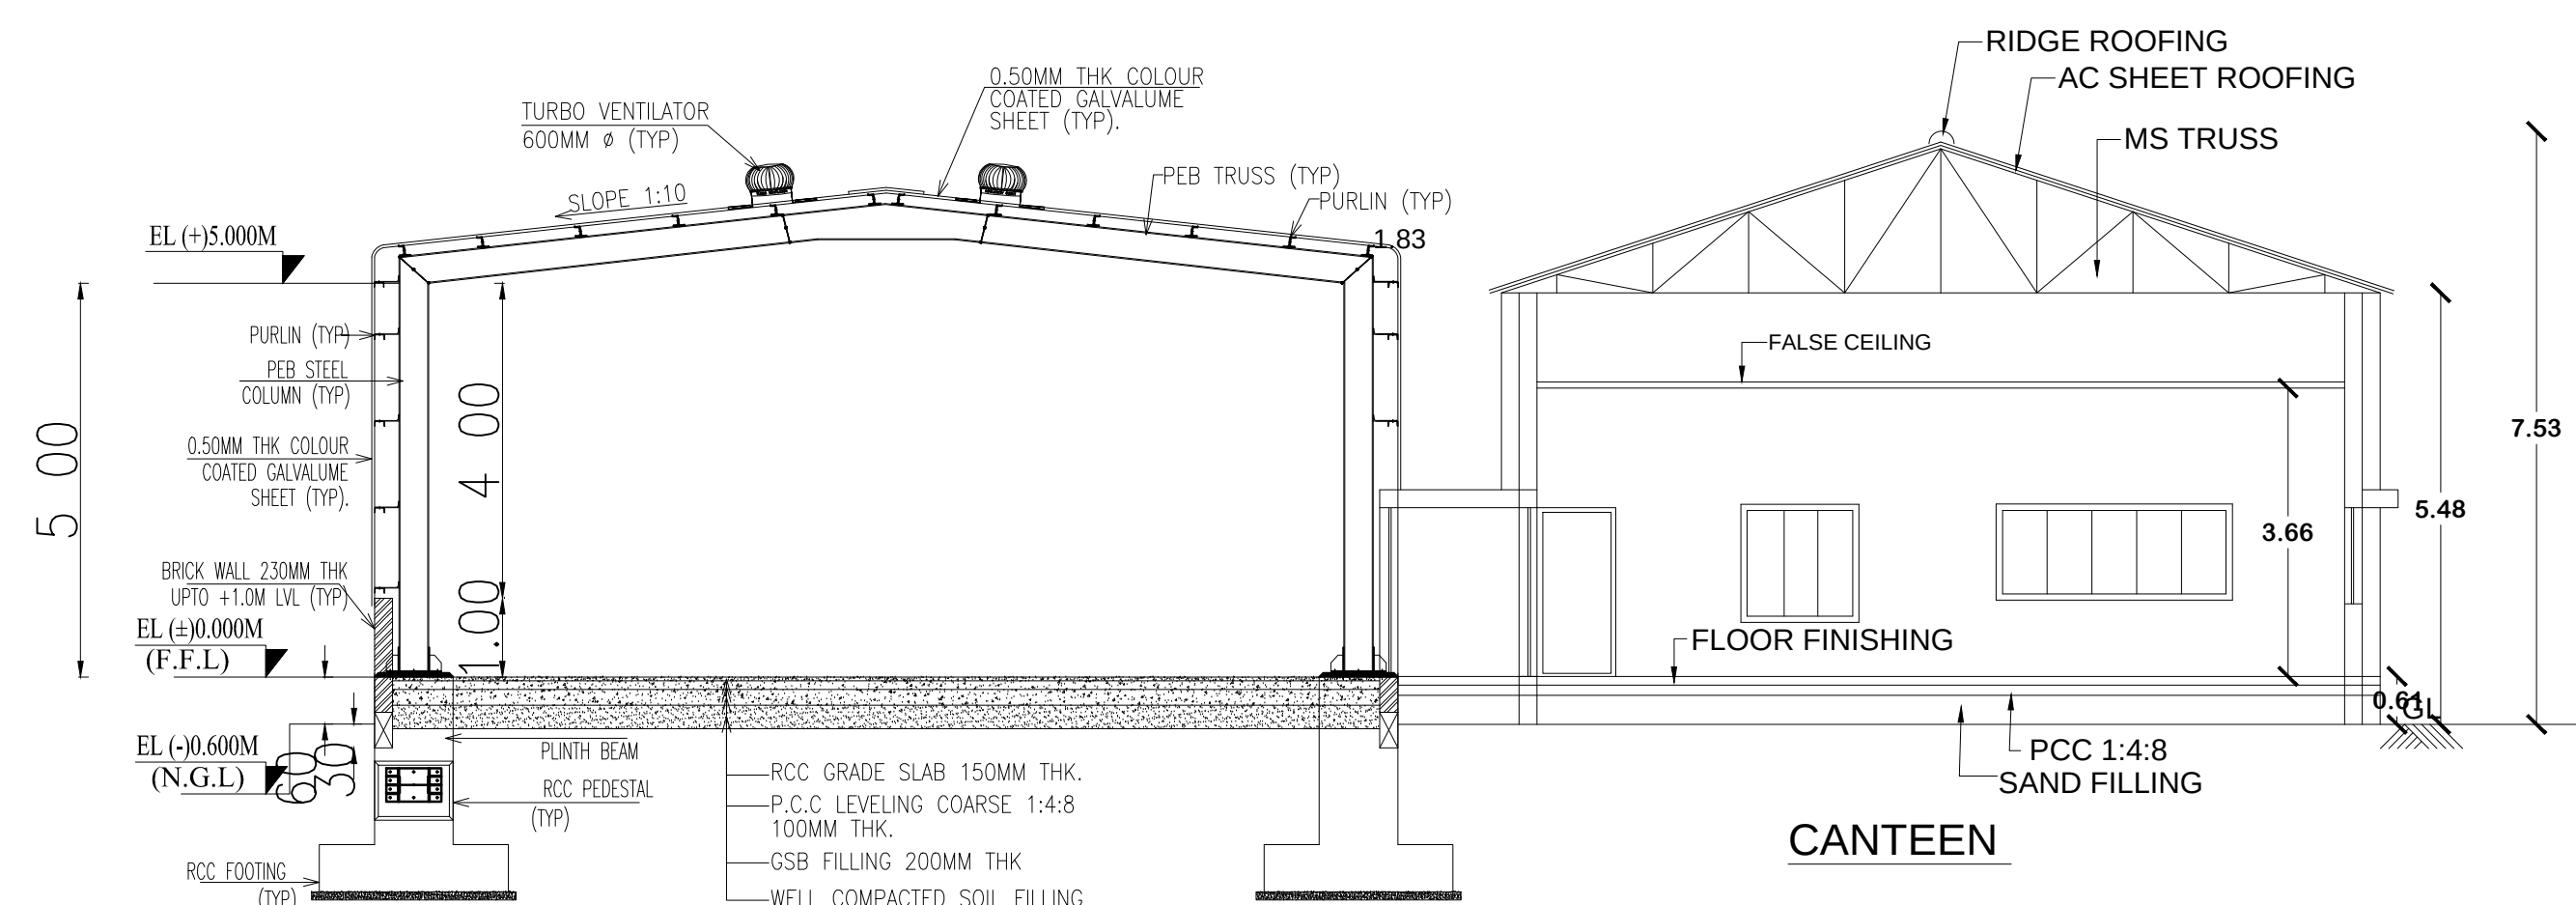

SECTION A-A
BLOCK - 12 (CANTEEN BUILDING AND FG AREA)

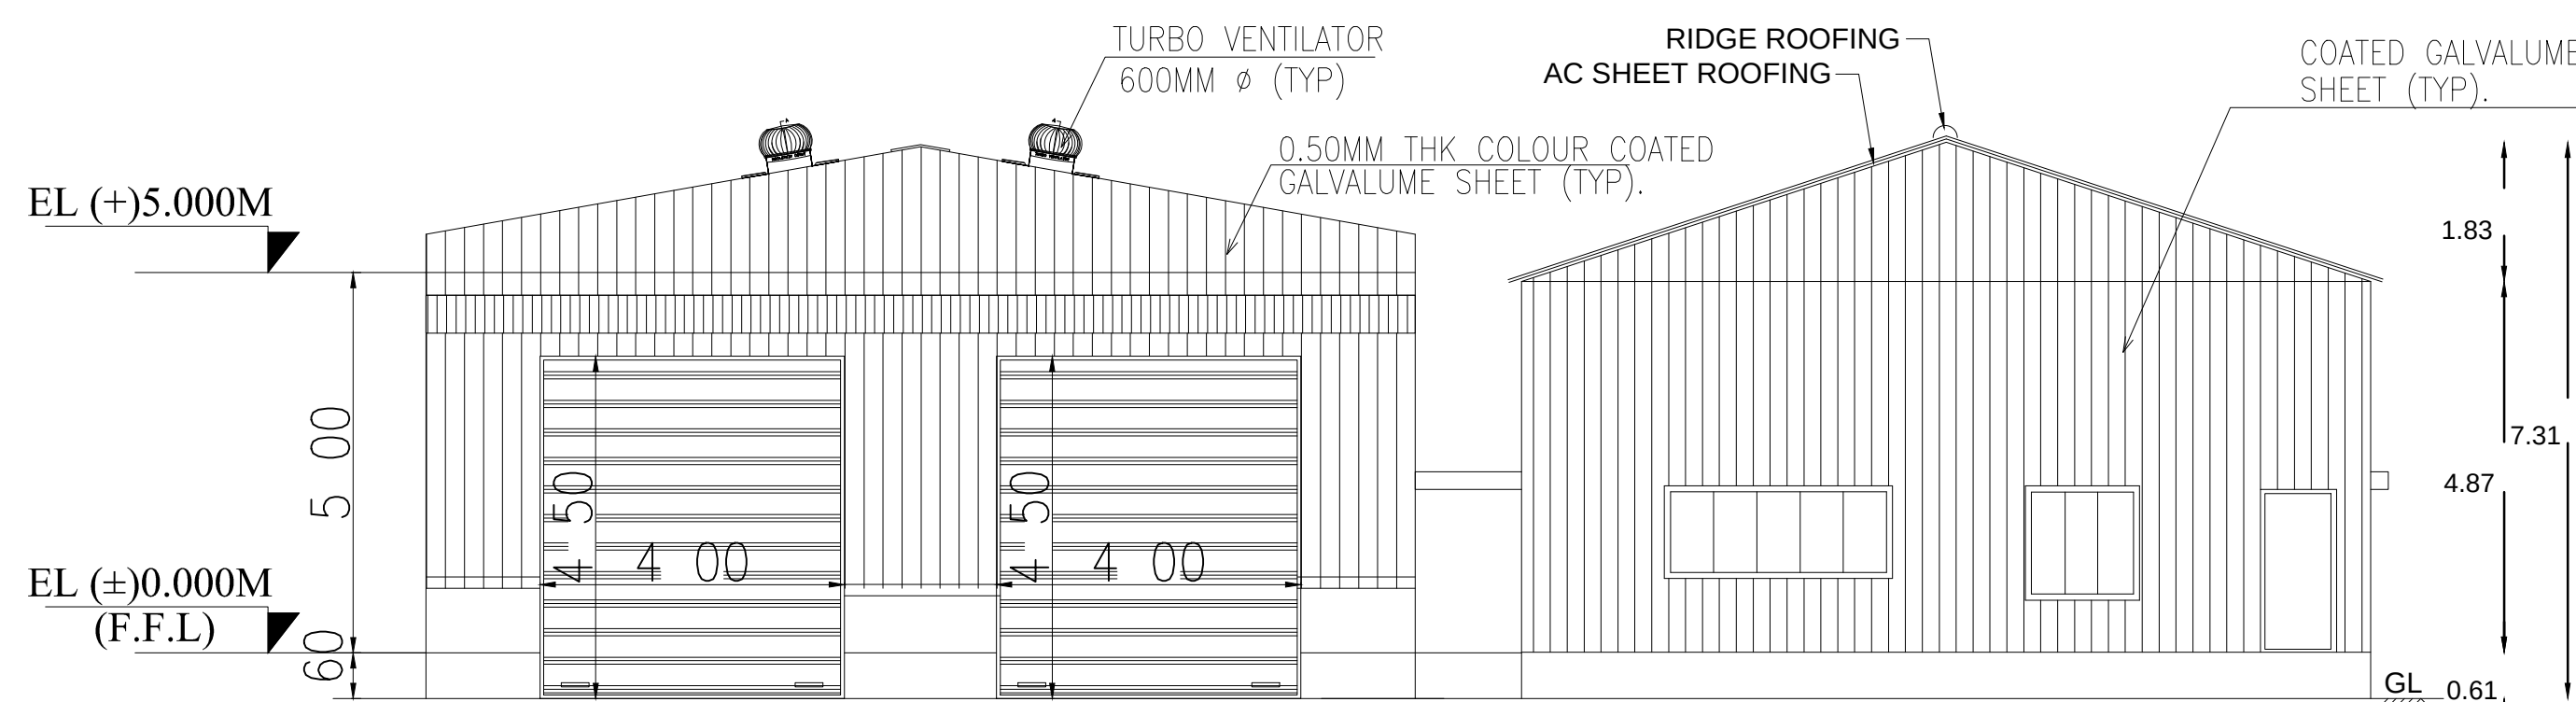

EAST SIDE ELEVATION
BLOCK - 12 (CANTEEN BUILDING AND FG AREA)

SHEET No. 13 OF 14

PLAN SHOWING THE FACTORY BUILDING OF
M/s. DANBLOCK BRAKES INDIA (P) LTD.
AT K-4 PHASE II, SIPCOT INDUSTRIAL
COMPLEX, GUMMIDIPUNDI,
THIRUVALLUVAR, TAMILNADU -601201
COMPRISED IN S. NO.270 PT & 255 PT,
PAPPANKUPPAM VILLAGE, GUMMIDIPUNDI
TALUK, THIRUVALLUR DISTRICT.

COLOUR REFERENCE	
	ADDITION / PROPOSED

NOTES :-

1. ALL DIMENSIONS ARE IN 'MM', ALL LEVELS & CO-ORDINATES ARE IN 'M'.

LEGEND

1. F.F.L - FINISHED FLOOR LEVEL.
2. R.L - ROAD LEVEL.
3. N.G.L - NATURAL GROUND LEVEL.
4. TYP - TYPICAL.

SCHEDULE OF JOINERIES:-			
S.NO	TYPE	DESCRIPTION	SIZE
1.	RS	ROLLING SHUTTER	4000x4500
2.	SD	SLIDING DOOR	3000x4000
3.	LV	LOUVER VENTILATOR	8000x1000
4.	LV1	LOUVER VENTILATOR	6000x1000

SCALE 1:100

TITLE:-
POST PRODUCTION STORAGE SHED AND CANTEEN BLOCK
GROUND FLOOR, ROOF PLAN

For DANBLOCK BRAKES INDIA PVT LTD
[Signature]
Authorized Signatory


OWNER / OCCUPIER

[Signature]
R. MANIKANDAN, M.Tech. (Structures)
Registered Structural Engineer Grade-I (DTC)
CGLRGN/SE/GR-1/2019/09/036
AURA ENGINEERING CONSULTANTS
#8, 50th Street, 7th Avenue, Ashok Nagar,
Chennai - 600 083. Ph: 9790751378


STRUCTURAL ENGINEER (GRADE - I)

[Signature]
G. ARSHIA
ARCHITECT
Reg No: CA/2018/98171
83, Kamakotai Nagar 6th Street, Pallikarantai,
Chennai-600 100. Cell: 9940081202
Email:arshiahussain.g@gmail.com


ARCHITECT / REGISTERED ENGINEER

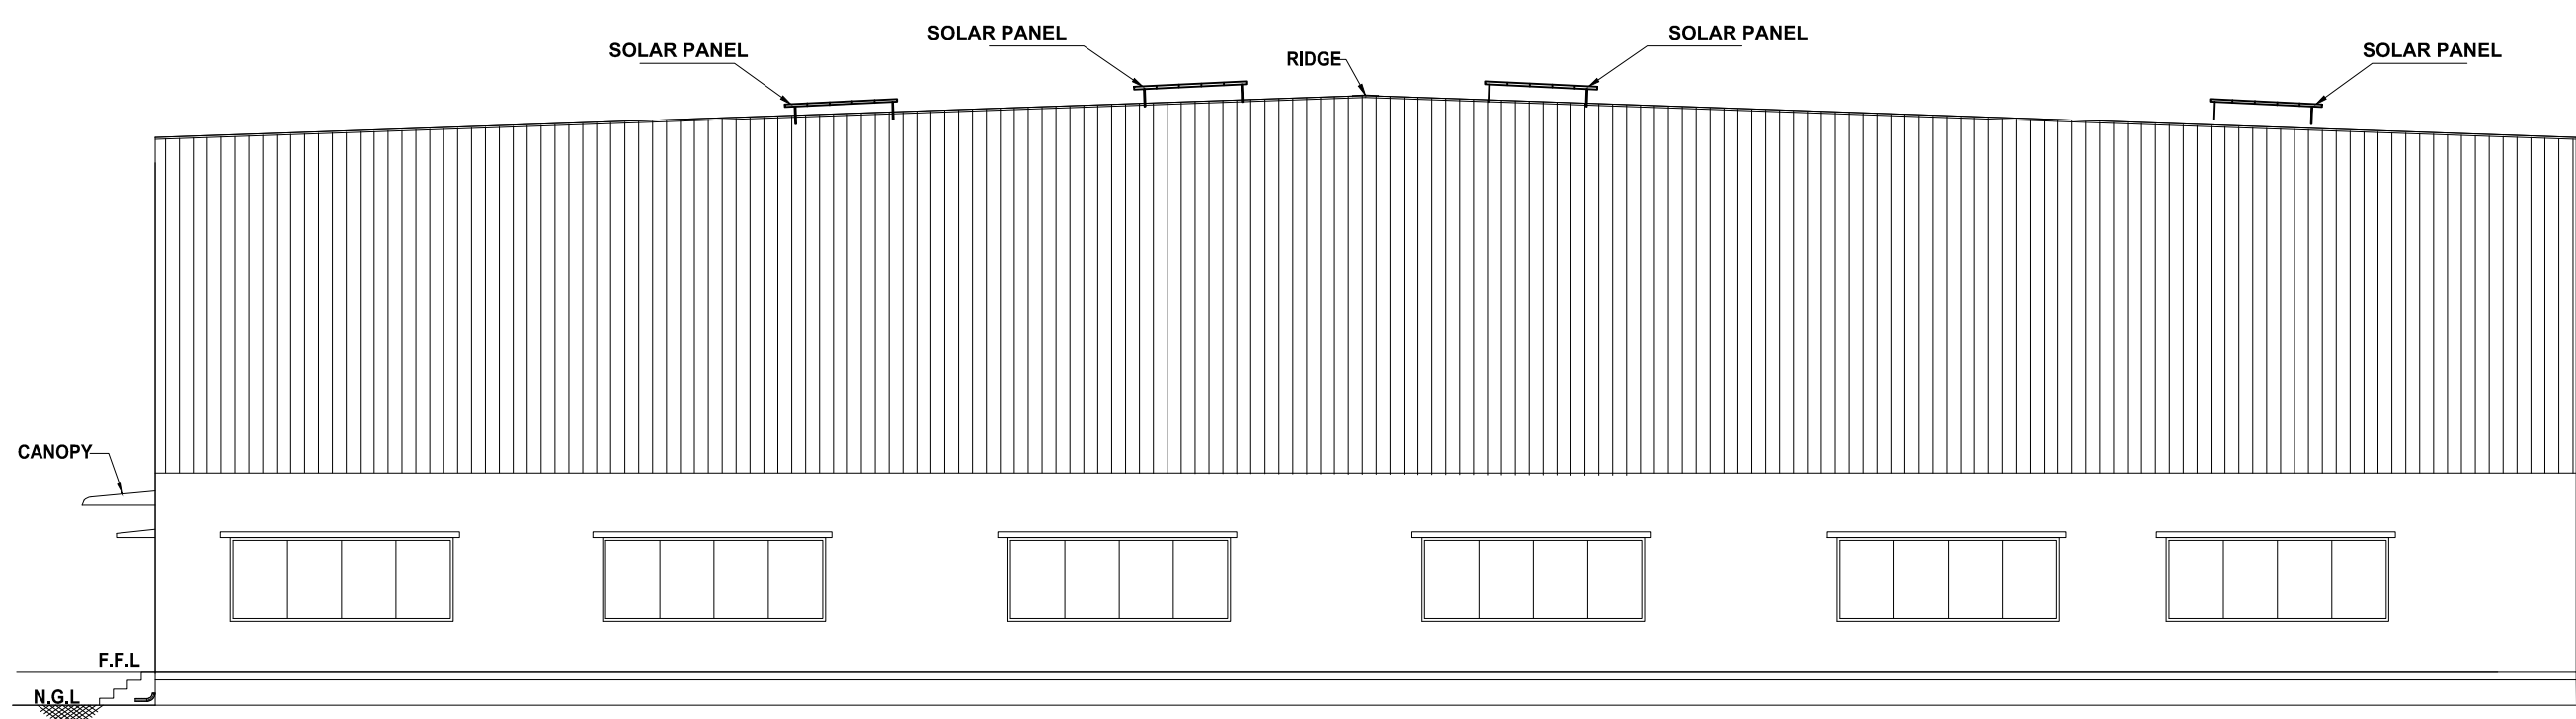


EAST SIDE ELEVATION
(WARE HOUSE BUILDING)(SHED-II)
BLOCK - 16 (MACHINE SHOP)

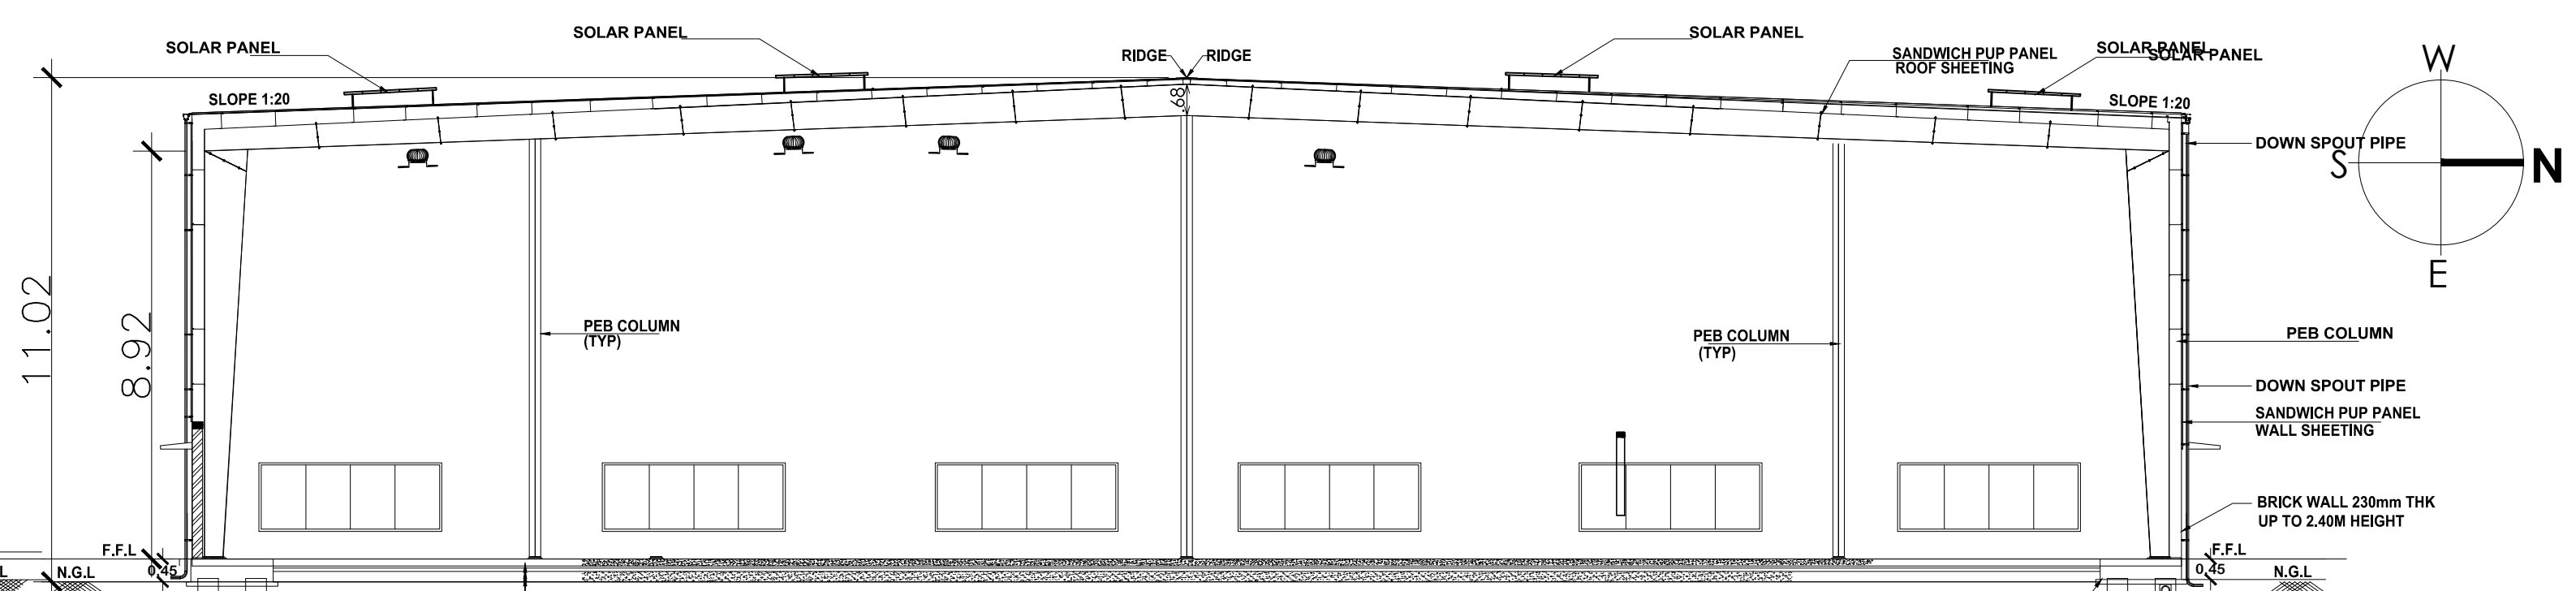

SECTION ON A-A
BLOCK - 16 (MACHINE SHOP)

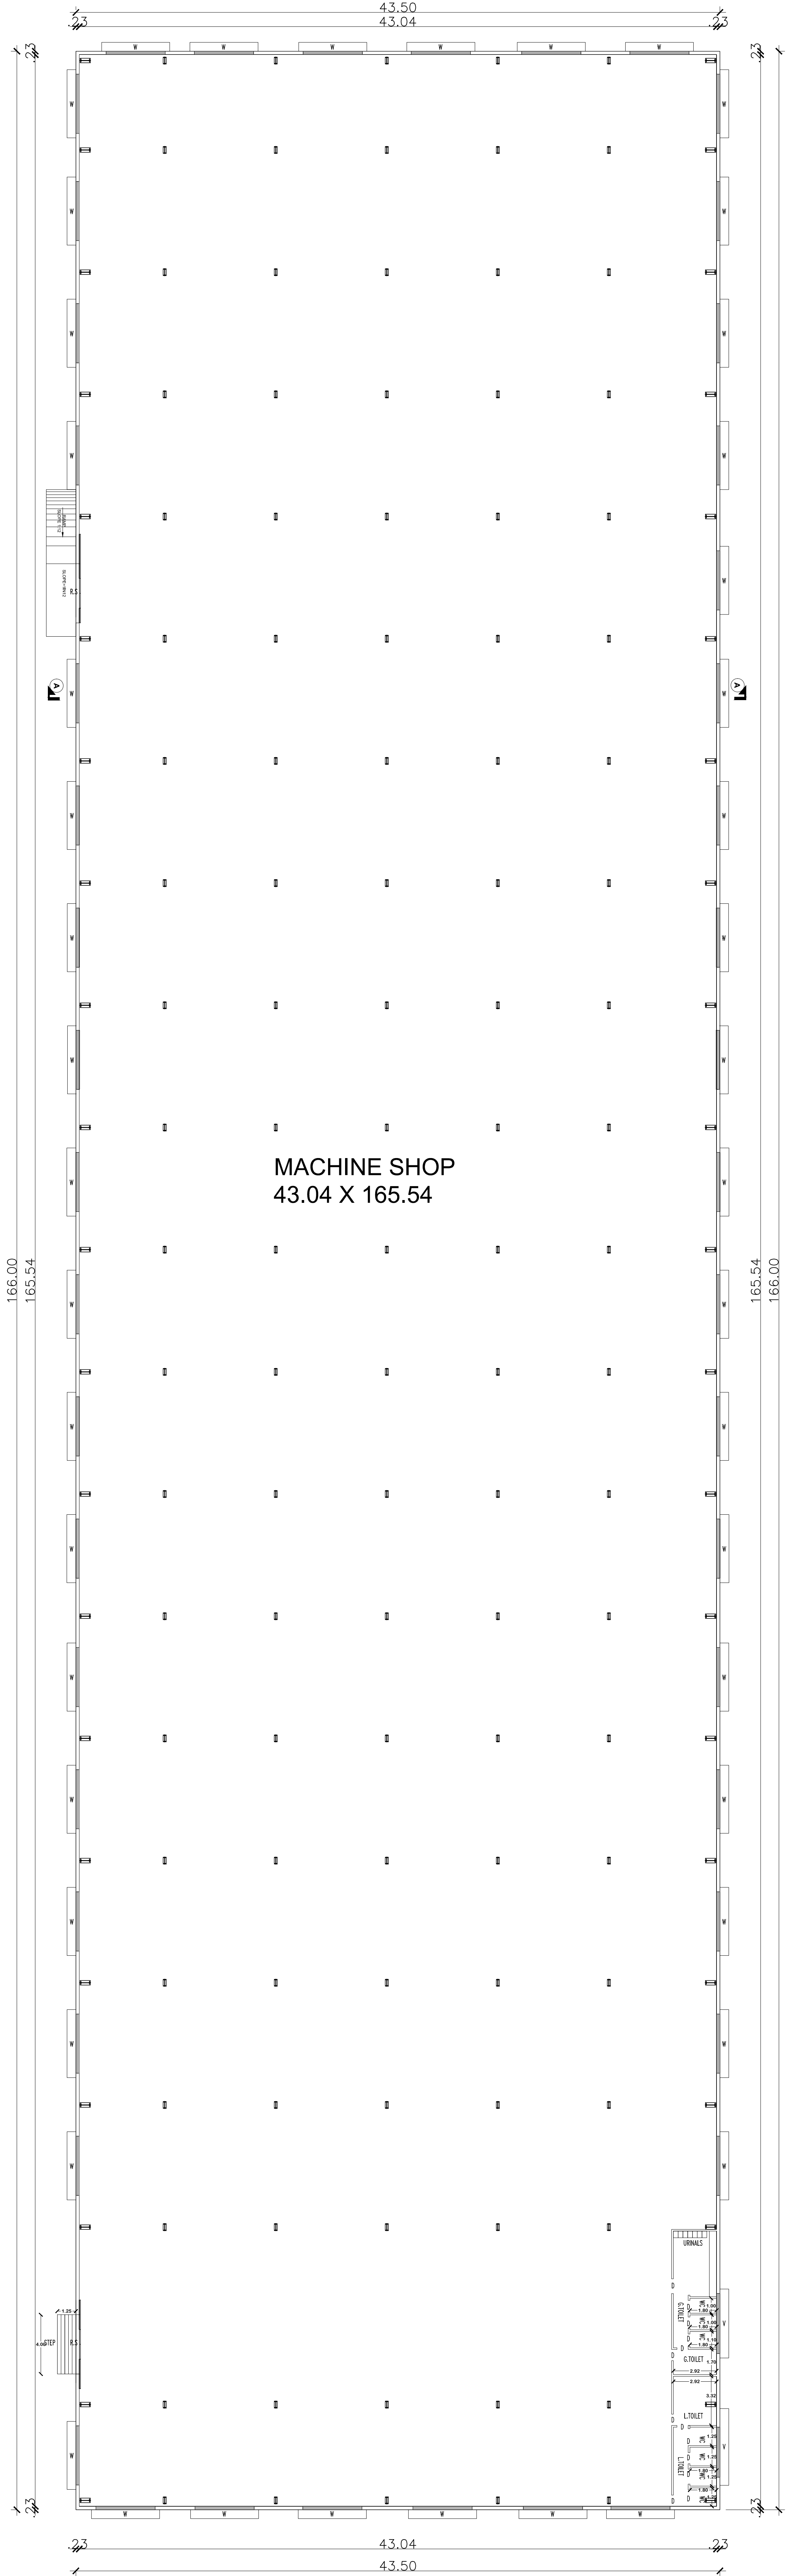

GROUND PLAN
BLOCK - 16 (MACHINE SHOP)

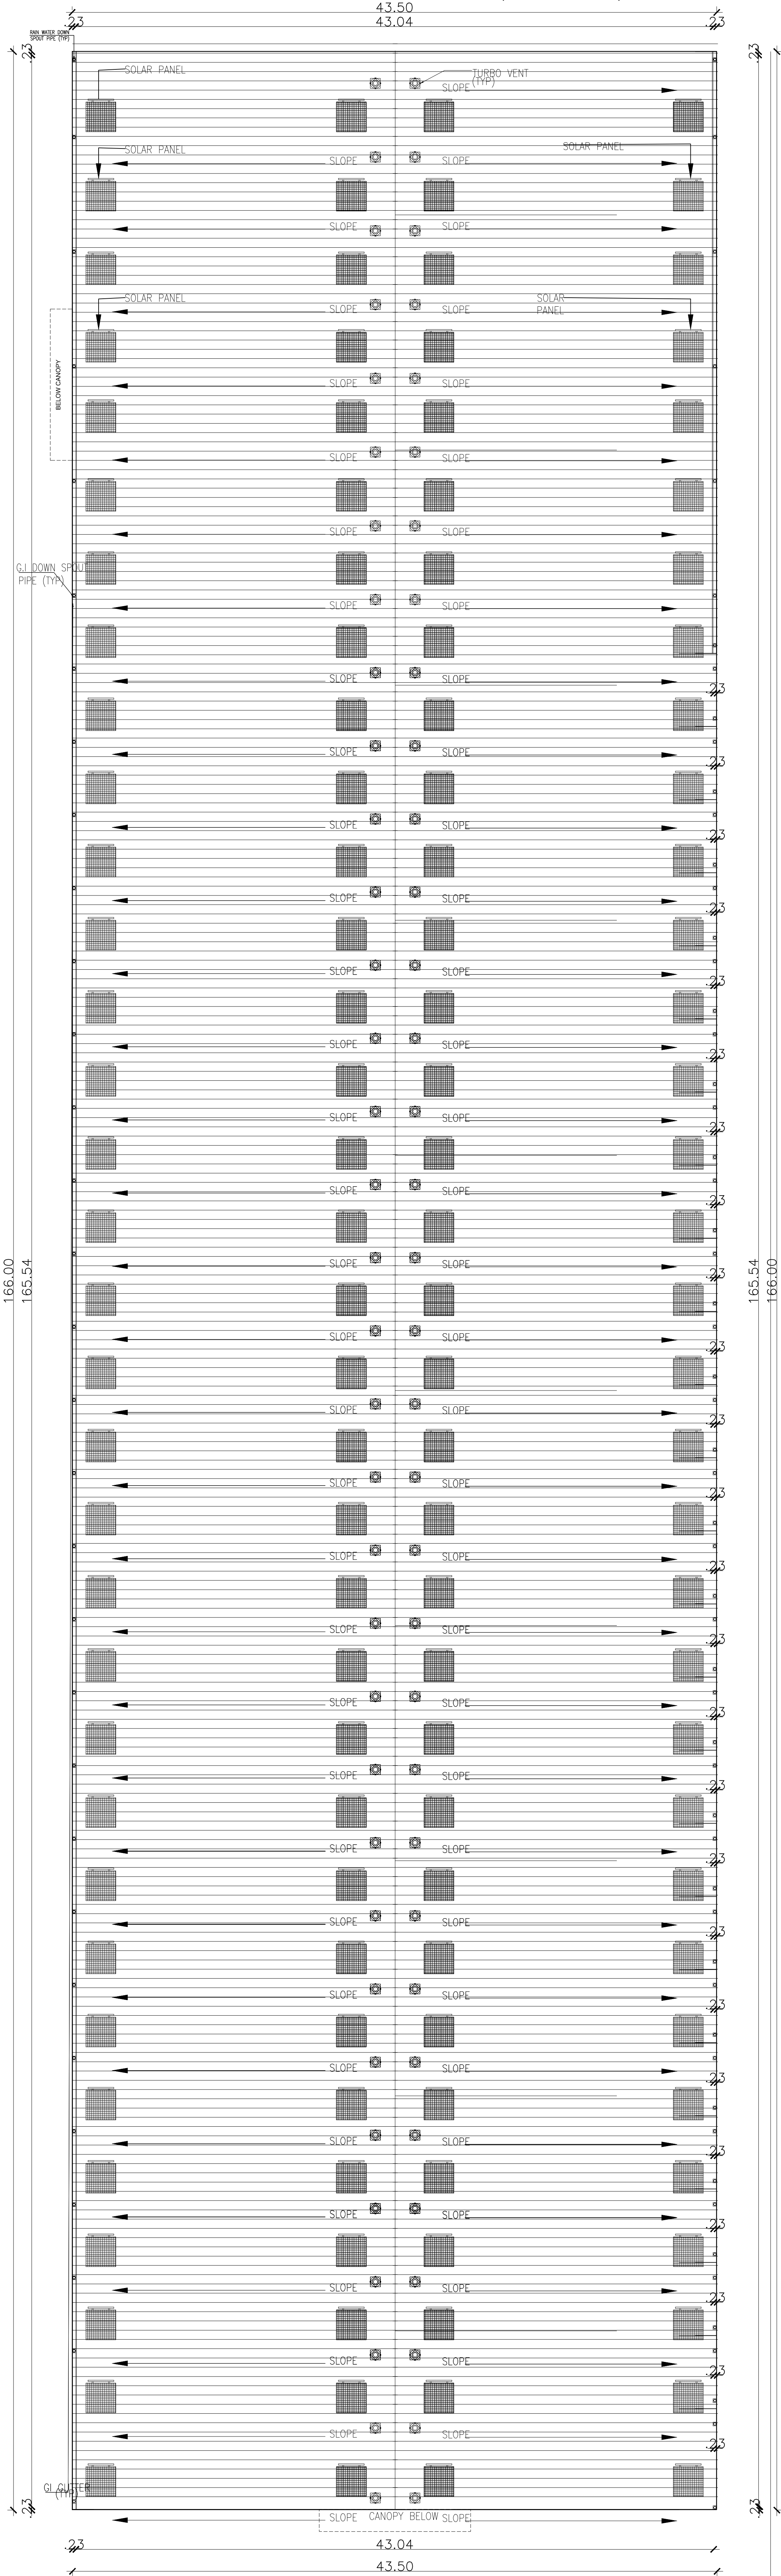

ROOF PLAN
BLOCK - 16 (MACHINE SHOP)

PLAN SHOWING THE FACTORY BUILDING OF
M/s. DANBLOCK BRAKES INDIA (P) LTD.
AT K-4 PHASE II, SPCOT INDUSTRIAL
COMPLEX, GUMMIDIPUNDI,
THIRUVALUR, TAMILNADU - 601201
COMPRISED IN S. NO.270 PT & 255 PT,
PAPPANKUPPAM VILLAGE, GUMMIDIPUNDI
TALUK, THIRUVALUR DISTRICT.

JOINERY DETAILS

TYPES	DESCRIPTION	SIZE
D	DOOR	1.80 X 2.10
D1	DOOR-1	0.93 X 2.10
D2	DOOR-2	0.76 X 2.10
W	WINDOW	2.40 X 1.50
V	VENTILATOR	0.60 X 1.20

COLOUR REFERENCE

BOUNDARY ☐
ROAD ☐
PROPOSED BUILDING ☐

SCALE 1:200

TITLE
MACHINE SHOP
GROUND FLOOR, ROOF PLAN
SECTION AND ELEVATION

For DANBLOCK BRAKES INDIA PVT LTD
Authorized Signatory


OWNER / OCCUPIER

For DANBLOCK BRAKES INDIA PVT LTD
Authorized Signatory

STRUCTURAL ENGINEER (GRADE - I)

G. ARSHIA
ARCHITECT
Reg No: SAC/19/08171
83, Kamakshi Nagar 6th Street, Palliparanal,
Chennai-605 150, Cell: 9943281202
Email: arshiahussain@gmail.com

ARCHITECT / REGISTERED ENGINEER

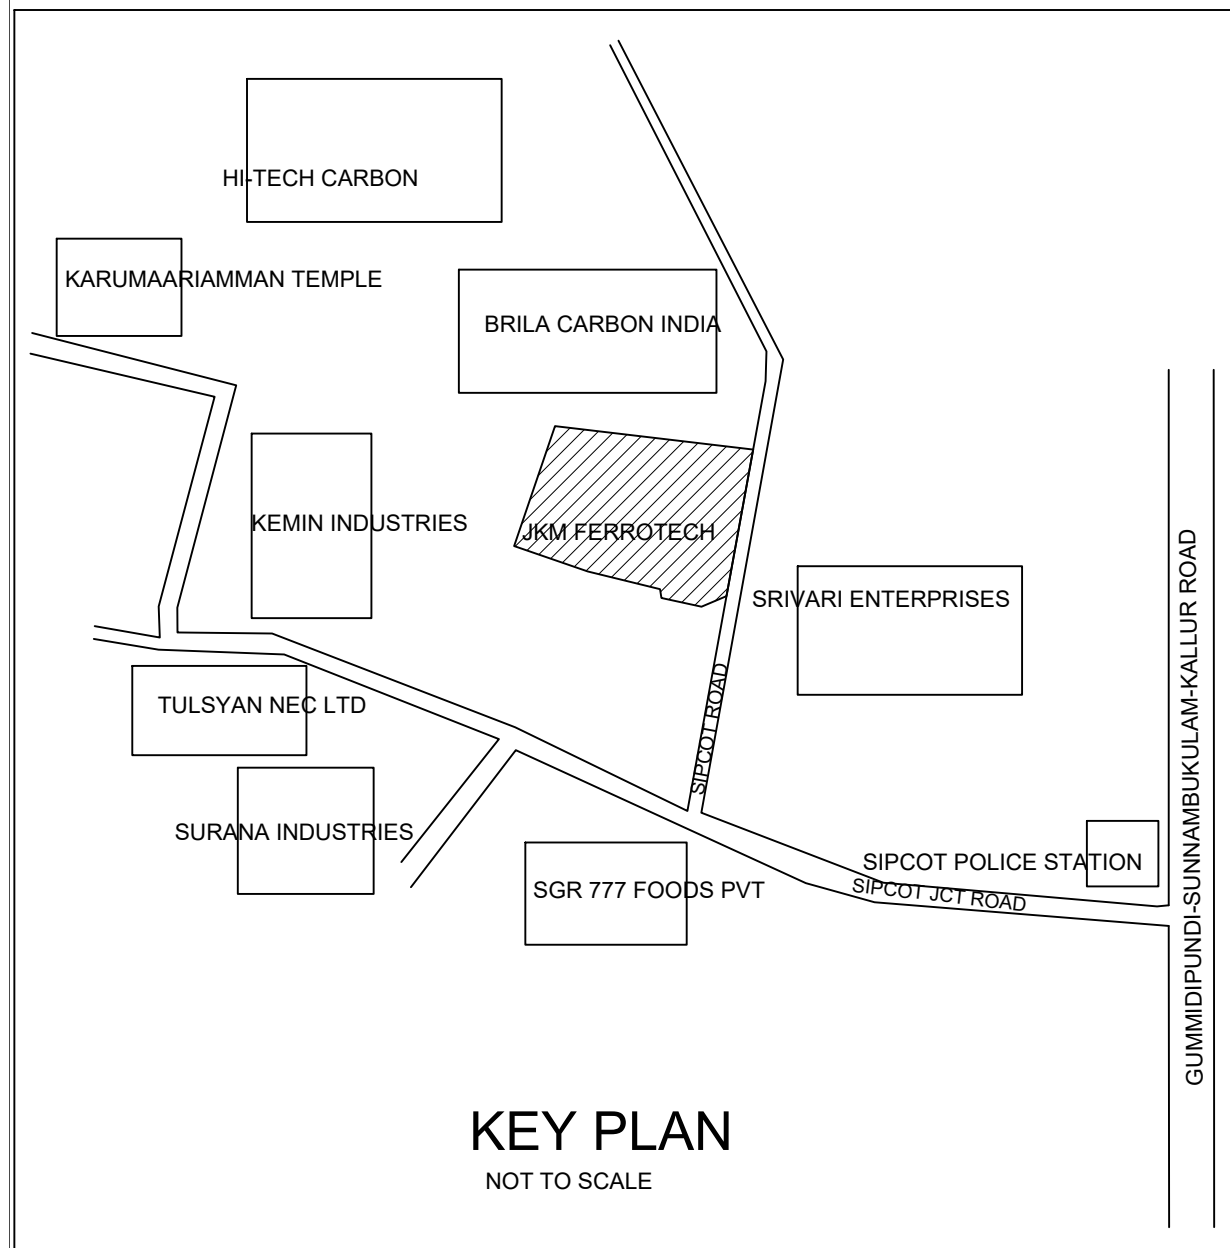

MACHINERY DETAIL

S.No	MACHINE TYPE	HP
1	Compressor 1000 cfm	50.0
2	R.O Plant	2.7
3	Shearing Machine	3.0
4	Lathe, Grinder, Arc Welding, Water Motor, etc.	33.6
5	Lighting Load	26.8
6	Press 100 T - 1	10.0
7	Press 50T - 2	10.0
8	Press 20T - 3	6.0
9	Press 30THy - 1	5.0
10	Milling MC	3.0
11	Shearing mc	5.0
12	Assembly Line (Seven Stages)-4 Lines	24.0
13	Hum Testing	7.0
14	Sealing and Packaging	7.0
15	Lab Testing	40.0
16	Air pressurisation	100.0
17	Plant office Airconditioning	27.0
18	Office Air Contioning	32.0
		392.1

Sno	Description	HP
19	Bench grinder	1.5
20	online shotblasting	150
21	Pedastal grinding machine	5
22	Tumbblast machine	25
23	online shotblasting dustcollector	50
24	Chimney	10
25	coildrum dustcollector	125
26	Cutt off machine	30
27	Wedge cutting machine	10
28	Wedge cutting machine	10
29	Match 130 machine	22
30	Bentonite hoist	5
31	horizontal sand plant	200
32	Air drier	5
33	Air compressore	75
34	1T furnace	2250 KW
35	3T eot crane	10
36	5T EOT crane	20
37	6T furnace	4500kw
38	6T furnace	4500kw
39	10T EOT crane	20
40	5T EOT crane	20
41	Disa 231 c	75
42	Visipour room	10
43	Pre heating oven	50
44	Coreshooter	5
45	coreshooter	15
46	Coreshooter	10
47	Core shooter	10
48	Core shooter	15
49	Core shooter	15
50	Heater	100
51	coreshooter	15
52	Vertical sand plant	500
53	Fume collector	200
54	Dustcollector chimney	100

FURNISHINGS AND FINISHES DATA						
S.No	Description	Area	Lorry Parking	Car Parking	TwoWheeler	Cycle
1	Security Room	4.00	0	0	0	0
2	STAFF LADIES TOILET	40.00	0	4	8	5
3	ADMIN BUILDING	40.00	0	0	0	0
4	STORE - 1	10.00	0	0	0	0
5	STORE - 2	10.00	0	0	0	0
6	STORE - 3	10.00	0	0	0	0
7	STORE - 4	10.00	0	0	0	0
8	CONTRACTOR TOILET - DINING - 1	10.00	0	0	0	0
9	CONTRACTOR TOILET - DINING - 2	10.00	0	0	0	0
10	CONTRACTOR TOILET - DINING - 3	10.00	0	0	0	0
193	CONTRACTOR TOILET - DINING - 186	10.00	0	0	0	0
194	CONTRACTOR TOILET - DINING - 187	10.00	0	0		