



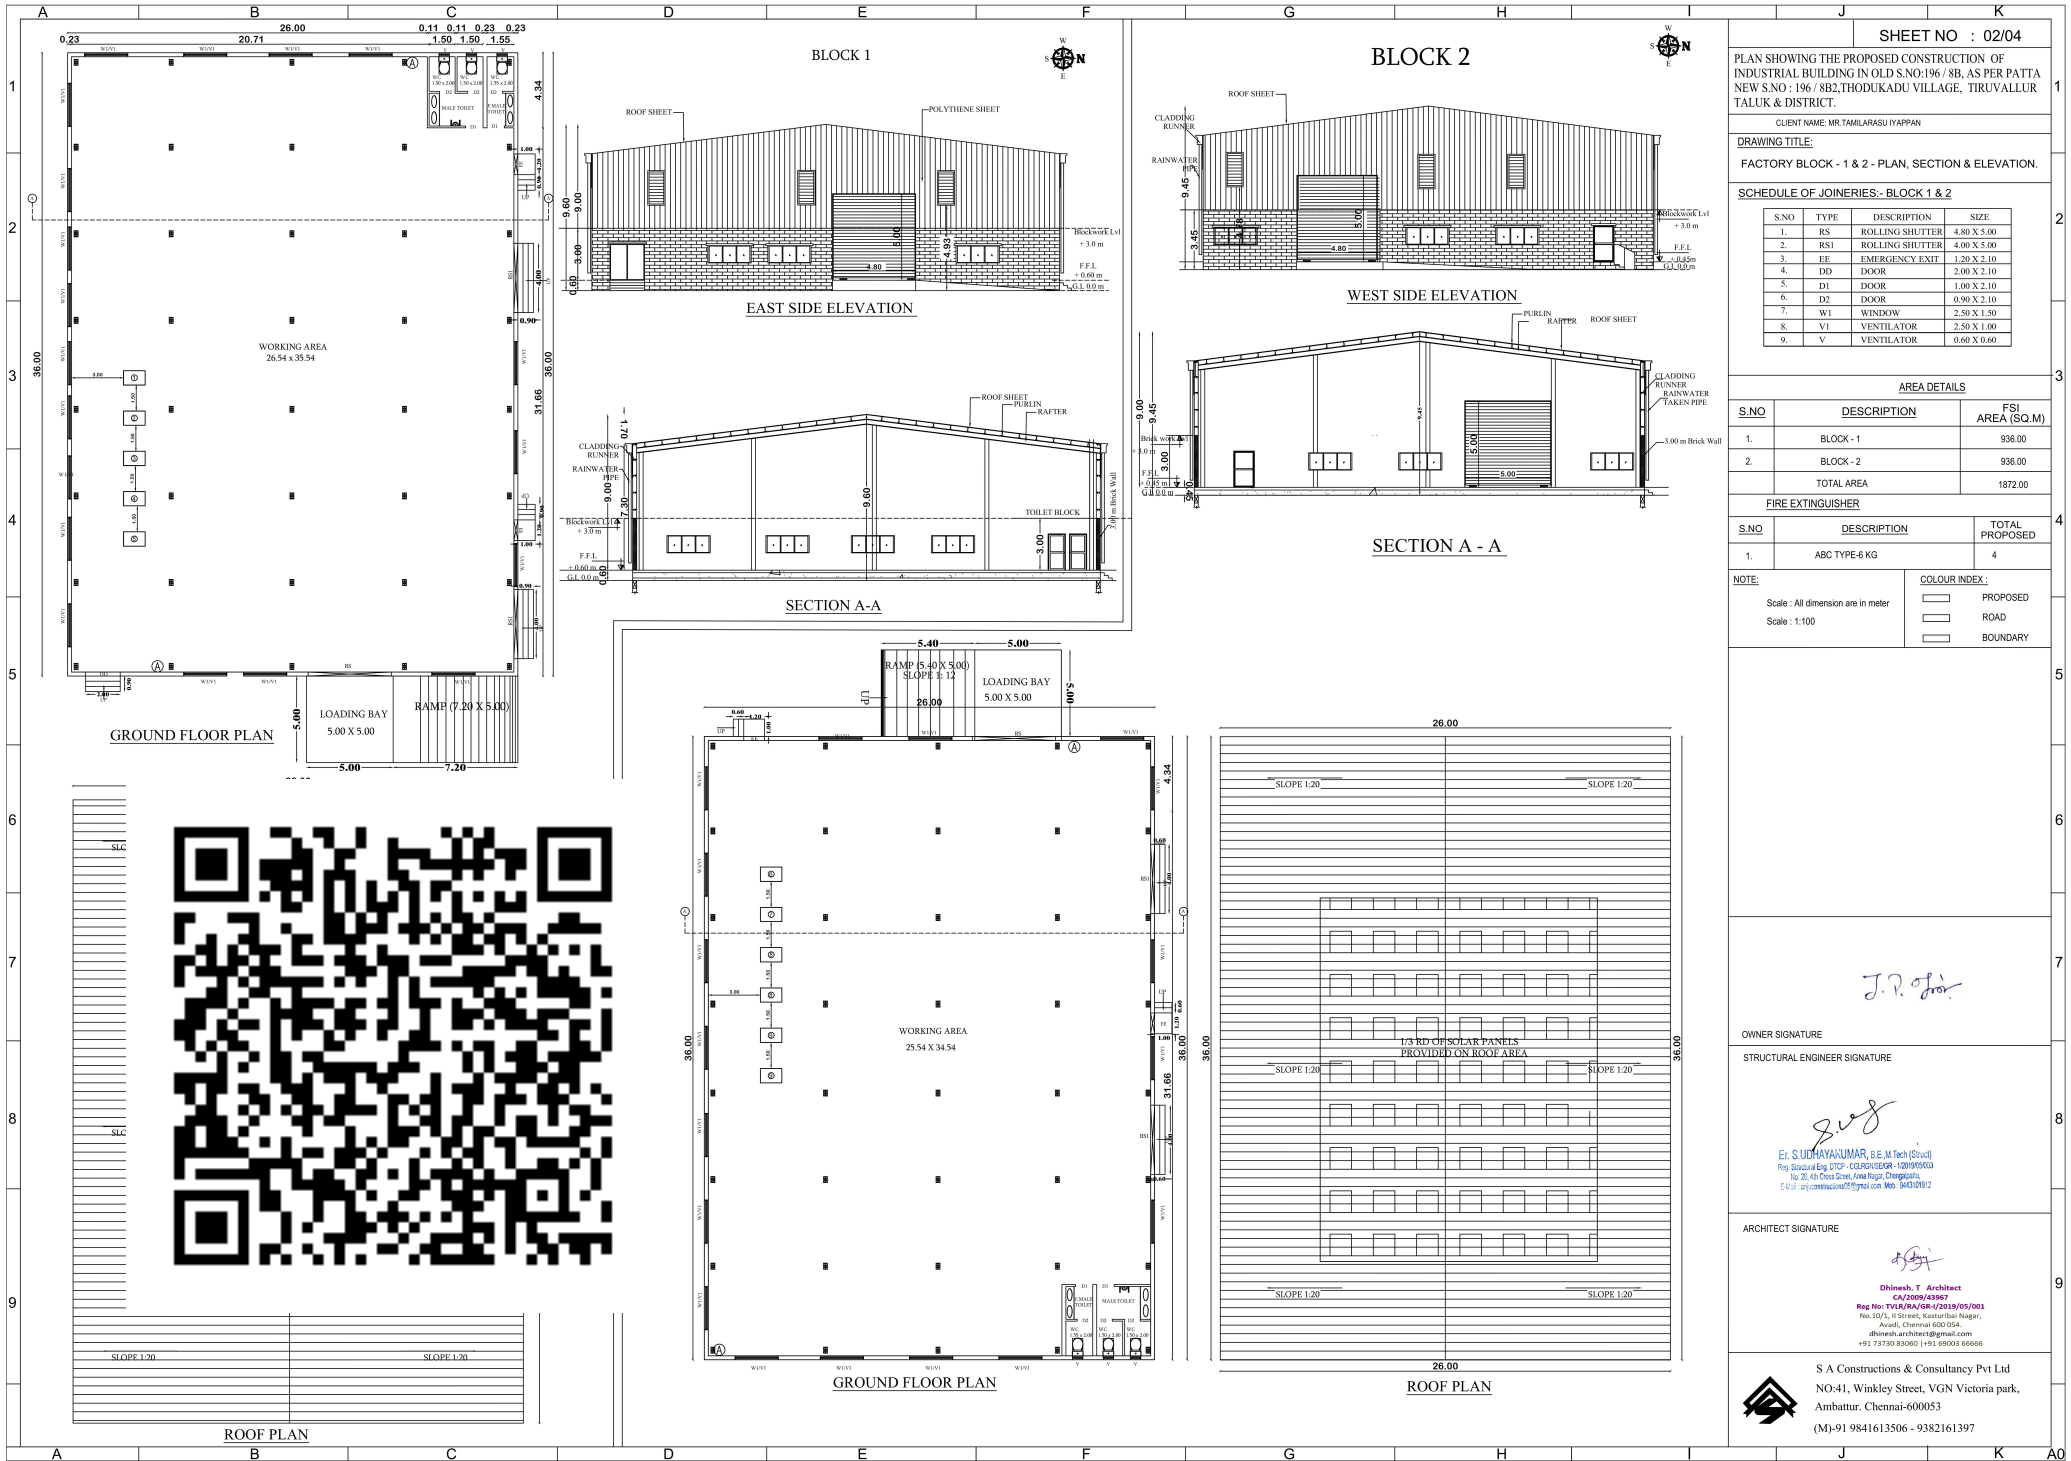

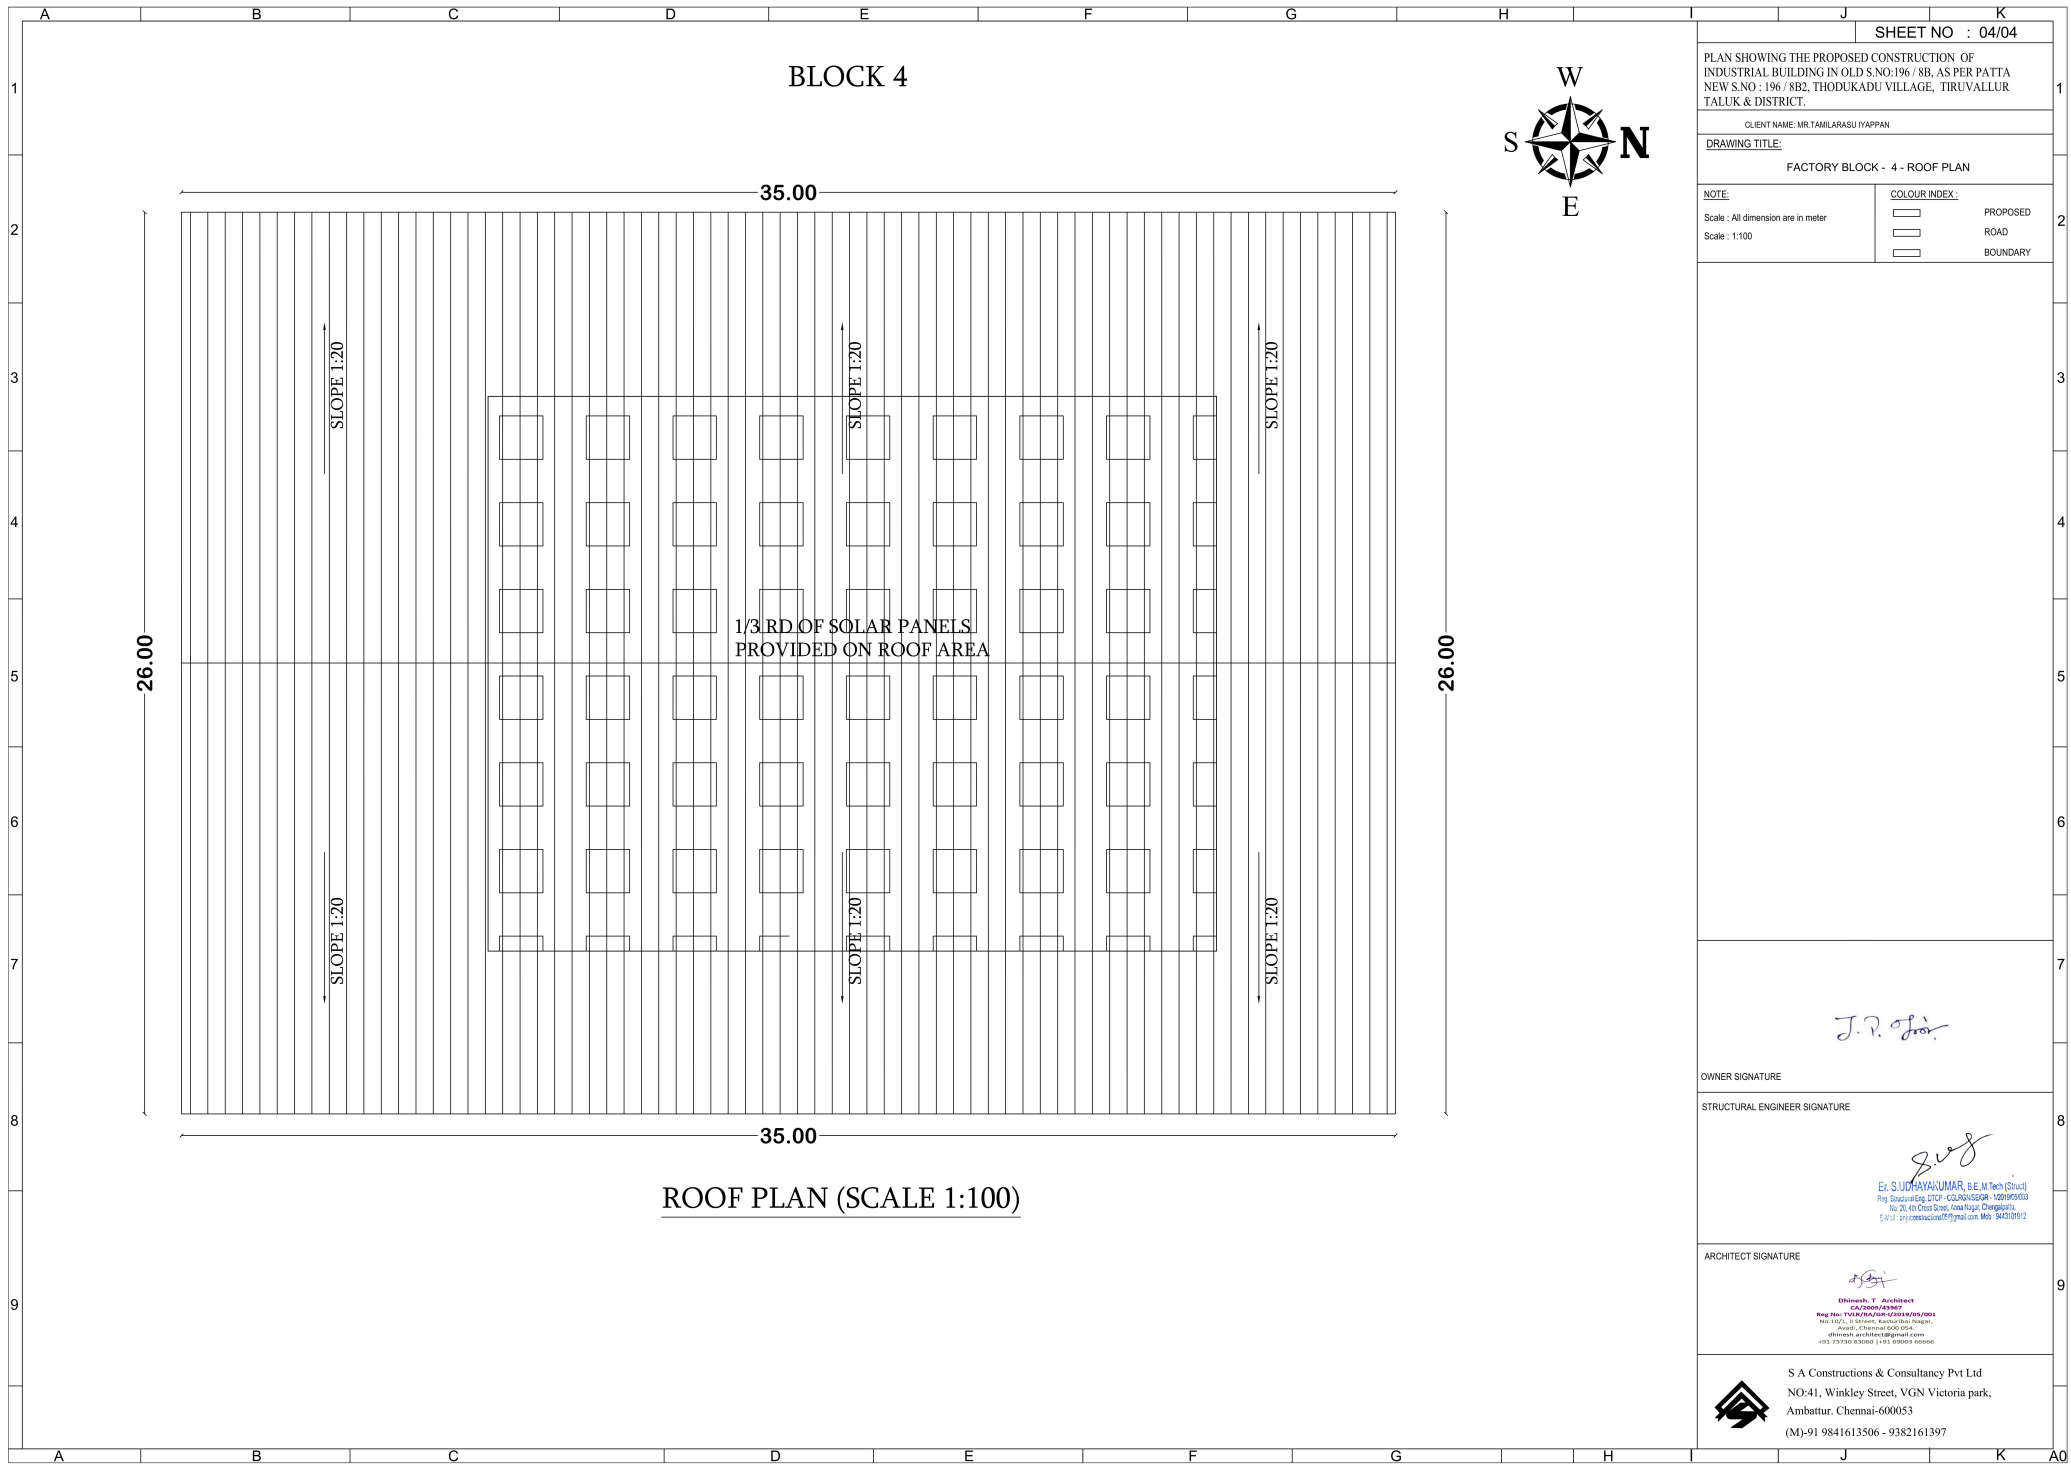

SHEET NO : 04/04

PLAN SHOWING THE PROPOSED CONSTRUCTION OF INDUSTRIAL BUILDING IN OLD S.NO:196 / 8B, AS PER PATTAN NEW S.NO : 196 / 8B2, THODUKADU VILLAGE, TIRUVALLUR TALUK & DISTRICT.

CLIENT NAME: MR.TAMILARASU IYAPPAN

DRAWING TITLE:

FACTORY BLOCK - 4 - ROOF PLAN

NOTE:

Scale : All dimension are in meter
Scale : 1:100

COLOUR INDEX :

☐ PROPOSED
☐ ROAD
☐ BOUNDARY

J. P. J.

OWNER SIGNATURE

STRUCTURAL ENGINEER SIGNATURE

S. S.

Dr. SUDHAKAR, B.E. (Struct)
Reg. Structural Eng. DTC - COIMBATUR
No. 25, 6th Cross Street, Anna Nagar, Coimbatore
E-Mail: ssc.construction@gmail.com Mob: 94303912

ARCHITECT SIGNATURE

D.

Dhinesh, T. Architect
Reg. No: TGA/RA/2018/2018/001/001
100-101, 1st Floor, Kanchi Road, Kanchi,
Tamil Nadu, India
dhinesh.architect@gmail.com
+91 73730 03000 | +91 99003 50000



S A Constructions & Consultancy Pvt Ltd
NO:41, Winkley Street, VGN Victoria park,
Ambattur, Chennai-600053
(M)-91 9841613506 - 9382161397

