
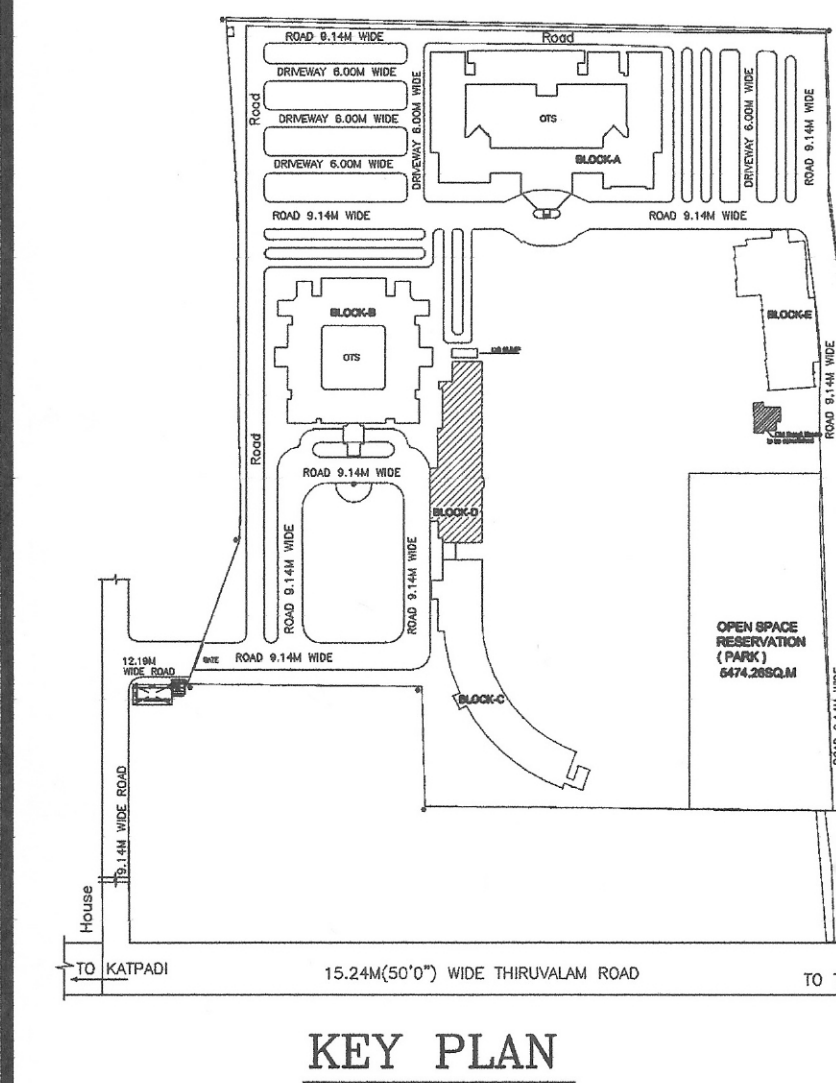
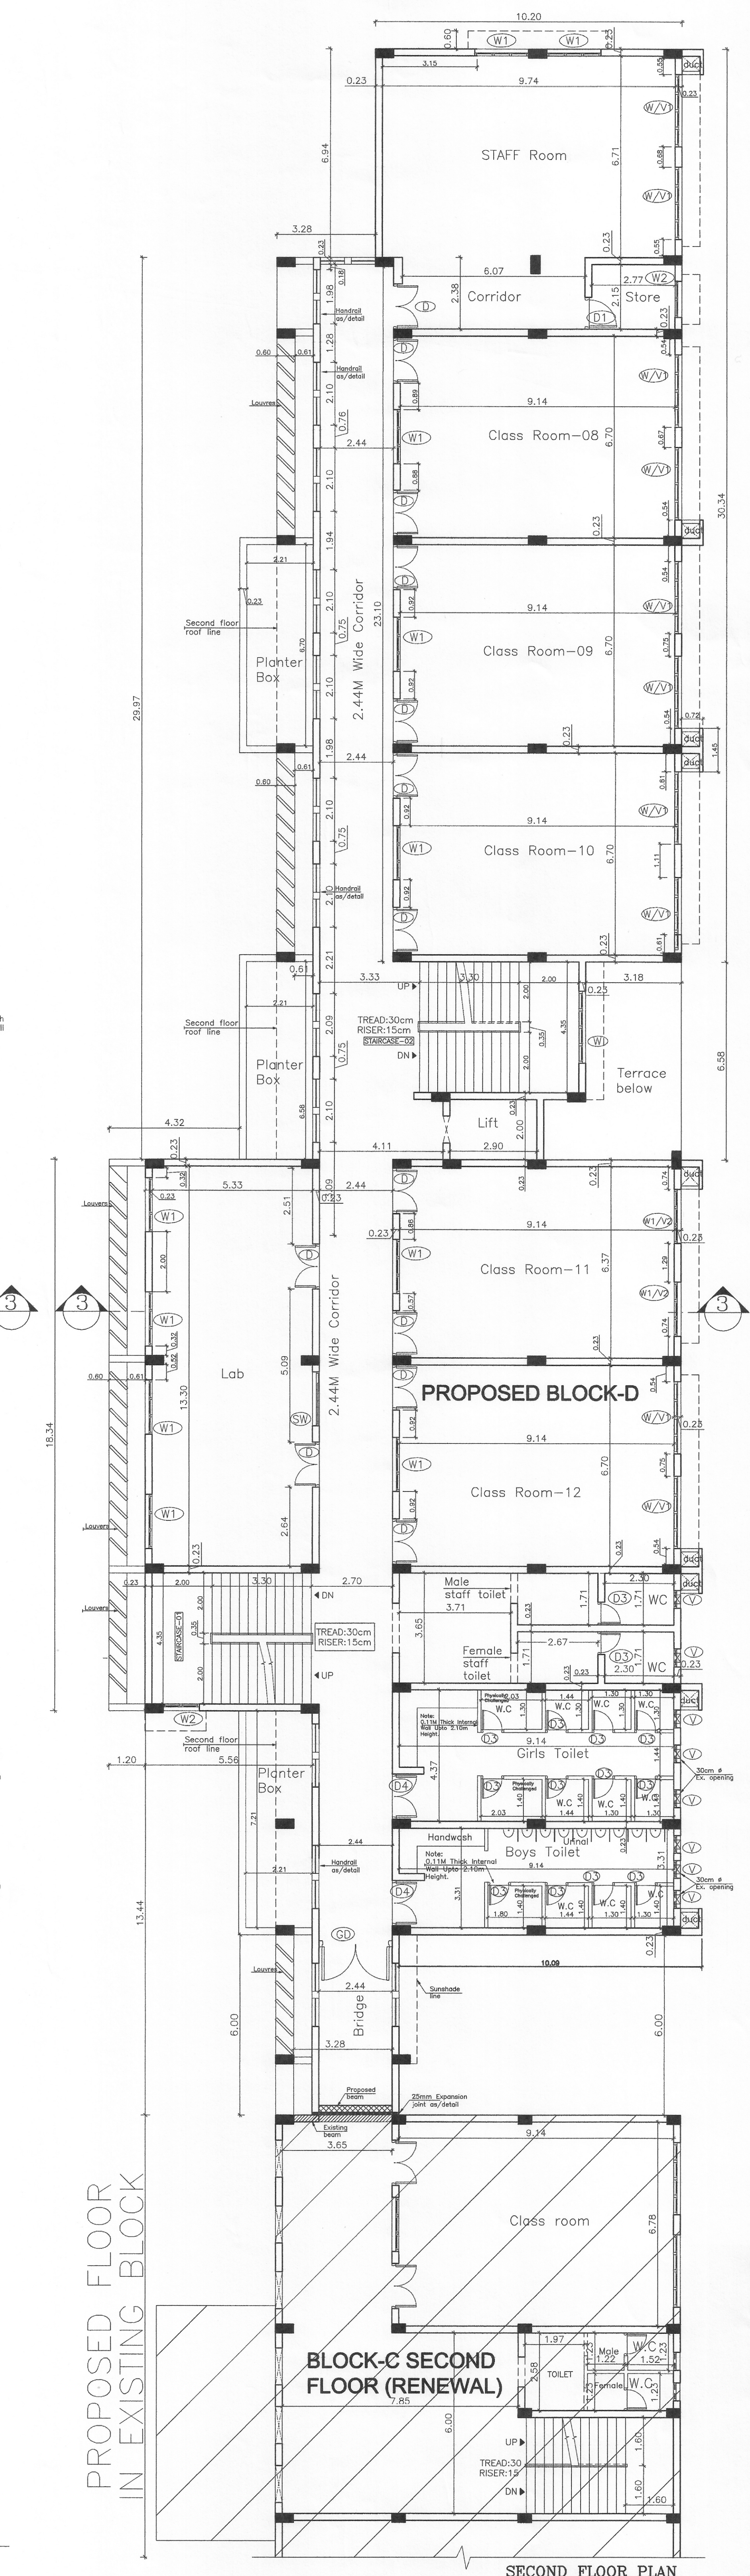
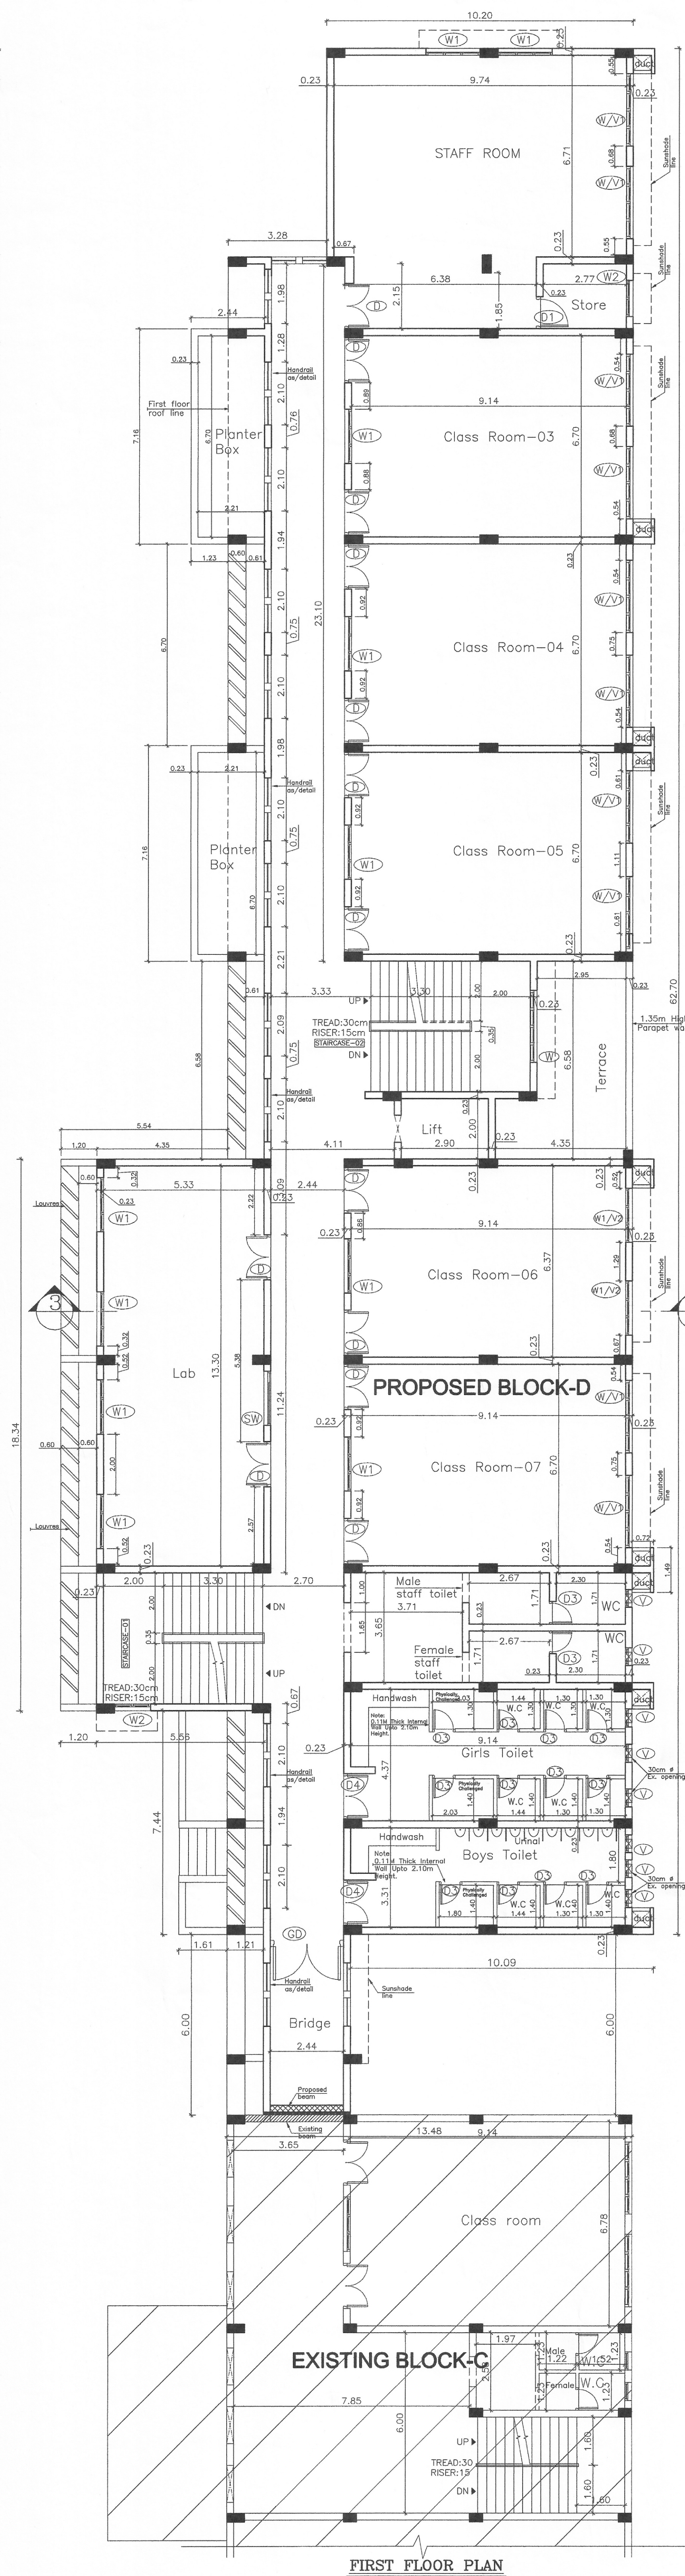


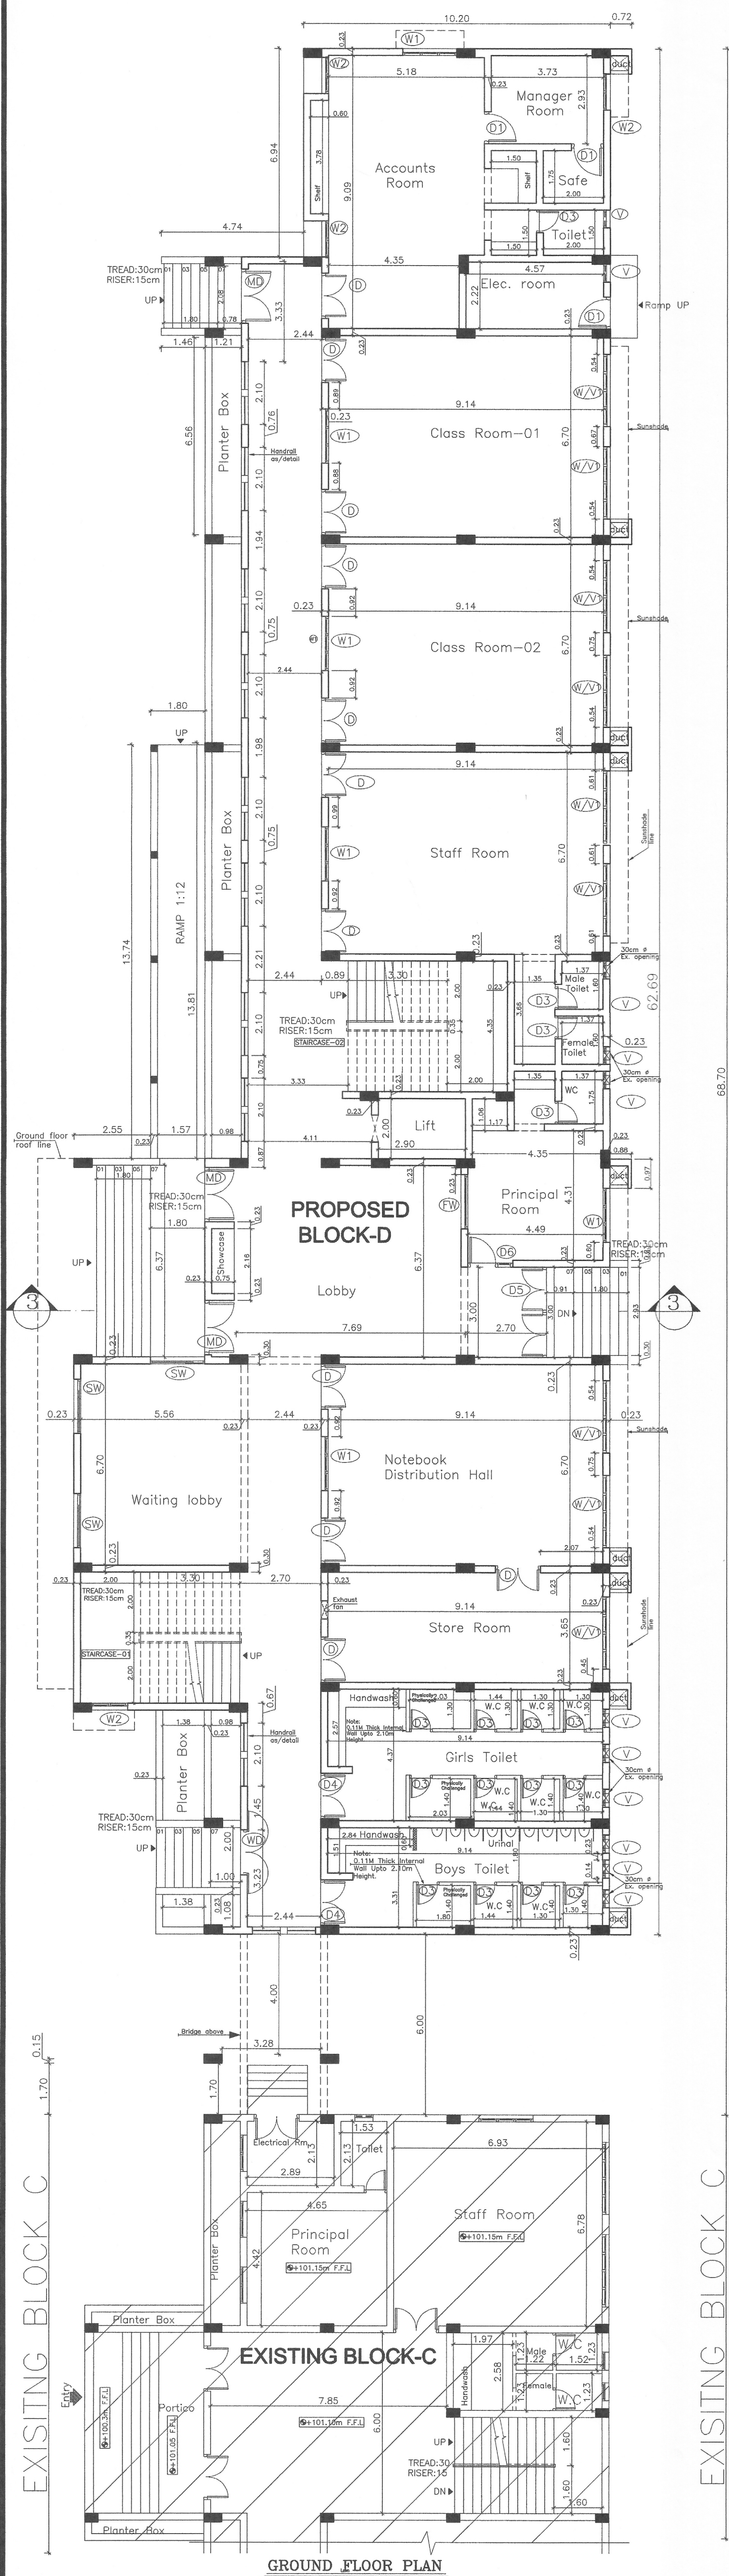

NO	WIDTH	HEIGHT	DESCRIPTION
D0	2.00	2.10	T.W. DOOR
D1	1.50	2.10	T.W. DOOR
D2	1.00	1.95	T.W. DOOR
D3	0.75	2.10	T.W. DOOR
D4	1.50	2.10	T.W. DOOR
D5	3.00	2.10	T.W. DOOR
D6	1.50	2.10	T.W. DOOR
D7	1.50	2.10	T.W. DOOR
D8	2.40	2.10	WOOD. GRILL DOOR
D9	1.80	1.80	T.W. FIXED WINDOW
D10	1.20	1.20	T.W. SLIDING WINDOW
D11	2.40	1.20	T.W. WINDOW
D12	1.80	1.20	T.W. WINDOW
D13	1.20	1.20	T.W. WINDOW
D14	0.60	0.60	T.W. VENTILATOR
D15	2.40	0.60	FIXED GLASS
D16	1.80	0.60	FIXED GLASS

- SPECIFICATIONS:**
- Foundation concrete in P.C.C. 1:4:8 with 0.0375m thk. with broken granite jelly.
 - For All R.C.C. Works M25 Grade Used
 - 0.23m. Thk. Brick work in C.M. 1:5.
 - 0.11m. Thk. Brick work in C.M. 1:4.
 - Plastering the ceiling and exposed concrete surface in C.M. 1:3.
 - Plastering the Walls in C.M. 1:4.
 - Weathering course in brick jelly lime concrete 0.075m thk average with flat tiles set in C.M. 1:3.
 - Flooring with hydraulic pressed mosaic tiles set in C.M. 1:4 and skirting 0.125 m height.
 - The Over Head Tank & Sump is scientifically sealed.

AREA STATEMENT	IN SQ.M.
GROUND FLOOR	937.00
FIRST FLOOR	943.00
SECOND FLOOR	951.79
HEADROOM (NON FS)	110.608
TOTAL FLOOR AREA	2942.39

SCALE: 1:200

ALL DIMENSIONS ARE IN METRES

LEGEND:

PROPOSED CONSTRUCTION SHOWN THUS

BOUNDARY SHOWN THUS

ROAD SHOWN THUS

SEWER LINE SHOWN THUS

WATER LINE SHOWN THUS

JOB TITLE :
PLAN SHOWING THE EXISTING & PROPOSED PROPOSED ADDITIONAL SCHOOL BLOCK FOR SHRISHTI VIDYASHRAM SCHOOL BRAMMAPURAM, KATPADI TALUK, VELLORE DISTRICT. BY "M/S. MAKHIA FOUNDATIONS"


AT SURVEY NOS: 344,343/1A,343/1B,343/1C, 343/1D,343/1E,343/2A, 343/2B, 343/3, 319/5A, 319/5B, 319/5C, 319/5D,319/5E, 319/5F, 342/1, 342/3, 342/4, 342/5, 342/6, 339/1A, 339/1C1, 339/1C2,339/1D, 339/1E, 339/1F, 339/2A, 339/2B,339/3A, 339/3B, 339/3C,339/5, 336/1,

OWNER:
For Ashwathy Properties

STRUCTURAL CONSULTANT :
S.DHILIPARAJAN, M.Sc.
LPA Consolator LPAS/05/18/07/07
Jeyarajaling Engineering Consultants Pvt Ltd
Second Floor, Plot No. 69A, New No. 31, 6th Cross
Street, Lalshani Nagar, Porur, Chennai-600116
Mob:9445452794 Mail: jhe_chennai@yahoo.co.in

LICENSED SURVEYOR:
S. DHILIPARAJAN, M.Sc.
ARCHITECT & INTERIOR DESIGNER
Council of Architecture Reg. No. CA027244
871, Vigneshwari, Second Main Road,
Kasturibai Nagar, Adyar, Chennai - 600 020.
Tel: 24411305, 24412764


ARCHITECTS:
BODHI KRUTHAK ARCHITECTS
ARCHITECTS & INTERIOR DESIGNERS,
8/1 VIDYARANYA SECOND MAIN ROAD,
KASTURIBAI NAGAR ADYAR,
CHENNAI - 600 020.
TEL: 24411305, 24412764.

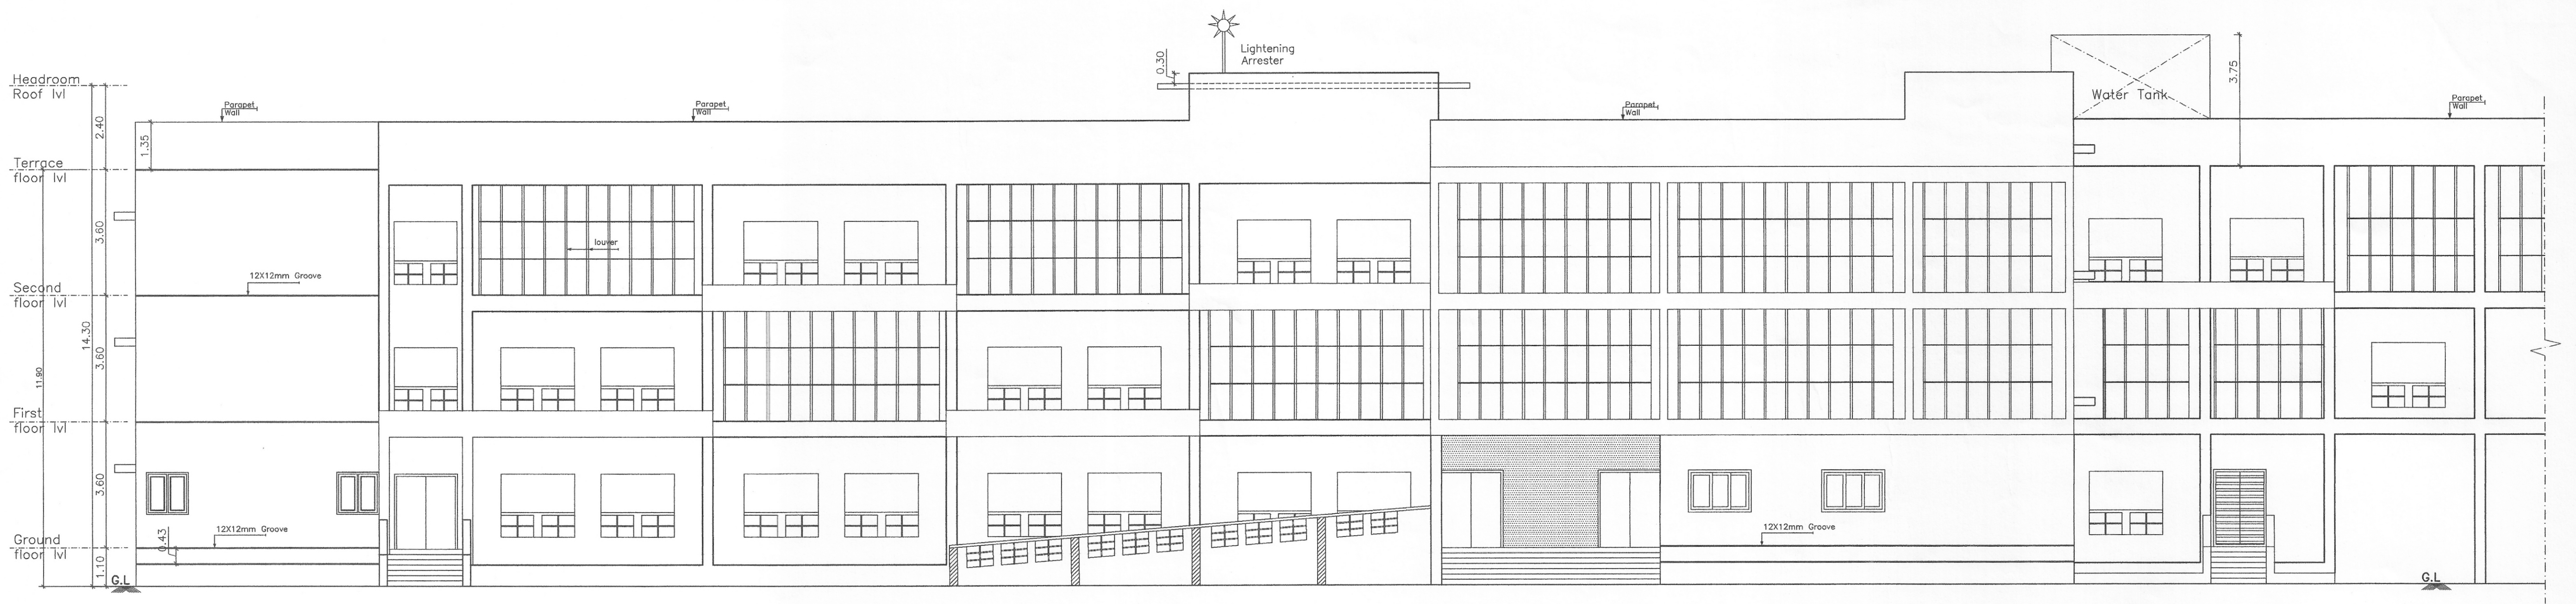

WEST ELEVATION




SECTION - 3-3

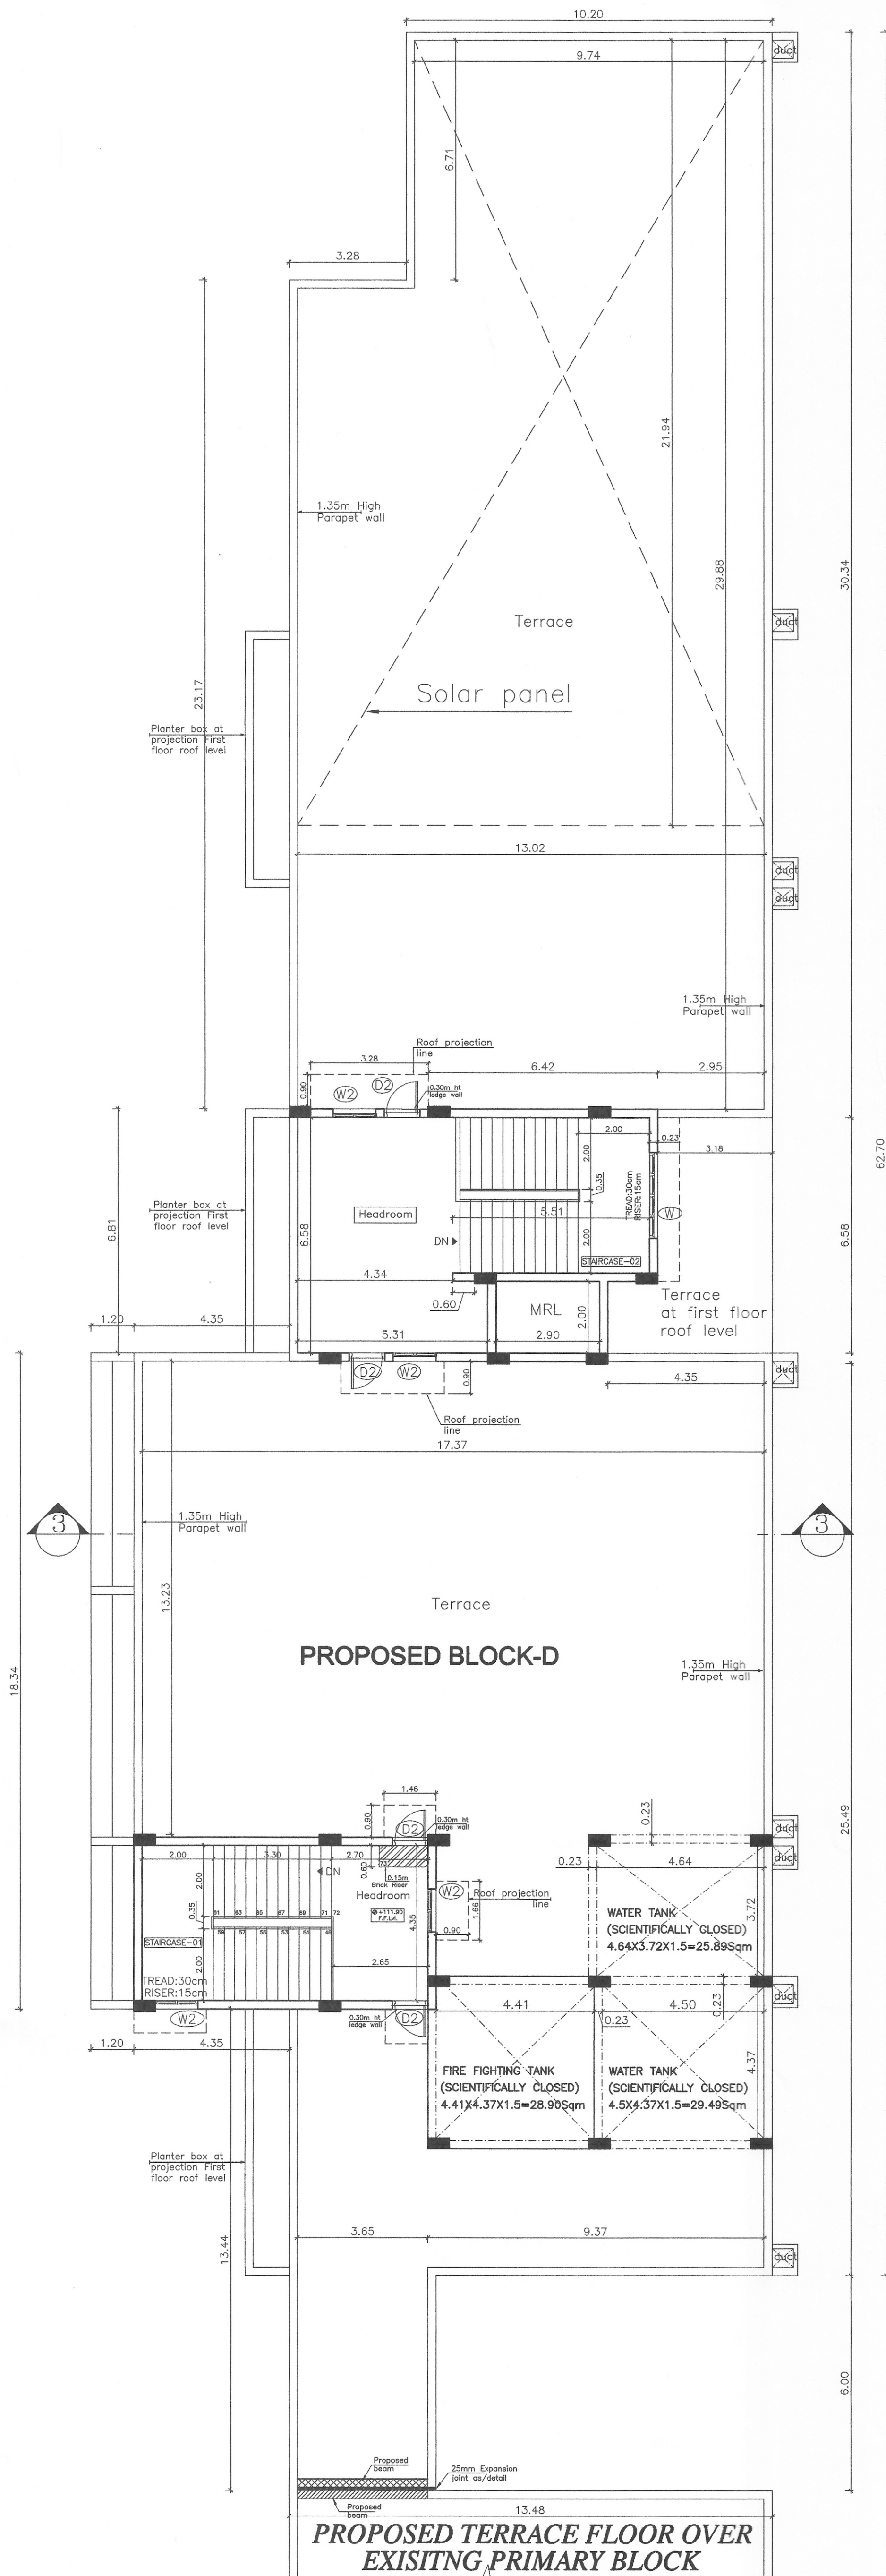

SOLAR PANEL AREA

Block D - Primary ext.

Required:
Terrace area excluding headroom - 757.872 sqm
1/3 rd area of Terrace area - 252.624 sqm
for solar panel
Provided area for solar panel - 262.944 sqm

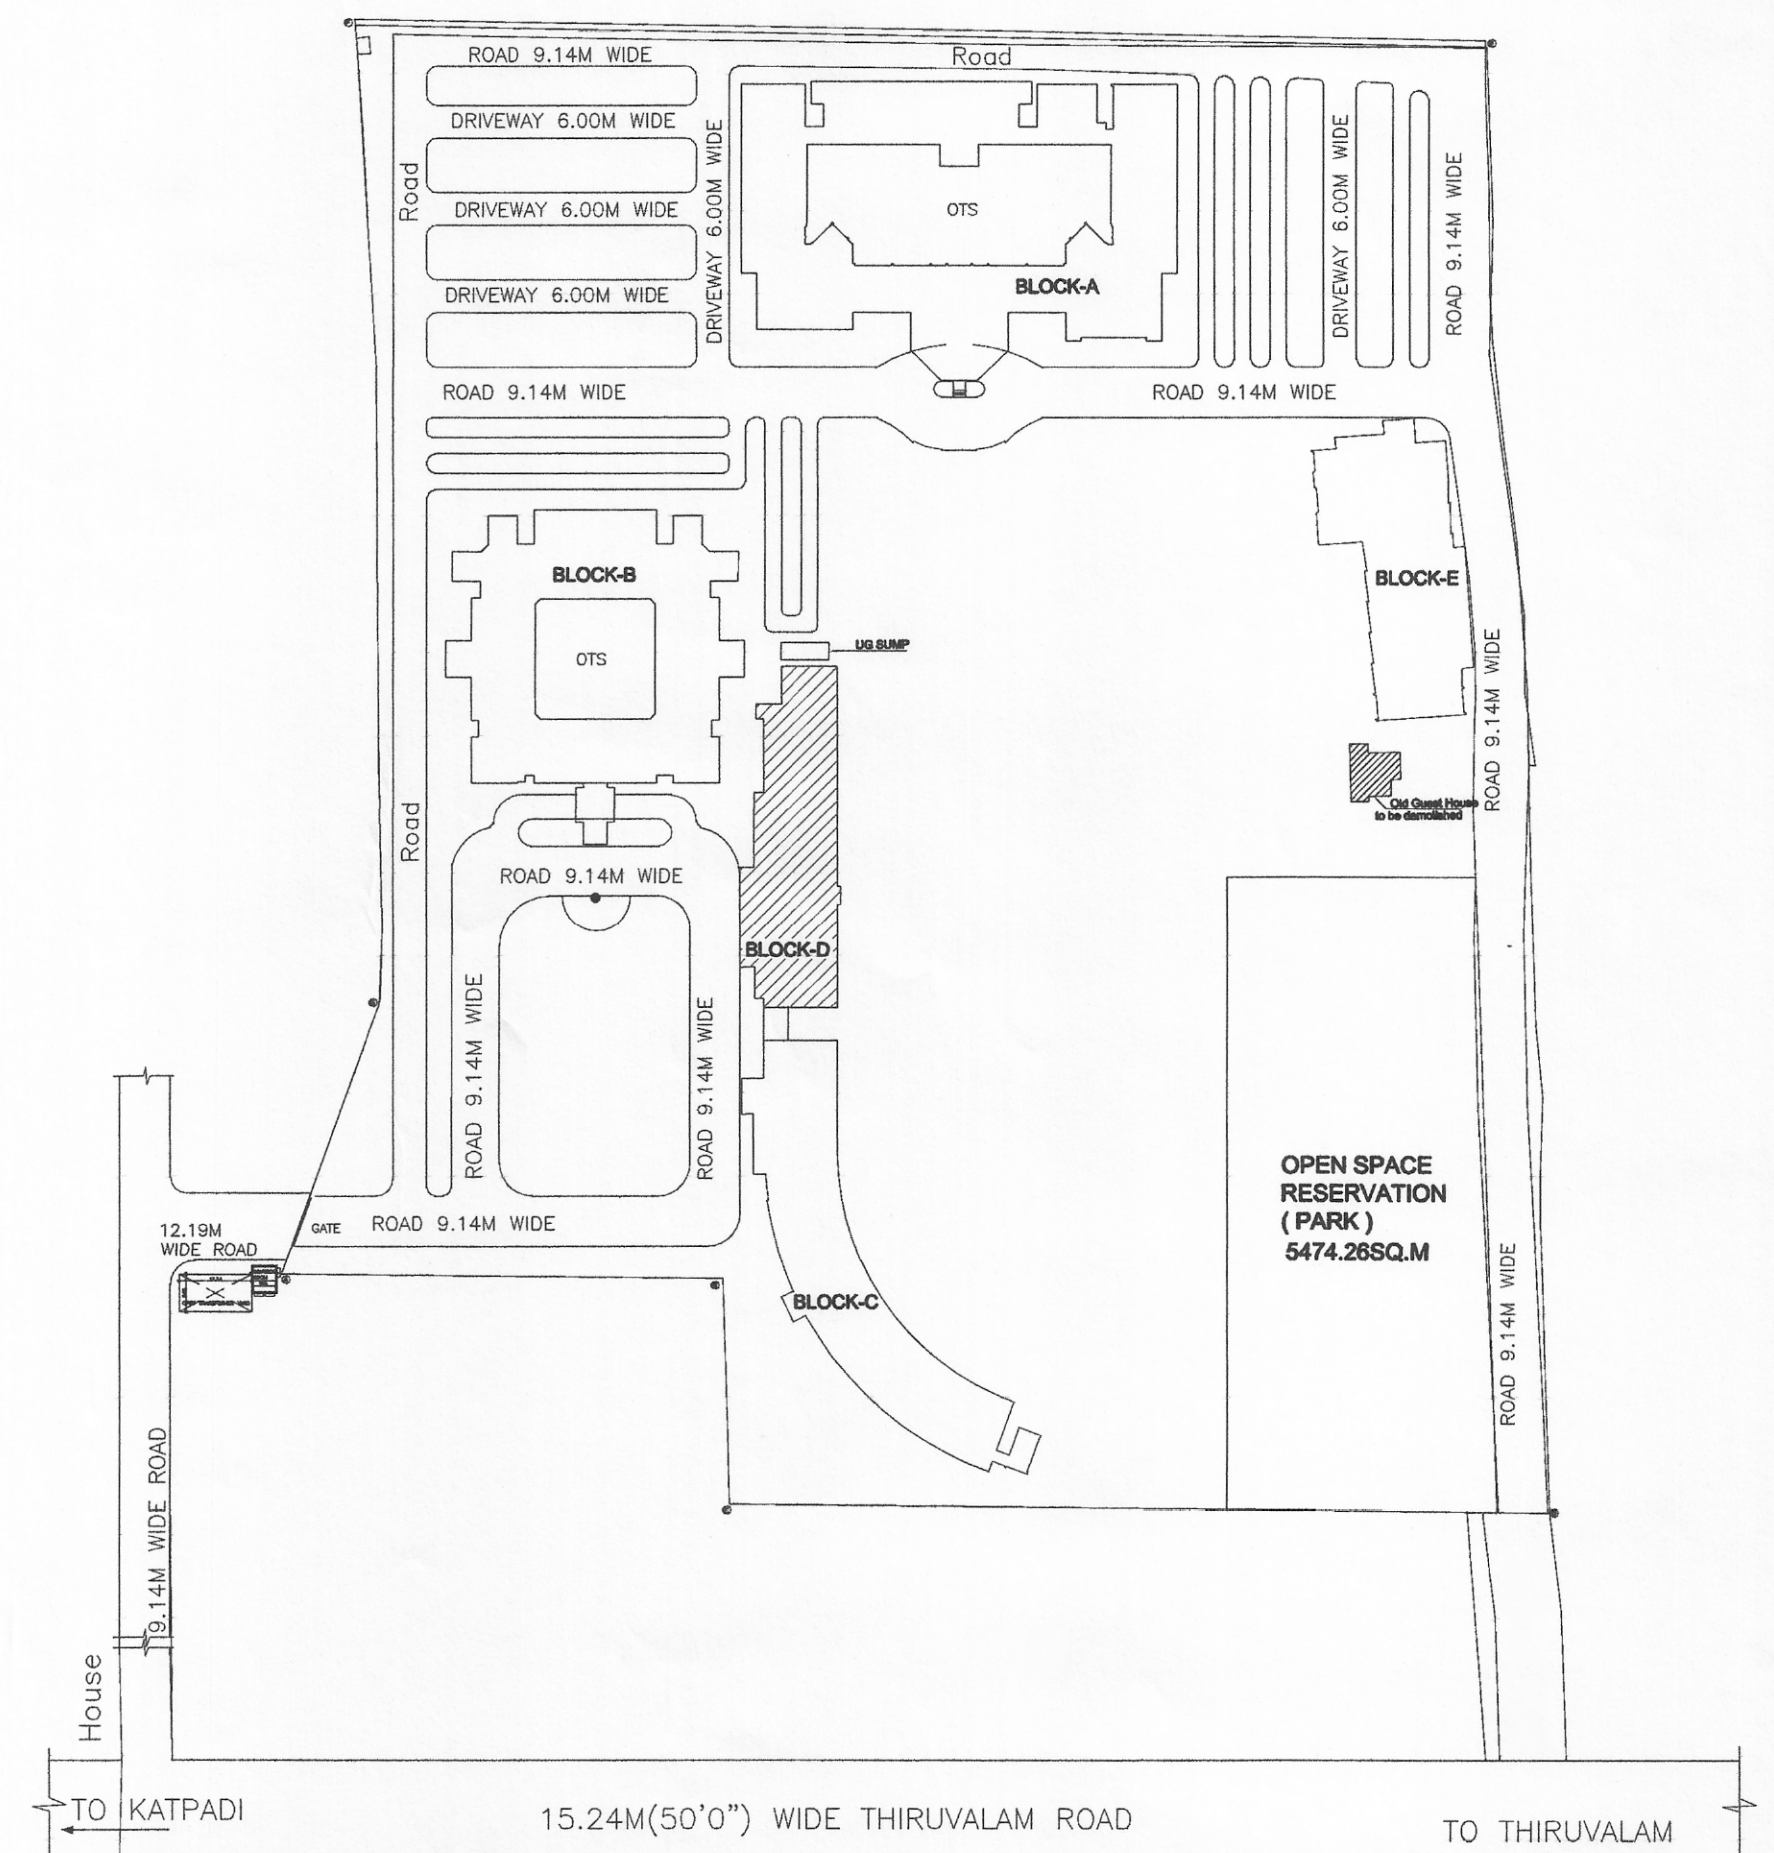

KEY PLAN

SCHEDULE OF JOINERY			
NO	WIDTH	HEIGHT	DESCRIPTION
D0	2.00	2.10	T.W. DOOR
D1	1.50	2.10	T.W. DOOR
D2	1.00	2.10	T.W. DOOR
D3	1.00	1.95	T.W. DOOR
D4	0.75	2.10	T.W. DOOR
D5	1.50	2.10	T.W. DOOR
D6	1.50	2.10	T.W. DOOR
WD	1.50	2.10	WOOD. GRILL DOOR
GD	2.44	2.10	WOOD. GRILL DOOR
FW	1.80	1.80	T.W. FIXED WINDOW
SW	1.80	1.20	T.W. SLIDING WINDOW
W	2.40	1.20	T.W. WINDOW
W1	1.80	1.20	T.W. WINDOW
W2	1.20	1.20	T.W. WINDOW
V	0.60	0.60	T.W. VENTILATOR
V1	2.40	0.60	FIXED GLASS
V2	1.80	0.60	FIXED GLASS

SPECIFICATIONS:

- Foundation concrete in P.C.C. 1:4:8 with 0.0375m thk. with broken granite jelly.
- For All R.C.C. Works M25 Grade Used
- 0.23m. Thk. Brick work in C.M. 1:5.
- 0.11m. Thk. Brick work in C.M. 1:4.
- Plastering the ceiling and exposed concrete surface in C.M. 1:3.
- Plastering the Walls in C.M. 1:4.
- Weathering course in brick jelly lime concrete 0.075m thk average with flat tiles set in C.M. 1:3.
- Flooring with hydraulic pressed mosaic tiles set in C.M. 1:4 and skirting 0.125 m height.
- The Over Head Tank & Sump is scientifically sealed.

AREA STATEMENT

	IN SQ.M.
GROUND FLOOR	937.00
FIRST FLOOR	943.00
SECOND FLOOR	951.79
TOTAL FLOOR AREA	2942.39
SCALE:	1:426-22
ALL DIMENSIONS ARE IN METRES	
LEGEND :	
PROPOSED CONSTRUCTION SHOWN THUS	
BOUNDARY SHOWN THUS	
ROAD SHOWN THUS	
SEWER LINE SHOWN THUS	
WATER LINE SHOWN THUS	

JOB TITLE :
PLAN SHOWING THE EXISTING & PROPOSED
PROPOSED ADDITIONAL SCHOOL BLOCK
FOR SHRISHTI VIDYASHRAM SCHOOL
SCHOOL BRAMMAPURAM, KATPADI
TALUK, VELLORE DISTRICT. BY
"M/S. MAKHJA FOUNDATIONS"
AT SURVEY NOS: 344,343/1A,343/1B,343/1C,
343/1D,343/1E,343/2A, 343/2B, 343/3,
319/5A, 319/5B, 319/5C, 319/5D,319/5E,
319/5F, 342/1, 342/3, 342/4, 342/5,
342/6, 339/1A, 339/1C1,
339/1C2,339/1D, 339/1E, 339/1F, 339/2A,
339/2B,339/3A, 339/3B, 339/3C,339/5,
336/1,

OWNER:

Shrishti Vidyashram Private Limited
S. WILLIAMSON, M. Arch., A.I.A.
Project & Interior Designer
Journal of Architecture Reg. No. CA627244
91, Vidyashram, Second Main Road,
Kannur Nagar, Adyar, Chennai - 600 020.
Tel: 24411305, 24412764

STRUCTURAL CONSULTANT :


S. WILLIAMSON, M. Arch., A.I.A.
LPA Consultants LP/REG-01/10/07/077
Jehovah's Engineering Consultants Pvt Ltd
Second Floor, Plot No. 48B, New No. 311, 6th Cross
Street, Lakshmi Nagar, Porur, Chennai-600116
Mob:9444024754 Mail: jlc_chennai@yahoo.co.in

LICENSED SURVEYOR:

S. WILLIAMSON, M. Arch., A.I.A.
Project & Interior Designer
Journal of Architecture Reg. No. CA627244
91, Vidyashram, Second Main Road,
Kannur Nagar, Adyar, Chennai - 600 020.
Tel: 24411305, 24412764

ARCHITECTS:

BODHI KRUTHAK ARCHITECTS
ARCHITECTS & INTERIOR DESIGNERS,
8/1 VIDYARANYA SECOND MAIN ROAD,
KASTURIBAI NAGAR ADYAR,
CHENNAI - 600 020.
TEL: 24411305, 24412764.

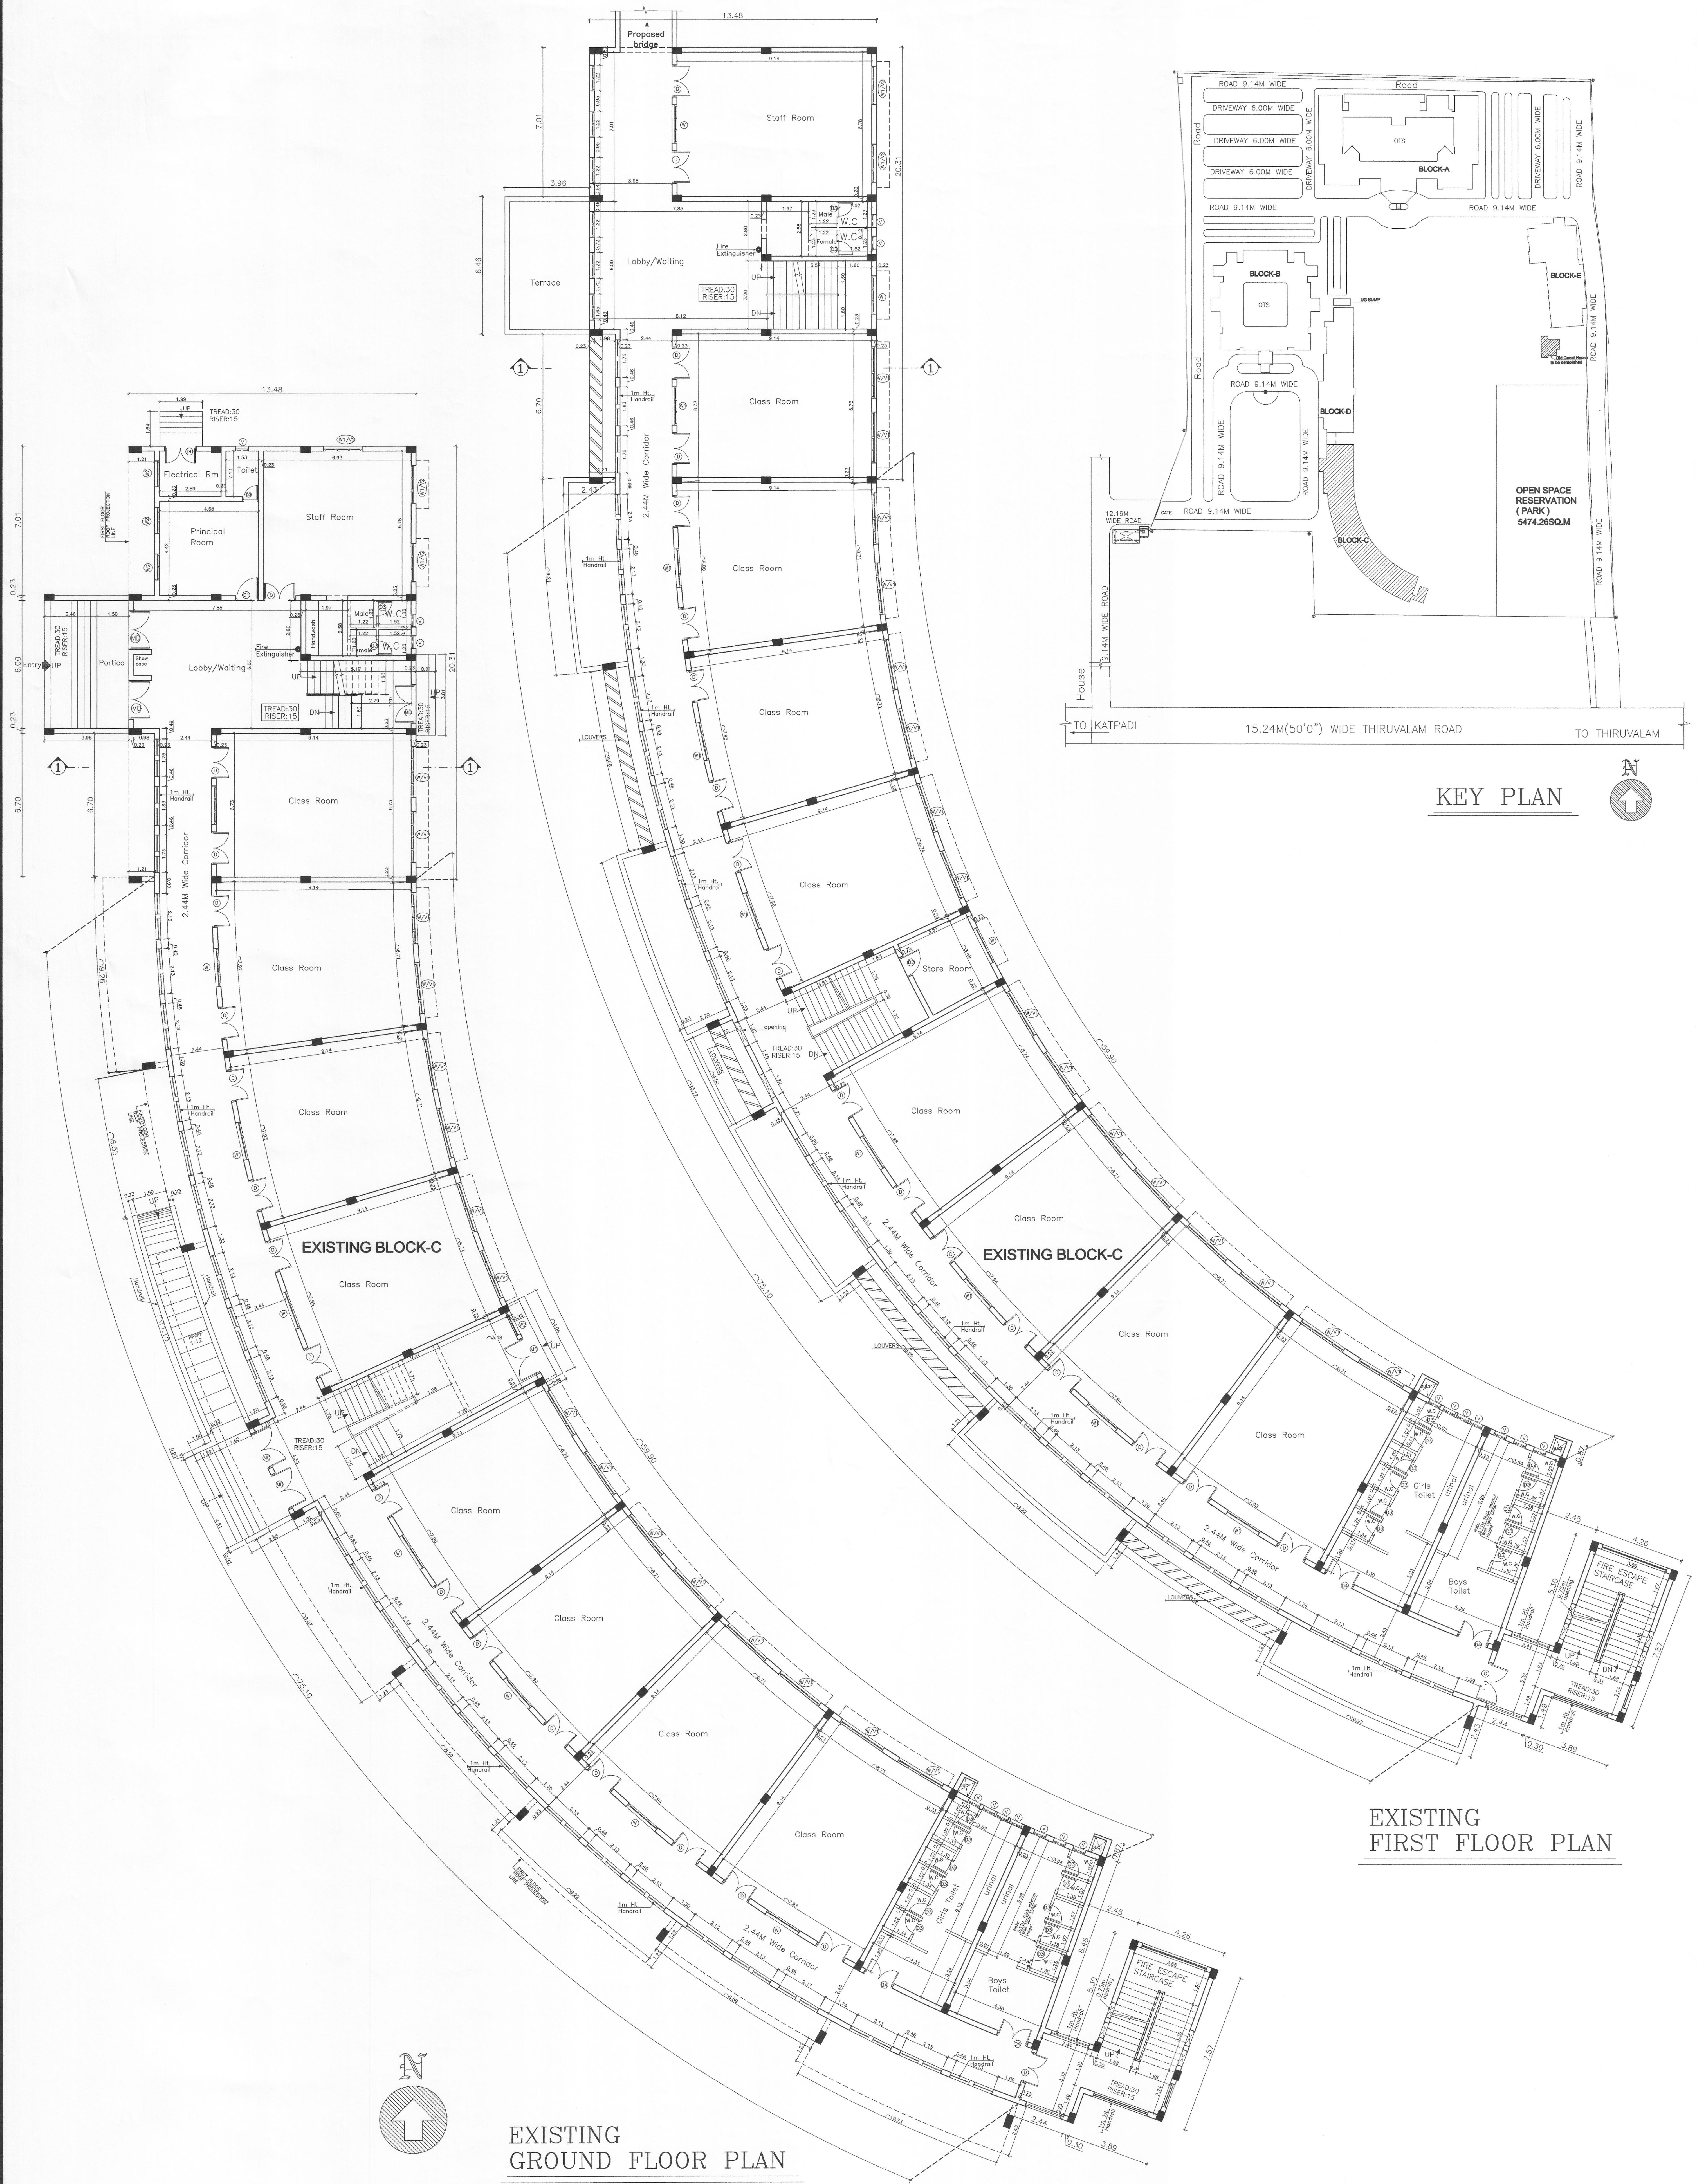

SCHEDULE OF JOINERY			
NO	WIDTH	HEIGHT	DESCRIPTION
MD	2.00	2.10	C.W. DOOR
D	1.50	2.10	C.W. DOOR
D1	1.06	2.10	C.W. DOOR
D2	1.06	1.95	C.W. DOOR
D3	0.75	2.10	C.W. DOOR
D4	1.50	2.10	C.W. DOOR
GD	1.50	2.10	GRILL DOOR
W	2.40	1.50	C.W. WINDOW
W1	1.80	1.50	C.W. WINDOW
W2	1.20	1.20	C.W. WINDOW
W3	1.80	1.20	C.W. WINDOW
V	0.60	0.90	C.W. VENTILATOR
V1	2.40	0.60	C.W. VENTILATOR
V2	1.80	0.60	C.W. VENTILATOR

- SPECIFICATIONS:**
- Foundation concrete in P.C.C. 1:4:8 with 0.0375m thk. with broken granite jelly.
 - For All R.C.C. Works M25 Grade Used
 - 0.23m. Thk. Brick work in C.M. 1:5.
 - 0.11m. Thk. Brick work in C.M. 1:4.
 - Plastering the ceiling and exposed concrete surface in C.M. 1:3.
 - Plastering the Walls in C.M. 1:4.
 - Weathering course in brick jelly lime concrete 0.075m thk average with flat tiles set in C.M. 1:3.
 - Flooring with hydraulic pressed mosaic tiles set in C.M. 1:4 and skirting 0.125 m height.
 - The Over Head Tank & Sump is scientifically sealed.

AREA STATEMENT	IN SQ.M.
GROUND FLOOR (Existing)	1122.21
FIRST FLOOR (Existing)	1130.39
SECOND FLOOR (Renewal)	1130.39
Headroom(Renewal)N/F	118.46
TOTAL FLOOR AREA	3501.45
SCALE:	1/250
ALL DIMENSIONS ARE IN METRES	
LEGEND :	
PROPOSED CONSTRUCTION SHOWN THUS	
BOUNDARY SHOWN THUS	
ROAD SHOWN THUS	
SEWER LINE SHOWN THUS	
WATER LINE SHOWN THUS	

JOB TITLE :
PLAN SHOWING THE EXISTING & PROPOSED
PROPOSED ADDITIONAL SCHOOL BLOCK
FOR SHRISHTH VIDYASHRAM SCHOOL
SCHOOL BRAMMAPURAM, KATPADI
TALUK, VELLORE DISTRICT. BY
M/S. MAKHUA FOUNDATIONS
AT SURVEY NOS: 344,343/1A,343/1B,343/1C,
343/1D,343/1E,343/2A, 343/2B, 343/3,
319/5A, 319/5B, 319/5C, 319/5D,319/5E,
319/5F, 342/1, 342/3, 342/4, 342/5,
342/6, 339/1A, 339/1C1,
339/1C2,339/1D, 339/1E, 339/1F, 339/2A,
339/2B,339/3A, 339/3B, 339/3C,339/5,
336/1,

OWNER:
For Ashwarya Properties Private Limited
(Signature)
S.D. LIPARAJAN, M.E.
UPN Consultants Private Limited
Architectural Engineering Consultants Pvt Ltd,
Second Floor, Plot No. 40A, New No. 31, 6th Cross
Street, Lakshmi Nagar, Porur, Chennai-600116
Mob:9445241754 Mail: jpc_chennai@yahoo.co.in


LICENSED SURVEYOR:
S. D. LIPARAJAN, M.E.
ARCHITECTS & INTERIOR DESIGNERS
Council of Architects Reg. No: CA-007-14
871, Vigneshwara, Second Main Road,
Hasthikall Nagar, Adyar, Chennai - 600 020
Tel: 24411305, 24412764

ARCHITECTS:
BODHI KRUTHAK ARCHITECTS
ARCHITECTS & INTERIOR DESIGNERS,
8/1 VIDYARANYA SECOND MAIN ROAD,
KASTURIBAI NAGAR ADYAR,
CHENNAI - 600 020.
TEL: 24411305, 24412764.


3/7



WEST ELEVATION

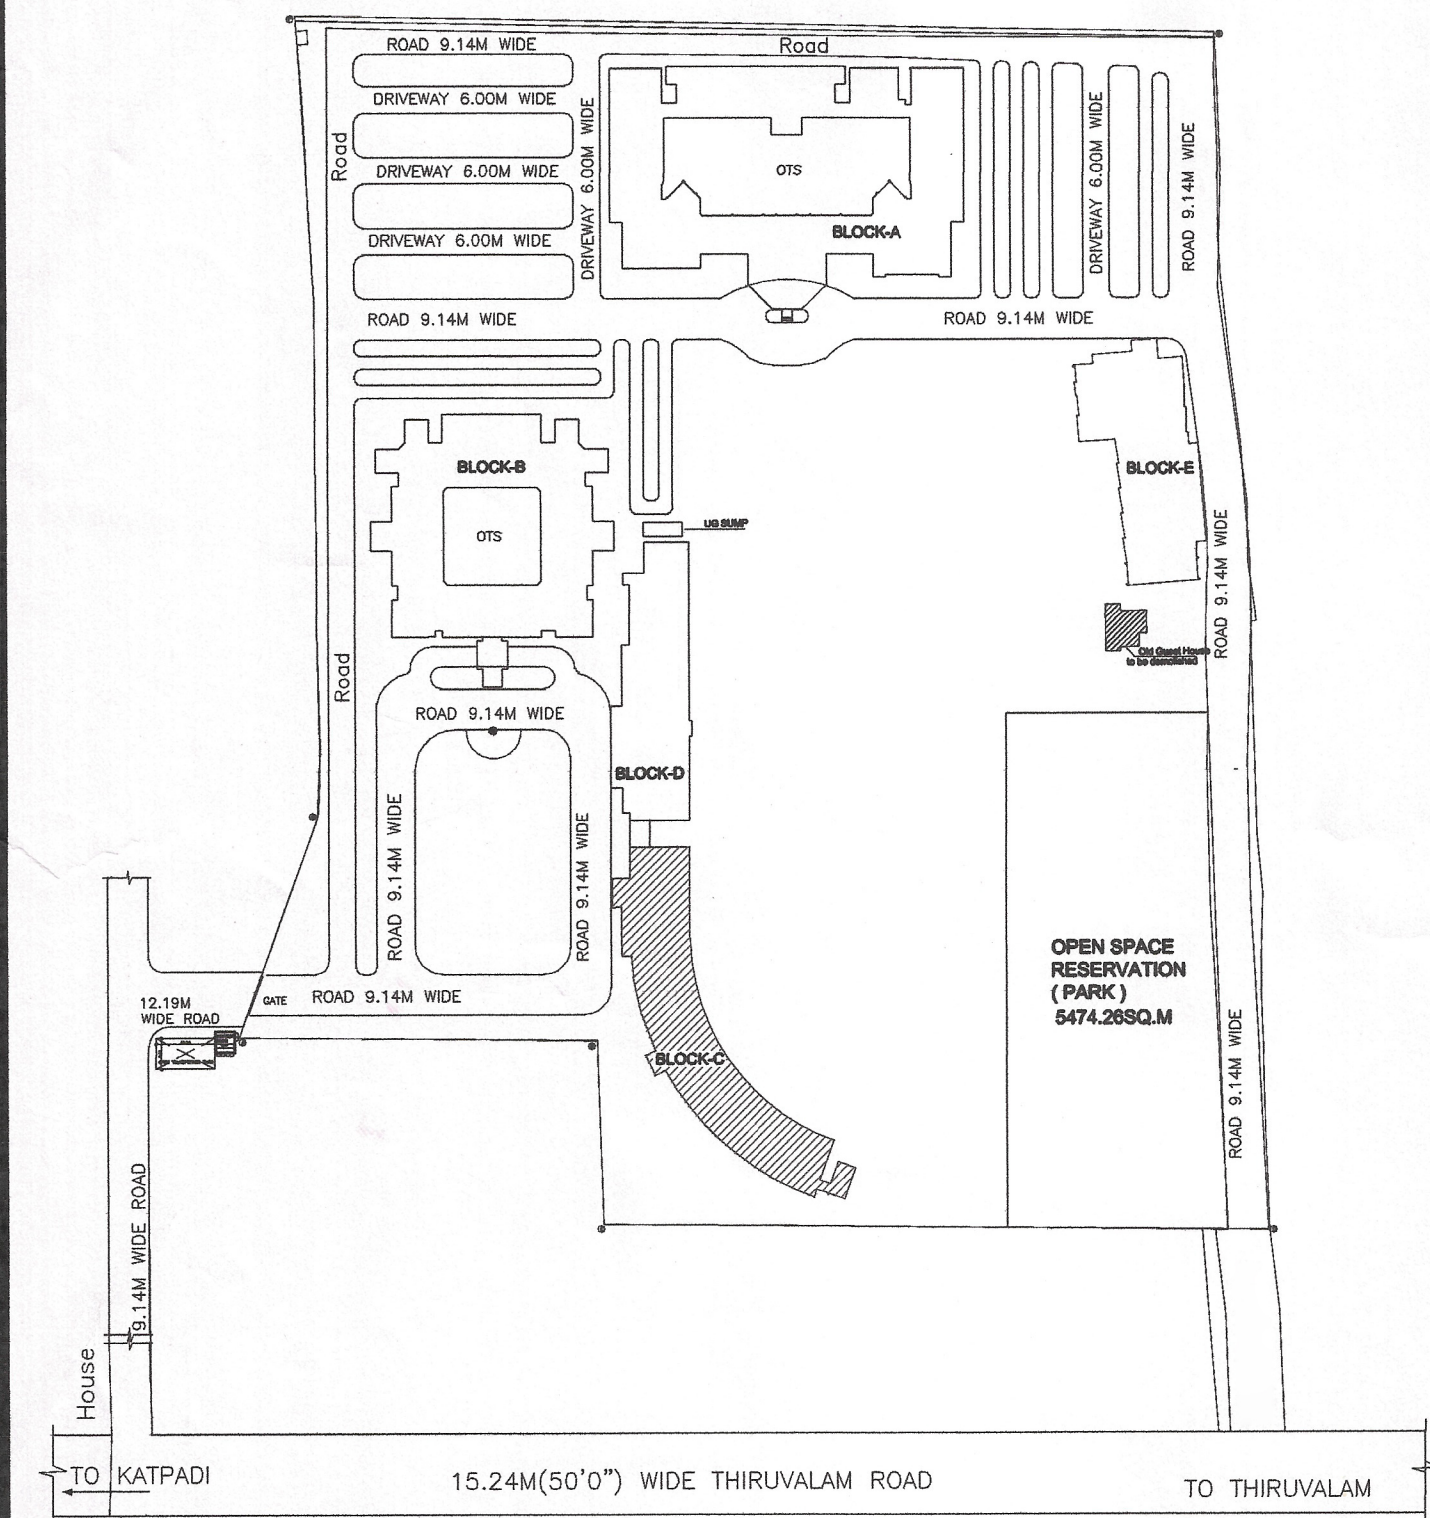

KEY PLAN

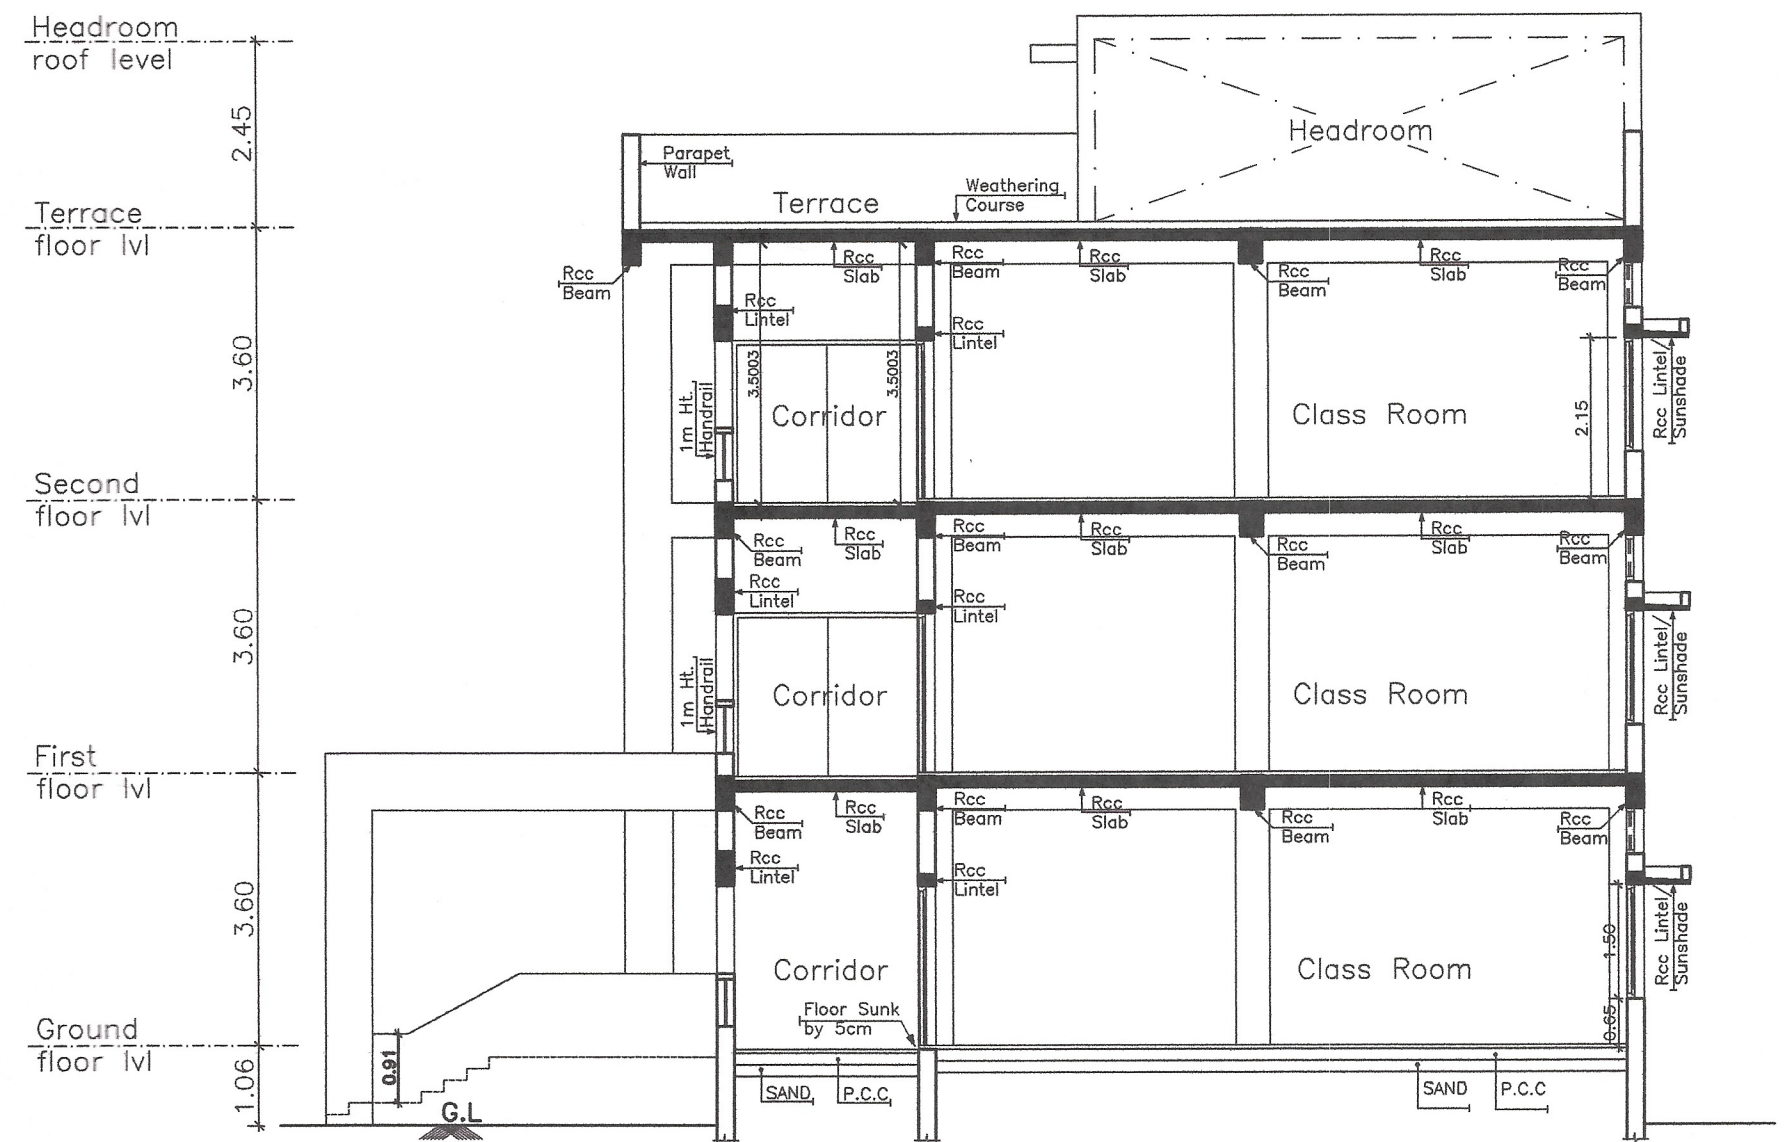

SECTION '1-1'



SCHEDULE OF JOINERY			
NO	WIDTH	HEIGHT	DESCRIPTION
MD	2.00	2.10	C.W DOOR
D	1.50	2.10	C.W DOOR
D1	1.06	2.10	C.W DOOR
D2	1.06	1.95	C.W DOOR
D3	0.75	2.10	C.W DOOR
D4	1.50	2.10	C.W DOOR
GD	1.50	2.10	GRILL DOOR
W	2.40	1.50	C.W WINDOW
W1	1.80	1.50	C.W WINDOW
W2	1.20	1.20	C.W WINDOW
W3	1.80	1.20	C.W WINDOW
V	0.60	0.90	C.W VENTILATOR
V1	2.40	0.60	C.W VENTILATOR
V2	1.80	0.60	C.W VENTILATOR

SPECIFICATIONS:

- Foundation concrete in P.C.C. 1:4:8 with 0.0375m thk. with broken granite jelly.
- For All R.C.C. Works M25 Grade Used
- 0.23m. Thk. Brick work in C.M. 1:5.
- 0.11m. Thk. Brick work in C.M. 1:4.
- Plastering the ceiling and exposed concrete surface in C.M. 1:3.
- Plastering the Walls in C.M. 1:4.
- Weathering course in brick jelly lime concrete 0.075m thk average with flat tiles set in C.M. 1:3.
- Flooring with hydraulic pressed mosaic tiles set in C.M. 1:4 and skirting 0.125 m height.
- The Over Head Tank & Sump is scientifically sealed.

AREA STATEMENT

	IN SQ.M.
GROUND FLOOR (Existing)	1122.21
FIRST FLOOR (Existing)	1130.39
SECOND FLOOR (Renewal)	1130.39
Headroom(Renewal)(NON FSI)	118.46
TOTAL FLOOR AREA	3501.45

SCALE: 1:426-22

ALL DIMENSIONS ARE IN METRES

LEGEND :

PROPOSED CONSTRUCTION SHOWN THUS	
BOUNDARY SHOWN THUS	
ROAD SHOWN THUS	
SEWER LINE SHOWN THUS	
WATER LINE SHOWN THUS	


JOB TITLE :

PLAN SHOWING THE EXISTING & PROPOSED PROPOSED ADDITIONAL SCHOOL BLOCK FOR SHRISHTI VIDYASHRAM SCHOOL SCHOOL BRAMMAPURAM, KATPADI TALUK, VELLORE DISTRICT. BY "M/S. MAKHIJA FOUNDATIONS" AT SURVEY NOS: 344,343/1A,343/1B,343/1C, 343/1D,343/1E,343/2A, 343/2B, 343/3, 319/5A, 319/5B, 319/5C, 319/5D,319/5E, 319/5F, 342/1, 342/3, 342/4, 342/5, 342/6, 339/1A, 339/1C1, 339/1C2,339/1D, 339/1E, 339/1F, 339/2A, 339/2B,339/3A, 339/3B, 339/3C,339/5, 336/1,

OWNER:

For Aishwarya Properties Private Limited

[Signature]
Authorised Signatory

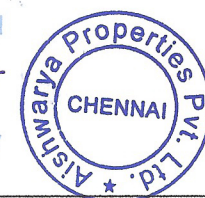

STRUCTURAL CONSULTANT :

S.DHILIPARAJAN, M.E.

LPA Coimbatore LPA/SE/GR-119/07/077
Jehovahking Engineering Consultants Pvt Ltd.,
Second Floor, Plot No. 49/A, New No. 3/1, 6th Cross
Street, Lakshmi Nagar, Porur, Chennai-600116.
Mob:9444024764 Mail: jkc_chennai@yahoo.co.in

LICENSED SURVEYOR

[Signature]
S. MANIAM, M.Arch., A.I.A.
ARCHITECT & INTERIOR DESIGNER
Council of Architecture Reg. No: CA/627244
8/1, Vidyaranya, Second Main Road,
Kasturibai Nagar, Adyar, Chennai - 600 020.
Tel: 24411305, 24412764

ARCHITECTS:

BODHI KRUTHAK ARCHITECTS


ARCHITECTS & INTERIOR DESIGNERS,
8/1 VIDYARANYA SECOND MAIN ROAD,
KASTURIBAI NAGAR ADYAR,
CHENNAI - 600 020.
TEL: 24411305, 24412764.

5/7


A:\DD\426-22\PPAD-02




ELEVATION

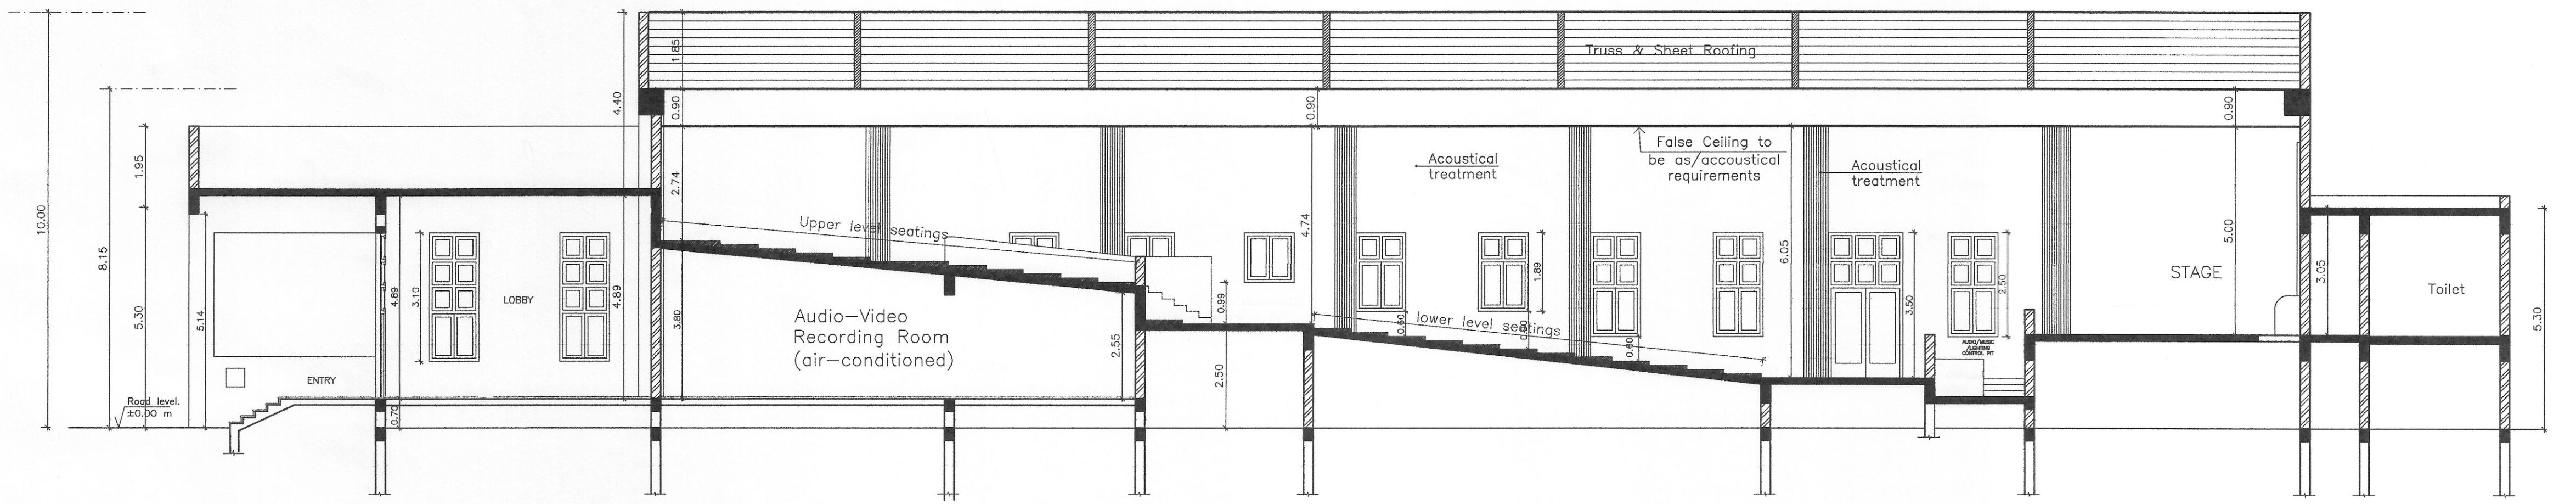


SECTION 3-3

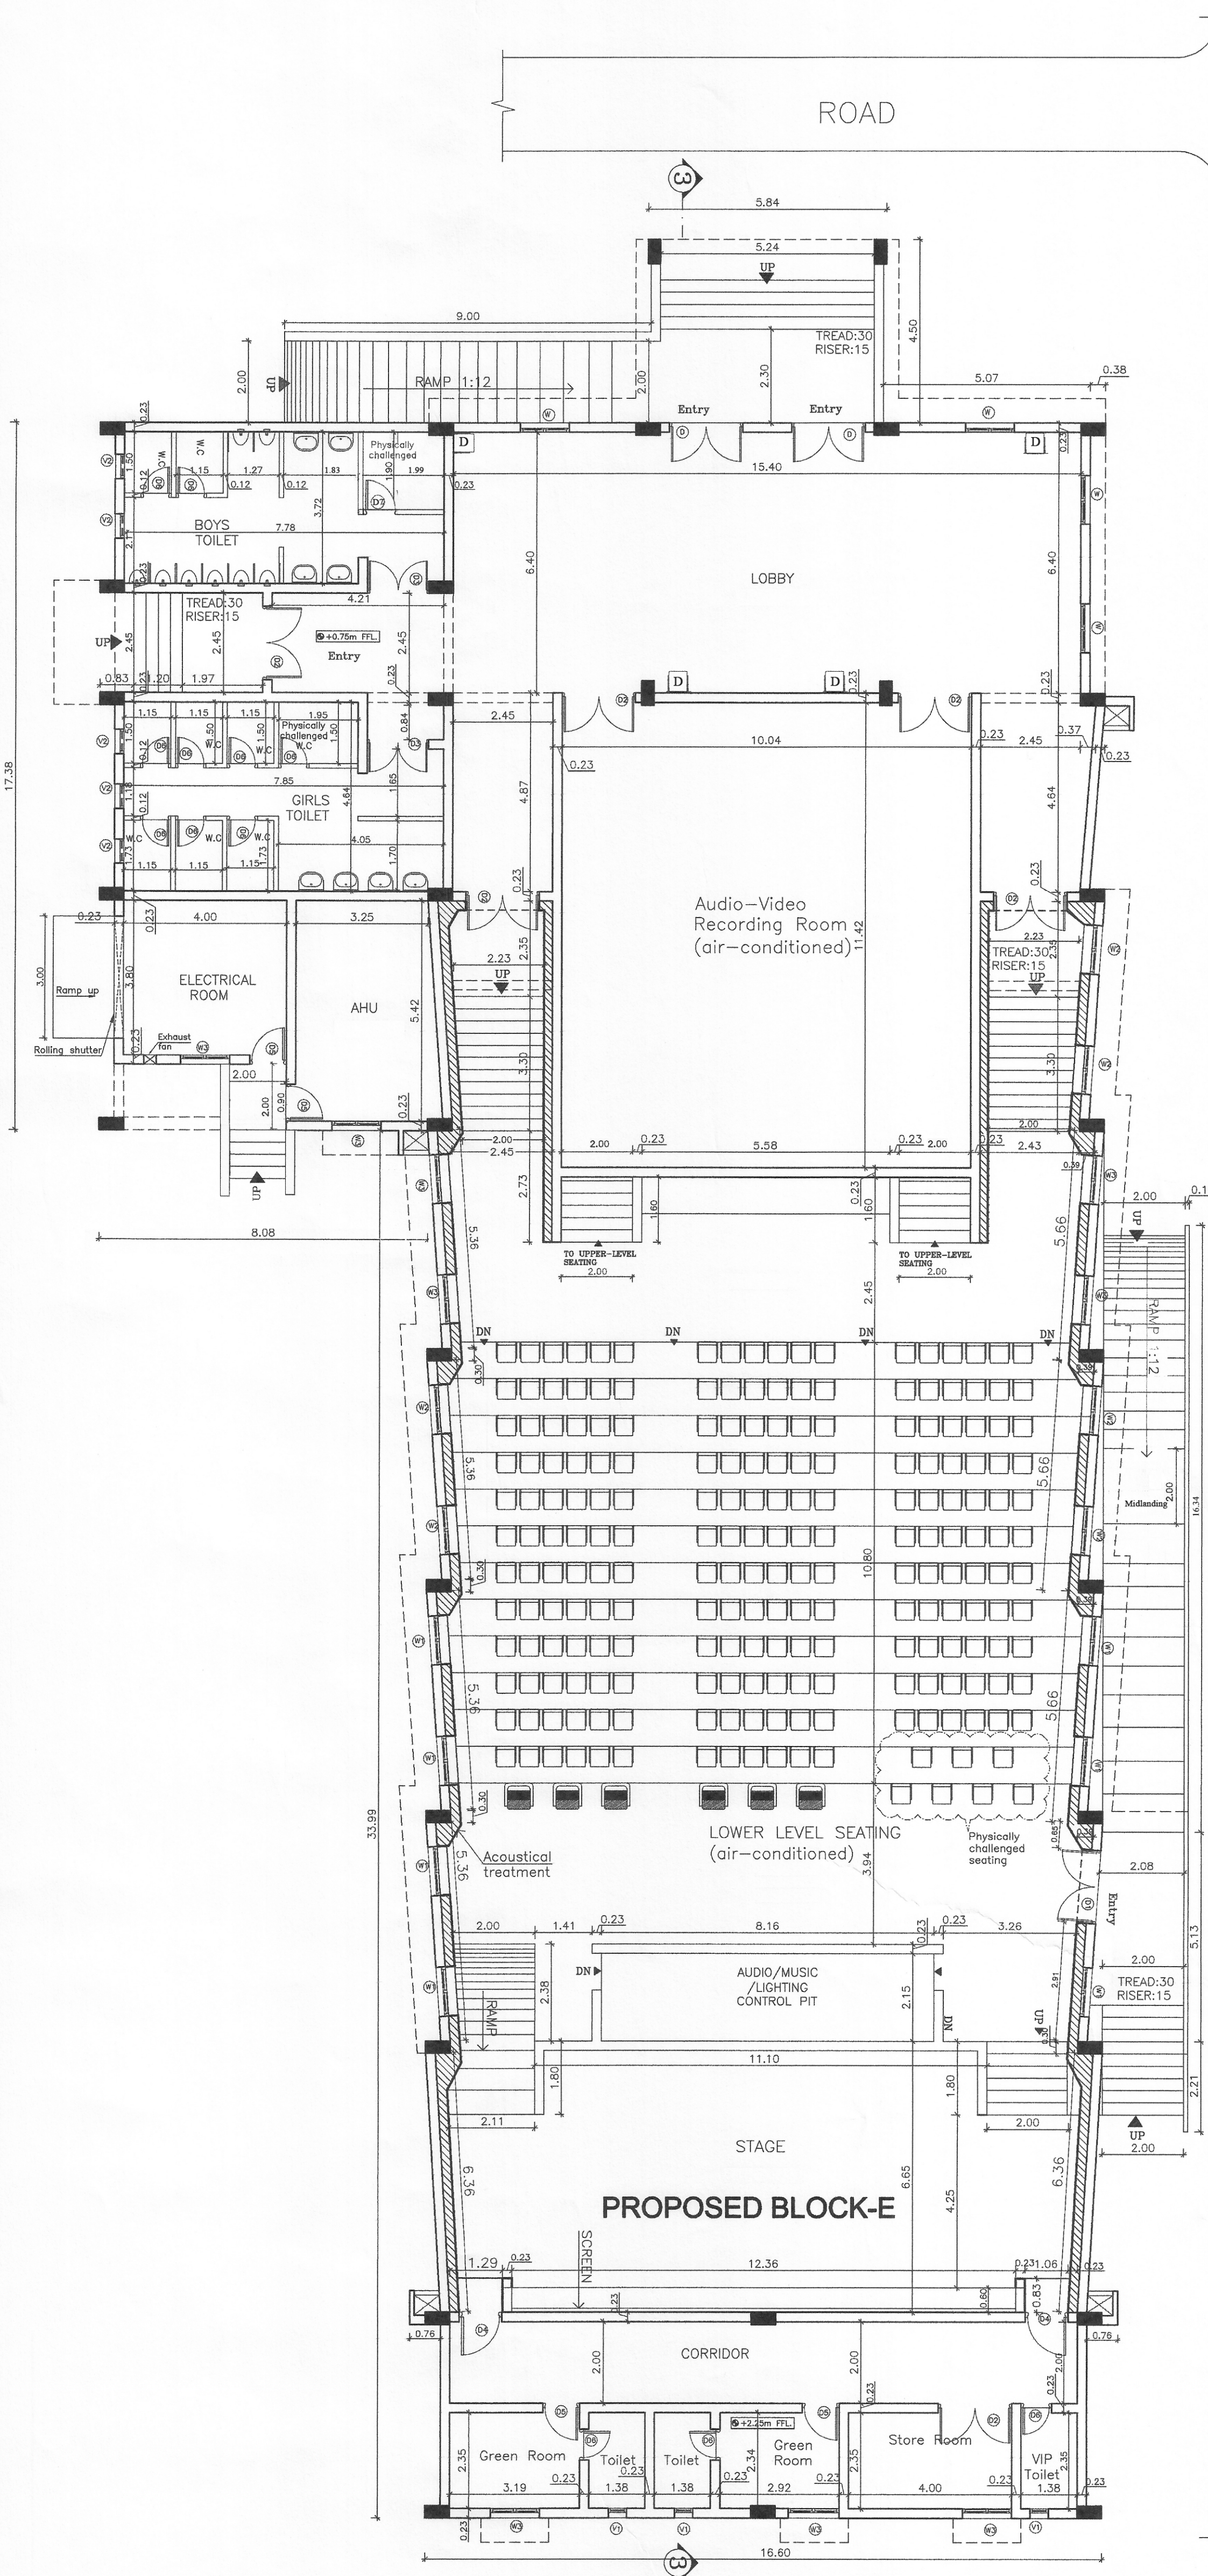

LOWER LEVEL SEATING PLAN

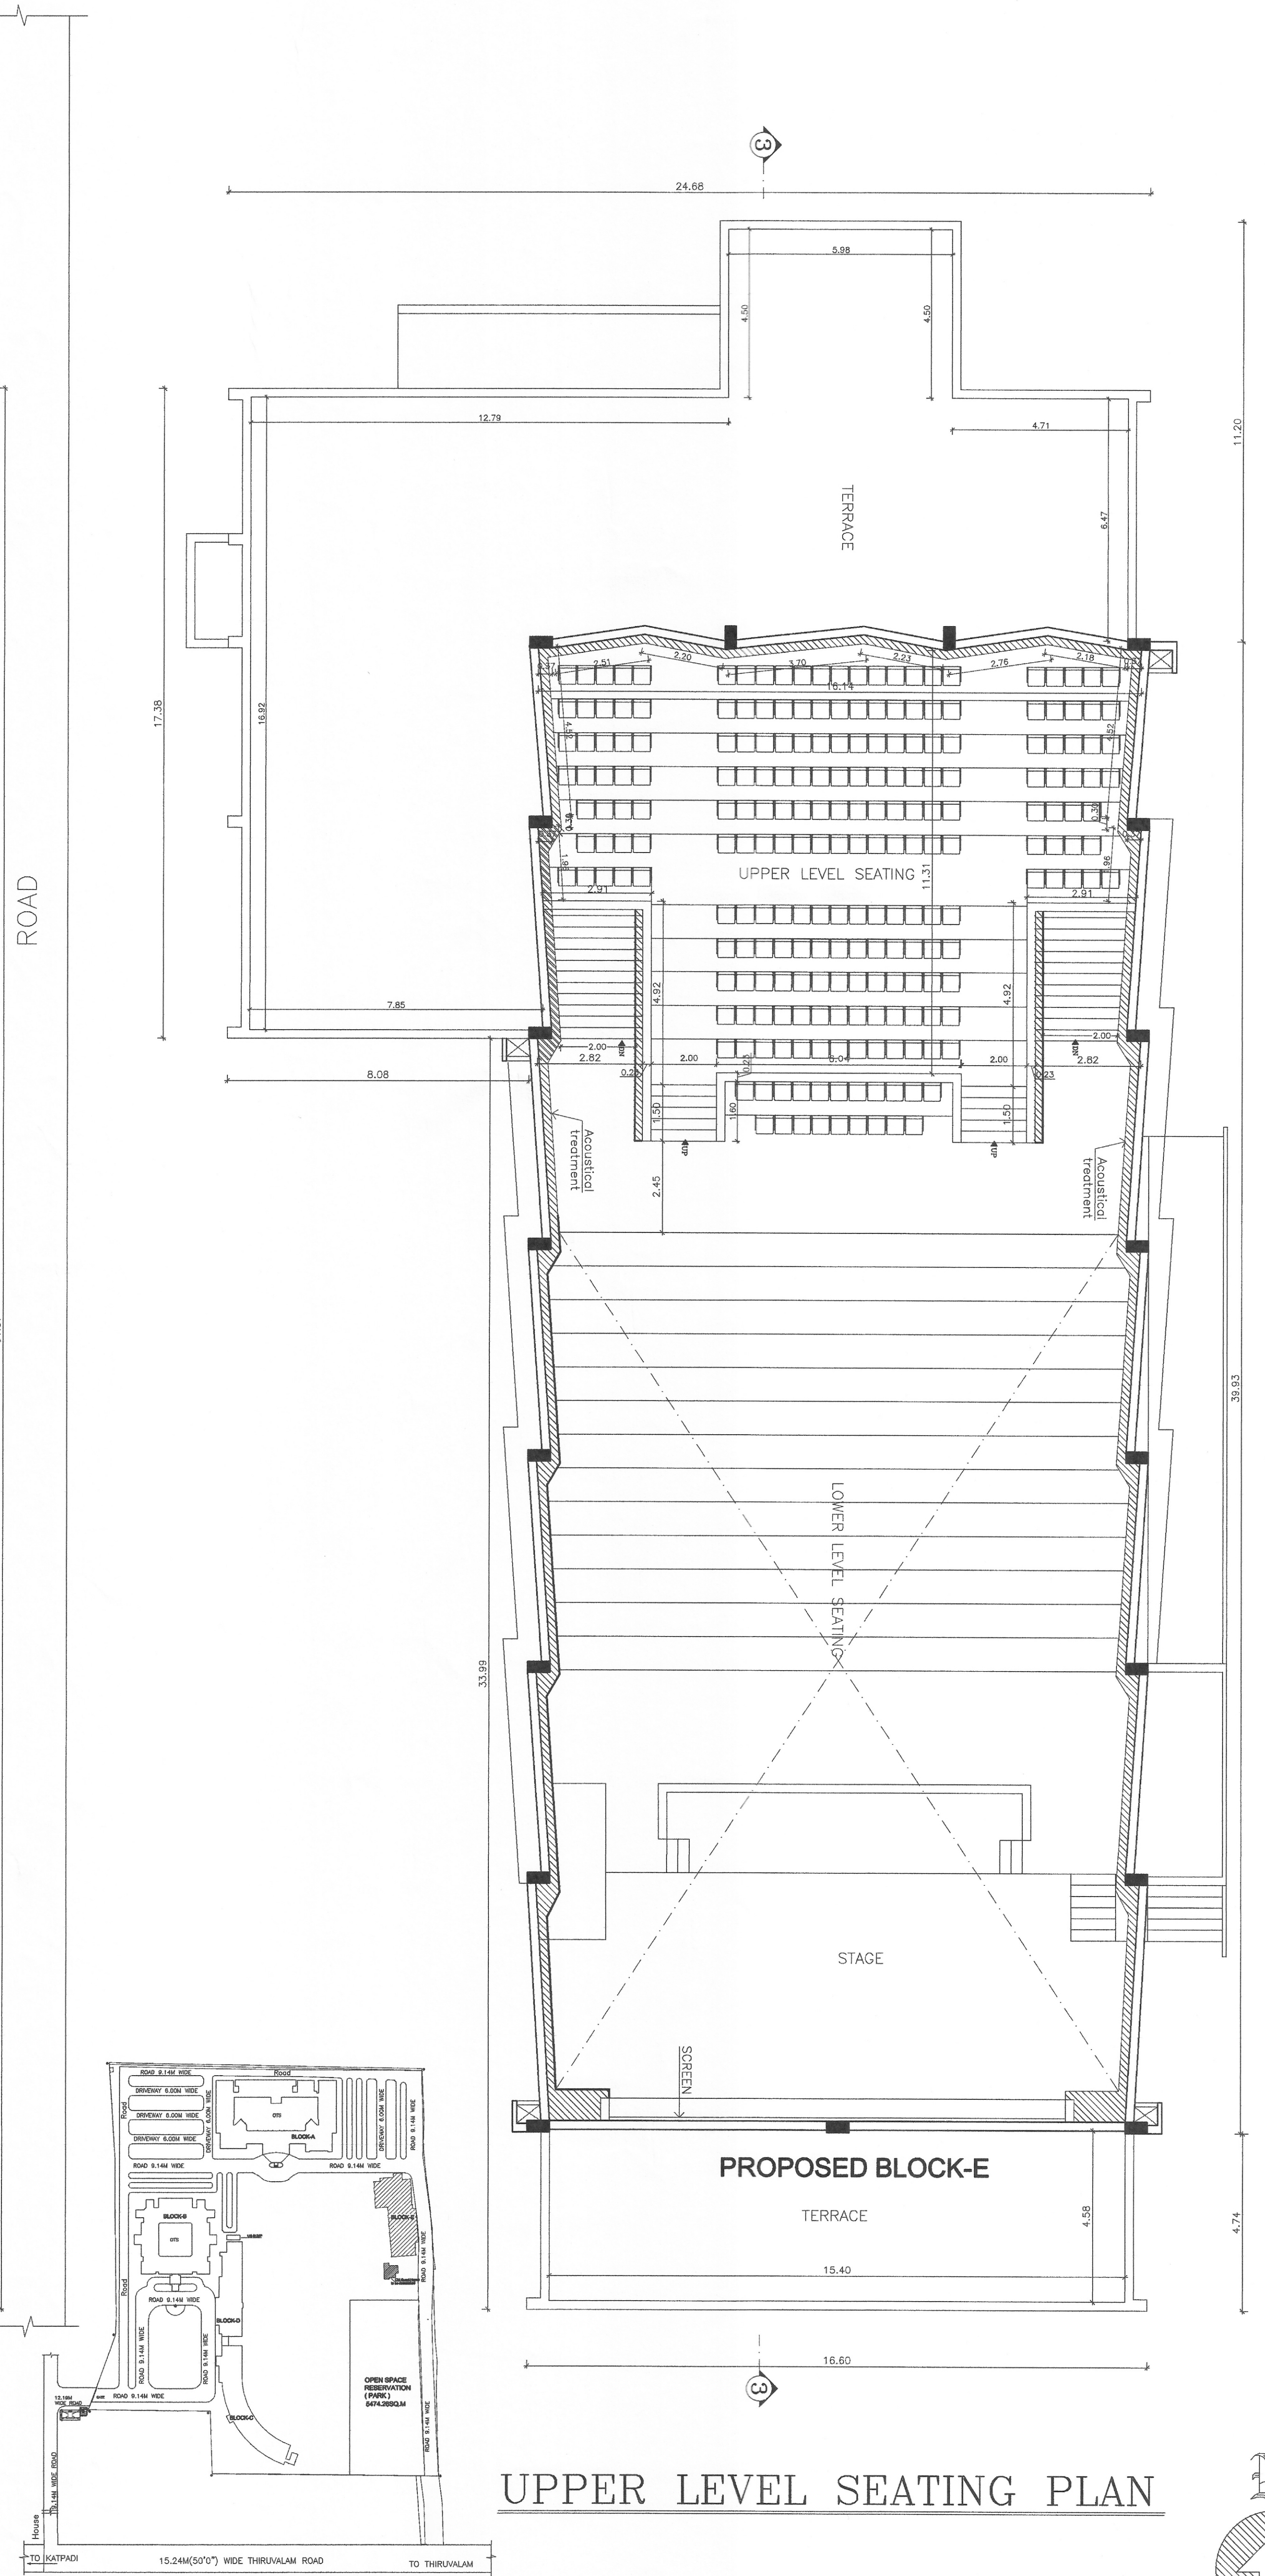

UPPER LEVEL SEATING PLAN

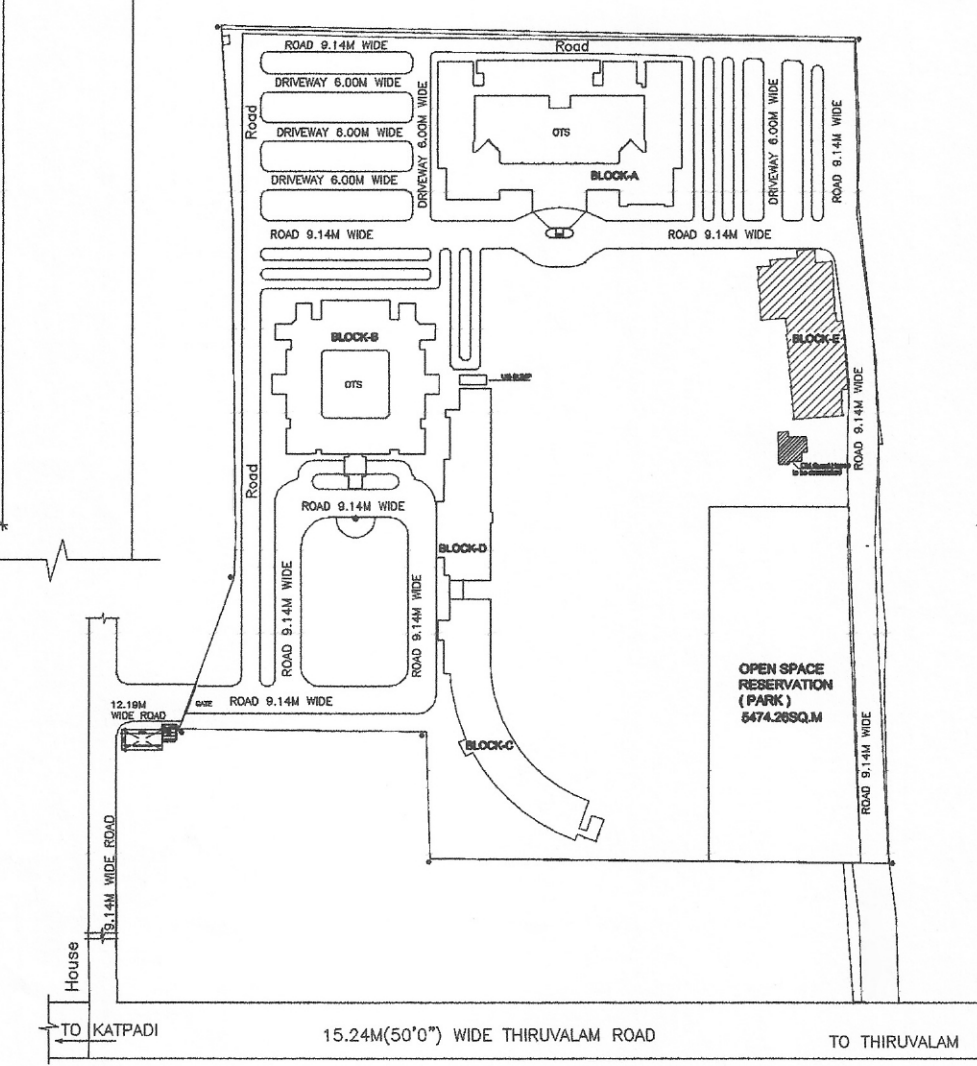

KEY PLAN

SCHEDULE OF JOINERY			
NO	WIDTH	HEIGHT	DESCRIPTION
D	1.80	4.00	C.W DOOR
D1	1.80	3.50	C.W DOOR
D2	1.80	2.10	C.W DOOR
D3	1.50	2.10	C.W DOOR
D4	1.05	2.10	C.W DOOR
D5	0.90	2.10	C.W DOOR
D6	0.75	2.10	C.W DOOR
W	1.20	3.10	C.W WINDOW
W1	1.20	2.50	C.W WINDOW
W2	1.20	1.90	C.W WINDOW
W3	1.20	1.20	C.W WINDOW
V1	0.45	0.90	C.W VENTILATOR
V2	0.60	0.90	C.W VENTILATOR

- SPECIFICATIONS:**
- Foundation concrete in P.C.C. 1:4:8 with 0.0375m thk. with broken granite jelly.
 - For All R.C.C. Works M25 Grade Used
 - 0.23m. Thk. Brick work in C.M. 1:5.
 - 0.11m. Thk. Brick work in C.M. 1:4.
 - Plastering the ceiling and exposed concrete surface in C.M. 1:3.
 - Plastering the Walls in C.M. 1:4.
 - Weathering course in brick jelly lime concrete 0.075m thk average with flat tiles set in C.M. 1:3.
 - Flooring with hydraulic pressed mosaic tiles set in C.M. 1:4 and skirting 0.125 m height.
 - The Over Head Tank & Sump is scientifically sealed.

AREA STATEMENT	
GROUND FLOOR	IN SQ.M.
FIRST FLOOR	961.36
TOTAL FLOOR AREA	263.47
	1224.83
SCALE:	1:426-22
ALL DIMENSIONS ARE IN METRES	
LEGEND :	
PROPOSED CONSTRUCTION SHOWN THUS	
BOUNDARY SHOWN THUS	
ROAD SHOWN THUS	
SEWER LINE SHOWN THUS	
WATER LINE SHOWN THUS	

JOB TITLE :
PLAN SHOWING THE EXISTING & PROPOSED PROPOSED ADDITIONAL SCHOOL BLOCK FOR SHRISHTI VIDYASHRAM SCHOOL BRAMMAPURAM, KATPADI TALUK, VELLORE DISTRICT. BY "M/S. MAKHUA FOUNDATIONS" AT SURVEY NOS: 344,343/1A,343/1B,343/1C, 343/1D,343/1E,343/2A, 343/2B, 343/3, 319/5A, 319/5B, 319/5C, 319/5D,319/5E, 319/5F, 342/1, 342/3, 342/4, 342/5, 342/6, 339/1A, 339/1C1, 339/1C2,339/1D, 339/1E, 339/1F, 339/2A, 339/2B,339/3A, 339/3B, 339/3C,339/5, 336/1,

OWNER:
For Ashwarya Properties Private Limited
STRUCTURAL CONSULTANT :
S.DHILIPARAJAN, M.E.
Ashwarya Engineering Consultants Pvt Ltd.
Second Floor, Flat No. 40/1, New No. 371, 6th Cross Street, Lakshmi Nagar, Ponneri, Chennai-600116.
Mob:9440207674 Mail: jlc_chennai@yahoo.co.in

LICENSED SURVEYOR:
S. RAMANIAM, M.Arch, A.I.A.
ARCHITECT & INTERIOR DESIGNER
Council of Architecture Reg. No. CA827344
6/1, Vidyaranya, Second Main Road, KASTURIBAI NAGAR, Adyar, Chennai - 600 020.
Tel: 24411305, 24412764
ARCHITECTS:
BODHI KRUTHAK ARCHITECTS
ARCHITECTS & INTERIOR DESIGNERS,
8/1 VIDYARANYA SECOND MAIN ROAD, KASTURIBAI NAGAR ADYAR, CHENNAI - 600 020.
TEL: 24411305, 24412764.
6/7

