


PLAN SHOWING THE PROPOSED CONSTRUCTION OF GOVERNMENT PENTLAND HOSPITAL AT WARD NO :4 BLOCK NO :13,SURVEY NO : 693 AND WARD NO :4 BLOCK NO :16 SURVEY NO :961 VELLORE DISTRICT -632001

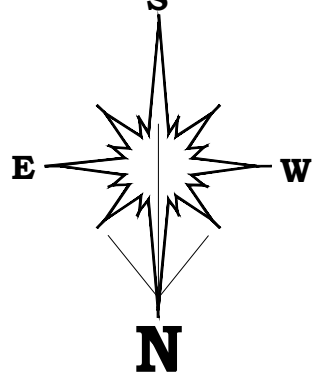

SPECIFICATION

SAND FILLING FOR FOUNDATION AND BASEMENT
P.C.C 1:4:8 FOR FOUNDATION AND BASMENT
200mm BLOCK WORK WALLS IN C.M. 1:5
100mm BLOCK WORK WALLS IN C.M. 1:3
ALL R.C.C WORKS M 25 GRADE CONCRETE
CEILING PLASTERING IN CEMENT MORTOR 1:3
WEATHERING COURSE USING BRICK JELLY & LIME CONCRETE IN 1:3 RATIO
CLAY TILES IN TERRACE FLOOR USING CM 1:4
WALLS & CELING WITH CEMENT PAINT
DOORS & WINDOWS WITH ENAMEL PAINT
CERAMIC FLOORING IN CM 1:3

ALL DIMENSIONS ARE IN METER.

COLOUR INDEX

BOUNDARY		A0
PROPOSED		SCALE 1: 100
ROAD		

Architects



JEGANATH ARCHITECTS
Regd.No:CA/2005/39464
Head, 4th Floor, Ram Swamy Towers,
Durgamai Chennur Road, R.A. Puram,
Chennai - 600 028. Cell: 9840370035

OWNER'S SIGNATURE

Er. S.UDHAYAKUMAR, B.E.,M.Tech (Struct)
Reg. Structural Eng. DTCP - CGLR/NS/GR - 1201805003
No: 20, 4th Cross Street, Anna Nagar, Chennai-600 040.
E-Mail : anjconstructors@gmail.com, Mob : 9443101912

STRUCTURAL ENGINEER

Executive Engineer, PWD,
Building (C & M), Division, Vellore-5


ELEVATION

ELEVATION




SAND FILLING FOR FOUNDATION AND BASEMENT
P.C.C 1:4:8 FOR FOUNDATION AND BASMENT
200mm BLOCK WORK WALLS IN CM 1:5
100mm BLOCK WORK WALLS IN CM 1:3
ALI R.C.C WORKS M 25 GRADE CONCRETE
CEILING PLASTERING IN CEMENT MORTOR 1:3
WEATHERING COURSE USING BRICK JELLY &
LIME CONCRETE IN 1:3 RATIO
CLAY TILES IN TERRACE FLOOR USING CM 1:4
WALLS & CELING WITH CEMENT PAINT
DOORS & WINDOWS WITH ENAMEL PAINT
CERAMIC FLOORING IN CM 1:3

COLOUR INDEX		
BOUNDARY		<u>A0</u>
PROPOSED		<u>SCALE 1: 100</u>
ROAD		

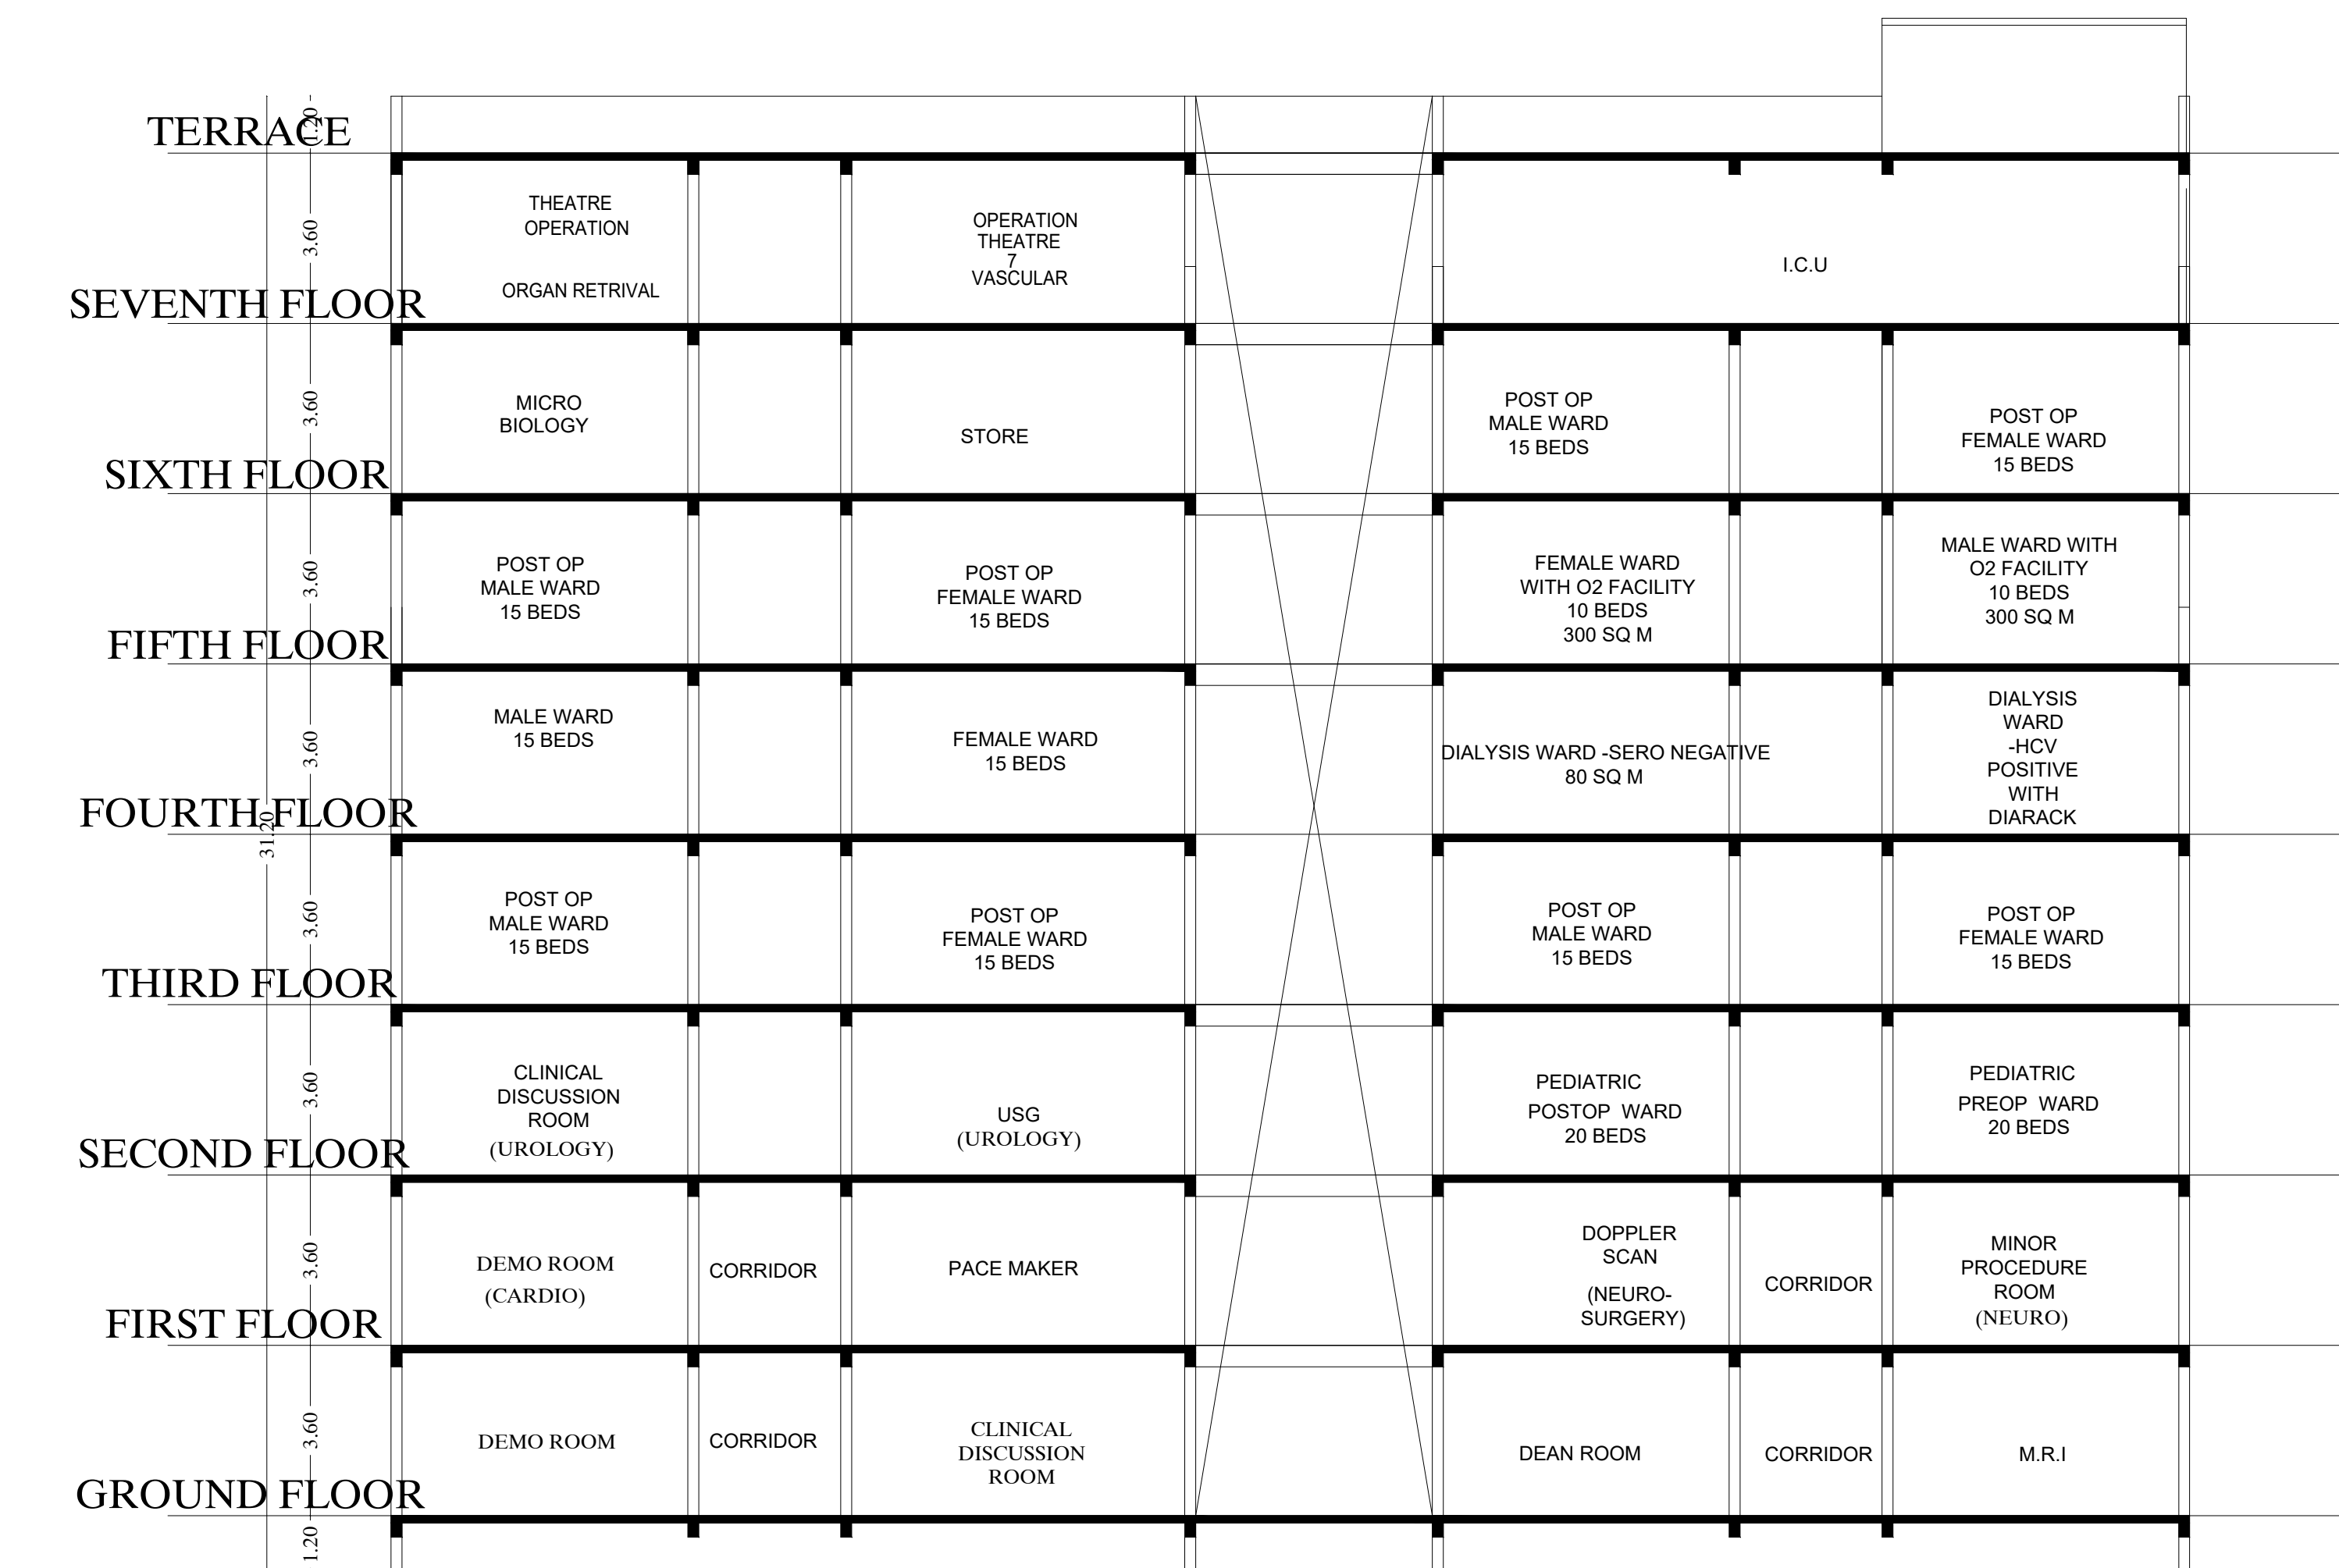

SECTION A-A

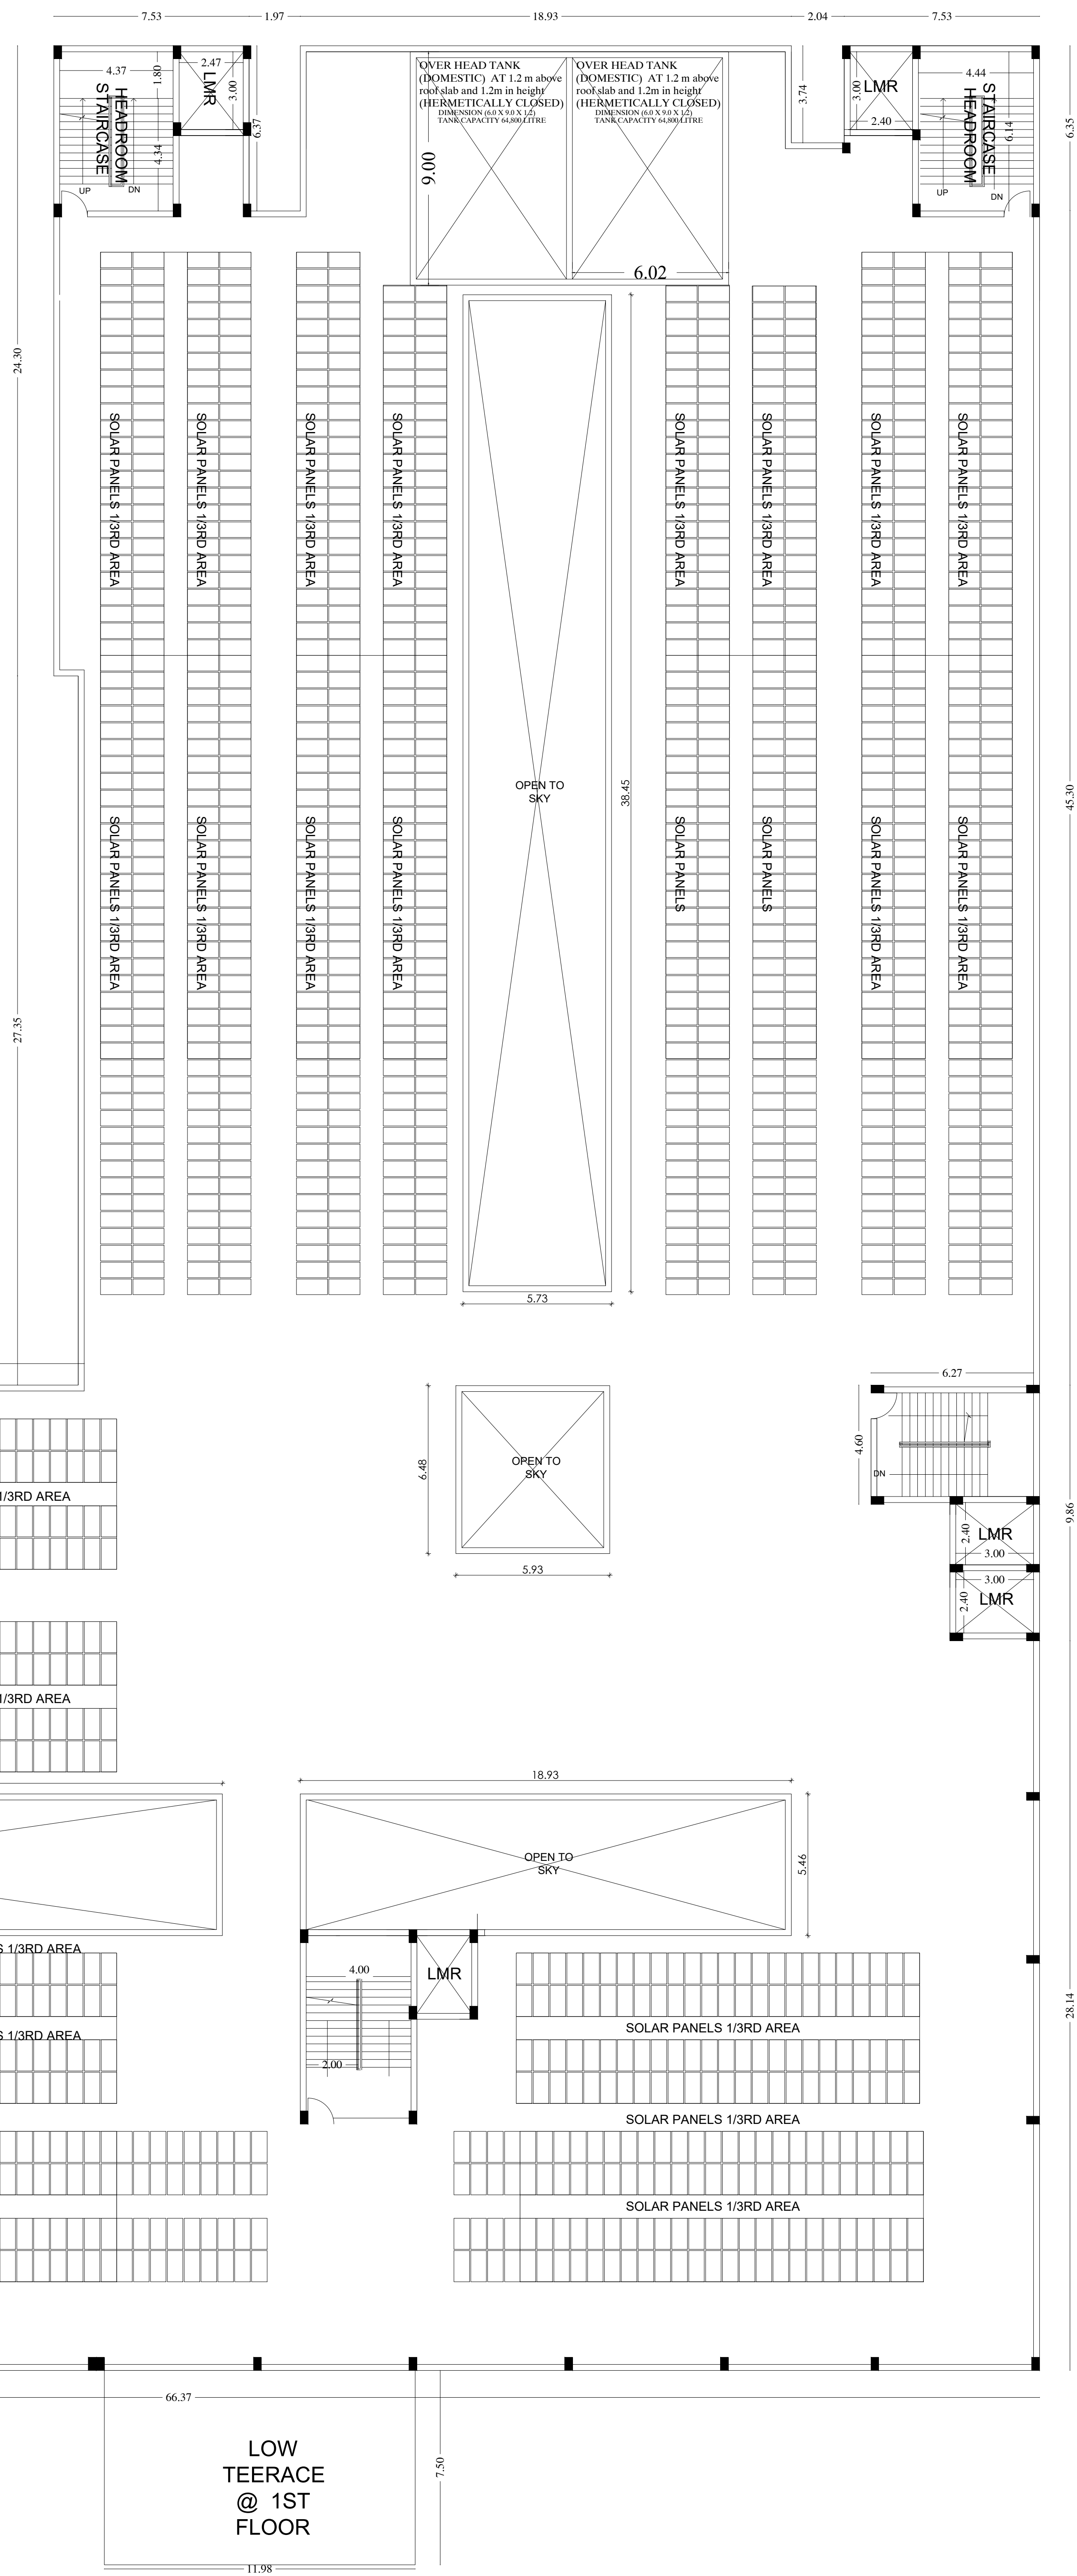

TERRACE PLAN

LOW
TEERACE
@ 1ST
FLOOR

Architects

OWNER 'S SIGNATURE

STRUCTURAL ENGINEER

Executive Engineer, PWD,
Building (C & M), Division, Vellore-5



SAND FILLING FOR FOUNDATION AND BASEMENT
P.C.C 1:4:8 FOR FOUNDATION AND BASEMENT
200mm BLOCK WORK WALLS IN C.M. 1:5
100mm BLOCK WORK WALLS IN C.M. 1:3
ALL R.C.C WORKS M 25 GRADE CONCRETE
CEILING PLASTERING IN CEMENT MORTAR 1:3
WEATHERING COURSE USING BRICK JELLY &
LIME CONCRETE IN 1:3 RATIO
CLAY TILES IN TERRACE FLOOR USING CM 1:4
WALLS & CEILING WITH CEMENT PAINT
DOORS & WINDOWS WITH ENAMEL PAINT
CERAMIC FLOORING IN CM 1:3


ALL DIMENSIONS ARE IN METER.

COLOUR INDEX		
BOUNDARY		<u>A0</u>
PROPOSED		SCALE 1: 100
ROAD		

LOW
TEERACE
@ 1ST
FLOOR

Executive Engineer, PWD,
Building (C & M), Division, Vellore-5

PLAN SHOWING THE PROPOSED CONSTRUCTION OF
GOVERNMENT PENTLAND HOSPITAL AT WARD NO. 4
BLOCK NO. 13 SURVEY NO. 693 AND WARD NO. 4 BLOCK
NO. 16 SURVEY NO. 961 VELLORE DISTRICT -632001

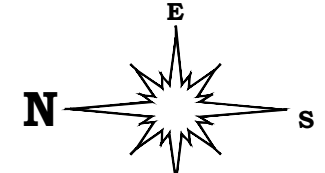


SPECIFICATION

SAND FILLING FOR FOUNDATION AND BASEMENT
P.C.C 1:4:8 FOR FOUNDATION AND BASEMENT
200mm BLOCK WORK WALLS IN C.M. 1:5
100mm BLOCK WORK WALLS IN C.M. 1:3
ALL R.C.C. WORKS IN 25 GRADE CONCRETE
CEILING PLASTERING IN CEMENT MORTAR 1:3
WEATHERING OF ROOF USING BRICK JELLY &
LIME CONCRETE IN 1:3 RATIO
CLAY TILES IN TERRACE FLOOR USING CM 1:4
WALLS & CEILING WITH CEMENT PAINT
DOORS & WINDOWS WITH ENAMEL PAINT
CERAMIC FLOORING IN CM 1:3

ALL DIMENSIONS ARE IN METER.

COLOUR INDEX

BOUNDARY		A8
PROPOSED		SCALE 1:100
ROAD		

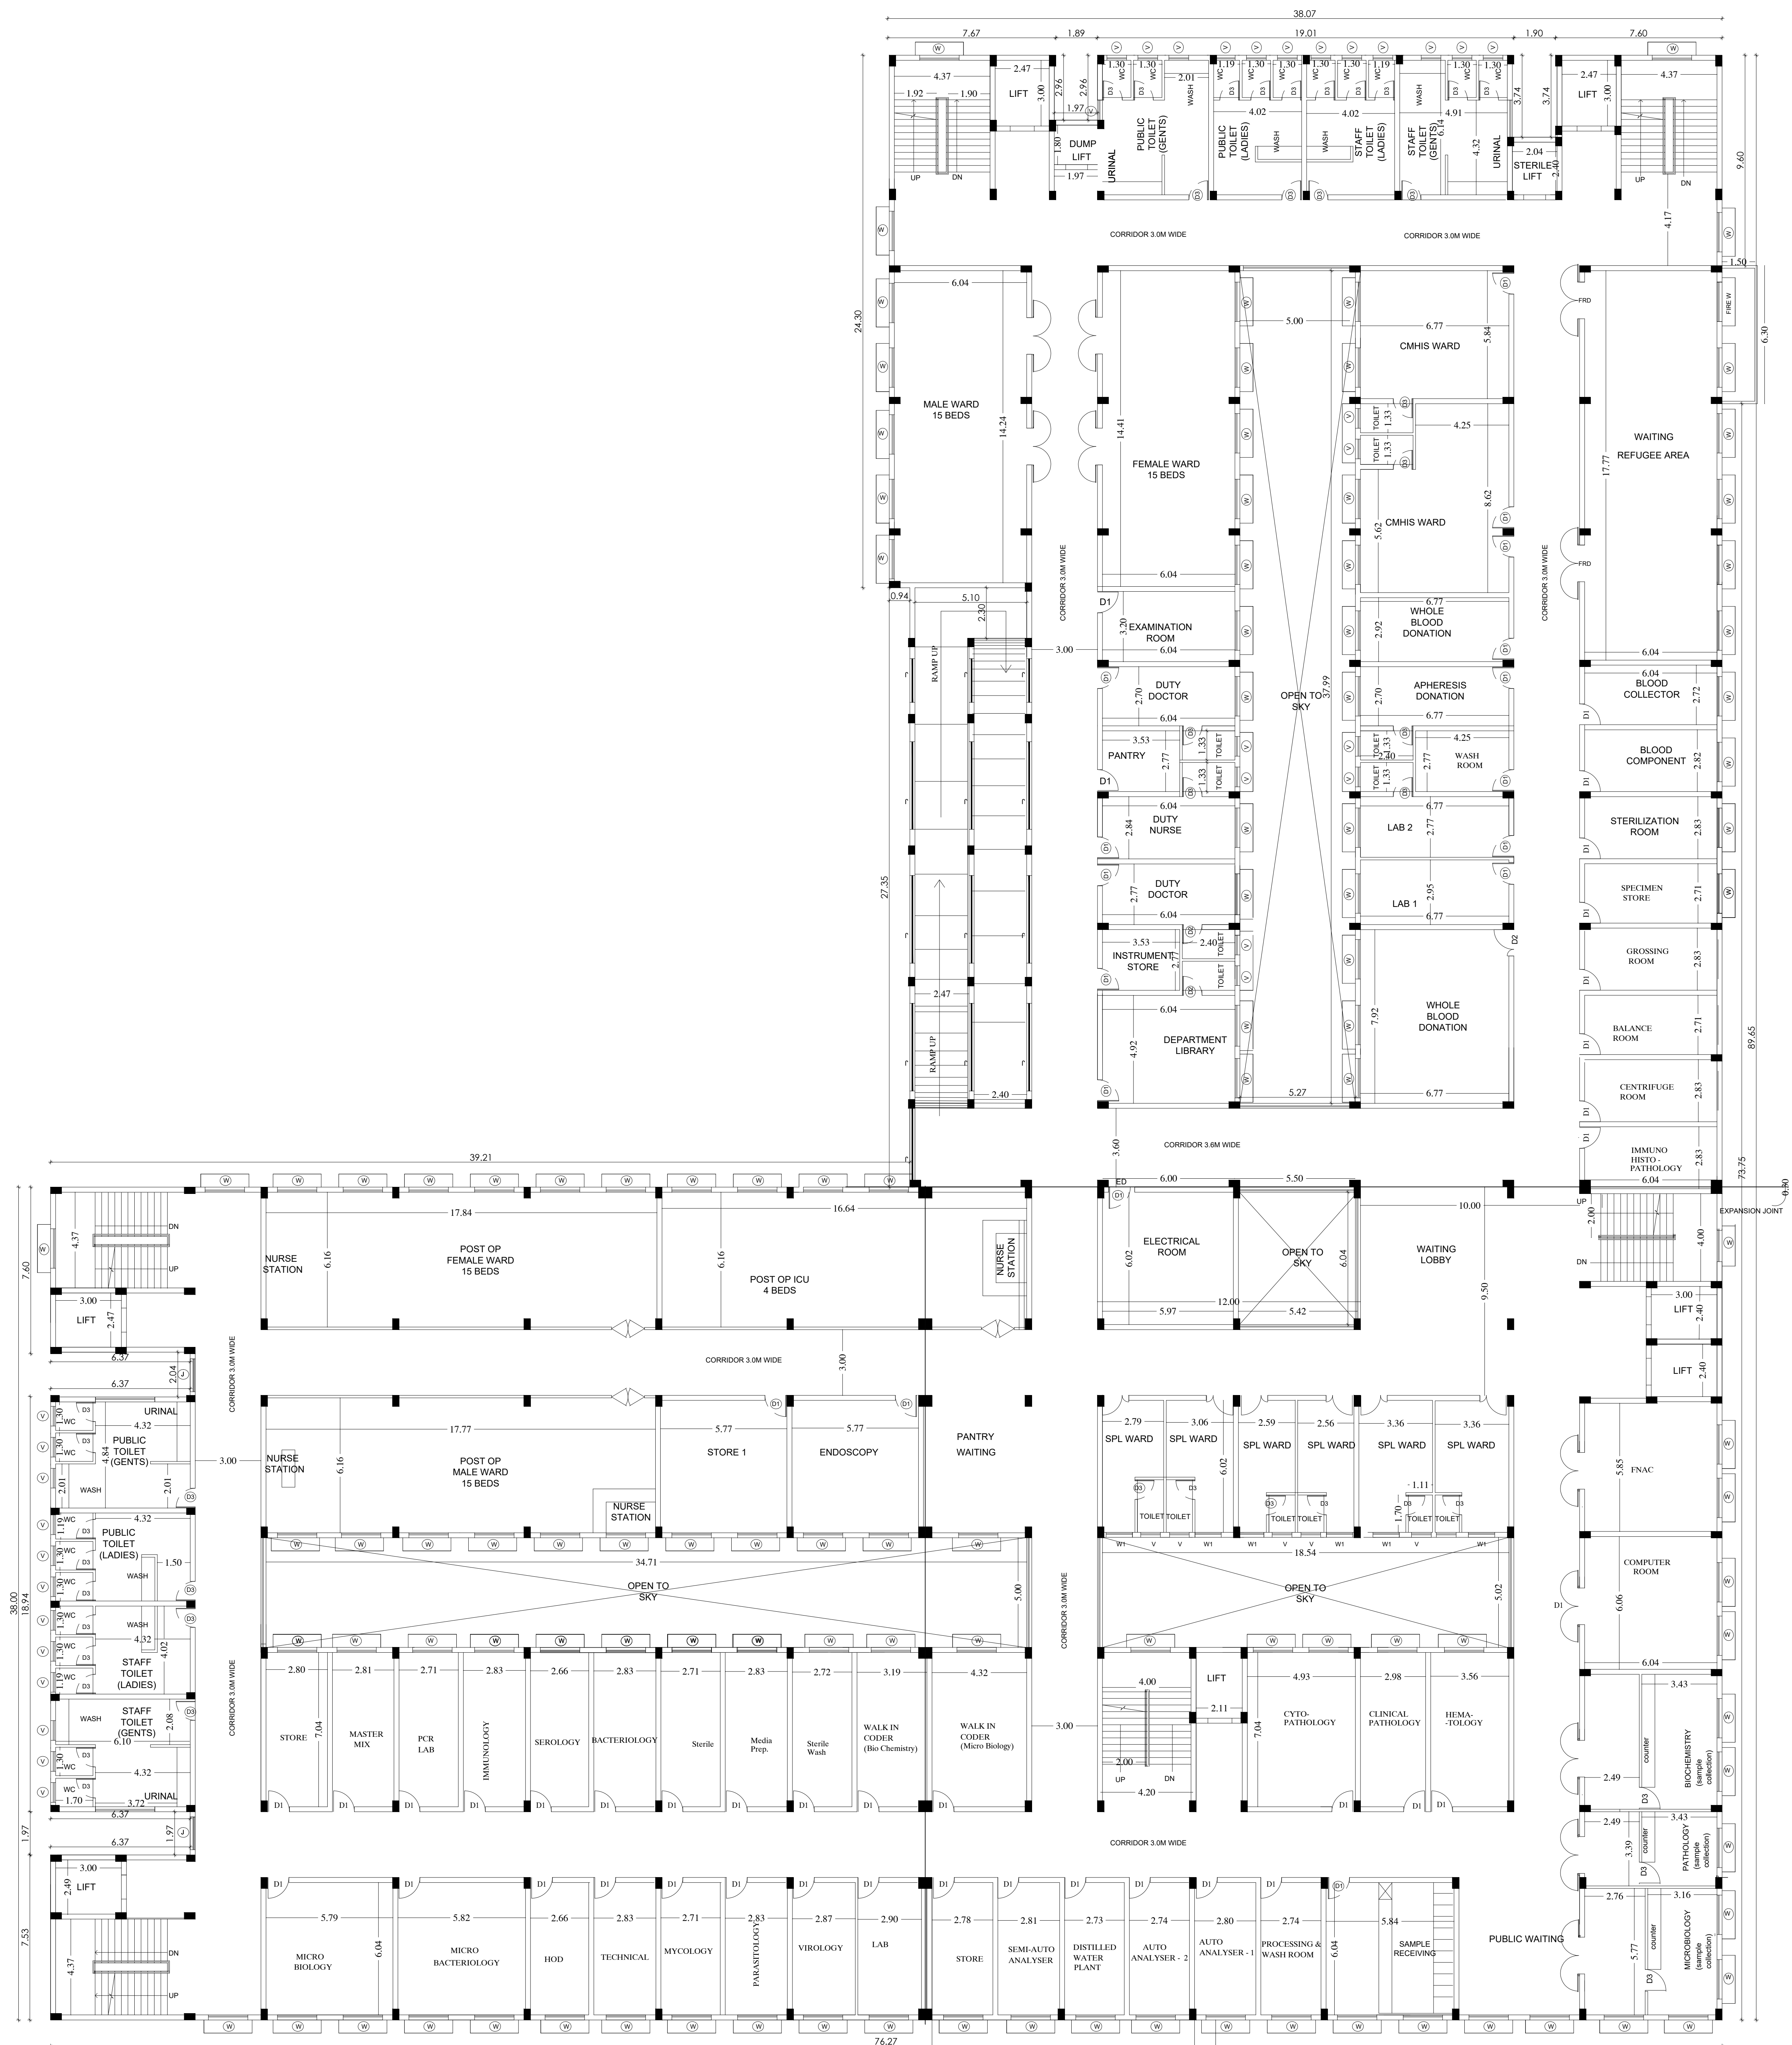

SIXTH FLOOR PLAN

LOW
TEERACE
@ 1ST
FLOOR

Architects

JEGAMATH JB ARCHITECTS

Regd No. CA/2005/35464
Baddi, 6th Floor, Anna Santhi Towers,
Durgam Chennamma Road, R.A. Puram
Chennai - 600 028. Call: 9449700035


STRUCTURAL ENGINEER

Er. S.UDHAYA KUMAR, B.E., M.Tech (Struct)
Reg. Structural Eng. DTCP - CGLRNG/SE/GR - 12019/05/003
No. 22, 4th Cross Street, Anna Nagar, Chennai
E-Mail : anjaysconstruction@gmail.com, Mob : 9443101912

OWNER'S SIGNATURE

Executive Engineer, PWD,
Building (G & M), Division, Vellore-5

PLAN SHOWING THE PROPOSED CONSTRUCTION OF
GOVERNMENT PENTLAND HOSPITAL AT WARD NO. 4
BLOCK NO. 13 SURVEY NO. 693 AND WARD NO. 4 BLOCK
NO. 16 SURVEY NO. 961 VELLORE DISTRICT - 632001

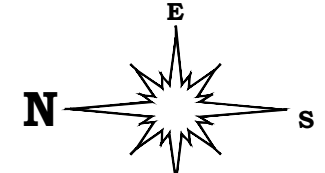


SPECIFICATION

SAND FILLING FOR FOUNDATION AND BASEMENT
P.C.C 1:4:8 FOR FOUNDATION AND BASEMENT
200mm BLOCK WORK WALLS IN CM 1:5
100mm BLOCK WORK WALLS IN CM 1:3
ALL R.C.C. WORKS M 25 GRADE CONCRETE
CEILING PLASTERING IN CEMENT MORTAR 1:3
WEATHERING ROOFING USING BRICK JELLY &
LIME CONCRETE IN 1:3 RATIO
CLAY TILES IN TERRACE FLOOR USING CM 1:4
WALLS & CEILING WITH CEMENT PAINT
DOORS & WINDOWS WITH ENAMEL PAINT
CERAMIC FLOORING IN CM 1:3

ALL DIMENSIONS ARE IN METER.

COLOUR INDEX

BOUNDARY		A0
PROPOSED		SCALE 1:100
ROAD		

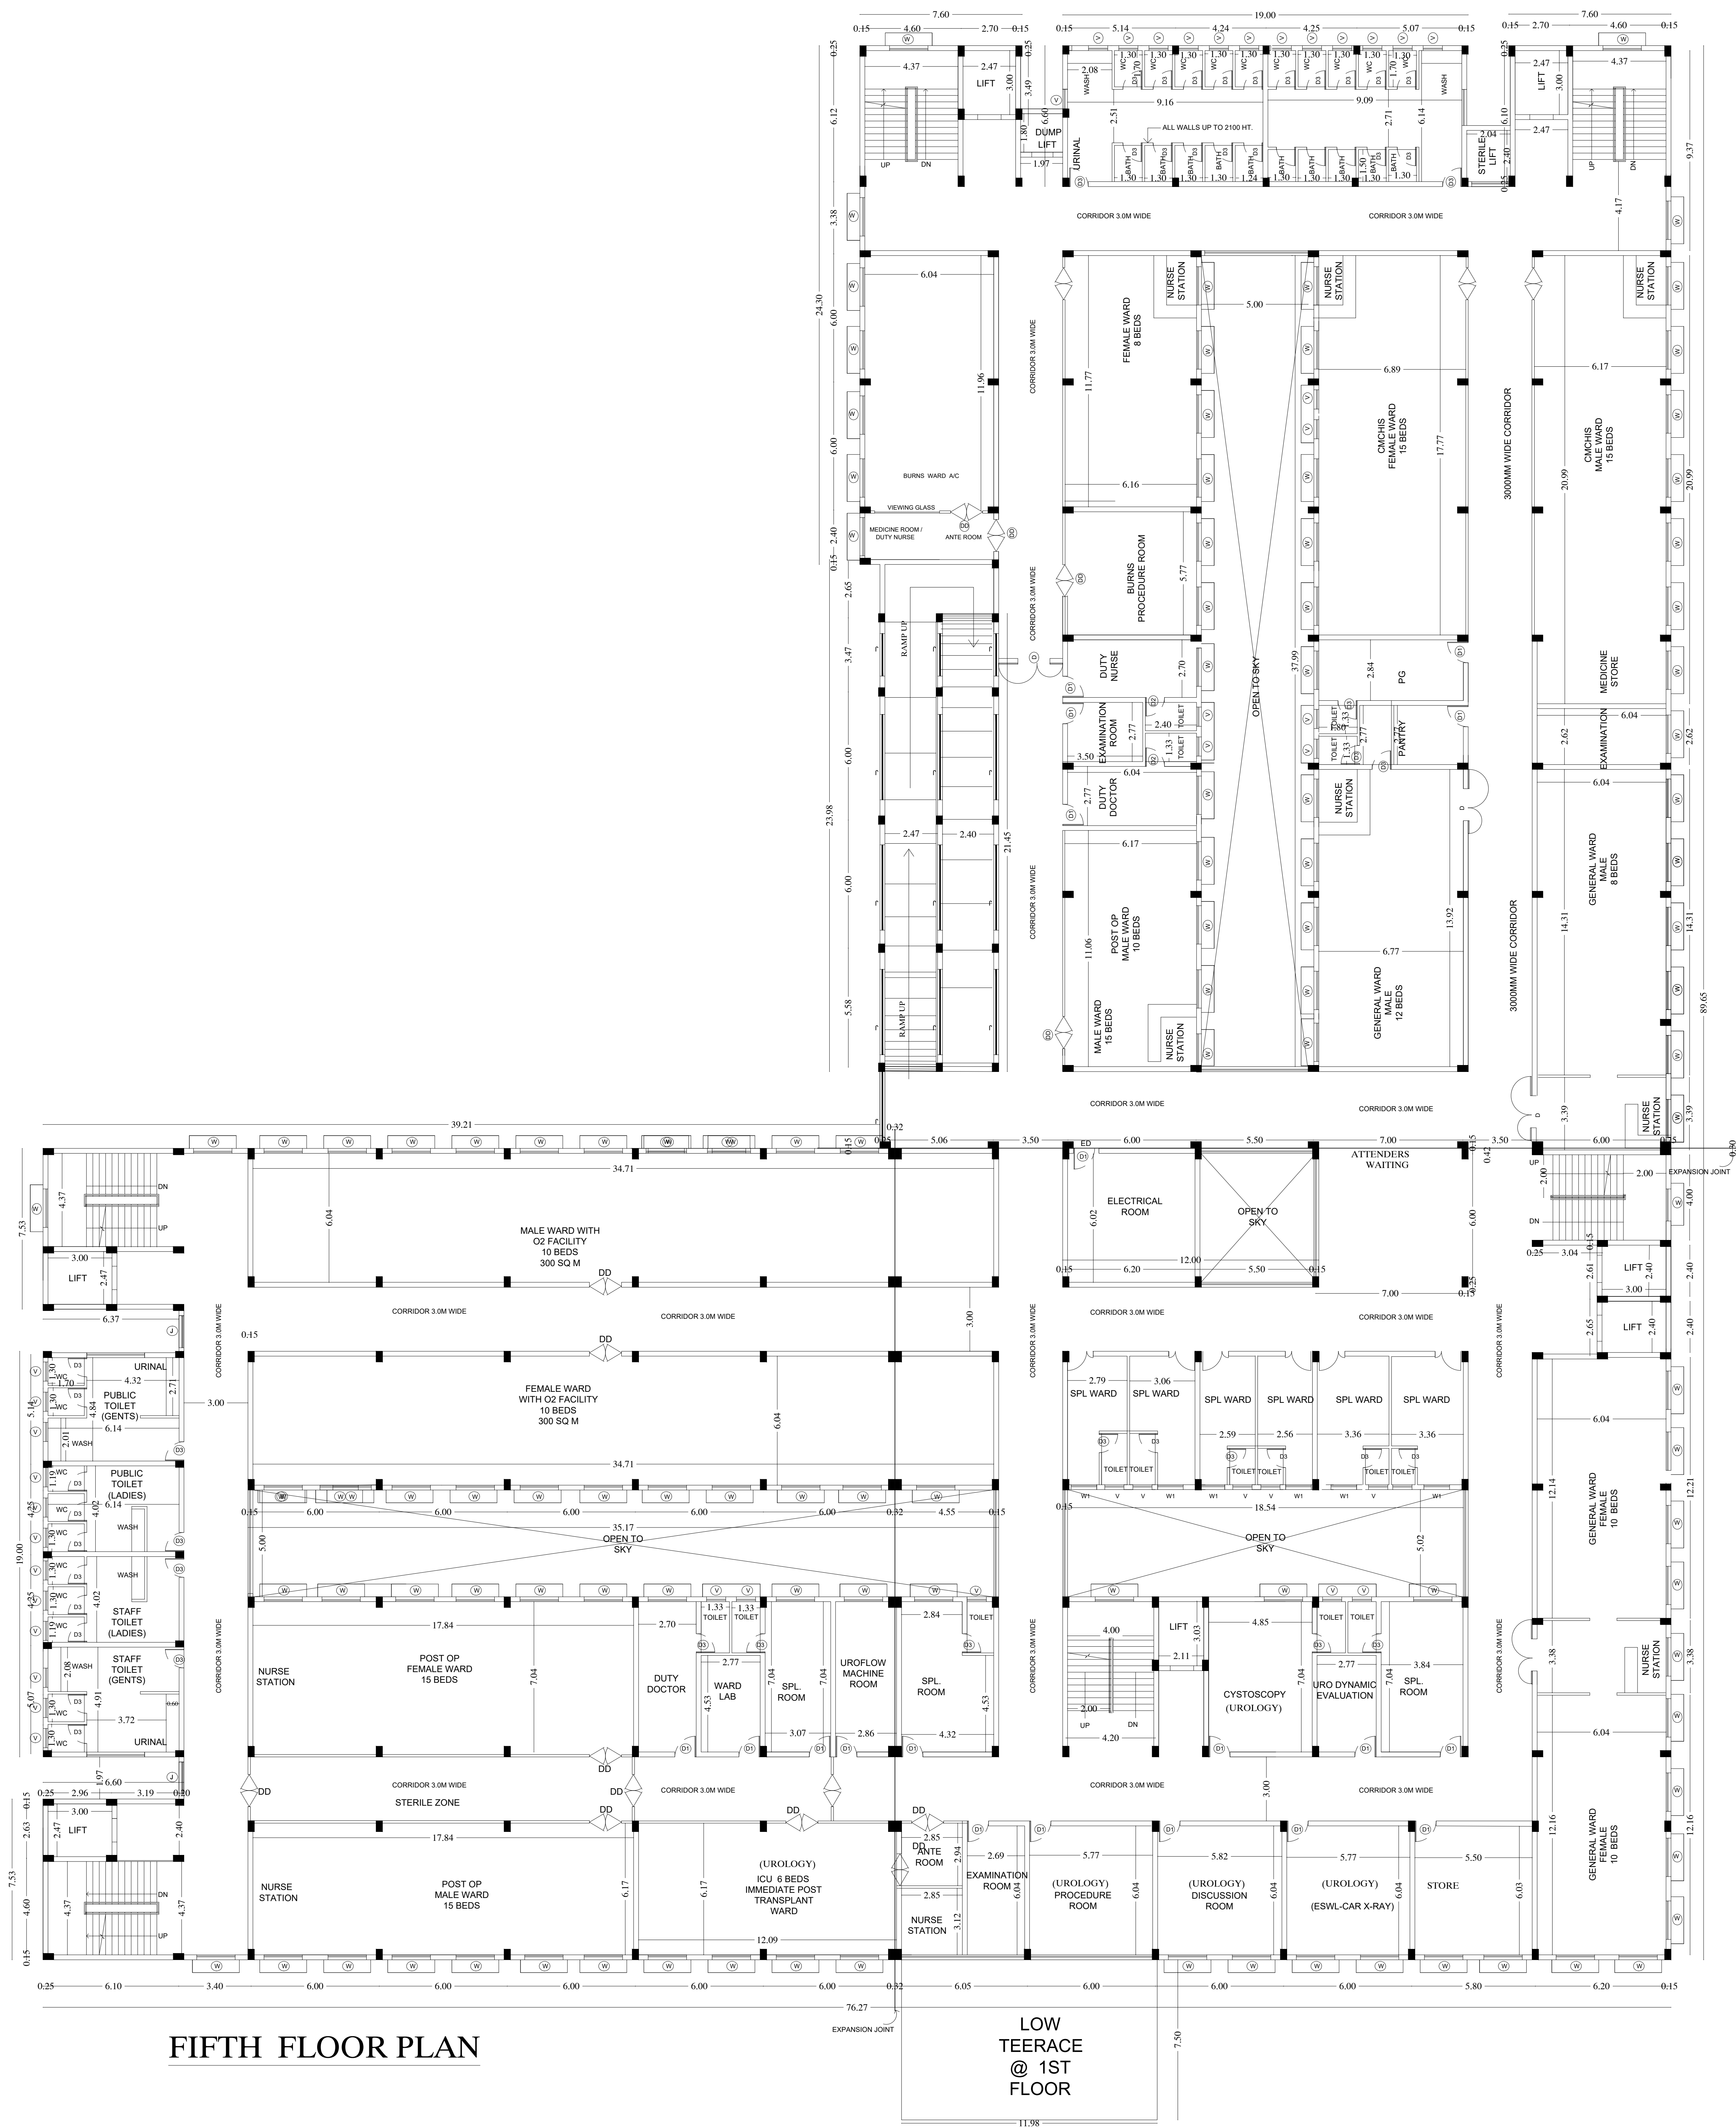

FIFTH FLOOR PLAN

LOW
TEERACE
@ 1ST
FLOOR

Architects

JEGANATH J0 ARCHITECTS
Bangalore-560025/560044

Head, 6th Floor, Ram Senthil Towers,
Durgamacheri, Bangalore Road, R.K. Puram,
Chennai - 600 028. Call: 9849570035


Structural Engineer

E. S. SUDHAYA KUMAR, B.E. M.Tech (Struct)
Reg. Structural Eng. DTCP - CG/RGN/REG/01 - 1/2015/05/003
No. 20, 4th Cross Street, Anna Nagar, Chennai-600 040.
E-Mail : anjkonstruction05@gmail.com, Mob : 9443101912

OWNER'S SIGNATURE

Executive Engineer, PWD,
Building (G & M), Division, Vellore-632001

PLAN SHOWING THE PROPOSED CONSTRUCTION OF
GOVERNMENT PENTLAND HOSPITAL AT WARD NO. 4
BLOCK NO. 13 SURVEY NO. 693 AND WARD NO. 4 BLOCK
NO. 16 SURVEY NO. 961 VELLORE DISTRICT - 632001

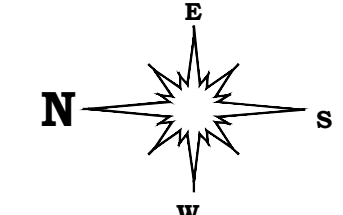


SPECIFICATION

SAND FILLING FOR FOUNDATION AND BASEMENT
P.C.C 1:4:8 FOR FOUNDATION AND BASEMENT
200mm BLOCK WORK WALLS IN C.M. 1:3
100mm BLOCK WORK WALLS IN C.M. 1:3
ALL R.C.C. WORKS M25 GRADE CONCRETE
CEILING PLASTERING IN CEMENT MORTAR 1:3
WEATHERING OVERSE USING BRICK JELLY &
LIME CONCRETE IN 1:3 RATIO
CLAY TILES IN TERRACE FLOOR USING CM 1:4
WALLS & CEILING WITH CEMENT PAINT
DOORS & WINDOWS WITH ENAMEL PAINT
CERAMIC FLOORING IN CM 1:3

ALL DIMENSIONS ARE IN METER.

COLOUR INDEX

BOUNDARY		A8
PROPOSED		SCALE 1:100
ROAD		

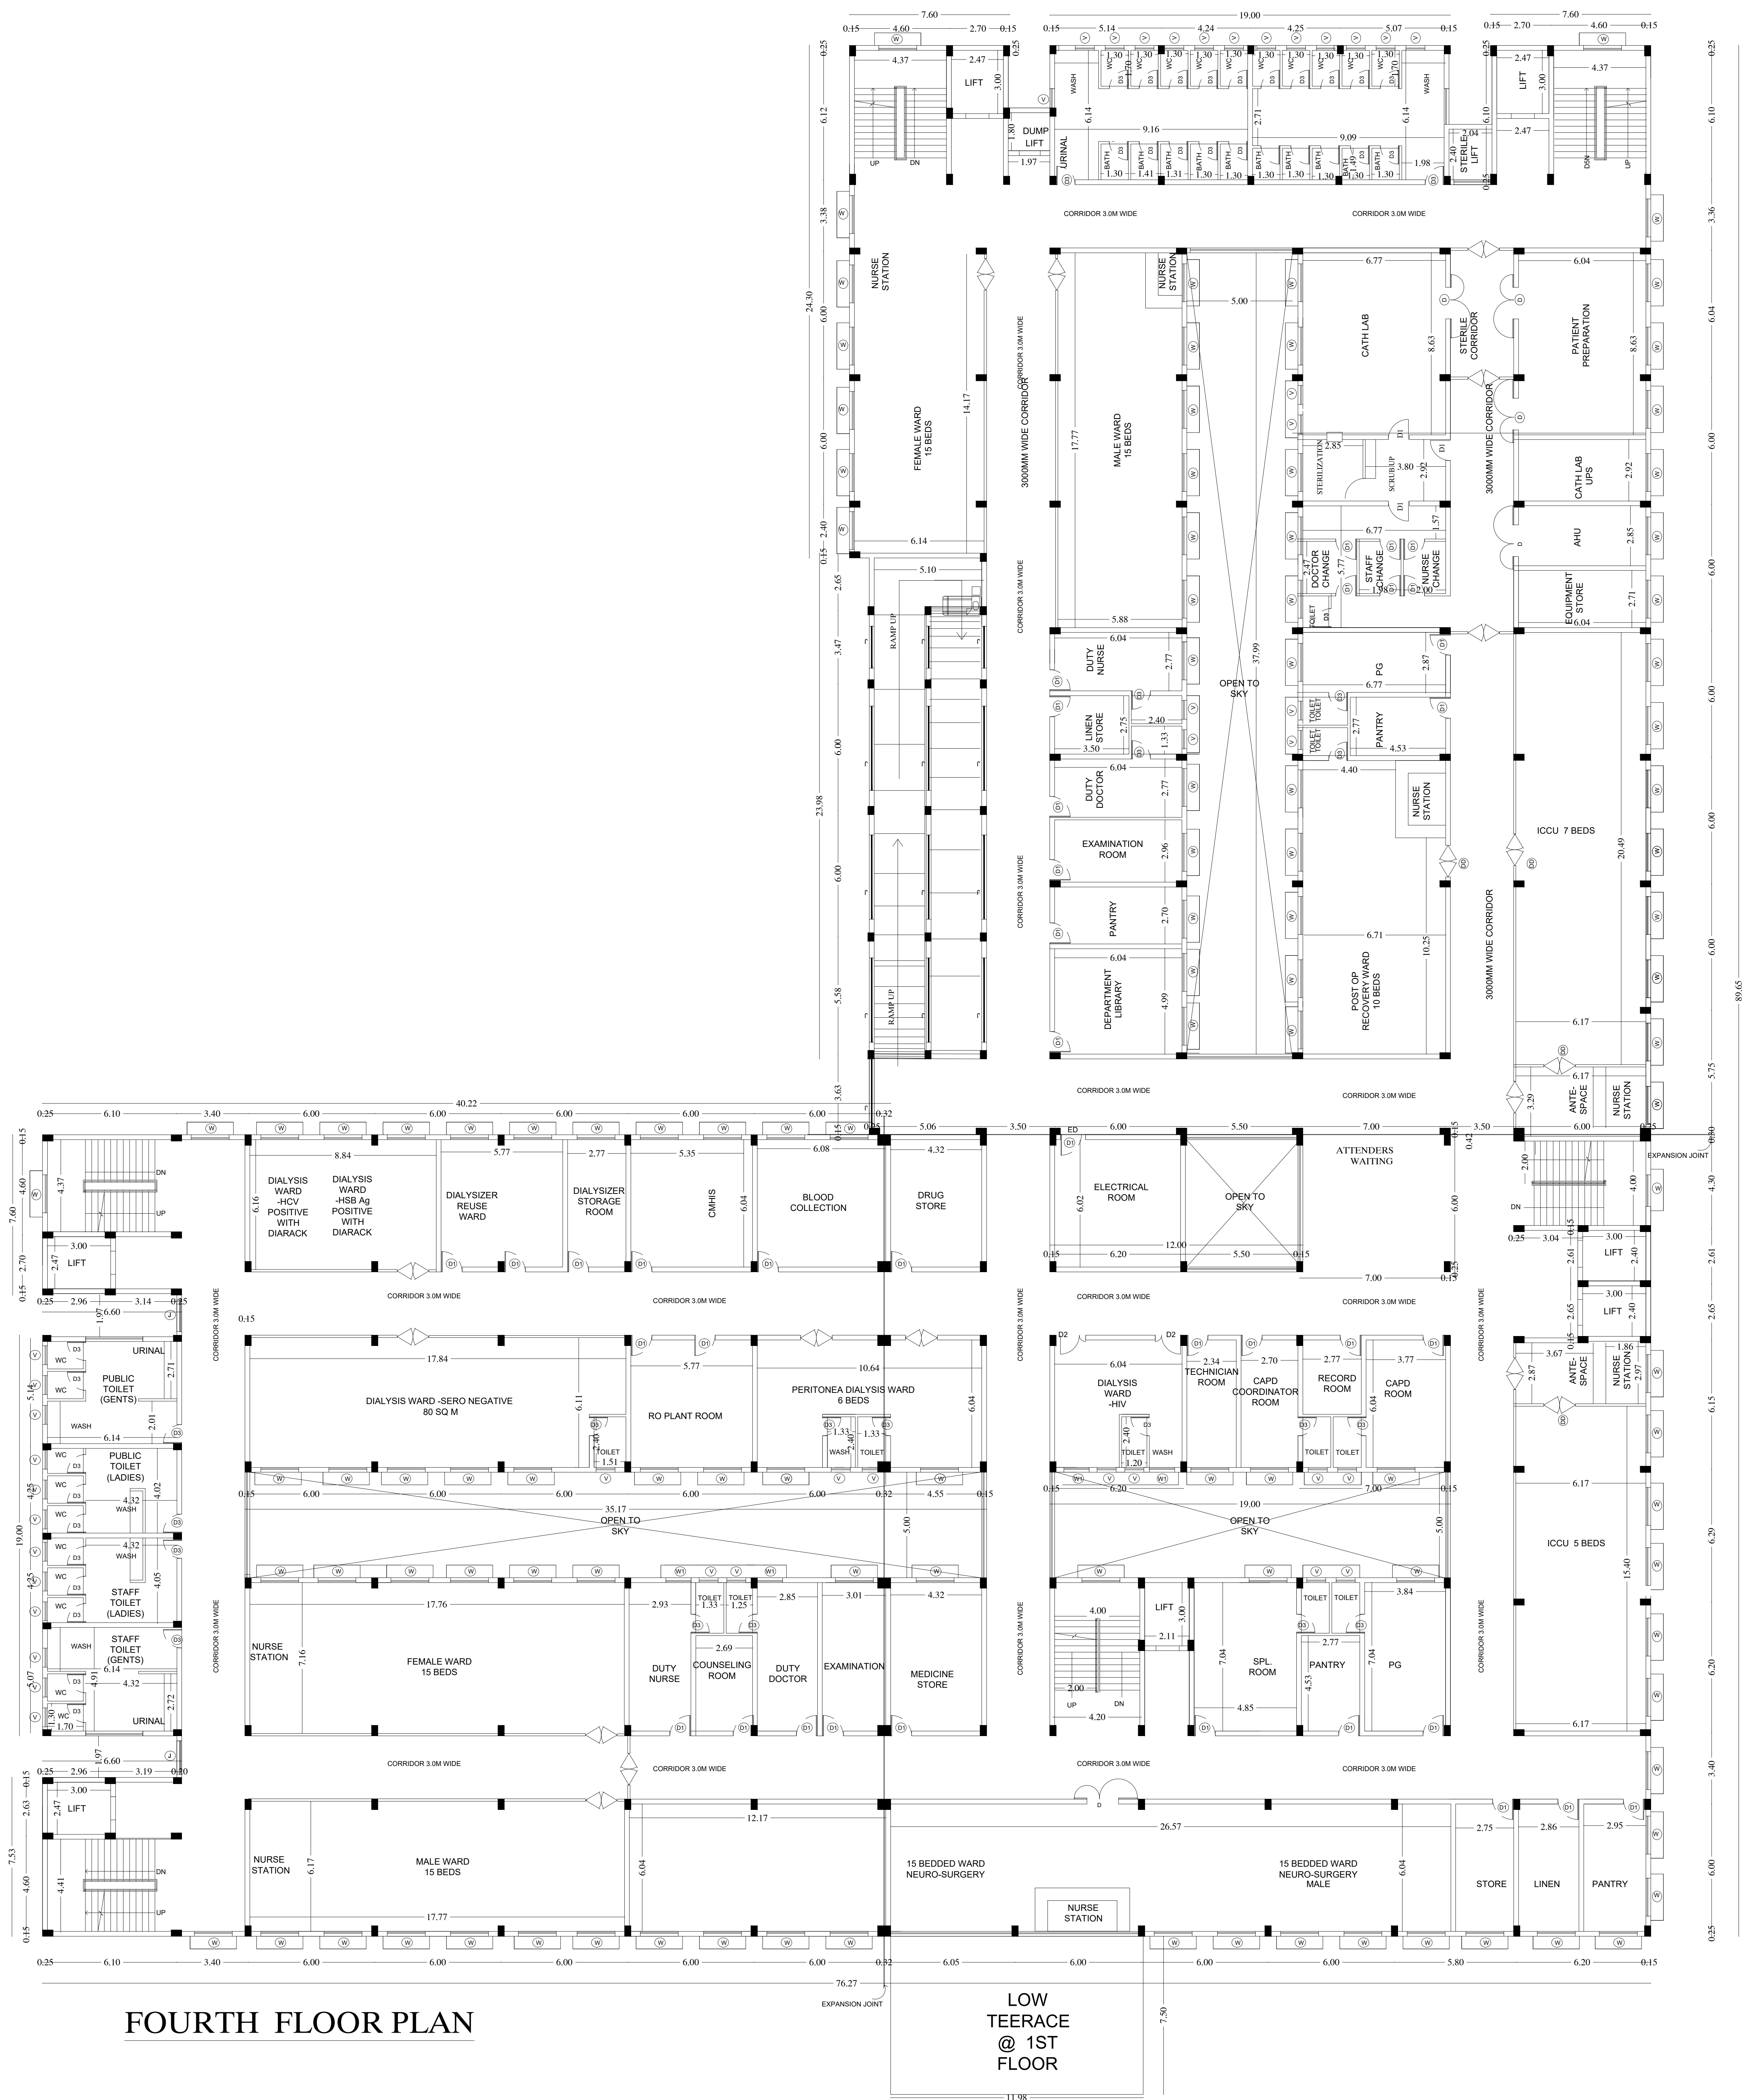

Architects

JEGANATH J D ARCHITECTS
Regd. No. CA 2009/25664

Head Office: 4th Floor, Ram Senthil Towers,
Durgamai Chokkula Road, R.K. Puram,
Chennai - 600 028. Call: 964570035


STRUCTURAL ENGINEER

Er. SUDHAYAKUMAR, B.E. M.Tech (Struct)
Reg. Structural Eng. DTCP - CGLR/REG/ENG - 1/2015/050003
No. 20, 4th Cross Street, Anna Nagar, Chennai-600 040.
E-Mail : anjkonstructions@gmail.com, Mob : 9443101912

OWNER'S SIGNATURE

Executive Engineer, PWD,
Building (G & M), Division, Vellore-6

PLAN SHOWING THE PROPOSED CONSTRUCTION OF
GOVERNMENT PENTLAND HOSPITAL AT WARD NO. 4
BLOCK NO. 13 SURVEY NO. 693 AND WARD NO. 4 BLOCK
NO. 16 SURVEY NO. 961 VELLORE DISTRICT - 632001

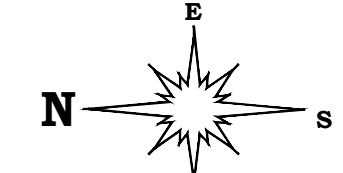


SPECIFICATION

SAND FILLING FOR FOUNDATION AND BASEMENT
P.C.C 1:4:8 FOR FOUNDATION AND BASEMENT
200mm BLOCK WORK WALLS IN C.M. 1:5
100mm BLOCK WORK WALLS IN C.M. 1:3
ALL R.C.C. WORKS M 25 GRADE CONCRETE
CEILING PLASTERING IN CEMENT MORTAR 1:3
WEATHERING OF ROOF USING BRICK JELLY &
LIME CONCRETE IN 1:3 RATIO
CLAY TILES IN TERRACE FLOOR USING CM 1:4
WALLS & CEILING WITH CEMENT PAINT
DOORS & WINDOWS WITH ENAMEL PAINT
CERAMIC FLOORING IN CM 1:3

ALL DIMENSIONS ARE IN METER.

COLOUR INDEX

BOUNDARY		A8
PROPOSED		SCALE 1:100
ROAD		

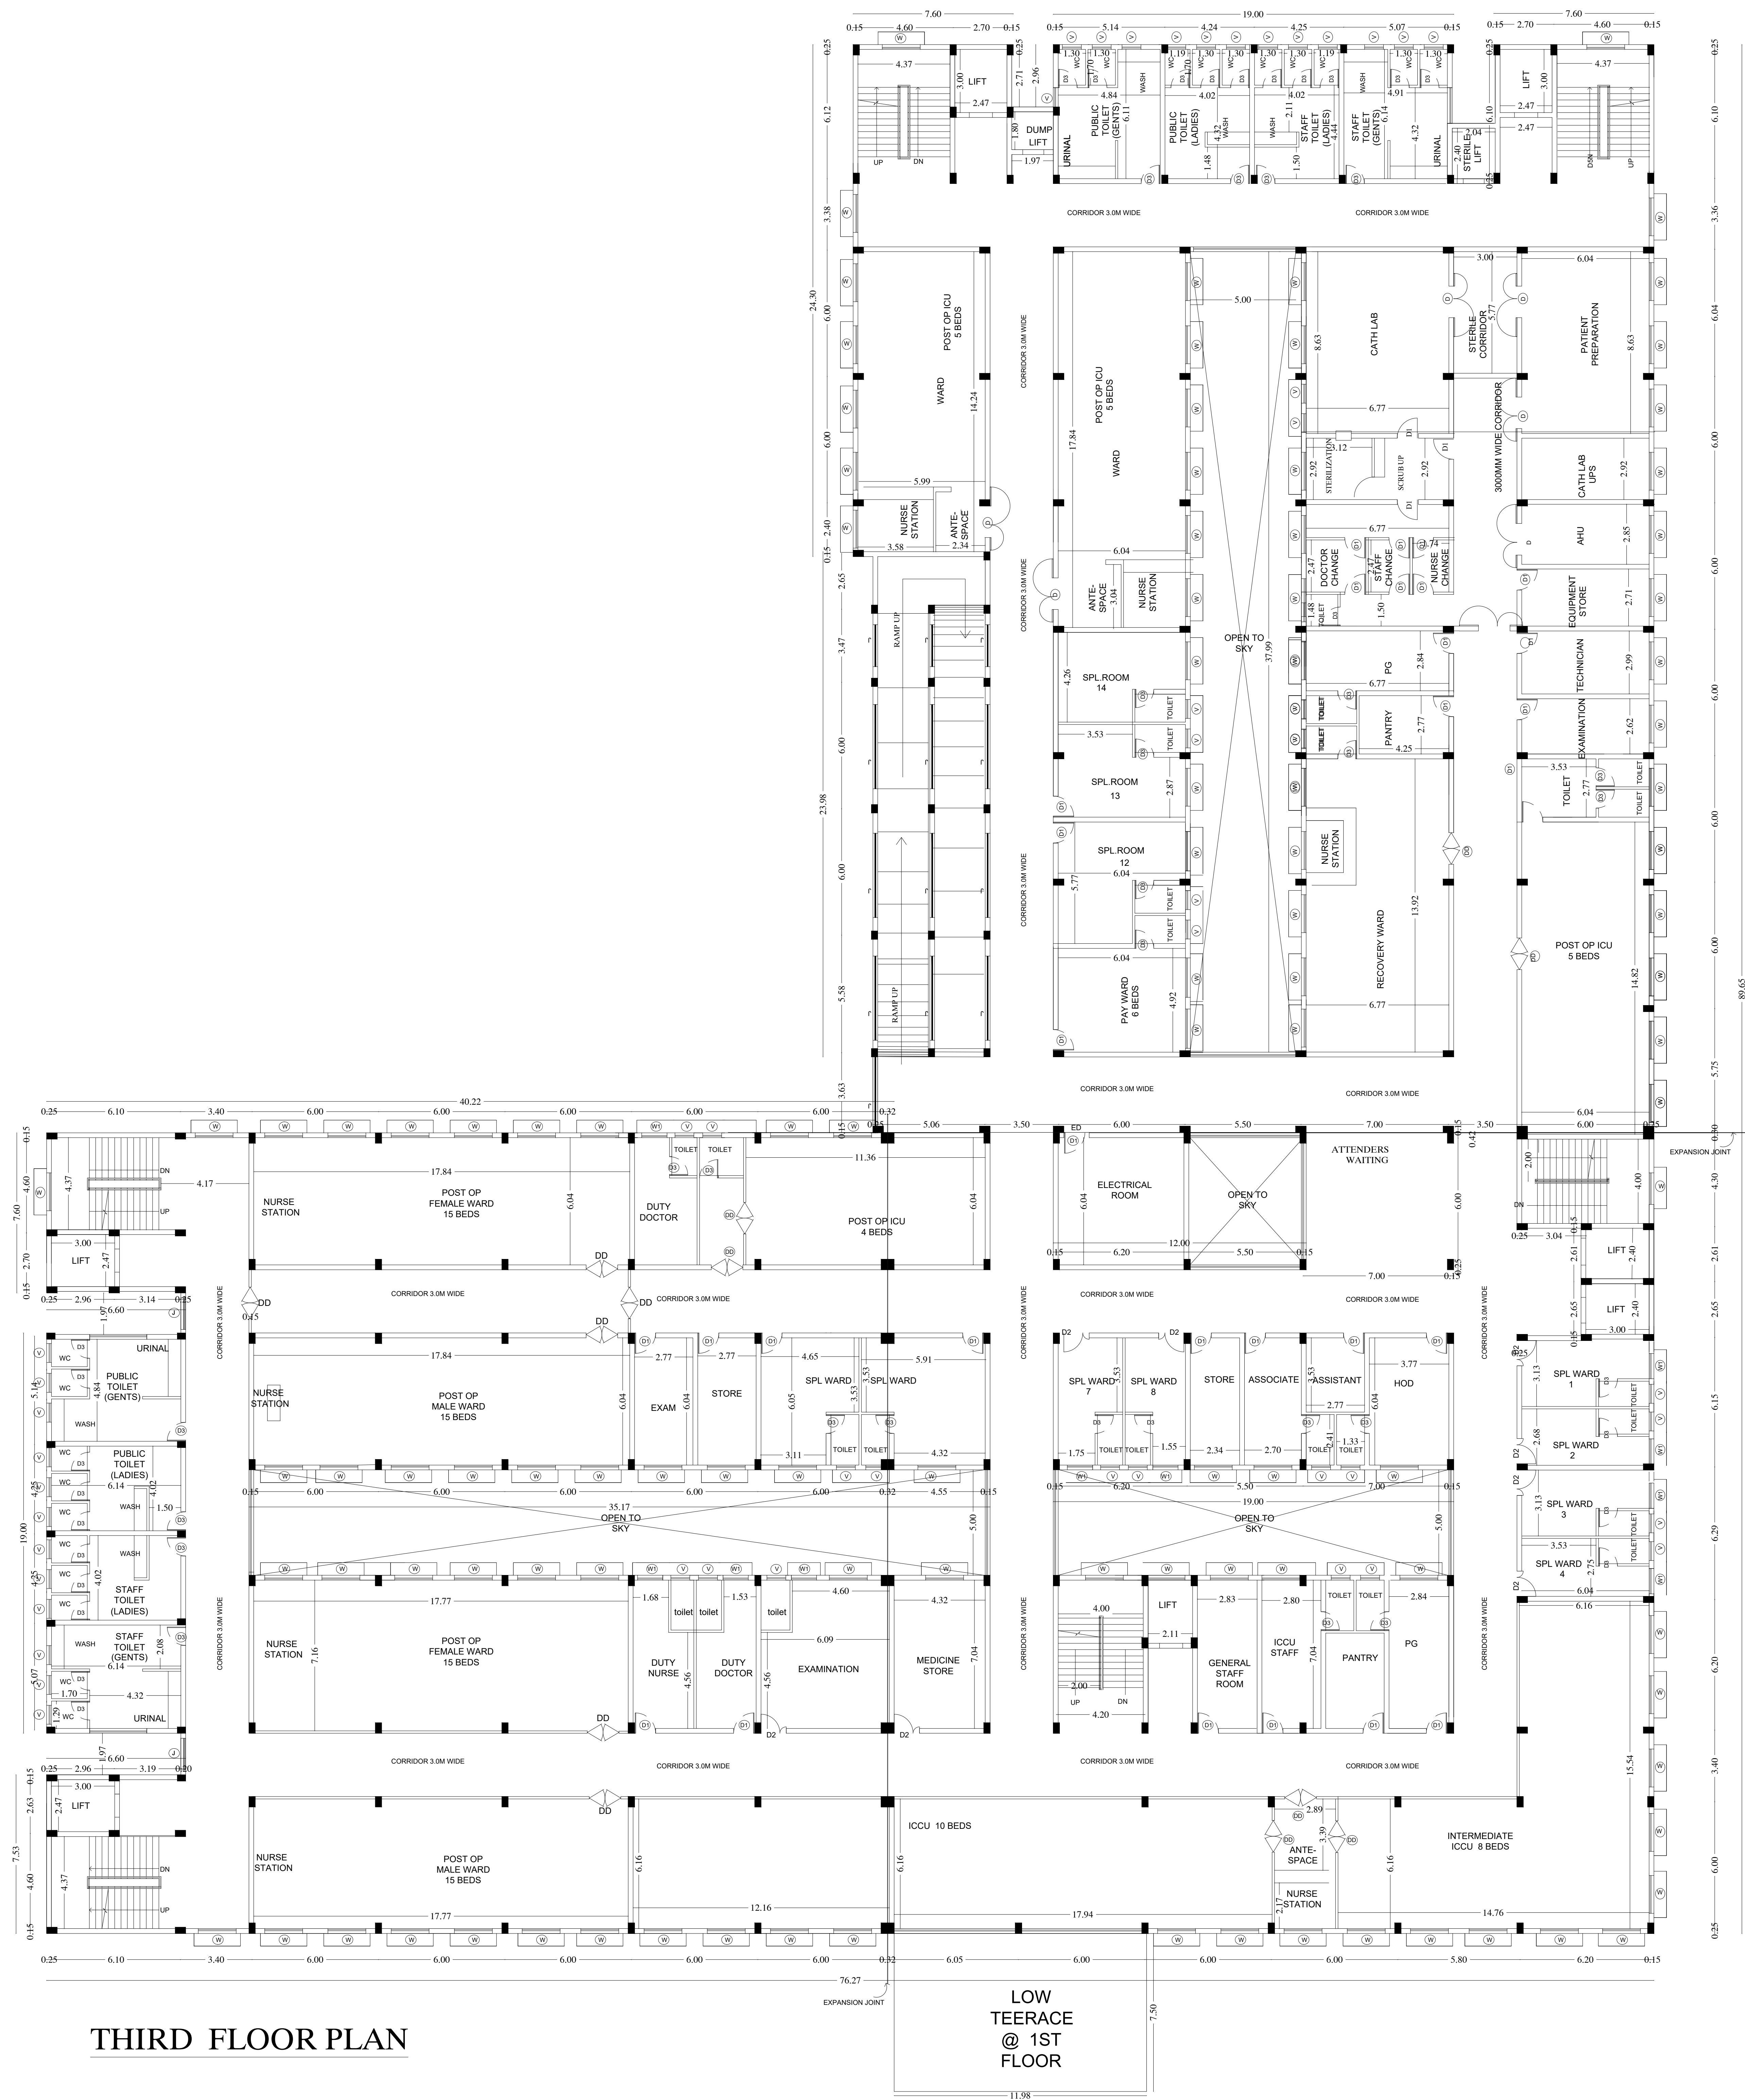

Architects

JEGAMATH JB ARCHITECTS
Regd. No. CA/2005/10464
Basil, 6th Floor, Anna Society Tower,
Durgabai Deshmukhi Road, R.A. Puram,
Chennai - 600 028. Call: 9443019192

STRUCTURAL ENGINEER

E. S. UDHAYA KUMAR, B.E., M.Tech (Struct)
Reg. Structural Eng. DTCP - CGLRNGSE/GR - 12019/050003
No. 29, 4th Cross Street, Anna Nagar, Chennai-600 029
E-Mail : anjkonstructions@gmail.com, Mob : 9443019192

OWNER'S SIGNATURE

Executive Engineer, PWD,
Building (G & M), Division, Vellore-5



SAND FILLING FOR FOUNDATION AND BASEMENT
P.C.C 1:4:8 FOR FOUNDATION AND BASEMENT
200mm BLOCK WORK WALLS IN C.M. 1:5
100mm BLOCK WORK WALLS IN C.M. 1:3
ALL R.C.C WORKS M 25 GRADE CONCRETE
CEILING PLASTERING IN CEMENT MORTAR 1:3
WEATHERING COURSE USING BRICK JELLY &
LIME CONCRETE IN 1:3 RATIO
CLAY TILES IN TERRACE FLOOR USING CM 1:4
WALLS & CEILING WITH CEMENT PAINT
DOORS & WINDOWS WITH ENAMEL PAINT
CERAMIC FLOORING IN CM 1:3

ALL DIMENSIONS ARE IN METER.


COLOUR INDEX		
BOUNDARY		<u>A0</u>
PROPOSED		SCALE 1: 100
ROAD		

SECOND FLOOR PLAN

LOW
TEERACE
@ 1ST
FLOOR

Executive Engineer, PWD,
Building (C & M), Division, Vellore-5

PLAN SHOWING THE PROPOSED CONSTRUCTION OF
GOVERNMENT PENTLAND HOSPITAL AT: WARD NO. 4
BLOCK NO -13.SURVEY NO : 693 AND WARD NO-4 BLOCK
NO: 16 SURVEY NO 961 VELLORE DISTRICT -632001

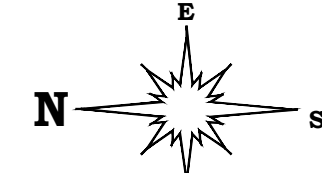


SPECIFICATION

SAND FILLING FOR FOUNDATION AND BASEMENT
P.C.C 1:4:8 FOR FOUNDATION AND BASEMENT
200mm BLOCK WORK WALLS IN C.M. 1:5
100mm BLOCK WORK WALLS IN C.M. 1:3
ALL R.C.C. WORKS M25 GRADE CONCRETE
CEILING PLASTERING IN CEMENT MORTAR 1:3
WEATHERING COURSE USING BRICK JOINTLY &
LINE CONCRETE IN 1:3 RATIO
CLAY TILES IN TERRACE FLOOR USING CM 1:4
WALLS & CEILING WITH CEMENT PAINT
DOORS & WINDOWS WITH ENAMEL PAINT
CERAMIC FLOORING IN CM 1:3

ALL DIMENSIONS ARE IN METER.

COLOUR INDEX

BOUNDARY		AB
PROPOSED		SCALE 1: 100
ROAD		

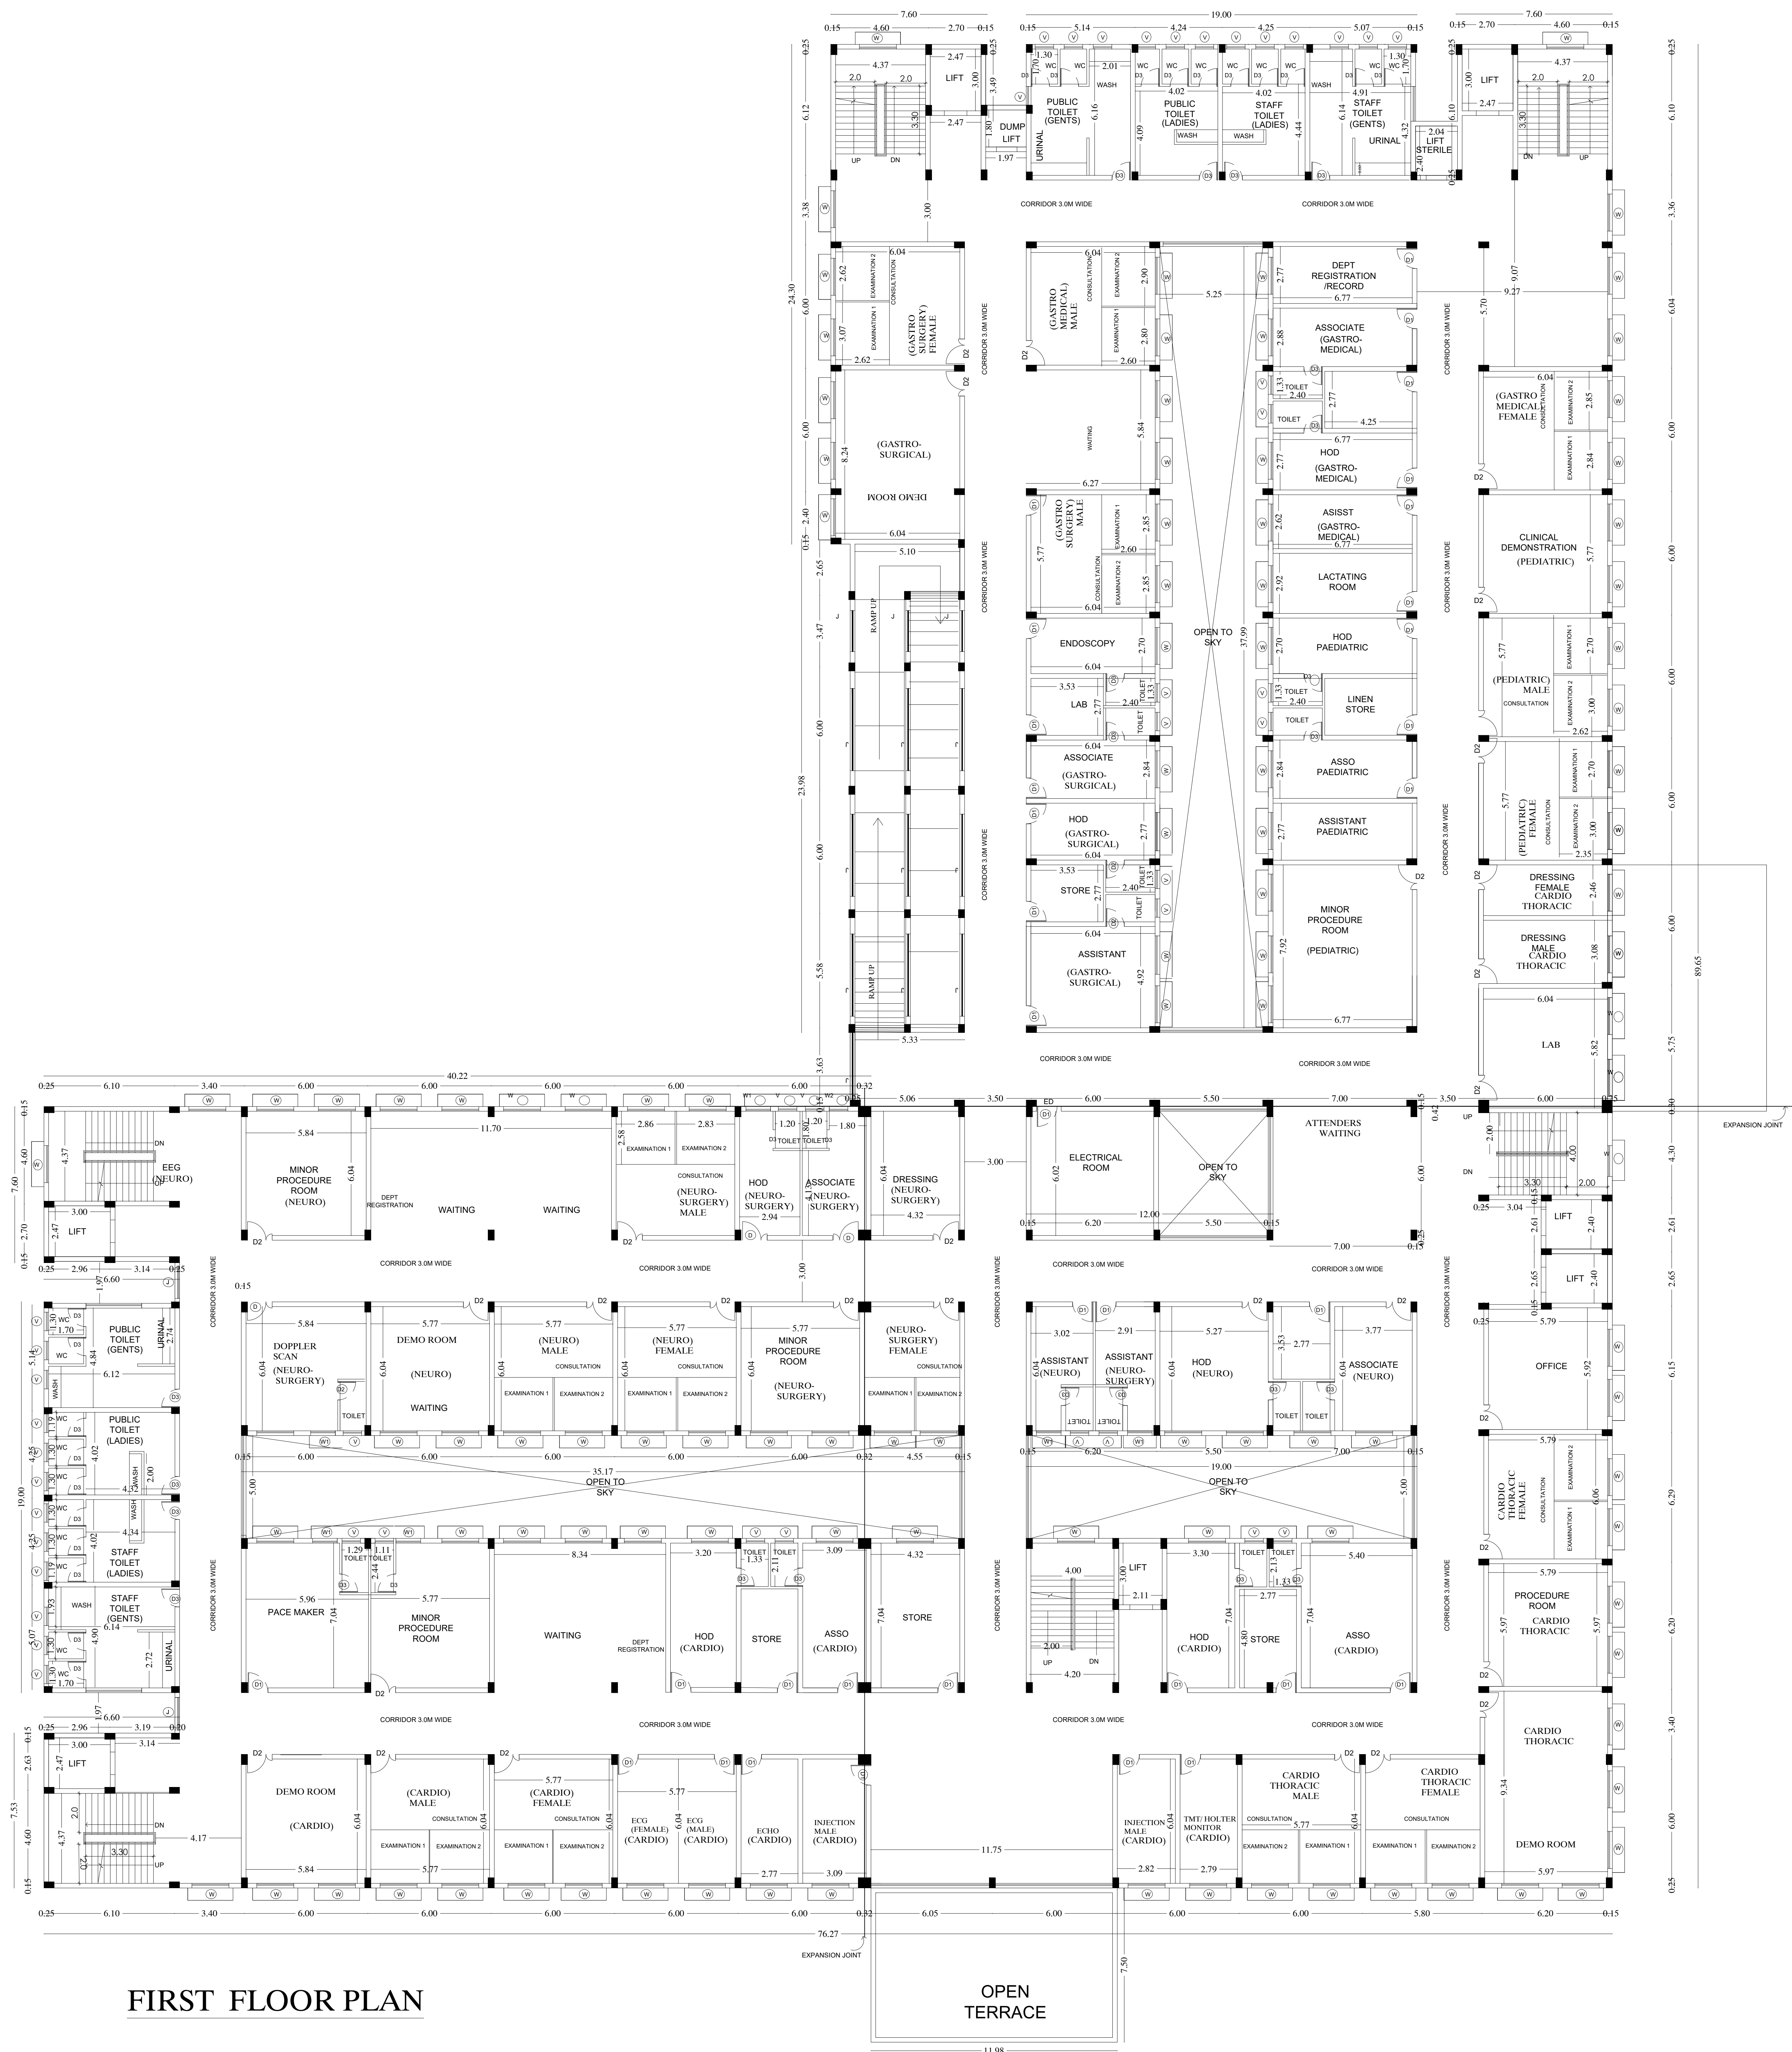

FIRST FLOOR PLAN

OPEN
TERRACE


STRUCTURAL ENGINEER

S. S. S.
Dr. SUDHAKAR KUMAR, B.E. (Struct)
 Reg. Structural Eng. DTCP - CG, RANGERS - 1201905003
 No. 20, 4th Cross Street, Anna Nagar, Chennai-600002
 E-Mail: anjkonstructions@gmail.com, Mob: 9443101812

OWNER'S SIGNATURE

[Signature]
Executive Engineer, PWD,
Building (G & M), Division, Vellore-5

PLAN SHOWING THE PROPOSED CONSTRUCTION OF
GOVERNMENT PENTLAND HOSPITAL AT WARD NO 4
BLOCK NO - 13 SURVEY NO : 693 AND WARD NO 4 BLOCK
NO - 16 SURVEY NO 961 VELLORE DISTRICT - 632001

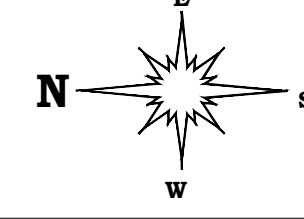


SPECIFICATION

SAND FILLING FOR FOUNDATION AND BASEMENT
P.C.C 1:4:8 FOR FOUNDATION AND BASEMENT
200mm BLOCK WORK WALLS IN C.M. 1:5
100mm BLOCK WORK WALLS IN C.M. 1:3
ALL R.C.C. WORKS M 25 GRADE CONCRETE
CEILING PLASTERING IN CEMENT MORTAR 1:3
WEATHERING COURSE USING BRICK JOINTLY &
LINE CONCRETE IN 1:3 RATIO
CLAY TILES IN TERRACE FLOOR USING CM 1:4
WALLS & CEILING WITH CEMENT PAINT
DOORS & WINDOWS WITH ENAMEL PAINT
CERAMIC FLOORING IN CM 1:3


ALL DIMENSIONS ARE IN METER.

COLOUR INDEX

BOUNDARY	AB
PROPOSED	SCALE 1:100
ROAD	

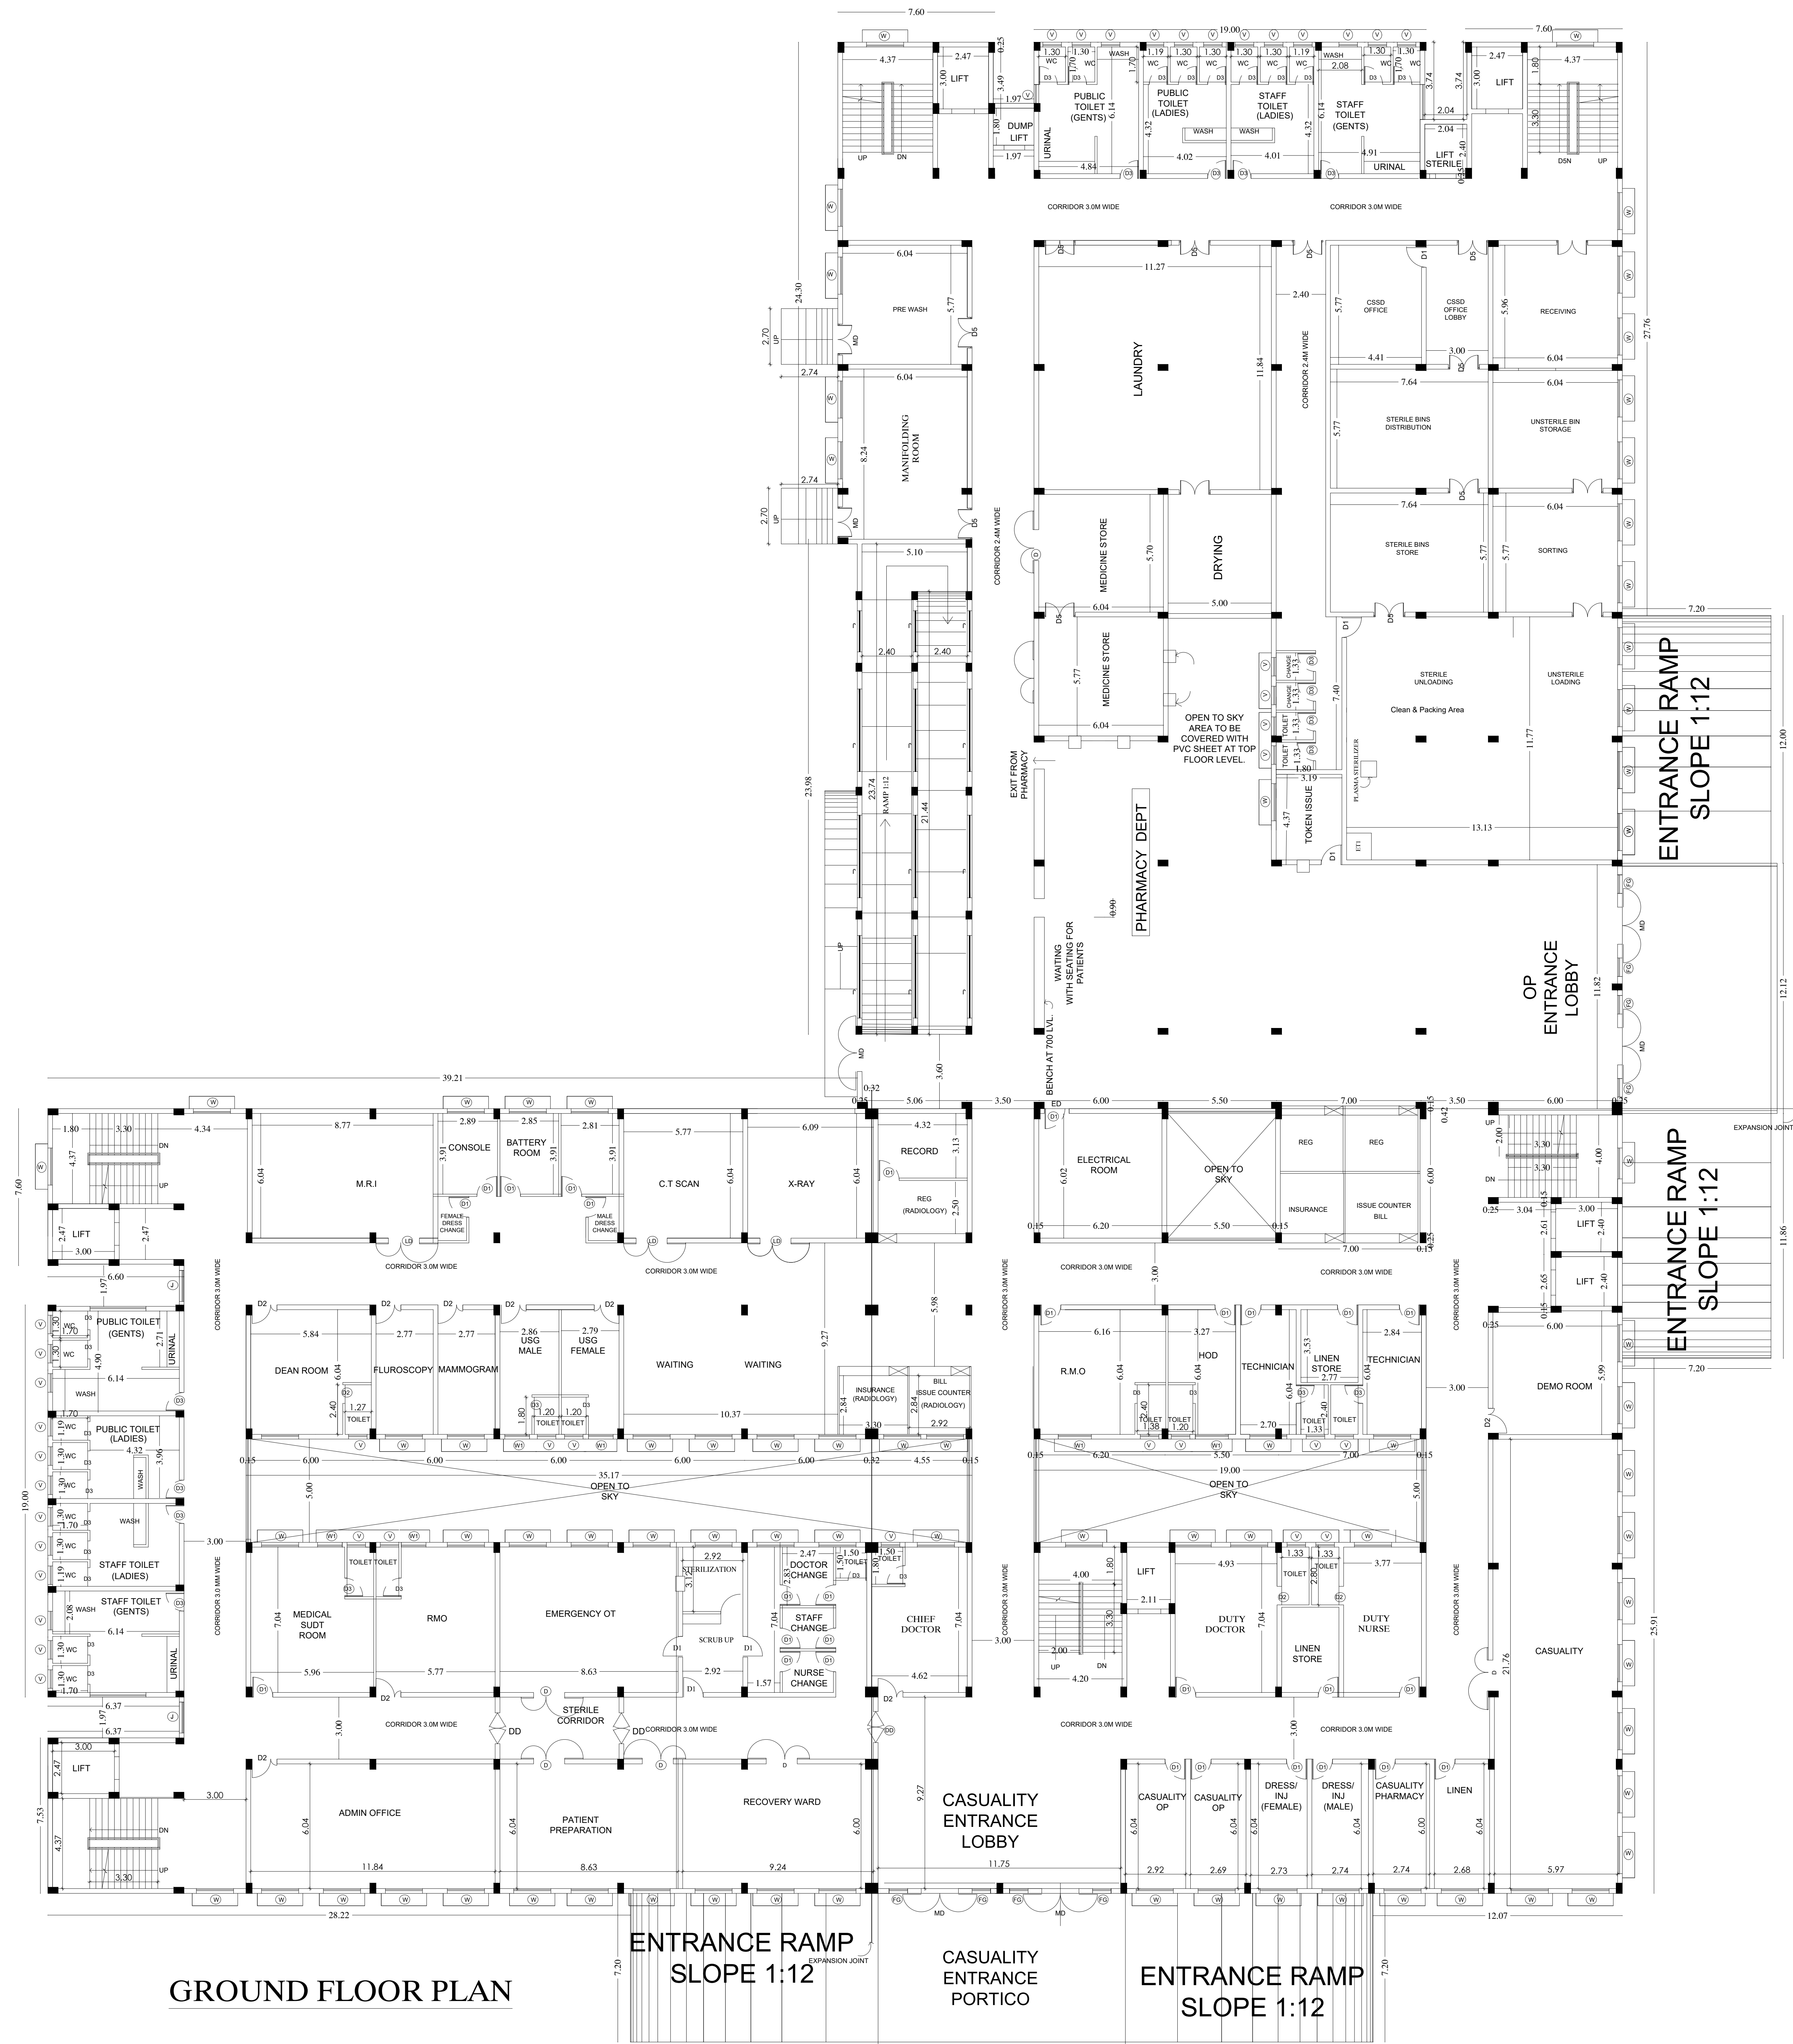

PLAN SHOWING THE PROPOSED CONSTRUCTION OF GOVERNMENT PENTLAND HOSPITAL AT WARD NO. 4 BLOCK NO.13 SURVEY NO. 693 AND WARD NO. 4 BLOCK NO.16 SURVEY NO.961 VELLORE DISTRICT -632001

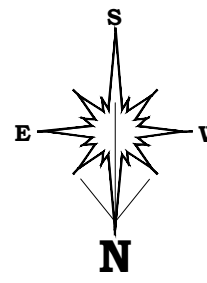

SPECIFICATION

SAND FILLING FOR FOUNDATION AND BASEMENT
P.C.C 1:4:8 FOR FOUNDATION AND BASEMENT
200mm BLOCK WORK WALLS IN C.M. 1:5
100mm BLOCK WORK WALLS IN C.M. 1:3
ALL R.C.C. WORKS M 25 GRADE CONCRETE
CEILING PLASTERING IN CEMENT MORTAR 1:3
WEATHERING COURSE USING BRICK JELLY & LIME CONCRETE IN 1:3 RATIO
CLAY TILES IN TERRACE FLOOR USING CM 1:4
WALLS & CEILING WITH CEMENT PAINT
DOORS & WINDOWS WITH ENAMEL PAINT
CERAMIC FLOORING IN CM 1:3

AREA STATEMENT

DESCRIPTION	AREA IN SQ.M.
AS PER PATTA / FMB	20096.74
AS PER SITE	20096.74

DESCRIPTION	FSI	NON FSI
GROUND FLOOR	4455.02	
FIRST FLOOR	4254.84	
SECOND FLOOR	4254.84	
THIRD FLOOR	4254.84	
FOURTH FLOOR	4254.84	
FIFTH FLOOR	4254.84	
SIXTH FLOOR	4254.84	
SEVENTH FLOOR	4254.84	
MORTUARY	166.92	
ELECTRICAL ROOM	39.54	
METER ROOM	6.25	
TOTAL FSI AREA	34451.61	

TOTAL BUILTUP AREA	34451.61
F.S.I =	34451.61 SQ.M 20096.74 SQ.M
	= 1.71

PARKING REQUIREMENTS	REQUIRED	PROVIDED
CAR PARKING (NOS.)	310	345
DA CAR PARKING	35	
TW (NOS.)	310	345
DA TW PARKING	35	

AMBULANCE PARKING (NOS.)	7
OSR REQUIREMENT	2009.67 SQ M
OSR PROVIDED	2010 SQ M

ALL DIMENSIONS ARE IN METER.

COLOUR INDEX

PROPOSED ROAD		A0
		SCALE 1: 150
BOUNDARY		

Architects

JEGANATH JB ARCHITECTS

Regd.No.CA/2005/35464
No.5, 6th Floor, Ram Swathy Towers,
Durgabai Deshmukh Road, R.A. Puram,
Chennai - 600 028. Cell: 9840570026

STRUCTURAL ENGINEER

Er. SUDHAYAKUMAR, B.E., M.Tech (Struct)
Reg. Structural Eng. DTCP - CGLR/NS/IGR - 12019050003
No. 20, 4th Cross Street, Anna Nagar, Chengalpattu,
E-Mail : anjucorstructions@gmail.com. Mob : 9443101912

OWNER'S SIGNATURE


Executive Engineer, PWD,
Building (G & M), Division, Vellore-5

FILTER BED ROAD 12.20 M WIDE (40'0")

G.P.H ROAD 21.50 M WIDE (60'0")

ROAD 8.70 M WIDE (28'6")



SITE PLAN

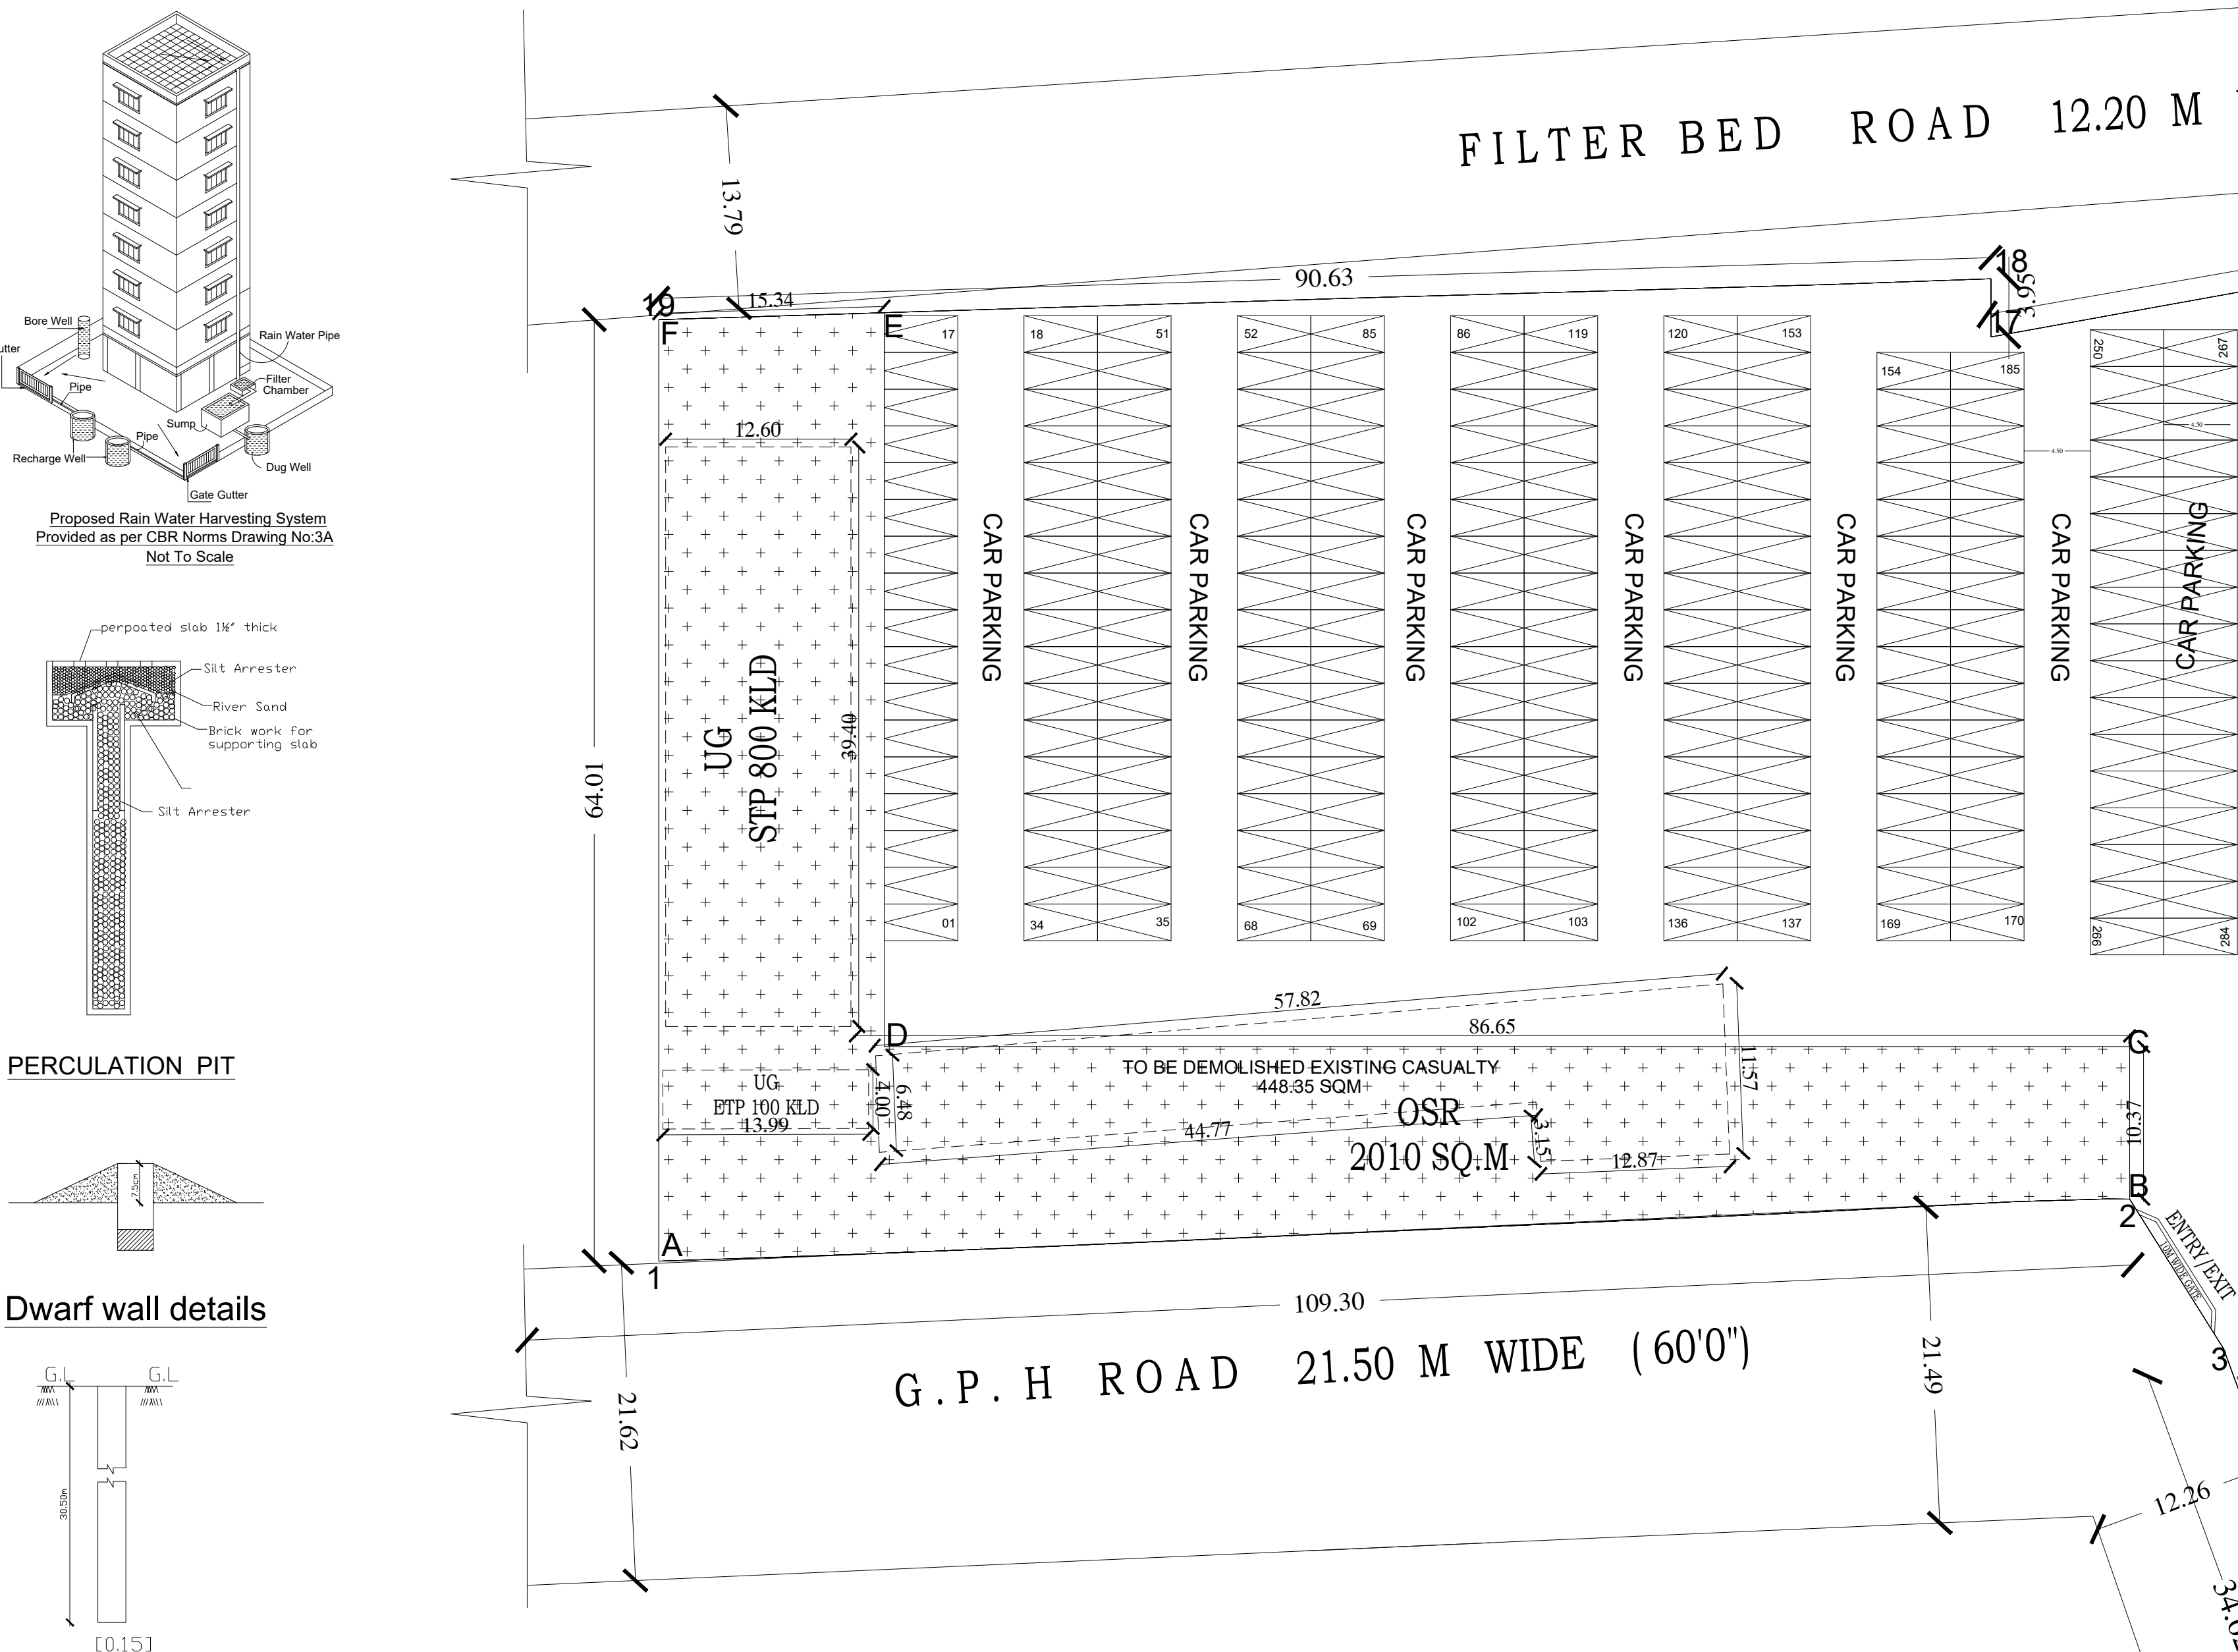

PERCUSSION PIT

Dwarf wall details

Detail bore well

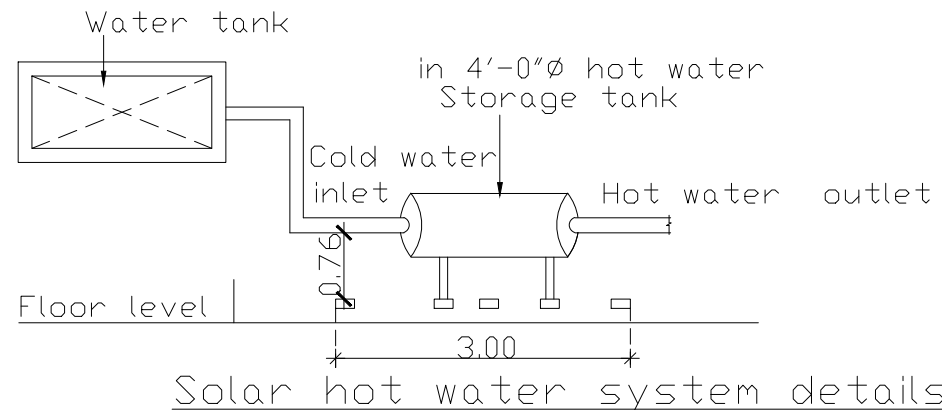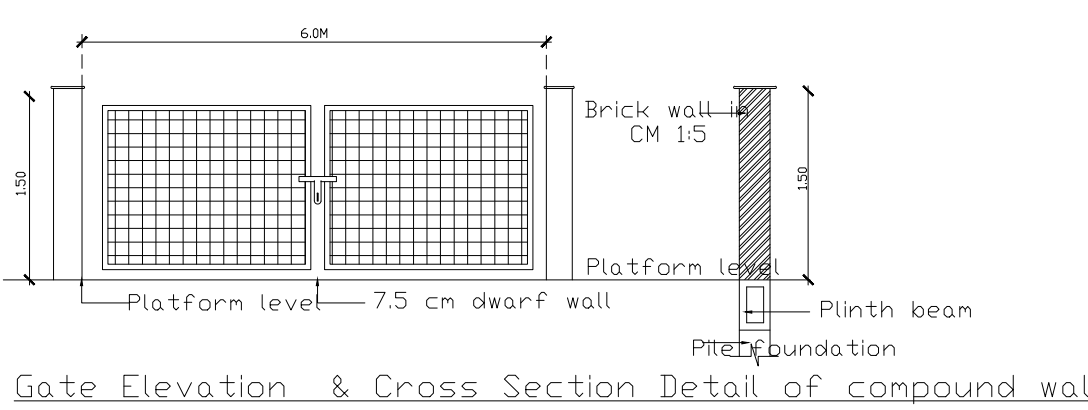


FRONT ELEVATION

SECTION A-A



SCHEDULE OF JOINERY

S.No.	TYPE	SIZE		SILL	TOP	DESCRIPTION	REMARKS
		WIDTH	HEIGHT				
1.	S.D	1500	2100	-	2100	INSULATED DOOR WITH AUTOMATIC DOOR CLOSER	
2.	D	1000	2100	-	2100	STEEL FRAMED DOOR WITH FLUSH SHUTTERS	SINGLE LEAF
3.	D1	750	2100	-	2100	RCC FRAMED DOOR WITH P.V.C SHUTTER	SINGLE LEAF
4.	W	1500	1300	800	2100	STEEL FRAMED GLAZED WINDOW WITH SASH BARS	THREE SHUTTERS
5.	W1	1500	1300	800	2100	STEEL FRAMED GLAZED WINDOW WITH SASH BARS	TWO SHUTTERS
6.	V	1500	600	1500	2100	STEEL FRAMED GLAZED VENTILATOR WITH WELD MESH	SIDE HUNG
7.	V1	1500	600	2200	2000	STEEL FRAMED GLAZED VENTILATOR WITH WELD MESH	FIXED GLAZING
				ABOVE			
				BEAM			
8.	V2	1200	600	1500	2100	STEEL FRAMED GLAZED VENTILATOR WITH SASH BARS	SIDE HUNG
9.	V3	600	600	1500	2100	STEEL FRAMED GLAZED VENTILATOR WITH SASH BARS	SIDE HUNG
10.	R.S	2400	2400	-	2400	ROLLING SHUTTER	

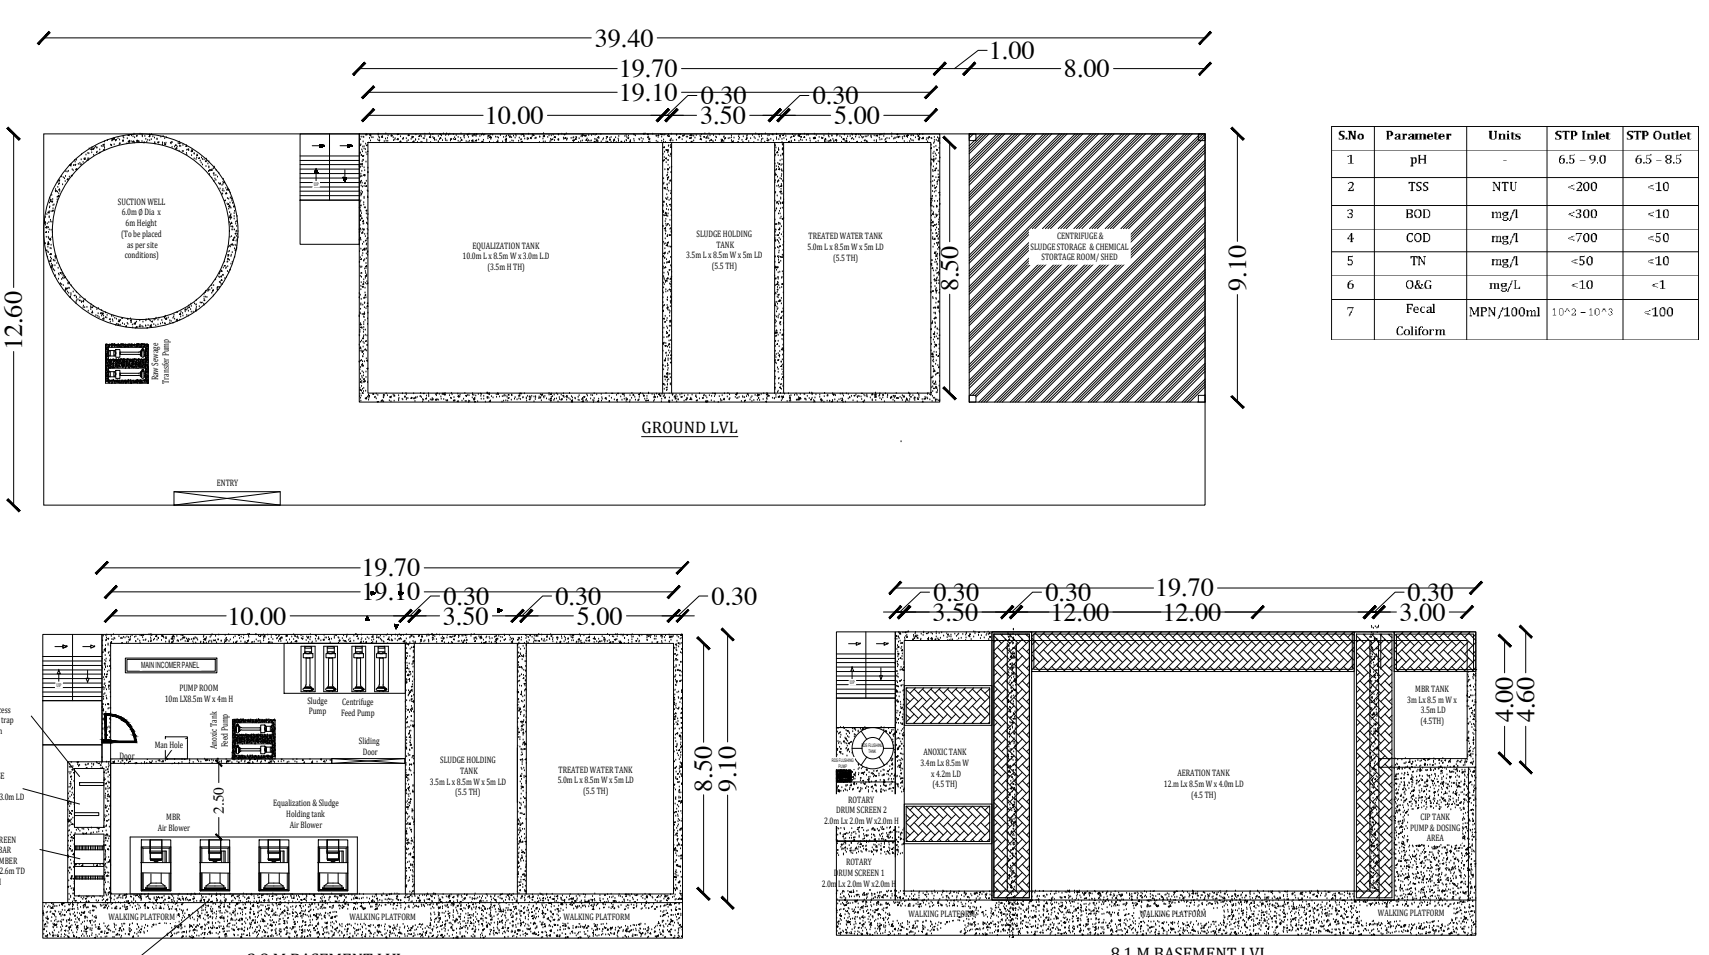

SEWAGE TREATMENT PLANT

EFFLUENT TREATMENT PLANT

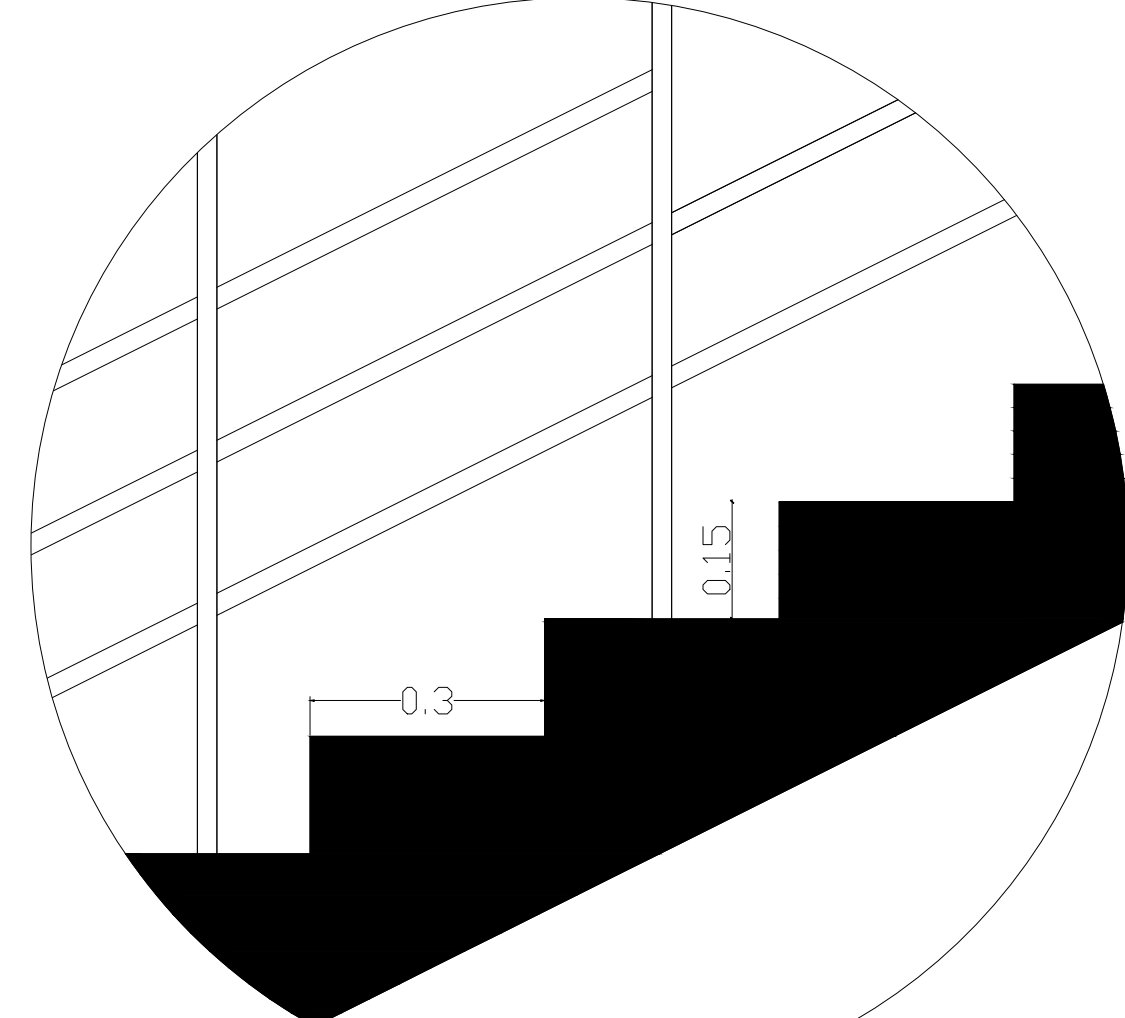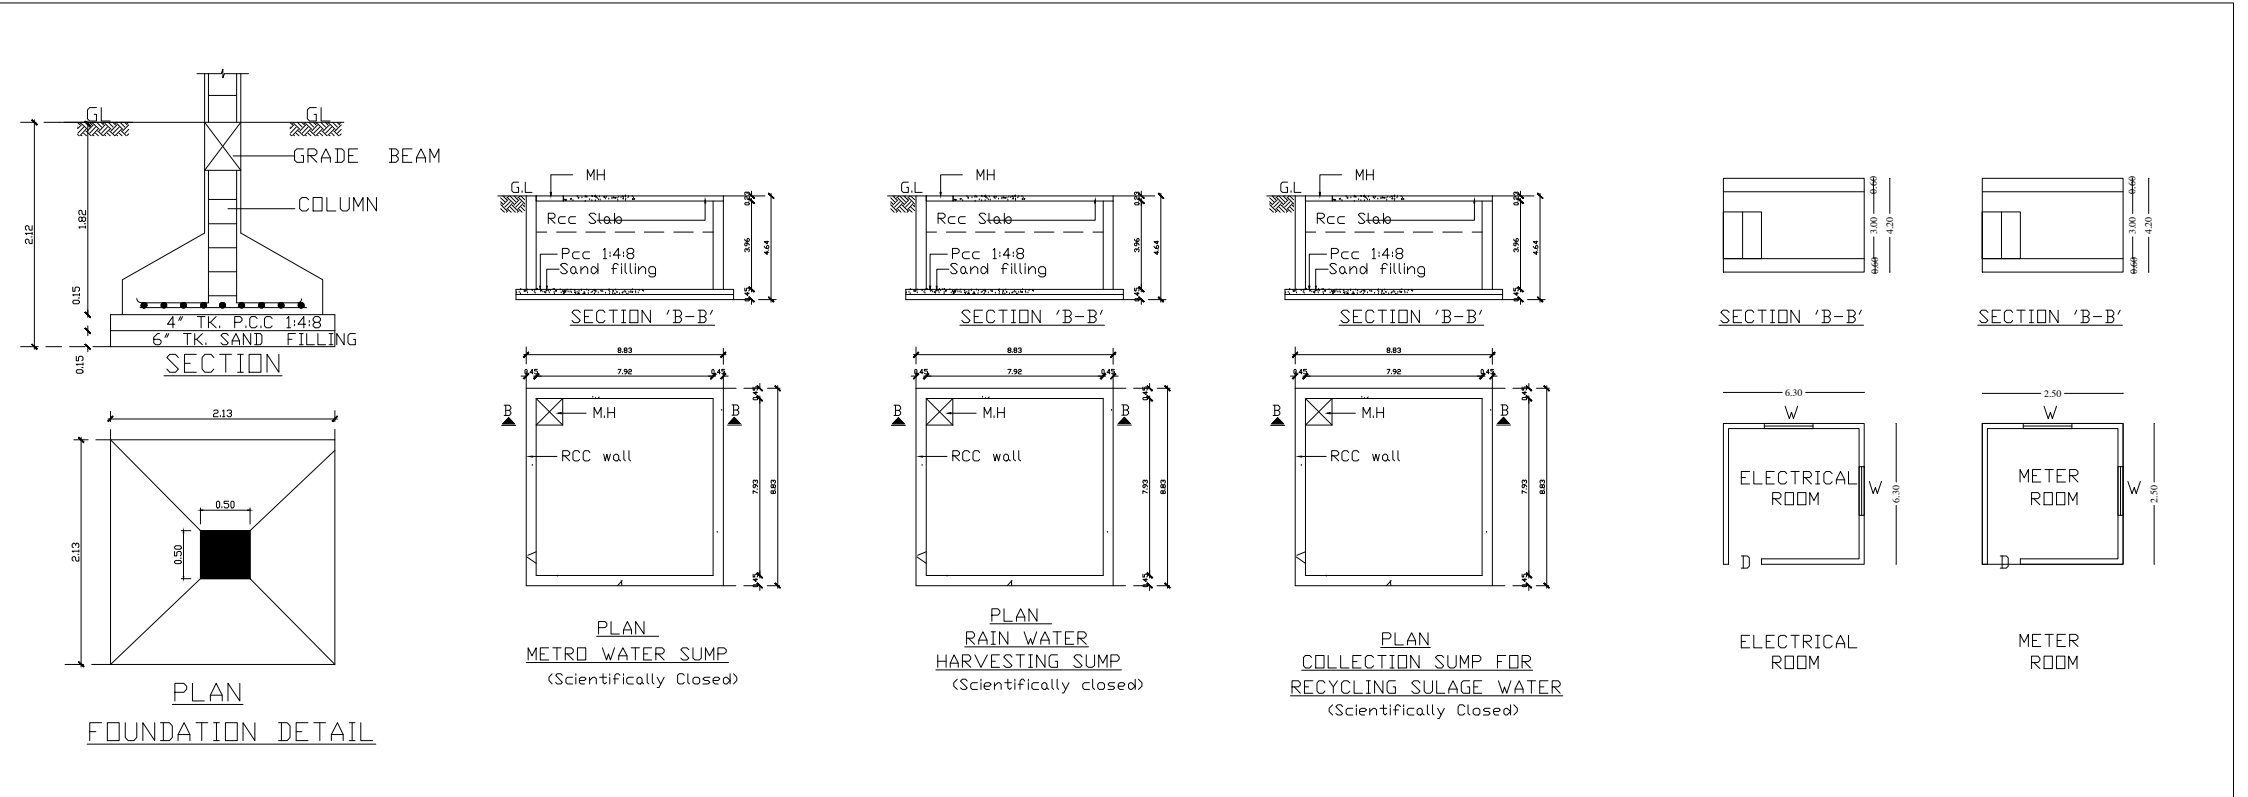

STAIR CASE DETAIL

Signature Not Verified

Signature Not Verified