



SHEET NO:01

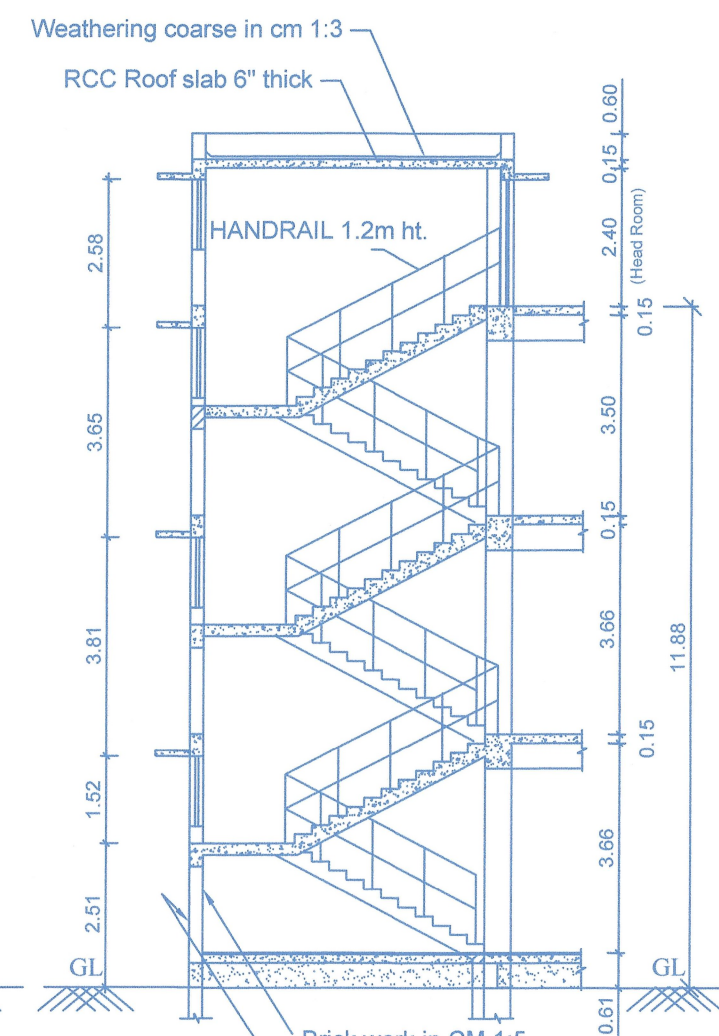

SECTION ON 'B B'



FIRST FLOOR PLAN
(BLOCK-01)

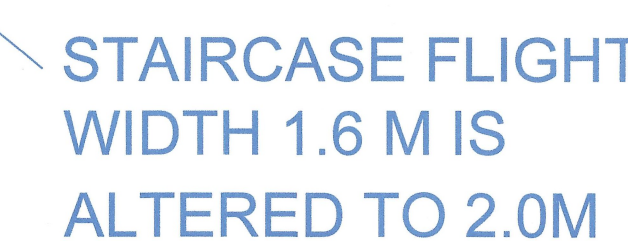

GROUND FLOOR PLAN (BLOCK-01)

AREA DETAILS:

BLOCK NO	FLOOR	FSI SQ.M	NON-FSI SQ.M	TOTAL SQ.M	REMARKS
BLOCK 01 COLLEGE MAIN BUILDING	G.F	1840.98	-	1840.98	DTCP APPROVAL NO: 31/80/88/F.P.F. 686/67/2016 Date: 11.08.2016 - FOR REVISED APPROVAL
	F.F	1764.48	-	1764.48	
BLOCK 01 COLLEGE MAIN BUILDING	G.F	49.70	-	49.70	PROPOSED CONSTRUCTION
	F.F	49.70	-	49.70	
	S.F	1817.80	-	1817.80	
	H.R		163.52	163.52	

JOINERY DETAILS:

	<u>Sq. Ft.</u>	<u>Sq. M</u>
Door.....D.....	4' 0" X 7'0".....	(1.22m X 2.13m)
Door.....D1.....	2'6" X 7'0".....	(0.75m X 2.13m)
Main Gate.....MD ..	5'6" X 8'0".....	(1.67m X 2.44m)
Main Gate.....MD1 ..	5'0" X 8'0".....	(1.82m X 2.44m)
Open..... O.....	5'0" X 8'0".....	(1.52m X 1.52m)
Open..... O1.....	5'0" X 5'0".....	(1.52m X 1.52m)
Window.....W.....	5'0" X 5'0".....	(1.52m X 1.52m)
window..... W1.....	4' 6" X 5' 0".	(1.39m X 1.52m)
window..... W2.....	3' 9" X 5' 0".	(1.16m X 1.52m)
window..... W3.....	3' 3" X 5' 0".	(1.00m X 1.52m)
Ventilator.....W.....	5'0" X 2'6".....	(1.52m X 0.76m)
Ventilator.....V1.....	3'0" X 2'6".....	(0.90m X 0.76m)

OFFICE USE :

APPLICANT SIGNATURE

CONSTRUCTION ENGINEER

STRUCTURAL ENGINEER

REGISTERED ARCHITECT

25.02.2020

தேவநகர இலையலி கலாபாலகத்தில்
கடையடித்தல் அடம்பு தாத்திதல். கொல்காத்தா
1.50 மீ. வித்தல். அலம்பு அடம்பு
10 நிமிஷமேட 10 நிமிஷமேட அலம்பு
அடம்புத்தல். தேவநகர-கலாபாலகம்
10 நிமிஷ அடம்புத்தல். 10 நிமிஷ
2. கொல்காத்தா கலாபாலகம். 10 நிமிஷ
அடம்புத்தல். கொல்காத்தா கலாபாலகம்
2. கொல்காத்தா அடம்புத்தல். கொல்காத்தா
10 நிமிஷத்திற் கொல்காத்தா கலாபாலகம்
10 நிமிஷ

தேவநகர
உதவி இயக்குநர் இலையலி கலாபாலகம்,
தேவநகர, தஞ்சாவூர் அகிலமலை,
தஞ்சாவூர் அகிலமலை, தஞ்சாவூர் அகிலமலை,
தஞ்சாவூர் அகிலமலை.

SHEET NO:02

BLOCK NO	FLOOR	FSI SQ.M	NON-FSI SQ.M	TOTAL SQ.M	REMARKS
BLOCK 01 / COLLEGE MAIN BUILDING	G.F	1840.98	-	1840.98	DTPC APPROVAL NO: 31/81.84.F.F..REV.6/2016 Date: 11.08.2016 -FOR REVISED APPROVAL
	F.F	1764.48	-	1764.48	
BLOCK 01 / COLLEGE MAIN BUILDING	G.F	49.70	-	49.70	PROPOSED CONSTRUCTION
	F.F	49.70	-	49.70	
	S.F	1817.80	-	1817.80	
	H.R		163.52	163.52	

	<u>Sq. Ft.</u>	<u>Sq. M.</u>
Door.....D.....	4' 0" X 7'0".....	(1.22m X 2.13m)
Door.....D1.....	2'6" X 7'0".....	(0.75m X 2.13m)
Main Gate.....MD .	5'6" X 8'0".....	(1.67m X 2.44m)
Main Gate.....MD1 .	6'0" X 8'0".....	(1.82m X 2.44m)
Open..... O.....	5'0" X 8'0".....	(1.52m X 1.52m)
Open..... O1.....	5'0" X 5'0".....	(1.52m X 1.52m)
Window..... W.....	5'0" X 5'0".....	(1.52m X 1.52m)
window..... W1...	4' 6" X 5' 0".	(1.39m X 1.52m)
window..... W2....	3' 9" X 5' 0".	(1.16m X 1.52m)
window..... W3....	3' 3" X 5' 0".	(1.00m X 1.52m)
Ventilator.....V.....	5'0" X 2'6".....	(1.52m X 0.76m)
Ventilator.....V1....	3'0" X 2'6".....	(0.90m X 0.76m)




Er. K. VENKATESAN
B.Tech., MIE(Sruct), MBA, M.Sc (CE), D.Arch.,
Regd. Engineer Grade - I (RE)
Regd. No. RE / Gr-I / 19 / 04 / 822
With Deputy Director of Town & Country Planning (D
No. 1, GGS Complex, First Floor, New Bye-Pass
Green Circle, Vellore - 632 004, Tamil Nadu.
Ph : 83606 69321 / 93453 05948

J. Bar


Er. V. MANOJ KUMAR, M.T.
Registered Structural Engineer
Regd. No. RSE / G-M / Sep - 2
With Deputy Director
Town & Country Planning - (C
No. 1, GDS Complex, First Floor, New
Green Circle, Vellore - 632 004, Ta
ph. - 83008 69321 / 96007

V. Sayar


Dr. V. SANJAY KUMAR
Registered Architect (RA)
Regd. No. RA / JULY/2023 /
With Joint Director, District Town & Country Planning
No. 3, GDS Complex, First Floor, Nirmal Nagar,
Green Cross, Vellore - 632 004, Tamil Nadu
Ph: 83008 69321 / 80726 2
E-mail: sanjay.lathar@psd@gmail.com

REGISTERED ARCHITECT

PLAN SHOWING THE ACTUAL & PROPOSED ADDITIONAL CONSTRUCTION OF "SRI SAKTHI AMMA COLLEGE OF PHYSIOTHERAPY" IN GROUND FLOOR, FIRST FLOOR, SECOND FLOOR & THIRD FLOOR IN S.F.No. 250/2, 251/1, 2 & 252/1A1 & 253, VELLORE TO ODUGATHUR MAIN ROAD, SEKKANUR VILLAGE & PANCHAYAT, ANAICUT TALUK, VELLORE DISTRICT. Scale: 1cm = 1m (or) 1 inch = 8 feet.

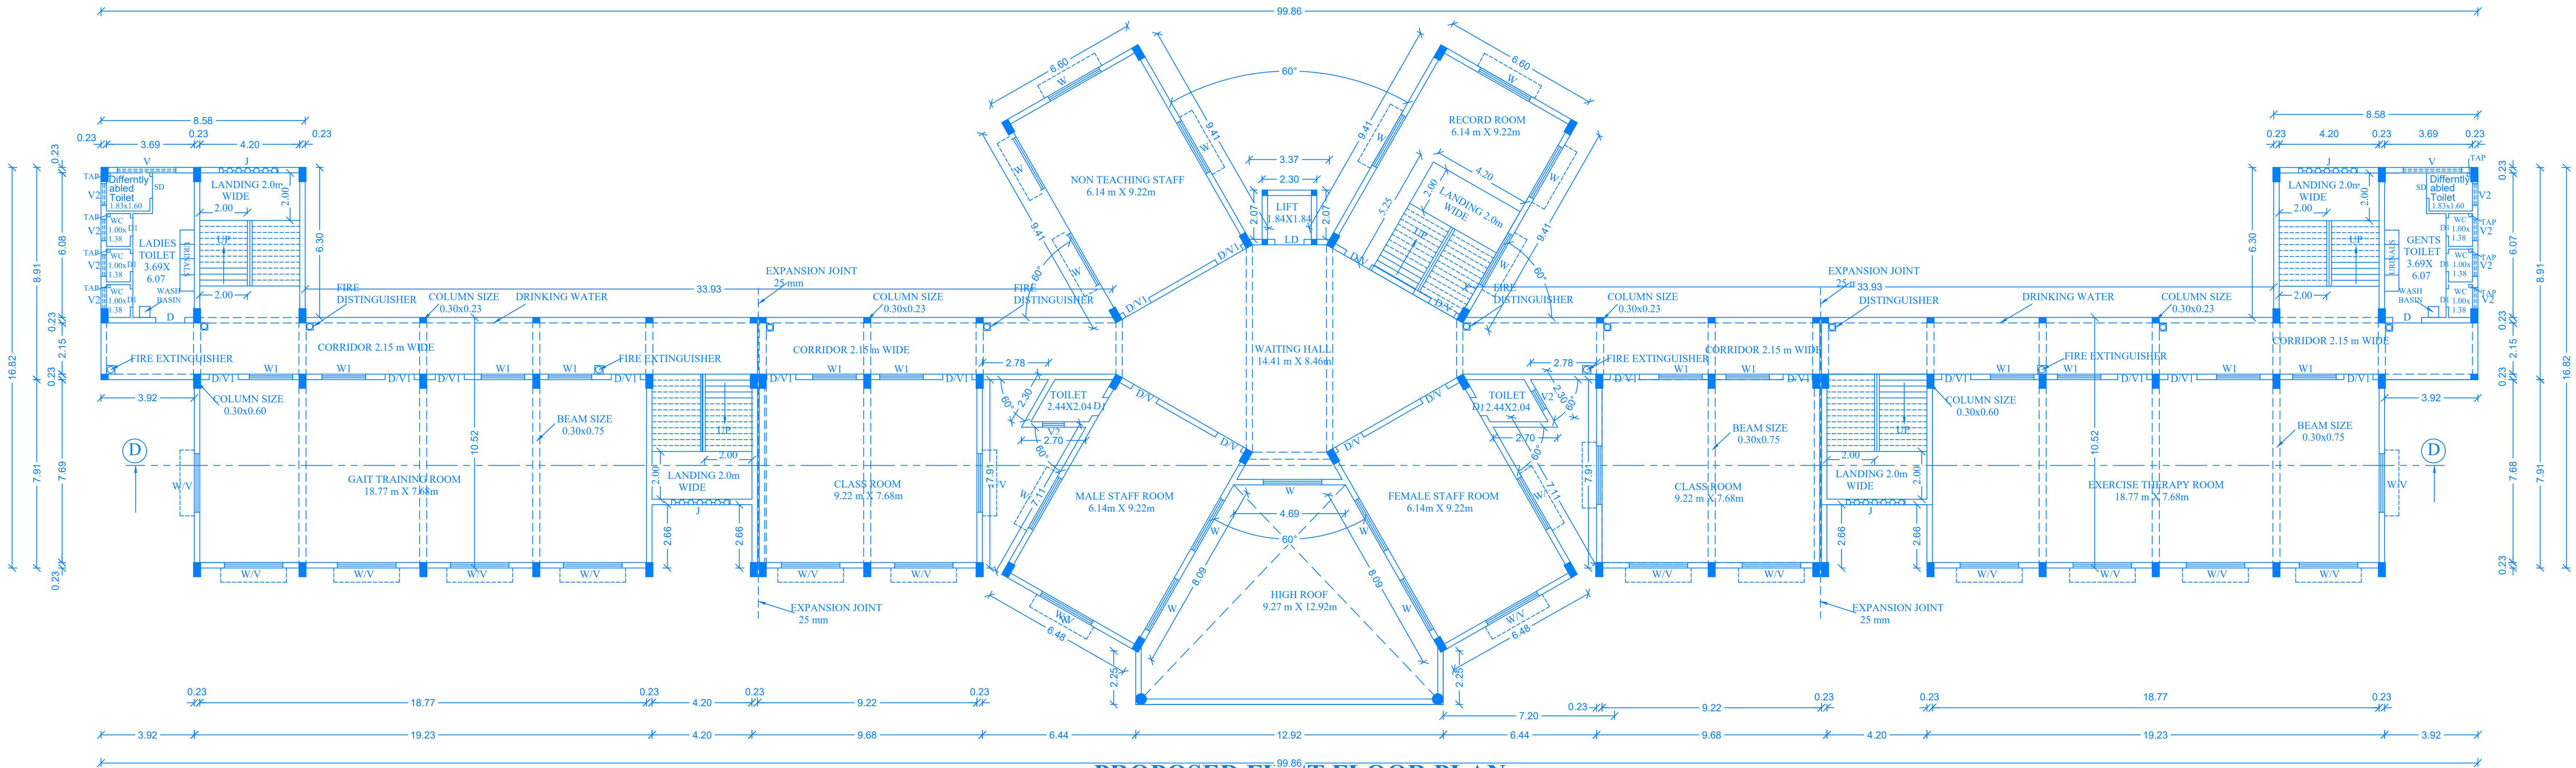

PROPOSED FIRST FLOOR PLAN (BLOCK-04)

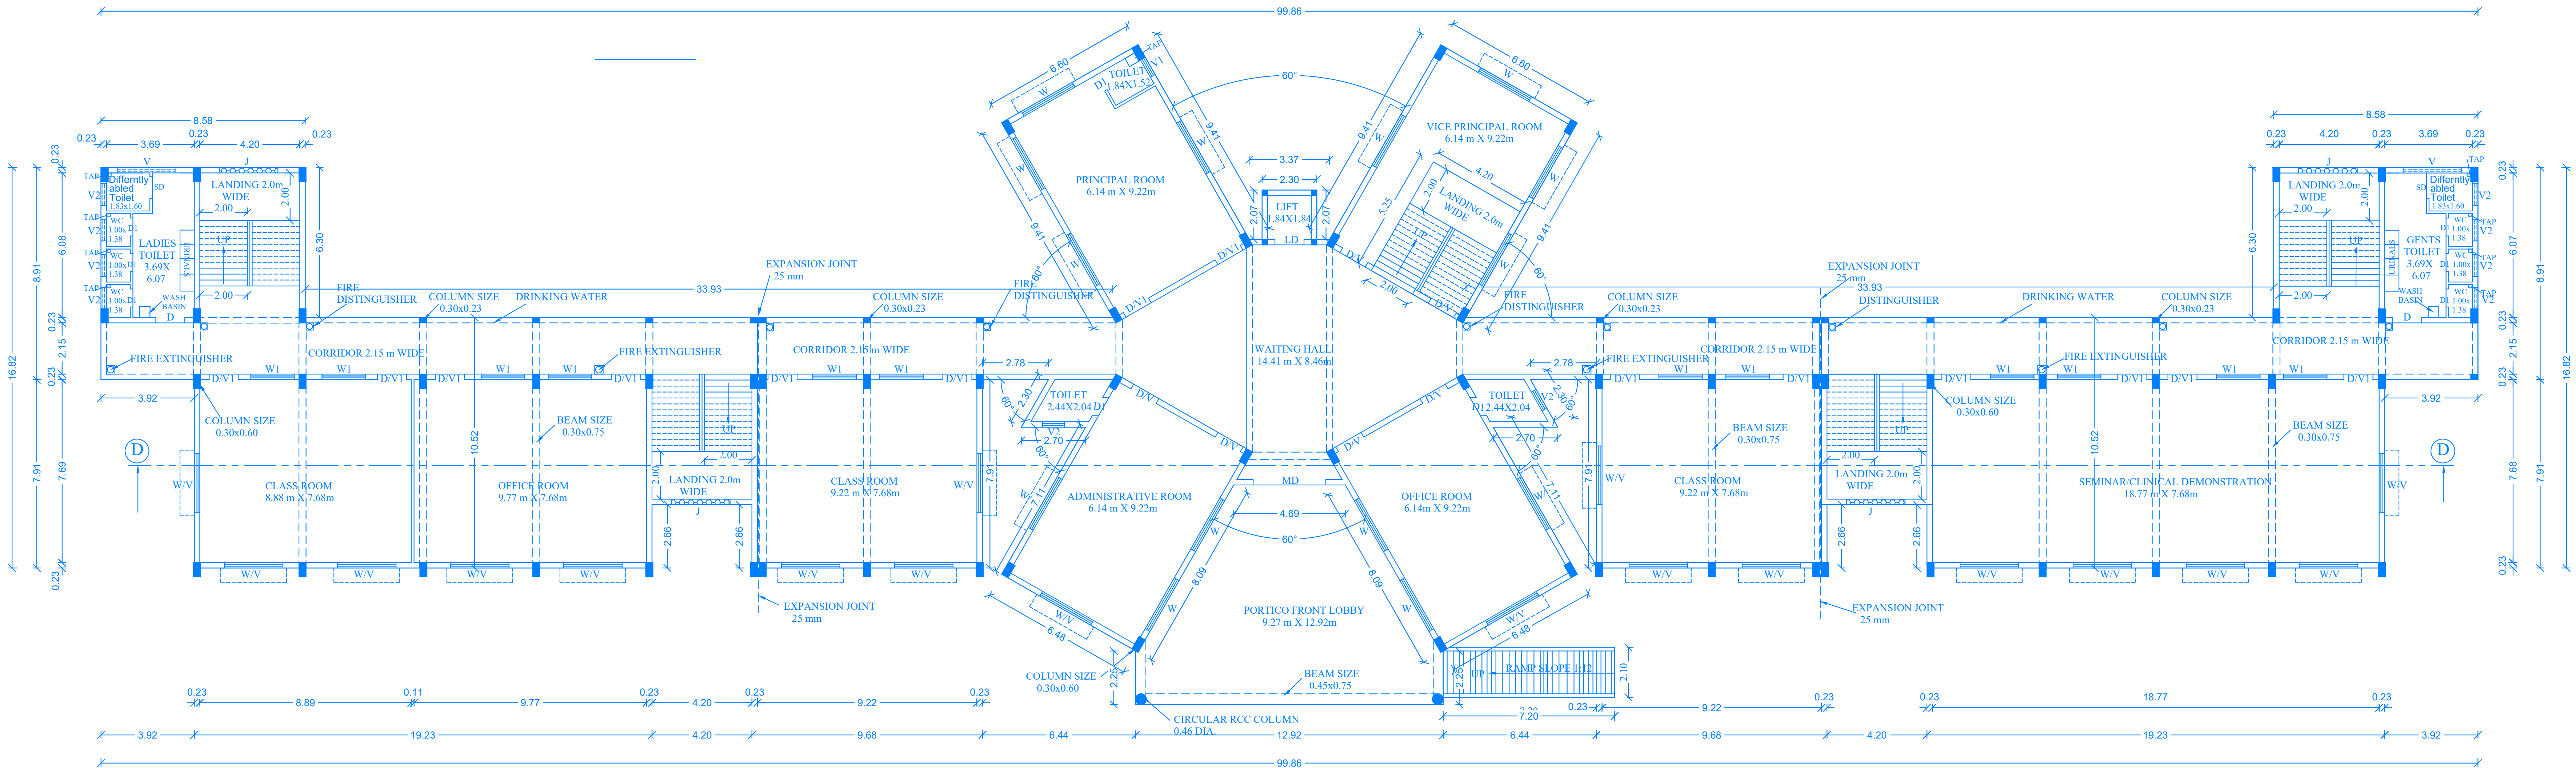

PROPOSED GROUND FLOOR PLAN (BLOCK-04)

SHEET NO:03

AREA DETAILS:

BLOCK 04 COLLEGE OF PHYSIOTHERAPY	G.F	1288.13	-	1288.13	PROPOSED CONSTRUCTION
	F.F	1288.13	-	1288.13	
	S.F	1288.13	-	1288.13	
	T.F	1288.13	-	1288.13	
	H.R	-	111.94	111.94	

JOINERY DETAILS:

M

Door.....D.....	1.22m X 2.13m
Door.....D1.....	0.75m X 2.13m
Door.....SD.....	0.91m X 2.13m
Main Gate.....MD	3.07m X 2.13m
Lift Door..... LD	1.23m X 2.13m
Window.....W/V....	2.46m X 1.50m
Window..... W1....	1.84m X 1.50m
Window..... W2....	1.84m X 1.50m
Ventilator..... V.....	2.46m X 0.61m
Ventilator.....V1.....	1.22m X 0.50 m
Ventilator.....V2.....	0.91m X 0.61m
Ventilator.....V3.....	1.54m X 0.61m
Jolly J	2.46m X 1.50m

OFFICE USE :

Er. P. RADHA, M.E. (Sug) M.E.C. Engg.
Govt. Registered Structural Engineer, Grade-I
Regd. No. SE/GR/22/05/029(DTCP)
No. 85, Phase - III, Vasantham Nagar Extn
Valluvar, Vellore - 637 009.
Mobile No. 8778205556, 9500482893

APPLICANT SIGNATURE

Er. K. VENKATESAN
M.E. (Sug), M.E. (Sug), M.E. (Sug), M.E. (Sug)
Govt. Registered Structural Engineer, Grade-I
Regd. No. SE/GR/22/05/029(DTCP)
No. 85, Phase - III, Vasantham Nagar Extn
Valluvar, Vellore - 637 009.
Mobile No. 8778205556, 9500482893

CONSTRUCTION ENGINEER


Er. V. MANOJ KUMAR, M.Tech., (Struct.)
Registered Structural Engineer Grade - II (BSE)
Regd. No. SE/GR/22/05/029(DTCP)
With Deputy Director of
Town & Country Planning - (DOT & CP)
No. 1, GGS Complex, First Floor, New Poo Poo Road,
Green Circle, Vellore - 632 006, Tamil Nadu.
Ph: 83008 69321 / 96007 61080

STRUCTURAL ENGINEER


V. Sanyal
Mr. V. SANYAL KUMAR, M. Arch.,
Registered Architect (RA)
Regd. No. RA / 2017/2013 / 007
With Deputy Director of
Town & Country Planning - (DOT & CP)
No. 1, GGS Complex, First Floor, New Poo Poo Road,
Green Circle, Vellore - 632 006, Tamil Nadu.
Ph: 83008 69321 / 96007 61080
Email: sanyal.vk@gmail.com

REGISTERED ARCHITECT

PLAN SHOWING THE ACTUAL & PROPOSED ADDITIONAL CONSTRUCTION OF "SRI SAKTHI AMMA COLLEGE OF PHYSIOTHERAPY" IN GROUND FLOOR, FIRST FLOOR, SECOND FLOOR & THIRD FLOOR IN S.F.No. 250/2, 251/1, 2 & 252/1A1 & 253, VELLORE TO ODUGATHUR MAIN ROAD, SEKKANUR VILLAGE & PANCHAYAT, ANAICUT TALUK, VELLORE DISTRICT. Scale: 1cm = 1m (or) 1 inch = 8 feet.

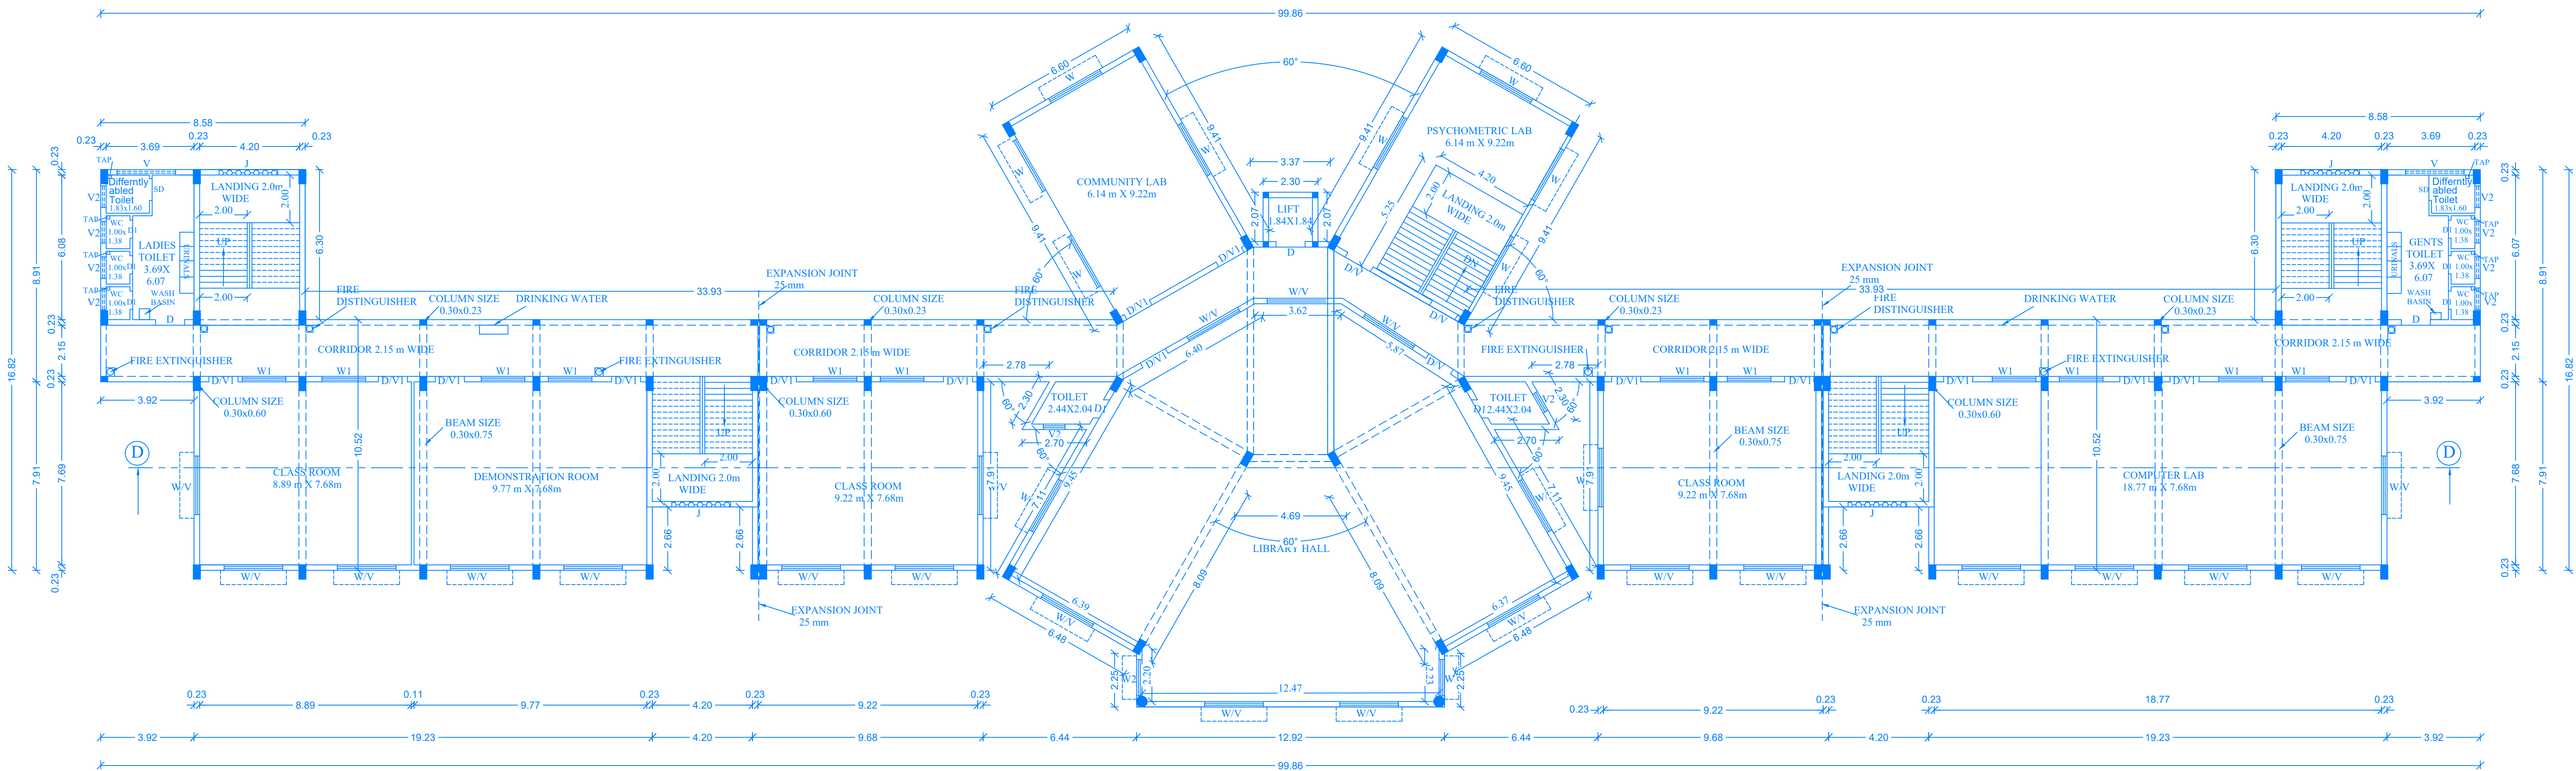

PROPOSED THIRD FLOOR PLAN (BLOCK-04)

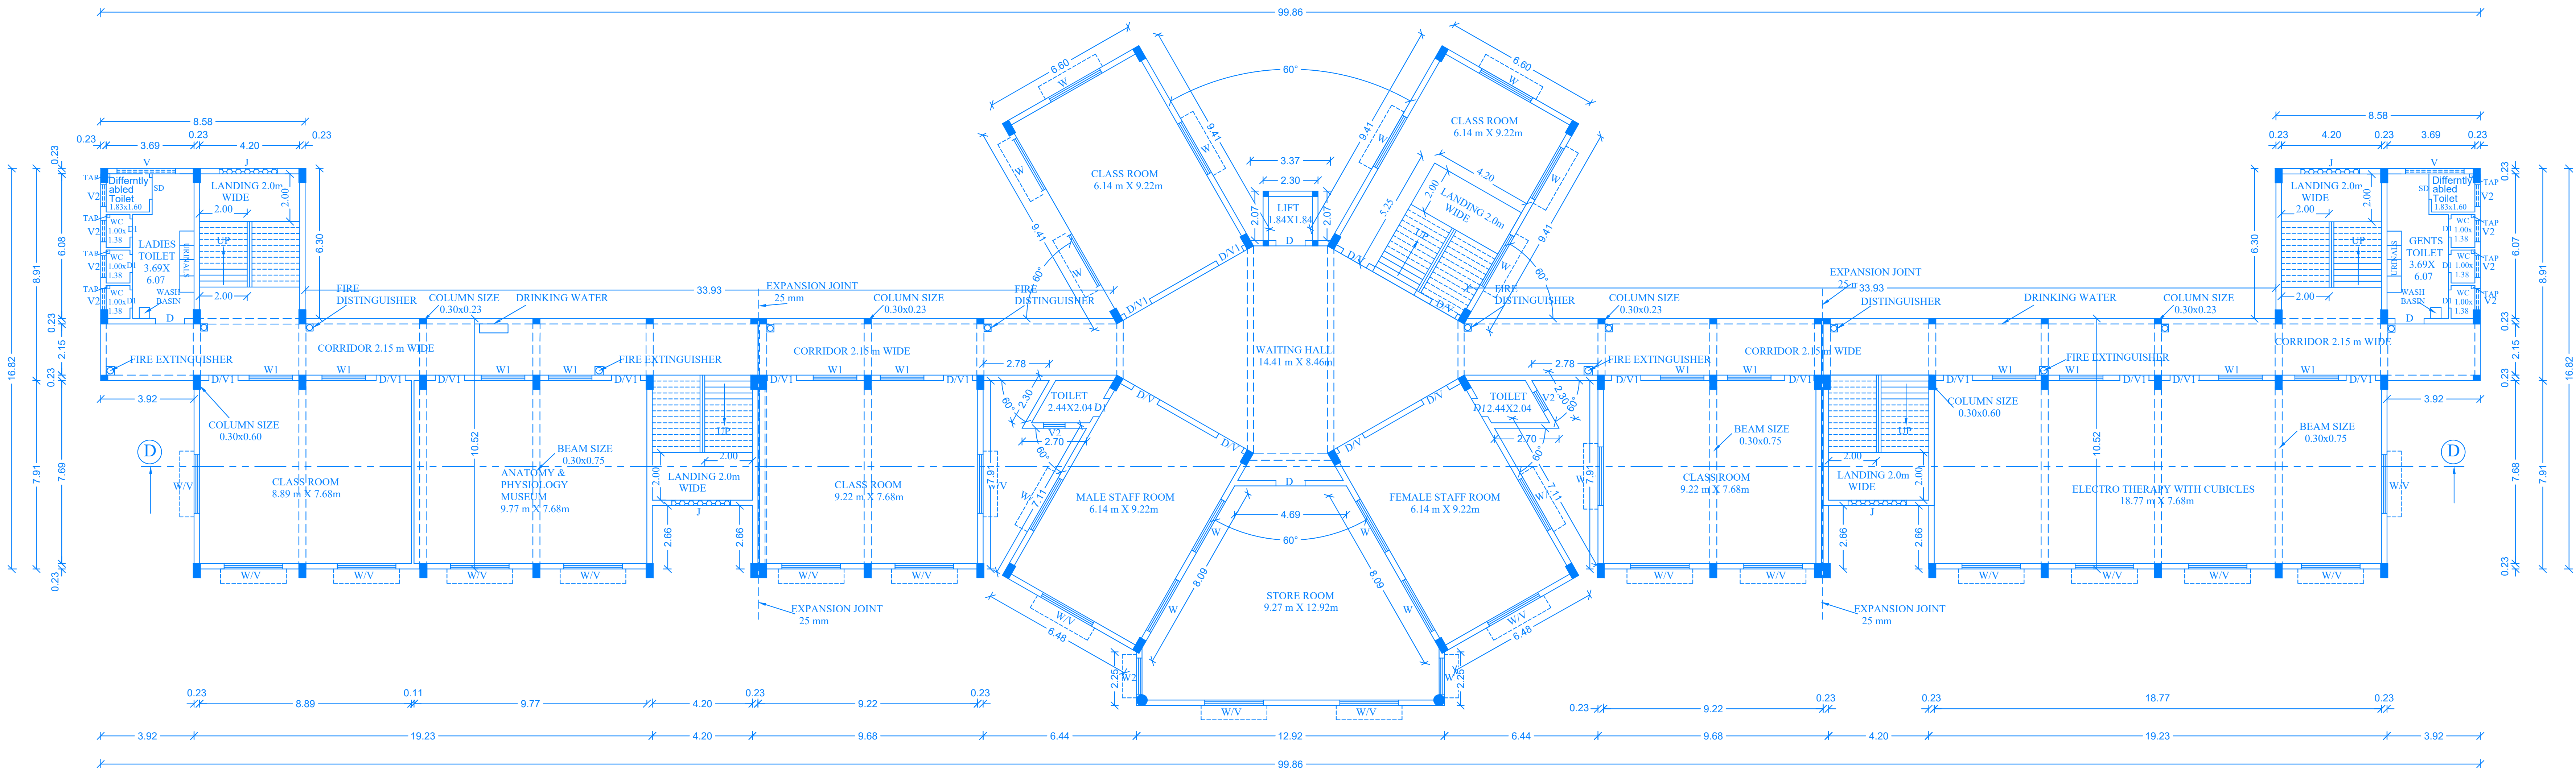

PROPOSED SECOND FLOOR PLAN (BLOCK-04)

AREA DETAILS:

SHEET NO:04

BLOCK 04 COLLEGE OF PHYSIOTHERAPY	G.F	1288.13	-	1288.13	PROPOSED CONSTRUCTION
	F.F	1288.13	-	1288.13	
	S.F	1288.13	-	1288.13	
	T.F	1288.13	-	1288.13	
	H.R	-	111.94	111.94	

JOINERY DETAILS:

Door.....D.....	1.22m X 2.13m
Door.....D1.....	0.75m X 2.13m
Door.....SD.....	0.91m X 2.13m
Main Gate.....MD.....	3.07m X 2.13m
Lift Door.....LD.....	1.23m X 2.13m
Window.....W/V.....	2.46m X 1.50m
Window.....W1.....	1.84m X 1.50m
Window.....W2.....	1.84m X 1.50m
Ventilator.....V.....	2.46m X 0.61m
Ventilator.....V1.....	1.22m X 0.50 m
Ventilator.....V2.....	0.91m X 0.61m
Ventilator.....V3.....	1.54m X 0.61m
Jolly.....J.....	2.46m X 1.50m

OFFICE USE :

Er. P. RADHA, M.E. (Strg) M.E. C.Engg.
Govt. Registered Structural Engineer, Grade - I,
Regd. No. SE/GR-I/22/05/029(DTCP)
No. 68, Phase III, Vasantham Nagar Extn.
Valluvar, Vellore - 622 002.
Mobile No. 8778220956, 9500482993

APPLICANT SIGNATURE

Er. K. VENKATESAN
M.E. (Strg) M.E. C.Engg.
Govt. Registered Structural Engineer, Grade - I,
Regd. No. SE/GR-I/22/05/029(DTCP)
No. 68, Phase III, Vasantham Nagar Extn.
Valluvar, Vellore - 622 002.
Mobile No. 8778220956, 9500482993

CONSTRUCTION ENGINEER


Er. V. MANOJ KUMAR, M.Tech., (Strg)
Registered Structural Engineer, Grade - I,
Regd. No. SE/GR-I/22/05/029(DTCP)
No. 68, Phase III, Vasantham Nagar Extn.
Valluvar, Vellore - 622 002.
Mobile No. 8778220956, 9500482993

STRUCTURAL ENGINEER


Ar. V. RAJESH KUMAR, M. Arch.,
Registered Architect (RA),
Regd. No. AR/GR-I/22/05/029(DTCP)
No. 68, Phase III, Vasantham Nagar Extn.
Valluvar, Vellore - 622 002.
Mobile No. 8778220956, 9500482993

REGISTERED ARCHITECT


PLAN SHOWING THE ACTUAL & PROPOSED ADDITIONAL CONSTRUCTION OF "SRI SAKTHI AMMA COLLEGE OF PHYSIOTHERAPY" IN GROUND FLOOR, FIRST FLOOR, SECOND FLOOR & THIRD FLOOR IN S.F.No. 250/2, 251/1, 2, 252/1A1 & 253, VELLORE TO ODUGATHUR MAIN ROAD, SEKKANUR VILLAGE & PANCHAYAT, ANAICUT TALUK, VELLORE DISTRICT. Scale: 1cm = 1m (or) 1 inch = 8 feet.

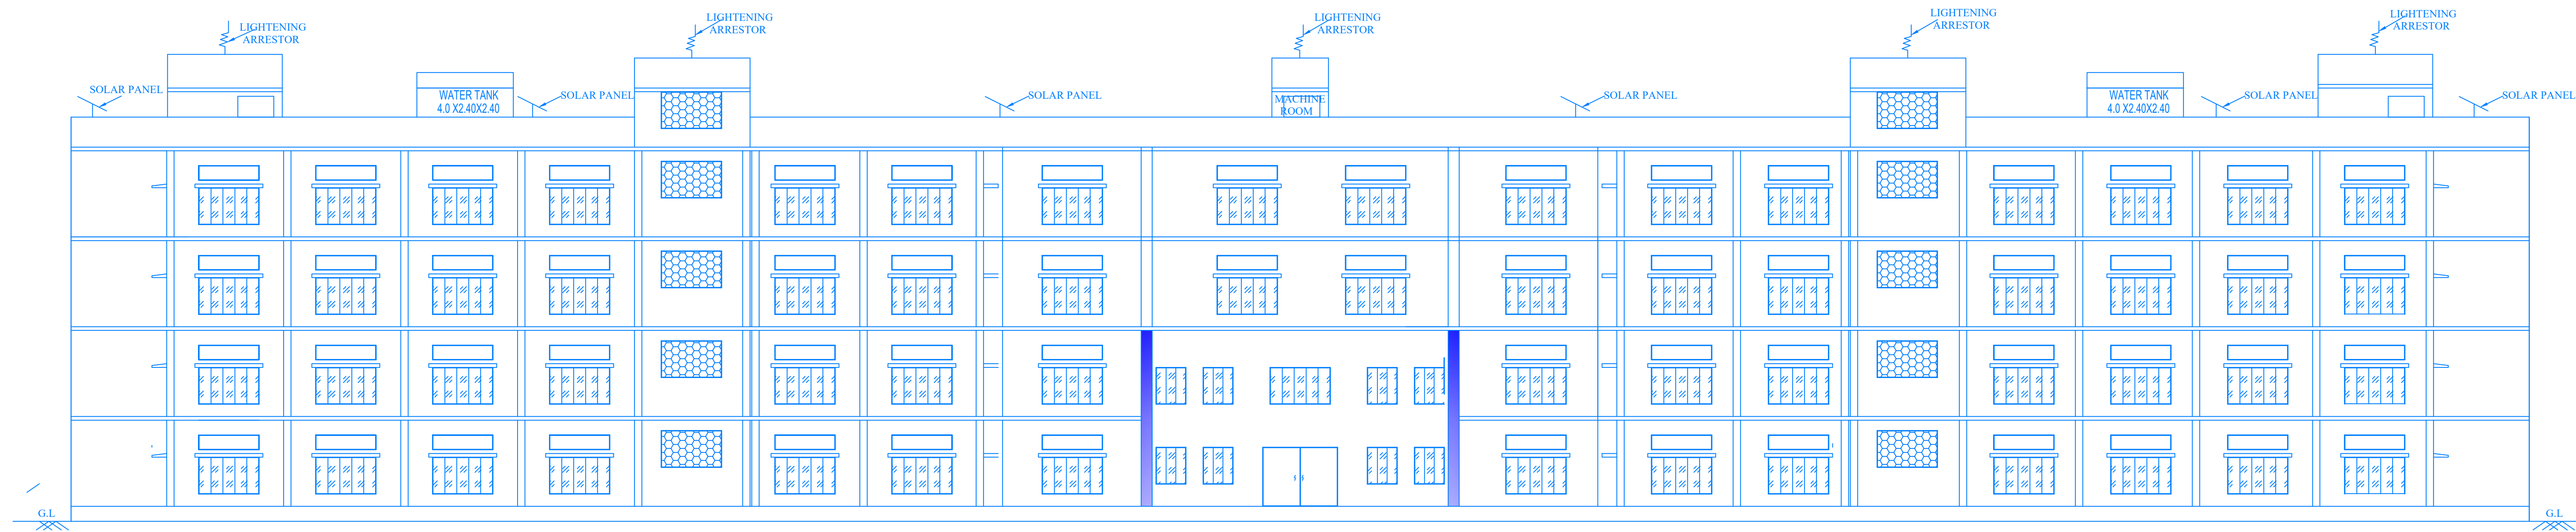

FRONT ELEVATION

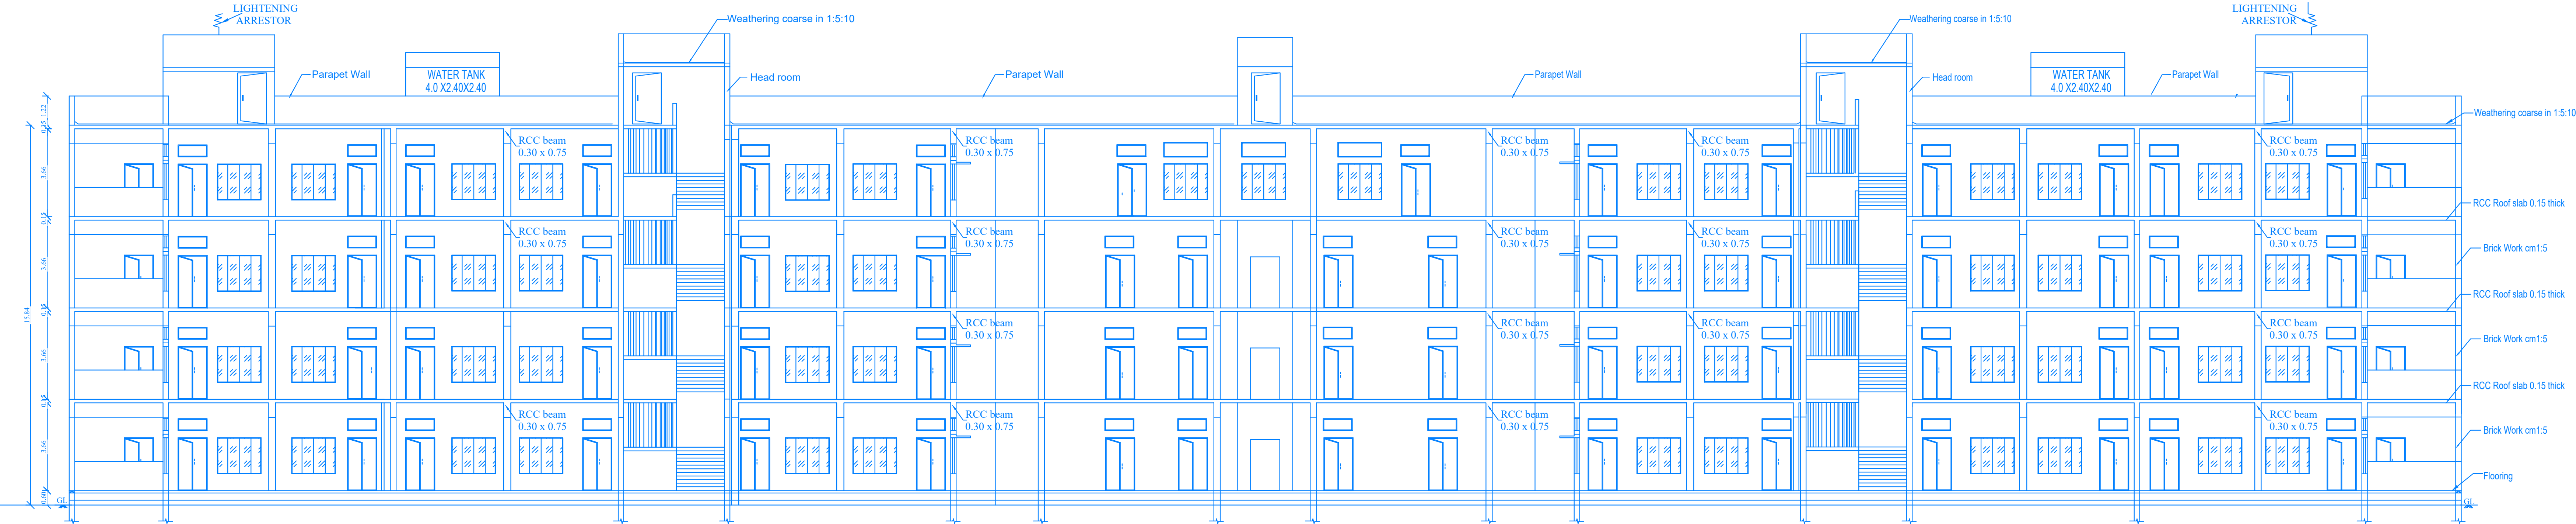

SECTION ON D-D

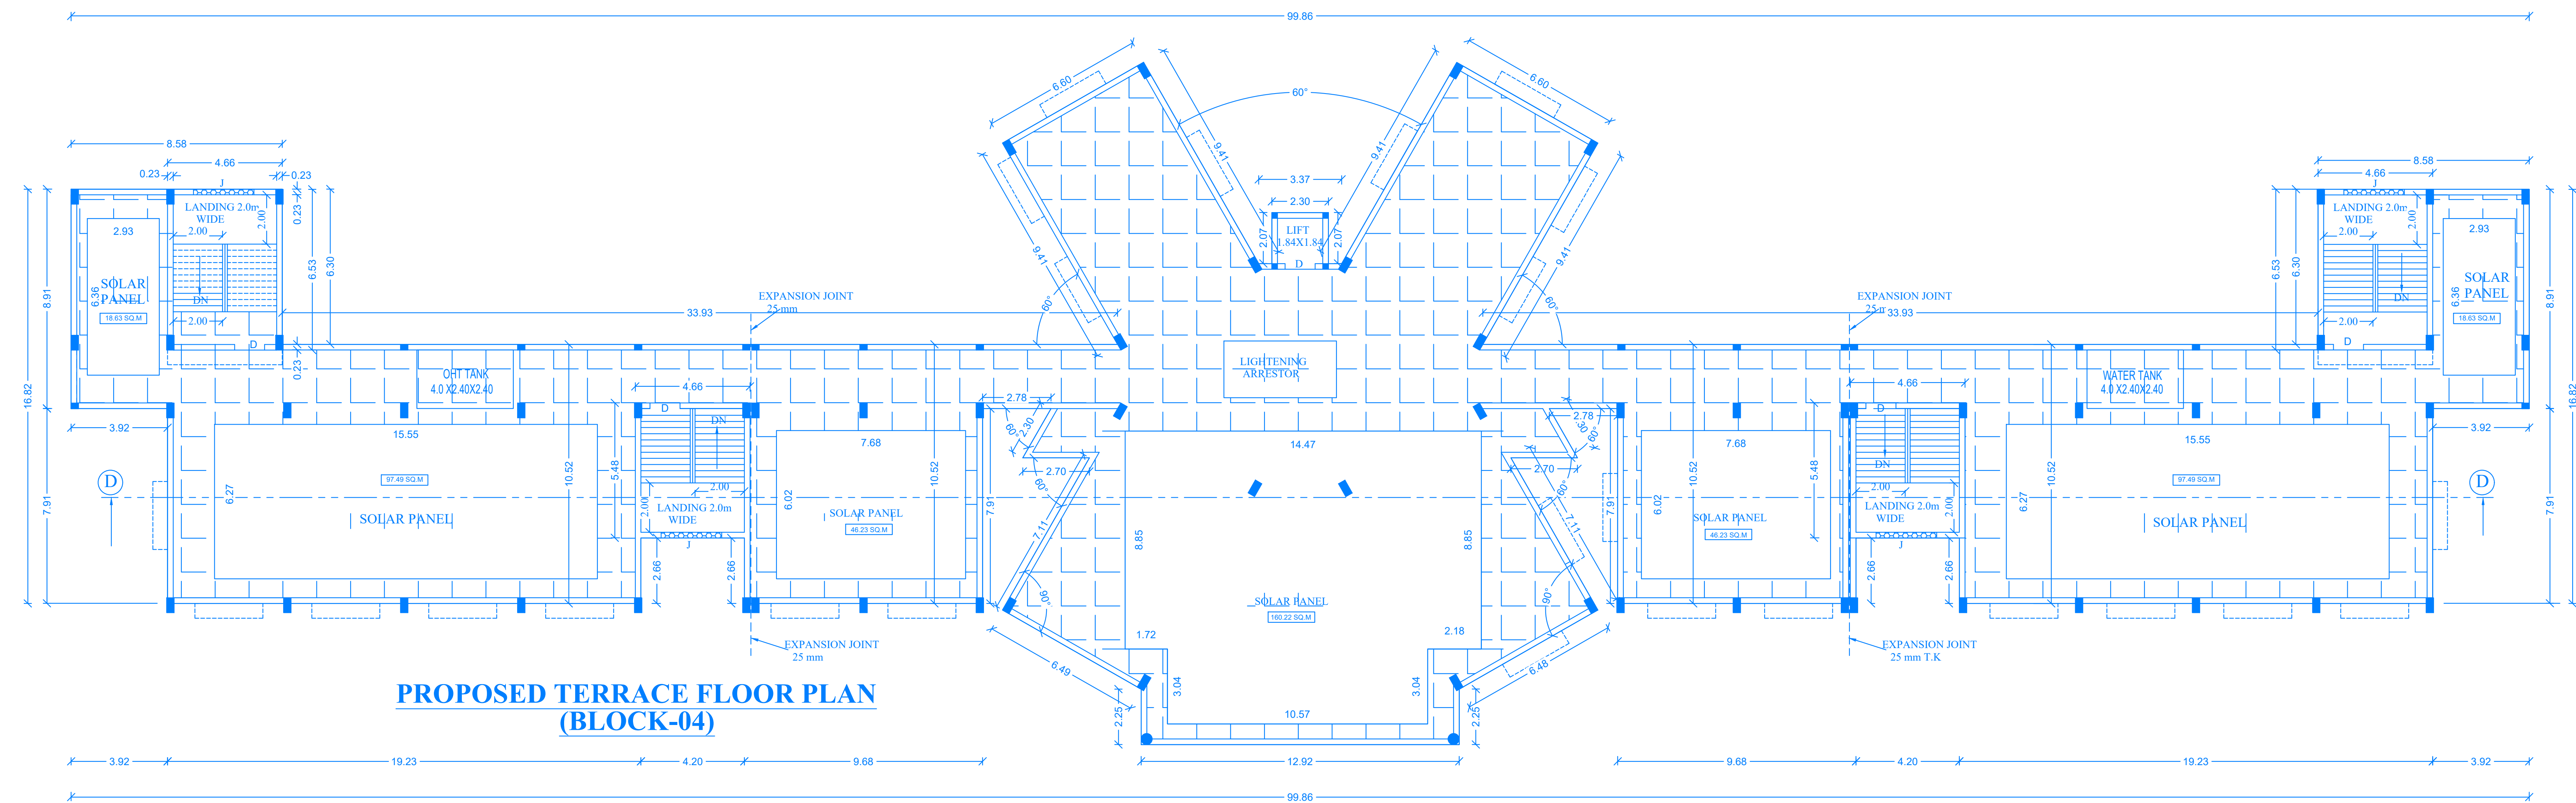

PROPOSED TERRACE FLOOR PLAN (BLOCK-04)

SHEET NO:05

AREA DETAILS:

BLOCK 04 COLLEGE OF PHYSIOTHERAPY	G.F	1288.13	-	1288.13	PROPOSED CONSTRUCTION
	F.F	1288.13	-	1288.13	
	S.F	1288.13	-	1288.13	
	T.F	1288.13	-	1288.13	
	H.R	-	111.94	111.94	

JOINERY DETAILS:

Door.....D.....	1.22m X 2.13m
Door.....D1.....	0.75m X 2.13m
Door.....SD.....	0.91m X 2.13m
Main Gate.....MD .	3.07m X 2.13m
Lift Door..... LD .	1.23m X 2.13m
Window.....W/V.....	2.46m X 1.50m
Window..... W1...	1.84m X 1.50m
Window..... W2...	1.84m X 1.50m
Ventilator..... V.....	2.46m X 0.61m
Ventilator.....V1.....	1.22m X 0.50 m
Ventilator.....V2.....	0.91m X 0.61m
Ventilator.....V3.....	1.54m X 0.61m
JollyJ	2.46m X 1.50m

OFFICE USE :

PP
Er. P. RADHA, M.E. (Srs) M.E. C. Engg.
Govt. Registered Structural Engineer, Grade - I,
Regd. No. SE/GR-12205/0290/OTCP/
No. 08, Phase - III, Vasantham Nagar Extn,
Valluvar, Vellore - 632 009.
Mobile No. 8776220956, 9500492995

APPLICANT SIGNATURE

Er. K. VENKATESAN
B.E., M.B.E., M.E., M.S., M.T., C. Engg., M.E., M.A.
Registered Structural Engineer, Grade - I (SE-1)
Regd. No. RE/10-1/14/04/022
Ward No. 1, 1st Floor, New Poo-Poo Road,
Green Circle, Vellore - 632 004, Tamil Nadu.
Ph: 83008 69321 / 96007 61090
E-mail: kvenkatesan5@gmail.com

CONSTRUCTION ENGINEER


Er. V. MANOJ KUMAR, M.Tech., (Struc)
Registered Structural Engineer Grade - II (SE-2)
Regd. No. SE / G / I / Sr - 2023 / 37
With Deputy Director of
Town & Country Planning (DDT & CP)
No. 1, GDS Complex, First Floor, New Poo-Poo Road,
Green Circle, Vellore - 632 004, Tamil Nadu.
Ph: 83008 69321 / 96007 61090
E-mail: vmanojkumar5@gmail.com

STRUCTURAL ENGINEER


V. Sanyas
Ar. V. SANYAS KUMAR, B. Arch.,
Registered Architect (RA)
Regd. No. RA / JULY2023 / 007
Ward No. 1, 1st Floor, New Poo-Poo Road,
Green Circle, Vellore - 632 004, Tamil Nadu.
Ph: 83008 69321 / 96007 61090
E-mail: vanyasanyas5@gmail.com

REGISTERED ARCHITECT

PLAN SHOWING THE ACTUAL & PROPOSED ADDITIONAL CONSTRUCTION OF "SRI SAKTHI AMMA COLLEGE OF PHARMACY" IN GROUND FLOOR, FIRST FLOOR, SECOND FLOOR & THIRD FLOOR IN S.F.No. 250/2, 251/1, 2 & 252/1A1 & 253, VELLORE TO ODUGATHUR MAIN ROAD, SEKKANUR VILLAGE & PANCHAYAT, ANAICUT TALUK, VELLORE DISTRICT. Scale: 1cm = 1m (or) 1 inch = 8 feet.

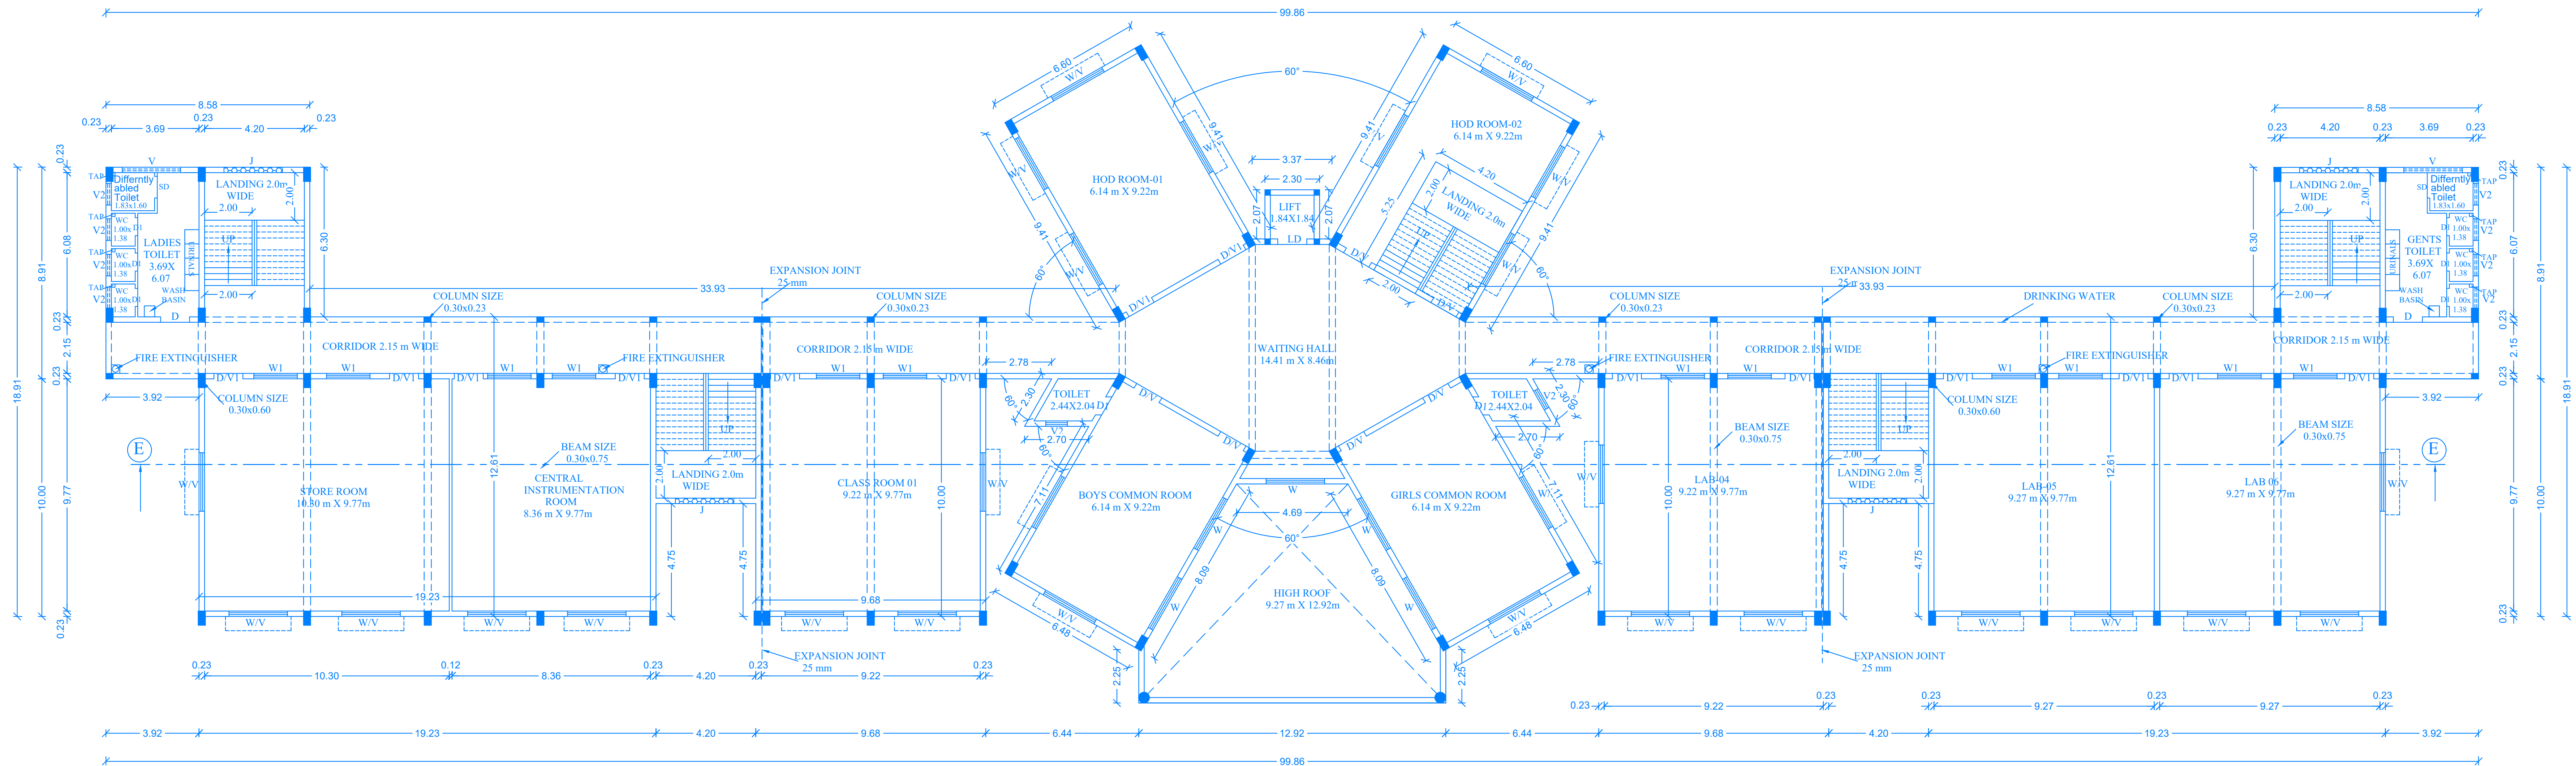

PROPOSED FIRST FLOOR PLAN
(BLOCK-05)

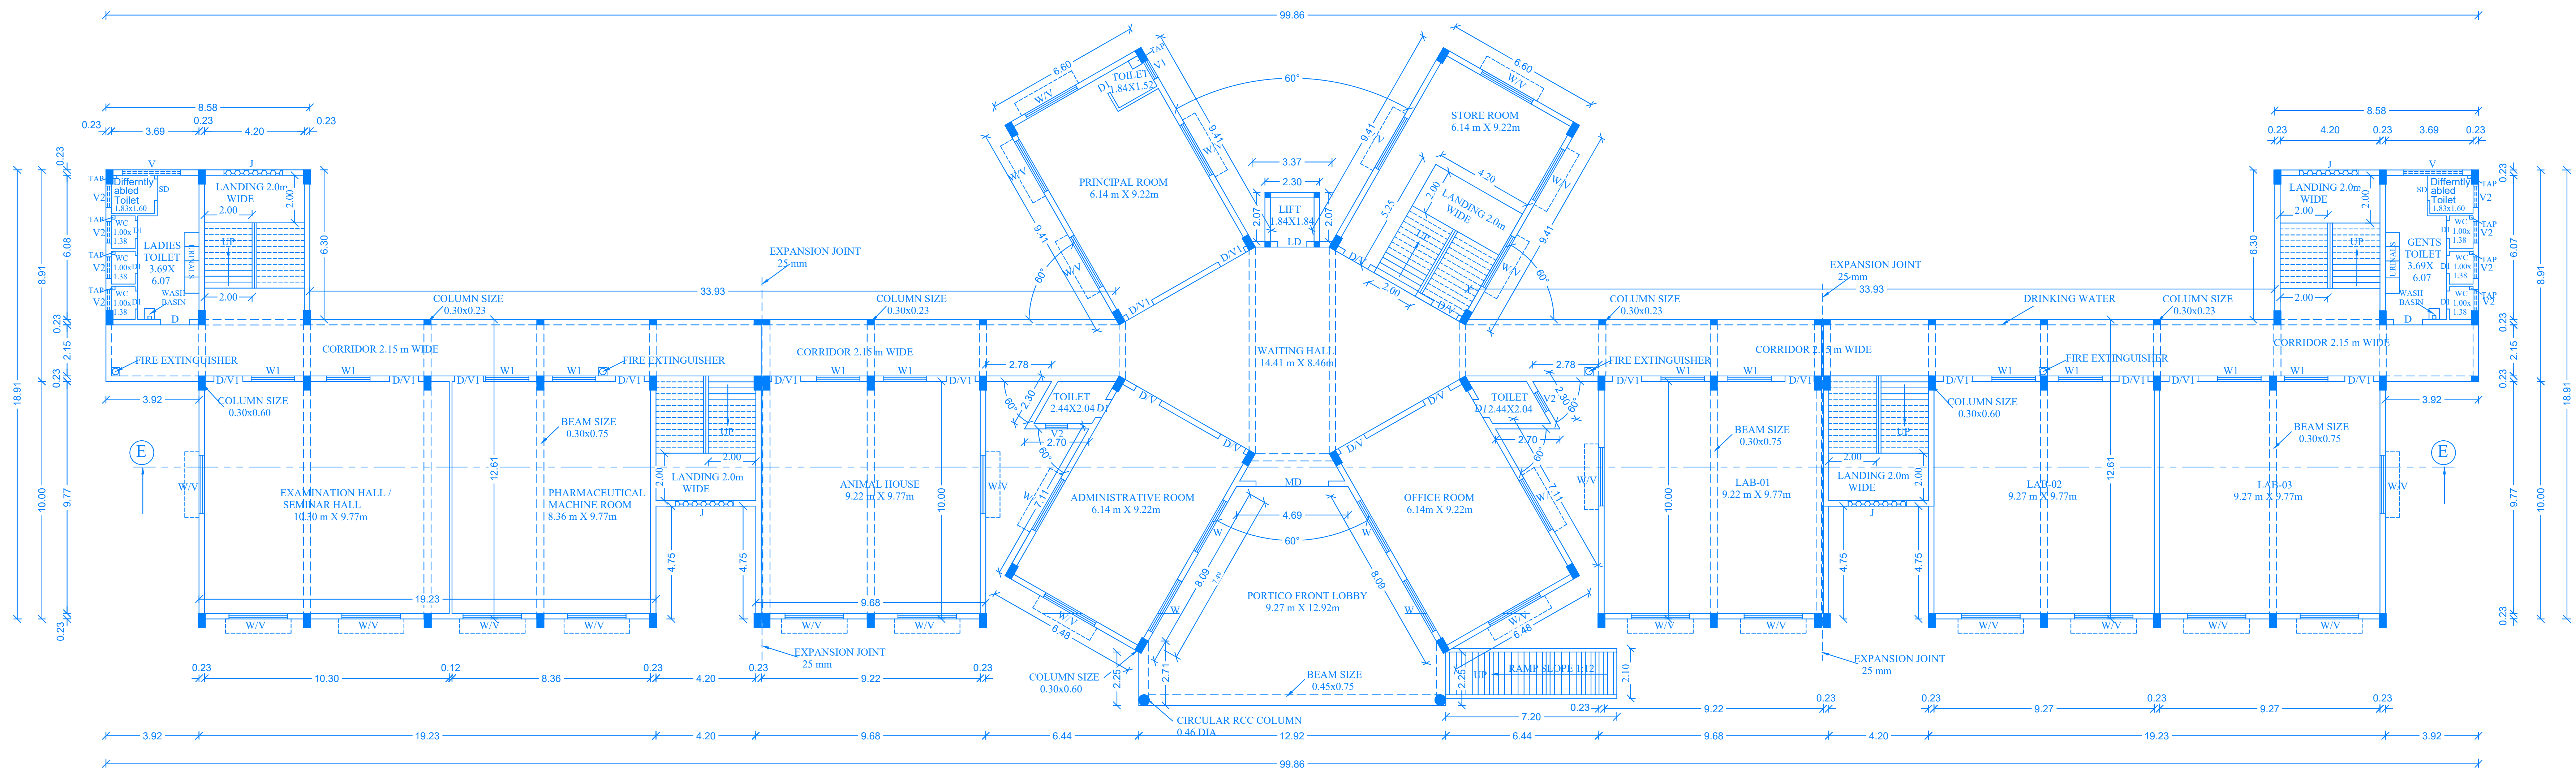

PROPOSED GROUND FLOOR PLAN
(BLOCK-05)

AREA DETAILS: SHEET NO:06

BLOCK 05 COLLEGE OF PHARMACY	G.F	1408.98	-	1408.98	PROPOSED CONSTRUCTION
	F.F	1408.98	-	1408.98	
	S.F	1408.98	-	1408.98	
	T.F	1408.98	-	1408.98	
	H.R	-	111.94	111.94	

JOINERY DETAILS: M

Door.....D.....	1.22m X 2.13m
Door.....D1.....	0.75m X 2.13m
Door.....SD.....	0.91m X 2.13m
Main Gate.....MD	3.07m X 2.13m
Lift Door..... LD	1.23m X 2.13m
Window.....W/V.....	2.46m X 1.50m
Window..... W1....	1.84m X 1.50m
Window..... W2....	1.84m X 1.50m
Ventilator..... V.....	2.46m X 0.61m
Ventilator.....V1.....	1.22m X 0.50 m
Ventilator.....V2.....	0.91m X 0.61m
Ventilator.....V3.....	1.54m X 0.61m
Jolly J.....	2.46m X 1.50m

OFFICE USE :

Er. P. RADHA, M.E. (Sgt) M.E.C. Engrg.
Govt. Registered Structural Engineer, Grade-I,
Regd. No. SE/GR/22/05/029(DTCP)
No.68, Phase III, Vasantham Nagar Extn
Valluvar, Vellore - 637 005
Mobile No: 8778220556, 9500482993

APPLICANT SIGNATURE

Er. K. VENKATESAN
M.E. (Sgt) M.E.C. Engrg.
Govt. Registered Structural Engineer, Grade-I,
Regd. No. SE/GR/22/05/029(DTCP)
No.68, Phase III, Vasantham Nagar Extn
Valluvar, Vellore - 637 005
Mobile No: 8778220556, 9500482993

CONSTRUCTION ENGINEER


Er. P. MANOJ KUMAR, M.Tech., (Struct.)
Registered Structural Engineer, Grade-I,
Regd. No. SE/GR/22/05/029(DTCP)
No.68, Phase III, Vasantham Nagar Extn
Valluvar, Vellore - 637 005
Mobile No: 8778220556, 9500482993

STRUCTURAL ENGINEER


Mr. V. RAMJAY KUMAR, M. Arch.,
Registered Architect (RA)
Regd. No. RA / 22/7023 / 007
With Joint Office, Civil and Survey Planning, 10, 11 & 12
No. 1, 408 Complex, First Floor, New Poo Pass Road,
Green Circle, Vellore - 632 004, Tamil Nadu.
Ph: 83008 69321 / 80726 23084
E-mail: ramjaykumar@gmail.com

REGISTERED ARCHITECT

PLAN SHOWING THE PROPOSED ADDITIONAL CONSTRUCTION OF "SRI SAKTHI AMMA COLLEGE OF PHARMACY" IN GROUND FLOOR, FIRST FLOOR, SECOND FLOOR & THIRD FLOOR IN S.F.No. 250/2, 251/1, 2 & 252/1A1 & 253, VELLORE TO ODUGATHUR MAIN ROAD, SEKKANUR VILLAGE & PANCHAYAT, ANAICUT TALUK, VELLORE DISTRICT. Scale: 1cm = 1m (or) 1 inch = 8 feet.

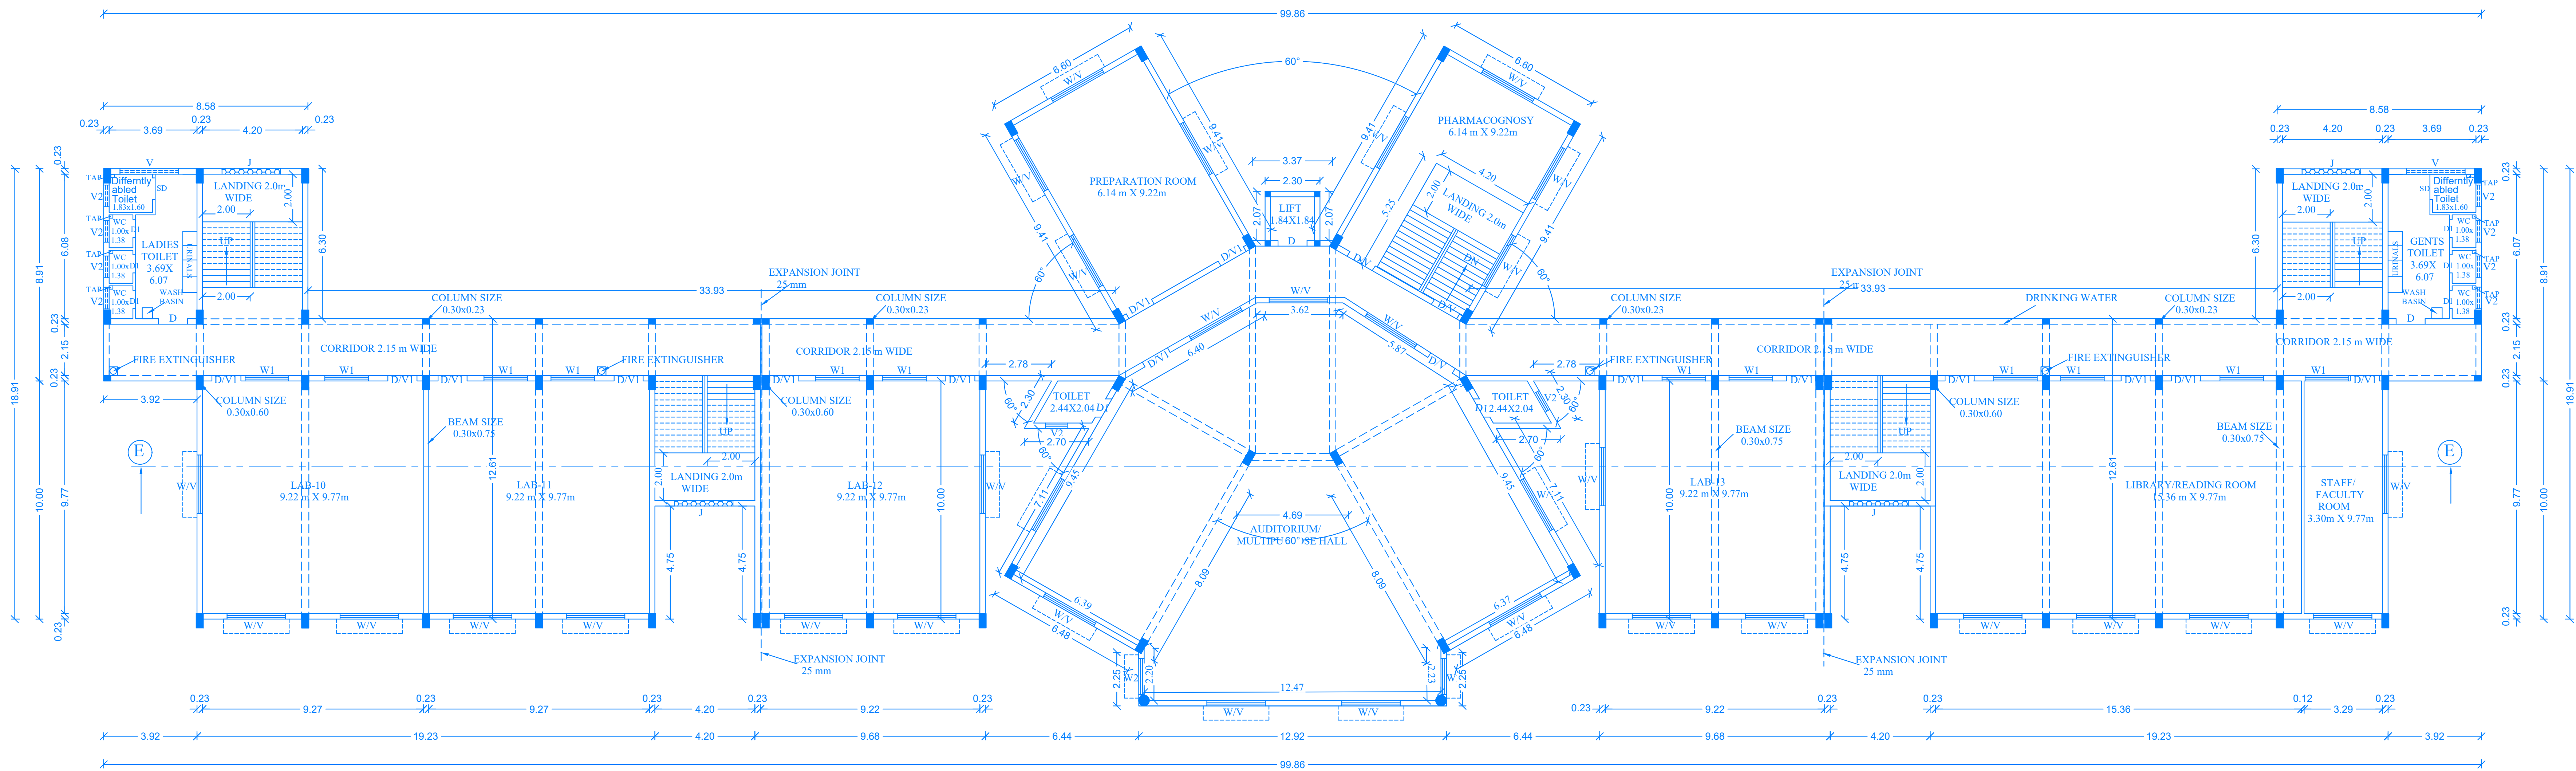

PROPOSED THIRD FLOOR PLAN (BLOCK-05)

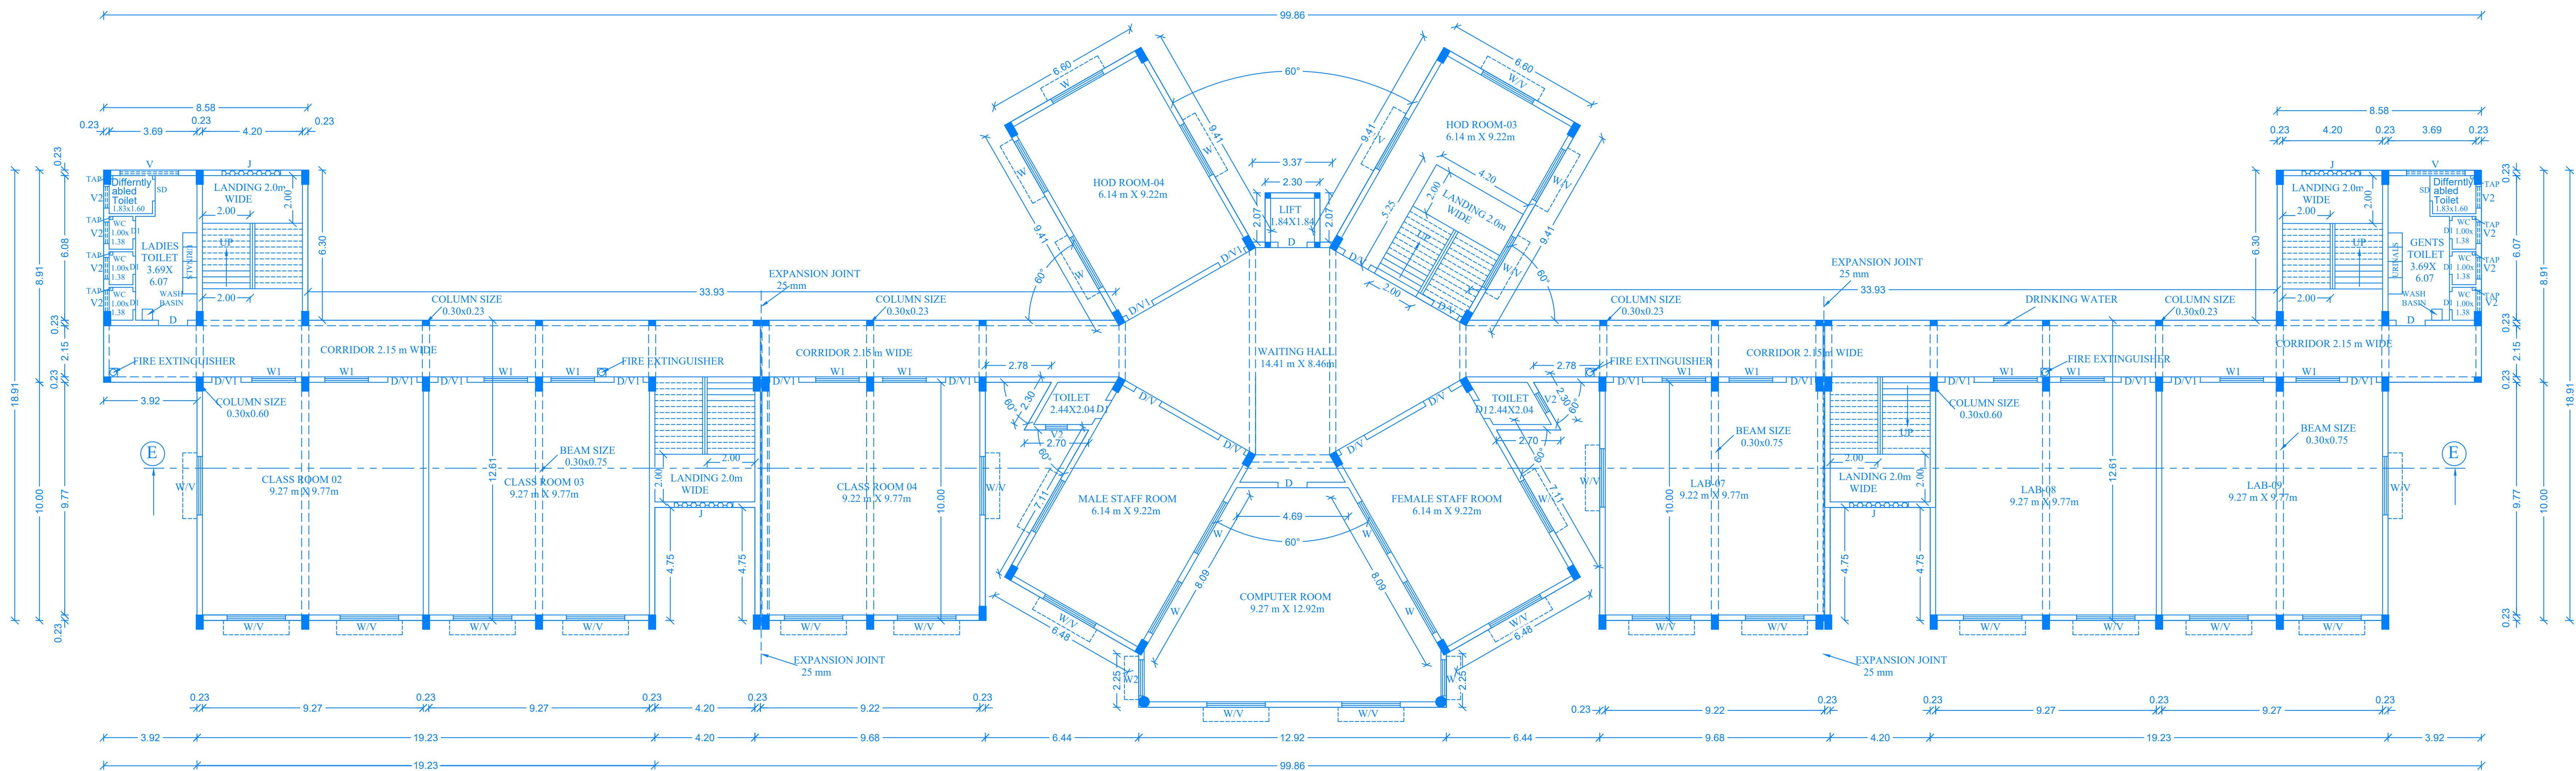

PROPOSED SECOND FLOOR PLAN (BLOCK-05)

AREA DETAILS: SHEET NO:07

BLOCK 05 COLLEGE OF PHARMACY	G.F	1408.98	-	1408.98
	F.F	1408.98	-	1408.98
	S.F	1408.98	-	1408.98
	T.F	1408.98	-	1408.98
	H.R	-	111.94	111.94

PROPOSED CONSTRUCTION

JOINERY DETAILS: M

Door.....D.....	1.22m X 2.13m
Door.....D1.....	0.75m X 2.13m
Door.....SD.....	0.91m X 2.13m
Main Gate.....MD .	3.07m X 2.13m
Lift Door..... LD .	1.23m X 2.13m
Window..... W/V.....	2.46m X 1.50m
Window..... W1....	1.84m X 1.50m
Window..... W2....	1.84m X 1.50m
Ventilator..... V.....	2.46m X 0.61m
Ventilator.....V1.....	1.22m X 0.50 m
Ventilator.....V2.....	0.91m X 0.61m
Ventilator.....V3.....	1.54m X 0.61m
Jolly J	2.46m X 1.50m

OFFICE USE :

PP
Er. P. RADHA, M.E. (Str) M.E.C. Engg.
Govt. Registered Structural Engineer, Grade - I,
Regd. No. SE/GR-12205/029(DTCP)
No. 05, Phase - II, Vasantham Nagar Extn,
Vadavur, Vellore - 637 005.
Mobile No. 8778220956, 9500482993

APPLICANT SIGNATURE

RV
Er. R. VENKATESAN
M.E. (Str), M.E. (C.E.), M.E. (C.E.), M.E. (C.E.)
Registered Structural Engineer Grade - II (RSE)
Regd. No. SE/GR-118/04/102
With Deputy Director of
Town & Country Planning - (DOT & CP)
No. 1, 605 Complex, 1st Floor, New Rajapalayam Road,
Green Circle, Vellore - 632 004, Tamil Nadu.
Ph : 83008 69321 / 95007 61890

CONSTRUCTION ENGINEER


VM
Er. V. MANOJ KUMAR, M.Tech., (Struct.)
Registered Structural Engineer Grade - II (RSE)
Regd. No. RSE / G / II / Ser - 2023 / 37
With Deputy Director of
Town & Country Planning - (DOT & CP)
No. 1, 605 Complex, 1st Floor, New Rajapalayam Road,
Green Circle, Vellore - 632 004, Tamil Nadu.
Ph : 83008 69321 / 95007 61890

STRUCTURAL ENGINEER


V. Sanyal
Ar. V. SANJAY KUMAR, M. Arch.,
Registered Architect (RA)
Regd. No. RA / 1207/2023 / 007
With Joint Director, District Town & Country Planning - (D, DT & CP)
No. 1, 605 Complex, 1st Floor, New Rajapalayam Road,
Green Circle, Vellore - 632 004, Tamil Nadu.
Ph : 83008 69321 / 95007 61890
E-mail : sanjaykumar25@gmail.com

REGISTERED ARCHITECT


PLAN SHOWING THE ACTUAL & PROPOSED ADDITIONAL CONSTRUCTION OF "SRI SAKTHI AMMA COLLEGE OF PHARMACY" IN GROUND FLOOR, FIRST FLOOR, SECOND FLOOR & THIRD FLOOR IN S.F.No. 250/2, 251/1, 2 & 252/1A1 & 253, VELLORE TO ODUGATHUR MAIN ROAD, SEKKANUR VILLAGE & PANCHAYAT, ANAICUT TALUK, VELLORE DISTRICT. Scale: 1cm = 1m (or) 1 inch = 8 feet.

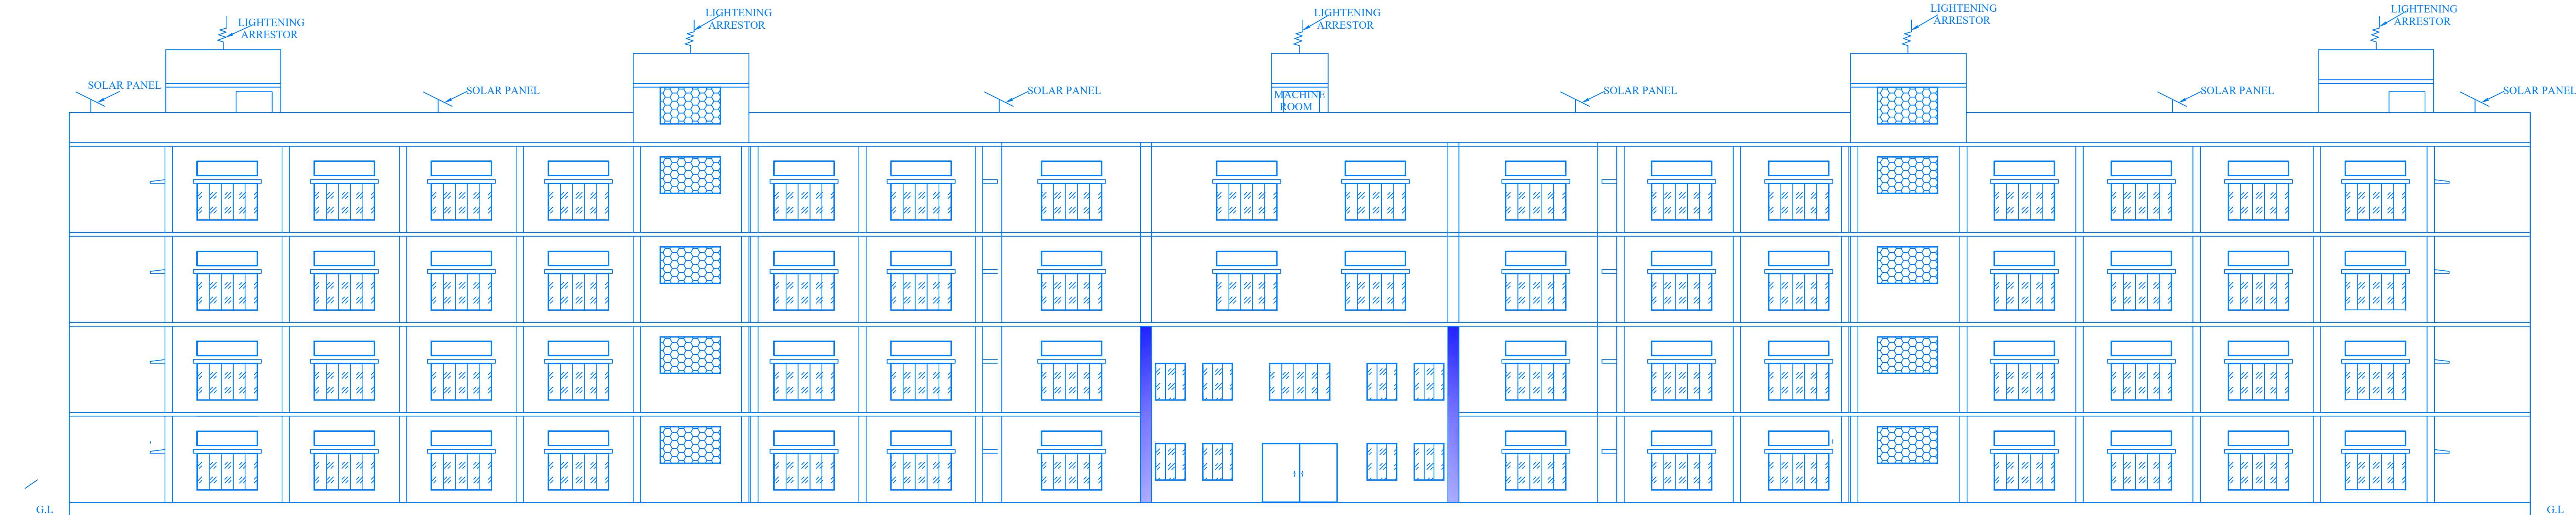

FRONT ELEVATION

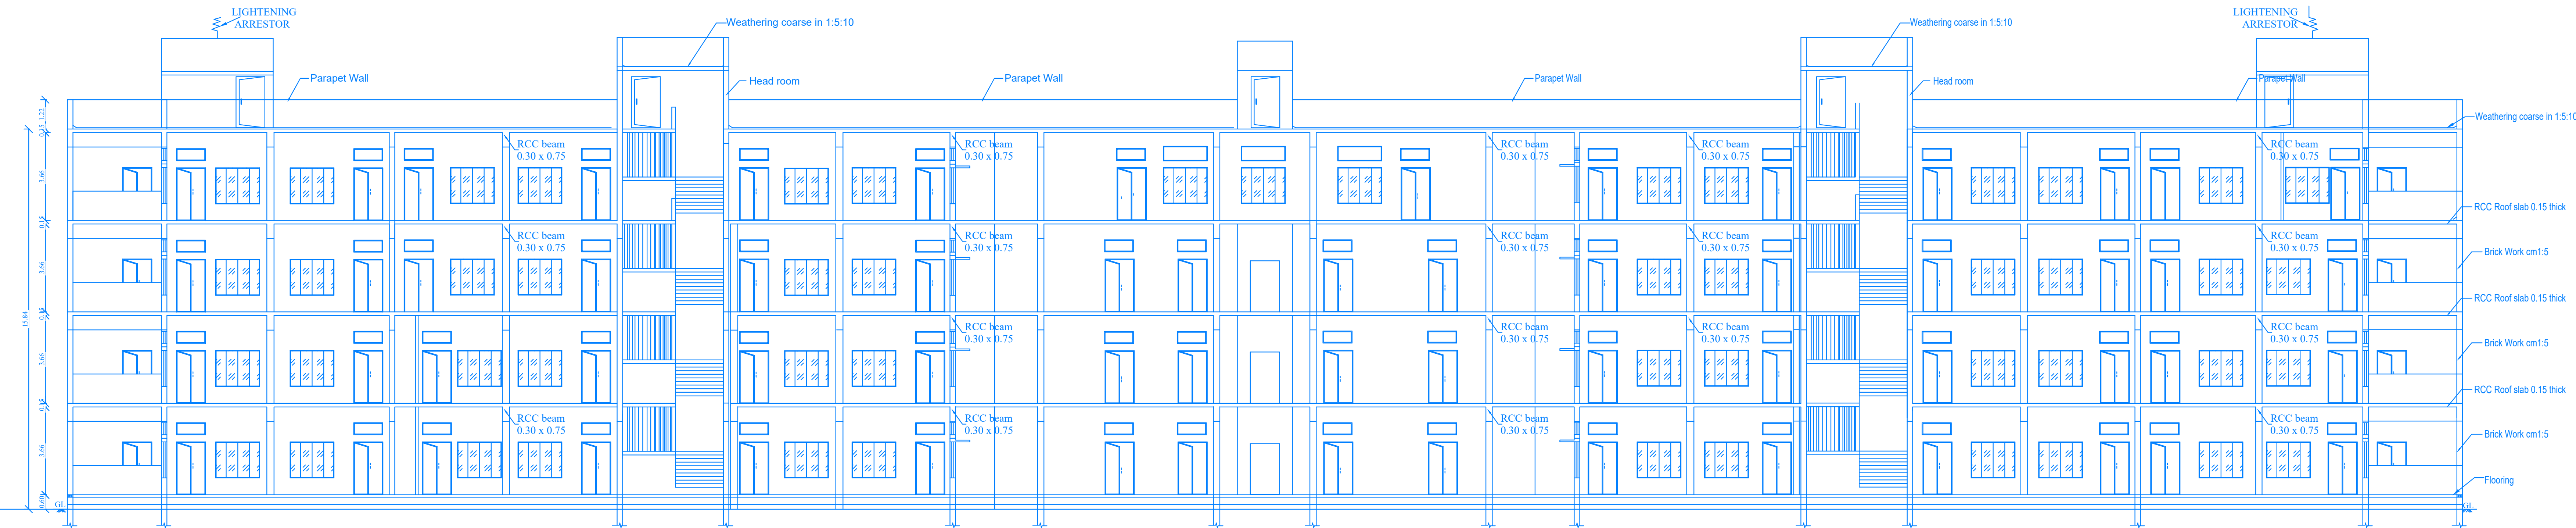

SECTION ON E-E

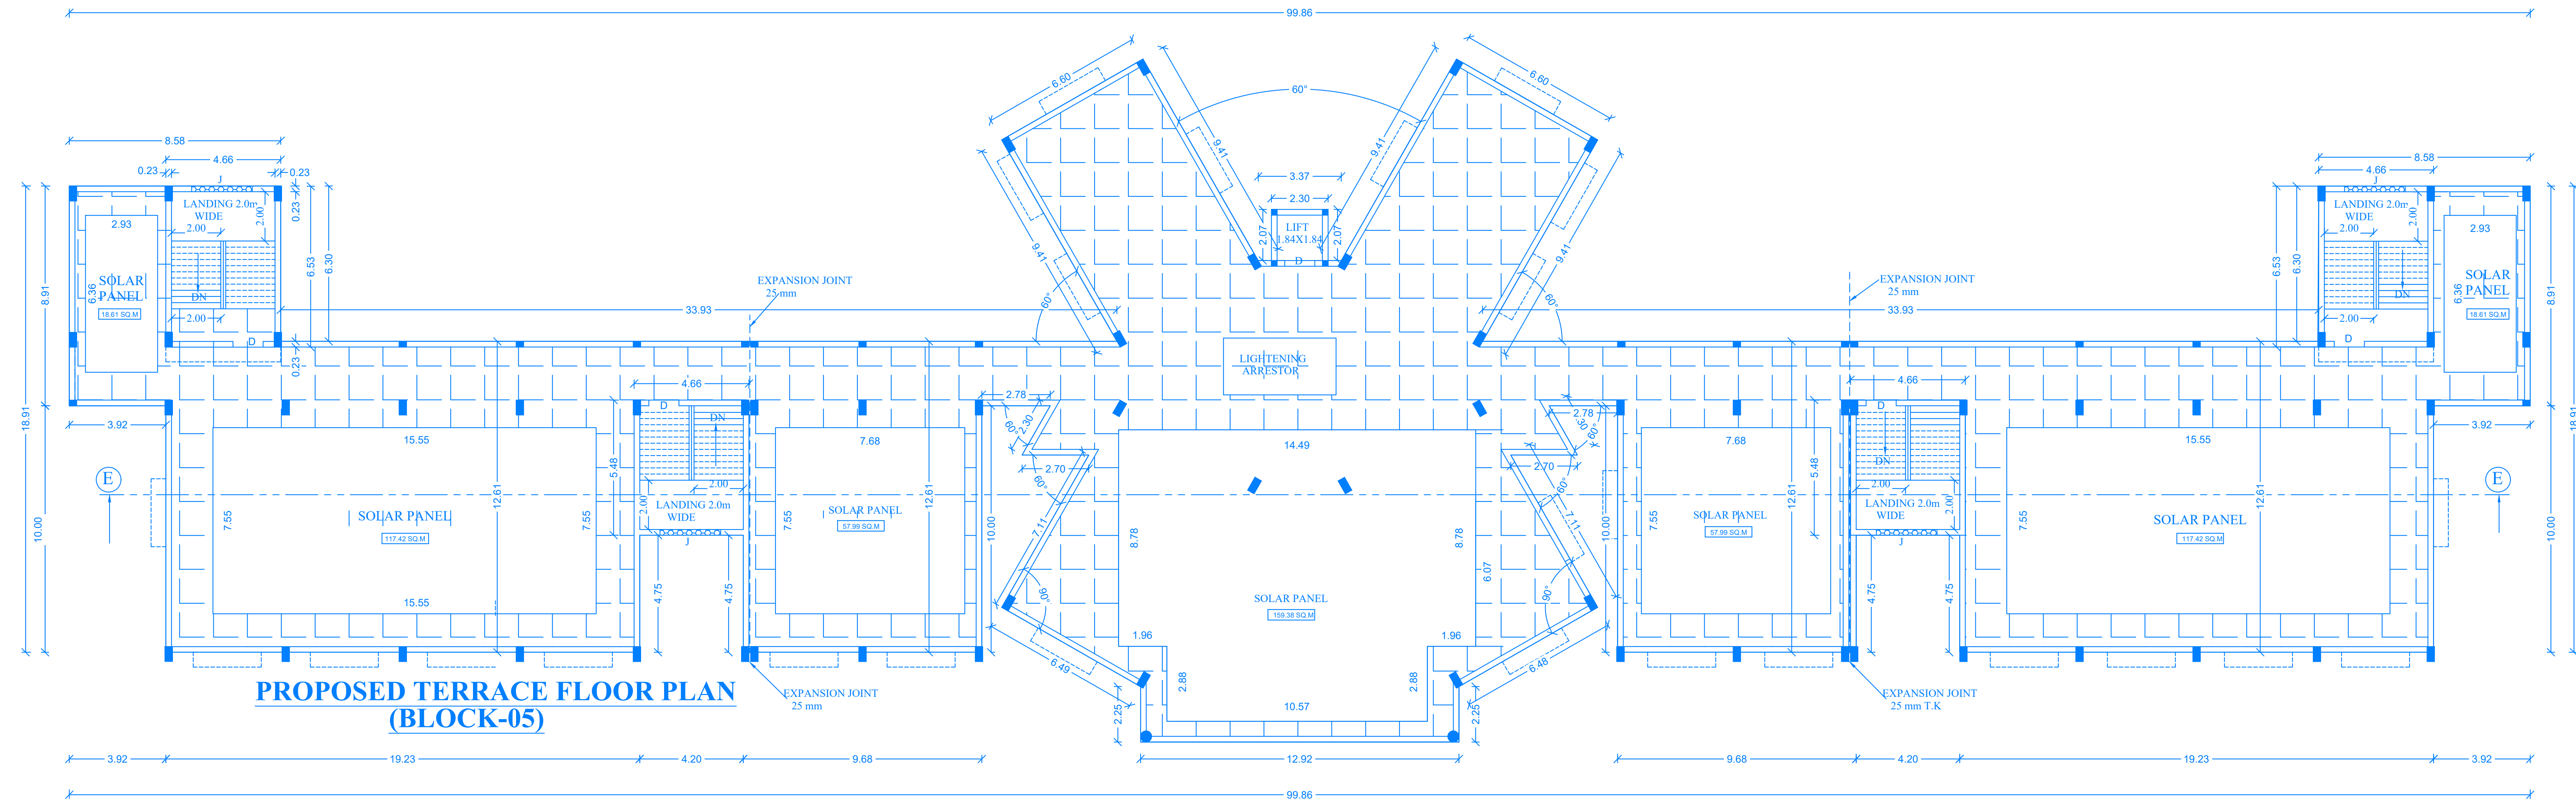

PROPOSED TERRACE FLOOR PLAN (BLOCK-05)

SHEET NO:08

AREA DETAILS:

BLOCK 05 COLLEGE OF PHARMACY	G.F	1408.98	-	1408.98
	F.F	1408.98	-	1408.98
	S.F	1408.98	-	1408.98
	T.F	1408.98	-	1408.98
	H.R	-	111.94	111.94

PROPOSED
CONSTRUCTION

JOINERY DETAILS:

	M
Door.....D.....	1.22m X 2.13m
Door.....D1.....	0.75m X 2.13m
Door.....SD.....	0.91m X 2.13m
Main Gate.....MD.....	3.07m X 2.13m
Lift Door..... LD.....	1.23m X 2.13m
Window.....W/V.....	2.46m X 1.50m
Window..... W1.....	1.84m X 1.50m
Window..... W2.....	1.84m X 1.50m
Ventilator..... V.....	2.46m X 0.61m
Ventilator.....V1.....	1.22m X 0.50 m
Ventilator.....V2.....	0.91m X 0.61m
Ventilator.....V3.....	1.54m X 0.61m
Jolly..... J.....	2.46m X 1.50m

OFFICE USE :

PP
Er. P. RADHA, M.E., (Strs) M.I.E. C.Engg.
Govt. Registered Structural Engineer, Grade-I,
Regd. No. SE/GR-122005-026(DTCP)
No. 5B, Phase - III, Vasantham Nagar Extn.
Valluvar, Vellore - 632 009.
Mobile No. 8778520955, 9500482883

APPLICANT SIGNATURE

Er. K. VENKATESAN
Er. K. VENKATESAN, M.E., (Strs) M.I.E. C.Engg.
Govt. Registered Structural Engineer, Grade-I,
Regd. No. SE/GR-122005-026(DTCP)
No. 5B, Phase - III, Vasantham Nagar Extn.
Valluvar, Vellore - 632 009.
Mobile No. 8778520955, 9500482883

CONSTRUCTION ENGINEER


Er. V. MANOJ KUMAR, M.Tech., (Struc)
Er. V. MANOJ KUMAR, M.Tech., (Struc)
Registered Structural Engineer Grade - II (SE-II)
Regd. No. RSE / C-1 / Sep - 2015 / 37
With Deputy Director of
Town & Country Planning - (DOT & CP)
No. 1, GDS Complex, First Floor, New Bypass Road,
Green Circle, Vellore - 632 004, Tamil Nadu.
Ph : 83008 69321 / 96007 61090

STRUCTURAL ENGINEER


Ar. V. SANJAY KUMAR, M. Arch.,
Ar. V. SANJAY KUMAR, M. Arch.,
Registered Architect (RA)
Regd. No. RA / JUL2023 / 007
Web Address: www.vsanjaykumar.com, (05 01 8 01)
No. 1, GDS Complex, First Floor, New Bypass Road,
Green Circle, Vellore - 632 004, Tamil Nadu.
Ph : 83008 69321 / 80726 23084
E-mail : sanjaykumar@gmail.com

REGISTERED ARCHITECT

PLAN SHOWING THE ACTUAL & PROPOSED ADDITIONAL CONSTRUCTION OF " SRI SAKTHI AMMA INSTITUTE OF ALLIED HEALTH AND SCIENCE & SRI NARAYANI COLLEGE OF PARAMEDICAL" IN GROUND FLOOR, FIRST FLOOR, SECOND FLOOR & THIRD FLOOR IN S.F.No. 250/2, 251/1, 2 & 252/1A1 & 253, VELLORE TO ODUGATHUR MAIN ROAD, SEKKANUR VILLAGE & PANCHAYAT, ANAICUT TALUK, VELLORE DISTRICT. Scale: 1cm = 1m (or) 1 inch = 8 feet.

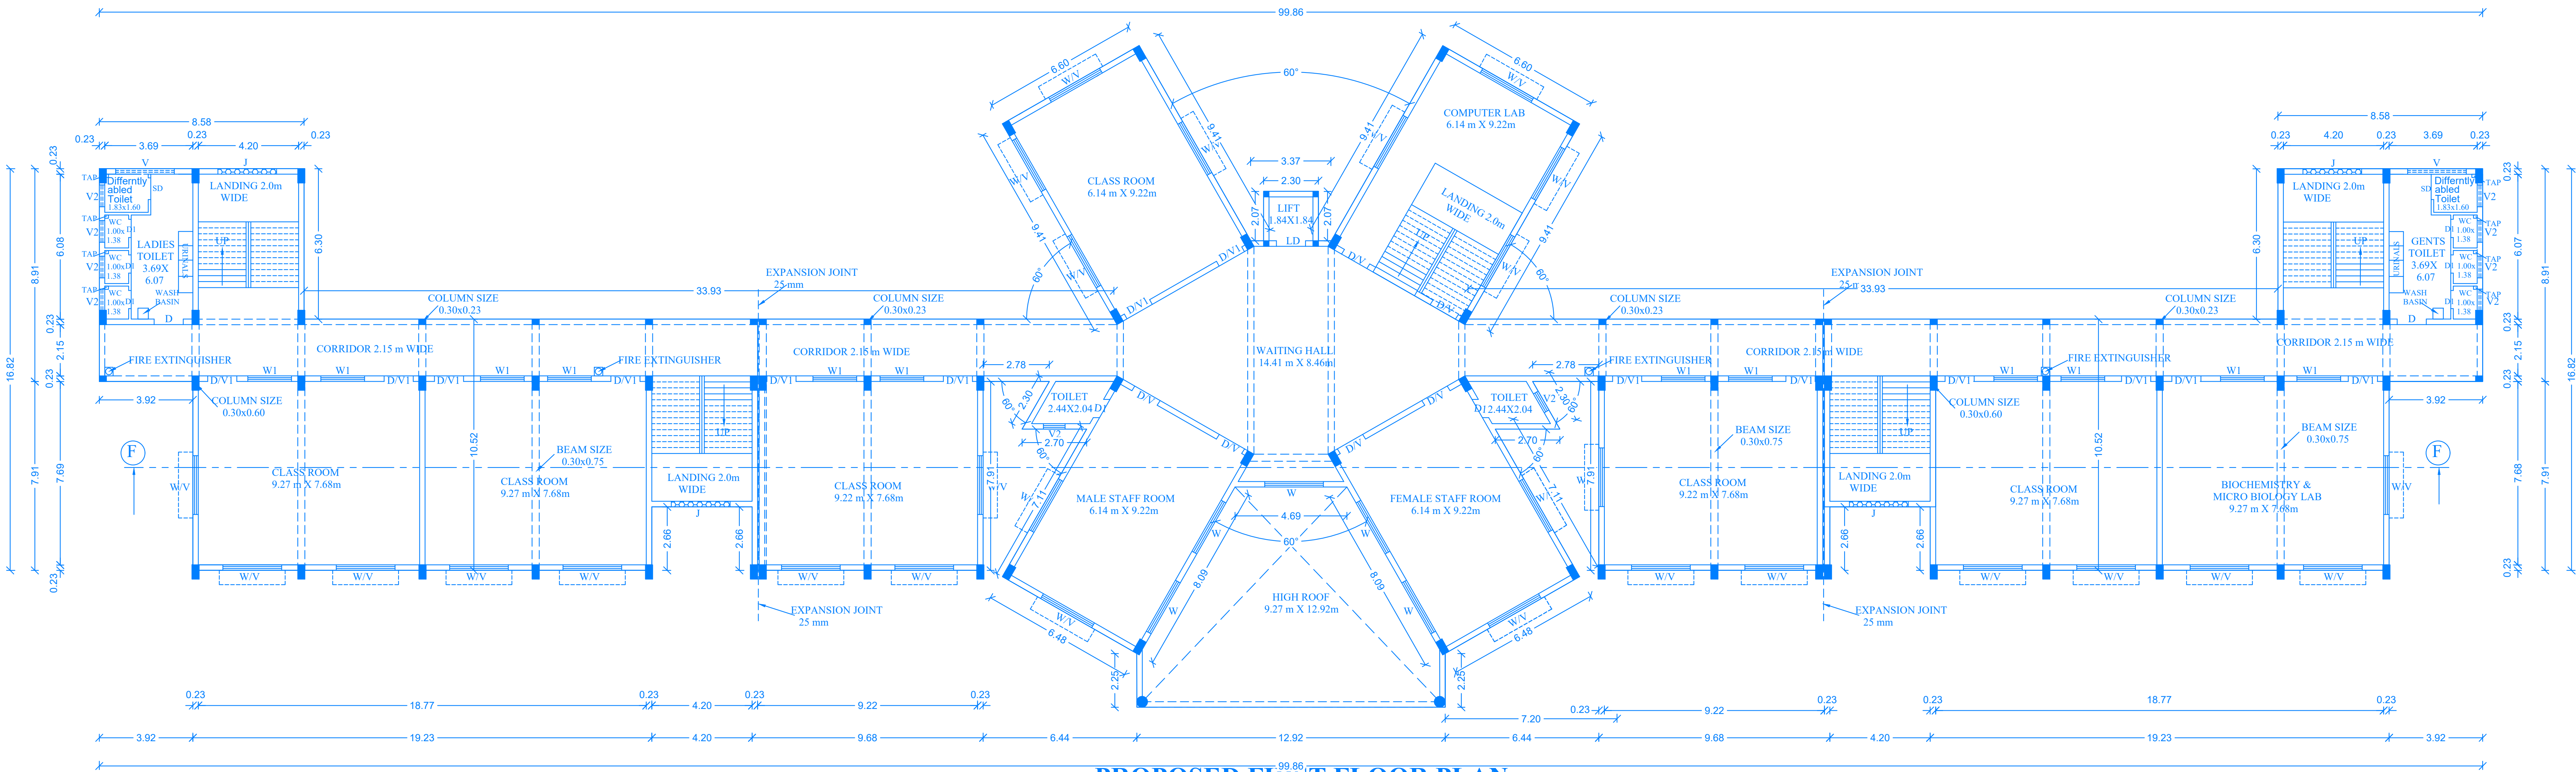

PROPOSED FIRST FLOOR PLAN
(BLOCK-06)

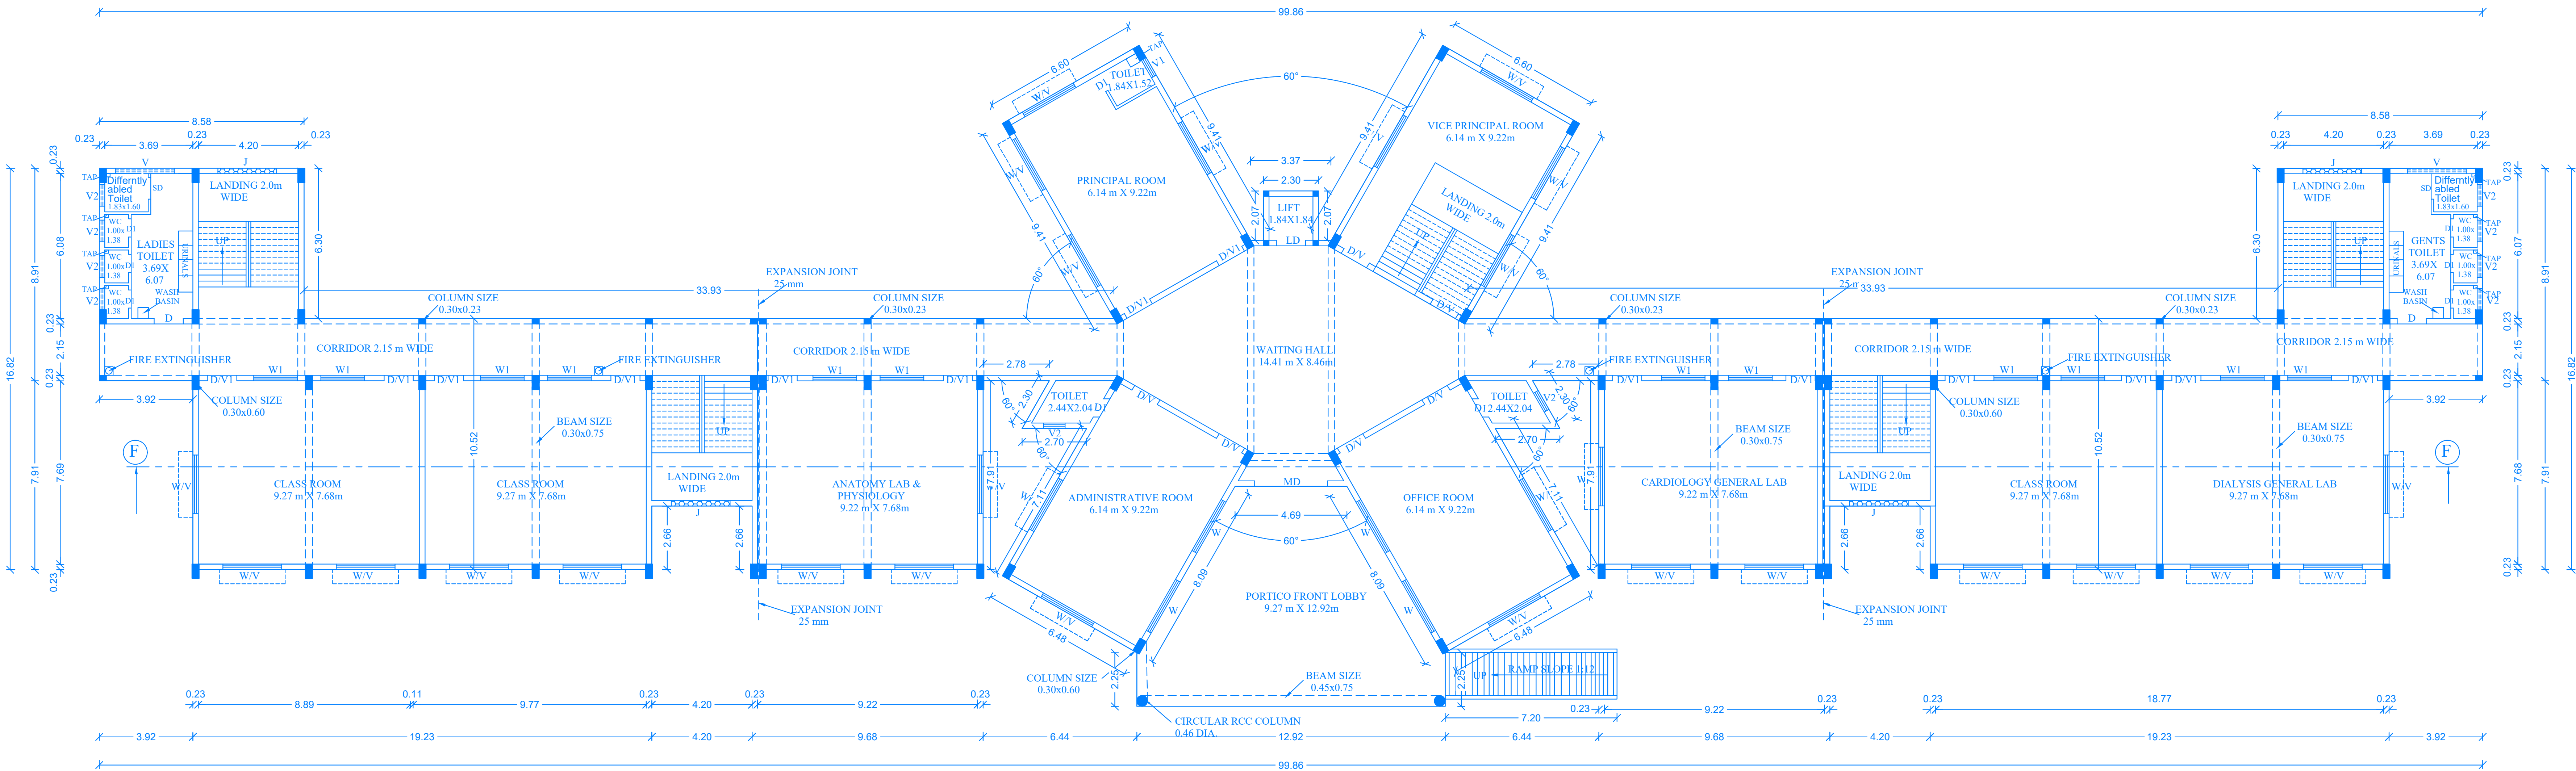

PROPOSED GROUND FLOOR PLAN
(BLOCK-06)

AREA DETAILS: SHEET NO:09

BLOCK 06 COLLEGE OF ALLIED HEALTH SCIENCES &PARAMEDICALS	G.F	1288.13	-	1288.13	PROPOSED CONSTRUCTION
	F.F	1288.13	-	1288.13	
	S.F	1288.13	-	1288.13	
	T.F	1288.13	-	1288.13	
	H.R	-	111.94	111.94	

JOINERY DETAILS: M

Door.....D.....	1.22m X 2.13m
Door.....D1.....	0.75m X 2.13m
Door.....SD.....	0.91m X 2.13m
Main Gate.....MD .	3.07m X 2.13m
Lift Door..... LD .	1.03m X 2.13m
Window.....W/V.....	2.46m X 1.50m
Window.... W1....	1.84m X 1.50m
Window.... W2....	1.84m X 1.50m
Ventilator..... V.....	2.46m X 0.61m
Ventilator.....V1.....	1.22m X 0.50 m
Ventilator.....V2.....	0.91m X 0.61m
Ventilator.....V3.....	1.54m X 0.61m
Jolly J	2.46m X 1.50m

OFFICE USE :

Er. P. RADHA, M.E. (Strs) M.I.E.C. Engg.
Govt. Registered Structural Engineer, Grade - I,
Regd. No. SE/GR-12205/05/029(DTCP)
No. 88, Phase III, Vasantham Nagar Extn,
Valluvar Vellore - 637 009,
Mobile No. 8776220566, 9500482995

APPLICANT SIGNATURE

Er. K. VENKATESAN
Govt. Registered Structural Engineer, Grade - I,
Regd. No. SE/GR-12205/05/029(DTCP)
No. 88, Phase III, Vasantham Nagar Extn,
Valluvar Vellore - 637 009,
Mobile No. 8776220566, 9500482995

CONSTRUCTION ENGINEER


Er. V. MANOJ KUMAR, M.Tech., (Strs)
Registered Structural Engineer, Grade - II (RSE)
Regd. No. RSE / G-R / Sep - 2023 / 37
With Deputy Director of
Town & Country Planning - (DOT & CP)
No. 1, 405 Complex, 1st Floor, New Panchayat Road,
Green Circle, Vellore - 632 004, Tamil Nadu.
Ph : 83008 69521 / 96007 61690

STRUCTURAL ENGINEER


Ar. V. SARIJAY KUMAR, M. Arch.,
Registered Architect (RA)
Regd. No. RA / 18/12/2013 / 100
With Joint Director, Town & Country Planning - (T, U & CP)
No. 1, 405 Complex, 1st Floor, New Panchayat Road,
Green Circle, Vellore - 632 004, Tamil Nadu.
Ph : 83008 69521 / 96007 61690
E-mail : sarjayashas@gmail.com

REGISTERED ARCHITECT

PLAN SHOWING THE ACTUAL & PROPOSED ADDITIONAL CONSTRUCTION OF " SRI SAKTHI AMMA INSTITUTE OF ALLIED HEALTH AND SCIENCE & SRI NARAYANI COLLEGE OF PARAMEDICAL" IN GROUND FLOOR, FIRST FLOOR, SECOND FLOOR & THIRD FLOOR IN S.F.No. 250/2, 251/1, 2 & 252/1A1 & 253, VELLORE TO ODUGATHUR MAIN ROAD, SEKKANUR VILLAGE & PANCHAYAT, ANAICUT TALUK, VELLORE DISTRICT. Scale: 1cm = 1m (or) 1 inch = 8 feet.

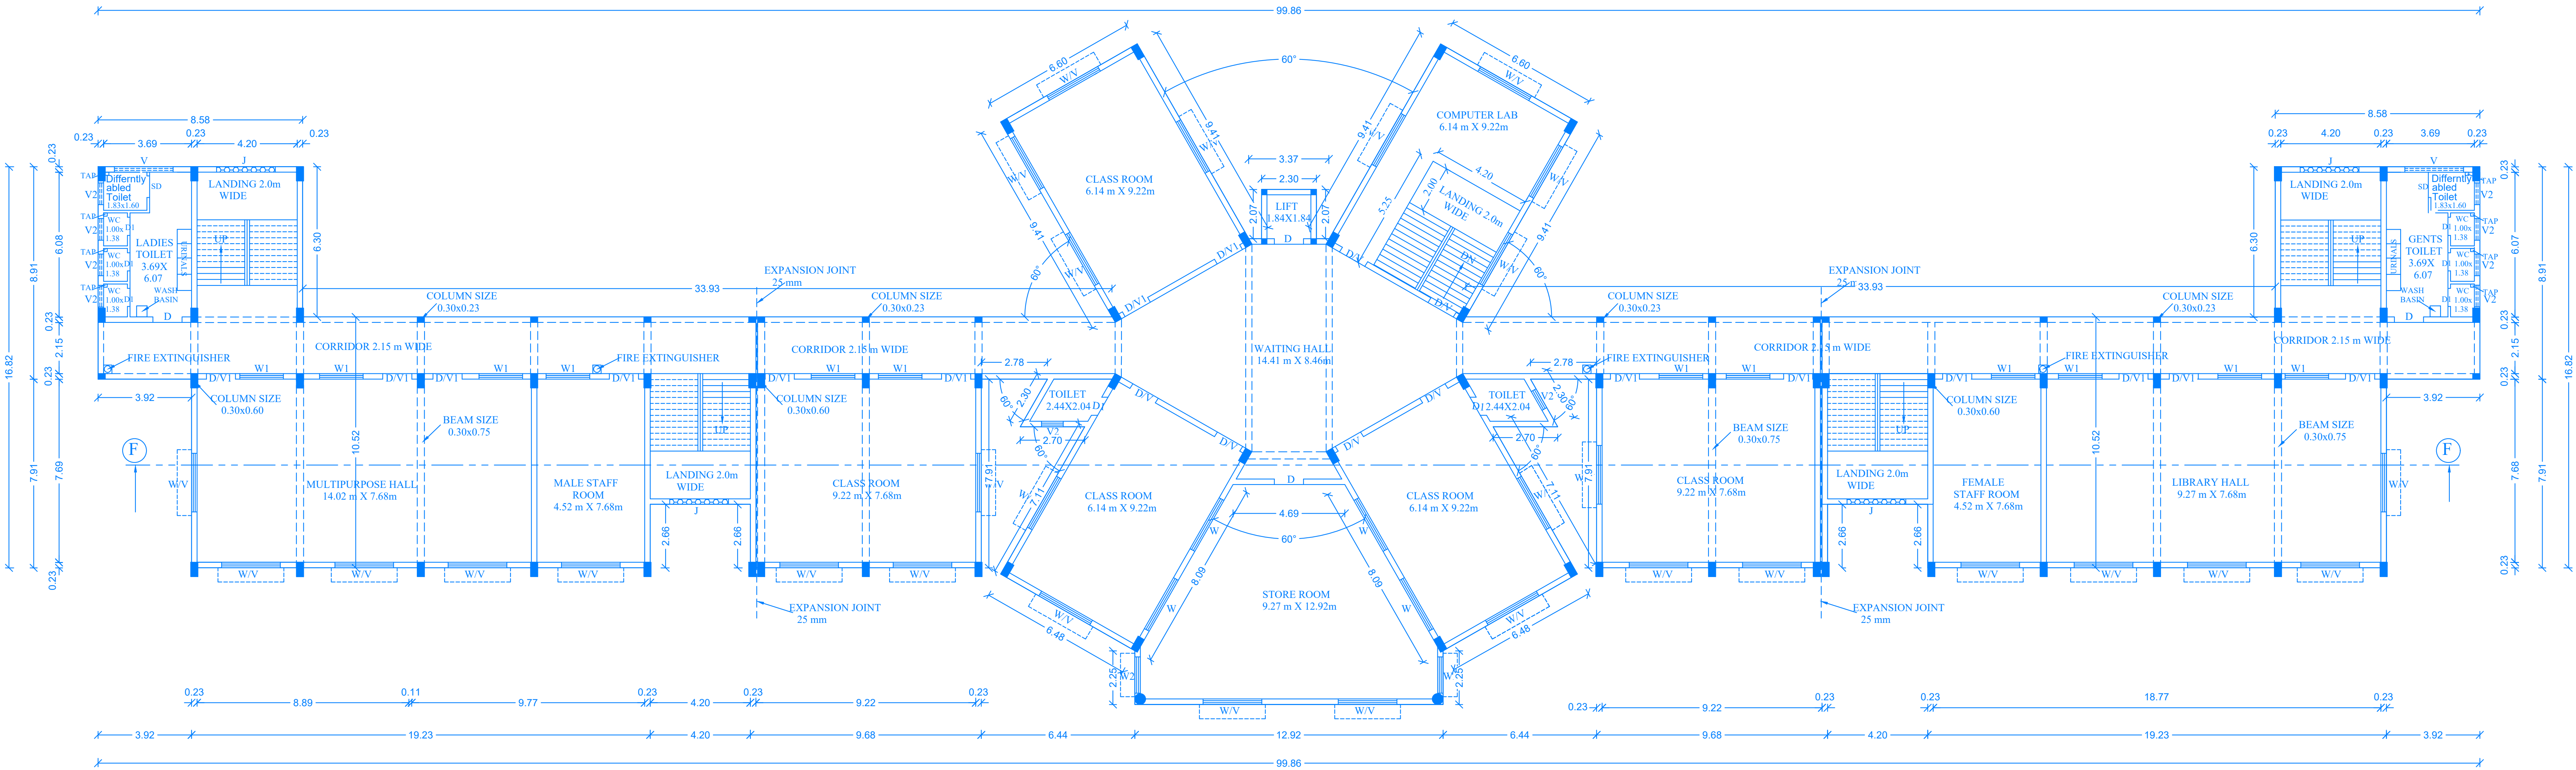

PROPOSED THIRD FLOOR PLAN
(BLOCK-06)

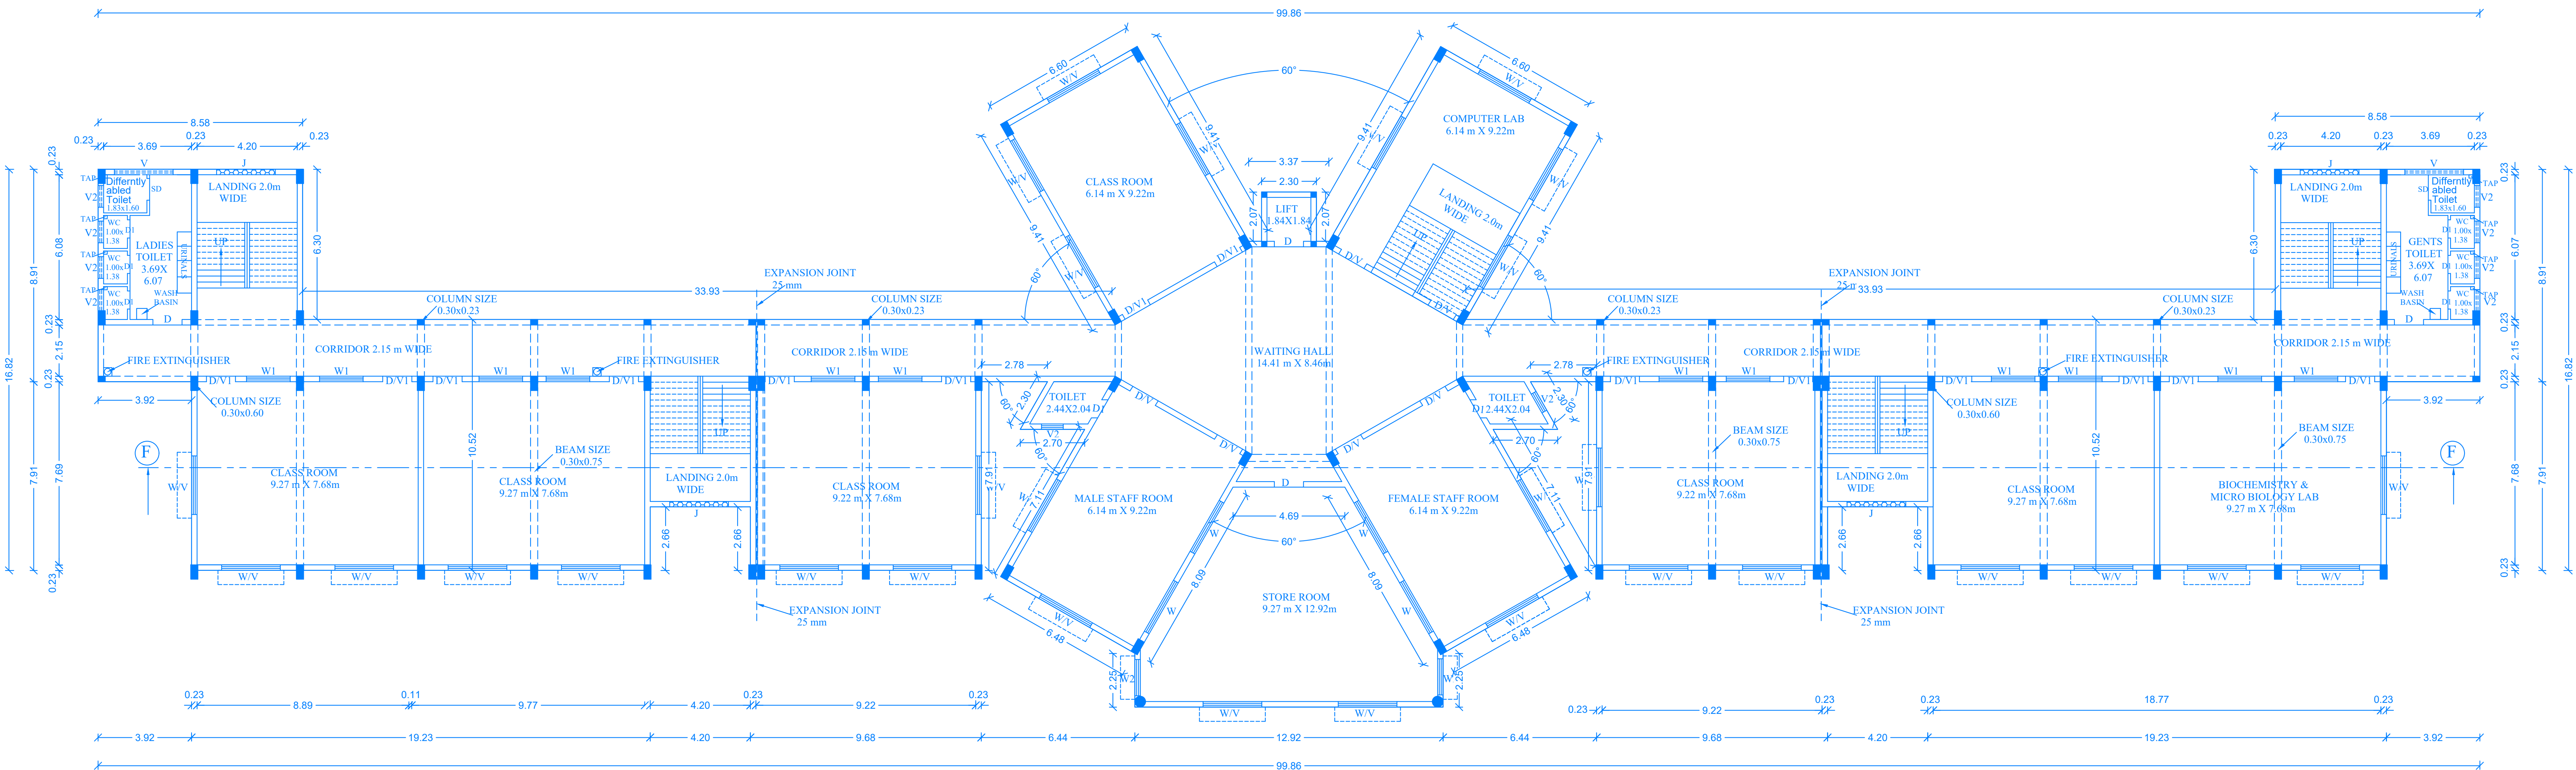

PROPOSED SECOND FLOOR PLAN
(BLOCK-06)

SHEET NO:10

AREA DETAILS:

BLOCK 06 COLLEGE OF ALLIED HEALTH SCIENCES &PARAMEDICALS	G.F	1288.13	-	1288.13	PROPOSED CONSTRUCTION
	F.F	1288.13	-	1288.13	
	S.F	1288.13	-	1288.13	
	T.F	1288.13	-	1288.13	
	H.R	-	111.94	111.94	

JOINERY DETAILS:

M	
Door.....D.....	1.22m X 2.13m
Door.....D1.....	0.75m X 2.13m
Door.....SD.....	0.91m X 2.13m
Main Gate.....MD .	3.07m X 2.13m
Lift Door..... LD .	1.23m X 2.13m
Window.....W/V....	2.46m X 1.50m
Window..... W1....	1.84m X 1.50m
Window..... W2....	1.84m X 1.50m
Ventilator..... V....	2.46m X 0.61m
Ventilator.....V1....	1.22m X 0.50 m
Ventilator.....V2....	0.91m X 0.61m
Ventilator.....V3....	1.54m X 0.61m
Jolly J	2.46m X 1.50m

OFFICE USE :

PP
Er. P. RADHA, M.E. (Strs) M.E.C. Engg.
Govt. Registered Structural Engineer, Grade - I,
Regd. No. SE/GR-122/05/029(OTCP)
No. 6B, Phase - III, Vigneshwari Nagar, Edm.
Villanur, Vellore - 632 009.
Mobile No: 8776220956, 9500482993

APPLICANT SIGNATURE

R
Er. K. VENKATESAN
M.E. (Strs) M.E.C. Engg.
Govt. Registered Structural Engineer, Grade - I,
Regd. No. SE/GR-122/05/029(OTCP)
No. 6B, Phase - III, Vigneshwari Nagar, Edm.
Villanur, Vellore - 632 009.
Mobile No: 8776220956, 9500482993

CONSTRUCTION ENGINEER


SV
Er. V. MANOJ KUMAR, M.E. (Strs) M.E.C. Engg.
Govt. Registered Structural Engineer, Grade - I,
Regd. No. SE/GR-122/05/029(OTCP)
No. 6B, Phase - III, Vigneshwari Nagar, Edm.
Villanur, Vellore - 632 009.
Mobile No: 8776220956, 9500482993

STRUCTURAL ENGINEER


V. Saranyan
As. V. SARANYAN, M. Arch.,
Registered Architect, Grade - I,
Regd. No. RA / 20/2023 / 007
No. 1, 68B Complex, First Floor, New Pappan Road,
Green Circle, Vellore - 632 004, Tamil Nadu.
Ph: 83008 69823 / 80007 64309
E-mail: saranyan95@gmail.com

REGISTERED ARCHITECT


PLAN SHOWING THE ACTUAL & PROPOSED ADDITIONAL CONSTRUCTION OF " SRI SAKTHI AMMA INSTITUTE OF ALLIED HEALTH AND SCIENCE & SRI NARAYANI COLLEGE OF PARAMEDICAL" IN GROUND FLOOR, FIRST FLOOR, SECOND FLOOR & THIRD FLOOR IN S.F.No. 250/2, 251/1, 2 & 252/1A1 & 253, VELLORE TO ODUGATHUR MAIN ROAD, SEKKANUR VILLAGE & PANCHAYAT, ANAICUT TALUK, VELLORE DISTRICT. Scale: 1cm = 1m (or) 1 inch = 8 feet.

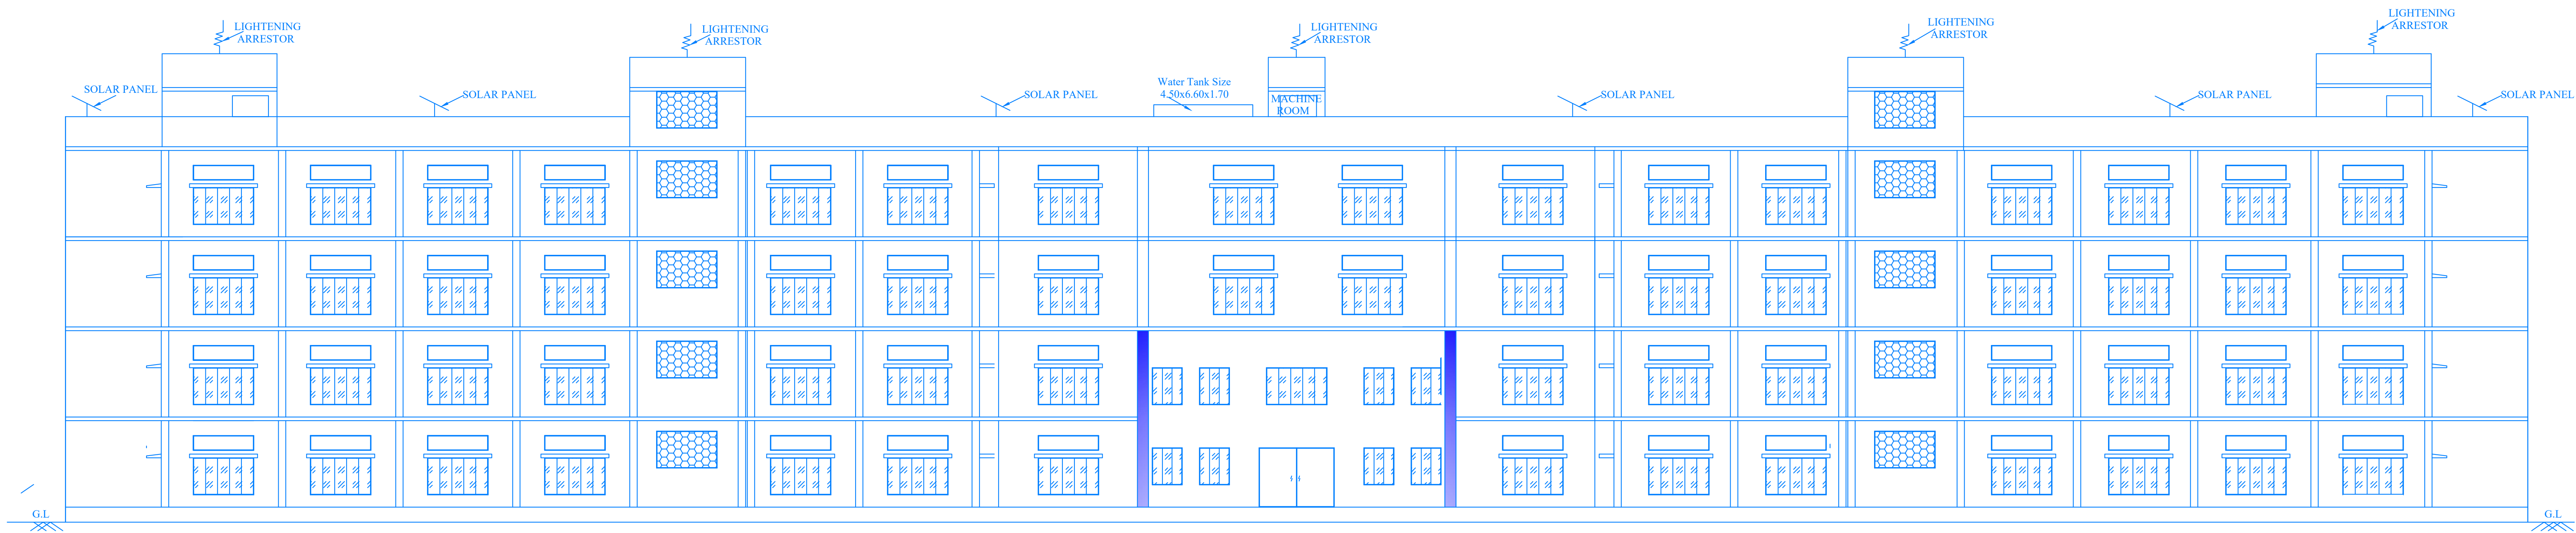

FRONT ELEVATION

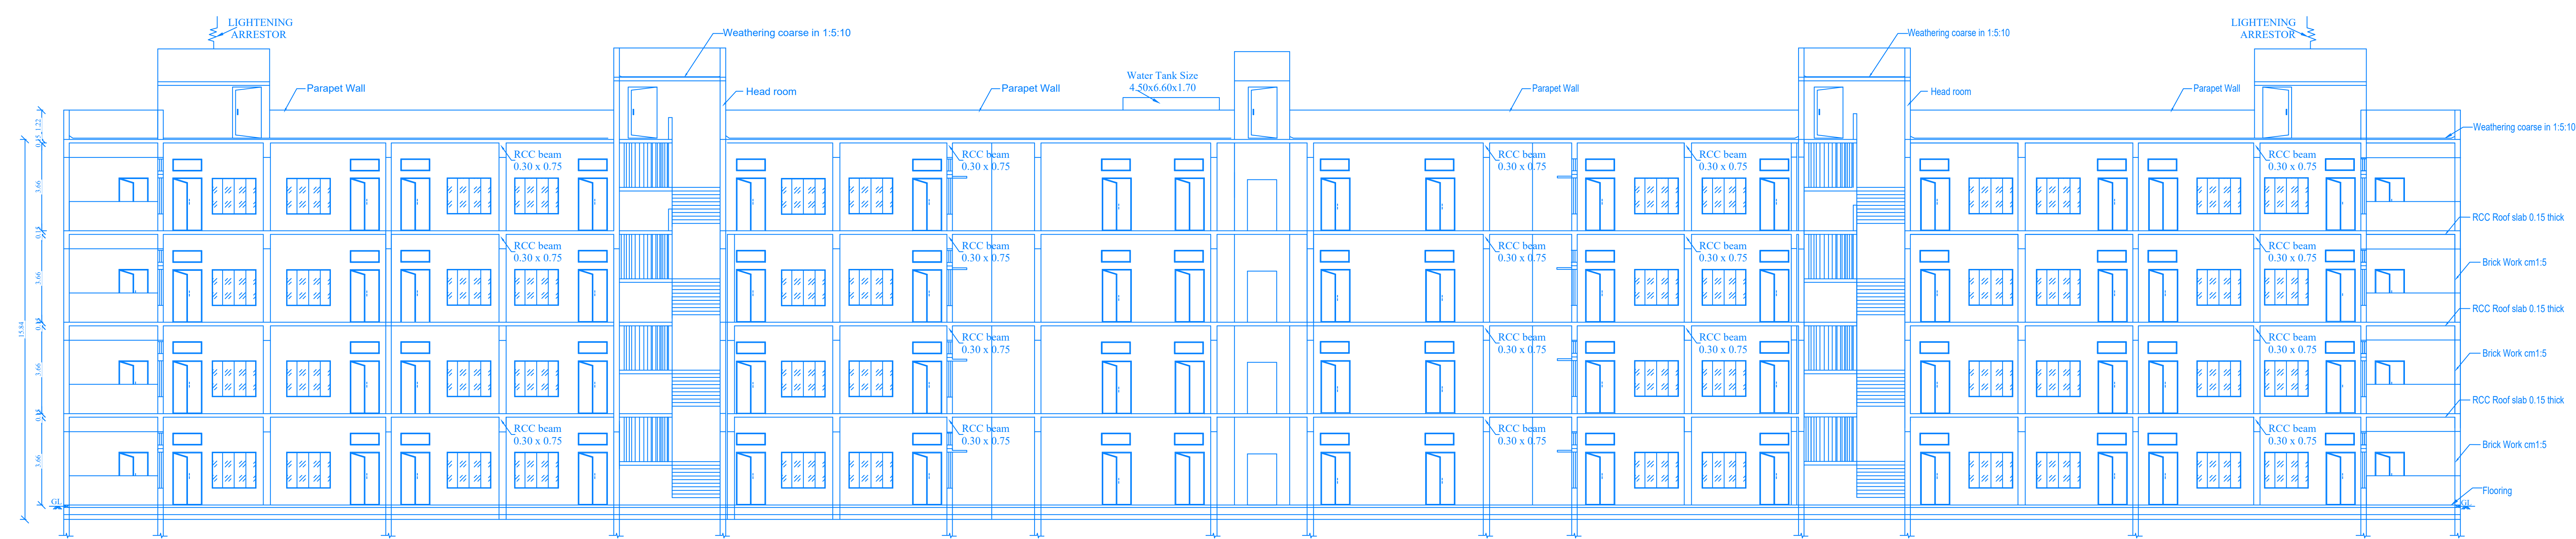

SECTION ON F-F

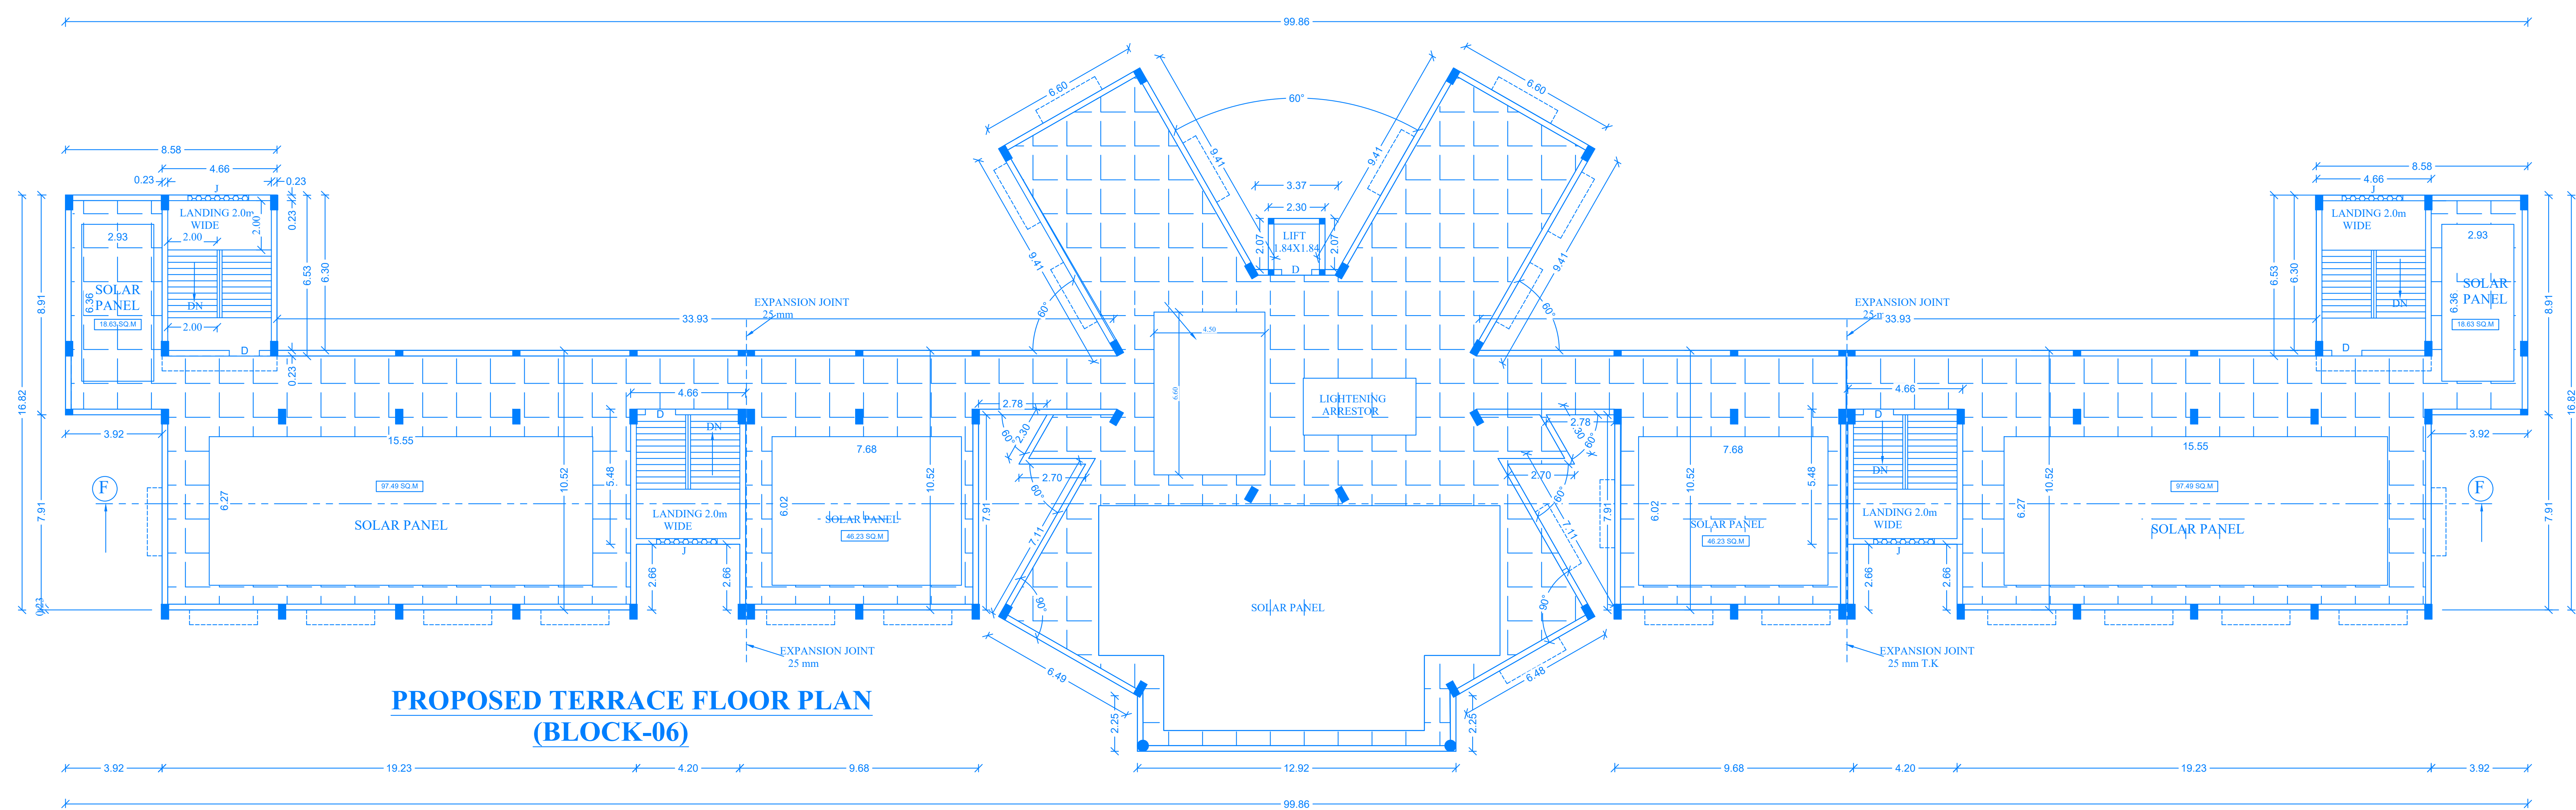

PROPOSED TERRACE FLOOR PLAN
(BLOCK-06)

SHEET NO:11

AREA DETAILS:

BLOCK 06 COLLEGE OF ALLIED HEALTH SCIENCES &PARAMEDICALS	G.F	1288.13	-	1288.13	PROPOSED CONSTRUCTION
	F.F	1288.13	-	1288.13	
	S.F	1288.13	-	1288.13	
	T.F	1288.13	-	1288.13	
	H.R	-	111.94	111.94	

JOINERY DETAILS:

	M
Door.....D.....	1.22m X 2.13m
Door.....D1.....	0.75m X 2.13m
Door.....SD.....	0.91m X 2.13m
Main Gate.....MD .	3.07m X 2.13m
Lift Door..... LD .	1.23m X 2.13m
Window.....W/V....	2.46m X 1.50m
Window..... W1...	1.84m X 1.50m
Window..... W2...	1.84m X 1.50m
Ventilator..... V.....	2.46m X 0.61m
Ventilator.....V1.....	1.22m X 0.50 m
Ventilator.....V2.....	0.91m X 0.61m
Ventilator.....V3.....	1.54m X 0.61m
Jolly J	2.46m X 1.50m

OFFICE USE :

PP
Er. P. RADHA, M.E., (SUS) M.E., C. Engg.
Govt. Registered Structural Engineer, Grade - I,
Regd. No. SE/GR/2205/029(DTCP)
No. 6B, Phase III, Vasantham Nagar Extn.
Valalar, Vellore - 637 005.
Mobile no. 8776220556, 6500482893

APPLICANT SIGNATURE

K. K. Venkatesan
Er. K. VENKATESAN
M.E., M.Tech., M.S., M.Sc., D.Arch., M.E., A.E.
Registered Structural Engineer, Grade - I,
Regd. No. RSE/G.O/Sec - 2003/37
With Deputy Director of Town & Country Planning (DDT & CP)
No. 1, 605 Complex, First Floor, New Eye-Pass Road,
Green Circle, Vellore - 632 004, Tamil Nadu.
Ph : 83008 69324 / 96007 61090

CONSTRUCTION ENGINEER


V. Manoj Kumar
Er. V. MANOJ KUMAR, M.Tech., (Struct.)
Registered Structural Engineer Grade - II (RSE)
Regd. No. RA / JUL/2023 / 007
With Deputy Director of
Town & Country Planning (DDT & CP)
No. 1, 605 Complex, First Floor, New Eye-Pass Road,
Green Circle, Vellore - 632 004, Tamil Nadu.
Ph : 83008 69324 / 80726 23084
E-mail : manojkathu9@gmail.com

STRUCTURAL ENGINEER

V. Sanyas
Ar. V. SANYAS KUMAR, M. Arch.,
Registered Architect (RA)
Regd. No. RA / JUL/2023 / 007
With Deputy Director of
Town & Country Planning (DDT & CP)
No. 1, 605 Complex, First Floor, New Eye-Pass Road,
Green Circle, Vellore - 632 004, Tamil Nadu.
Ph : 83008 69324 / 80726 23084
E-mail : sanyasathu9@gmail.com

REGISTERED ARCHITECT

SHEET NO:12

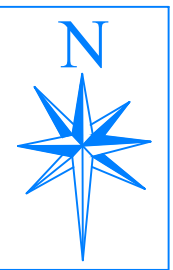

OWNER'S BOUNDARY SHOWN IN GREEN
EXISTING BUILDING SHOWN IN BLUE
DEMOLISHING EX.BUILDING SHOWN IN BROWN
PROPOSED CONSTRUCTION IN SHOWN IN RED
EXISTING ROAD ARE SHOWN IN YELLOW

TOTAL AREA OF THE SITE : 83950.00 SQ.M

BLOCK NO	FLOOR	FSI SQ.M	NON-FSI SQ.M	TOTAL SQ.M	REMARKS
BLOCK 01 COLLEGE MAIN BUILDING	G.F	1840.98	-	1840.98	DTCF APPROVAL NO: 31/அ.இ.ஊ.ந.எ.ஏ/2016 Date: 11.08.2016 FOR REVISED APPROVAL
	F.F	1764.48	-	1764.48	
BLOCK 01 COLLEGE MAIN BUILDING	G.F	49.70	-	49.70	PROPOSED ADDITIONAL CONSTRUCTION
	F.F	49.70	-	49.70	
	S.F	1817.80	-	1817.80	
	H.R	-	163.52	163.52	
BLOCK 04	G.F	1288.13	-	1288.13	PROPOSED ADDITIONAL CONSTRUCTION
	F.F	1288.13	-	1288.13	
COLLEGE OF PHYSIOTHERAPY	S.F	1288.13	-	1288.13	
	T.F	1288.13	-	1288.13	
	H.R	-	111.94	111.94	
BLOCK 05	G.F	1408.98	-	1408.98	PROPOSED ADDITIONAL CONSTRUCTION
	F.F	1408.98	-	1408.98	
COLLEGE OF PHARMACY	S.F	1408.98	-	1408.98	
	T.F	1408.98	-	1408.98	
	H.R	-	111.94	111.94	
BLOCK 06 COLLEGE OF ALLIED HEALTH SCIENCES &PARAMEDICALS	G.F	1288.13	-	1288.13	PROPOSED ADDITIONAL CONSTRUCTION
	F.F	1288.13	-	1288.13	
	S.F	1288.13	-	1288.13	
	T.F	1288.13	-	1288.13	
	H.R	-	111.94	111.94	
GRAND TOTAL AREA		21463.62	499.34	21962.96	

ALREADY APPROVED FSI AREA : 9473.36 SQ.M

PROPOSED ADDITIONAL FSI AREA :	17858.16 SQ.M
--------------------------------	---------------

REVISION FROM ALREADY APPROVED 3605.46 SQ.M

ALREADY APPROVED (RETAINED FSI AREA)	5431.61 SQ.M
--------------------------------------	--------------

TOTAL FSI AREA	26895.23 SQ.M
----------------	---------------

EXISTING BLOCK NO'S : 7,8,9,10,11 TO BE DEMOLISHED

FLOOR SPACE INDEX DETAILS:

TOTAL F.S.I AREA = 26895.23 / 83950.00 = 0.32 < 2.0

PLOT COVERAGE DETAILS

TOTAL P.C AREA = $9040.36/83950.00 \times 100 = 10.76 < 65\%$

PARKING DETAILS(COLLEGES BLOCK 1,4,5&6)

College Building - FSI Area = 21463.62 Sqm
General Note : 0.75 Sqm of FSI Area
21463.62 Sqm x 0.75 Sqm = 16097.71sq.m
CAR PARKING

CAR PARKING

1 Car Space	100 sq.m
Parking Area	= 16097.71/100
Required	= 161NO
Provided	= 165 NO
Disable Car Parking	= 2 NO

TWO WHEELER PARKING

1 Two Wheeler Space 50 sq.m
 Parking Area = 16097.71/50
 Required = 322NO
 Provided = 370NO
 Disable Two Wheeler = 2NO

EXISTING PARKING DETAILS (AUDITORIUM - BLOCK 3):

CAR PARKING :
1 CAR SPACE 50 SQ.M
AUDITORIUM AREA = 924.22Sq.m/ 50Sq.m
REQUIRED = 19NO
PROVIDED = 20NO


TWO WHEELER PARKING :
1 TWO WHEELER SPACE 50 SQ.M
AUDITORIUM AREA = 924.22Sq.m/ 50Sq.m
REQUIRED = 19NO
PROVIDED = 30NO

EXISTING PARKING DETAILS (HOSTEL BUILDING - BLOCK 2):

TWO WHEELER PARKING :


1 TWO WHEELER SPACE EVERY 10 ROOMS
TOTAL NUMBER OF ROOMS = 57 / 10NO
REQUIRED = 6NO
PROVIDED = 20NO

O.S.R DETAILS
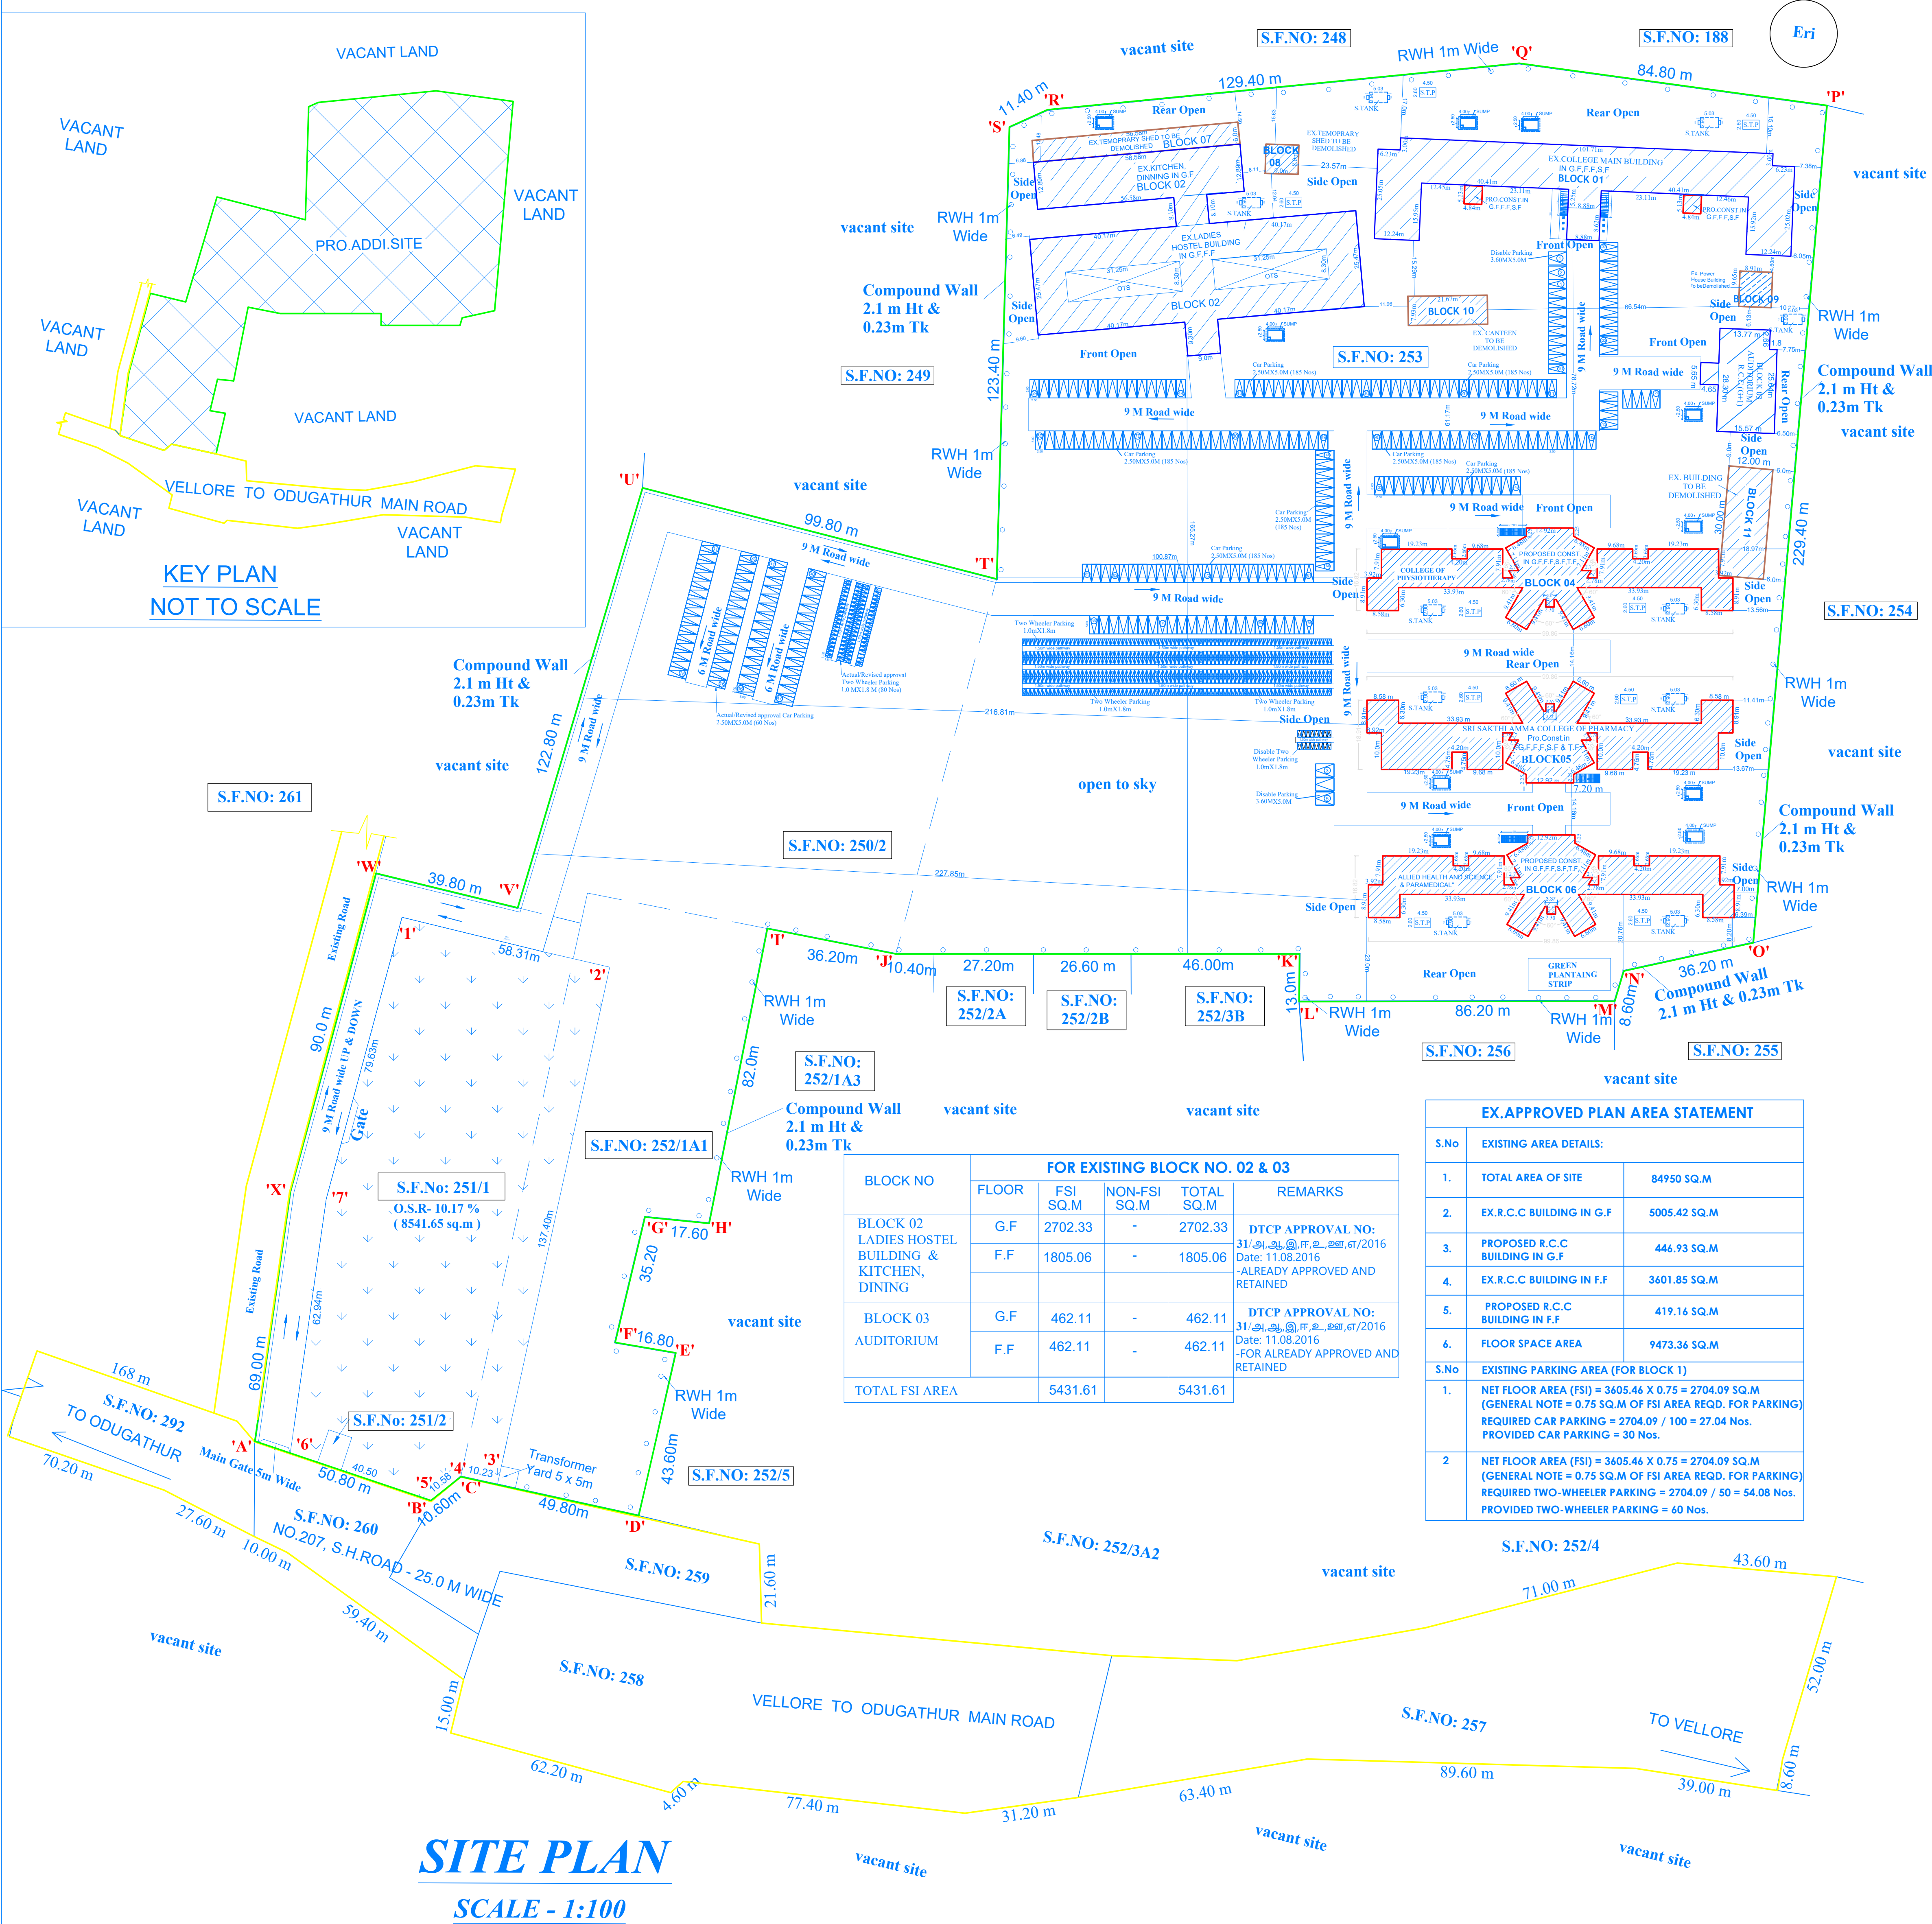
$$\begin{aligned}\text{OSR} &= 8541.65/83950.00 \text{ SQ.M X100} \\ &= 10.17\%\end{aligned}$$


BLOCK NO	FOR EXISTING BLOCK NO. 02 & 03				
	FLOOR	FSI SQ.M	NON-FSI SQ.M	TOTAL SQ.M	REMARKS
BLOCK 02 LADIES HOSTEL BUILDING & KITCHEN, DINING	G.F	2702.33	-	2702.33	DTCP APPROVAL NO: 31/04/2016 IF R.F., 08/07/2016 Date: 11.08.2016 ALREADY APPROVED AND RETAINED
	F.F	1805.06	-	1805.06	
BLOCK 03 AUDITORIUM	G.F	462.11	-	462.11	DTCP APPROVAL NO: 31/04/2016 IF R.F., 08/07/2016 Date: 11.08.2016 FOR ALREADY APPROVED AND RETAINED
	F.F	462.11	-	462.11	
TOTAL FSI AREA		5431.61		5431.61	

EX. APPROVED PLAN AREA STATEMENT		
S.No	EXISTING AREA DETAILS:	
1.	TOTAL AREA OF SITE	84950 SQ.M
2.	EX. R.C. BUILDING IN G.F	5005.42 SQ.M
3.	PROPOSED R.C.C BUILDING IN G.F	446.93 SQ.M
4.	EX. R.C.C BUILDING IN F.F	3601.85 SQ.M
5.	PROPOSED R.C.C BUILDING IN F.F	419.16 SQ.M
6.	FLOOR SPACE AREA	9473.36 SQ.M
S.No	EXISTING PARKING AREA (FOR BLOCK 1)	
1.	NET FLOOR AREA (FS) = 3405.44 x 0.75 = 2704.09 SQ.M (GENERAL NOTE = 0.75 SQ.M OF FS) AREA REQD. FOR PARKING) REQUIRED CAR PARKING = 2704.09 / 100 = 27.04 Nos. PROVIDED CAR PARKING = 30 Nos.	
2	NET FLOOR AREA (FS) = 3405.44 x 0.75 = 2704.09 SQ.M (GENERAL NOTE = 0.75 SQ.M OF FS) AREA REQD. FOR PARKING) REQUIRED TWO-WHEELER PARKING = 2704.09 / 50 = 54.08 Nos. PROVIDED TWO-WHEELER PARKING = 60 Nos.	

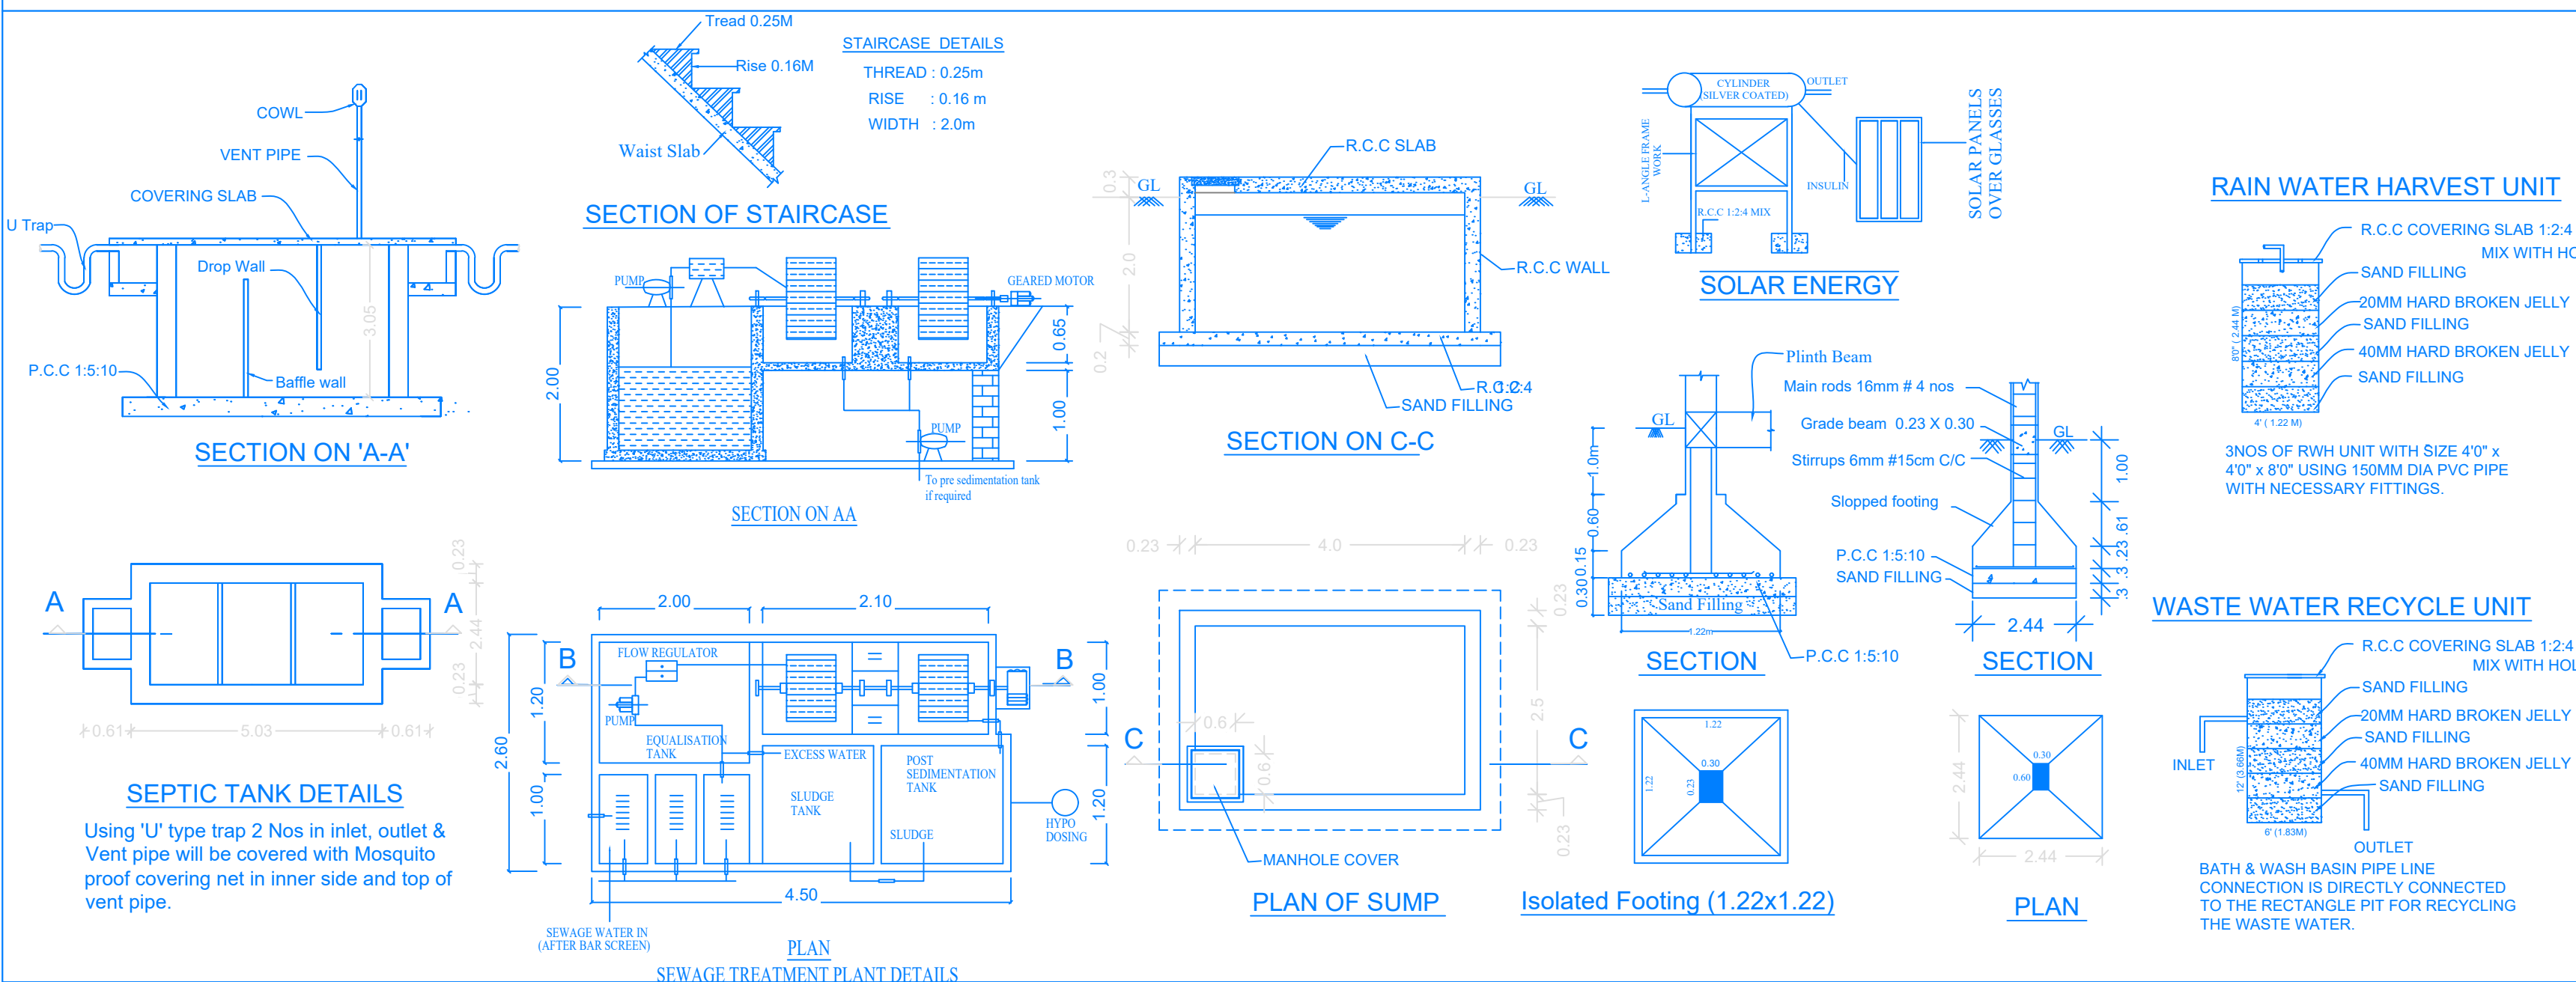

SANITARY DETAILS (PROPOSED BLOCK 01,04,05,06):
Total No of Student = 3000

S.No	Sanitary Requirements	BOYS (2000 NO'S)	GIRLS (1000NO'S)
1.	Water Closet	2000/40 = 50NO	1000/25 = 40NO
2.	Abullion Taps	50NO	40NO
3.	Urinals	2000/20 = 100NO	—
4.	Bath	1NO	1NO
5.	Drinking Water Fountain	2000/50 = 40NO	1000/50 = 22NO
6.	Wash Basin	2000/40 = 50NO	1000/40 = 25NO
7.	Cleaner's Sink	2 NO	2 NO

APPLICANT SIGNATURE


Er. K. VENKATESAN
B.Tech. ME(Struct), MBA, M.Sc.(REV), D.Astro. MIE., AI
Regd. Engineer Grade - I (RE)
Regd. No. RE / Gr-I / 19 / 04 / 022
With Deputy Director of Town & Country Planning-(D.T&CP)
No. 1, 005 Complex, First Floor, New Bye-Pass Road,
Green Circle, Vellore - 632 004, Tamil Nadu.
Ph : 83008 69321 / 93455 05948

CONSTRUCTION ENGINEER


Er. V. MANOJ KUMAR, M.Tech., (Struct)
Registered Structural Engineer Grade - II (RSE)
Regd. No. RSE / G-II / Sep - 2023 / 37
With Deputy Director of
Town & Country Planning - (DDT & CP)
No. 1, GDS Complex, First Floor, New Bye-Pass Road
Green Circle, Vellore - 632 004, Tamil Nadu.
Ph : 83008 69321 / 96007 61C80

STRUCTURAL ENGINEER

Er. P. RADHA, M.E., (Strs) M.I.E., C.Engg.
Govt. Registered Structural Engineer, Grade - I,
Regd. No: SE/GR-1/22/05/029(DTCP)
No. 6B, Phase : III, Vasantham Nagar Extn.
Vallalar, Vellore: 632 009.
Mobile No: 8778220956, 9500482883

Ar. V. SANJAY KUMAR, M. Arch.,
Registered Architect (RA)
Regd. No. RA / JULY2023 / 007
Joint Director, District Town & Country Planning - (JD, DT & CP)
No. 1, GDS Complex, First Floor, New Bye-Pass Road,
Green Circle, Vellore - 632 004, Tamil Nadu.
Ph : 83008 69321 / 80726 23084
E-mail : sanjay.latha95@gmail.com

REGISTERED ARCHITECT

Signature Not
Verified

Signature Not Verified
Signed by: [Redacted]
Location: Vellore
Date: 2024.07.27 12:53