


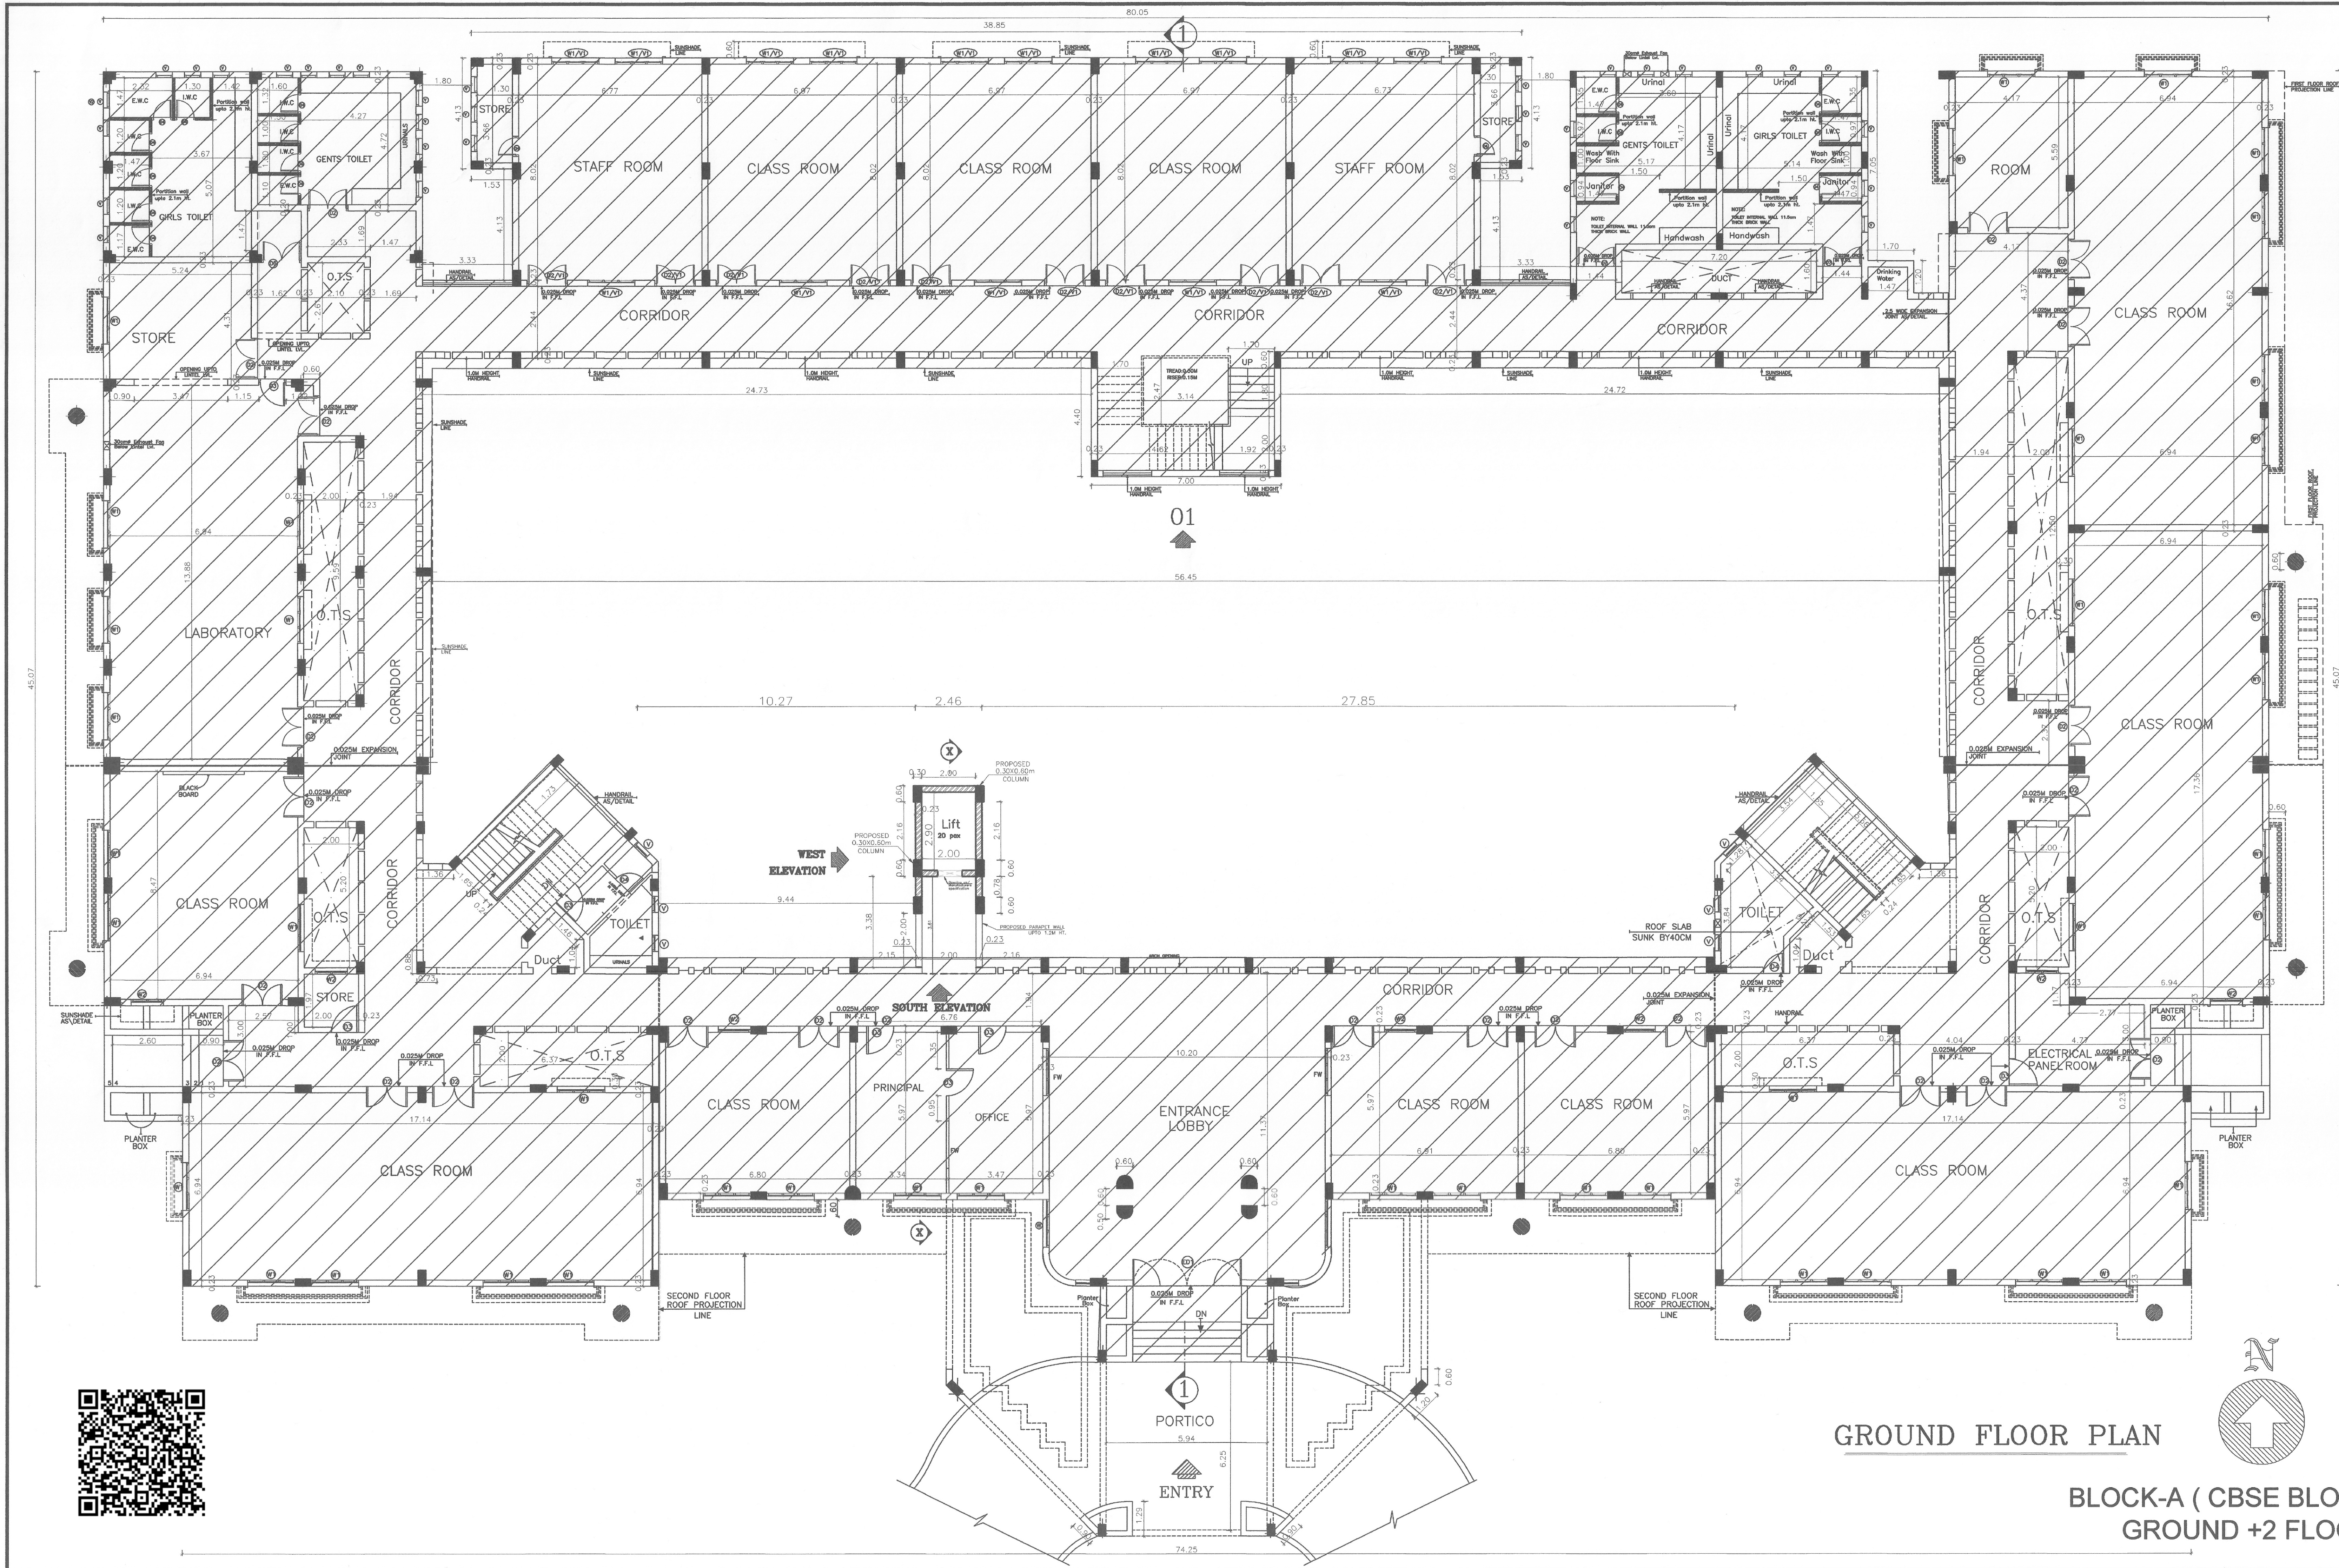

PPAD1428052024

GROUND FLOOR PLAN

BLOCK-A (CBSE BLOCK)
GROUND +2 FLOORS

JOB TITLE :
PLAN SHOWING ADDITION OF LIFT FOR
GROUND + 2 FLOORS AT EXISTING CBSE
& MATRIC BLOCK FOR SHRISHRI
VIDYASHRAM SCHOOL SCHOOL
BRAMMAPURAM, KATPADI TALUK, VELLORE
DISTRICT. BY M/S. MAKHIA
FOUNDATIONS

AT SURVEY NOS:
344/343/1A,343/1B,343/1C,
343/1D,343/1E,343/2A, 343/2B, 343/3,
319/5A, 319/5B, 319/5C,
319/5D,319/5E,
319/5F, 342/1, 342/3, 342/4, 342/5,
342/6, 339/1A,339/1C1,
339/1C2,339/1D, 339/1E, 339/1F,
339/2A, 339/2B,339/3A, 339/3B,
339/3C,339/5, 336/1,

SCALE: 1:100
ALL DIMENSIONS ARE IN METRES

LEGEND :
TO BE APPROVED
EXISTING BUILDING
BOUNDARY SHOWN THUS
ROAD SHOWN THUS
SEWER LINE SHOWN THUS
WATER LINE SHOWN THUS

AREA STATEMENT IN Sq.Mt
BLOCK-A (CBSE BLOCK)

S.No	A Block	CBSE	Existing FSI area
01	Ground floor		2158.67sqm
02	First floor		2145.32sqm
03	Second floor		2315.53sqm
	Total		6619.52sqm
			Existing Non-FSI area
04	Headroom		121.171 sqm

S.No	A Block	CBSE	Proposed FSI area
01	Ground floor		17.58 sqm
02	First floor		17.58 sqm
03	Second floor		17.58 sqm
	Total		52.74 sqm
			Proposed Non-FSI area
04	Headroom		8.44 sqm

JOINERY DETAILS:

NO	WIDTH	HEIGHT	DESCRIPTION
FD	3.00	2.10	FRENCH DOOR
D2	1.50	2.10	FLUSH DOOR
D3	1.00	2.10	FLUSH DOOR
D4	0.75	2.10	MARINE PLY DOOR
D5	2.00	2.10	FLUSH DOOR
D6	1.00	2.10	MARINE PLY DOOR
W	3.00	1.20	GLAZED WINDOW
W1	1.75	1.20	GLAZED WINDOW
W2	1.19	1.20	GLAZED WINDOW
W3	4.02	1.20	GLAZED WINDOW
V	0.60	0.90	VENTILATOR
V1	1.75	0.60	VENTILATOR

SPECIFICATIONS:

- Foundation concrete in P.C.C. 1:4:8 with 0.0375 m th. with broken granite jelly
- For All R.C.C. Work M25 Grade Used
- 3.0.20 Th. Brick work in C.M. 1:5.
- 4.0.11 M. Th. Brick work in C.M. 1:4.
- Plastering the ceiling and exposed concrete surface in C.M. 1:3.
- Plastering the Walls in C.M. 1:4.
- Weathering course in brick, gey. lime concrete 0.075 M th. overage with flat tiles set in C.M. 1:3.
- Flooring with hydraulic pressed mosaic tiles set in C.M. 1:4 and skirting 0.125 M height.
- The Over Head Tank & Sump is scientifically sealed.


OWNER
Aishwarya Properties Private limited
Authorised Signatory

STRUCTURAL ENGINEER
S.DHILIPARAJAN, M.E.
LPA Consultant LPA/SE/GR-119070777
Jeevaiah Engineering Consultants Pvt Ltd,
Second Floor, Plot No. 49A, New No 31, 6th Cross
Street, Lakshmi Nagar, Porur, Chennai-600116.
Mob:9444042474 Mail: jee_chemical@yahoo.co.in

LICENSED SURVEYOR
S. SUBRAMANIAM, M.Arch., A.I.I.A.
ARCHITECT & INTERIOR DESIGNER
Council of Architects Reg. No: CA8207244
871, Vidyaramya, Second Main Road,
Kamburaj Nagar, Adyar, Chennai - 600 020.
Tel: 24411305, 24412764

ARCHITECTS
BODHI KRUTHAK ARCHITECTS
ARCHITECTS & INTERIOR DESIGNERS,
8/1 VIDYARANYA SECOND MAIN ROAD,
KASTURBAI NAGAR ADYAR,
CHENNAI - 600 020.
TEL: 24411305, 24412764.
Email: bkd@bodikruthak.com

A\DD\SCHOOL\PPAD 14

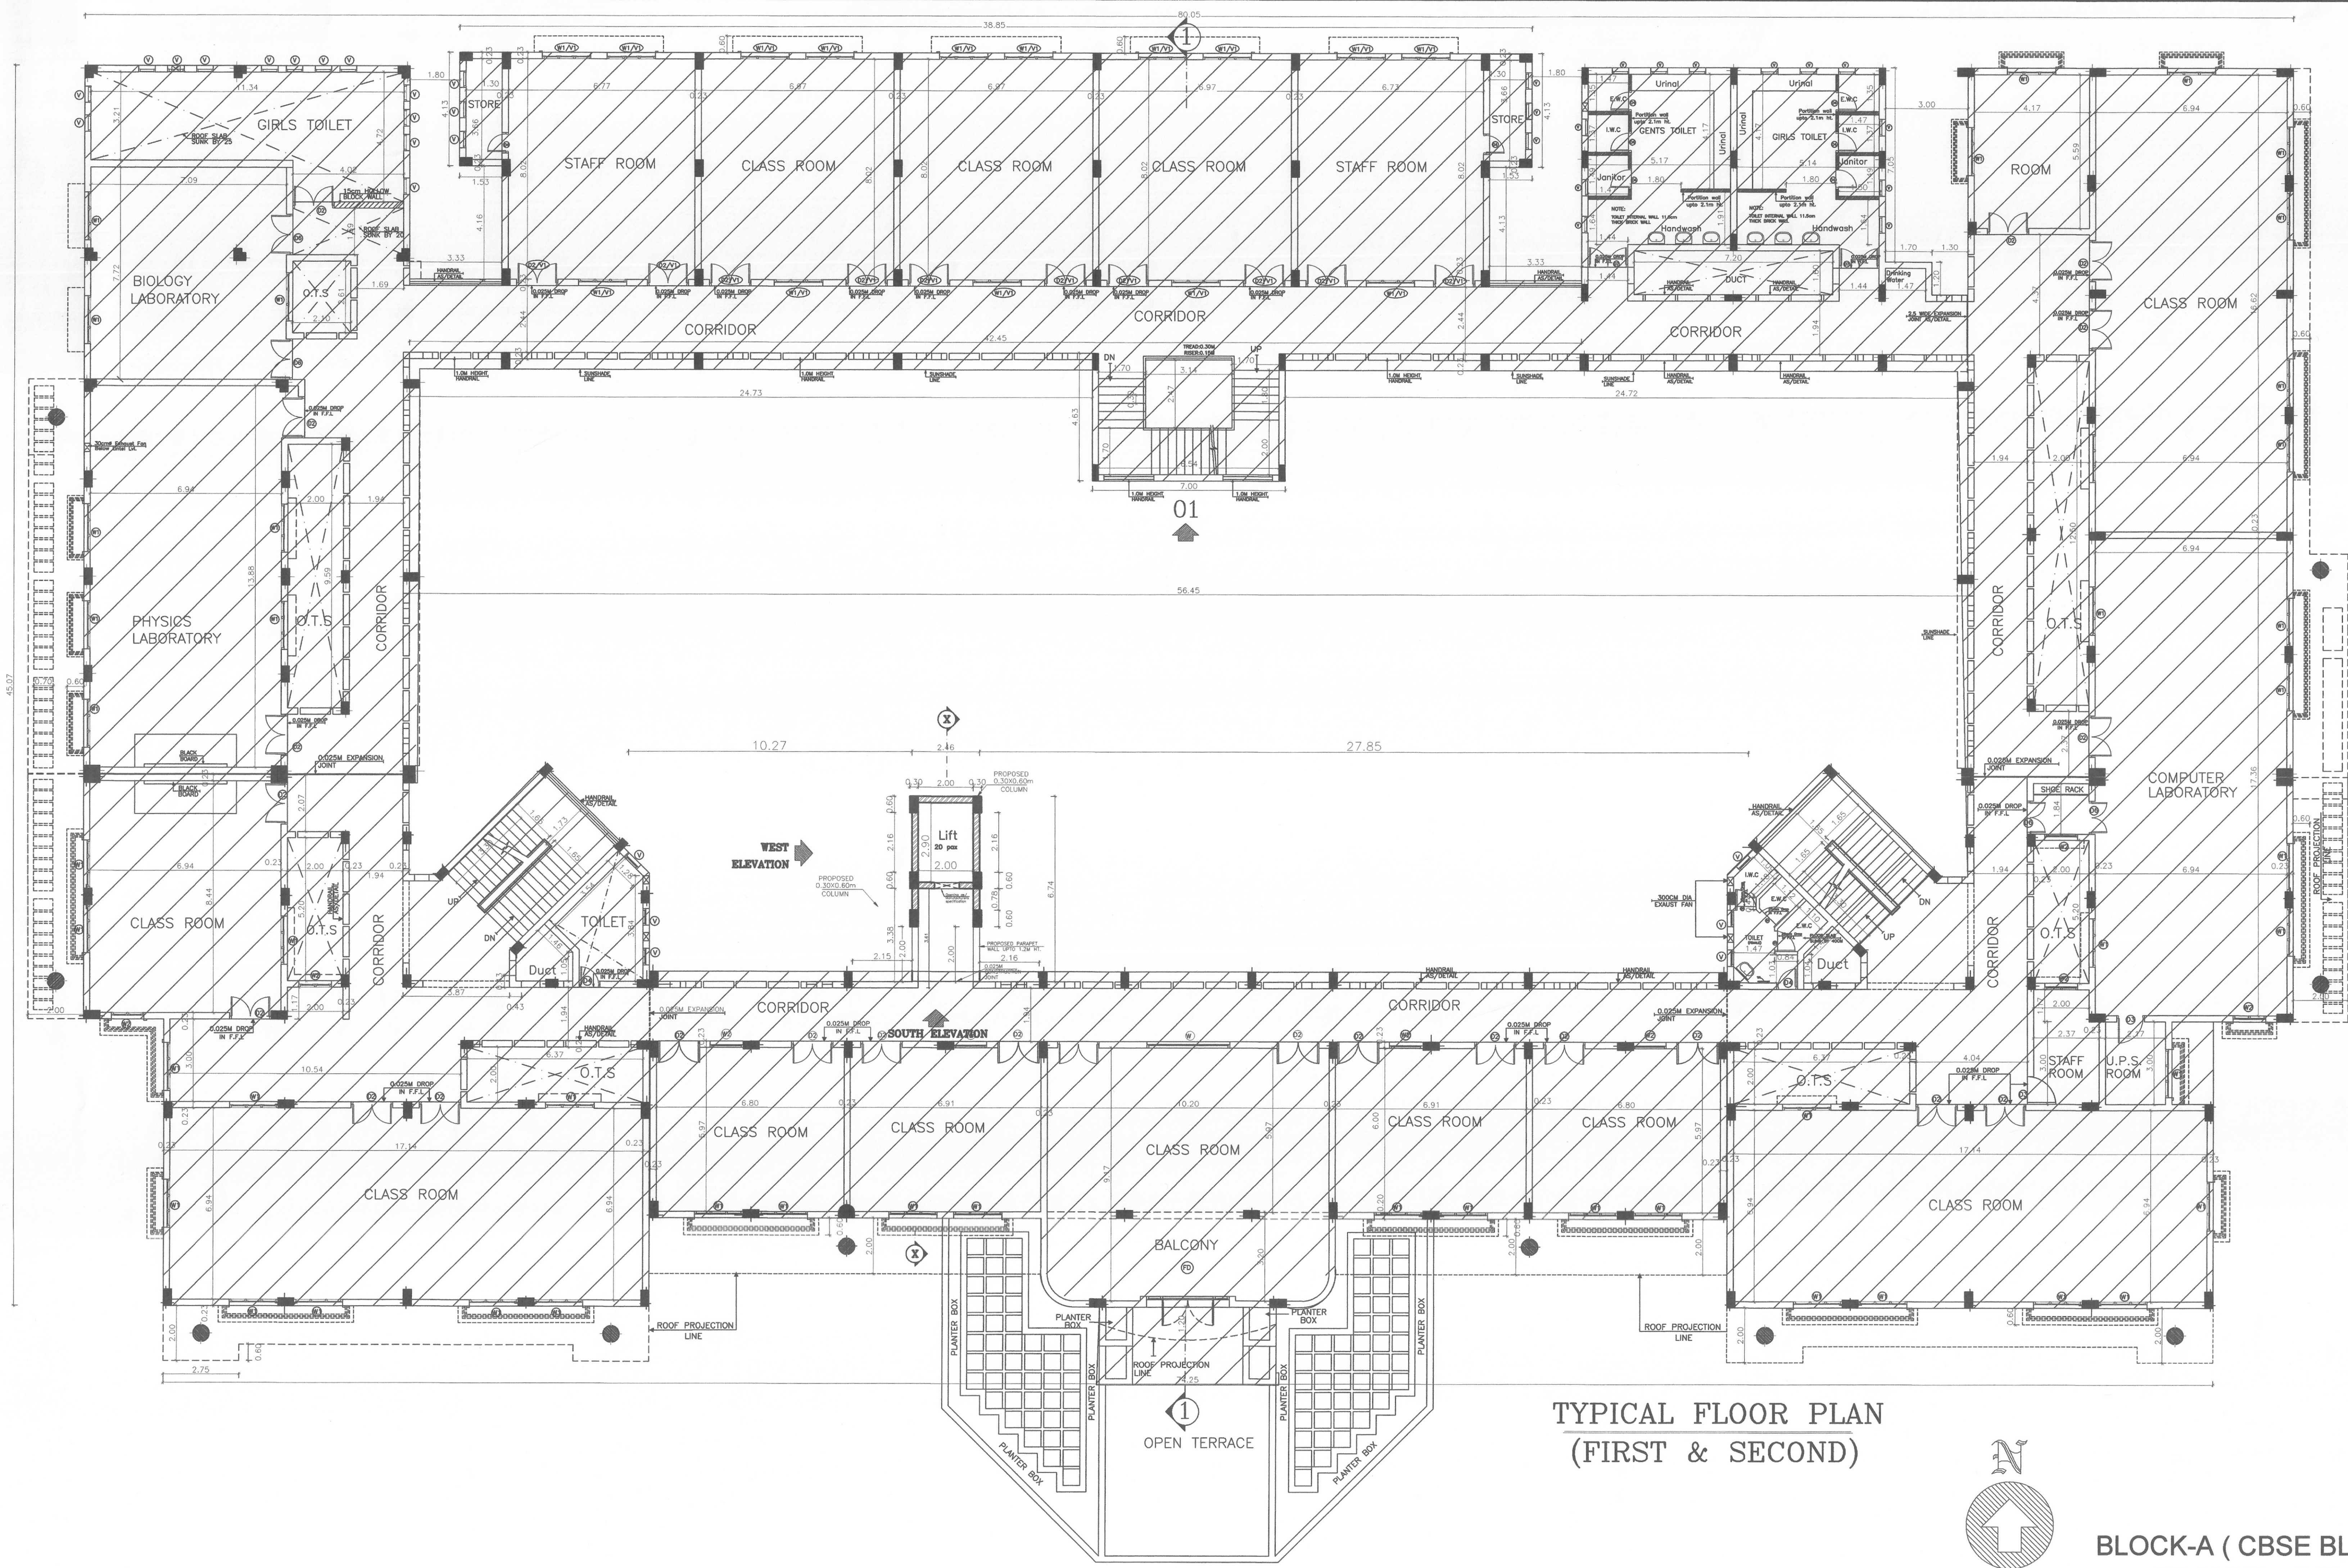

TYPICAL FLOOR PLAN
(FIRST & SECOND)

BLOCK-A (CBSE BLOCK)
GROUND +2 FLOORS

JOB TITLE :
PLAN SHOWING ADDITION OF LIFT FOR
GROUND + 2 FLOORS AT EXISTING CBSE
& MATRIC BLOCK FOR SHRI
VIDYASHRAM SCHOOL, SCHOOL
GRAMMAPURAM, KATPADI TALUK, VELLORE
DISTRICT. BY "M/S. MAKHJA
FOUNDATIONS"
AT SURVEY NOS:
344/345/1A,343/1B,343/1C,
343/1D,343/1E,343/2A, 343/2B, 343/3,
319/5A, 319/5B, 319/5C,
319/5D,319/5E,
319/5F, 342/1, 342/3, 342/4, 342/5,
342/6, 339/1A,339/1C1,
339/1C2,339/1D, 339/1E, 339/1F,
339/2A, 339/2B,339/3A, 339/3B,
339/3C,339/5, 339/1,

SCALE: 1:100
ALL DIMENSIONS ARE IN METRES

LEGEND :
TO BE APPROVED
EXISTING BUILDING
BOUNDARY SHOWN THUS
ROAD SHOWN THUS
SEWER LINE SHOWN THUS
WATER LINE SHOWN THUS

AREA STATEMENT IN Sq.Mt
BLOCK-A (CBSE BLOCK)

S.No	A Block	CBSE	Existing FSI area
01	Ground floor		2158.67sqm
02	First floor		2145.32sqm
03	Second floor		2315.53sqm
Total			6619.52sqm
			Existing Non-FSI area
04	Headroom		121.171 sqm

S.No	A Block	CBSE	Proposed FSI area
01	Ground floor		17.58 sqm
02	First floor		17.58 sqm
03	Second floor		17.58 sqm
Total			52.74 sqm
			Proposed Non-FSI area
04	Headroom		8.44 sqm

JOINERY DETAILS:

NO	WIDTH	HEIGHT	DESCRIPTION
FD	3.00	2.10	FRENCH DOOR
D2	1.50	2.10	FLUSH DOOR
D3	1.00	2.10	FLUSH DOOR
D4	0.75	2.10	MARINE PLY DOOR
D5	2.00	2.10	FLUSH DOOR
D6	1.00	2.10	MARINE PLY DOOR
W	3.00	1.20	GLAZED WINDOW
W1	1.75	1.20	GLAZED WINDOW
W2	1.19	1.20	GLAZED WINDOW
W3	4.02	1.20	GLAZED WINDOW
V	0.50	0.90	VENTILATOR
V1	1.75	0.60	VENTILATOR


- SPECIFICATIONS:
- Foundation concrete in P.C.C. 1:4:8 with 0.0375 m. th. with broken granite fill.
 - For All R.C.C. Works M25 Grade Used
 - 0.20 M. Thk. Brick work in C.M. 1:5.
 - 0.11 M. Thk. Brick work in C.M. 1:4.
 - Plastering the ceiling and exposed concrete surface in C.M. 1:3.
 - Plastering the Walls in C.M. 1:4.
 - Weathering course in brick jolly lime concrete 0.075 M. th. coverage with flat tiles set in C.M. 1:3.
 - Flooring with hydraulic pressed mosaic tiles set in C.M. 1:4 and skirting 0.125 M. height.
 - The Over Head Tank & Sump is scientifically sealed.

OWNER
For Aishwarya Properties Private limited
Authorised Signatory

STRUCTURAL ENGINEER
S.DHILIPARAJAN, M.E.,
LPA Certificate LPA/SECTOR/1907/077
Jeeva Engineering Consultants Pvt.Ltd.
Second Floor, Plot No. 49A, New No. 31, 6th Cross
Street, Lakshmi Nagar, Porur, Chennai-600116.
Mob:9440246764 Mail: jeeva@jeeva.co.in

LICENSED SURVEYOR
S. SUBRAMANIAM, M.Arch., A.I.A.
ARCHITECT & INTERIOR DESIGNER
Council of Architecture Reg. No. CA/607294
B/1, Vidyanagar, Second Main Road,
Kasturba Nagar, Adyar, Chennai - 600 020.
Tel: 24411305, 24412764

ARCHITECTS
BODHI KRUTHAK ARCHITECTS
ARCHITECTS & INTERIOR DESIGNERS,
8/1 VIDYANAGAR SECOND MAIN ROAD,
KASTURBA NAGAR ADYAR,
CHENNAI - 600 020.
TEL: 24411305, 24412764.
Email: bka@bodikruthak.com

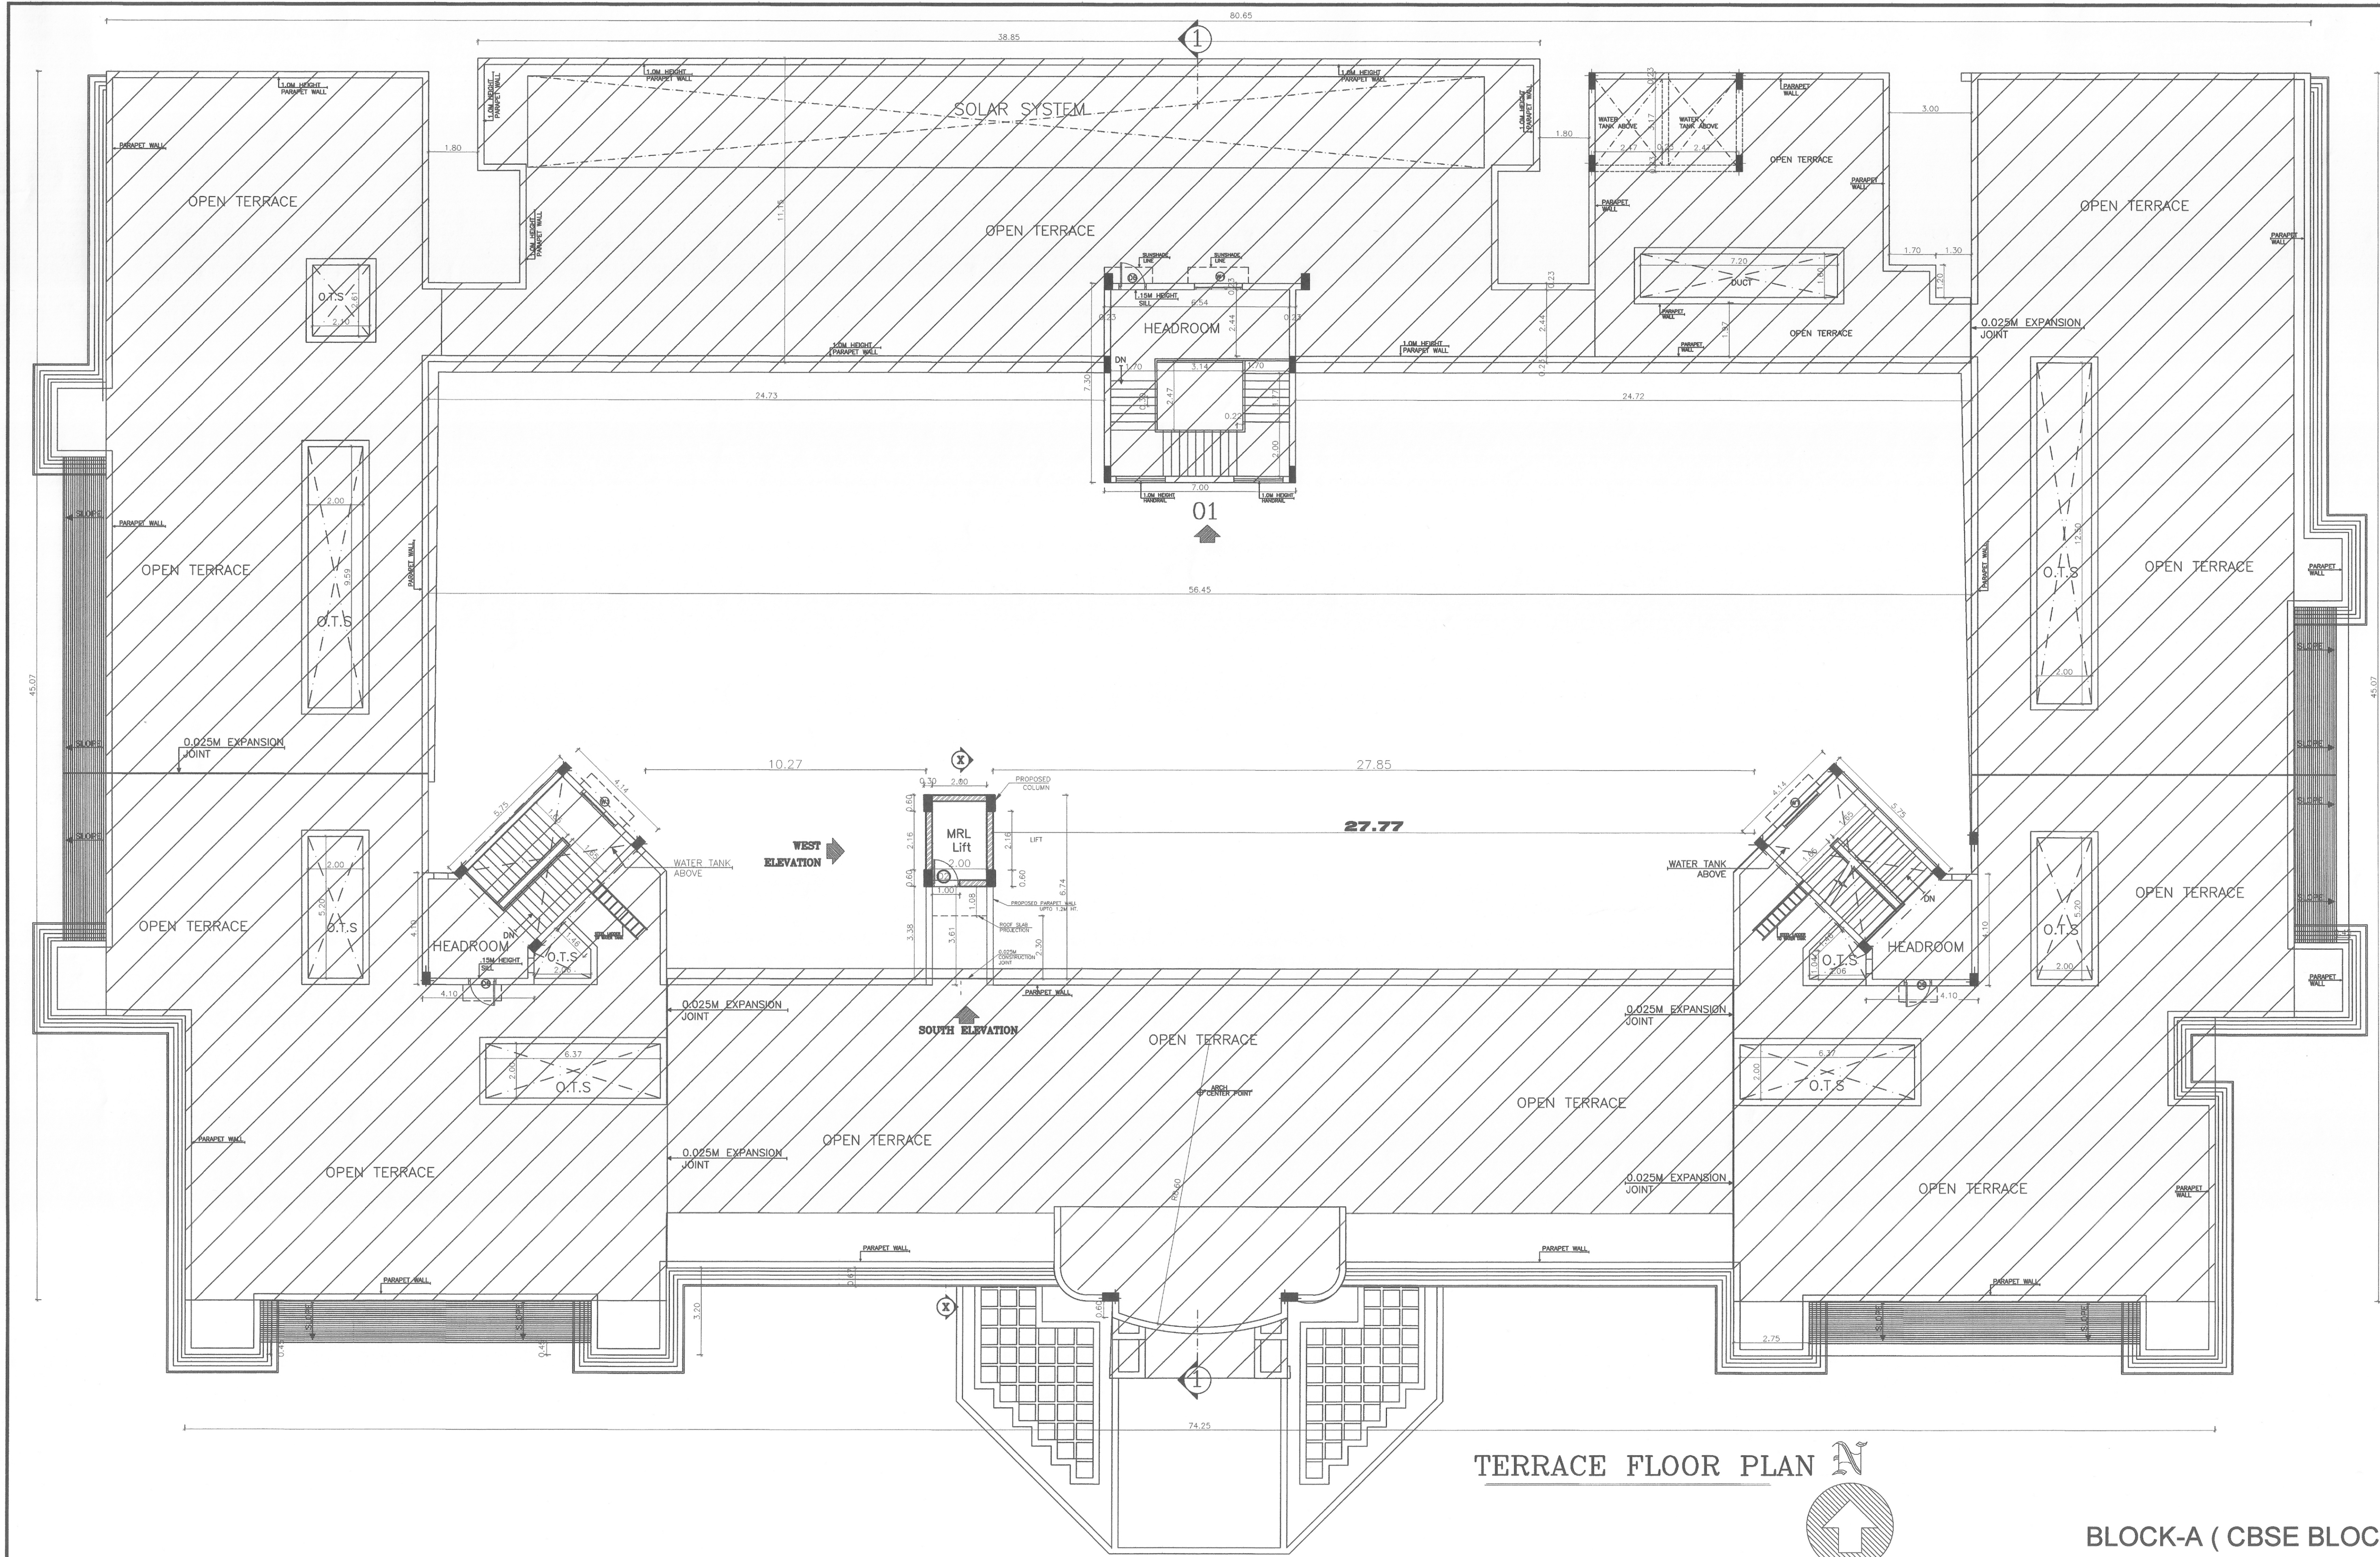

TERRACE FLOOR PLAN

BLOCK-A (CBSE BLOCK)
GROUND +2 FLOORS

JOB TITLE :
PLAN SHOWING ADDITION OF LIFT FOR
GROUND + 2 FLOORS AT EXISTING CBSE
& MATRIC BLOCK FOR SHRISHITI
VIDYASHRAM SCHOOL SCHOOL
BRAMMAPURAM, KATPADI TALUK, VELLORE
DISTRICT. BY "M/S. MAKHIA
FOUNDATIONS"

AT SURVEY NOS:
344,343/1A,343/1B,343/1C,
343/1D,343/1E,343/2A, 343/2B, 343/3,
319/5A, 319/5B, 319/5C,
319/5D,319/5E,
319/5F, 342/1, 342/3, 342/4, 342/5,
342/6, 339/1A,339/1C1,
339/1C2,339/1D, 339/1E, 339/1F,
339/2A, 339/2B,339/3A, 339/3B,
339/3C,339/5, 336/1,

SCALE: 1:100
ALL DIMENSIONS ARE IN METRES

LEGEND :
TO BE APPROVED
EXISTING BUILDING
BOUNDARY SHOWN THUS
ROAD SHOWN THUS
SEWER LINE SHOWN THUS
WATER LINE SHOWN THUS

AREA STATEMENT IN Sq.Mt
BLOCK-A (CBSE BLOCK)

S.No	A Block CBSE	Existing FSI area
01	Ground floor	2158.67sqm
02	First floor	2145.32sqm
03	Second floor	2315.53sqm
	Total	6619.52sqm
		Existing Non-FSI area
04	Headroom	121.171 sqm

S.No	A Block CBSE	Proposed FSI area
01	Ground floor	17.58 sqm
02	First floor	17.58 sqm
03	Second floor	17.58 sqm
	Total	52.74 sqm
		Proposed Non-FSI area
04	Headroom	8.44 sqm

JOINERY DETAILS:

NO.	WIDTH	HEIGHT	DESCRIPTION
FD	3.00	2.10	FRENCH DOOR
D2	1.50	2.10	FLUSH DOOR
D3	1.00	2.10	FLUSH DOOR
D4	0.75	2.10	MARINE PLY DOOR
D5	2.00	2.10	FLUSH DOOR
D6	1.00	2.10	MARINE PLY DOOR
W	3.00	1.20	GLAZED WINDOW
W1	1.75	1.20	GLAZED WINDOW
W2	1.19	1.20	GLAZED WINDOW
W3	4.02	1.20	GLAZED WINDOW
V	0.60	0.90	VENTILATOR
V1	1.75	0.60	VENTILATOR

SPECIFICATIONS:

- Foundation concrete in P.C.C. 1:4:8 with 0.0375 m thk. with broken granite jelly
- For All R.C.C. Works M25 Grade Used
- 0.20 M. Thk. Brick work in C.M. 1:3.
- 0.11 M. Thk. Brick work in C.M. 1:4.
- Plastering the ceiling and exposed concrete surface in C.M. 1:3.
- Plastering the Walls in C.M. 1:4.
- Weathering course in brick jely lime concrete 0.075 M thk. overage with flat tiles set in C.M. 1:3.
- Flooring with hydraulic pressed mosaic tiles set in C.M. 1:4 and skirting 0.125 M height.
- The Over Head Tank & Sump is scientifically sealed.


OWNER
For Aishwarya Properties Private limited
Authorized Signatory

STRUCTURAL ENGINEER
S.Dhiliparajan, M.E.
LPA Combustion LP/SE/GR-V/19/07/077
Jelobathing Engineering Consultants Pvt Ltd,
Second Floor, Plot No. 459A, New No 311 6th Cross
Street, Lakshmi Nagar, Porur, Chennai-600116.
Mob:9444024784 Mail: jpc_chennai@yahoo.co.in

LICENSED SURVEYOR
S. Subramaniam, M.Arch., A.I.A.
ARCHITECT & INTERIOR DESIGNER
Council of Architecture Reg. No. CA/807244
8/1, Vidyanaraya, Second Main Road,
Kasturba Nagar, Adyar, Chennai - 600 020.
Tel: 24411305, 24412764

ARCHITECTS
BODHI KRUTHAK ARCHITECTS
ARCHITECTS & INTERIOR DESIGNERS,
8/1 VIDYANARAYA SECOND MAIN ROAD,
KASTURBA NAGAR ADYAR,
CHENNAI - 600 020
TEL: 24411305, 24412764.
Email: bko@bodikruthak.com

A:\DD\SCHOOL\PPAD 14

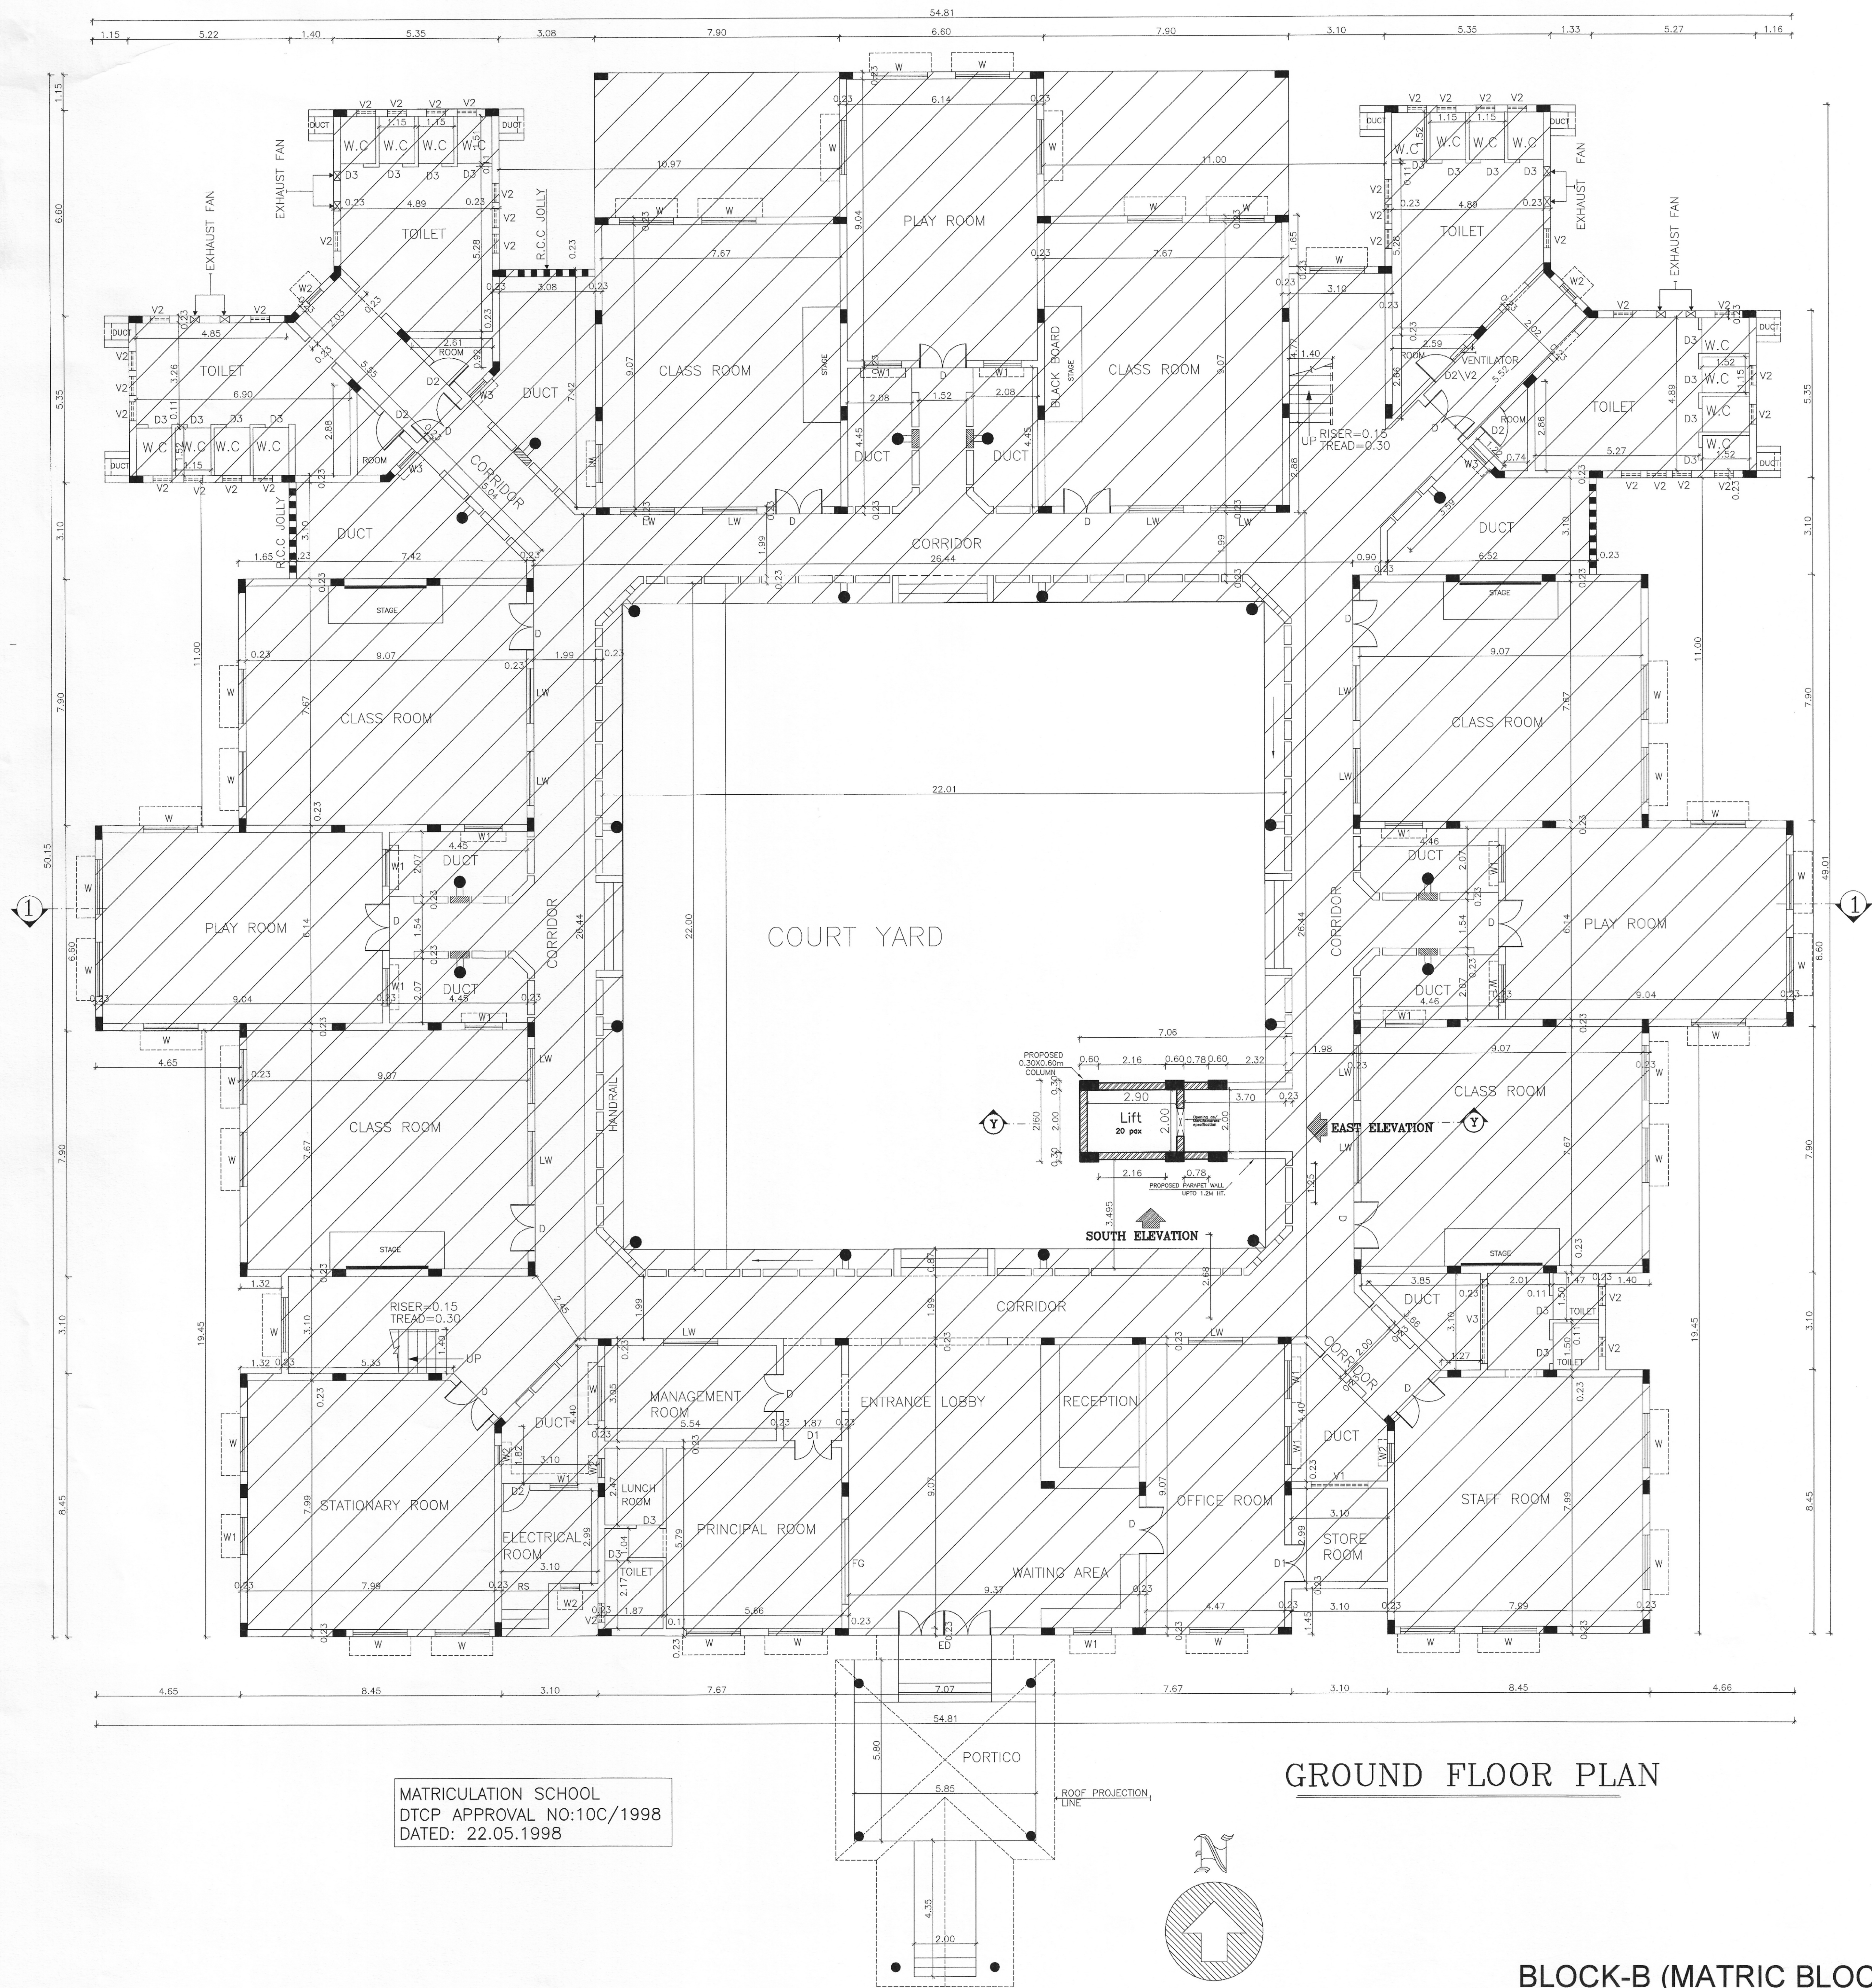

JOB TITLE :
PLAN SHOWING ADDITION OF LIFT FOR
GROUND + 2 FLOORS AT EXISTING CBSE
& MATRIC BLOCK FOR SHRISHTI
VIDYASHRAM SCHOOL SCHOOL
BRAMMAPURAM, KATPADI TALUK, VELLORE
DISTRICT. BY "M/S. MAKHIA
FOUNDATIONS"
AT SURVEY NOS:
344,343/1A,343/1B,343/1C,
343/1D,343/1E,343/2A, 343/2B, 343/3,
319/5A, 319/5B, 319/5C,
319/5D,319/5E,
319/5F, 342/1, 342/3, 342/4, 342/5,
342/6, 339/1A,339/1C1,
339/1C2,339/1D, 339/1E, 339/1F,
339/2A, 339/2B,339/3A, 339/3B,
339/3C,339/5, 336/1,

SCALE: 1:100
DATE: 25.09.2018

ALL DIMENSIONS ARE IN METRES

LEGEND :
TO BE APPROVED
EXISTING BUILDING
BOUNDARY SHOWN THUS
ROAD SHOWN THUS
SEWER LINE SHOWN THUS
WATER LINE SHOWN THUS

AREA STATEMENT		
S.No	B Block Matric	Existing FSI area
01	Ground floor	1628.54sqm
02	First floor	1635.22sqm
03	Second floor	1680.62sqm
	Total	4944.38sqm
Existing Non-FSI area		
04	Headroom	41.743 sqm
S.No	B Block Matric	Proposed FSI area
01	Ground floor	18.35 sqm
02	First floor	18.35 sqm
03	Second floor	18.35 sqm
	Total	55.05 sqm
Proposed Non-FSI area		
04	Headroom	8.44 sqm

JOINERY DETAILS:			
NO	WIDTH	HEIGHT	DESCRIPTION
ED	3.00	2.10	DOOR
D	1.50	2.10	FLUSH DOOR
D1	1.20	2.10	FLUSH DOOR
D2	0.90	2.10	FLUSH DOOR
D3	0.75	2.10	MARINE PLY DOOR
GD	1.60	2.10	MARINE PLY DOOR
D2/V2	1.60	2.10	MARINE PLY DOOR
LW	1.75	1.20	LOUVERED WINDOW
W	1.75	1.20	GLAZED WINDOW
W1	1.18	1.20	GLAZED WINDOW
W2	0.60	1.20	GLAZED WINDOW
W3	0.74	1.20	GLAZED WINDOW
W4	4.00	2.10	GLAZED WINDOW
V1	1.80	0.60	VENTILATOR
V2	0.60	0.60	VENTILATOR
V3	2.70	0.60	FIXED GLASS VENTILATOR
FG	2.70	1.20	FIXED GLASS
RS	1.50	1.20	ROLLING SHUTTER


SPECIFICATIONS:
1. Foundation concrete in P.C.C. 1:4:8 with 0.0375 m thk with broken granite jelly.
2. For All R.C.C. Works M25 Grade Used
3. 0.20 M. Thk. Brick work in C.M. 1:5
4. 0.11 M. Thk. Brick work in C.M. 1:4
5. Plastering the ceiling and exposed concrete surface in C.M. 1:3
6. Plastering the Walls in C.M. 1:4
7. Weathering course in brick jelly lime concrete 0.075 M thk overage with flat tiles set in C.M. 1:3
8. Flooring with hydraulic pressed mosaic tiles set in C.M. 1:4 and skirting 0.125 M height.
9. The Over Head Tank & Sump is scientifically sealed.

OWNER:
For Aishwarya Properties Private limited
Authorised Signatory

STRUCTURAL ENGINEER
S. D. JAYARAMAN, M.E.,
LPA Certificate No: 494/2007/077
Jeyaraj Engineering Consultants Pvt Ltd,
Second Floor, Plot No. 49A, New No. 3/1, 6th Cross
Street, Lakshmi Nagar, Porur, Chennai-600116
Mob:9444024794 Mail: jec@jeyaraj.co.in

LICENSED SURVEYOR
S. SUBRAMANIAM, M.Arch, A.I.A.
ARCHITECT & INTERIOR DESIGNER
Council of Architecture Reg. No: CA/827244
8/1, Vidyaranya, Second Main Road,
Kasturibai Nagar, Adyar, Chennai - 600 020.
Tel: 24411305, 24412764

ARCHITECTS
BODHI KRUTHAK ARCHITECTS
ARCHITECTS & INTERIOR DESIGNERS,
8/1 VIDYARANYA SECOND MAIN ROAD,
KASTURIBAI NAGAR ADYAR,
CHENNAI - 600 020.
TEL: 24411305, 24412764.
Email: bka@bodikruthak.com

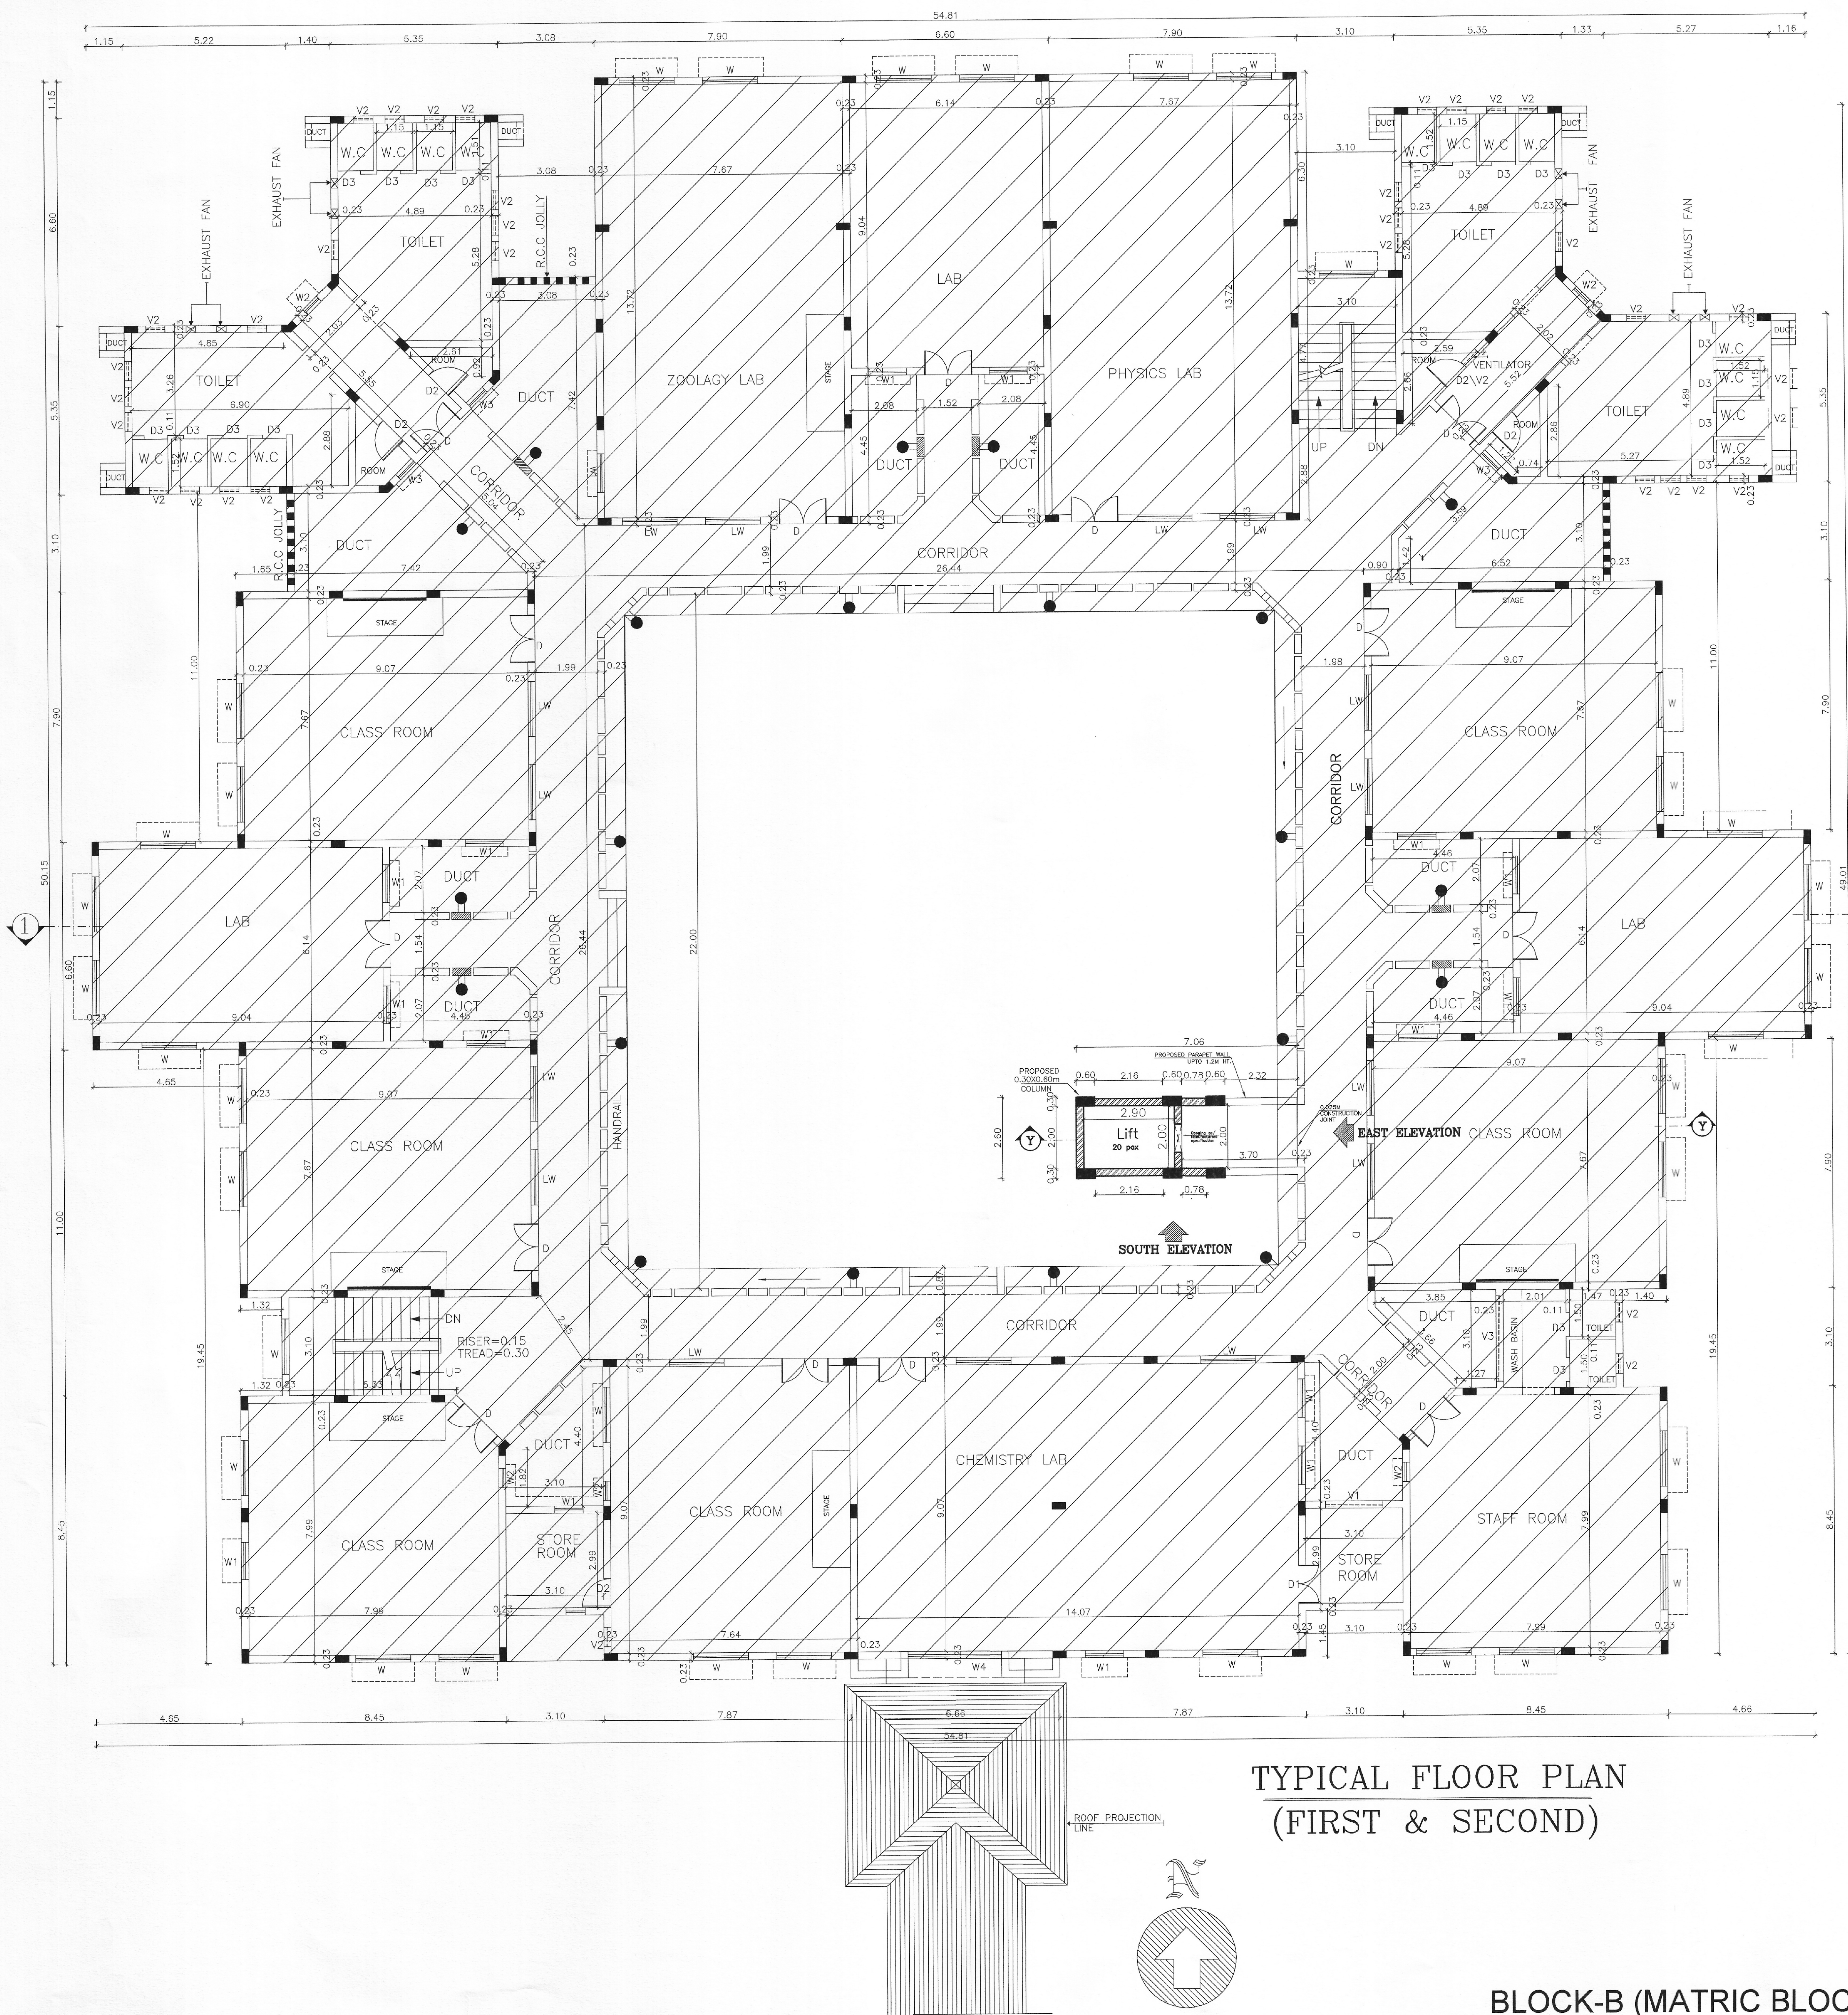

TYPICAL FLOOR PLAN
(FIRST & SECOND)

BLOCK-B (MATIC BLOCK)
GROUND +2 FLOORS

JOB TITLE :
PLAN SHOWING ADDITION OF LIFT FOR
GROUND + 2 FLOORS AT EXISTING CBSE
& MATRIC BLOCK FOR SHRISHITI
VIDYASHRAM SCHOOL SCHOOL
BRAMMAPURAM, KATPADI TALUK, VELLORE
DISTRICT. BY "M/S. MAKHJA
FOUNDATIONS"
AT SURVEY NOS:
344,343/1A,343/1B,343/1C,
343/1D,343/1E,343/2A, 343/2B, 343/3,
319/5A, 319/5B, 319/5C,
319/5D,319/5E,
319/5F, 342/1, 342/3, 342/4, 342/5,
342/6, 339/1A,339/1C1,
339/1C2,339/1D, 339/1E, 339/1F,
339/2A, 339/2B,339/3A, 339/3B,
339/3C,339/5, 336/1,

SCALE: 1:100 DATE: 25.09.2018

ALL DIMENSIONS ARE IN METRES

LEGEND :

TO BE APPROVED
EXISTING BUILDING
BOUNDARY SHOWN THUS
ROAD SHOWN THUS
SEWER LINE SHOWN THUS
WATER LINE SHOWN THUS

AREA STATEMENT

S.No	B Block	Matric	Existing FSI area
01	Ground floor		1628.54sqm
02	First floor		1635.22sqm
03	Second floor		1680.62sqm
	Total		4944.38sqm

S.No	B Block	Matric	Existing Non-FSI area
04	Headroom		41.743 sqm

S.No	B Block	Matric	Proposed FSI area
01	Ground floor		18.35 sqm
02	First floor		18.35 sqm
03	Second floor		18.35 sqm
	Total		55.05 sqm

S.No	B Block	Matric	Proposed Non-FSI area
04	Headroom		8.44 sqm

JOINERY DETAILS:

NO	WIDTH	HEIGHT	DESCRIPTION
ED	3.00	2.10	DOOR
D	1.50	2.10	FLUSH DOOR
D1	1.20	2.10	FLUSH DOOR
D2	0.90	2.10	FLUSH DOOR
D3	0.75	2.10	MARINE PLY DOOR
GD	1.60	2.10	MARINE PLY DOOR
D2V2	1.80	2.10	MARINE PLY DOOR
LW	1.75	1.20	LOUVERED WINDOW
W	1.75	1.20	GLAZED WINDOW
W1	1.18	1.20	GLAZED WINDOW
W2	0.60	1.20	GLAZED WINDOW
W3	0.74	1.20	GLAZED WINDOW
W4	4.00	2.10	GLAZED WINDOW
V1	1.80	0.60	VENTILATOR
V2	0.60	0.60	VENTILATOR
V3	2.70	0.50	FIXED GLASS VENTILATOR
FG	2.70	1.20	ROLLING SHUTTER
RS	1.50	1.20	ROLLING SHUTTER

SPECIFICATIONS:

- Foundation concrete in P.C.C. 1:4:8 with 0.0375 m thk with broken granite jelly.
- For All R.C.C. Works M25 Grade Used
- 0.20 M. Thk. Brick work in C.M. 1:5.
- 0.11 M. Thk. Brick work in C.M. 1:4.
- Plastering the ceiling and exposed concrete surface in C.M. 1:5.
- Plastering the Walls in C.M. 1:4.
- Weathering course in brick jelly lime concrete 0.075 M thk overage with flat tiles set in C.M. 1:5.
- Flooring with hydraulic pressed mosaic tiles set in C.M. 1:4 and skirting 0.125 M height.
- The Over Head Tank & Sump is scientifically sealed.

OWNER:

For Aishwarya Properties Private limited
[Signature]
Authorised Signatory

STRUCTURAL ENGINEER


[Signature]
S.D.ILIPARAJAN, M.E.
LPA Combustion LP/SE/GR/19/07077
Jeeva Engineering Consultants Pvt Ltd.
Second Floor, Plot No. 95A, New No. 31, 6th Cross
Street, Lakshmi Nagar, Porur, Chennai-600116.
Mob:94440124764 Mail: jk_chenna@jeeva.co.in

LICENSED SURVEYOR

[Signature]
S. SUBRAMANIAM, M.Arch., A.I.I.A.
ARCHITECT & INTERIOR DESIGNER
Council of Architecture Reg. No: CA/627244
6/1, Vidyaranya, Second Main Road,
Kasturibai Nagar, Adyar, Chennai-600 020.
Tel: 24411305, 24412764

ARCHITECTS

BODHI KRUTHAK ARCHITECTS
ARCHITECTS & INTERIOR DESIGNERS,
8/1 VIDYARANYA SECOND MAIN ROAD,
KASTURIBAI NAGAR ADYAR,
CHENNAI - 600 020.
TEL: 24411305, 24412764.
Email: bko@bodikruthak.com

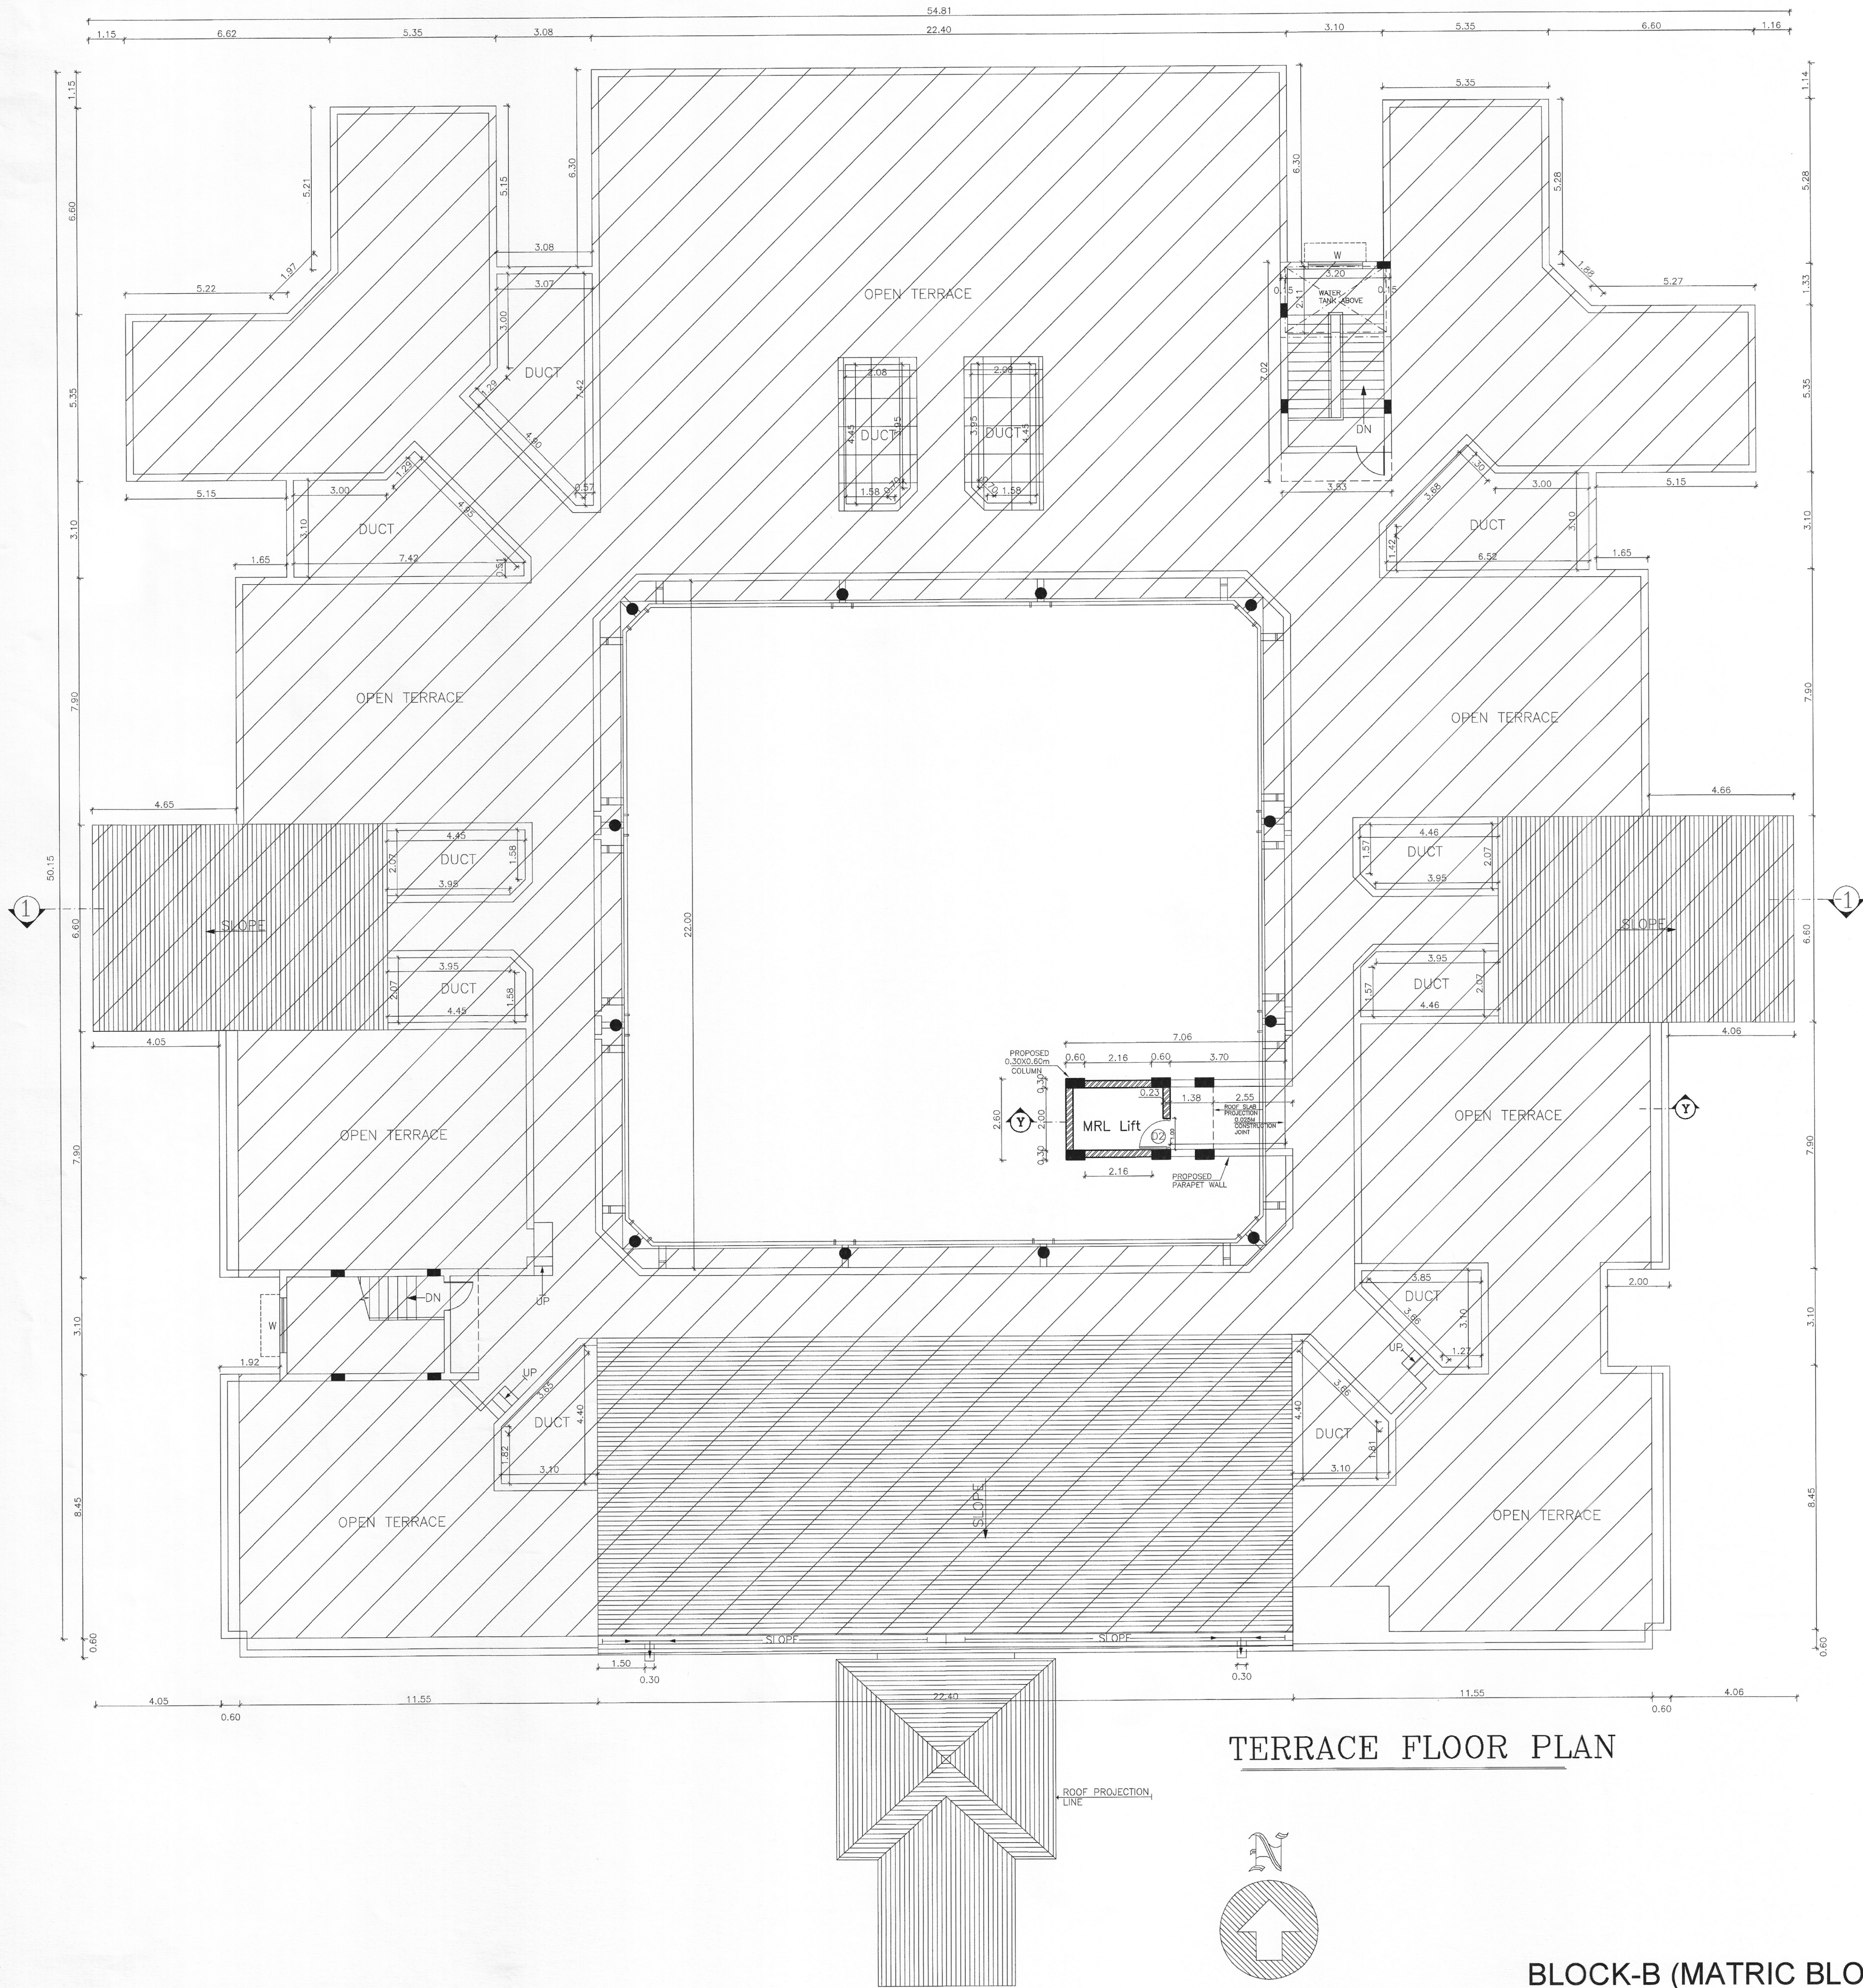

TERRACE FLOOR PLAN

BLOCK-B (MATIC BLOCK)
GROUND +2 FLOORS

JOB TITLE :
PLAN SHOWING ADDITION OF LIFT FOR
GROUND + 2 FLOORS AT EXISTING CBSE
& MATRIC BLOCK FOR SHRISHTI
VIDYASHRAM SCHOOL SCHOOL
BRAMMAPURAM, KATPADI TALUK, VELLORE
DISTRICT. BY "M/S. MAKHIJA
FOUNDATIONS"
AT SURVEY NOS:
344,343/1A,343/1B,343/1C,
343/1D,343/1E,343/2A, 343/2B, 343/3,
319/5A, 319/5B, 319/5C,
319/5D,319/5E,
319/5F, 342/1, 342/3, 342/4, 342/5,
342/6, 339/1A,339/1C1,
339/1C2,339/1D, 339/1E, 339/1F,
339/2A, 339/2B,339/3A, 339/3B,
339/3C,339/5, 336/1,

SCALE: 1:100

ALL DIMENSIONS ARE IN METRES

LEGEND :
TO BE APPROVED
EXISTING BUILDING
BOUNDARY SHOWN THUS
ROAD SHOWN THUS
SEWER LINE SHOWN THUS
WATER LINE SHOWN THUS

AREA STATEMENT			
S.No	B Block Matric	Existing FSI area	
01	Ground floor	1628.54sqm	
02	First floor	1635.22sqm	
03	Second floor	1680.62sqm	
	Total	4944.38sqm	
		Existing Non-FSI area	
04	Headroom	41.743 sqm	
S.No	B Block Matric	Proposed FSI area	
01	Ground floor	18.35 sqm	
02	First floor	18.35 sqm	
03	Second floor	18.35 sqm	
	Total	55.05 sqm	
		Proposed Non-FSI area	
04	Headroom	8.44 sqm	

JOINERY DETAILS:			
NO	WIDTH	HEIGHT	DESCRIPTION
ED	3.00	2.10	DOOR
D	1.50	2.10	FLUSH DOOR
D1	1.20	2.10	FLUSH DOOR
D2	0.90	2.10	FLUSH DOOR
D3	0.75	2.10	MARINE PLY DOOR
GD	1.60	2.10	MARINE PLY DOOR
D2/V2	1.60	2.10	MARINE PLY DOOR
LW	1.75	1.20	LOUVERED WINDOW
W	1.75	1.20	GLAZED WINDOW
W1	1.18	1.20	GLAZED WINDOW
W2	0.60	1.20	GLAZED WINDOW
W3	0.74	1.20	GLAZED WINDOW
W4	4.00	2.10	GLAZED WINDOW
V1	1.80	0.60	VENTILATOR
V2	0.60	0.60	VENTILATOR
V3	2.70	0.60	FIXED GLASS VENTILATOR
FG	2.70	1.20	FIXED GLASS
RS	1.50	1.20	ROLLING SHUTTER


- SPECIFICATIONS:
- Foundation concrete in P.C.C. 1:4:8 with 0.0375 m thk with broken granite jelly.
 - For All R.C.C. Works M25 Grade Used
 - 0.20 M. Thk. Brick work in C.M. 1:5.
 - 0.11 M. Thk. Brick work in C.M. 1:4.
 - Plastering the ceiling and exposed concrete surface in C.M. 1:3.
 - Plastering the Walls in C.M. 1:4.
 - Weathering course in brick jelly lime concrete 0.075 M thk average with flat tiles set in C.M. 1:3.
 - Flooring with hydraulic pressed mosaic tiles set in C.M. 1:4 and skirting 0.125 M height.
 - The Over Head Tank & Sump is scientifically sealed.

OWNER:
For Aishwarya Properties Private Limited
Authorised Signatory


STRUCTURAL ENGINEER
S. SUBRAMANIAM, M.E.
LPA Combustion LPA/SE/RS/19107077
Jehovahling Engineering Consultants Pvt Ltd.,
Second Floor, Plot No. 49A, New No. 311, 6th Cross
Street, Lakshmi Nagar, Porur, Chennai-600115.
Mob:9444024764 Mail: jke_chennai@yahoo.co.in

LICENSED SURVEYOR
S. SUBRAMANIAM, M.Arch., A.I.A.
ARCHITECT & INTERIOR DESIGNER
Council of Architecture Reg. No: CA/82/7244
8/1, Vidyaranya, Second Main Road,
Kasturba Nagar, Adyar, Chennai- 600 020.
Tel: 24411305, 24412764


ARCHITECTS
BODHI KRUTHAK ARCHITECTS
ARCHITECTS & INTERIOR DESIGNERS,
8/1 VIDYARANYA SECOND MAIN ROAD,
KASTURBA NAGAR ADYAR,
CHENNAI - 600 020.
TEL: 24411305, 24412764.
Email: bka@bodhikruthak.com

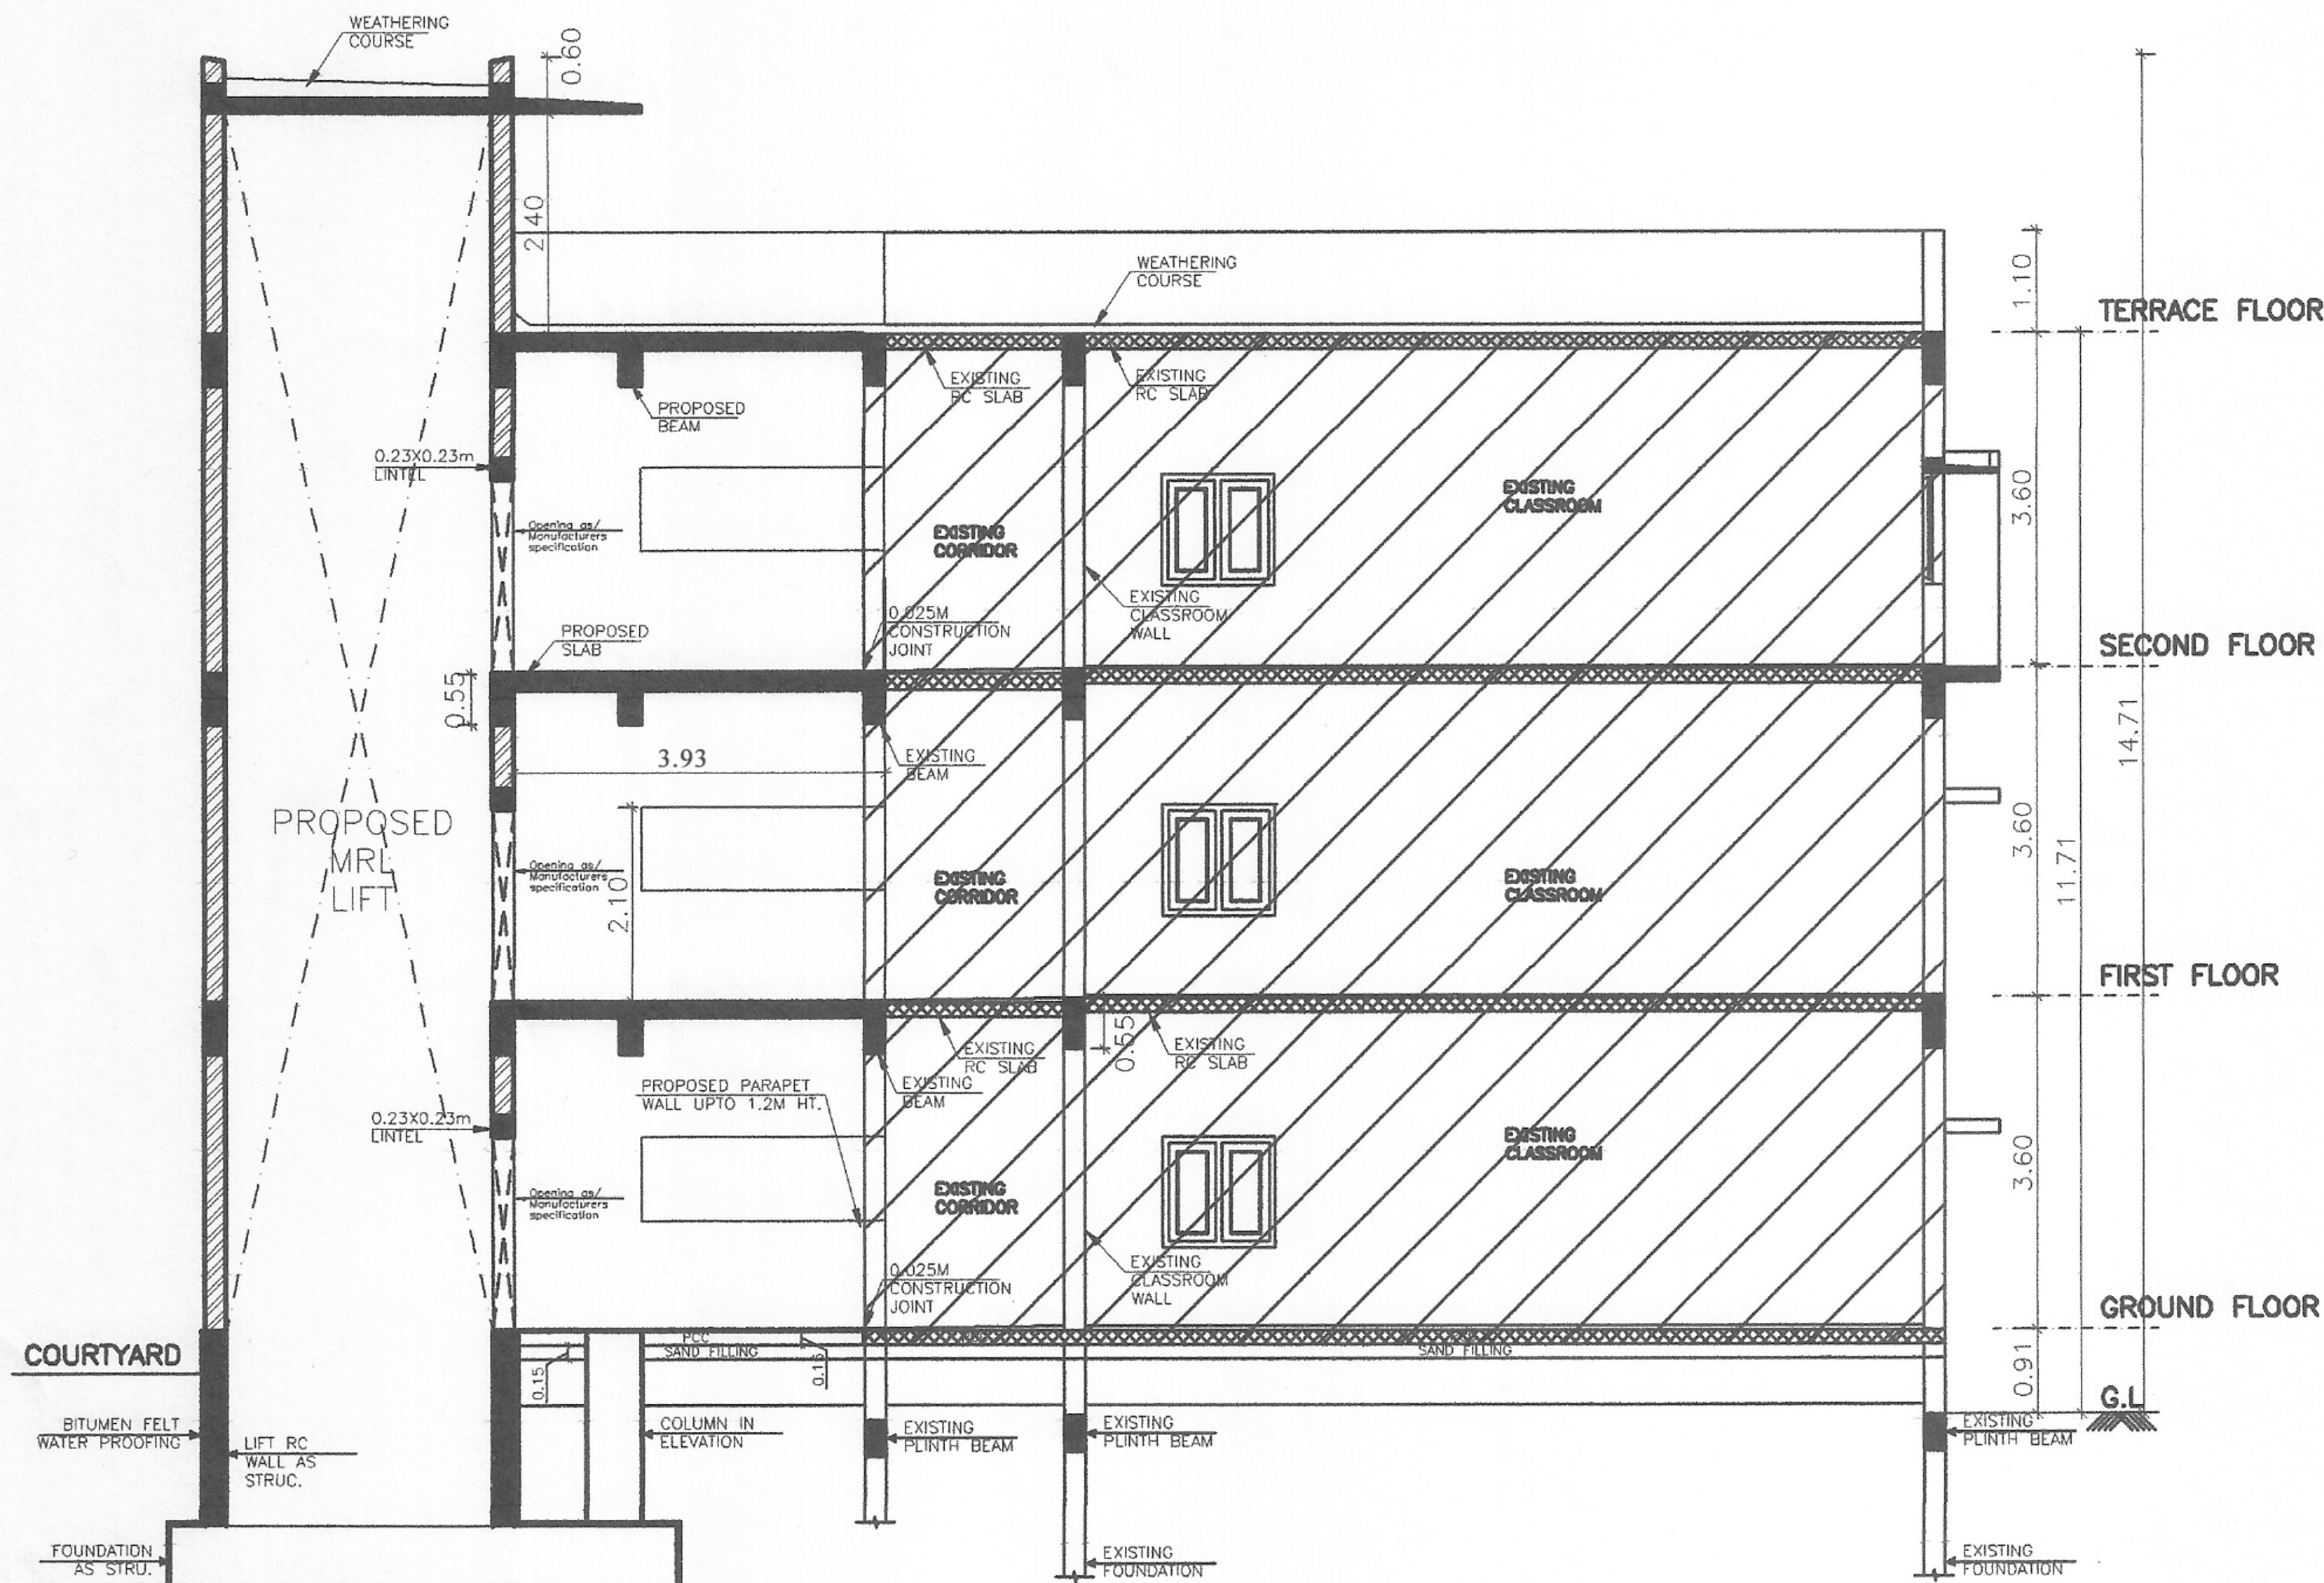

SECTION Y-Y

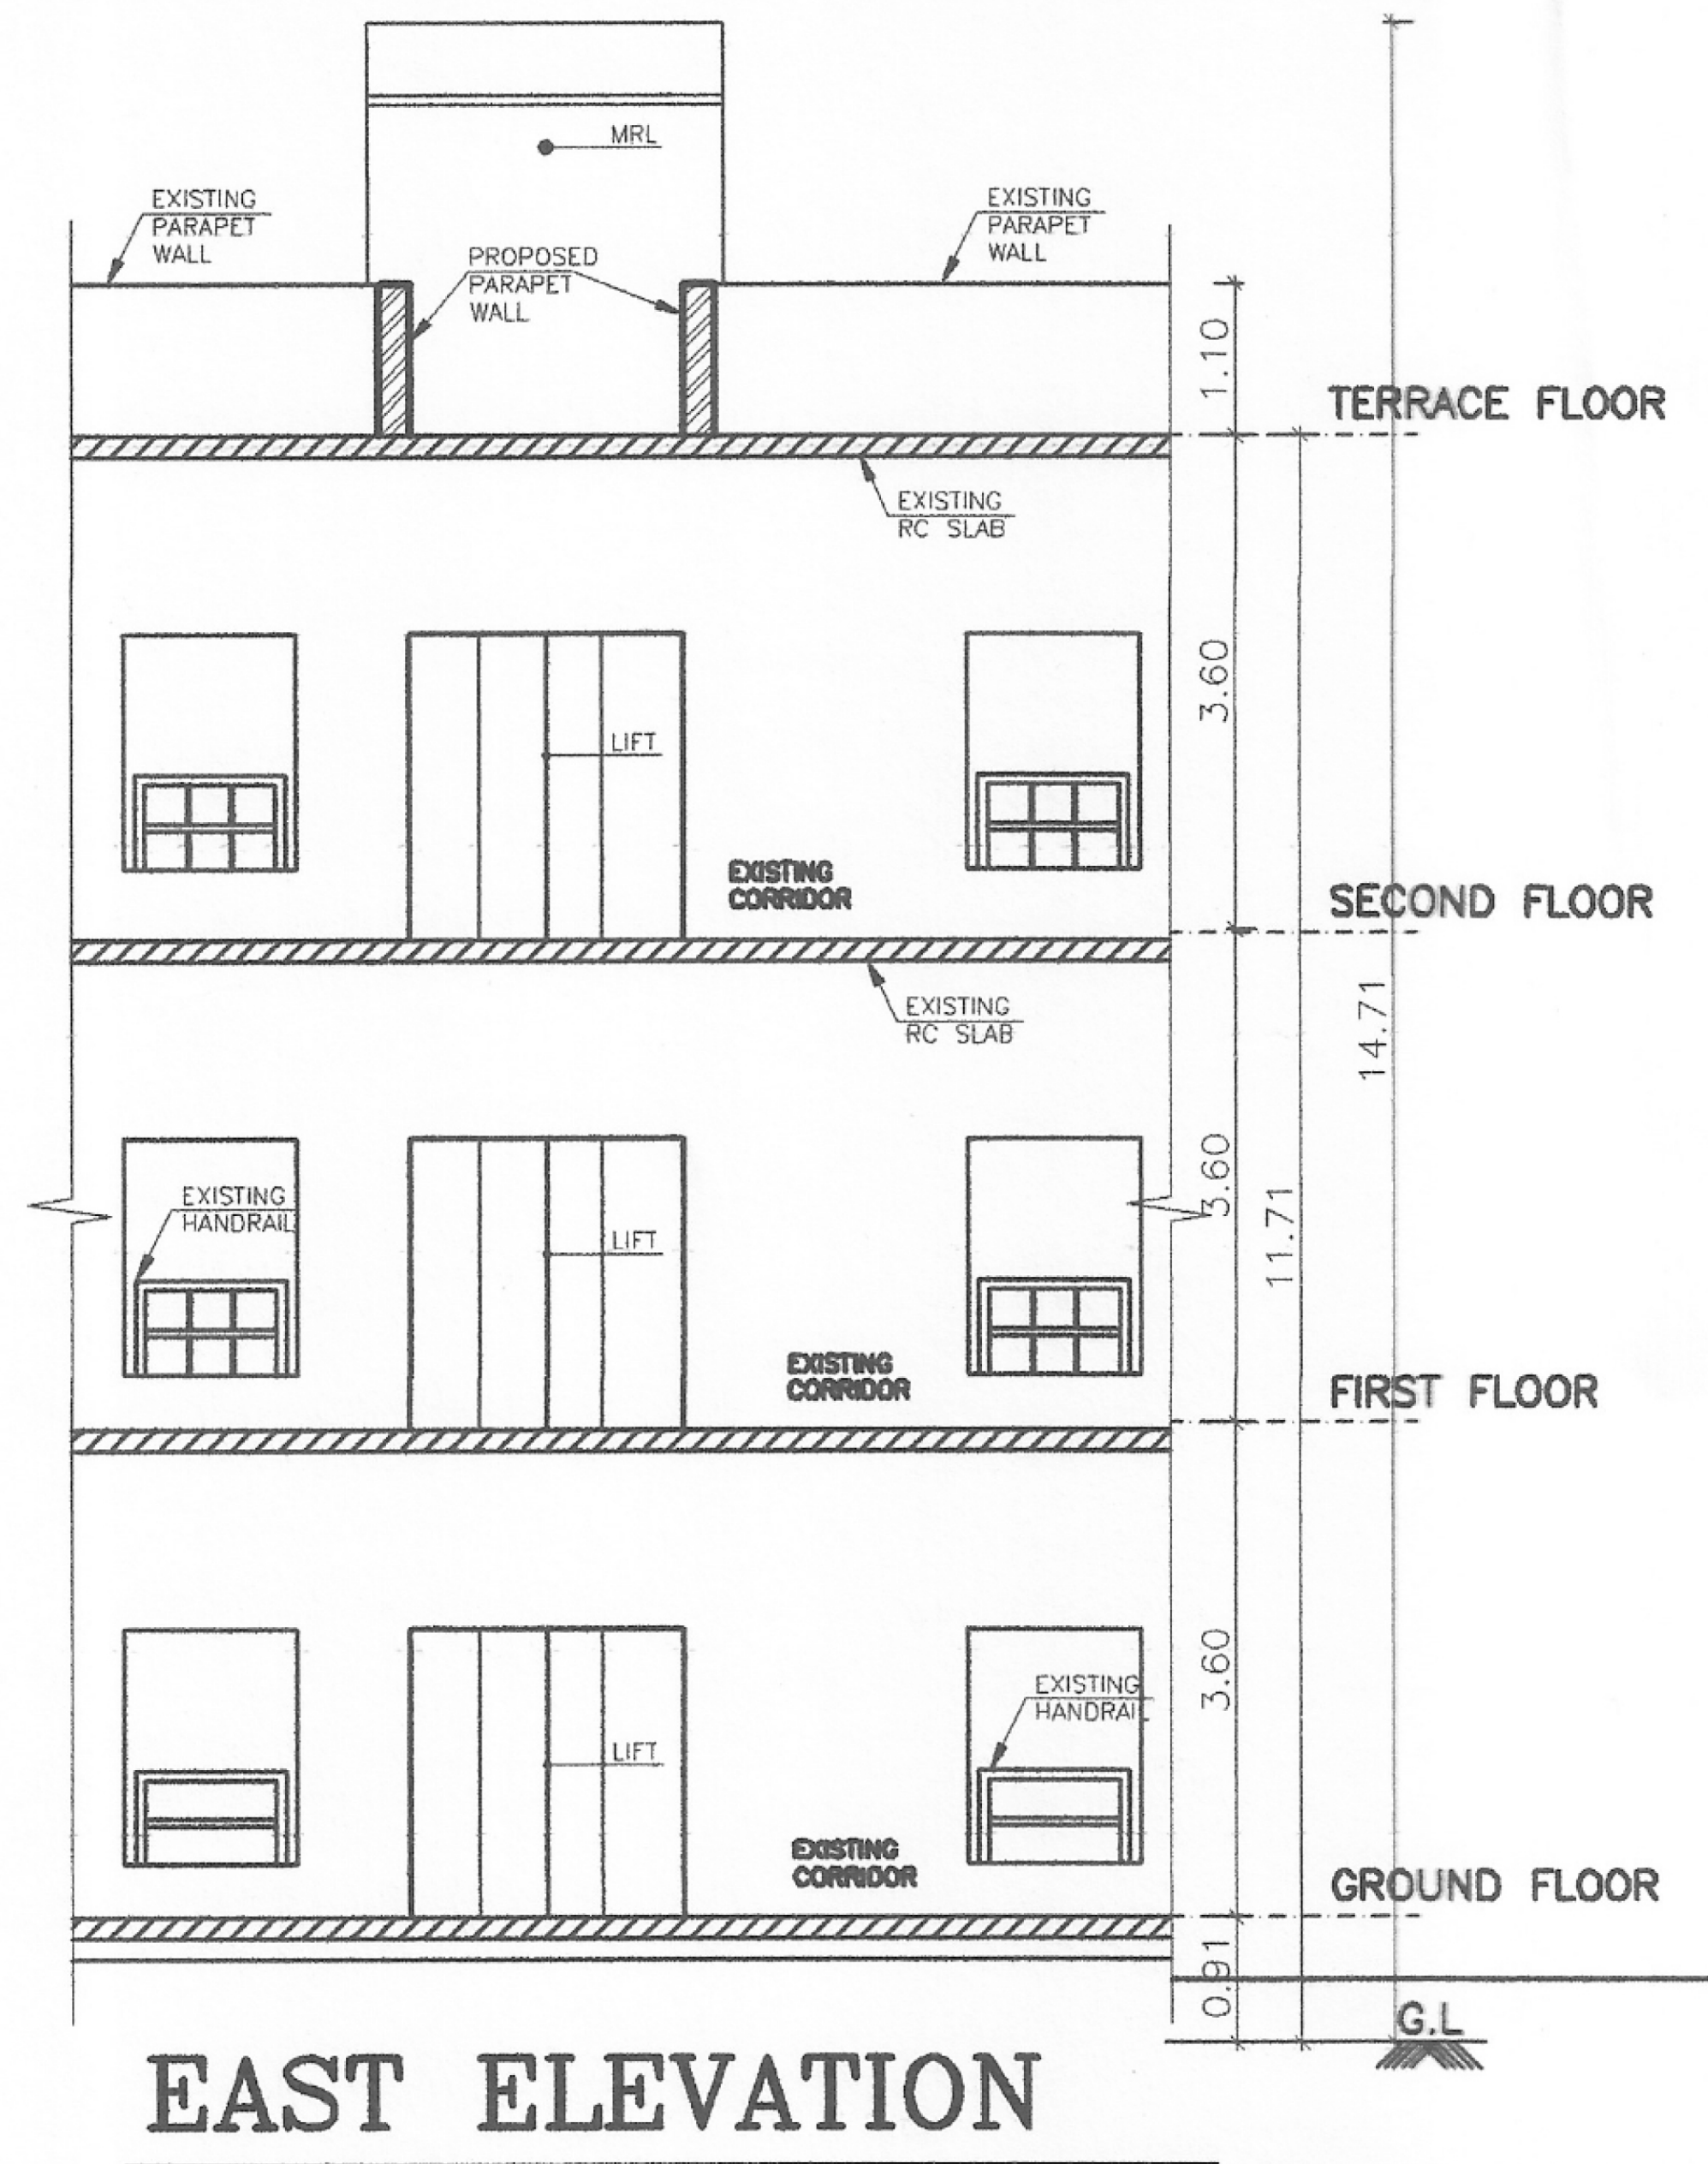

EAST ELEVATION

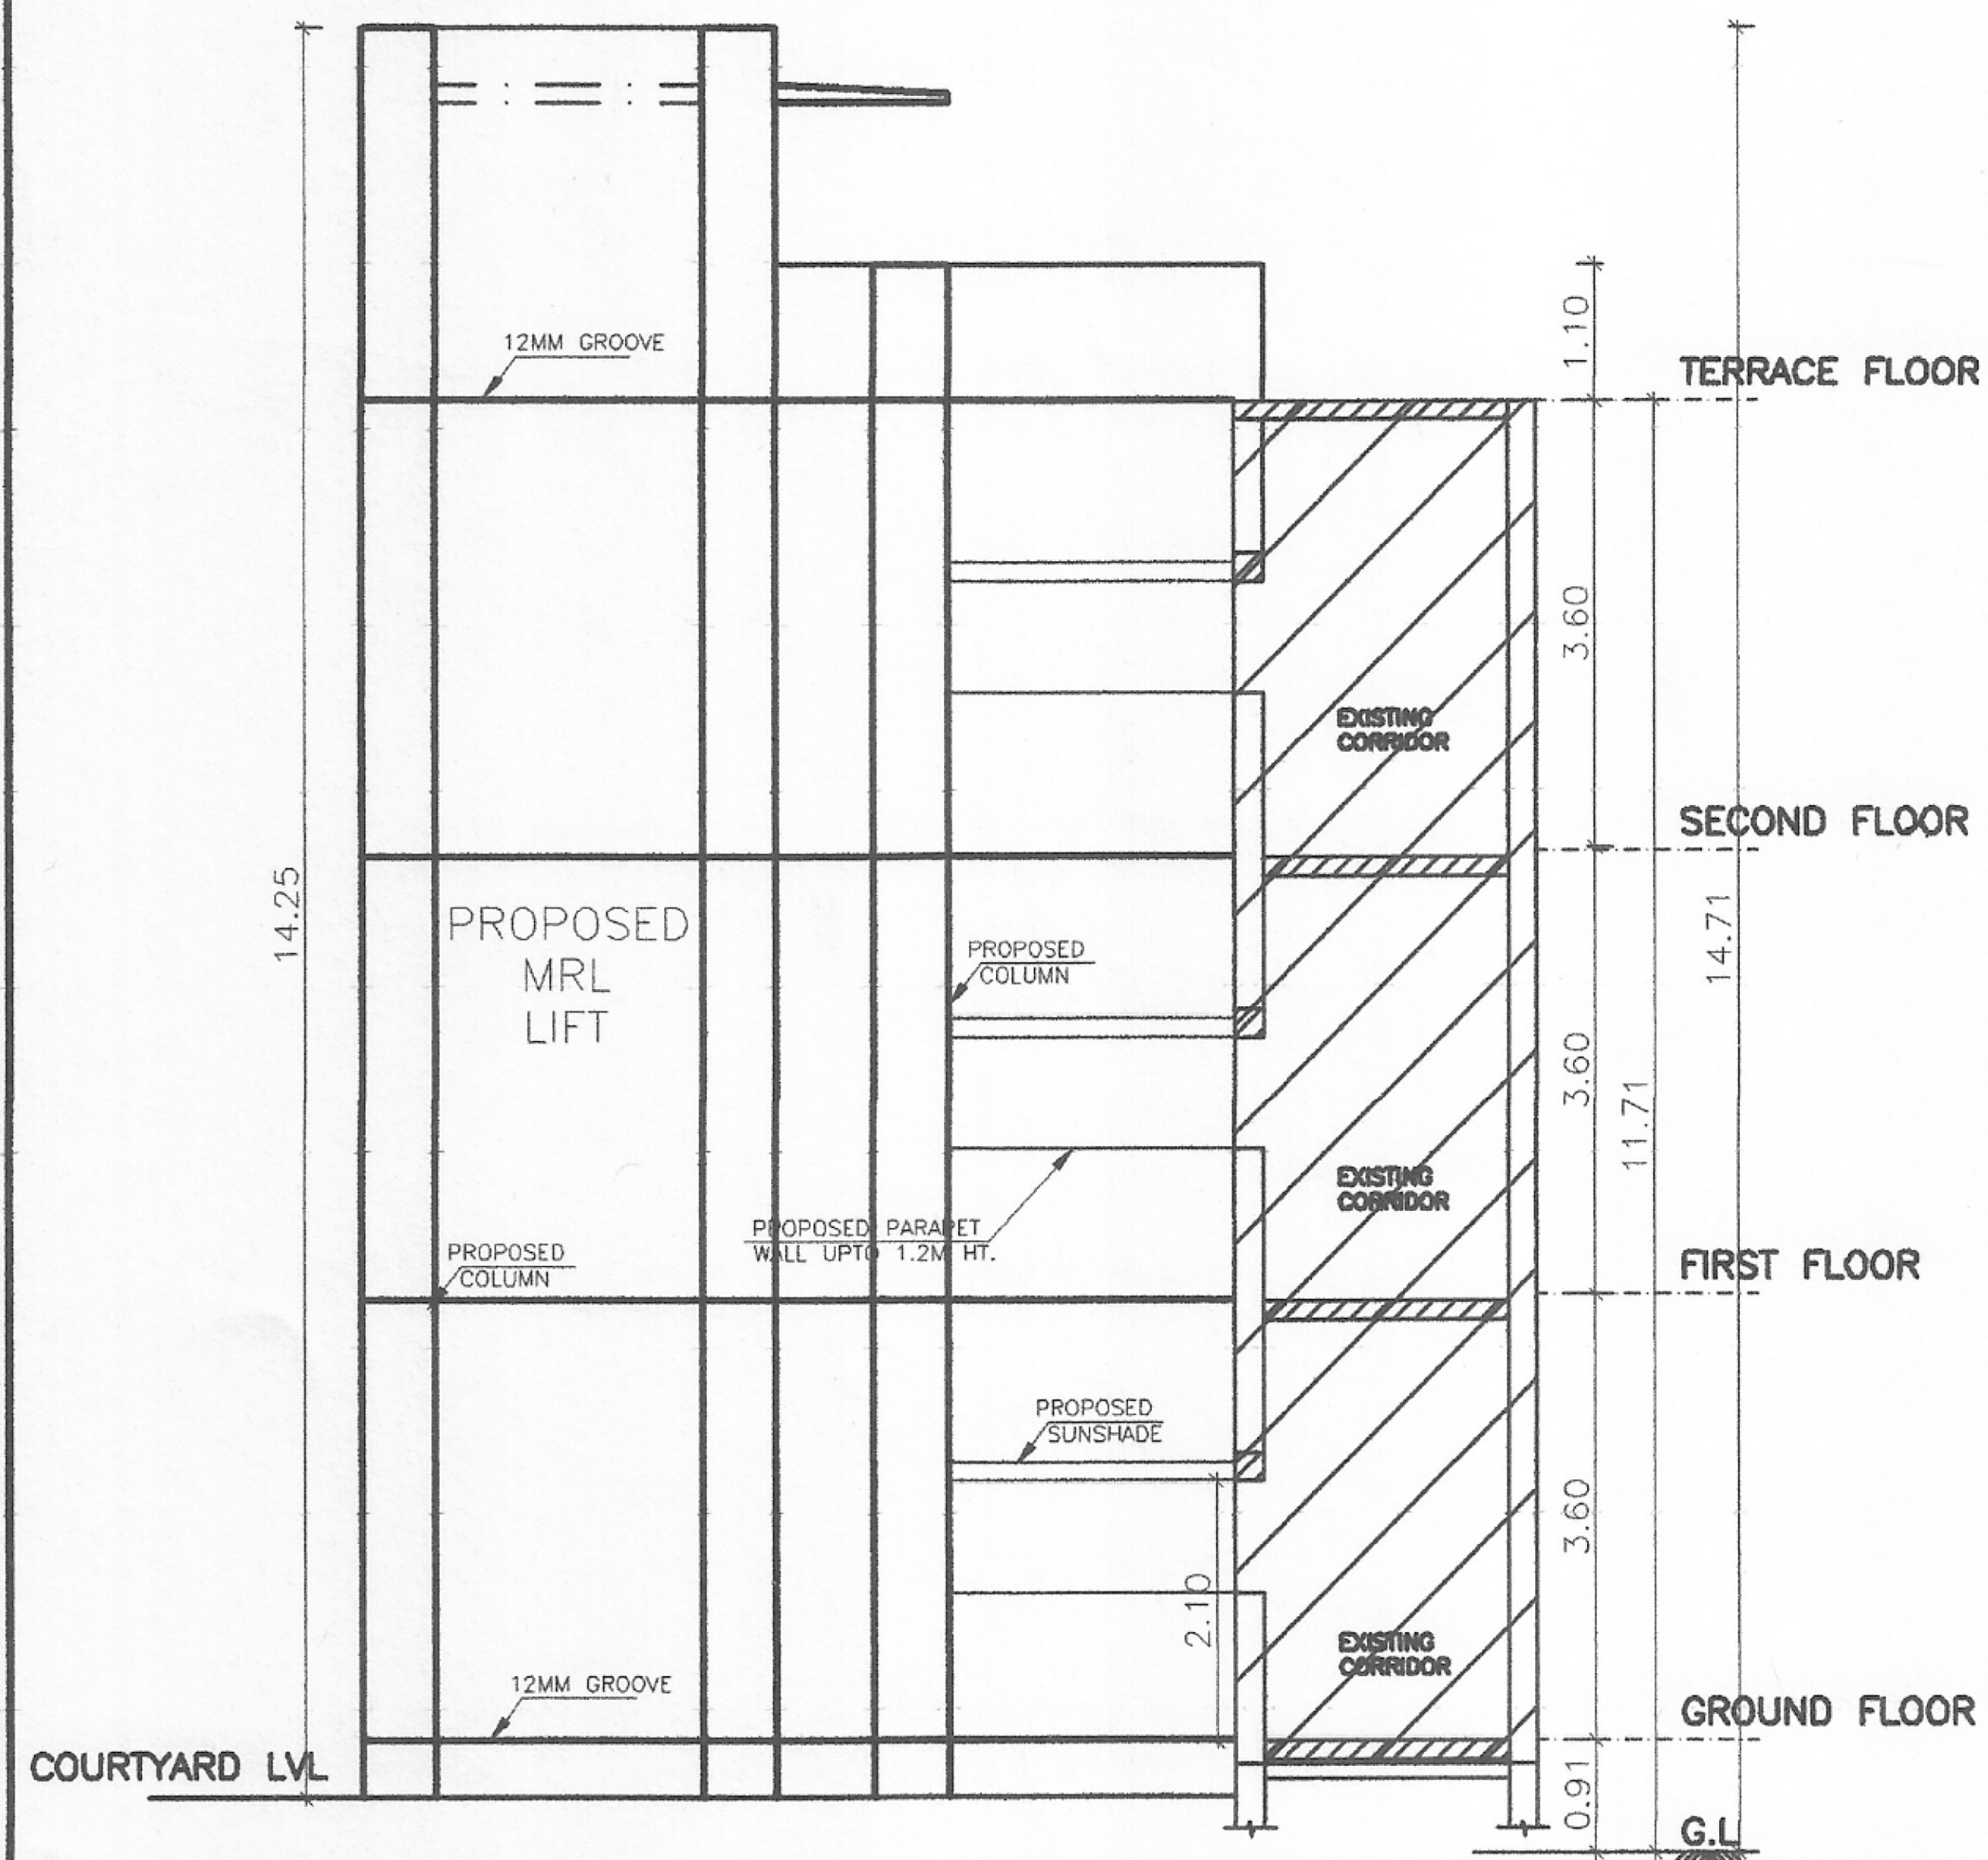

SOUTH ELEVATION

JOB TITLE :
PLAN SHOWING ADDITION OF LIFT FOR
GROUND + 2 FLOORS AT CSSE &
MATRIC BLOCK FOR SHRISHTI VIDYASHRAM
SCHOOL SCHOOL BRAMMAPURAM, KATPADI
TALUK, VELLORE DISTRICT. BY
"M/S. MAHILJA FOUNDATIONS"
AT SURVEY NOS:
344/343/1A,343/1B,343/1C,
343/1D,343/1E,343/2A, 343/2B, 343/3,
319/5A, 319/5B, 319/5C,
319/5D,319/5E,
319/5F, 342/1, 342/3, 342/4, 342/5,
342/6, 339/1A,339/1C1,
339/1C2,339/1D, 339/1E, 339/1F,
339/2A, 339/2B,339/3A, 339/3B,
339/3C,339/3, 336/1.

SCALE: 1:100 **DATE: 25.09.2018**

ALL DIMENSIONS ARE IN METRES

LEGEND :
 TO BE APPROVED
 EXISTING BUILDING
 BOUNDARY SHOWN THUS
 ROAD SHOWN THUS
 SEWER LINE SHOWN THUS
 WATER LINE SHOWN THUS

AREA STATEMENT		
S.No	B Block Matric	Existing FSI area
01	Ground floor	1628.54sqm
02	First floor	1635.22sqm
03	Second floor	1680.62sqm
Total		4944.38sqm
		Existing Non-FSI area
04	Headroom	41.743 sqm
S.No	B Block Matric	Proposed FSI area
01	Ground floor	18.35 sqm
02	First floor	18.35 sqm
03	Second floor	18.35 sqm
Total		55.05 sqm
		Proposed Non-FSI area
04	Headroom	8.44 sqm

JOINERY DETAILS:			
NO	WIDTH	HEIGHT	DESCRIPTION
FD	3.00	2.10	FRENCH DOOR
D2	1.50	2.10	FLUSH DOOR
D3	1.00	2.10	FLUSH DOOR
D4	0.75	2.10	MARINE PLY DOOR
D5	2.00	2.10	FLUSH DOOR
D6	1.00	2.10	MARINE PLY DOOR
W	3.00	1.20	GLAZED WINDOW
W1	1.75	1.20	GLAZED WINDOW
W2	1.19	1.20	GLAZED WINDOW
W3	4.02	1.20	GLAZED WINDOW
V	0.60	0.90	VENTILATOR
V1	1.75	0.60	VENTILATOR

SPECIFICATIONS:
 1. Foundation concrete in P.C.C. 1:4:8 with 0.0375 m thick with broken granite jaly.
 2. For All R.C.C. Works M25 Grade Used
 3. 0.20 M. Thk. Brick work in C.M. 1:5.
 4. 0.11 M. Thk. Brick work in C.M. 1:4.
 5. Plastering the ceiling and exposed concrete surface in C.M. 1:3.
 6. Plastering the Walls in C.M. 1:4.
 7. Weathering course in brick jolly lime concrete 0.075 M thick overage with flat tiles set in C.M. 1:3.
 8. Flooring with hydraulic pressed mosaic tiles set in C.M. 1:4 and slating 0.125 M height.
 9. The Over Head Tank & Sump is scientifically sealed.

OWNER
 For Aishwarya Properties Private Limited
 Authorised Signatory

STRUCTURAL ENGINEER
 S. CHINAPPA M.E.
 LPA Certificate LPA/SE/GR-19/07/077
 Jehovahking Engineering Consultants Pvt Ltd.,
 Second Floor, Plot No. 49/A, New No. 3/1, 6th Cross
 Street, Lakshmi Nagar, Porur, Chennai-600116.
 Mob:9444024764 Mail: jkc_chennai@yahoo.co.in

LICENSED SURVEYOR
 S. SUBRAMANIAM, M.Arch., A.I.I.A.
 ARCHITECT & INTERIOR DESIGNER
 Council of Architecture Reg. No: CA/82/7244
 8th, Vidyaranya, Second Main Road,
 Kasturba Nagar, Adyar, Chennai - 600 020.
 Tel: 24411305, 24412764

ARCHITECTS
 BODHI KRUTHAK ARCHITECTS
 ARCHITECTS & INTERIOR DESIGNERS,
 8/1 VIDYARANYA SECOND MAIN ROAD,
 KASTURIBA NAGAR ADYAR,
 CHENNAI - 600 020.
 TEL: 24411305, 24412764.
 Email: bka@bodikruthak.com

