



PLAN SHOWING PROPOSED SPA AND RESORT BUILDING AT
SURVEY NOS: 125/1A3A, KOKILAMEDU VILLAGE,
PREVIOUSLY CHENGLEPUT TALUK , NOW
THIRUKAZHUKUNDRAM TALUK, CHENGLEPUT DISTRICT,
TAMILNADU.

NOTE:
WATER SUPPLY IS THROUGH HYDROPNEUMATIC PRESSURE
PUMPING SYSTEM FROM UNDER GROUND STATIC WATER
STORAGE TANK


SCALE : 1:100
DATE : 13 SEP 2023
NOTE : ALL DIMENSIONS AREA IN METRE

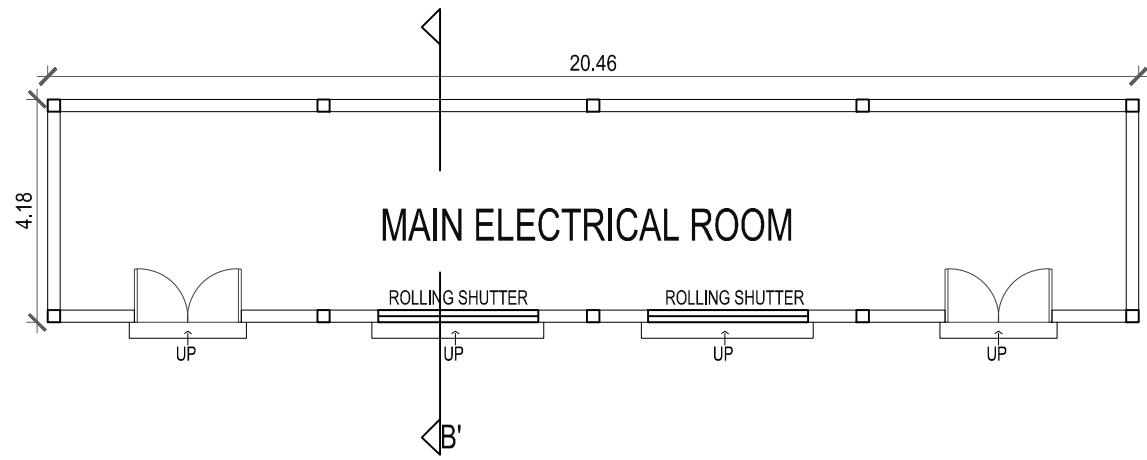


MAIN ELECTRICAL ROOM PLAN

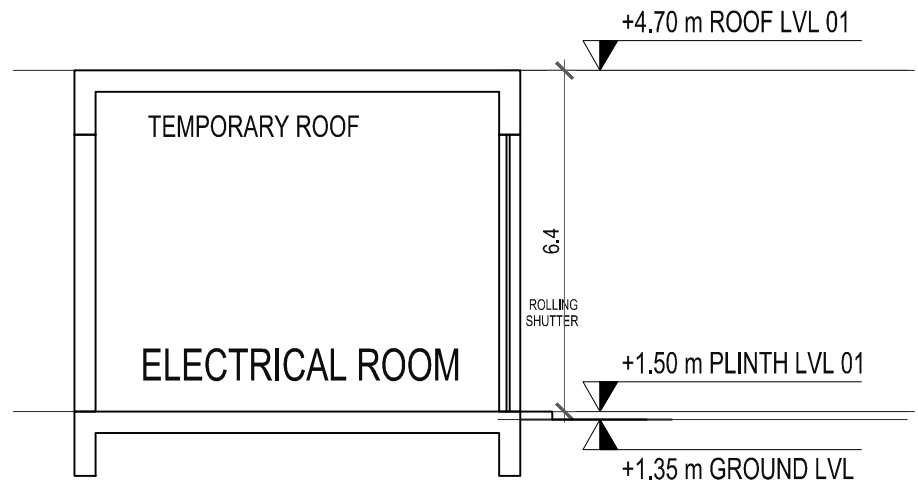


ELECTRICAL ROOM SECTION BB
SCALE 1:2

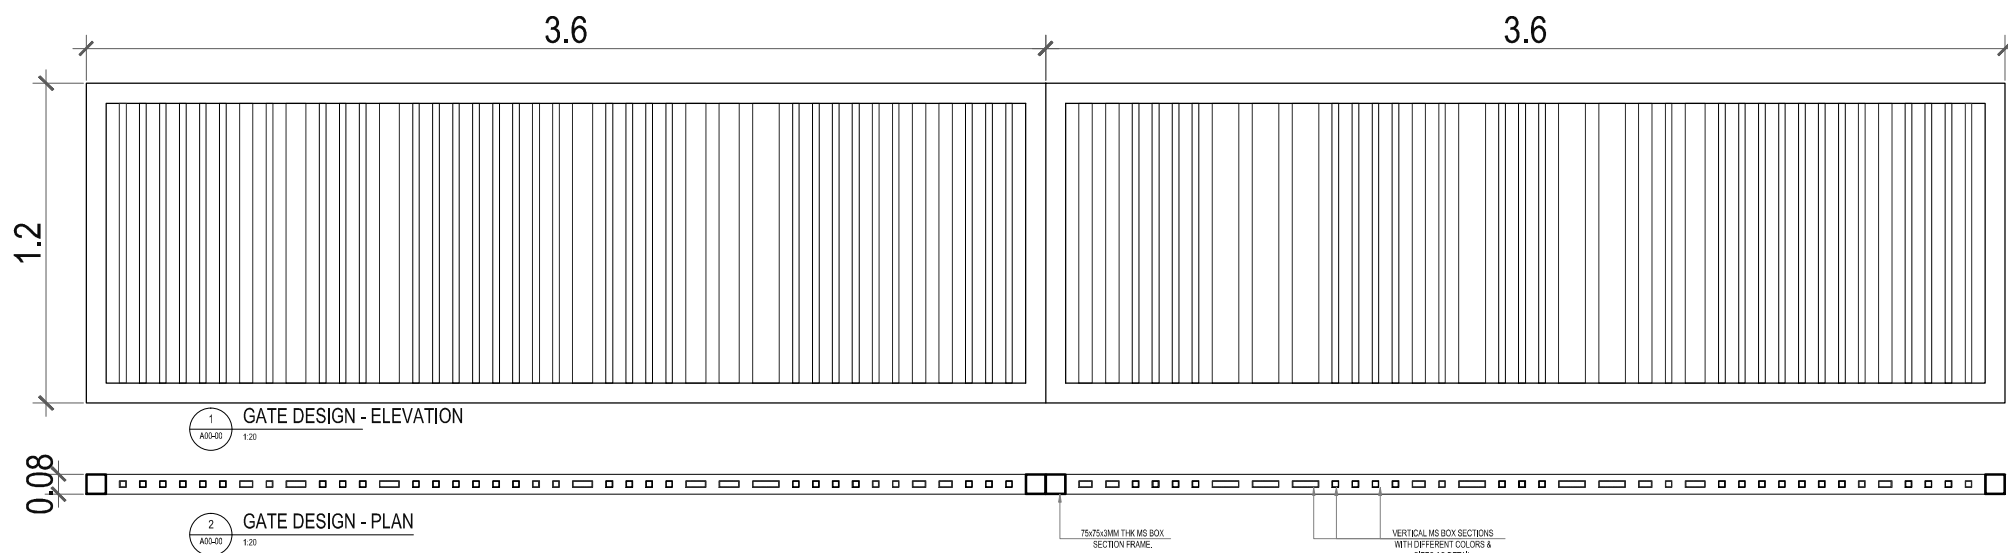


ENTRANCE GATE
SCALE 1:5

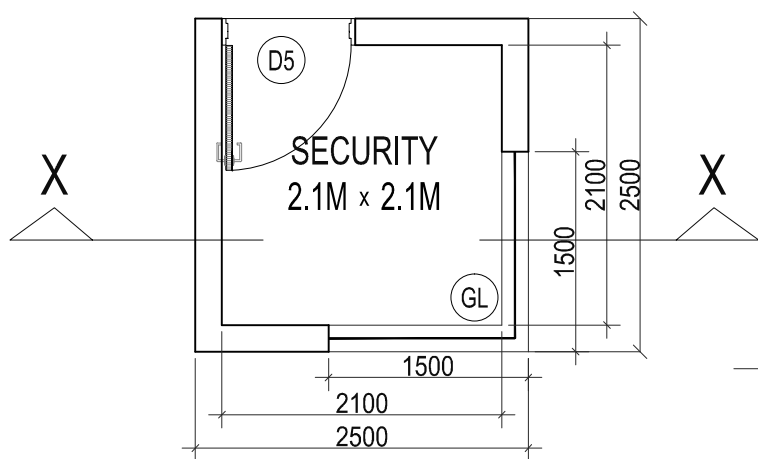

PLAN

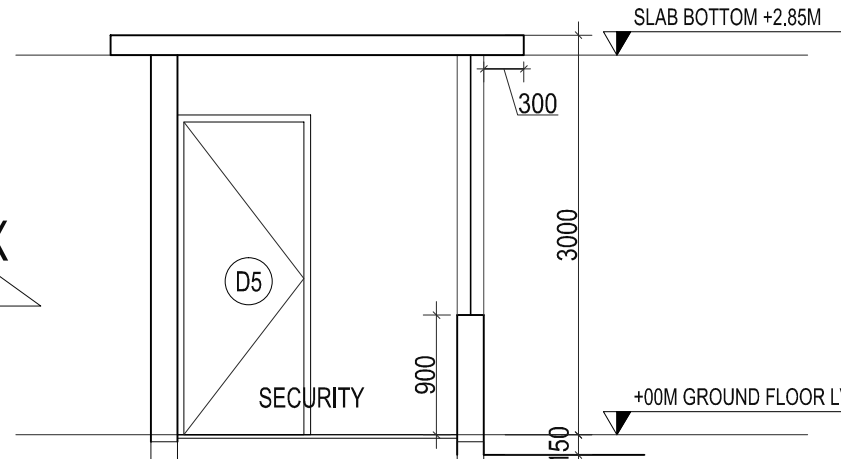


TYPICAL SECTION-XX

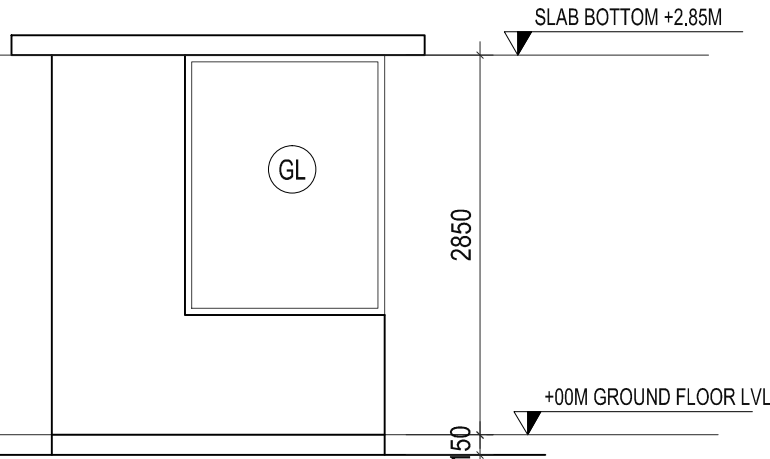


FRONT ELEVATION


SECURITY CABIN
SCALE 1:2.5

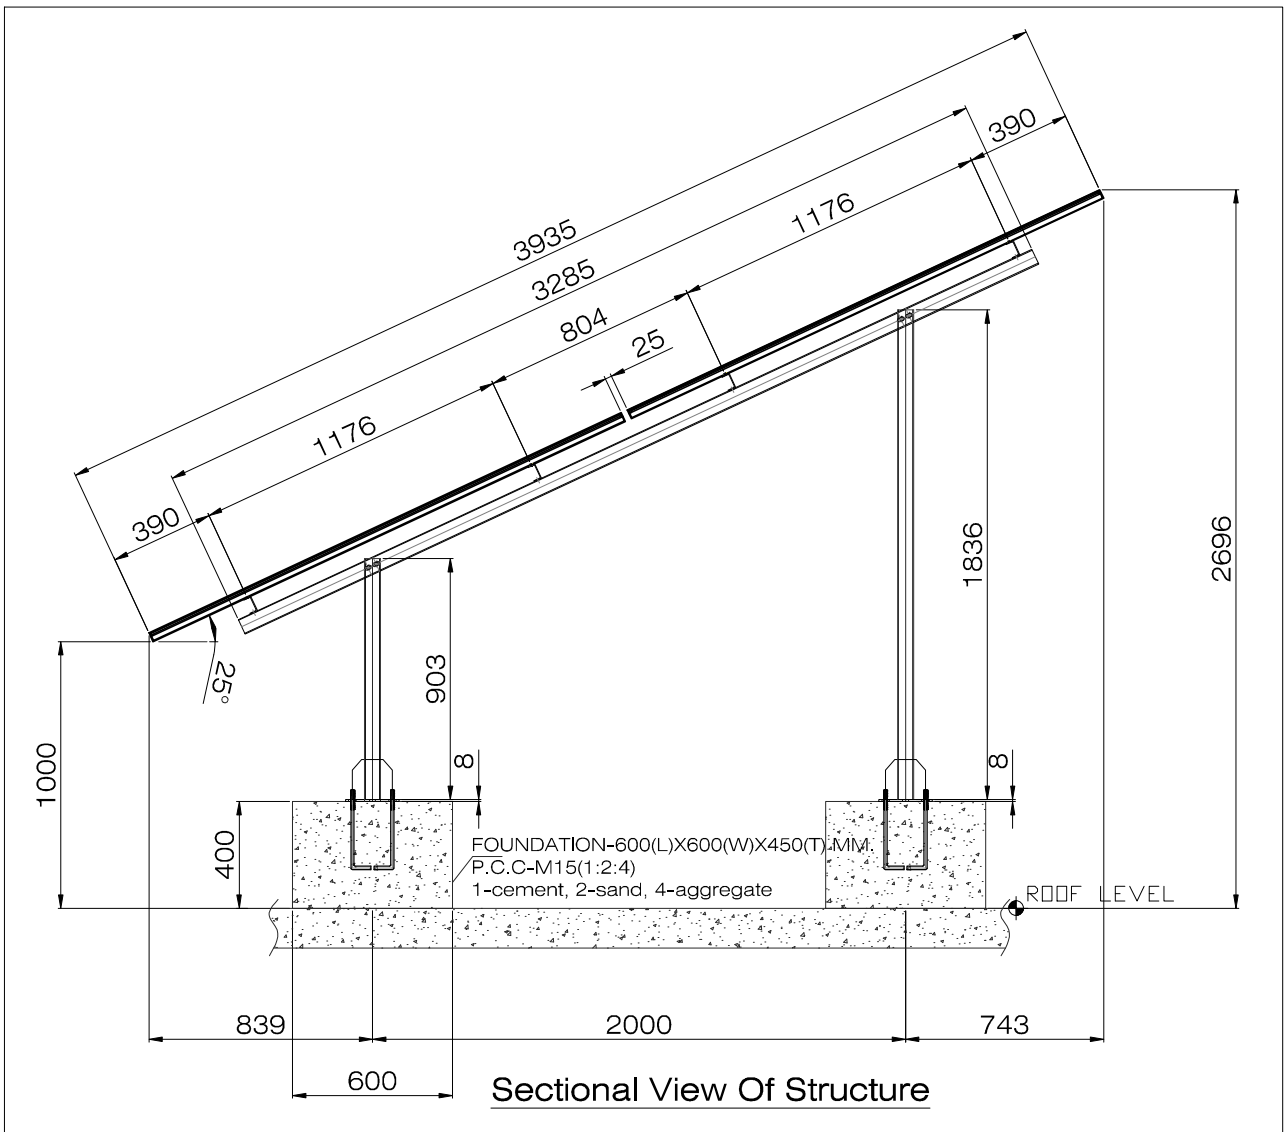


SOLAR PANEL TYPICAL DETAIL
SCALE 1:5

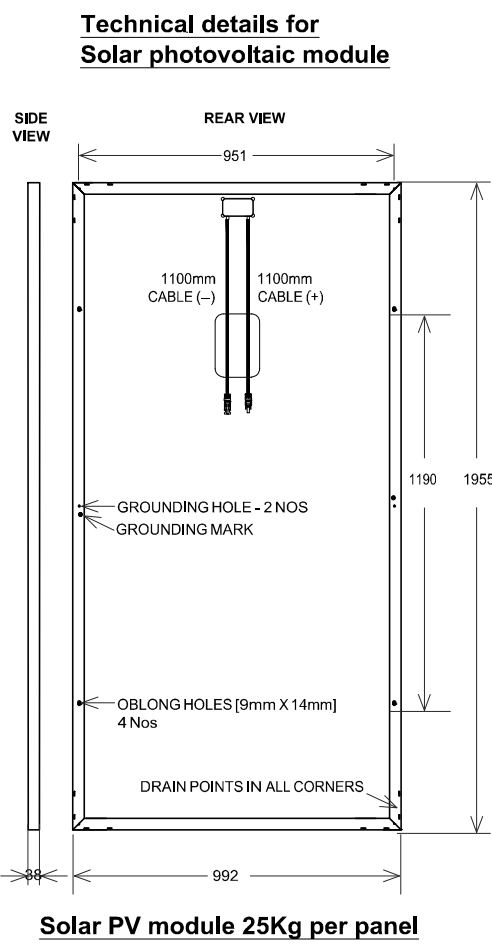

Solar PV module 25Kg per panel			
DESCRIPTION			
LOCATION OF SOLAR PANELS	MODULE	NO OF MODULES	TOTAL CAPACITY(kWp)
BLOCK-1	(545Wp)	597	325.36KW
BLOCK-7	(545Wp)	365	198.92KW

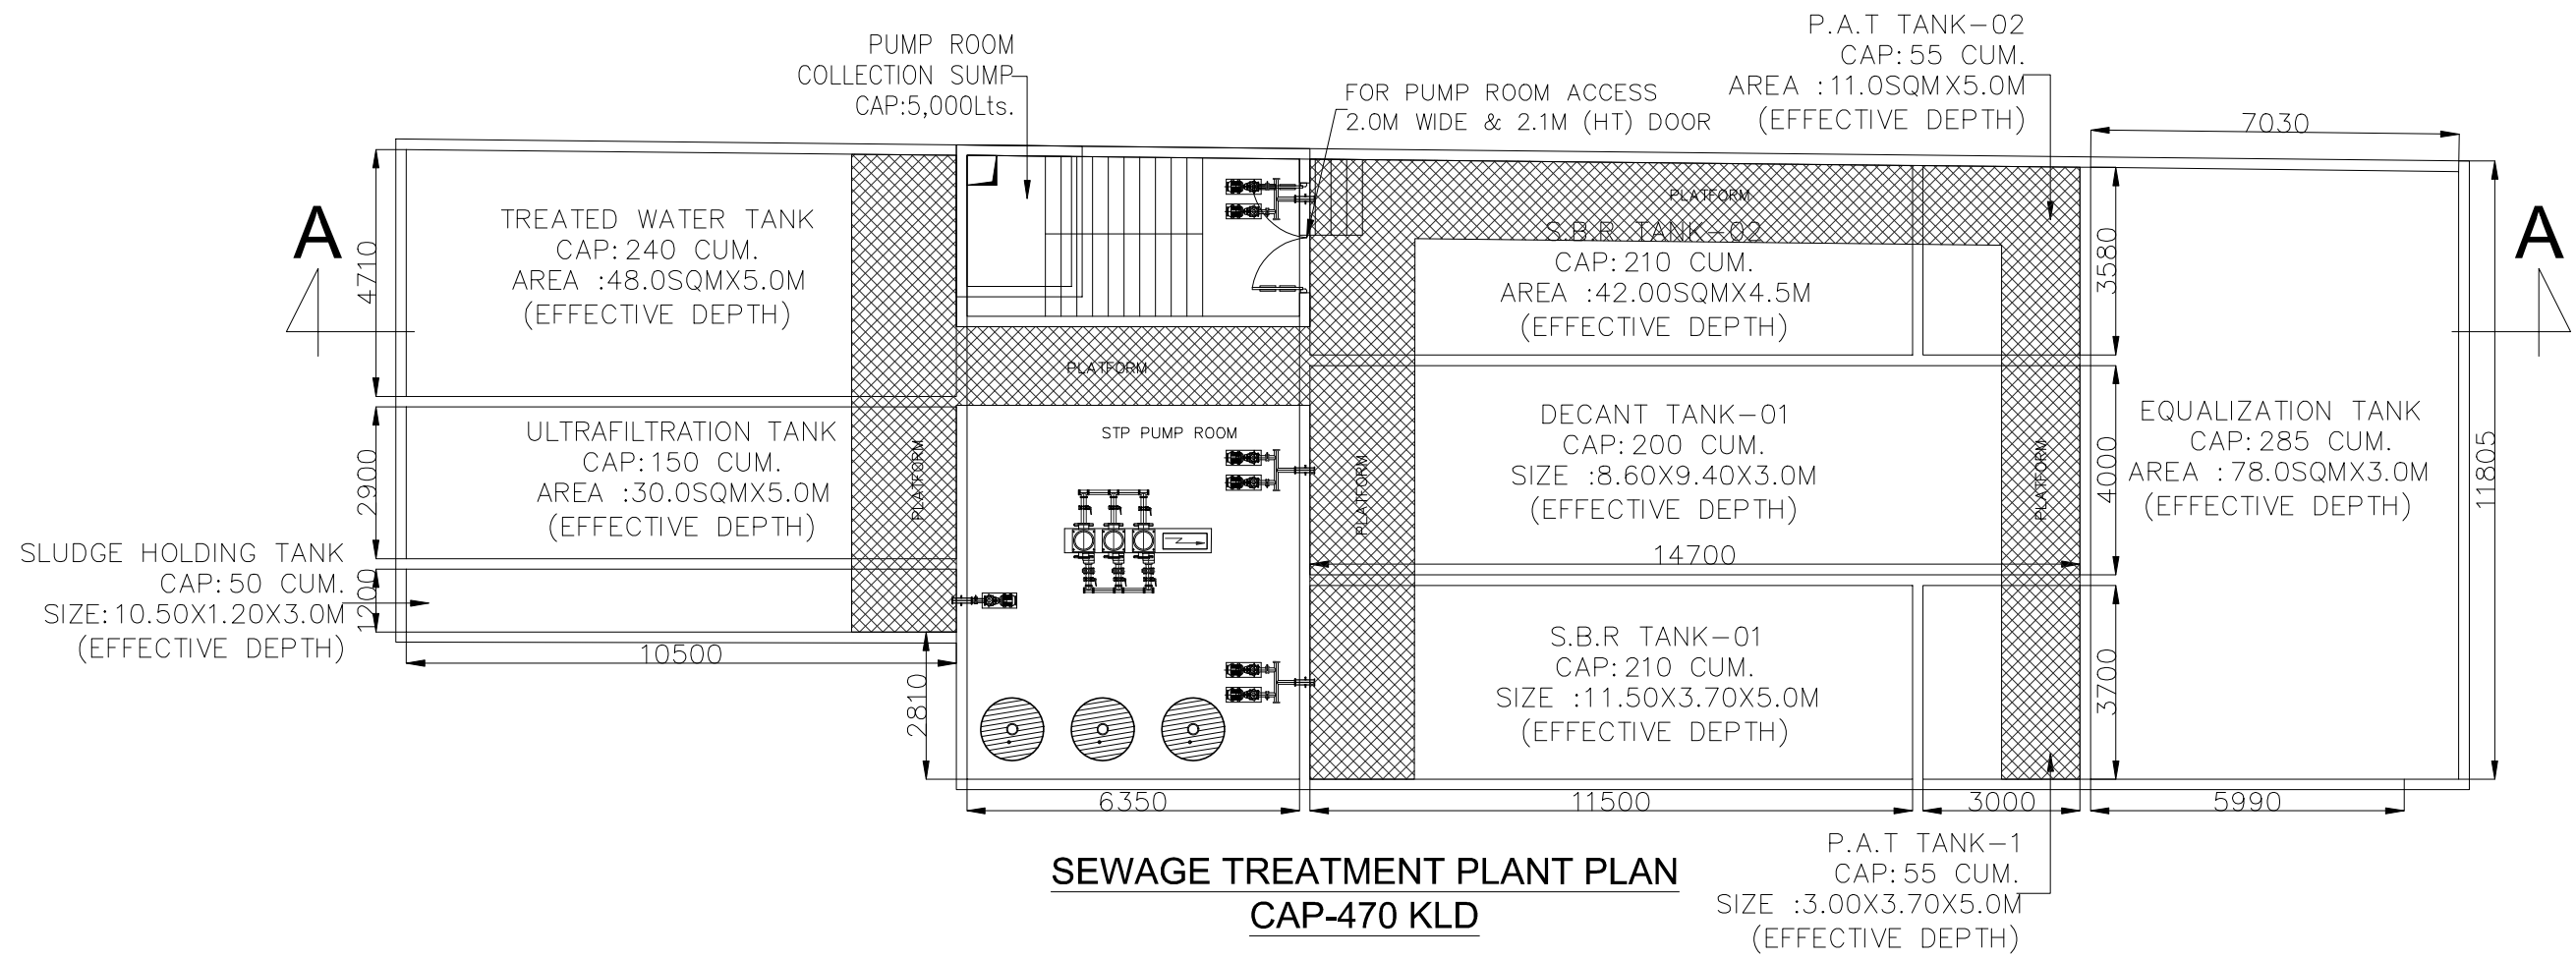


SEWAGE TREATMENT PLANT PLAN
CAP-470 KLD

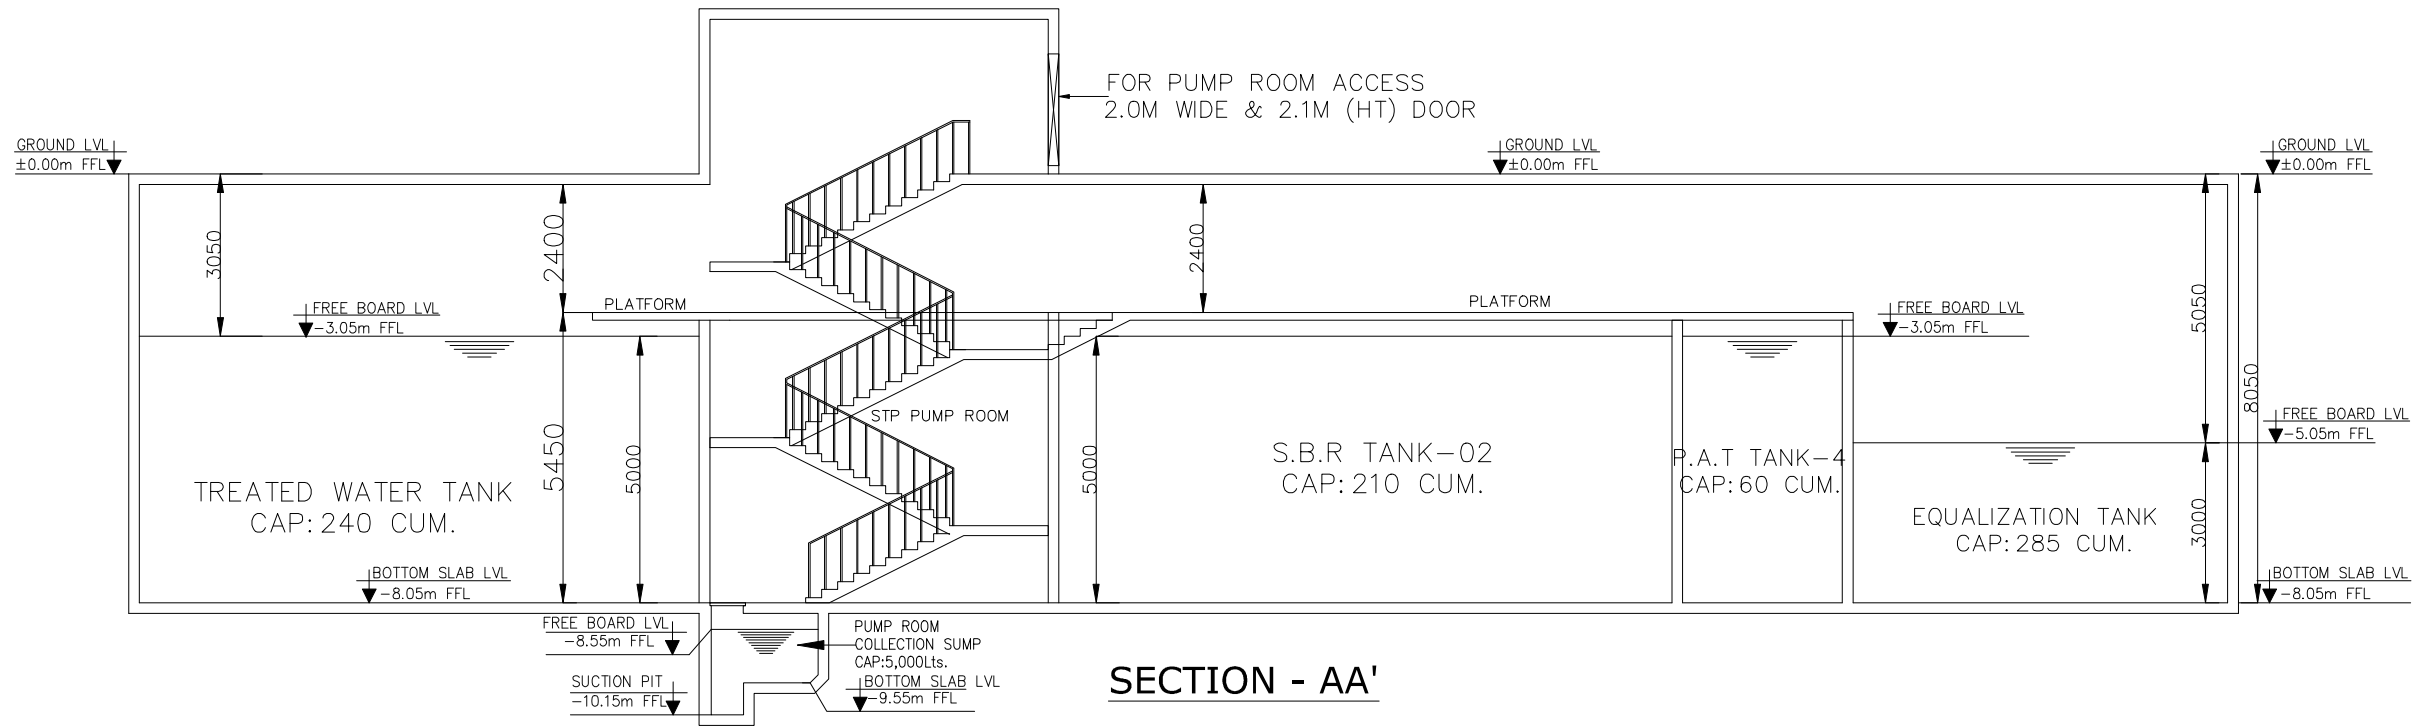


SECTION - AA'

SEWAGE TREATMENT PLANT

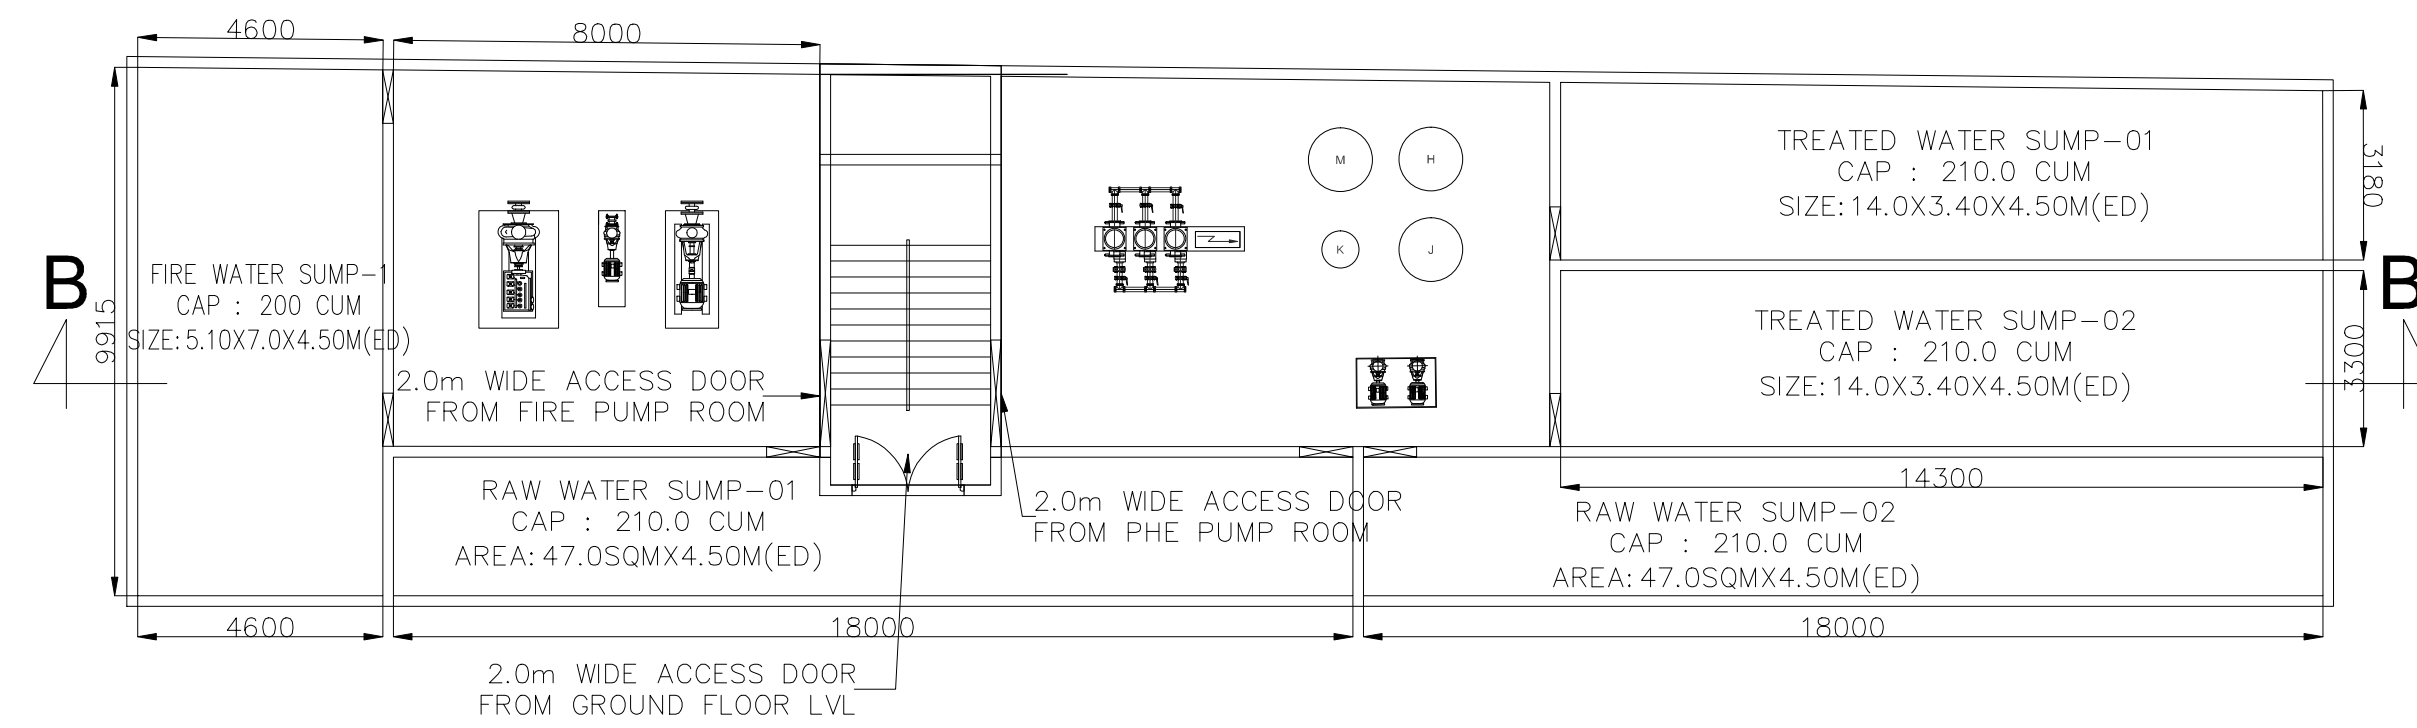

WATER SUMP

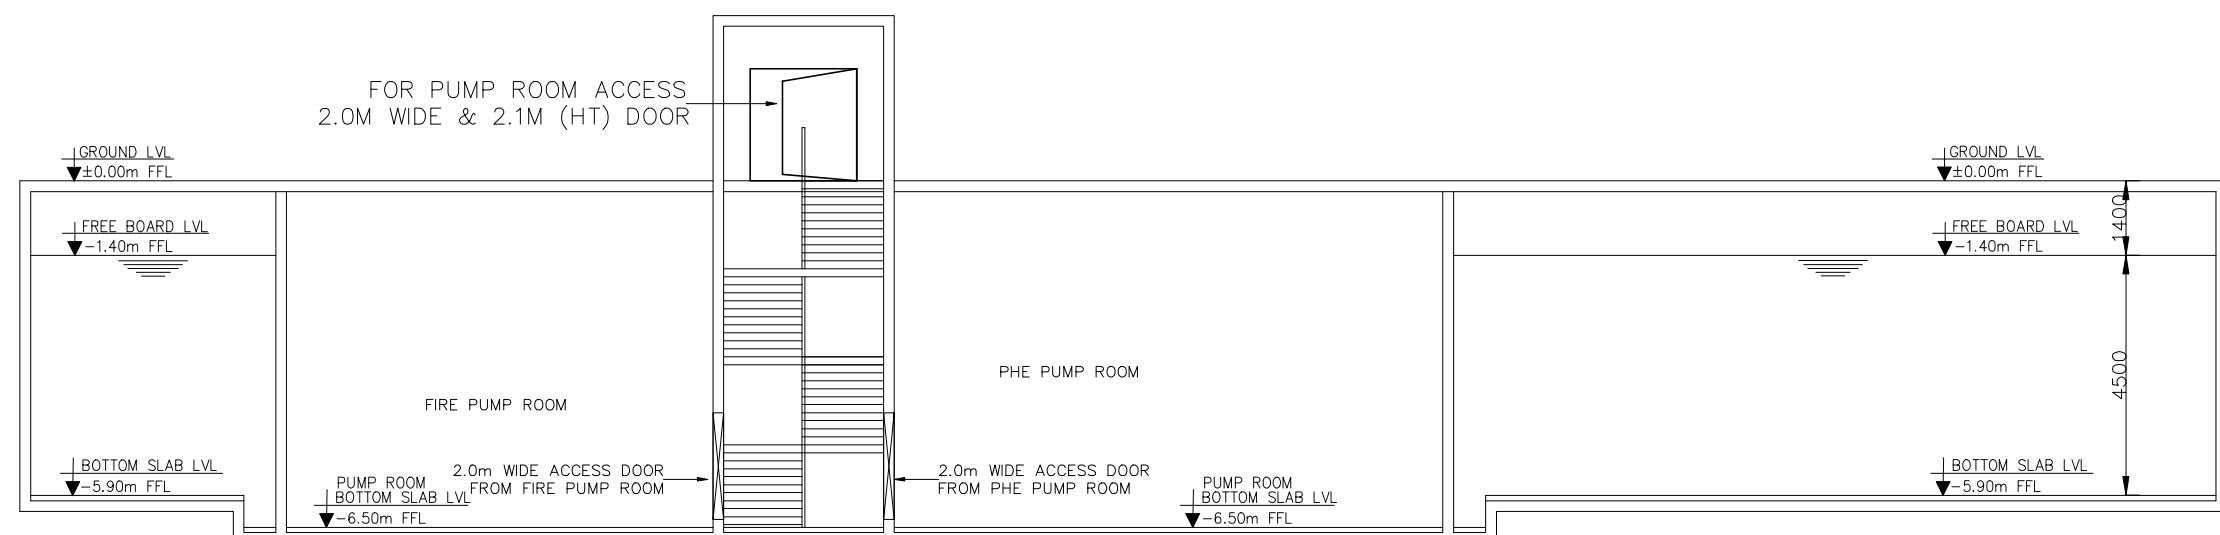

SECTION - BB'

WATER SUMP

SHEET TITLE:

SITE DETAILS - SERVICES

SEWAGE TREATMENT PLANT, WATER SUMP, SECURITY
CABIN, ENTRANCE GATE, SOLAR PANEL

OWNER/ APPLICANT :

For KE HOUSING PRIVATE LIMITED
Director

STRUCTURAL ENGINEER :

DesignTree Service Consultants Pvt Ltd
Consulting Engineers
www.designtree.in

N. Arun Karanth
Registration No. SE / Gr. I / 19 / 05 / 008
Structural Engineer Grade - I (SE)

ARCHITECT :


FHD
www.fhd.in

S. Dhamotharan
Regd. Architect(CA / 2003 / 31131)

PLAN SHOWING PROPOSED SPA AND
RESORT BUILDING AT SURVEY NOS:
125/1A3A, KOKILAMEDU VILLAGE,
PREVIOUSLY CHENGLEPUT TALUK , NOW
THIRUKAZHUKUNDRAM TALUK,
CHENGLEPUT DISTRICT, TAMILNADU.

COLOUR INDEX	
PROPOSED	
ROAD	
SITE	

SCALE : 1:500
DATE : 13 SEP 2023
NOTE : ALL DIMENSIONS ARE IN METRE

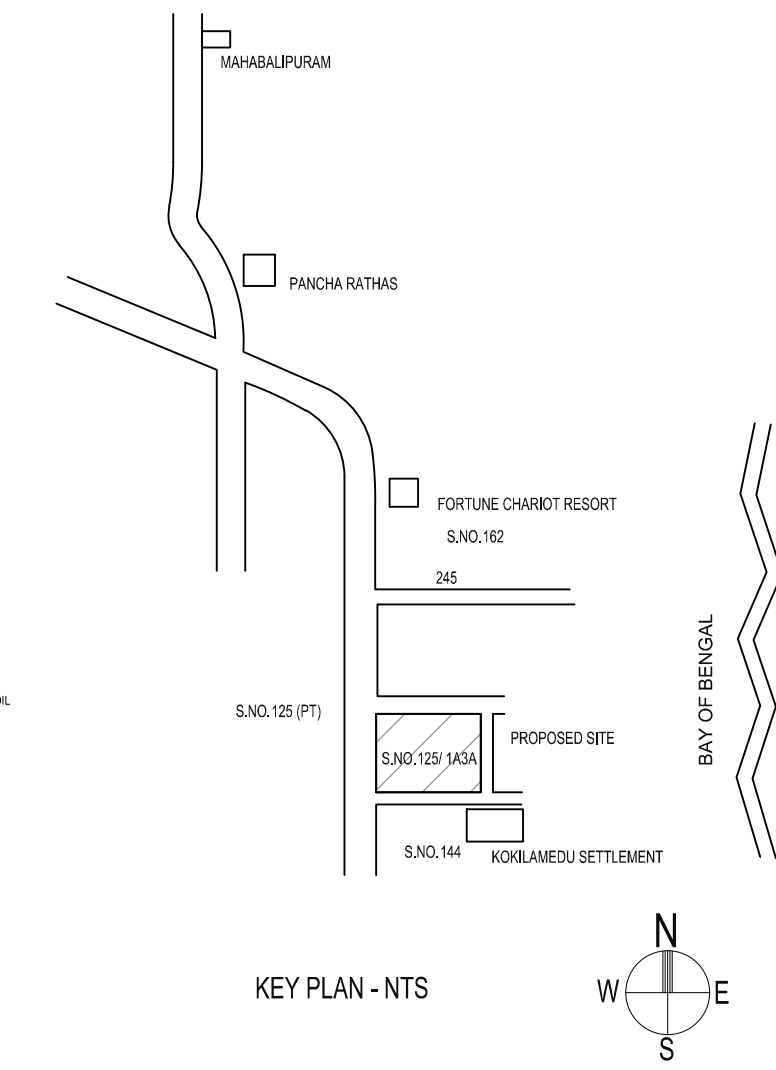

SHEET TITLE
SITE PLAN - RAINWATER HARVESTING

OWNER/ APPLICANT

For KE HOUSING PRIVATE LIMITED

STRUCTURAL ENGINEER :

SMEFP CONSULTANTS :
DesignTree Service Consultants Pvt Ltd
Consulting Engineers







606, Kotturamnam,
Main Road, J.P. Nagar 3rd Phase,
Bangalore - 560092, INDIA
T : +91 80 7199 5481
www.designtreiconsultants.com
Bangalore • Chennai • Hyderabad

N. Arun Karanth
Registration No. SE / Gr. I / 19 / 05 / 008
Structural Engineer Grade - I (SE)

ARCHITECT :

FHD Consultants Pvt. Ltd.
102, Kotturamnam,
Main Road, J.P. Nagar 3rd Phase,
Bangalore - 560092, INDIA
T : +91 80 7199 5481
www.fhdconsultants.com
Bangalore • Chennai • Hyderabad

S. Dhamotharan
Regd. Architect (CA / 2003 / 31131)

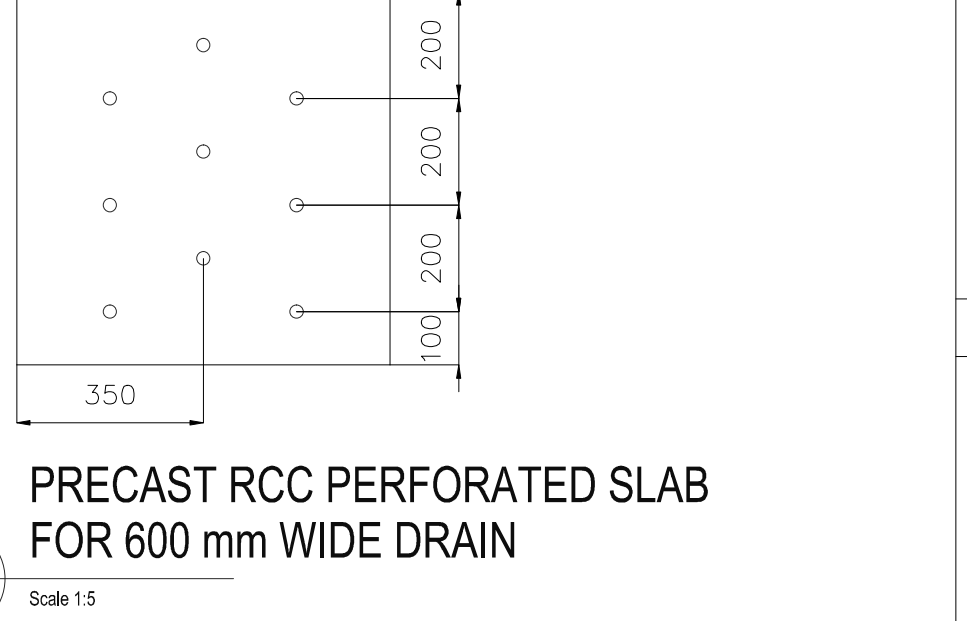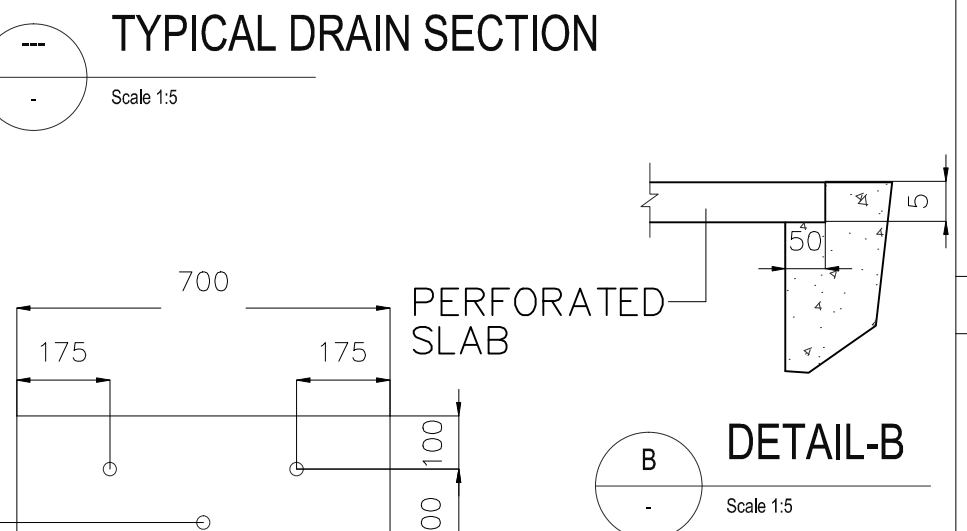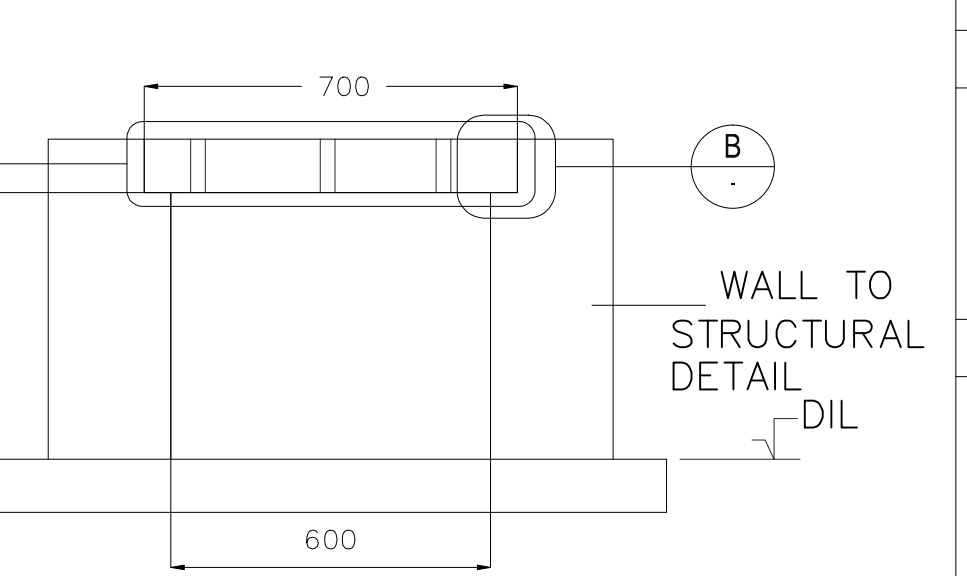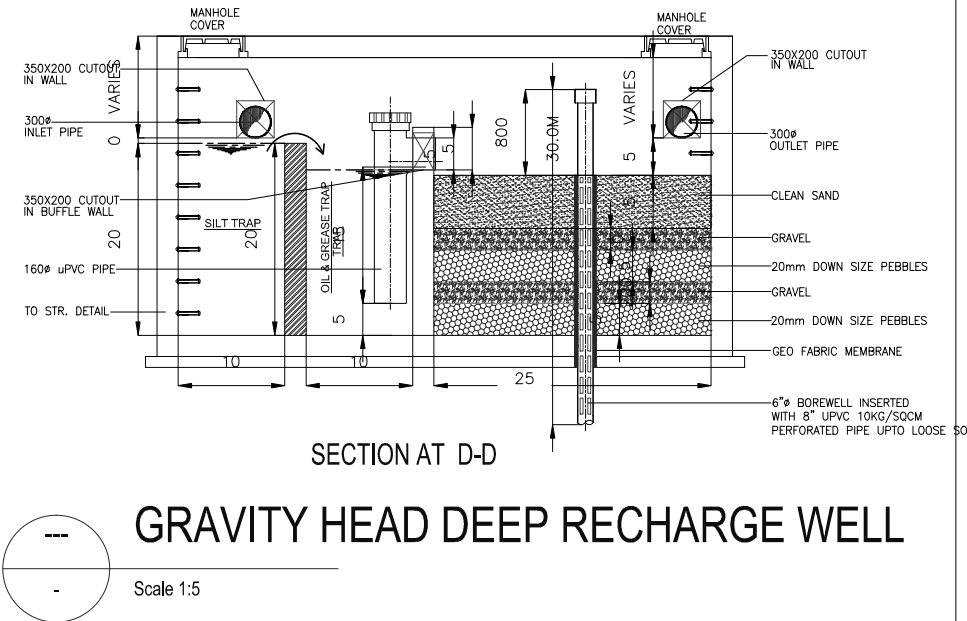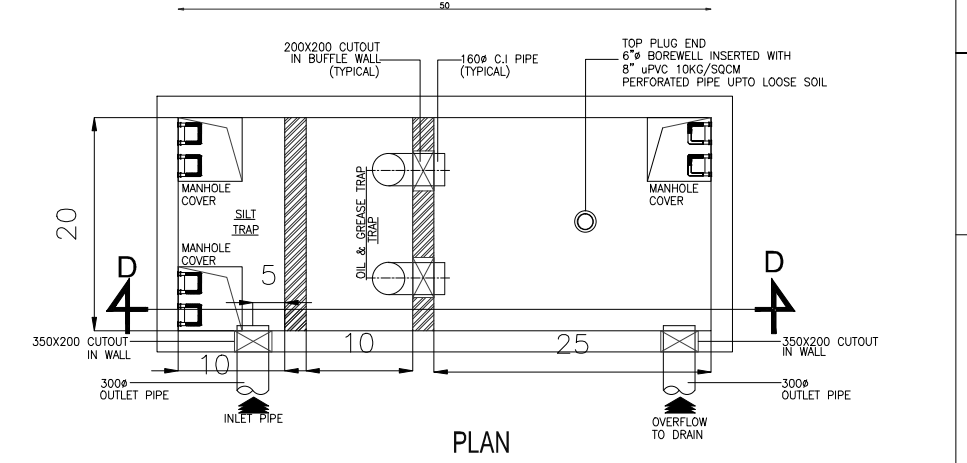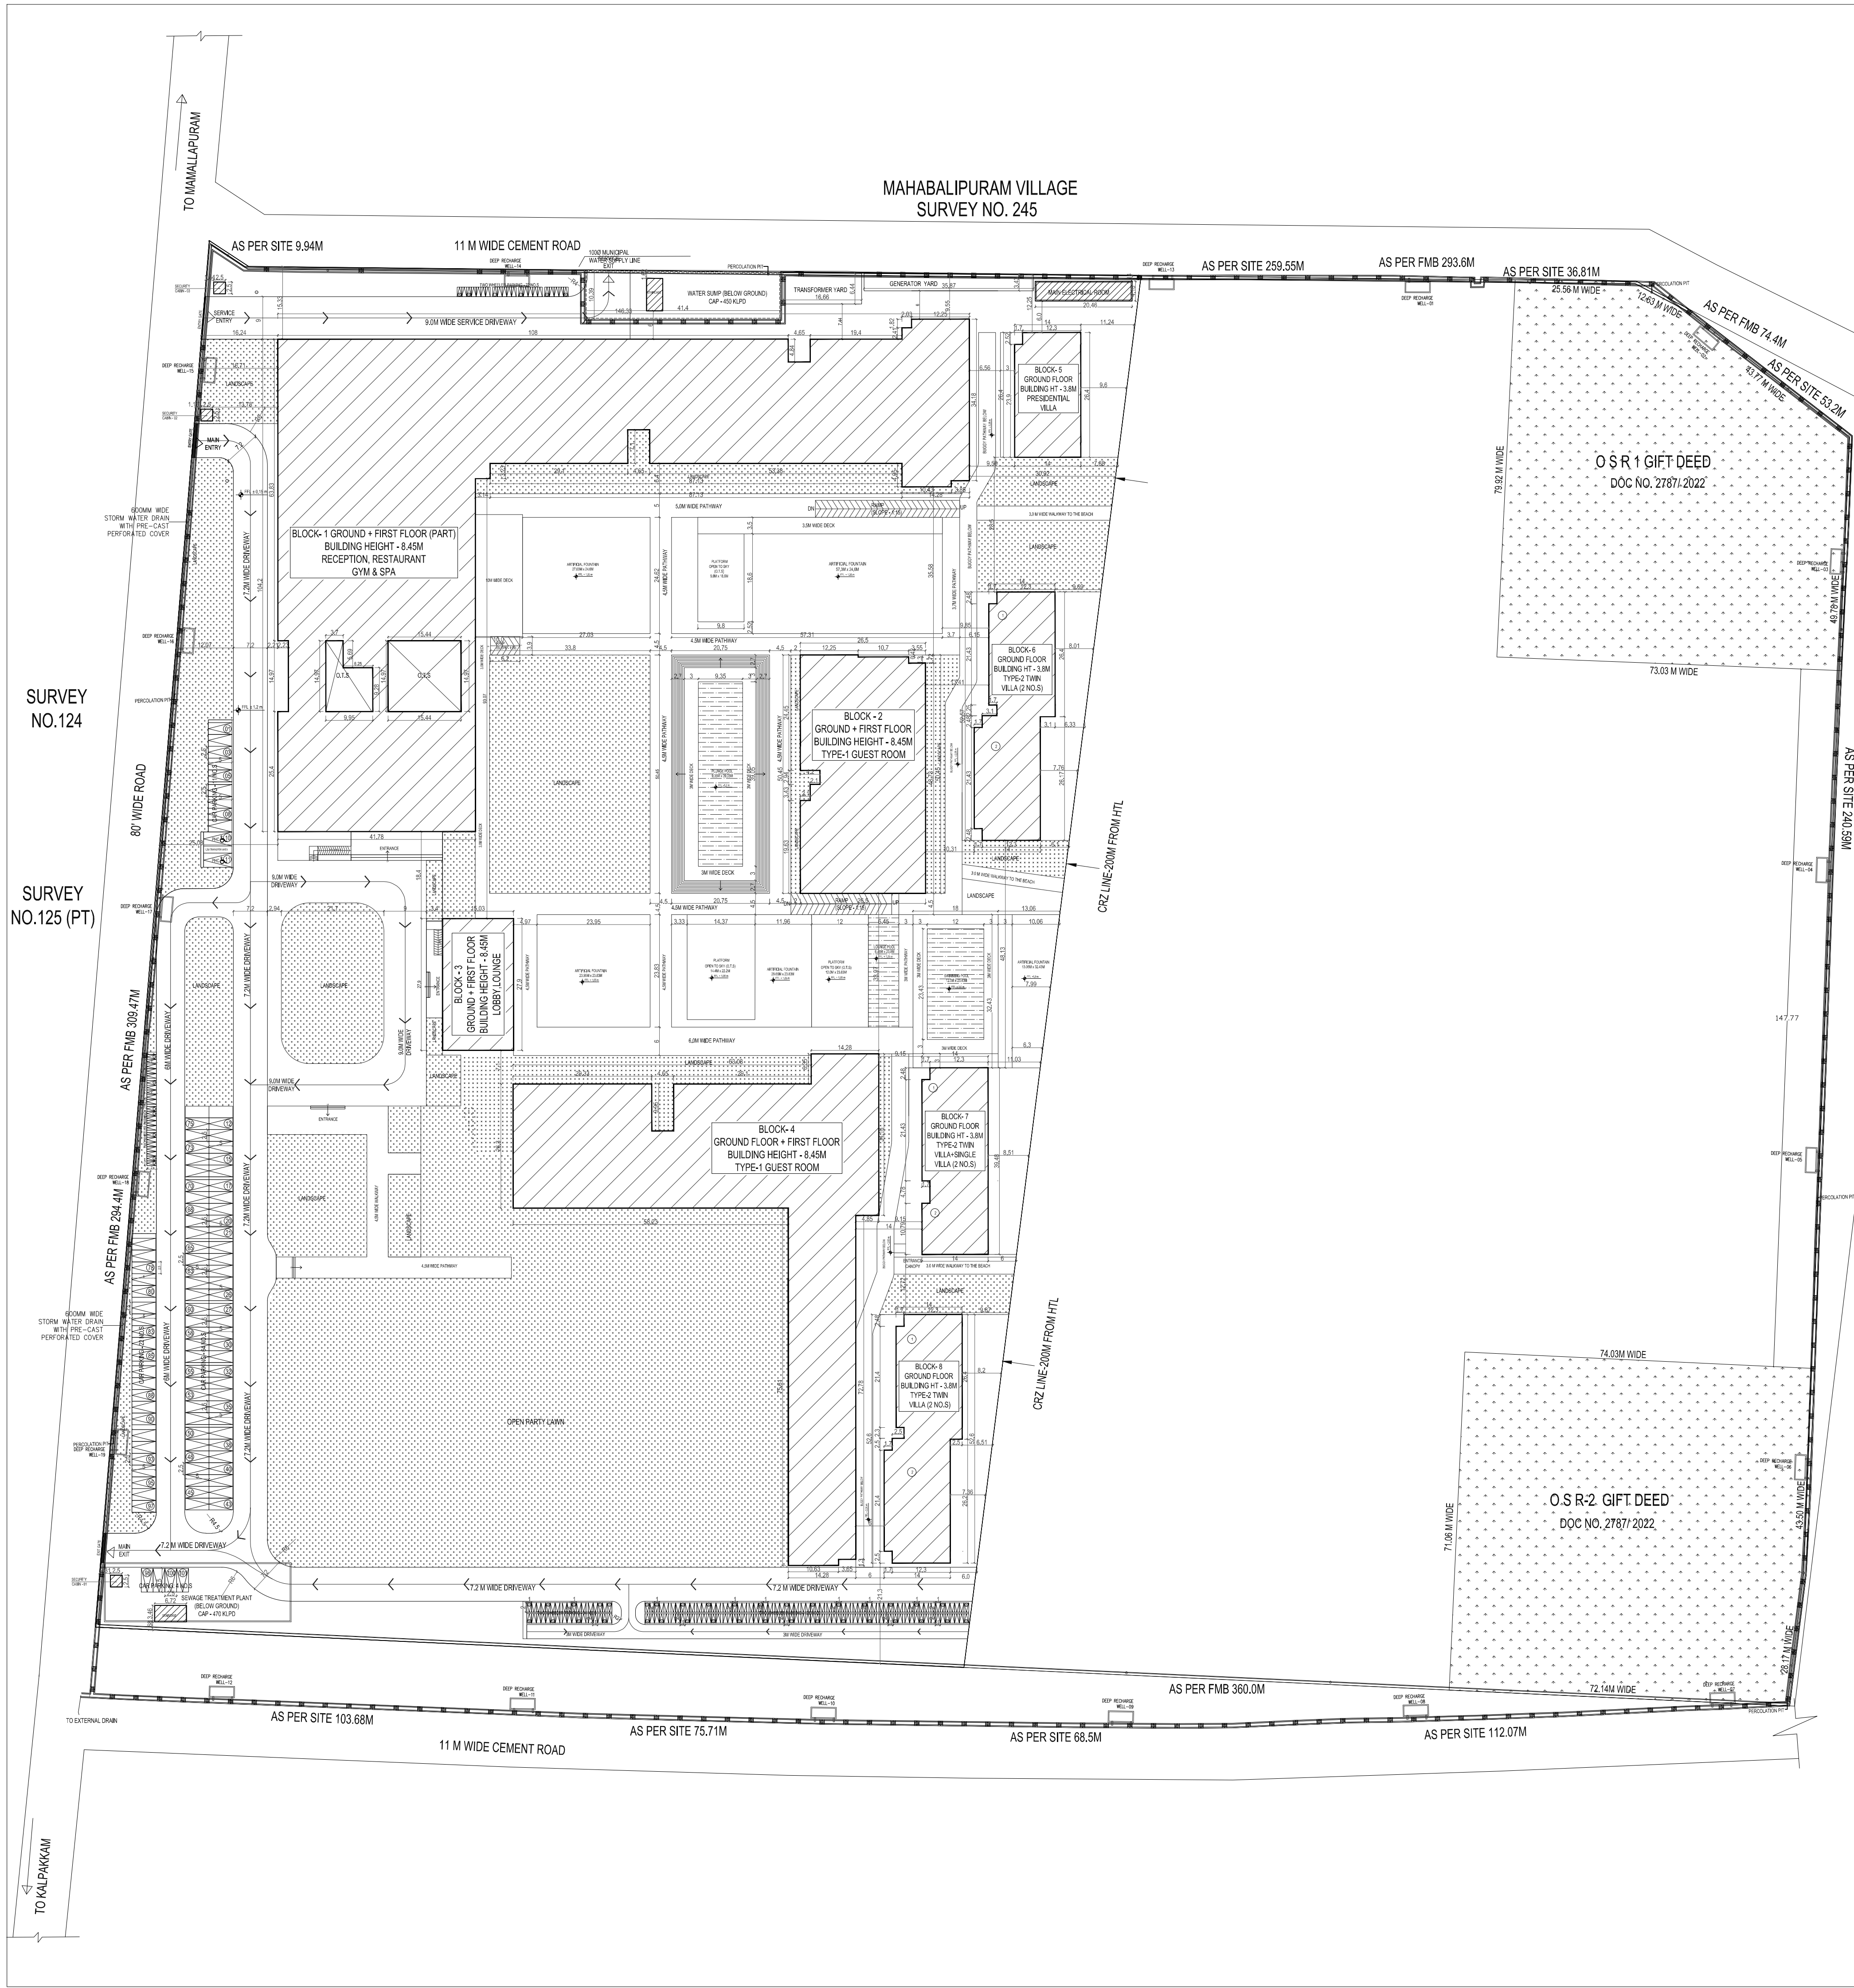


PLAN SHOWING PROPOSED SPA AND RESORT BUILDING
AT SURVEY NOS: 125/1A3A, KOKILAMEDU VILLAGE,
PREVIOUSLY CHENGLEPUT TALUK, NOW
THIRUKAZHUKUNDRAM TALUK, CHENGLEPUT DISTRICT,
TAMILNADU.

TYPE	DESCRIPTION	SIZE (IN MM)
PD	PIVOT DOOR	2400 X 2700
PD1	PIVOT DOOR	2000 X 2700
GD	GLASS DOOR	2000 X 2400
D	DOUBLE SHUTTER DOOR	1800 X 2400
D1	SINGLE SHUTTER DOOR	1000 X 2400
D2	SINGLE SHUTTER DOOR	900 X 2400
D3	FLUSH DOOR	800 X 2100
D4	GUEST ROOM DOOR	1000 X 2100
D5	PANEL DOOR	900 X 2100
D6	PANEL DOOR	1200 X 2100
KD	KITCHEN DOOR	1800 X 2400
KD1	KITCHEN DOOR	1100 X 2400
W1	WINDOW	3000 X 1800
V1	VENTILATOR	750 X 750

GL	GLAZING
SLD	SERVICE LIFT DOOR OPENING
GLD	GUEST LIFT DOOR OPENING

NOTE: GLAZING (GL) DOES NOT REQUIRE SUN SHADING

SCALE : 1:100
DATE : 13 SEP 2023
NOTE: ALL DIMENSIONS AREA IN METRE

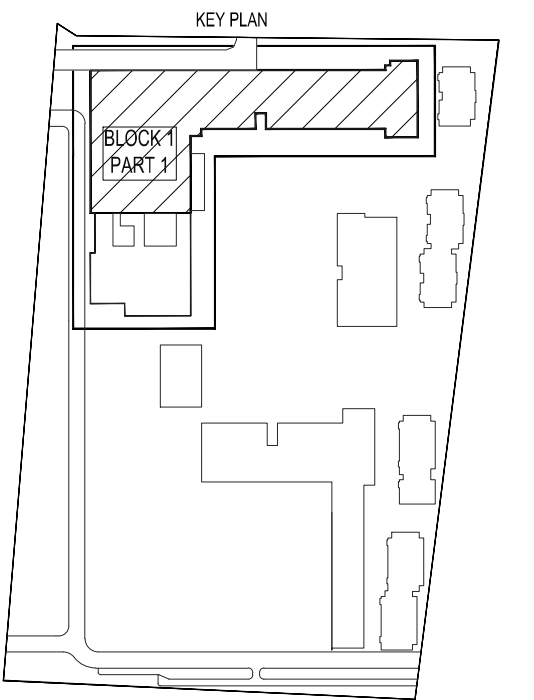


SHEET TITLE:
BLOCK 1 : RECEPTION, REST.,GYM, SPA
GROUND FLOOR PLAN [PART 1]

OWNER APPLICANT :



STRUCTURAL ENGINEER :

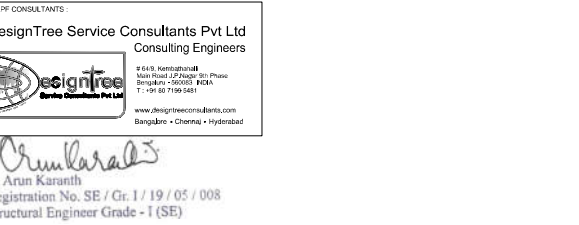

ARCHITECT :



NOTE: EXPANSION JOINTS PROVIDED AS PER IS 456 CLAUSE 27.1.2, WHEREVER LENGTH OF BUILDING EXCEEDS 45M
TEMPERATURE STRESSES WILL BE CONSIDERED IN ANALYSIS

BLOCK - 1 GROUND FLOOR PLAN [PART 1]

SHEET NO: 05

PLAN SHOWING PROPOSED SPA AND RESORT BUILDING
AT SURVEY NOS: 125/1A3A, KOKILAMEDU VILLAGE,
PREVIOUSLY CHENGLEPUT TALUK , NOW
THIRUKAZHUKUNDRAM TALUK, CHENGLEPUT DISTRICT,
TAMILNADU.


TYPE	DESCRIPTION	SIZE (IN MM)
PD	PIVOT DOOR	2400 X 2700
PD1	PIVOT DOOR	2000 X 2700
GD	GLASS DOOR	2000 X 2400
D	DOUBLE SHUTTER DOOR	1800 X 2400
D1	SINGLE SHUTTER DOOR	1000 X 2400
D2	SINGLE SHUTTER DOOR	900 X 2400
D3	FLUSH DOOR	800 X 2100
D4	GUEST ROOM DOOR	1000 X 2100
D5	PANEL DOOR	900 X 2100
D6	PANEL DOOR	1200 X 2100
KD	KITCHEN DOOR	1800 X 2400
KD1	KITCHEN DOOR	1100 X 2400
W1	WINDOW	3000 X 1800
V1	VENTILATOR	750 X 750

GL	GLAZING
SLD	SERVICE LIFT DOOR OPENING
GLD	GUEST LIFT DOOR OPENING

NOTE: GLAZING (GL) DOES NOT REQUIRE SUN SHADING

SCALE : 1:100
DATE : 13 SEP 2023
NOTE: ALL DIMENSIONS AREA IN METRE

NOTE

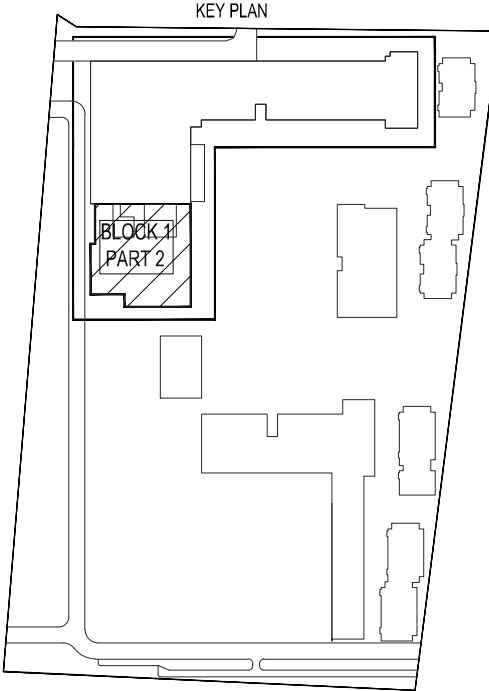

SHEET TITLE:
BLOCK 1 : RECEPTION, REST., GYM, SPA
GROUND FLOOR PLAN [PART 2] . ELEVATION E1

OWNER APPLICANT :

For KE HOUSING PRIVATE LIMITED
Director

STRUCTURAL ENGINEER :


DESIGN CONSULTANT:
DesignTree Service Consultants Pvt Ltd
Consulting Engineers
S. S. Srinivasan
Registration No. SEE / CL / 19 / 001 / 008
Structural Engineer Grade - I (SEI)

ARCHITECT :


FHD
S. Dhanasekaran
Regd. Architect (C.A. / 2003 / 31131)

NOTE: EXPANSION JOINTS PROVIDED AS PER IS 4610 CLAUSE
27.1, 27.2, WHEREVER LENGTH OF BUILDING EXCEEDS 40M
TEMPERATURE STRESSES WILL BE CONSIDERED IN ANALYSIS


CONTINUED FROM PREVIOUS SHEET

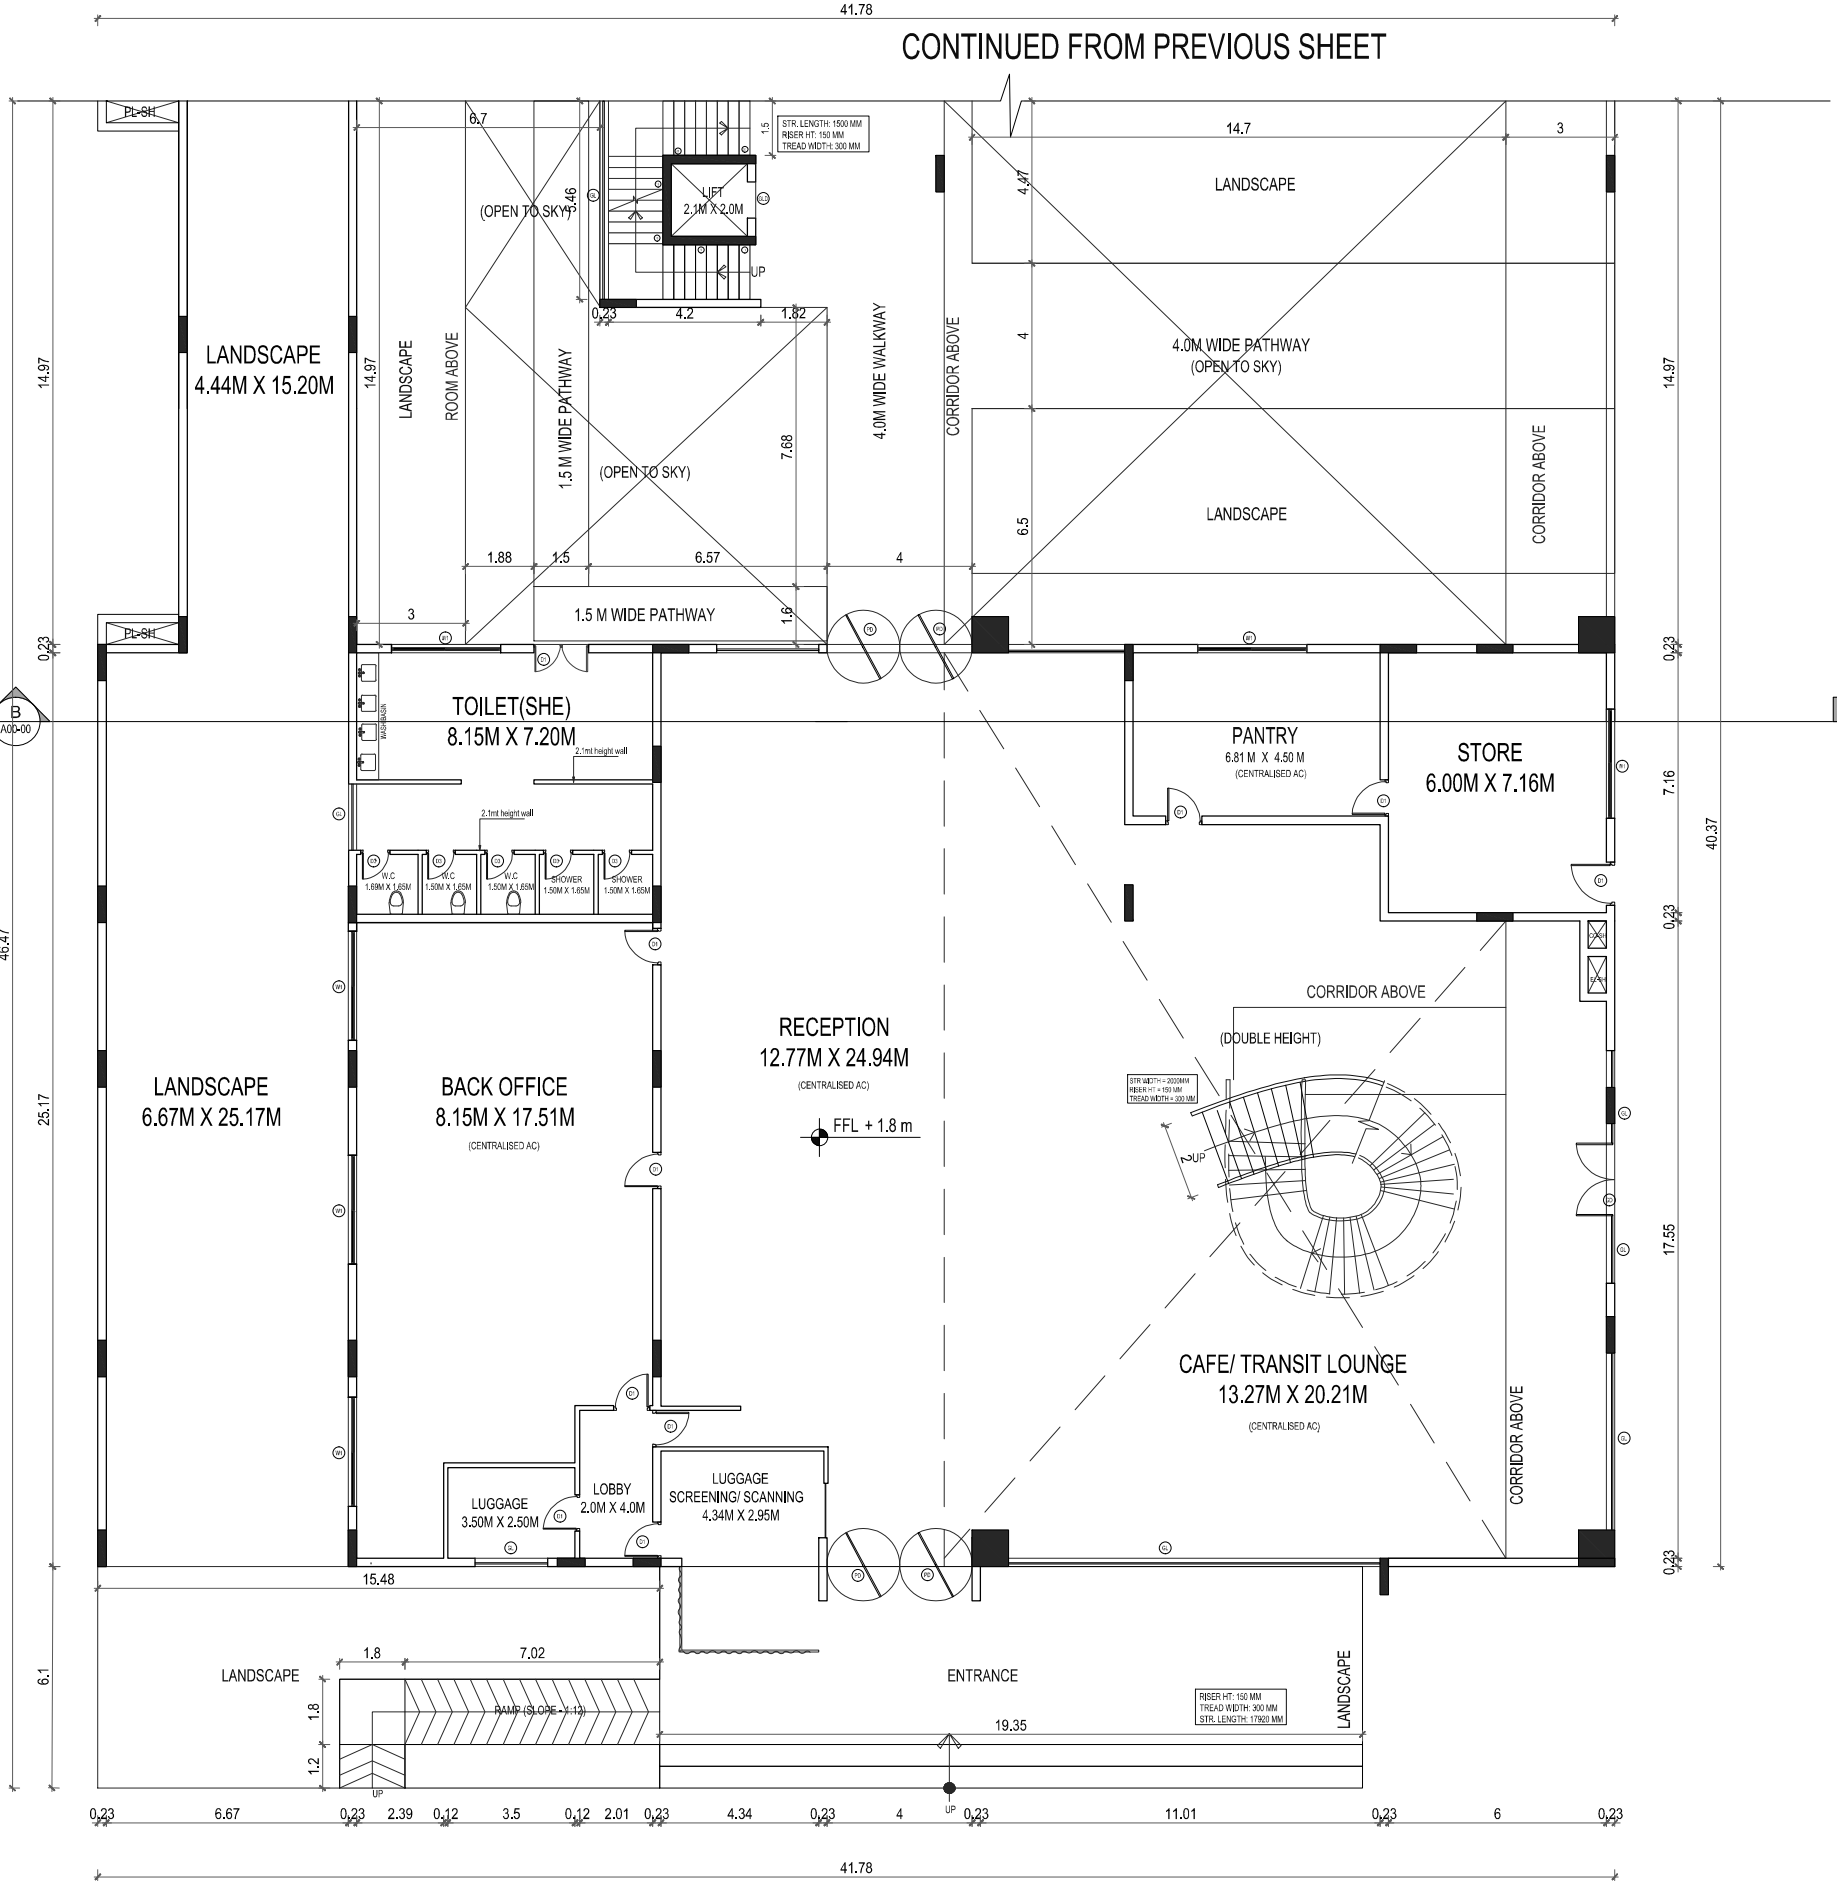

BLOCK - 1 GROUND FLOOR PLAN [PART 2]

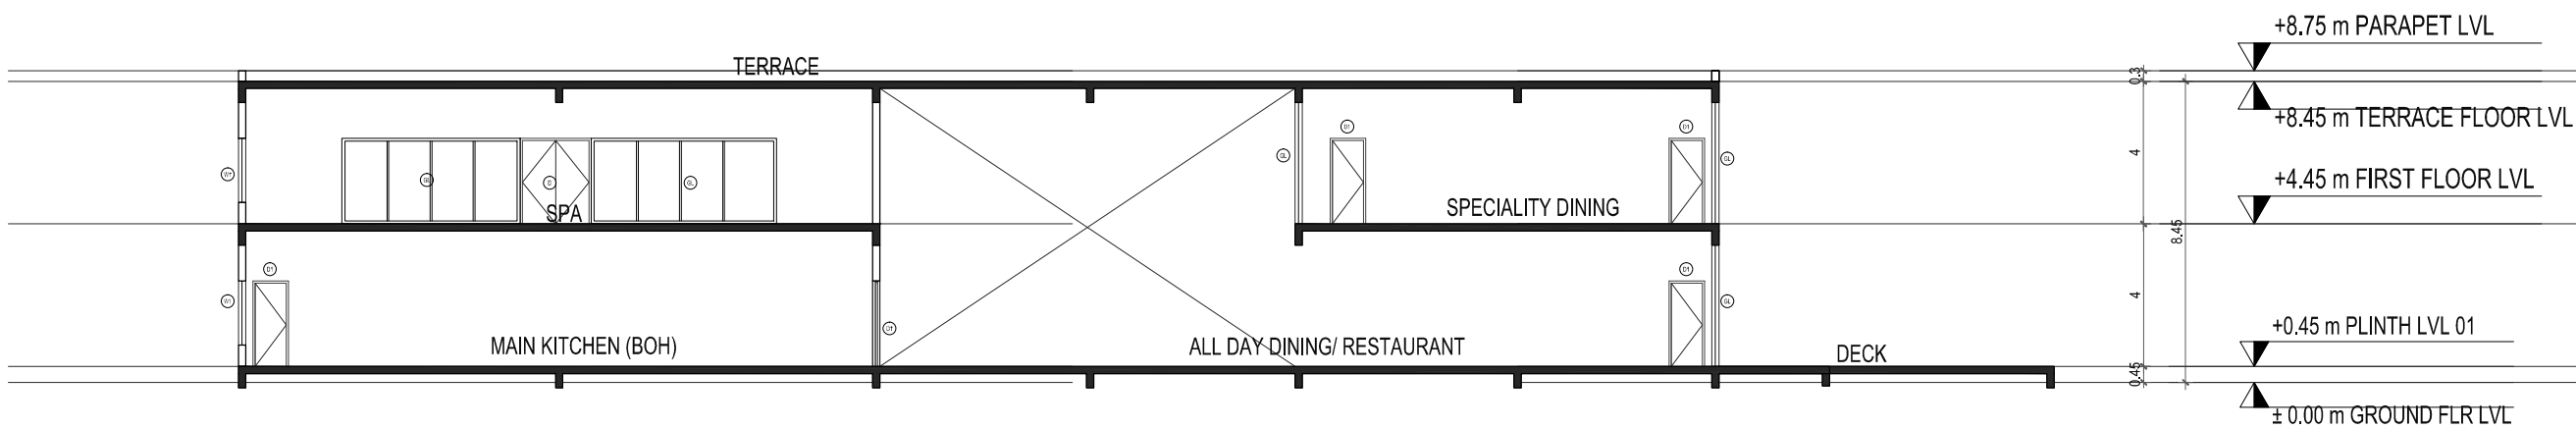

SECTION AA'

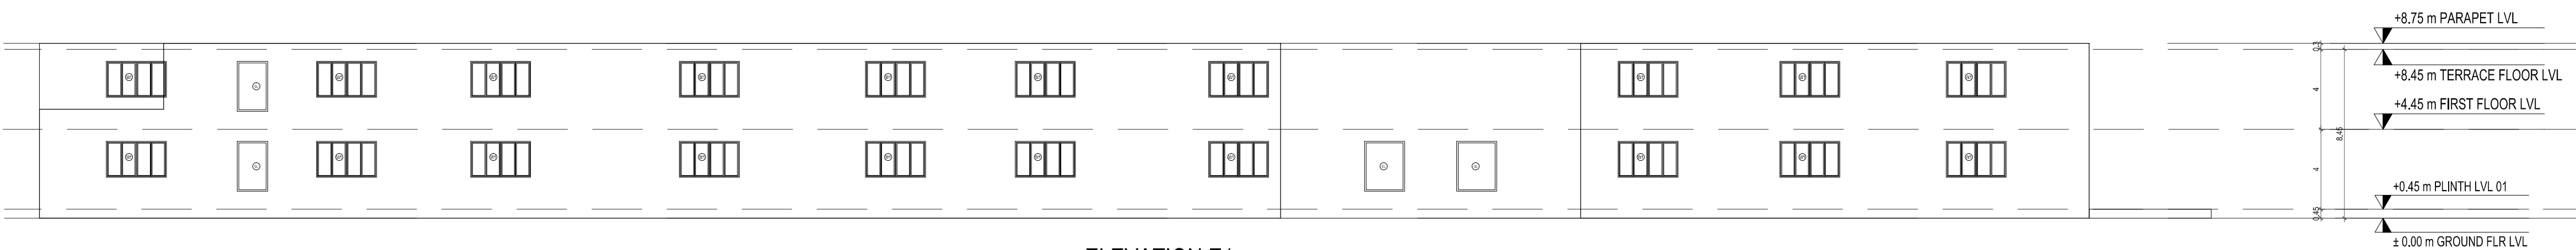

ELEVATION E1


PLAN SHOWING PROPOSED SPA AND RESORT BUILDING
AT SURVEY NOS: 125/1A3A, KOKILAMEDU VILLAGE,
PREVIOUSLY CHENGLEPUT TALUK , NOW
THIRUKAZHUKUNDRAM TALUK, CHENGLEPUT DISTRICT,
TAMILNADU.

TYPE	DESCRIPTION	SIZE (IN MM)
PD	PIVOT DOOR	2400 X 2700
PD1	PIVOT DOOR	2000 X 2700
GD	GLASS DOOR	2000 X 2400
D	DOUBLE SHUTTER DOOR	1800 X 2400
D1	SINGLE SHUTTER DOOR	1000 X 2400
D2	SINGLE SHUTTER DOOR	900 X 2400
D3	FLUSH DOOR	800 X 2100
D4	GUEST ROOM DOOR	1000 X 2100
D5	PANEL DOOR	900 X 2100
D6	PANEL DOOR	1200 X 2100
KD	KITCHEN DOOR	1800 X 2400
KD1	KITCHEN DOOR	1100 X 2400
W1	WINDOW	3000 X 1800
V1	VENTILATOR	750 X 750

GL	GLAZING
SLD	SERVICE LIFT DOOR OPENING
GLD	GUEST LIFT DOOR OPENING

NOTE: GLAZING (GL) DOES NOT REQUIRE SUN SHADING

SCALE : 1:100
DATE : 13 SEP 2023
NOTE: ALL DIMENSIONS AREA IN METRE

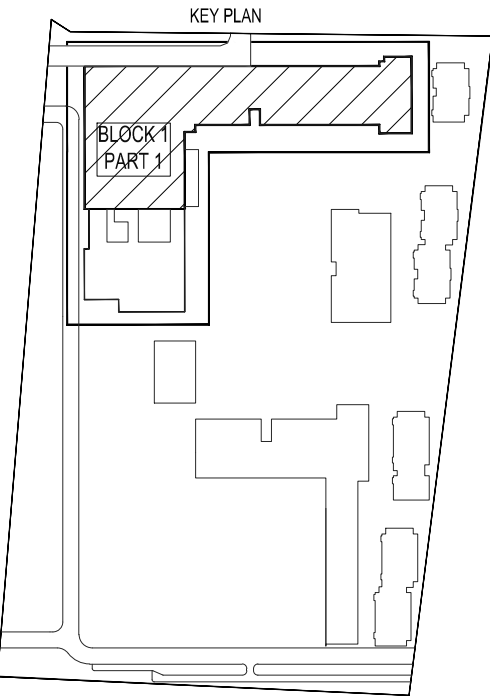

SHEET TITLE:
BLOCK 1 : RECEPTION, REST.,GYM, SPA
FIRST FLOOR PLAN [PART 1]

OWNER APPLICANT :

For KE HOUSING PRIVATE LIMITED
Director


STRUCTURAL ENGINEER :

DESIGN CONSULTANT:
DesignTree Service Consultants Pvt Ltd
Consulting Engineers
S. Arun Kumar
Registration No. SEE / CL / 19 / 05 / 008
Structural Engineer Grade - I (SE)

ARCHITECT :

FHD
S. Dharmadharan
Regd. Architect (C.A. / 2003 / 31131)


NOTE: EXPANSION JOINTS PROVIDED AS PER I.E. CLAUSE
27.1, 27.2, WHEREVER LENGTH OF BUILDING EXCEEDS 40M
TEMPERATURE STRESSES WILL BE CONSIDERED IN ANALYSIS

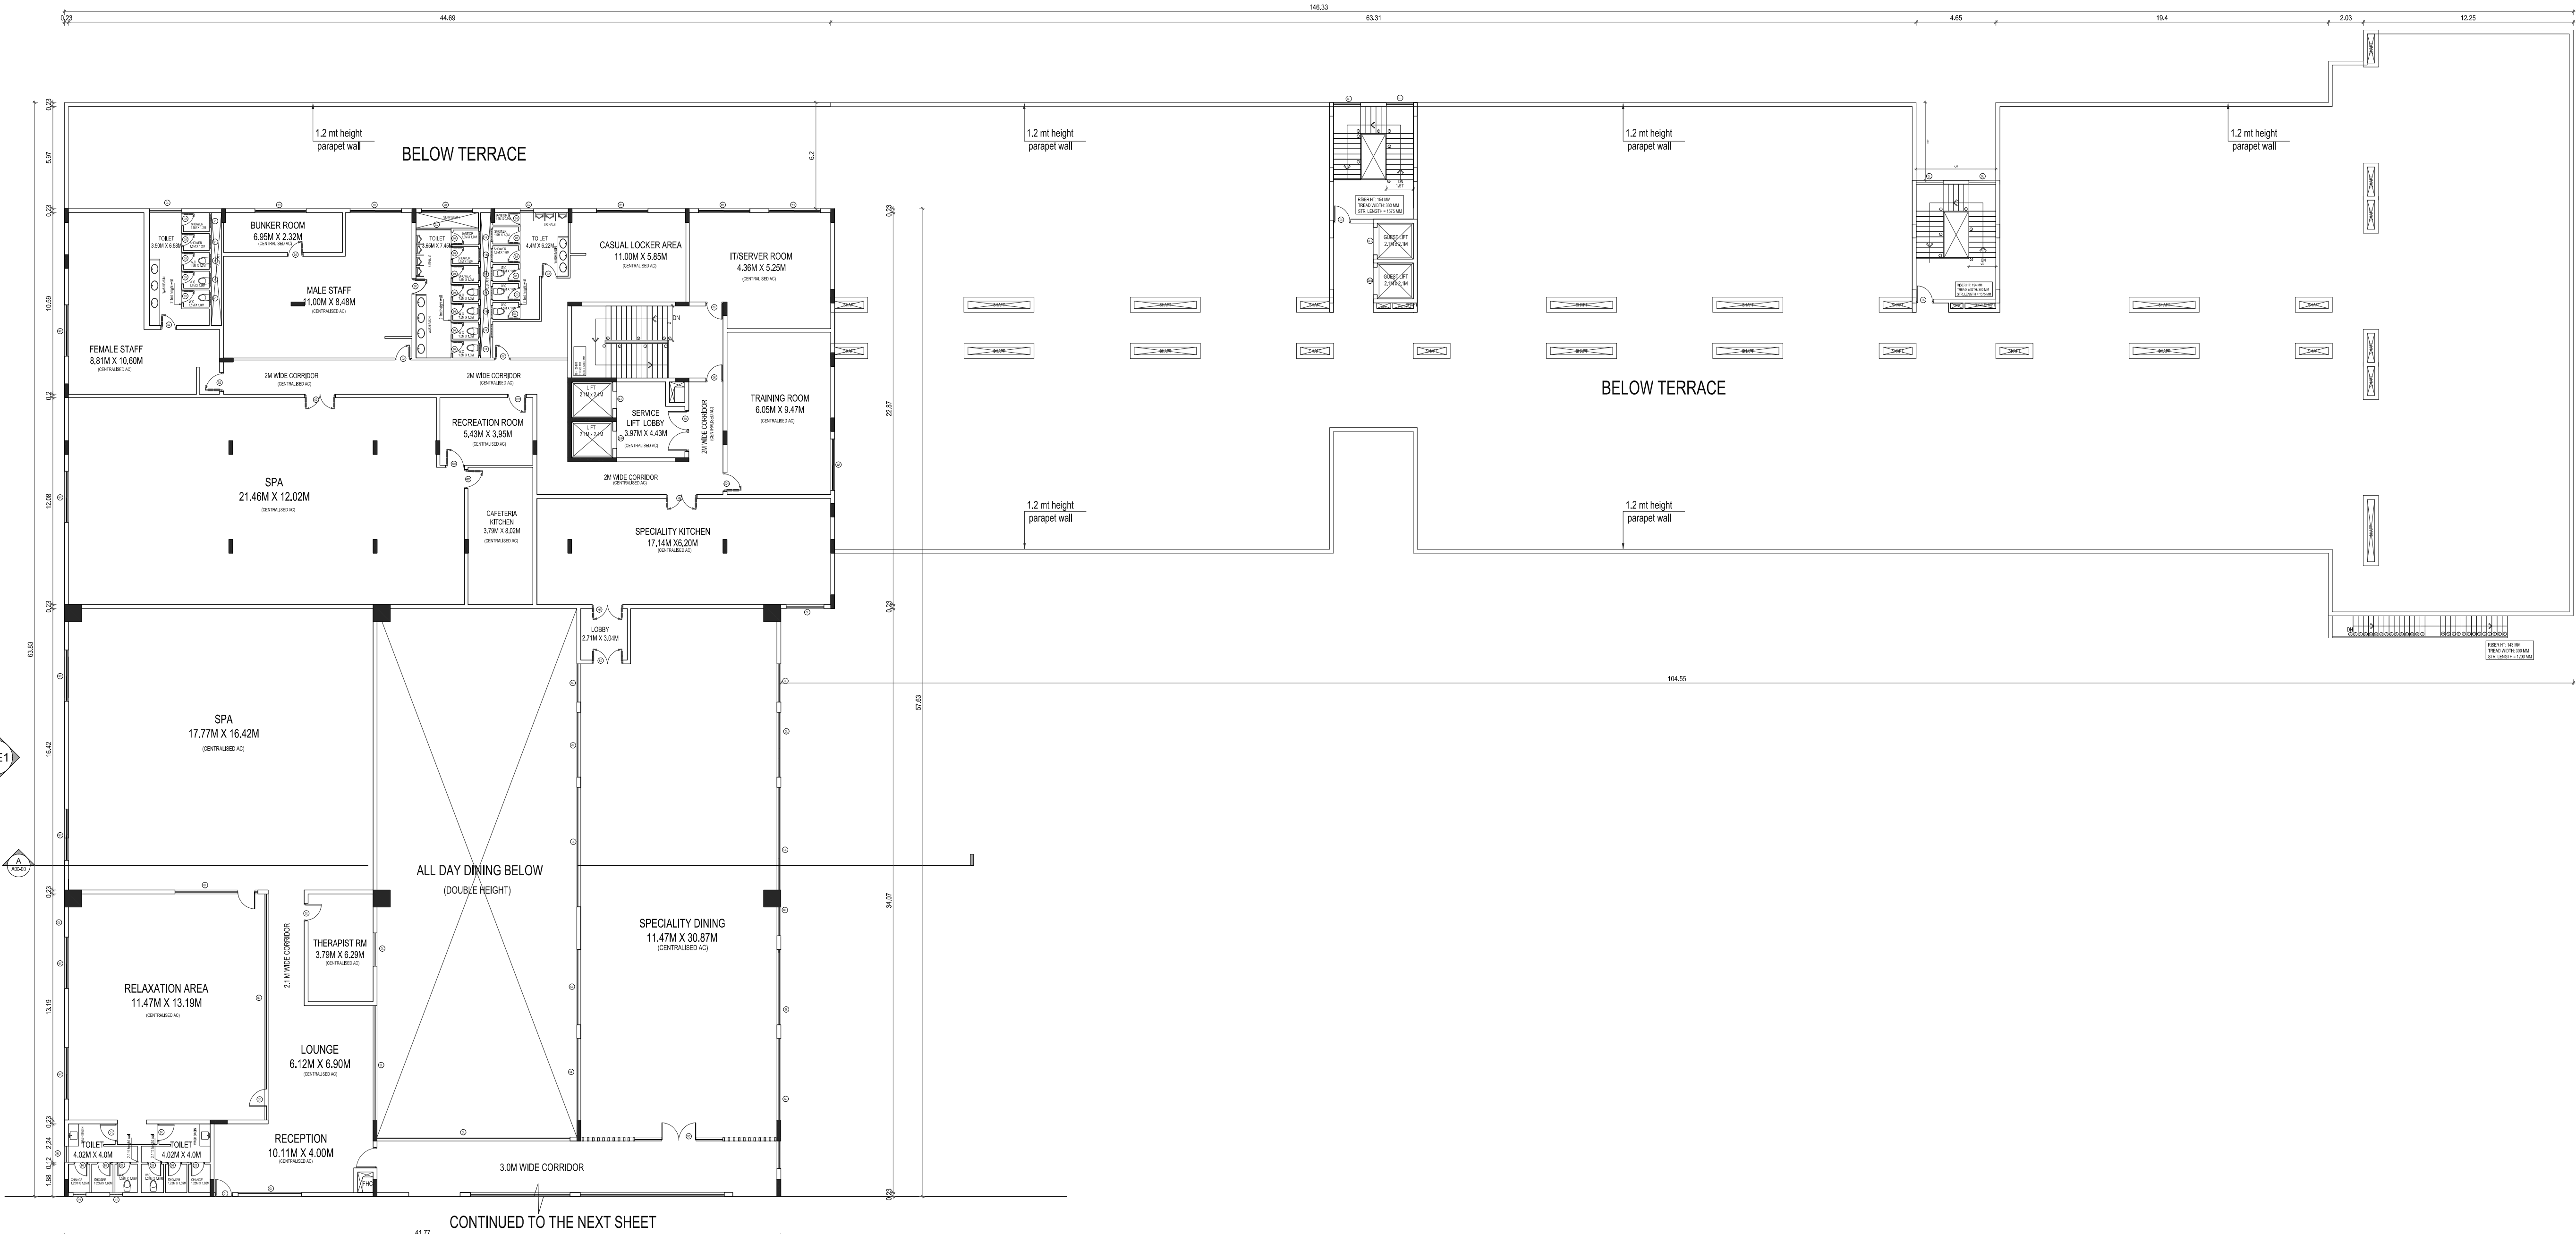

BLOCK - 1 FIRST FLOOR PLAN I PART 1 I

PLAN SHOWING PROPOSED SPA AND RESORT BUILDING
AT SURVEY NOS: 125/1A3A, KOKILAMEDU VILLAGE,
PREVIOUSLY CHENGLEPUT TALUK , NOW
THIRUKAZHUKUNDRAM TALUK, CHENGLEPUT DISTRICT,
TAMILNADU.

GL	GLAZING
SLD	SERVICE LIFT DOOR OPENING
GLD	GUEST LIFT DOOR OPENING

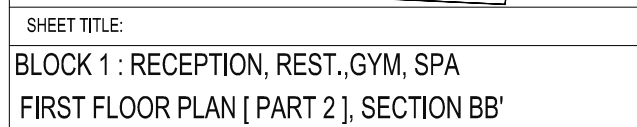

For KE HOUSING PRIVATE LIMITED

SMART CONSULTANTS

DesignTree Service Consultants Pvt Ltd
Consulting Engineers

 **esigntree**
Service Consultants Pvt Ltd

11-11, International
Trade Mart, 4th Floor, Phase
I, Sakinaka, Sakinaka, M-33
T: +91 81 71001001
www.designtreeconsultants.com
Bangalore • Chennai • Hyderabad

Arum Karath

N. Arun Karath
Registration No. SE / Gr. I / 19 / 05 / 008
11-11 Sakinaka, Sakinaka, T. HSR,


FHD | INC. IN CA
 18 Comstock Ave., 2nd
 Floor, San Francisco, CA 94105
 Tel: 415.774.2277
 Fax: 415.774.2278
 www.fhdgroup.com


S. Dharmotharan
 Regd. Architect (CA / 2003 / 31131)


S. Dhamotharan
Regd. Architect (CA / 2003 / 31131)



NOTE: EXPANSION JOINTS PROVIDED AS PER IS 456, CLAUSE 27.1, 27.2, WHEREVER LENGTH OF BUILDING EXCEEDS 45M. TEMPERATURE STRESSES WILL BE CONSIDERED IN ANALYSIS.

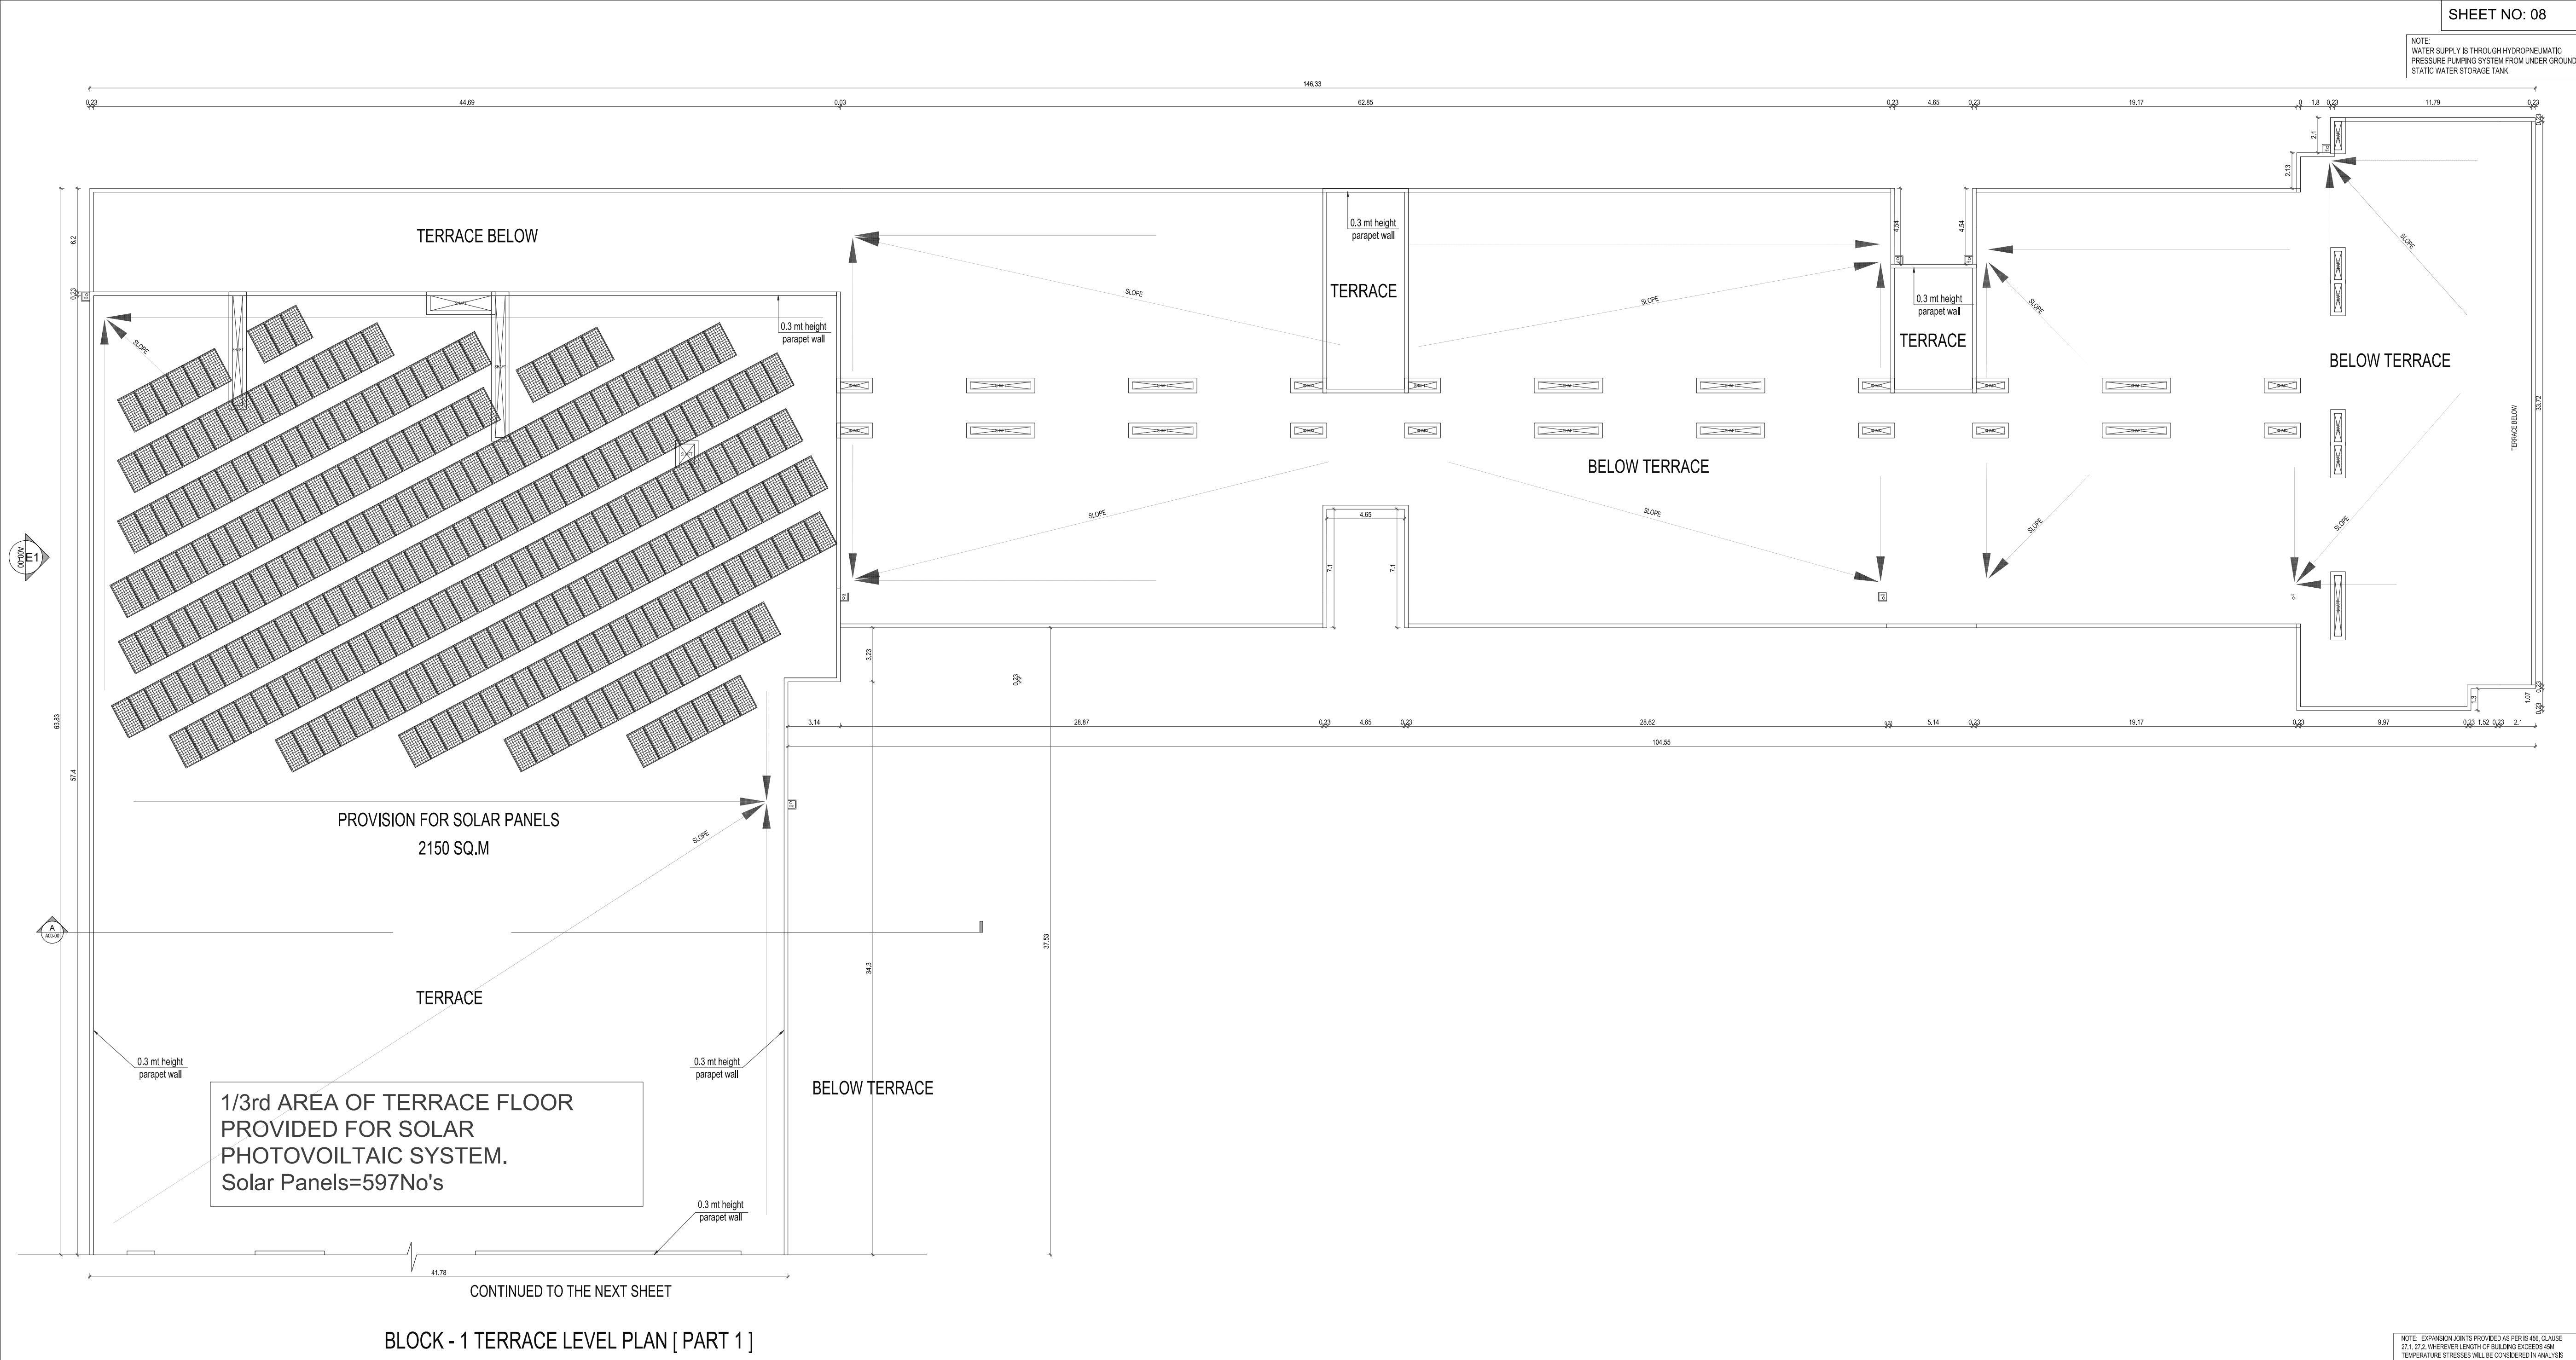

SHEET NO: 08

NOTE: WATER SUPPLY IS THROUGH HYDRO-PNEUMATIC PRESSURE PUMPING SYSTEM FROM UNDER GROUND STATIC WATER STORAGE TANK

PLAN SHOWING PROPOSED SPA AND RESORT BUILDING AT SURVEY NOS: 125/1A3A, KOKILAMEDU VILLAGE, PREVIOUSLY CHENGLEPUT TALUK, NOW THIRUKAZHUKUNDRAM TALUK, CHENGLEPUT DISTRICT, TAMILNADU.

TYPE	DESCRIPTION	SIZE (IN MM)
PD	PIVOT DOOR	2400 X 2700
PD1	PIVOT DOOR	2000 X 2700
GD	GLASS DOOR	2000 X 2400
D	DOUBLE SHUTTER DOOR	1800 X 2400
D1	SINGLE SHUTTER DOOR	1000 X 2400
D2	SINGLE SHUTTER DOOR	900 X 2400
D3	FLUSH DOOR	800 X 2100
D4	GUEST ROOM DOOR	1000 X 2100
D5	PANEL DOOR	900 X 2100
D6	PANEL DOOR	1200 X 2100
KD	KITCHEN DOOR	1800 X 2400
KD1	KITCHEN DOOR	1100 X 2400
W1	WINDOW	3000 X 1800
V1	VENTILATOR	750 X 750

GL GLAZING
SLD SERVICE LIFT DOOR OPENING
GLD GUEST LIFT DOOR OPENING


NOTE: GLAZING (GL) DOES NOT REQUIRE SUN SHADING

SCALE : 1:100

DATE : 13 SEP 2023

NOTE: ALL DIMENSIONS AREA IN METRE

NOTE

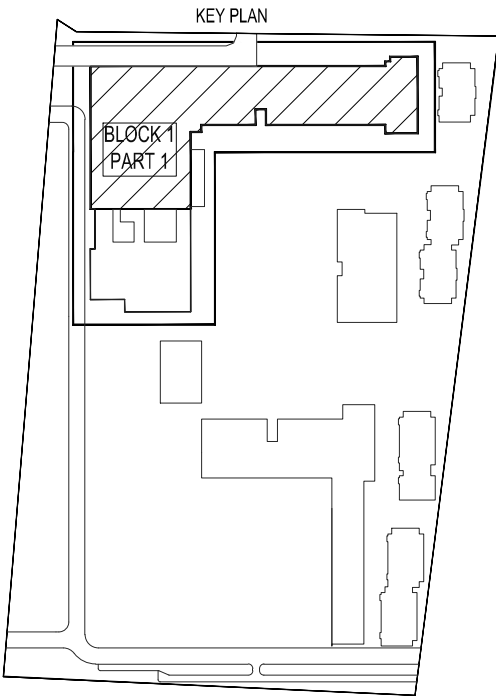

KEY PLAN

BLOCK 1 : RECEPTION, REST., GYM, SPA
TERRACE FLOOR PLAN [PART 1]

OWNER APPLICANT :

For KE HOUSING PRIVATE LIMITED
Director


STRUCTURAL ENGINEER :

DesignTree Service Consultants Pvt Ltd
Consulting Engineers
S. Arun Kumar
Registration No. SE / CL / 19 / 05 / 008
Structural Engineer Grade - I (SE)

ARCHITECT :

FHD
S. Dharmotharan
Regd. Architect (CA / 2003 / 31131)

NOTE: EXPANSION JOINTS PROVIDED AS PER IS 4610 CLAUSE 27.1, 27.2, WHEREVER LENGTH OF BUILDING EXCEEDS 40M. TEMPERATURE STRESSES WILL BE CONSIDERED IN ANALYSIS.

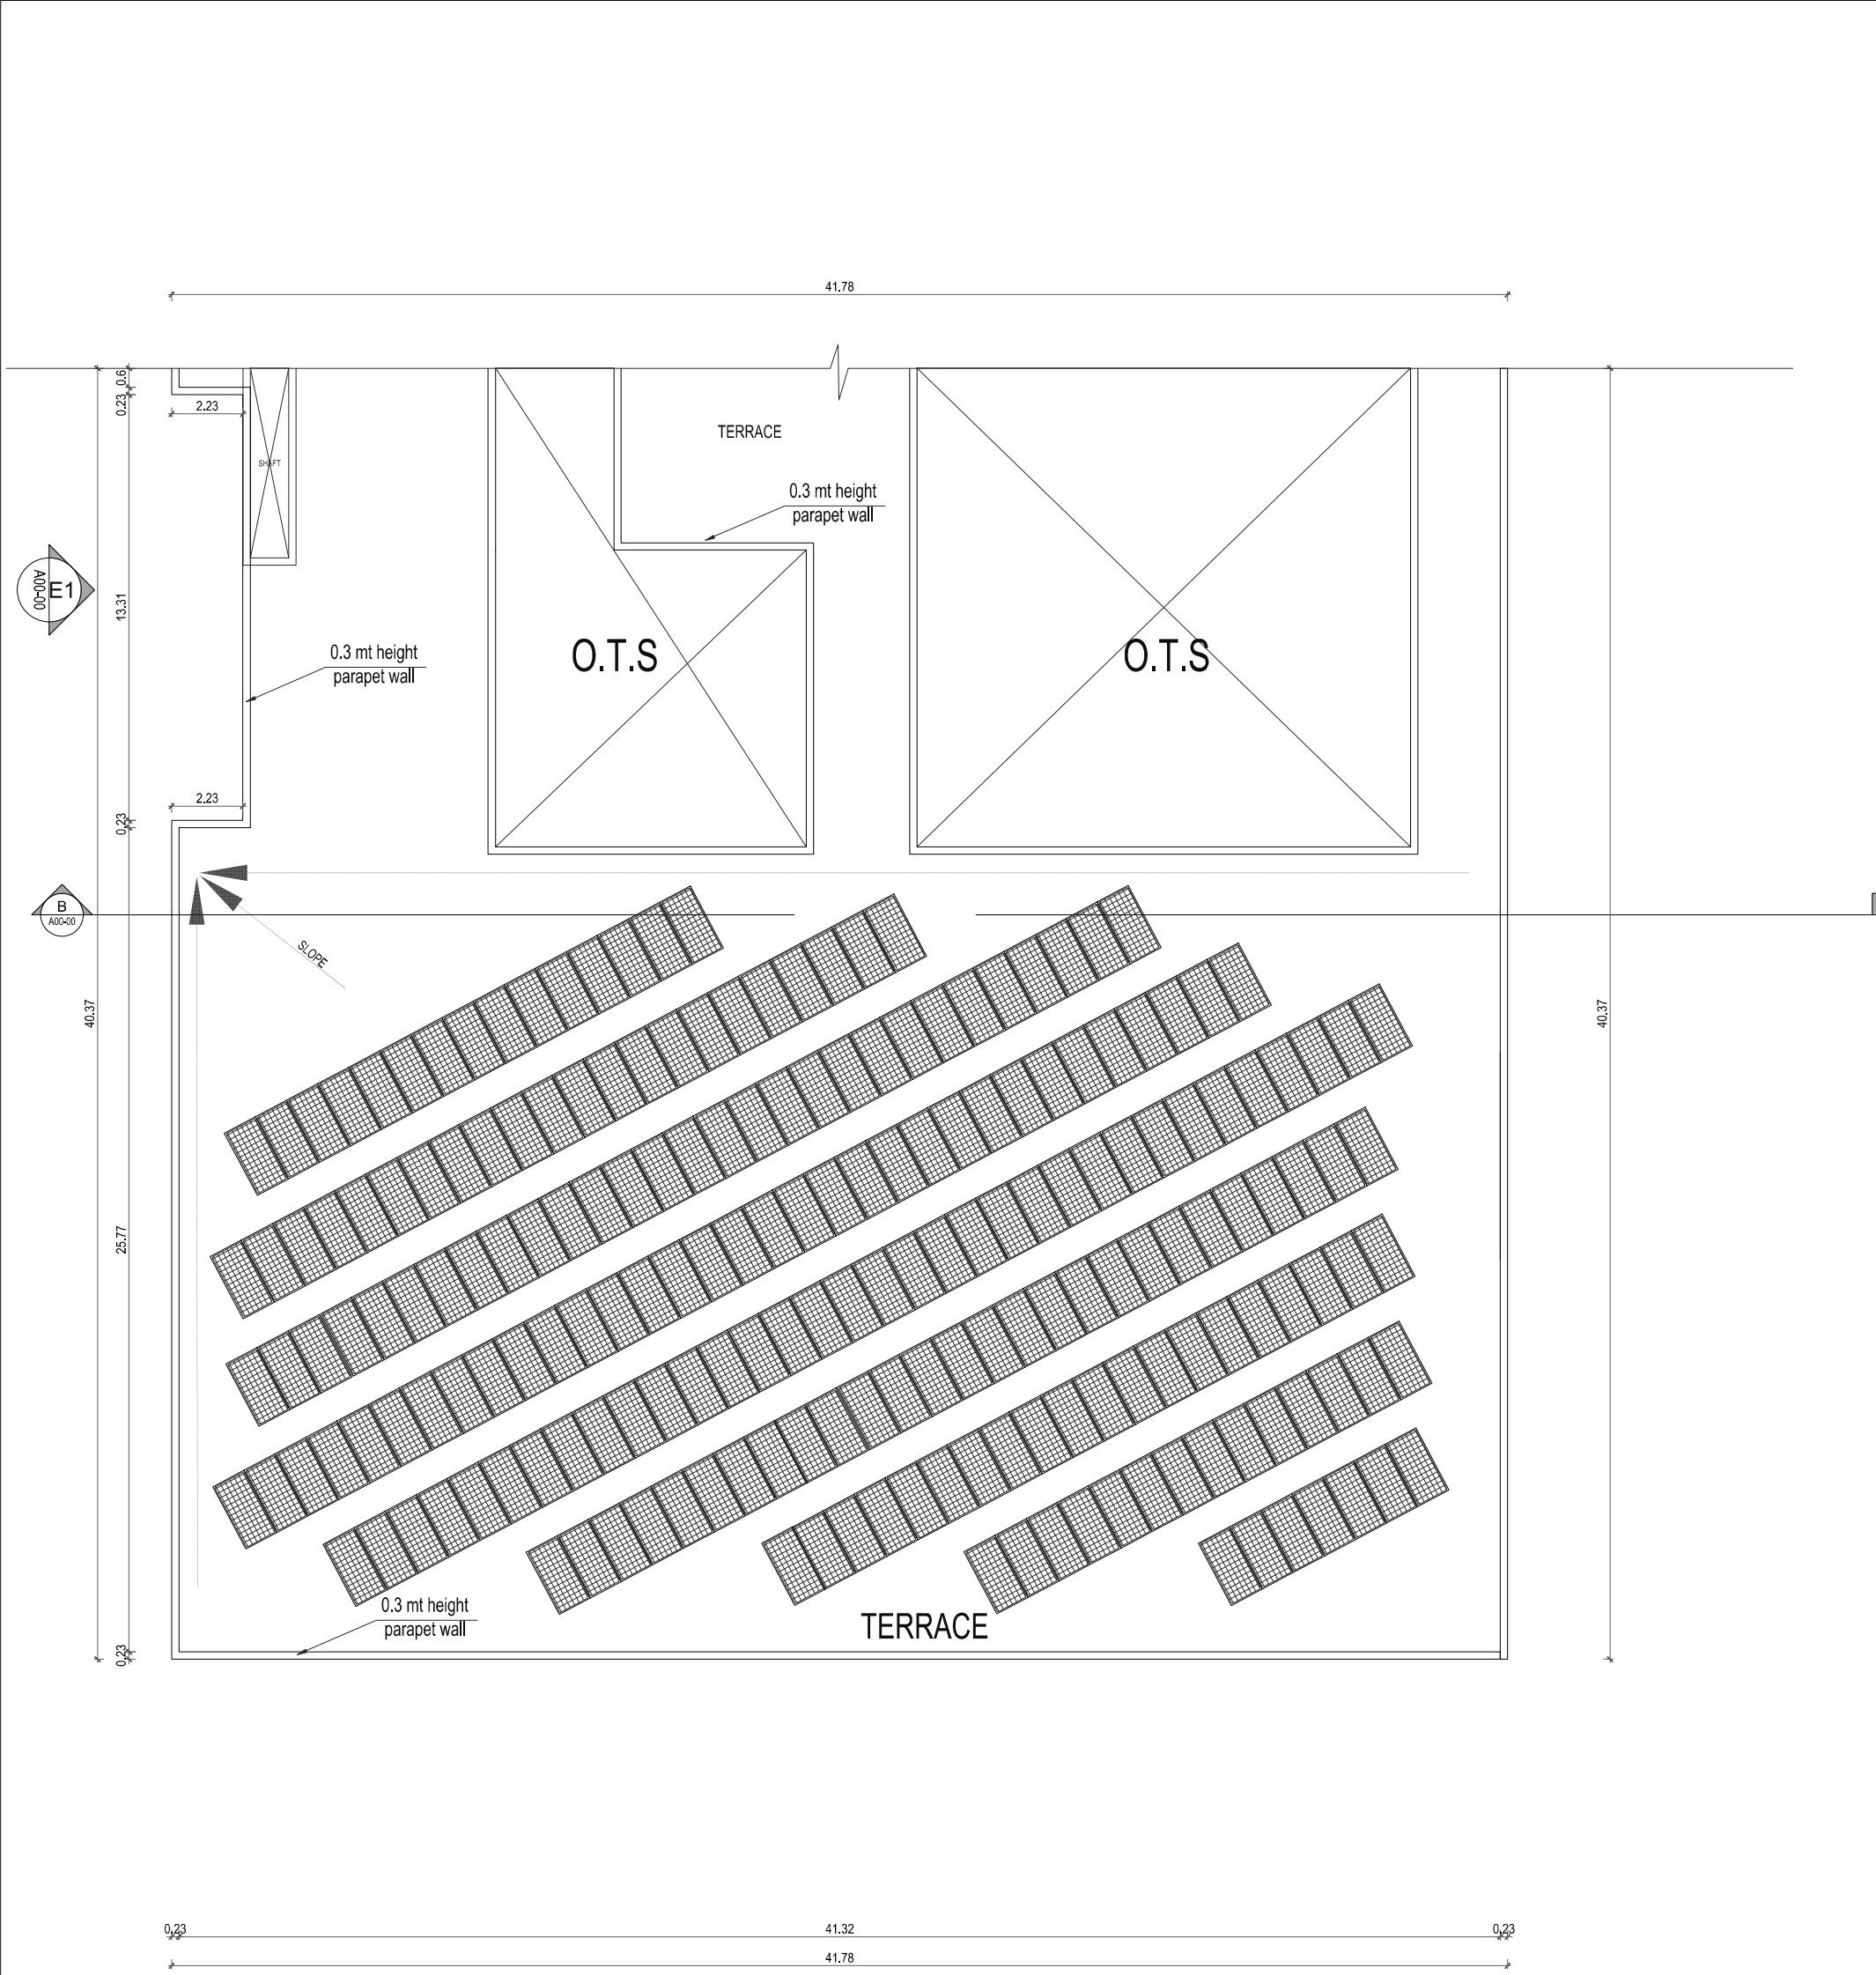

BLOCK - 1 TERRACE LEVEL PLAN [PART 2]

SHEET NO: 09

NOTE:
WATER SUPPLY IS THROUGH HYDRO-PNEUMATIC
PRESSURE PUMPING SYSTEM FROM UNDER GROUND
STATIC WATER STORAGE TANK

PLAN SHOWING PROPOSED SPA AND RESORT BUILDING
AT SURVEY NOS: 125/1A3A, KOKILAMEDU VILLAGE,
PREVIOUSLY CHENGLEPUT TALUK , NOW
THIRUKAZHUKUNDRAM TALUK, CHENGLEPUT DISTRICT,
TAMILNADU.


TYPE	DESCRIPTION	SIZE (IN MM)
PD	PIVOT DOOR	2400 X 2700
PD1	PIVOT DOOR	2000 X 2700
GD	GLASS DOOR	2000 X 2400
D	DOUBLE SHUTTER DOOR	1800 X 2400
D1	SINGLE SHUTTER DOOR	1000 X 2400
D2	SINGLE SHUTTER DOOR	900 X 2400
D3	FLUSH DOOR	800 X 2100
D4	GUEST ROOM DOOR	1000 X 2100
D5	PANEL DOOR	900 X 2100
D6	PANEL DOOR	1200 X 2100
KD	KITCHEN DOOR	1800 X 2400
KD1	KITCHEN DOOR	1100 X 2400
W1	WINDOW	3000 X 1800
V1	VENTILATOR	750 X 750

GL	GLAZING
SLD	SERVICE LIFT DOOR OPENING
GLD	GUEST LIFT DOOR OPENING

NOTE: GLAZING (GL) DOES NOT REQUIRE SUN SHADING

SCALE : 1:100
DATE : 13 SEP 2023
NOTE: ALL DIMENSIONS AREA IN METRE

NOTE

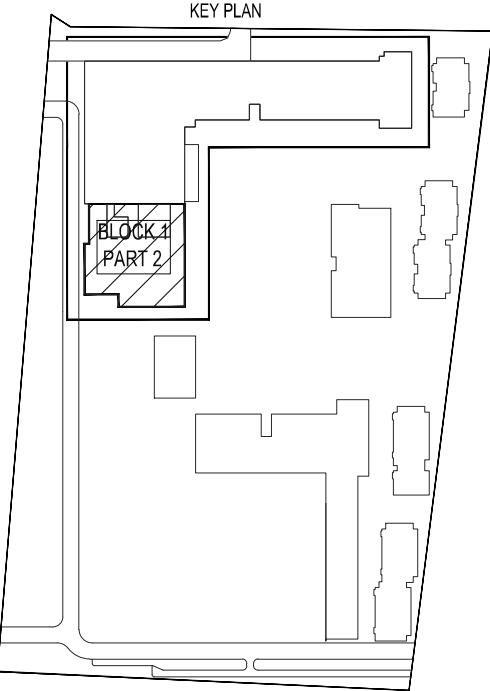


SHEET TITLE:
BLOCK 1 : RECEPTION, REST.,GYM, SPA
TERRACE FLOOR PLAN [PART 2]

OWNER/APPLICANT :



STRUCTURAL ENGINEER :

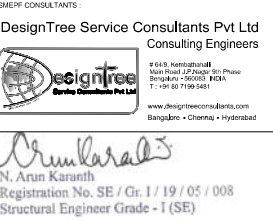

ARCHITECT :



NOTE: EXPANSION JOINTS PROVIDED AS PER IS 456 CLAUSE 27.1, 27.2, WHEREVER LENGTH OF BUILDING EXCEEDS 40M
TEMPERATURE STRESSES WILL BE CONSIDERED IN ANALYSIS


PLAN SHOWING PROPOSED SPA AND RESORT BUILDING AT
SURVEY NOS: 125/1A3A, KOKILAMEDU VILLAGE, PREVIOUSLY
CHENGLEPUT TALUK , NOW THIRUKAZHUKUNDRAM TALUK,
CHENGLEPUT DISTRICT, TAMILNADU.

TYPE	DESCRIPTION	SIZE (IN MM)
PD	PIVOT DOOR	2400 X 2700
PD1	PIVOT DOOR	2000 X 2700
GD	GLASS DOOR	2000 X 2400
D	DOUBLE SHUTTER DOOR	1800 X 2400
D1	SINGLE SHUTTER DOOR	1000 X 2400
D2	SINGLE SHUTTER DOOR	900 X 2400
D3	FLUSH DOOR	800 X 2100
D4	GUEST ROOM DOOR	1000 X 2100
D5	PANEL DOOR	900 X 2100
D6	PANEL DOOR	1200 X 2100
KD	KITCHEN DOOR	1800 X 2400
KD1	KITCHEN DOOR	1100 X 2400
W1	WINDOW	3000 X 1800
V1	VENTILATOR	750 X 750

GL	GLAZING
SLD	SERVICE LIFT DOOR OPENING
GLD	GUEST LIFT DOOR OPENING

NOTE: GLAZING (GL) DOES NOT REQUIRE SUN SHADING

SCALE : 1:100
DATE : 13 SEP 2023
NOTE : ALL DIMENSIONS AREA IN METRE

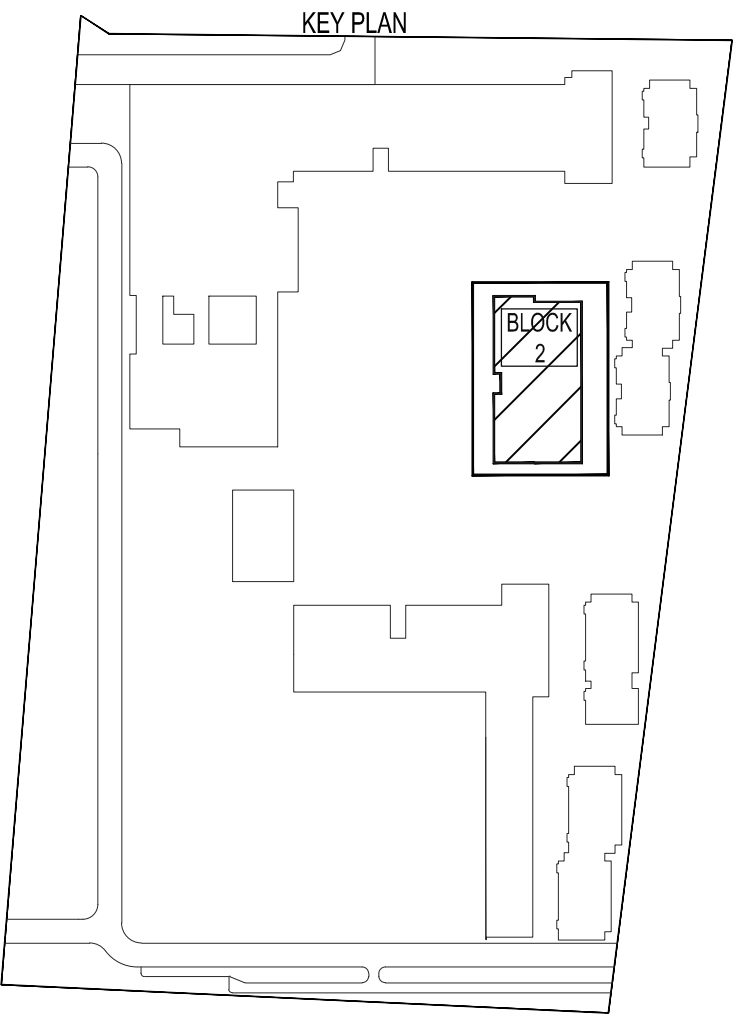

SHEET TITLE:

**BLOCK - 2 : TYPE 1 GUEST ROOM
GROUND FLOOR AND FIRST FLOOR PLANS**

OWNER/ APPLICANT :

For KE HOUSING PRIVATE LIMITED



STRUCTURAL ENGINEER :

DESIGN CONSULTANTS

DesignTree Service Consultants Pvt Ltd

Consulting Engineers




A E&S, Karnataka
Main Road, 1st Stage, 1st Phase
Bengaluru - 560025, INDIA
T : +91 96 878 8441
www.designtreconsultants.com
Bengaluru • Chennai • Hyderabad


N. Arun Karanth
N. Arun Karanth
Registration No. SE / Gr. I / 19 / 05 / 008
Structural Engineer Grade - I (SE)

ARCHITECT :

S. Dhamotharan
S. Dhamotharan
Regd. Architect (CA / 2003 / 31131)

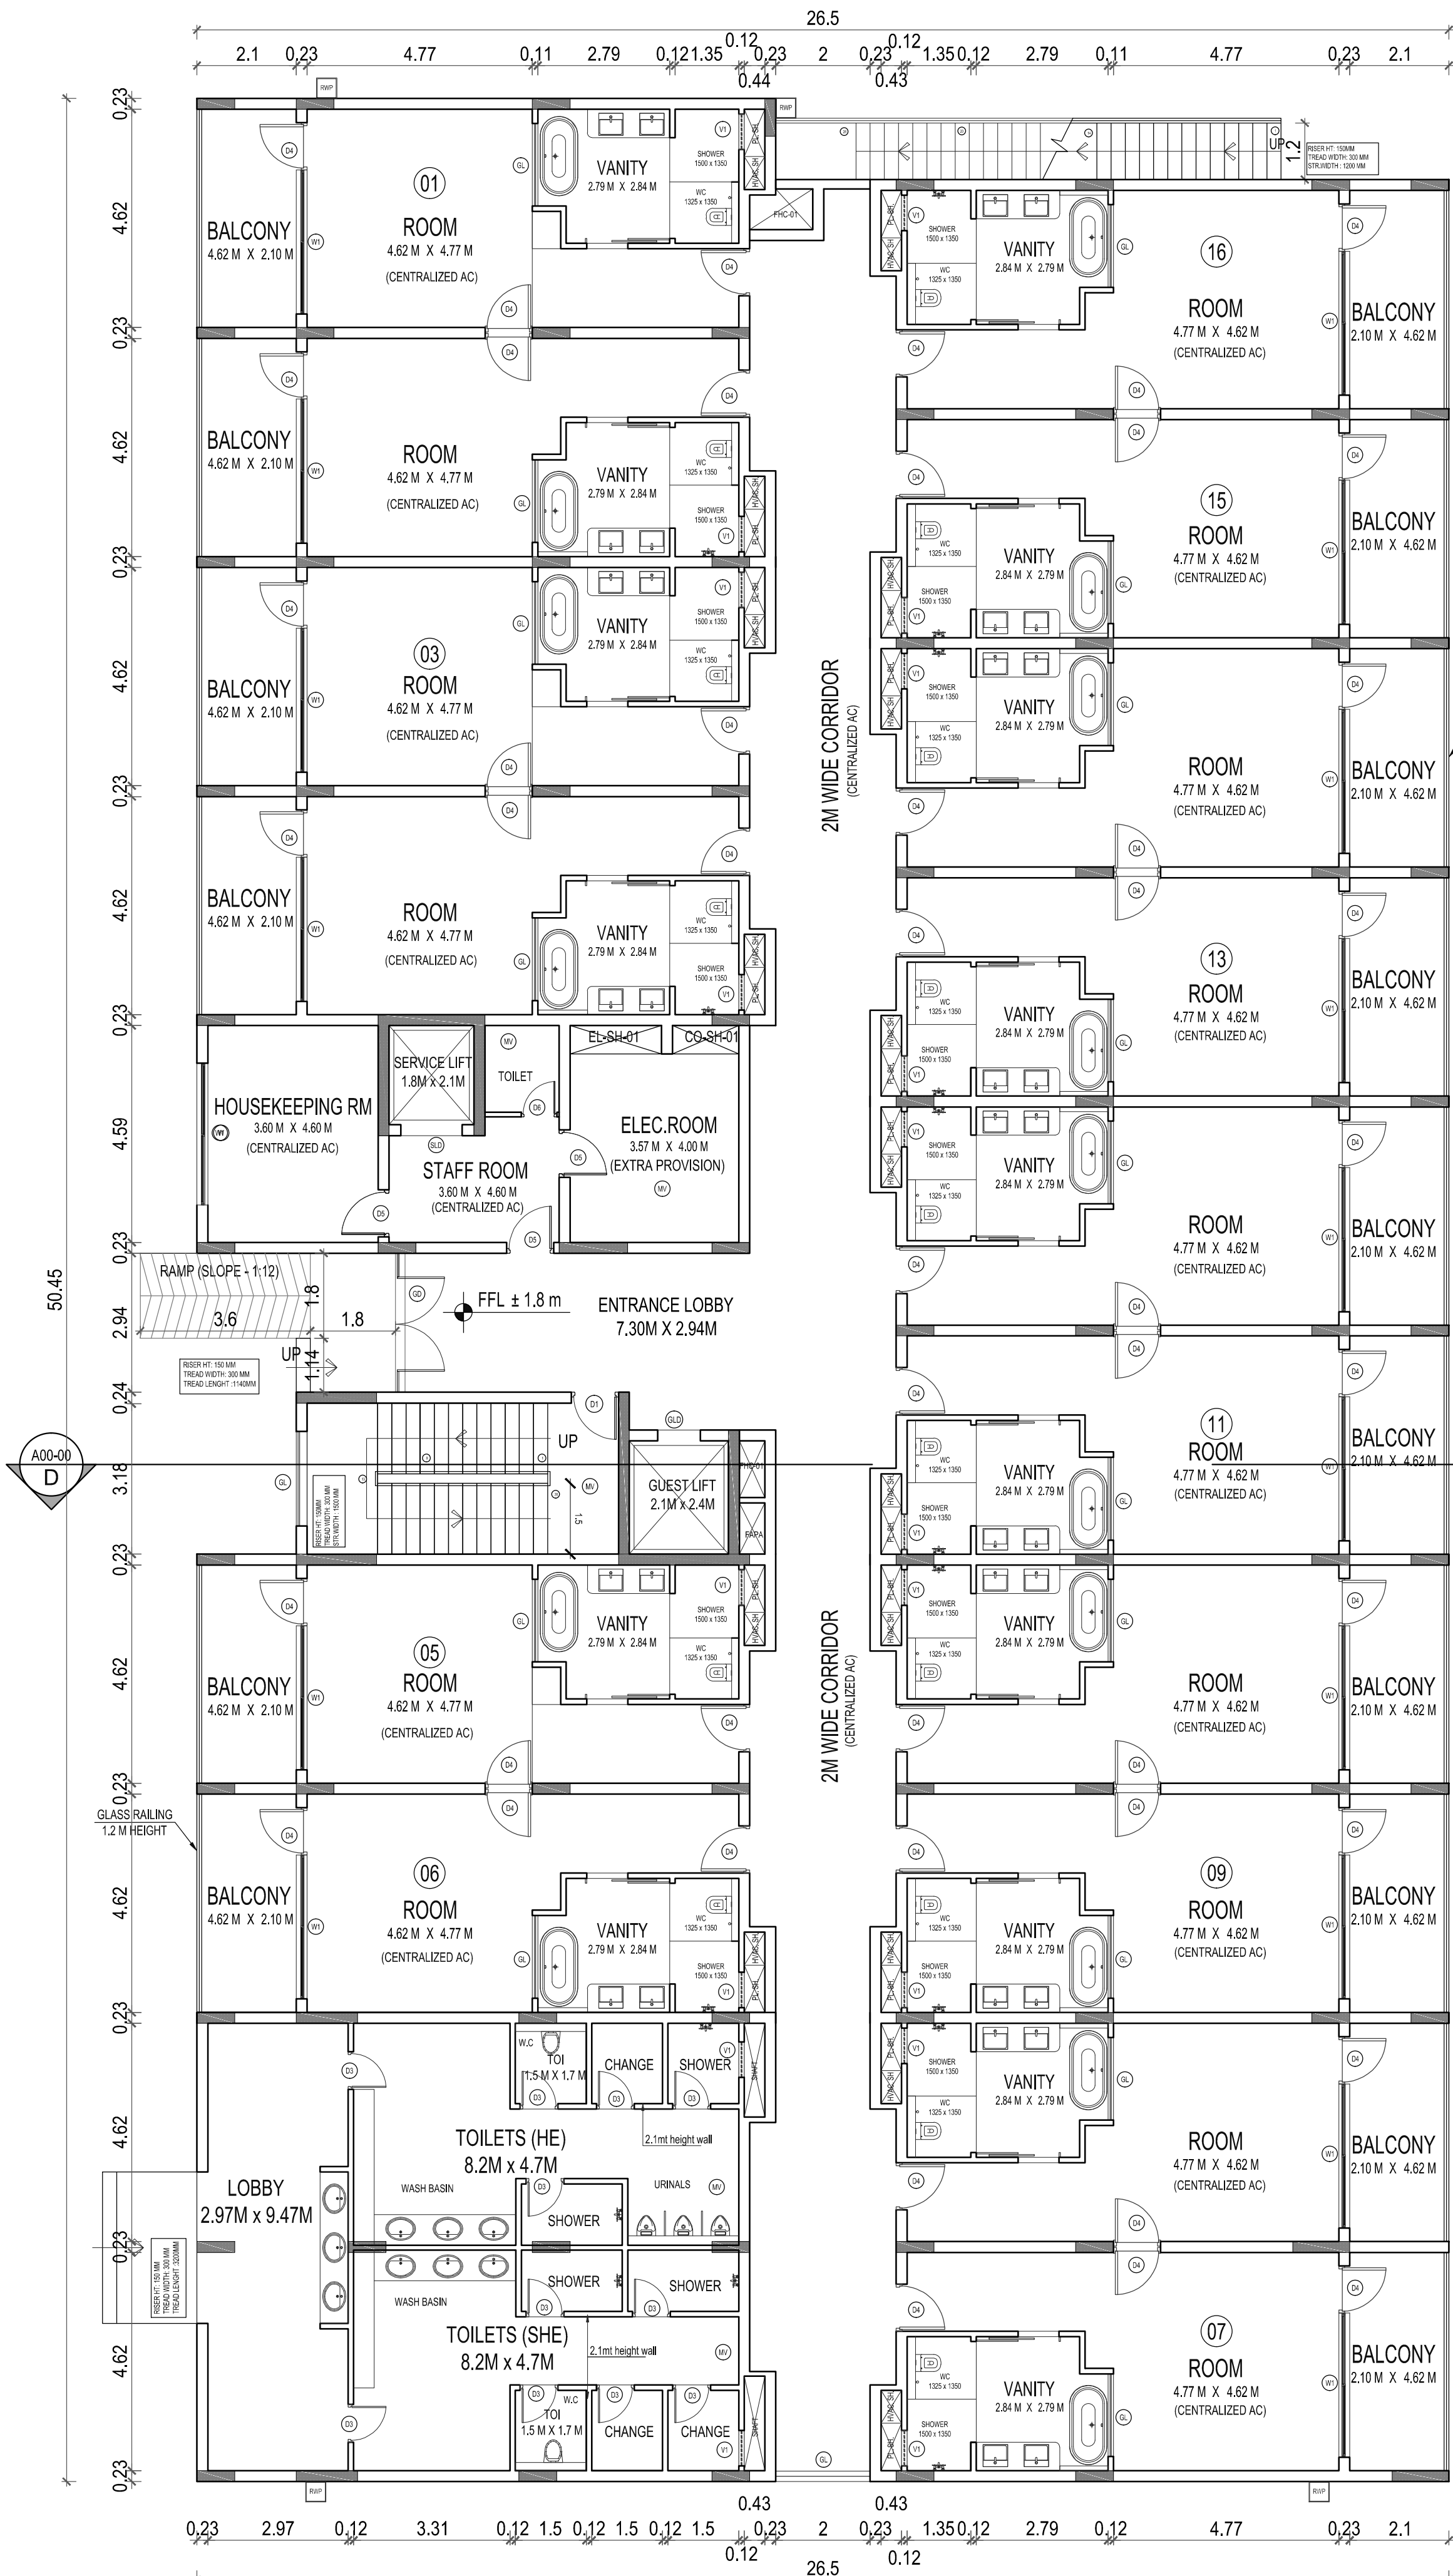

GROUND FLOOR PLAN

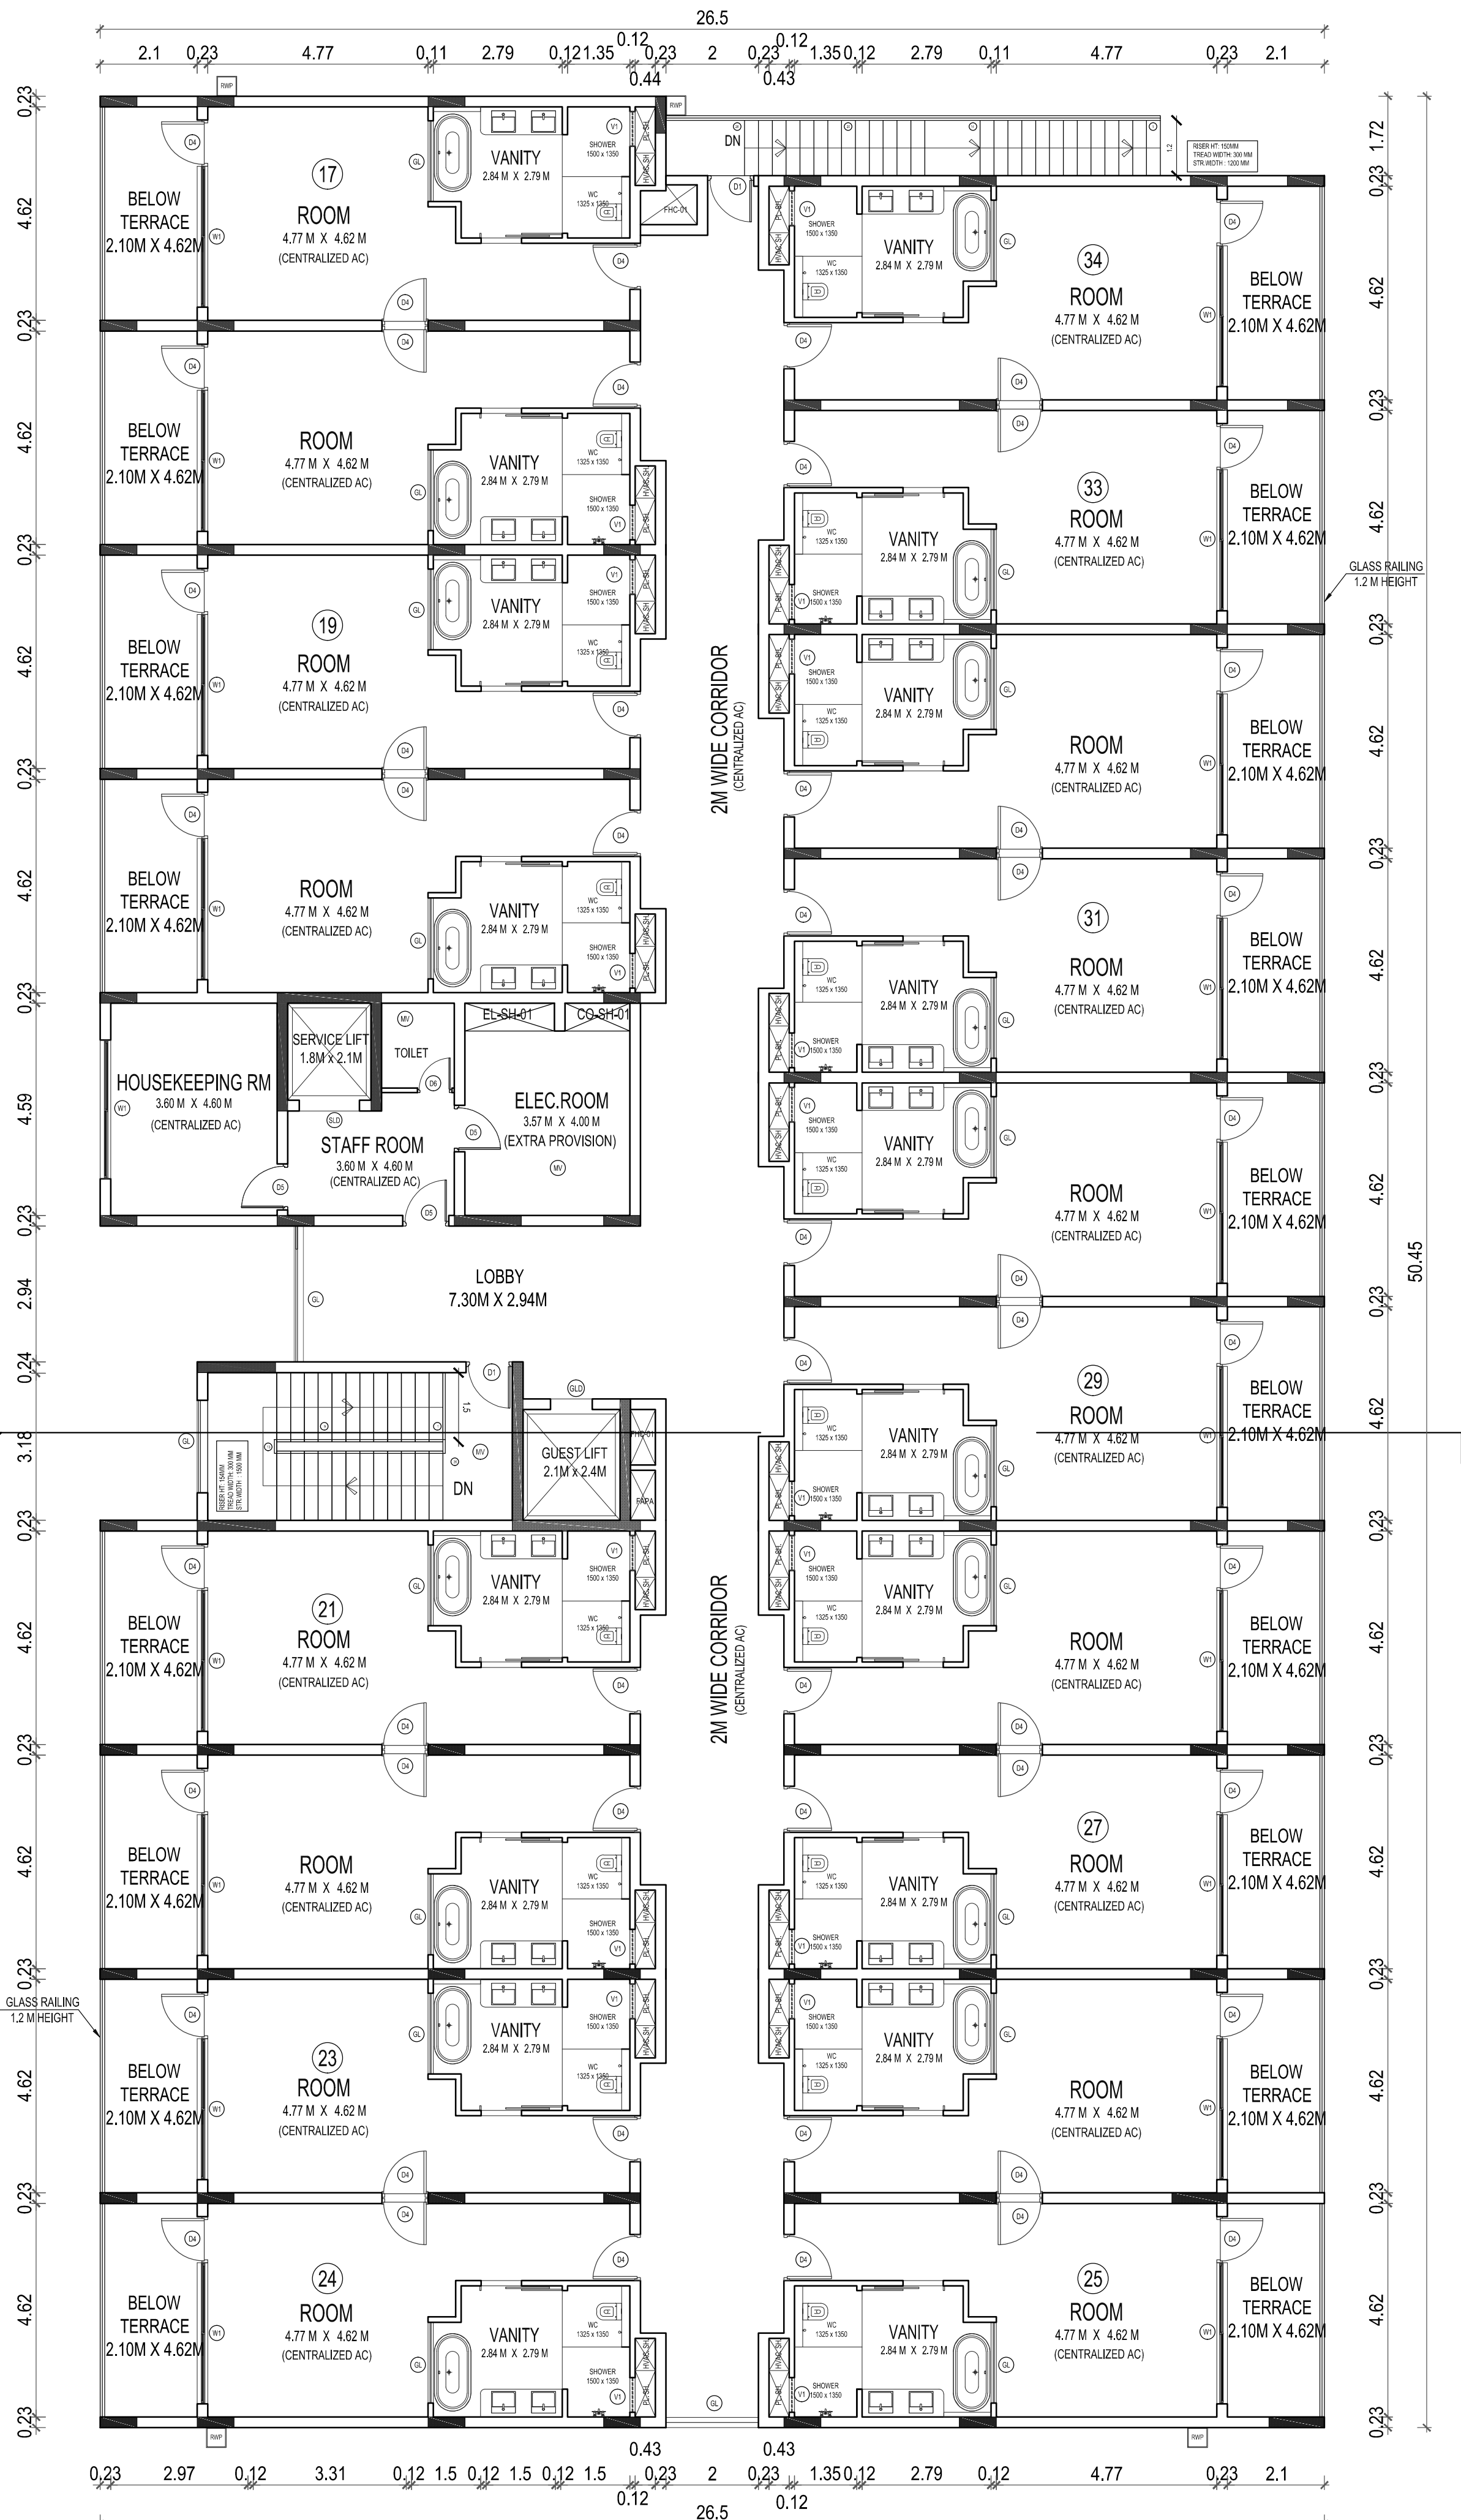

FIRST FLOOR PLAN


PLAN SHOWING PROPOSED SPA AND RESORT BUILDING AT
SURVEY NOS: 125/1A3A, KOKILAMEDU VILLAGE, PREVIOUSLY
CHENGLEPUT TALUK , NOW THIRUKAZHUKUNDRAM TALUK,
CHENGLEPUT DISTRICT, TAMILNADU.

TYPE	DESCRIPTION	SIZE (IN MM)
PD	PIVOT DOOR	2400 X 2700
PD1	PIVOT DOOR	2000 X 2700
GD	GLASS DOOR	2000 X 2400
D	DOUBLE SHUTTER DOOR	1800 X 2400
D1	SINGLE SHUTTER DOOR	1000 X 2400
D2	SINGLE SHUTTER DOOR	900 X 2400
D3	FLUSH DOOR	800 X 2100
D4	GUEST ROOM DOOR	1000 X 2100
D5	PANEL DOOR	900 X 2100
D6	PANEL DOOR	1200 X 2100
KD	KITCHEN DOOR	1800 X 2400
KD1	KITCHEN DOOR	1100 X 2400
W1	WINDOW	3000 X1800

GL	GLAZING
SLD	SERVICE LIFT DOOR OPENING
GLD	GUEST LIFT DOOR OPENING


NOTE: GLAZING (GL) DOES NOT REQUIRE SUN SHADING

SCALE : 1:100
DATE : 13 SEP 2023
NOTE : ALL DIMENSIONS AREA IN METRE

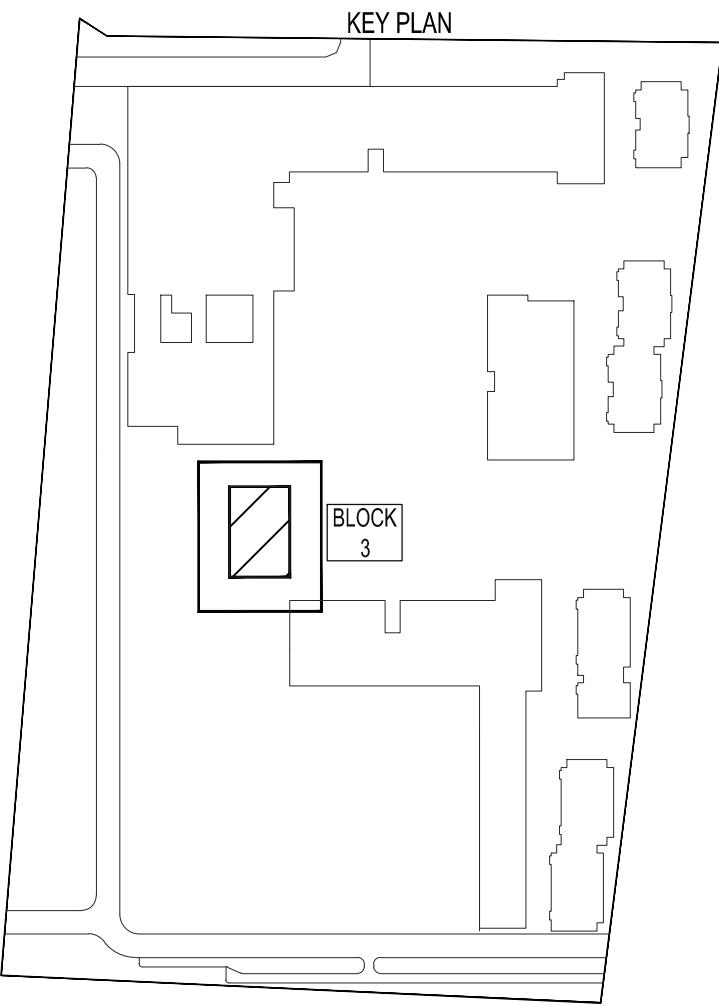

SHEET TITLE:
BLOCK 3 - LOBBY, LOUNGE
GROUND, FIRST FLOOR PLAN

OWNER/ APPLICANT :

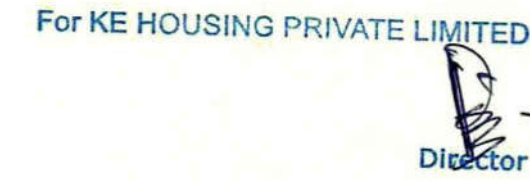


STRUCTURAL ENGINEER :




N. Arun Karanth
N. Arun Karanth
Registration No. SE / Gr. 1 / 19 / 05 / 008
Structural Engineer Grade - I (SE)


ARCHITECT :

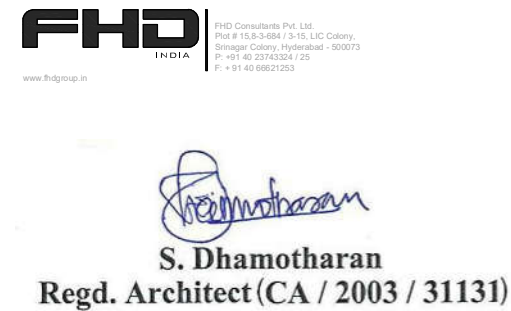

S. Dhamotharan
S. Dhamotharan
Regd. Architect (CA / 2003 / 31131)

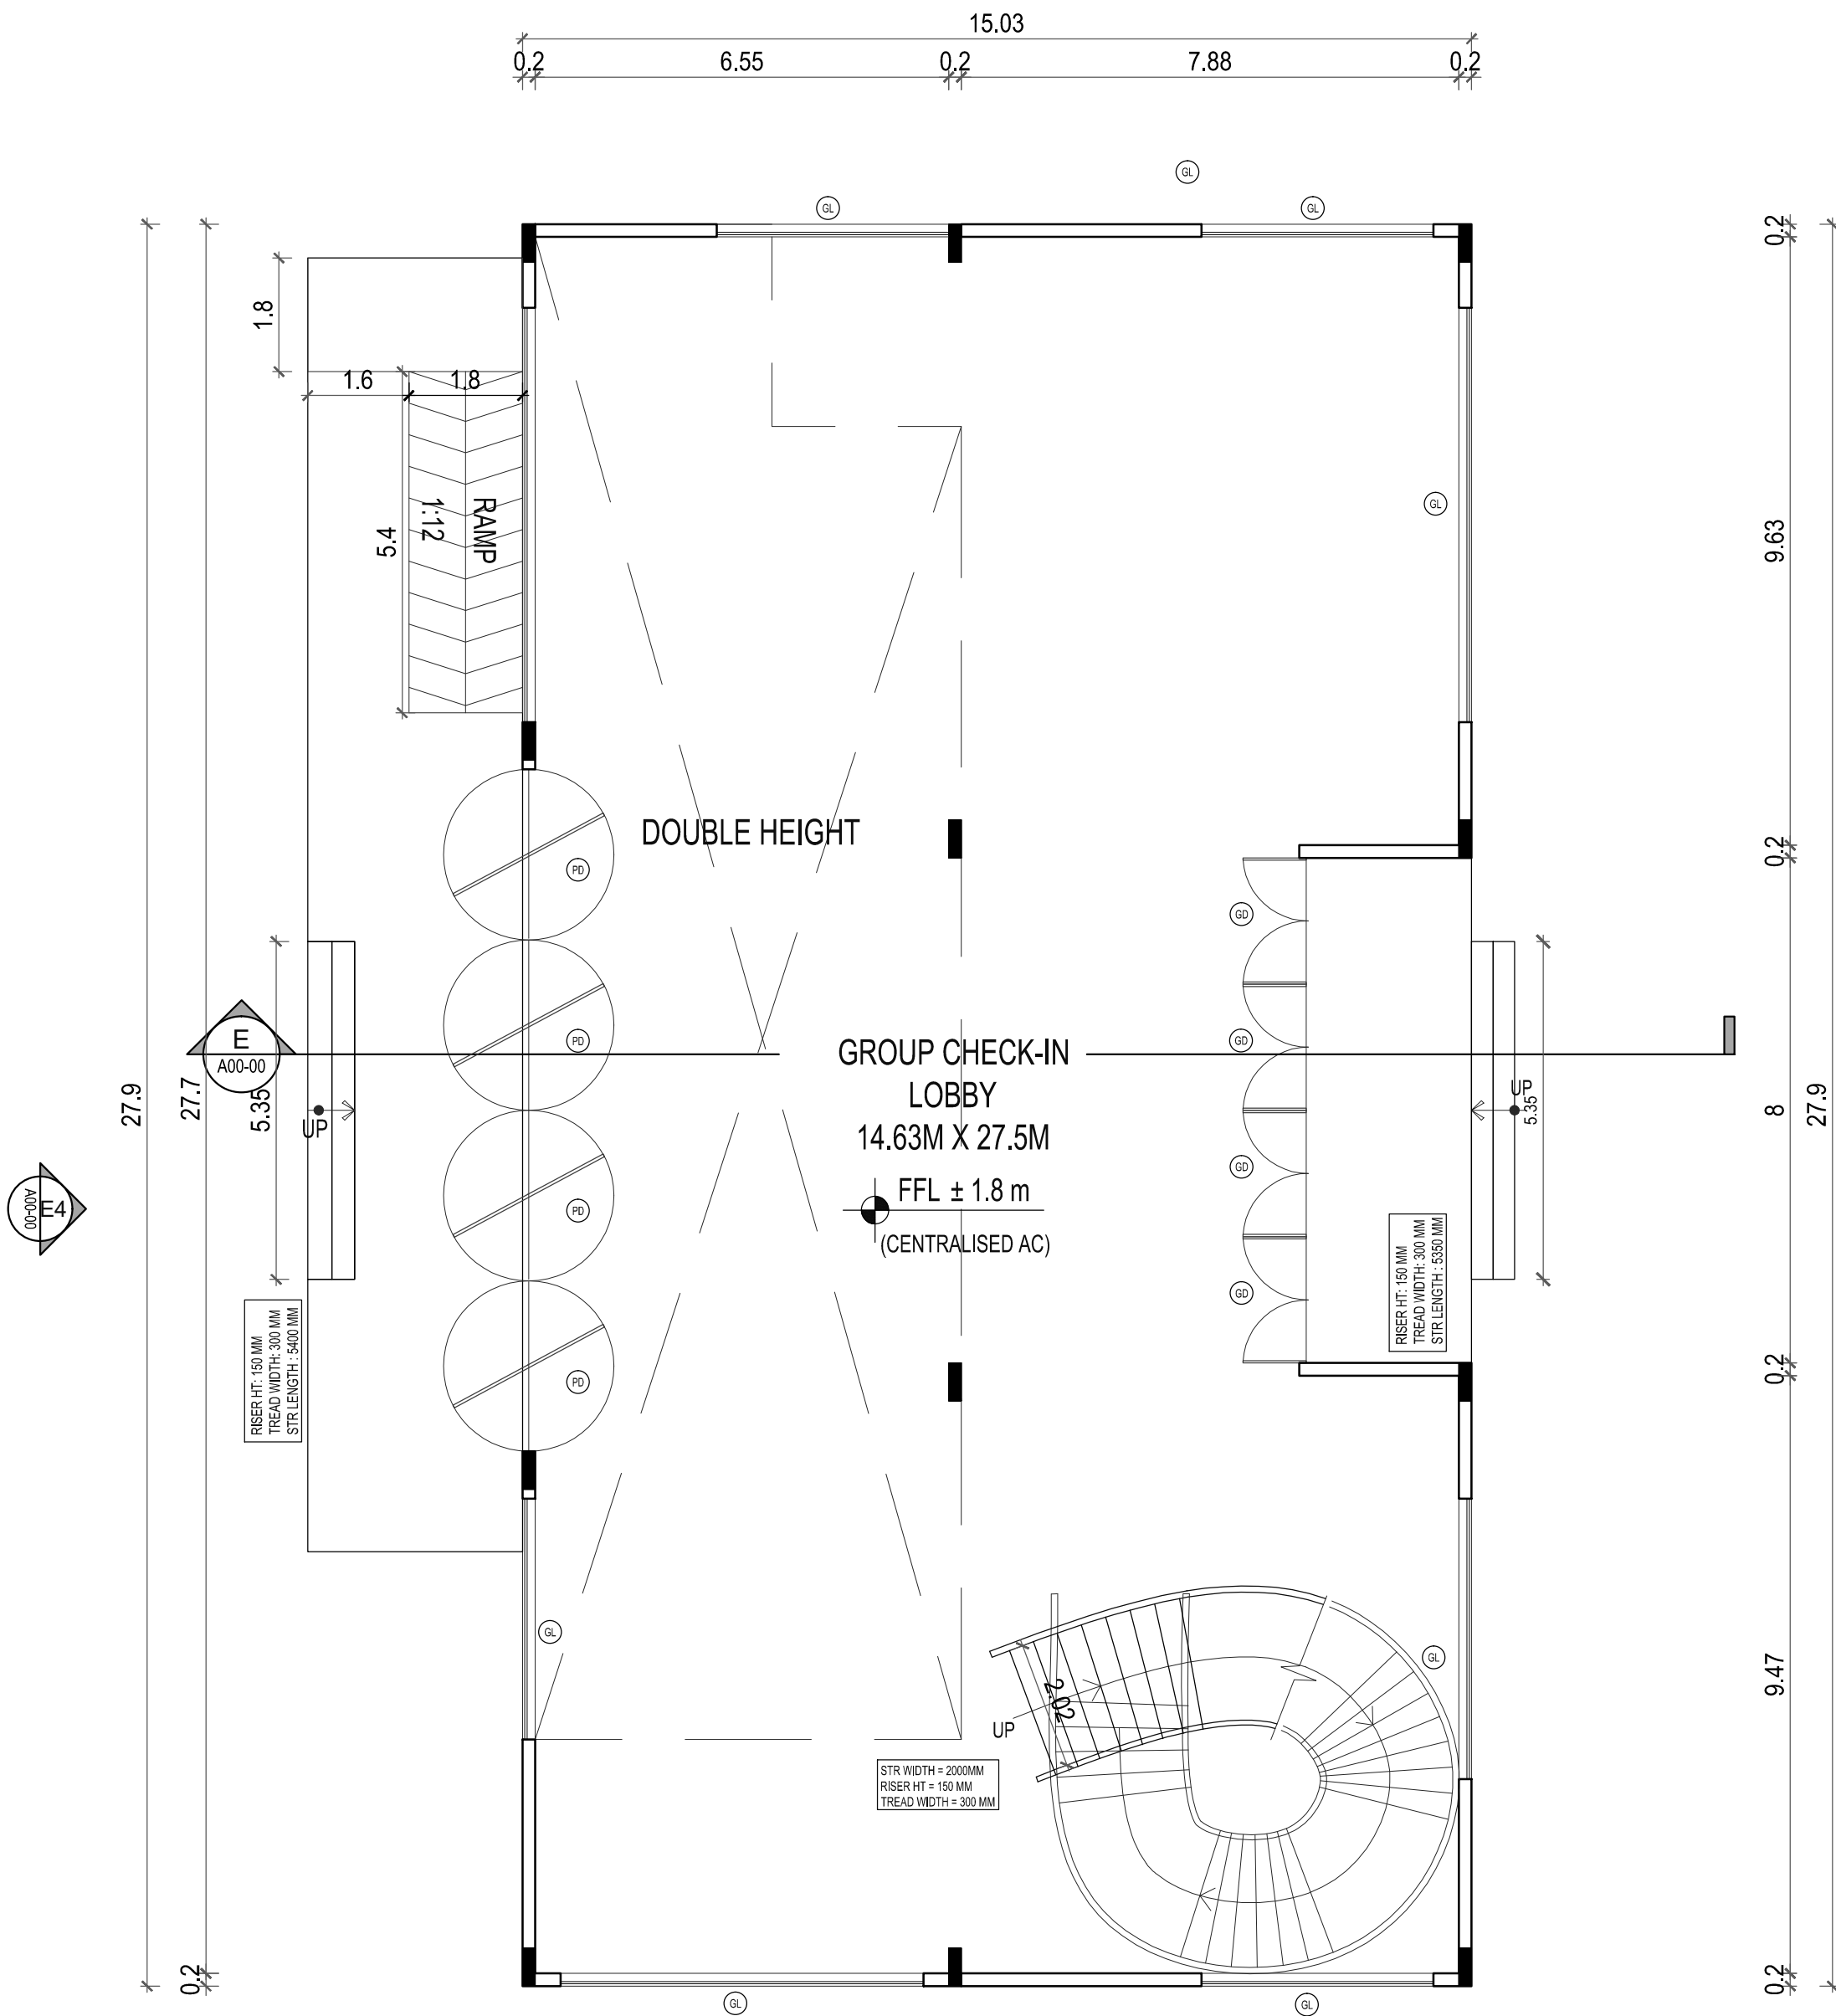

GROUND FLOOR PLAN

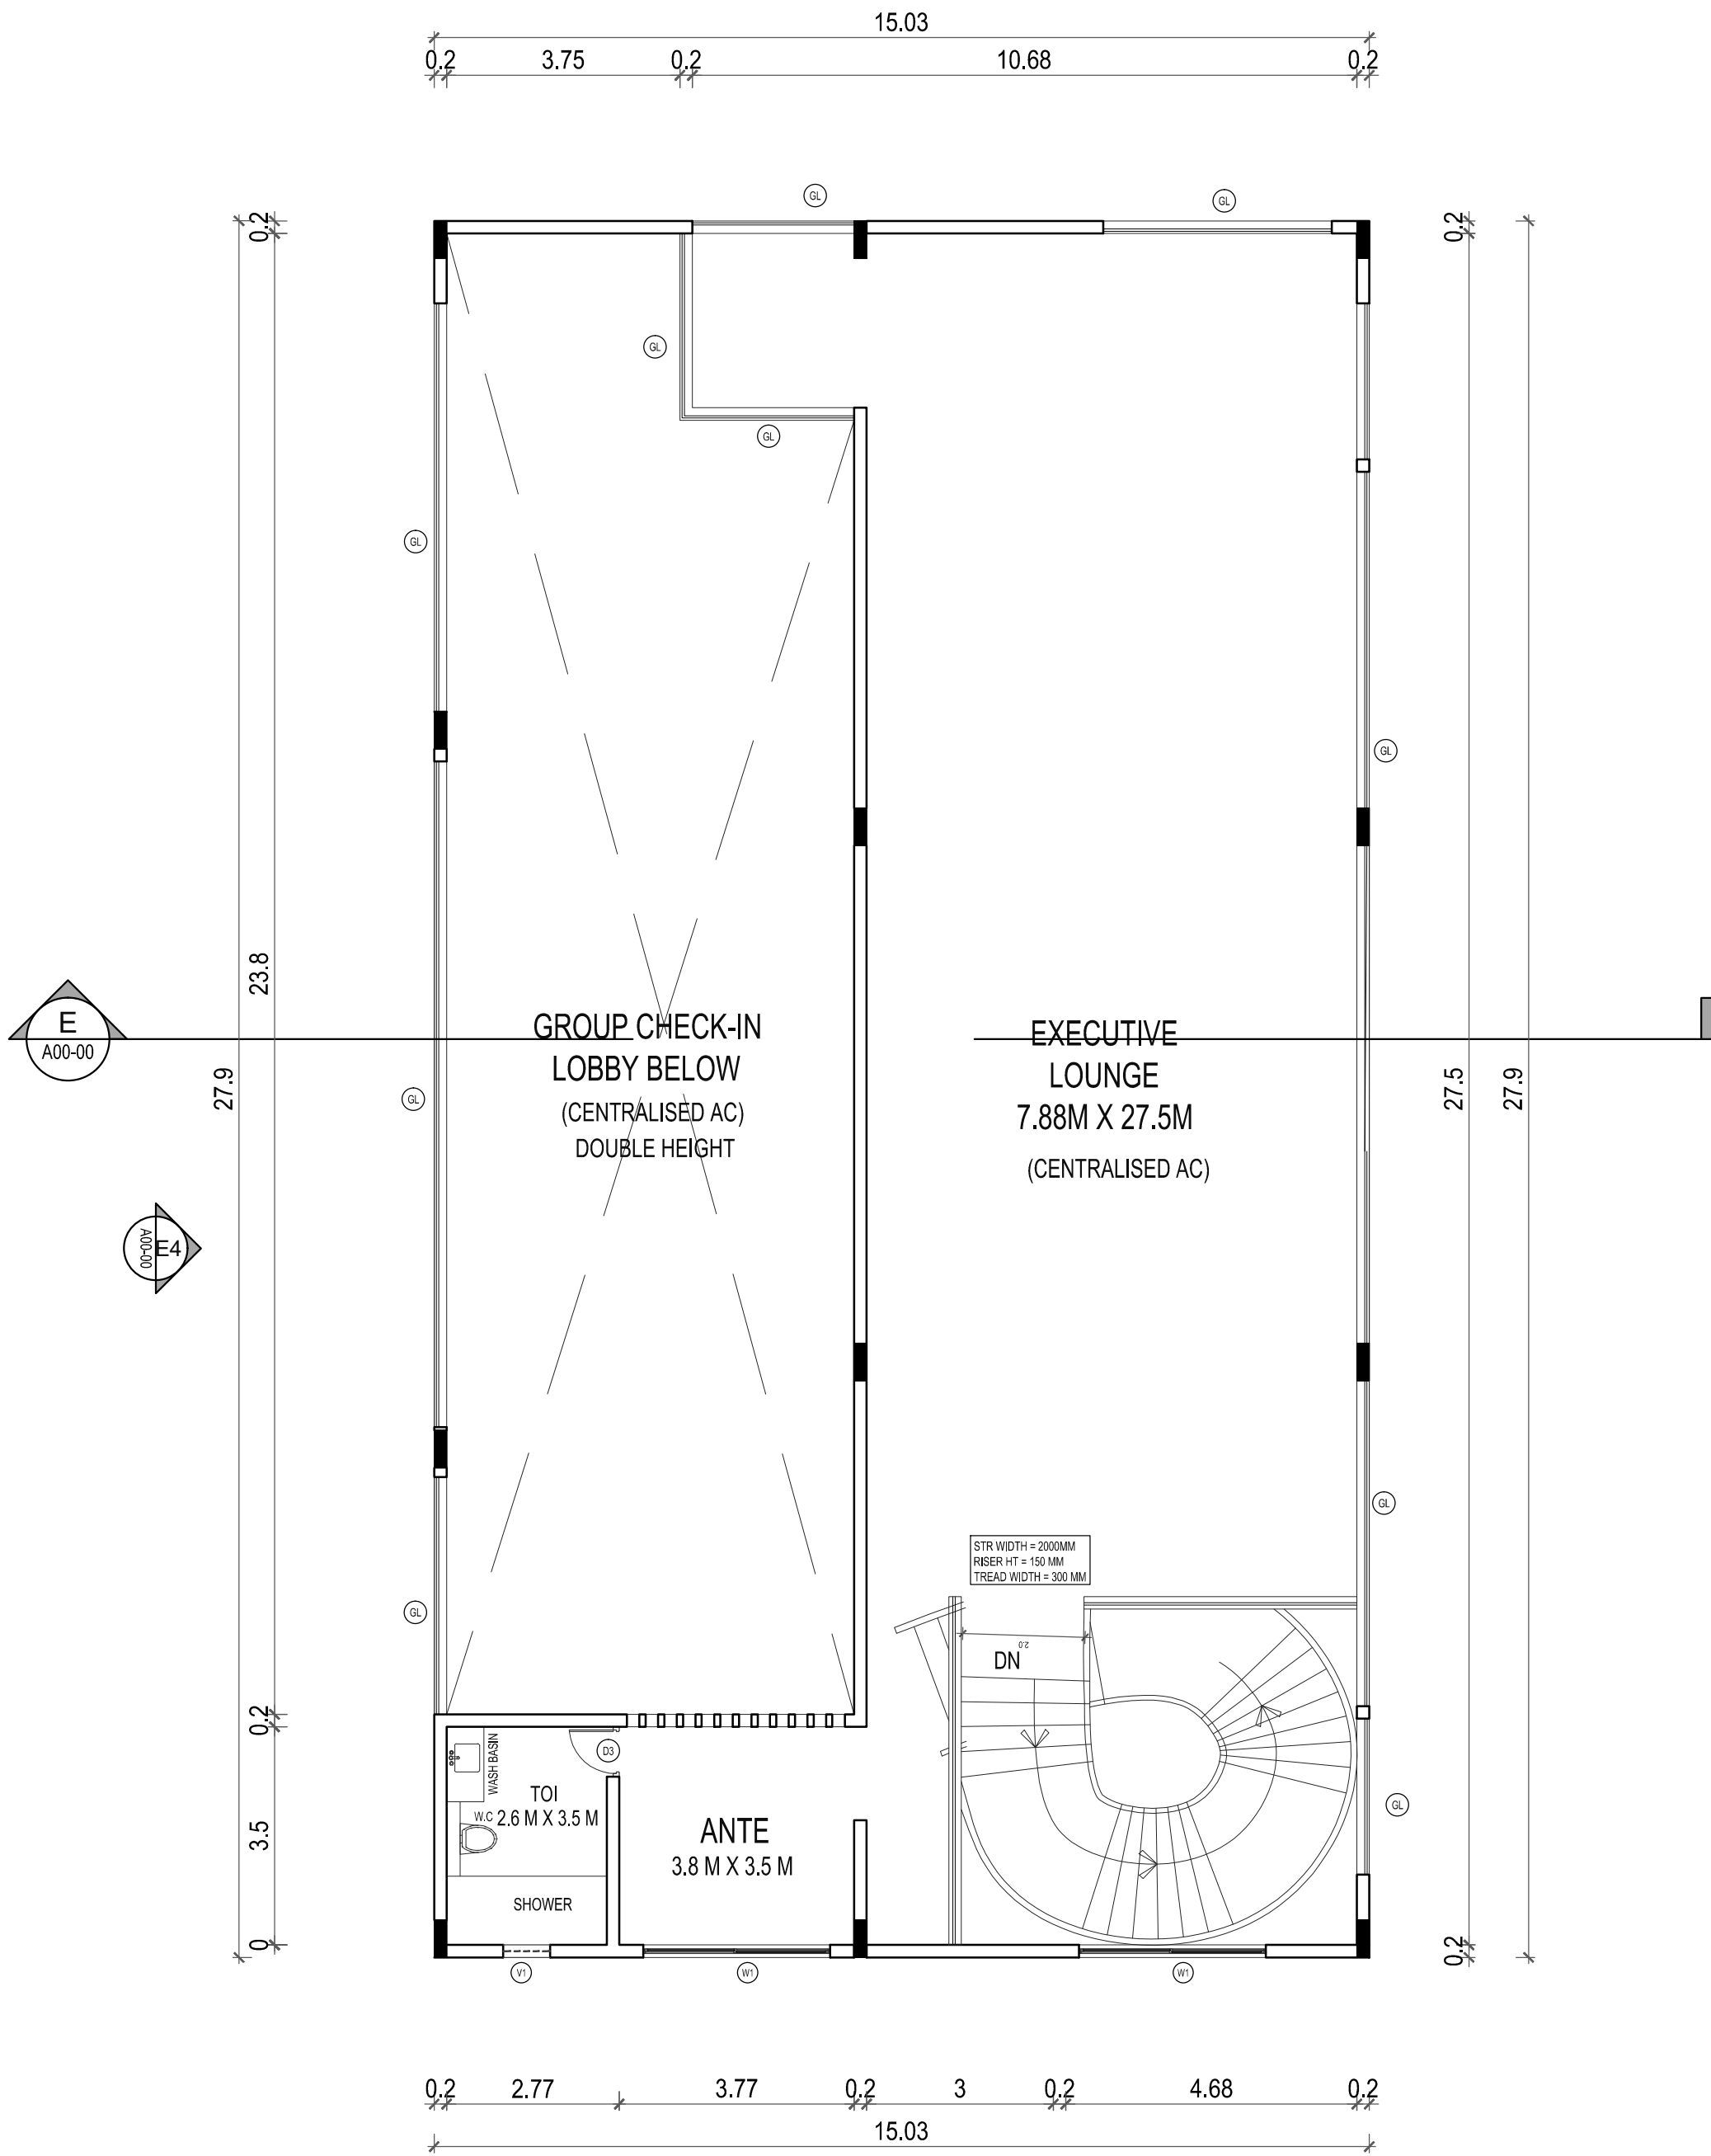

FIRST FLOOR PLAN


PLAN SHOWING PROPOSED SPA AND RESORT BUILDING AT
SURVEY NOS: 125/1A3A, KOKILAMEDU VILLAGE, PREVIOUSLY
CHENGLEPUT TALUK , NOW THIRUKAZHUKUNDRAM TALUK,
CHENGLEPUT DISTRICT, TAMILNADU.

TYPE	DESCRIPTION	SIZE (IN MM)
PD	PIVOT DOOR	2400 X 2700
PD1	PIVOT DOOR	2000 X 2700
GD	GLASS DOOR	2000 X 2400
D	DOUBLE SHUTTER DOOR	1800 X 2400
D1	SINGLE SHUTTER DOOR	1000 X 2400
D2	SINGLE SHUTTER DOOR	900 X 2400
D3	FLUSH DOOR	800 X 2100
D4	GUEST ROOM DOOR	1000 X 2100
D5	PANEL DOOR	900 X 2100
D6	PANEL DOOR	1200 X 2100
KD	KITCHEN DOOR	1800 X 2400
KD1	KITCHEN DOOR	1100 X 2400
W1	WINDOW	3000 X1800

GL	GLAZING
SLD	SERVICE LIFT DOOR OPENING
GLD	GUEST LIFT DOOR OPENING

NOTE: GLAZING (GL) DOES NOT REQUIRE SUN SHADING

SCALE : 1:100
DATE : 13 SEP 2023
NOTE : ALL DIMENSIONS AREA IN METRE

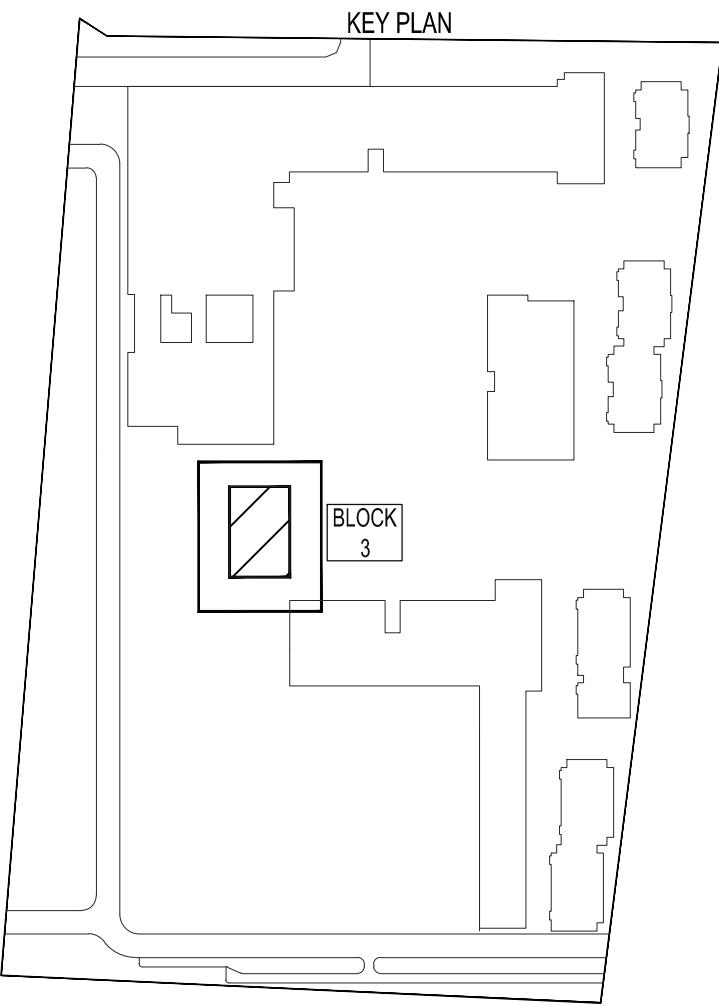

SHEET TITLE:
BLOCK 3 - LOBBY, LOUNGE
TERRACE FLOOR PLAN, ELEVATION, SECTION

OWNER/ APPLICANT :



STRUCTURAL ENGINEER :




N. Arun Karanth
N. Arun Karanth
Registration No. SE / Gr. I / 19 / 05 / 008
Structural Engineer Grade - I (SE)


ARCHITECT :




S. Dhamotharan
S. Dhamotharan
Regd. Architect (CA / 2003 / 31131)

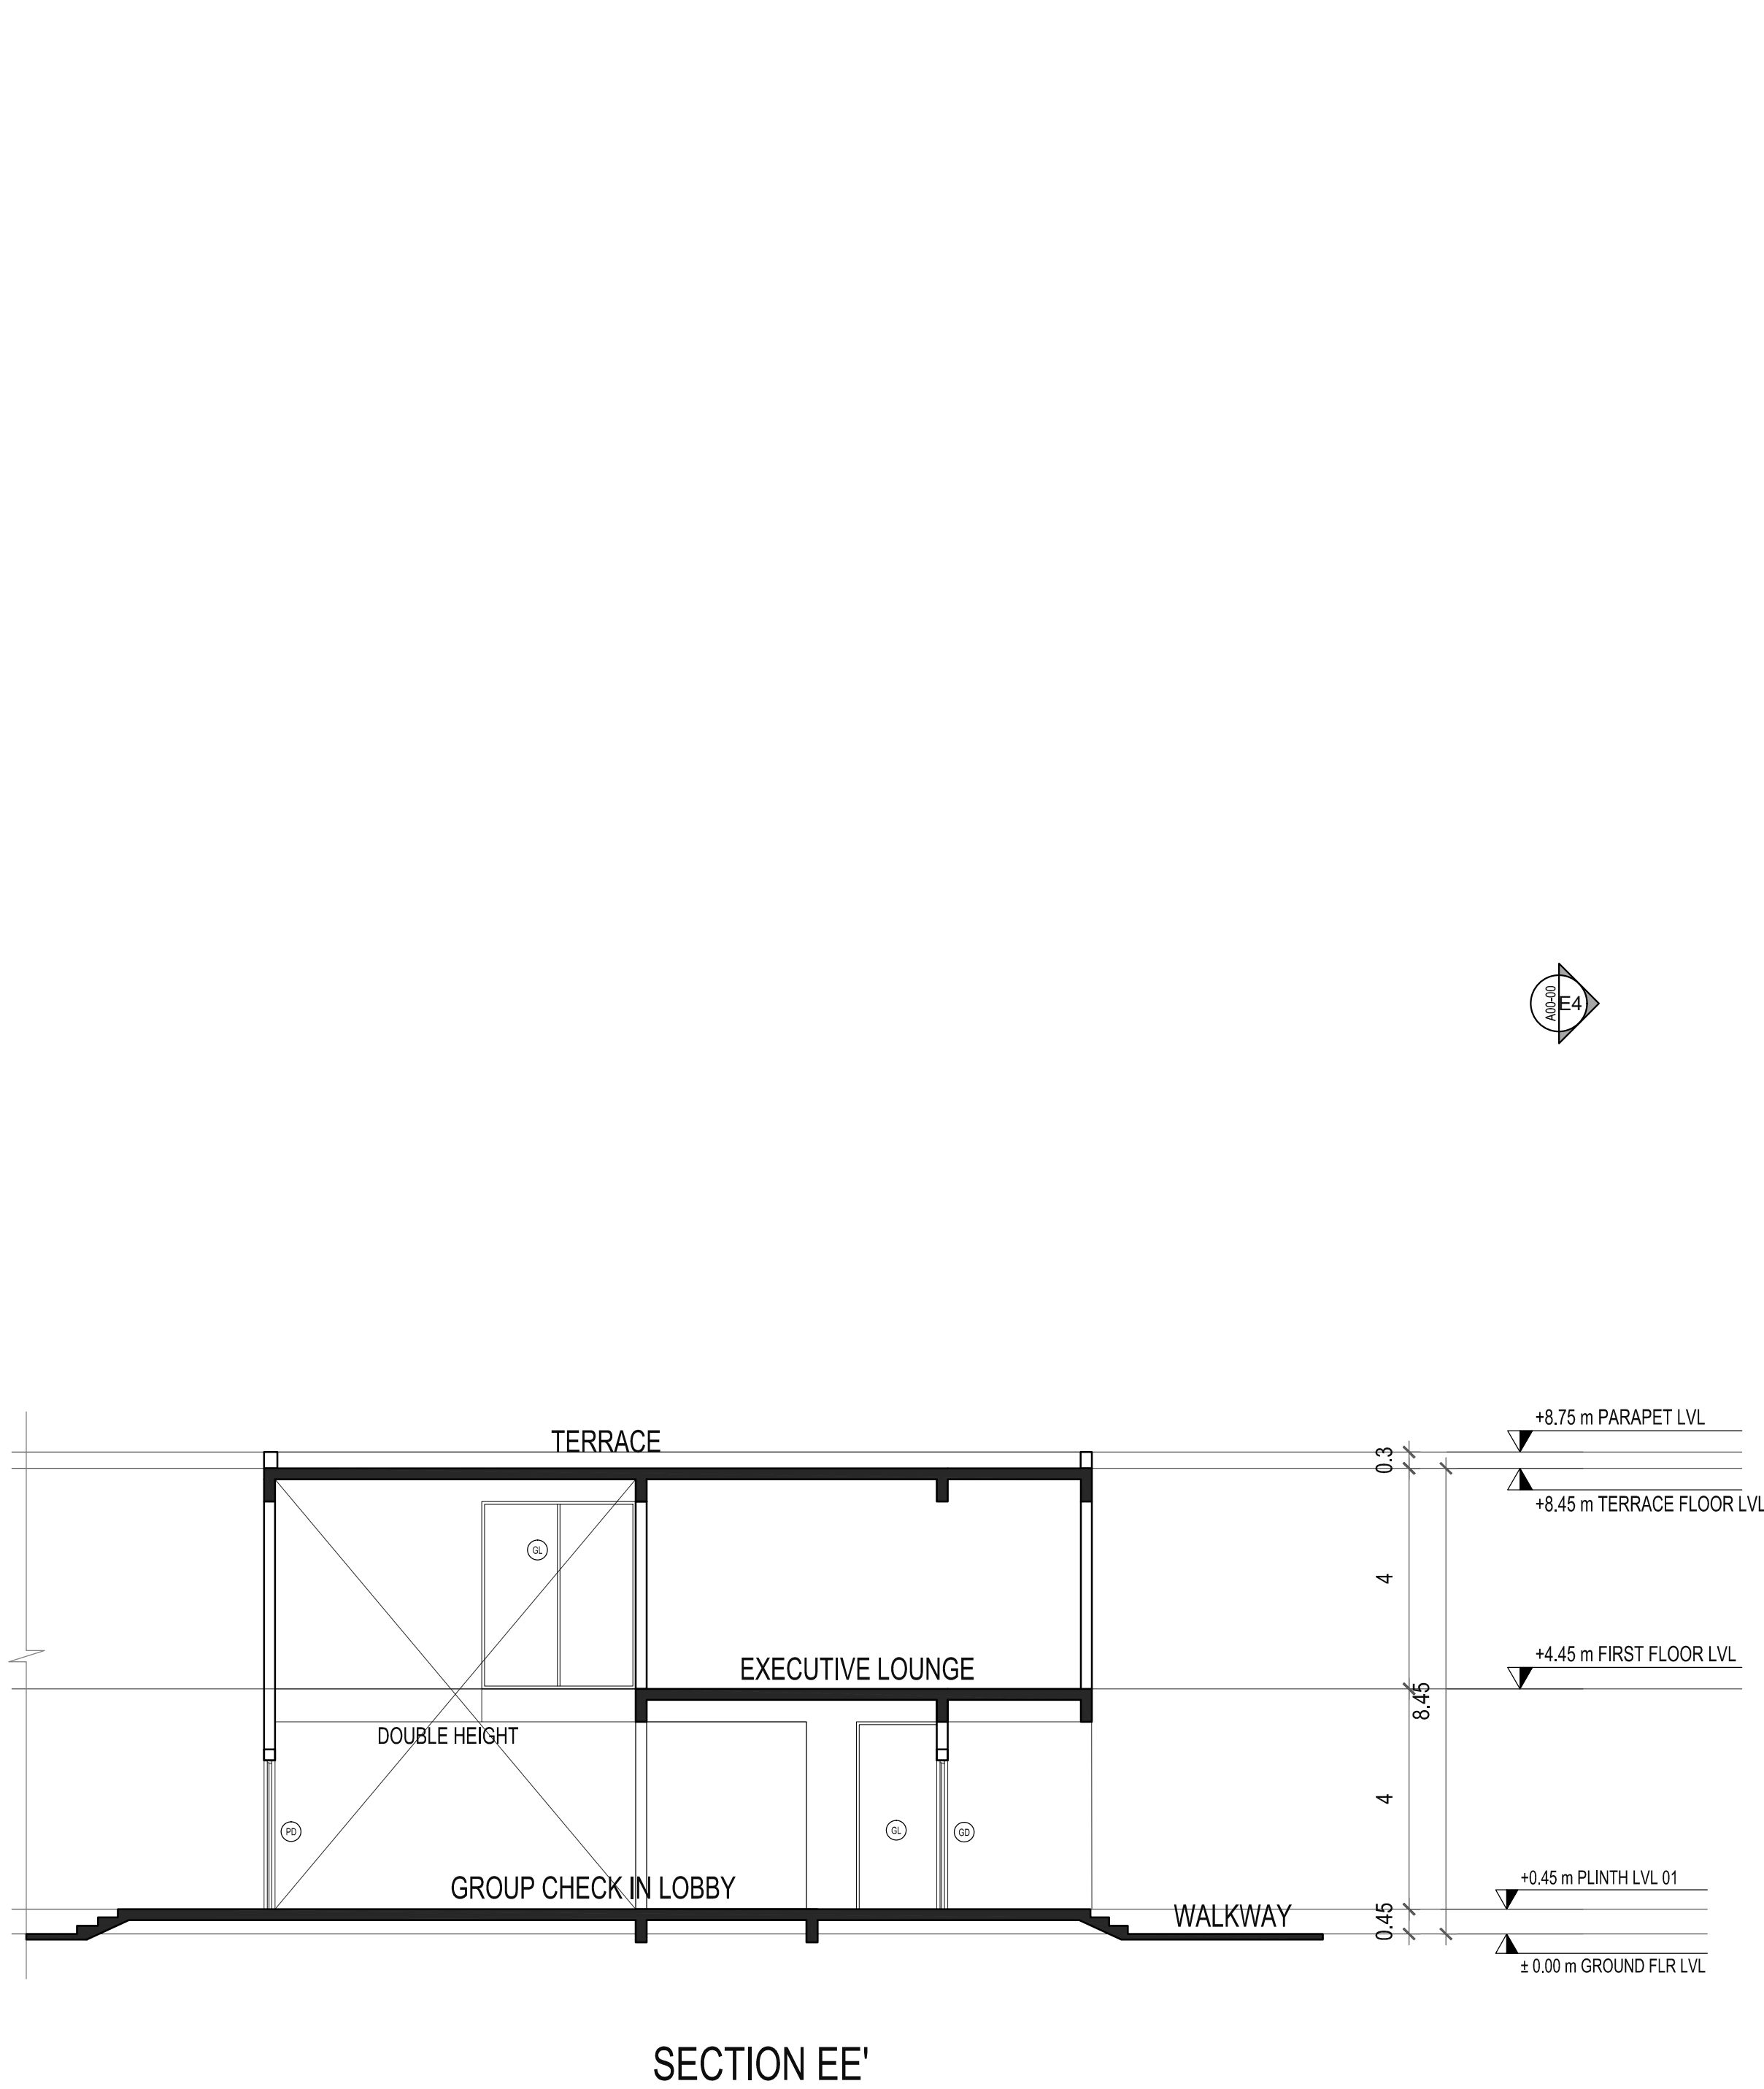

SECTION EE'

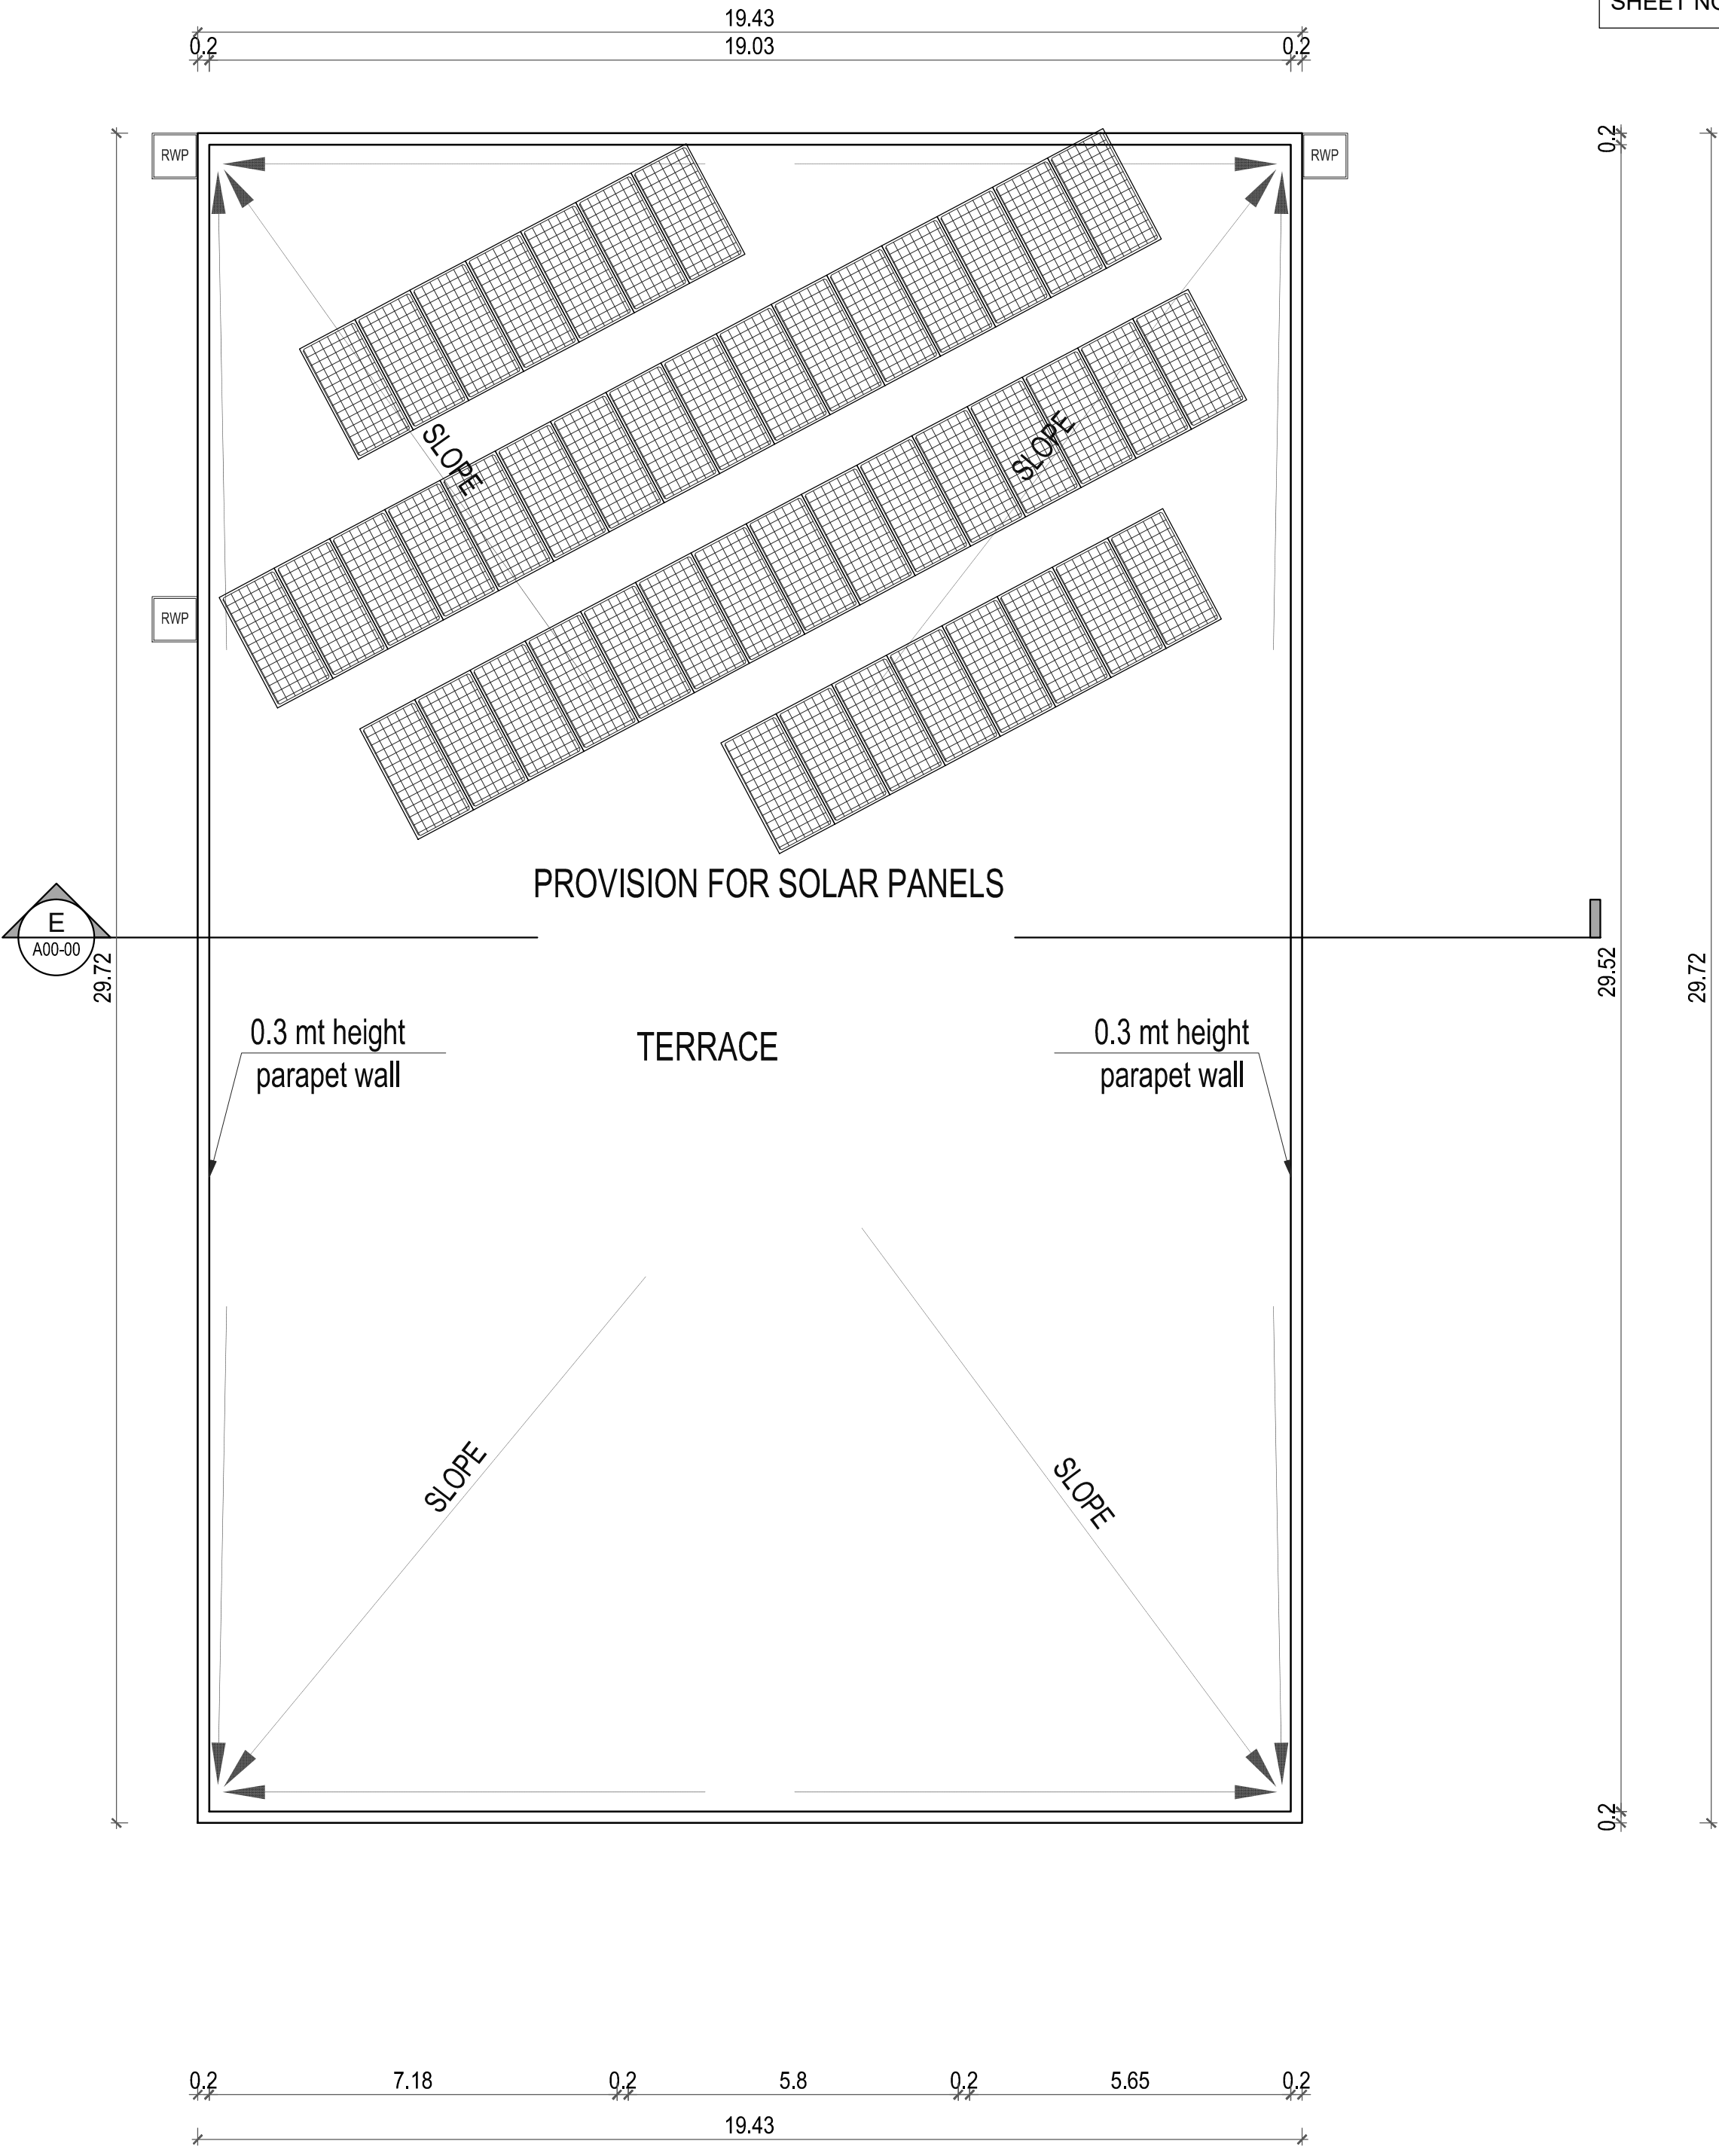


TERRACE FLOOR PLAN

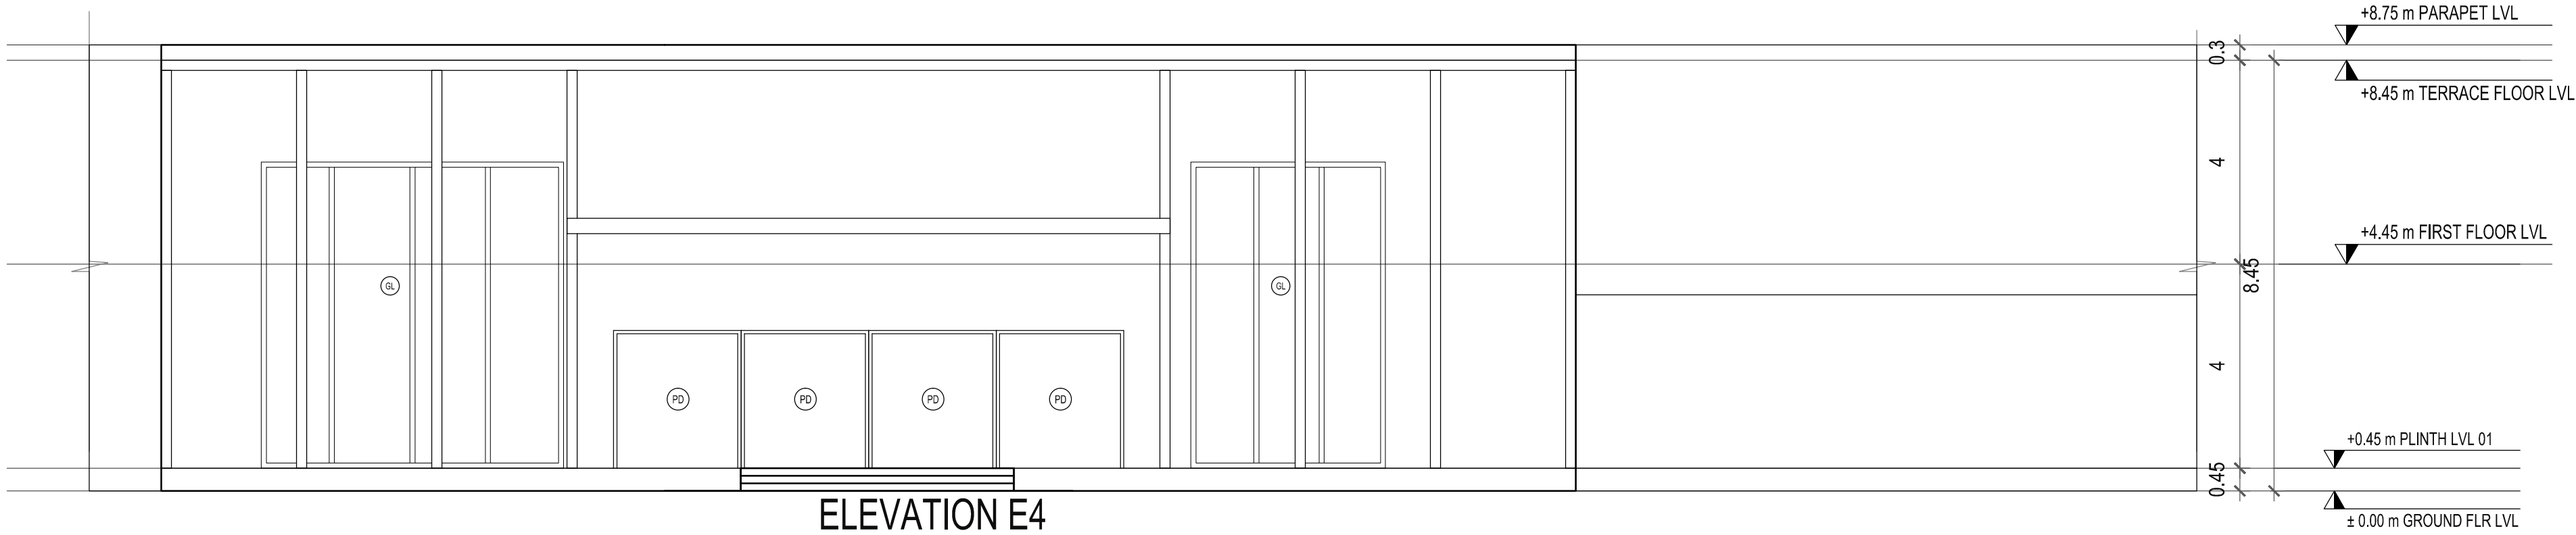

ELEVATION E4

NOTE:
WATER SUPPLY IS THROUGH HYDROPNEUMATIC
PRESSURE PUMPING SYSTEM FROM UNDER GROUND
STATIC WATER STORAGE TANK

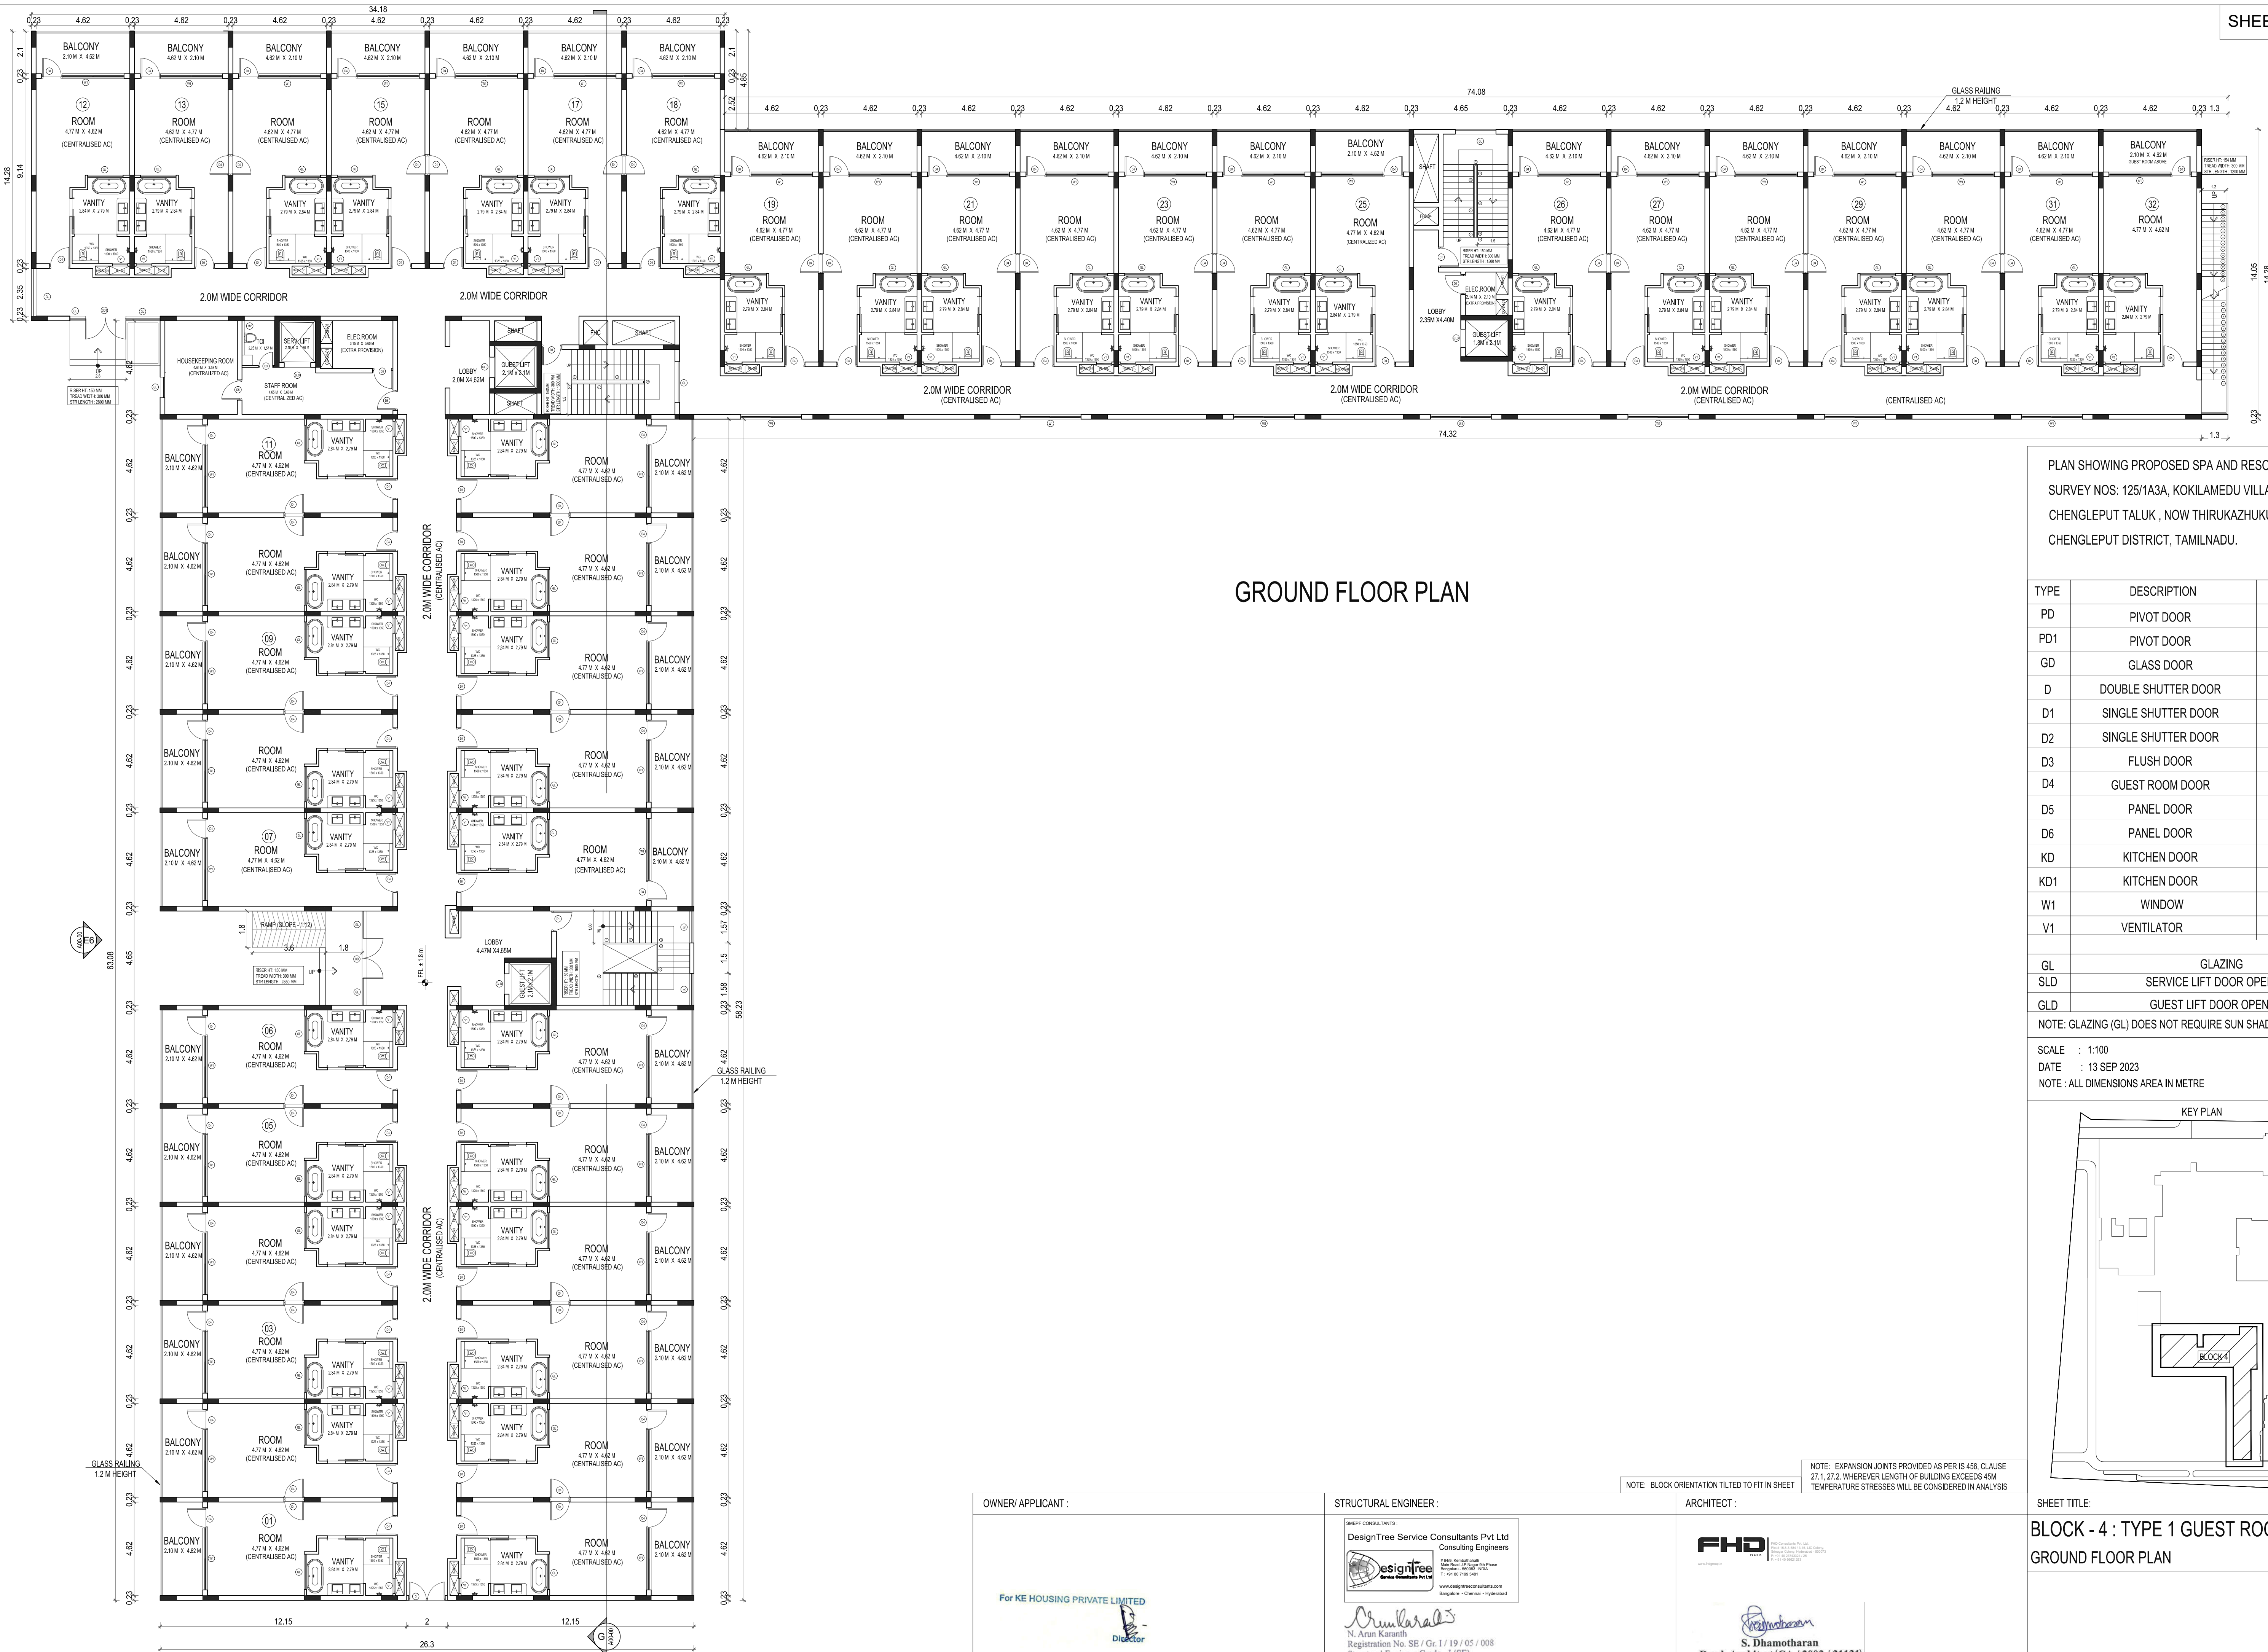

PLAN SHOWING PROPOSED SPA AND RESORT BUILDING AT
SURVEY NOS: 125/1A3A, KOKILAMEDU VILLAGE, PREVIOUSLY
CHENGLEPUT TALUK , NOW THIRUKAZHUKUNDRAM TALUK,
CHENGLEPUT DISTRICT, TAMILNADU.


TYPE	DESCRIPTION	SIZE (IN MM)
PD	PIVOT DOOR	2400 X 2700
PD1	PIVOT DOOR	2000 X 2700
GD	GLASS DOOR	2000 X 2400
D	DOUBLE SHUTTER DOOR	1800 X 2400
D1	SINGLE SHUTTER DOOR	1000 X 2400
D2	SINGLE SHUTTER DOOR	900 X 2400
D3	FLUSH DOOR	800 X 2100
D4	GUEST ROOM DOOR	1000 X 2100
D5	PANEL DOOR	900 X 2100
D6	PANEL DOOR	1200 X 2100
KD	KITCHEN DOOR	1800 X 2400
KD1	KITCHEN DOOR	1100 X 2400
W1	WINDOW	3000 X 1800
V1	VENTILATOR	750 X 750

GL	GLAZING
SLD	SERVICE LIFT DOOR OPENING
GLD	GUEST LIFT DOOR OPENING
NOTE: GLAZING (GL) DOES NOT REQUIRE SUN SHADING	

SCALE : 1:100
DATE : 13 SEP 2023
NOTE : ALL DIMENSIONS AREA IN METRE



KEY PLAN

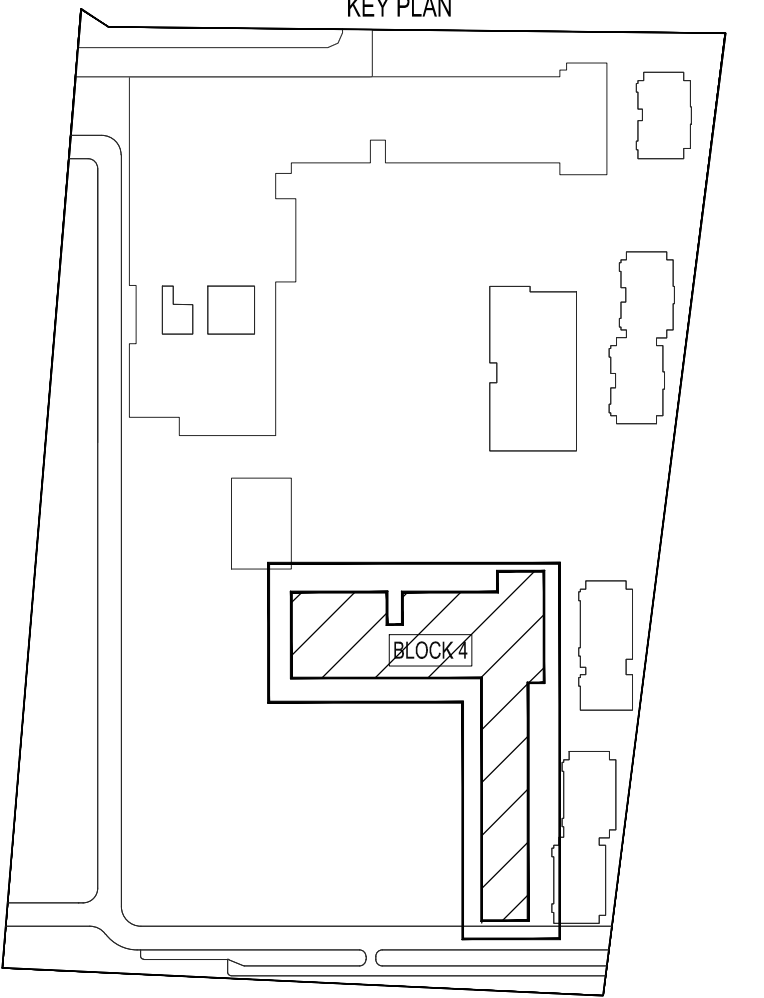

SHEET TITLE:

BLOCK - 4 : TYPE 1 GUEST ROOM
GROUND FLOOR PLAN

OWNER/ APPLICANT :

STRUCTURAL ENGINEER :

ARCHITECT :

NOTE: EXPANSION JOINTS PROVIDED AS PER IS 456, CLAUSE 27.1, 27.2. WHEREVER LENGTH OF BUILDING EXCEEDS 45M TEMPERATURE STRESSES WILL BE CONSIDERED IN ANALYSIS

For KE HOUSING PRIVATE LIMITED

SMEFP CONSULTANTS:

DesignTree Service Consultants Pvt Ltd
Consulting Engineers

The logo features a stylized globe on the left, composed of several curved lines representing latitude and longitude. To the right of the globe, the word "esigntree" is written in a lowercase, sans-serif font, with the 'e' and 's' connected. Below "esigntree", the words "Service Consultants Pvt Ltd" are written in a smaller, uppercase, sans-serif font. The entire logo is enclosed in a rounded rectangular border.

54/2, Kambathahalli
Main Road, 2/P Nagar, 5th Phase
Bangalore - 560008, INDIA
T : +91 80 7199 5451

www.designtreeconsultants.com
Bangalore • Chennai • Hyderabad



N. Arun Karanth
Registration No. SE / Gr. I / 19 / 05 / 008
Structural Engineer Grade - I (SE)

FHD
INDIA

FHD Consultants Pvt. Ltd.
Plot # 15/8-B-3/884 / 3-15, LIC Colony,
Srisagar Colony, Hyderabad - 500073
P: +91 43 25743324 / 25
F: +91 43 66621263

www.fhdgroup.in


S. Dharmotharan
Regd. Architect (CA / 2003 / 31131)

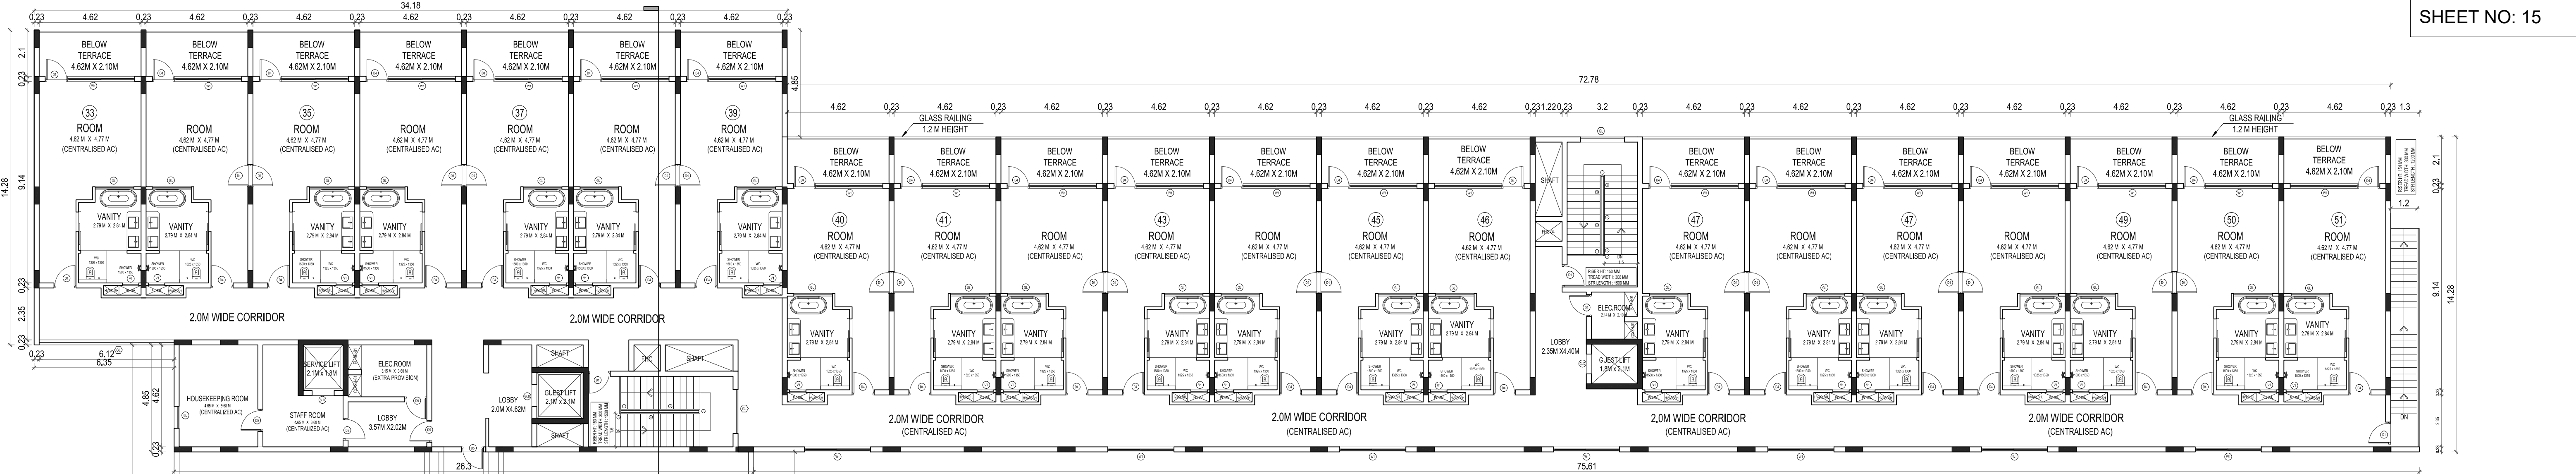

FIRST FLOOR PLAN


PLAN SHOWING PROPOSED SPA AND RESORT BUILDING AT SURVEY NOS: 125/1A3A, KOKILAMEDU VILLAGE, PREVIOUSLY CHENGLEPUT TALUK , NOW THIRUKAZHUKUNDRAM TALUK, CHENGLEPUT DISTRICT, TAMILNADU.

TYPE	DESCRIPTION	SIZE (IN MM)
PD	PIVOT DOOR	2400 X 2700
PD1	PIVOT DOOR	2000 X 2700
GD	GLASS DOOR	2000 X 2400
D	DOUBLE SHUTTER DOOR	1800 X 2400
D1	SINGLE SHUTTER DOOR	1000 X 2400
D2	SINGLE SHUTTER DOOR	900 X 2400
D3	FLUSH DOOR	800 X 2100
D4	GUEST ROOM DOOR	1000 X 2100
D5	PANEL DOOR	900 X 2100
D6	PANEL DOOR	1200 X 2100
KD	KITCHEN DOOR	1800 X 2400
KD1	KITCHEN DOOR	1100 X 2400
W1	WINDOW	3000 X 1800
V1	VENTILATOR	750 X 750

GL	GLAZING
SLD	SERVICE LIFT DOOR OPENING
GLD	GUEST LIFT DOOR OPENING


NOTE: GLAZING (GL) DOES NOT REQUIRE SUN SHADING

SCALE : 1:100
DATE : 13 SEP 2023
NOTE : ALL DIMENSIONS AREA IN METRE

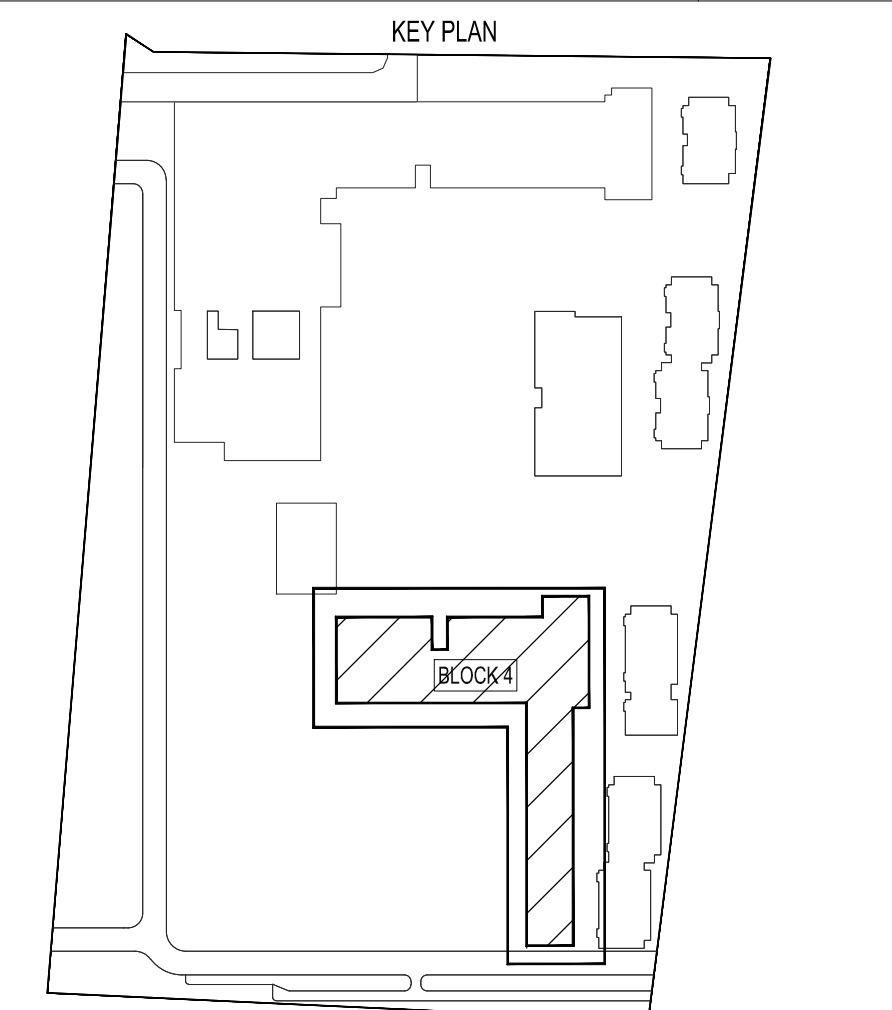


NOTE: EXPANSION JOINTS PROVIDED AS PER IS 456, CLAUSE 27.1.27.2. WHEREVER LENGTH OF BUILDING EXCEEDS 45M TEMPERATURE STRESSES WILL BE CONSIDERED IN ANALYSIS

NOTE: BLOCK ORIENTATION TILTED TO FIT IN SHEET

 OWNER/APPLICANT : 	STRUCTURAL ENGINEER : SERVFP CONSULTANTS DesignTree Service Consultants Pvt Ltd Consulting Engineers  #60/5, Karanthalli Main Road, Off Road No. 1, Phase Bangalore - 560092, INDIA T: +91 80 7108 5481 www.designtreeconsultants.com Bangalore - Chennai - Hyderabad	ARCHITECT :  www.fhd.in FHD CONSULTANTS PVT. LTD. 10th Floor, 4th Cross, 1st Stage, 1st Cross, Bangalore - 560002, INDIA T: +91 80 68002021, 11 F: +91 80 68002021	SHEET TITLE: BLOCK - 4 : TYPE 1 GUEST ROOM FIRST FLOOR PLAN
 N. Anan Karanthi Registration No. SE / Gr. I / 19 / 05 / 008 Structural Engineer Grade - I (SE)	 S. Dhamotharan Regd. Architect (CA / 2003 / 31131)		

NOTE:
WATER SUPPLY IS THROUGH HYDROPNEUMATIC
PRESSURE PUMPING SYSTEM FROM UNDER GROUND
STATIC WATER STORAGE TANK

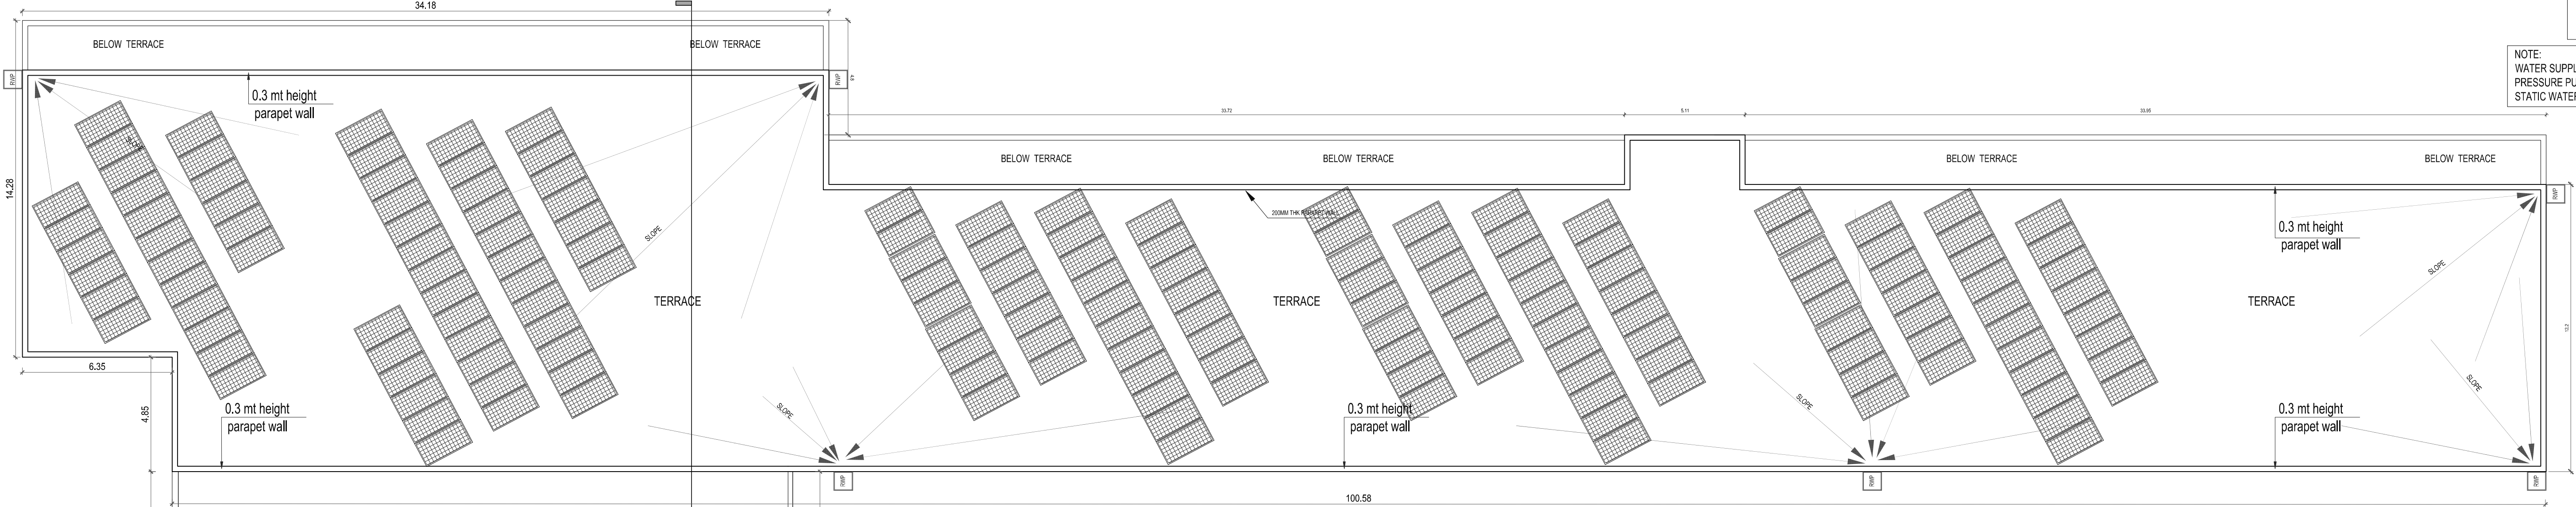


TERRACE FLOOR PLAN

PLAN SHOWING PROPOSED SPA AND RESORT BUILDING AT
SURVEY NOS: 125/1A3A, KOKILAMEDU VILLAGE, PREVIOUSLY
CHENGLEPUT TALUK , NOW THIRUKAZHUKUNDRAM TALUK,
CHENGLEPUT DISTRICT, TAMILNADU.


TYPE	DESCRIPTION	SIZE (IN MM)
PD	PIVOT DOOR	2400 X 2700
PD1	PIVOT DOOR	2000 X 2700
GD	GLASS DOOR	2000 X 2400
D	DOUBLE SHUTTER DOOR	1800 X 2400
D1	SINGLE SHUTTER DOOR	1000 X 2400
D2	SINGLE SHUTTER DOOR	900 X 2400
D3	FLUSH DOOR	800 X 2100
D4	GUEST ROOM DOOR	1000 X 2100
D5	PANEL DOOR	900 X 2100
D6	PANEL DOOR	1200 X 2100
KD	KITCHEN DOOR	1800 X 2400
KD1	KITCHEN DOOR	1100 X 2400
W1	WINDOW	3000 X 1800
V1	VENTILATOR	750 X 750

GL	GLAZING
SLD	SERVICE LIFT DOOR OPENING
GLD	GUEST LIFT DOOR OPENING
NOTE: GLAZING (GL) DOES NOT REQUIRE SUN SHADING	
SCALE	: 1:100
DATE	: 13 SEP 2023
NOTE : ALL DIMENSIONS AREA IN METRE	

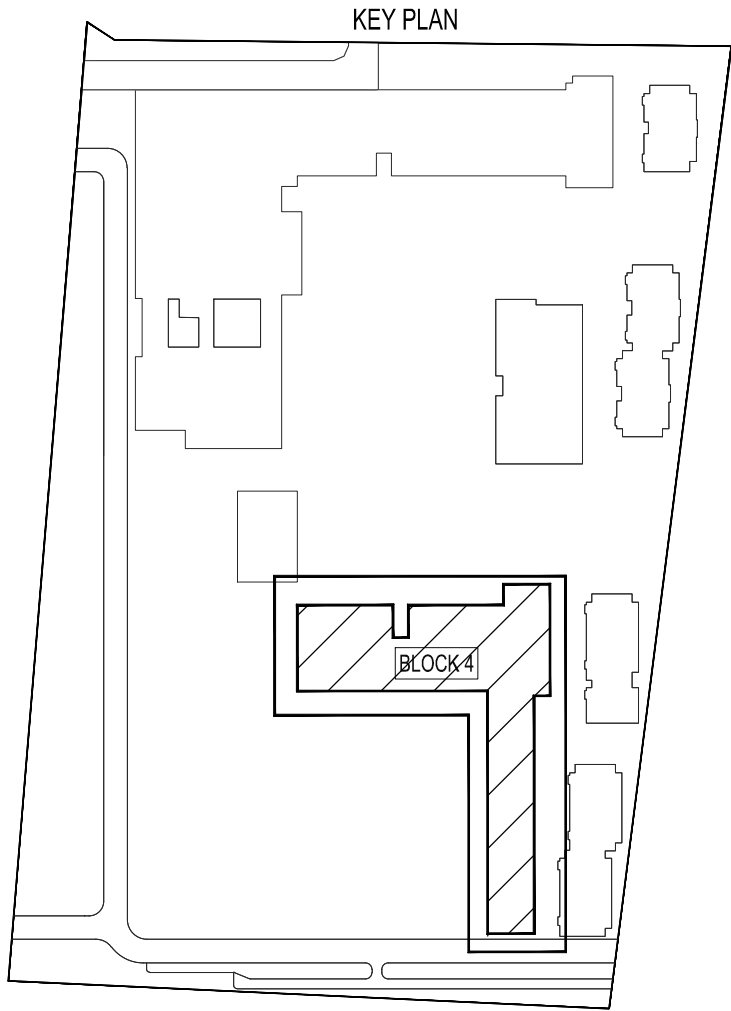


NOTE: BLOCK ORIENTATION TILTED TO FIT IN SHEET

OWNER/ APPLICANT :	STRUCTURAL ENGINEER :	ARCHITECT :	SHEET TITLE:
For KE HOUSING PRIVATE LIMITED	DESIGN TREE DesignTree Service Consultants Pvt Ltd Consulting Engineers #50/5, Karanthi Road, Bannur, Bengaluru - 560075 T: +91 80 7108 5481 www.designtreeconsultants.com Bengaluru - Chennai - Hyderabad	FHD S. Dhamotharan Regd. Architect (CA / 2003 / 31131)	BLOCK - 4 : TYPE 1 GUEST ROOM TERRACE FLOOR PLAN

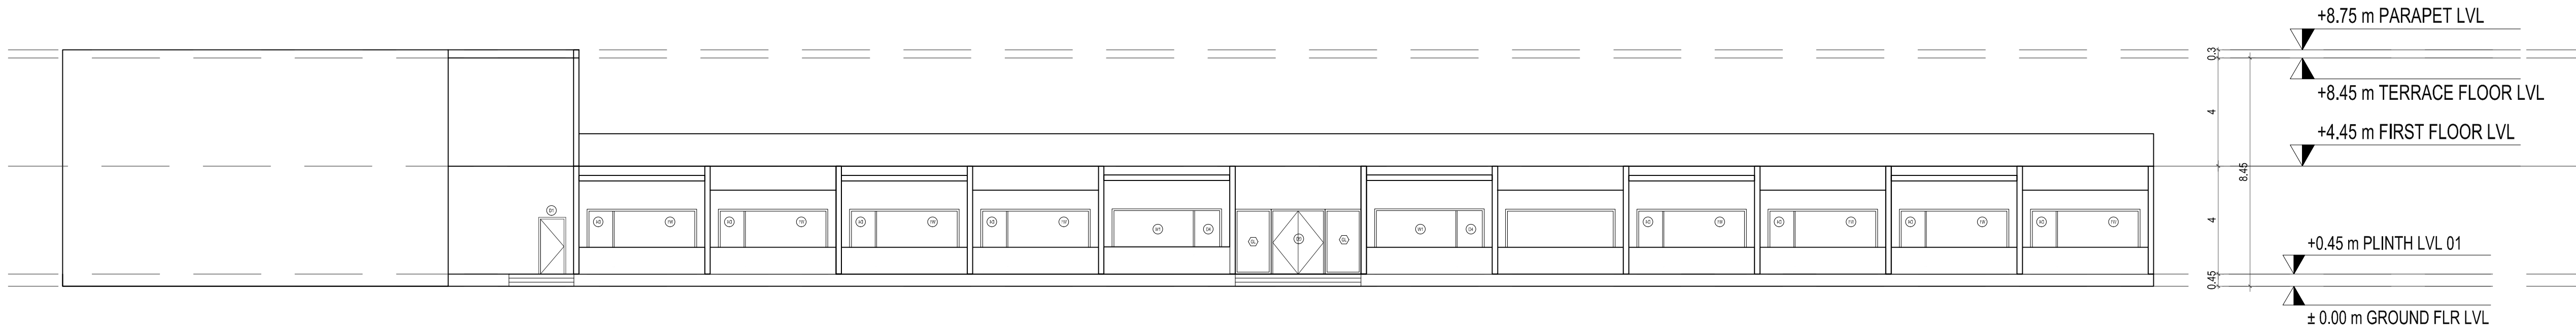


ELEVATION E6

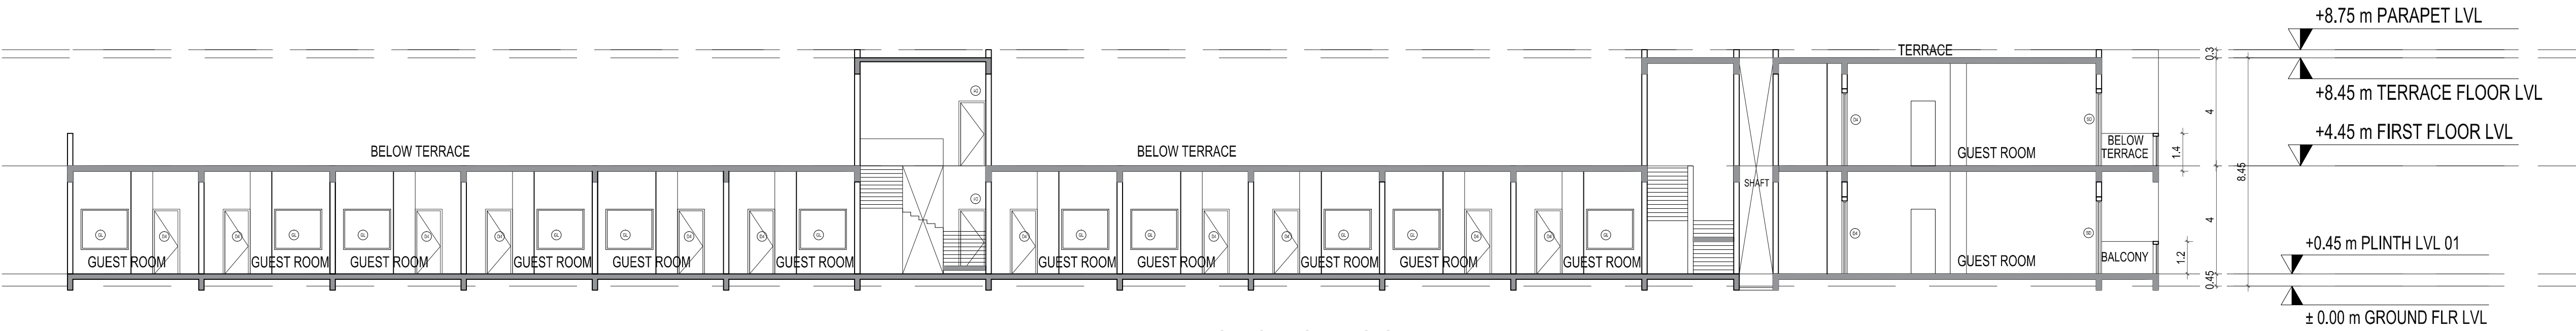

SECTION GG'

PLAN SHOWING PROPOSED SPA AND RESORT BUILDING AT SURVEY NOS: 125/1A3A, KOKILAMEDU VILLAGE, PREVIOUSLY CHENGLEPUT TALUK , NOW THIRUKAZHUKUNDRAM TALUK, CHENGLEPUT DISTRICT, TAMILNADU.		
TYPE	DESCRIPTION	SIZE (IN MM)
PD	PIVOT DOOR	2400 X 2700
PD1	PIVOT DOOR	2000 X 2700
GD	GLASS DOOR	2000 X 2400
D	DOUBLE SHUTTER DOOR	1800 X 2400
D1	SINGLE SHUTTER DOOR	1000 X 2400
D2	SINGLE SHUTTER DOOR	900 X 2400
D3	FLUSH DOOR	800 X 2100
D4	GUEST ROOM DOOR	1000 X 2100
D5	PANEL DOOR	900 X 2100
D6	PANEL DOOR	1200 X 2100
KD	KITCHEN DOOR	1800 X 2400
KD1	KITCHEN DOOR	1100 X 2400
W1	WINDOW	3000 X 1800
V1	VENTILATOR	750 X 750
GL	GLAZING	
SLD	SERVICE LIFT DOOR OPENING	
GLD	GUEST LIFT DOOR OPENING	
NOTE: GLAZING (GL) DOES NOT REQUIRE SUN SHADING		
SCALE : 1:100 DATE : 13 SEP 2023 NOTE : ALL DIMENSIONS AREA IN METRE		NORTH 

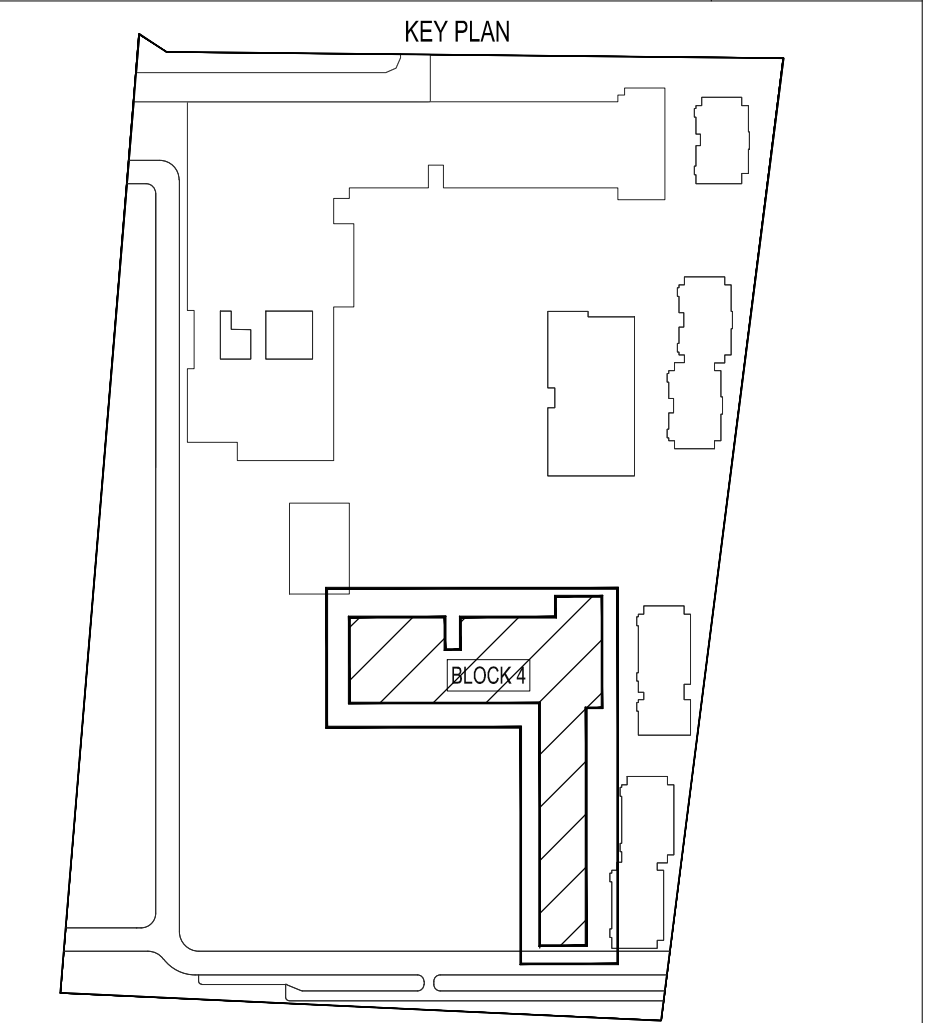

OWNER/ APPLICANT :

For KE HOUSING PRIVATE LIMITED
Director

STRUCTURAL ENGINEER :

DESIGN TREE CONSULTANTS
DesignTree Service Consultants Pvt Ltd
Consulting Engineers
#30/2, Karanthakudi
Block 2, Street 10, Karanthakudi
Bangalore - 560025, INDIA
T: +91 80 7108 5481
www.designtreeconsultants.com
Bangalore • Chennai • Hyderabad

S. Arun Kumar
N. Arun Kumar
Registration No. SE / Gr. 1 / 19 / 05 / 008
Structural Engineer Grade - I (SE)

ARCHITECT :

FHD
#30/2, Karanthakudi
Block 2, Street 10, Karanthakudi
Bangalore - 560025, INDIA
T: +91 80 7108 5481
www.fhd.com

S. Dhamotharan
S. Dhamotharan
Regd. Architect (CA / 2003 / 31131)

SHEET TITLE:

BLOCK - 4 : TYPE 1 GUEST ROOM
SECTION, ELEVATION

PLAN SHOWING PROPOSED SPA AND RESORT BUILDING AT SURVEY NOS: 125/1A3A, KOKILAMEDU VILLAGE, PREVIOUSLY CHENGLEPUT TALUK , NOW THIRUKAZHUKUNDRAM TALUK, CHENGLEPUT DISTRICT, TAMILNADU.


SCHEDULE OF JOINERY

TYPE	DESCRIPTION	SIZE (IN MM)
D	DOOR	1800 X 2700
D1	DOOR	1000 X 2700
D2	DOOR	900 X 2700
D3	DOOR	900 X 2700
D4	DOOR	750 X 2700
W2	WINDOW	1800 X 2100
V1	WINDOW	900 X 1200
SD	SLIDING DOOR	2800 X 2700
SD1	SLIDING DOOR	1840 X 2700
SD2	SLIDING DOOR	6800 X 2700
GL1	GLAZING	1500 X 2300

SCALE : 1:100
DATE : 13 SEP 2023
NOTE : ALL DIMENSIONS AREA IN METRE



KEY PLAN

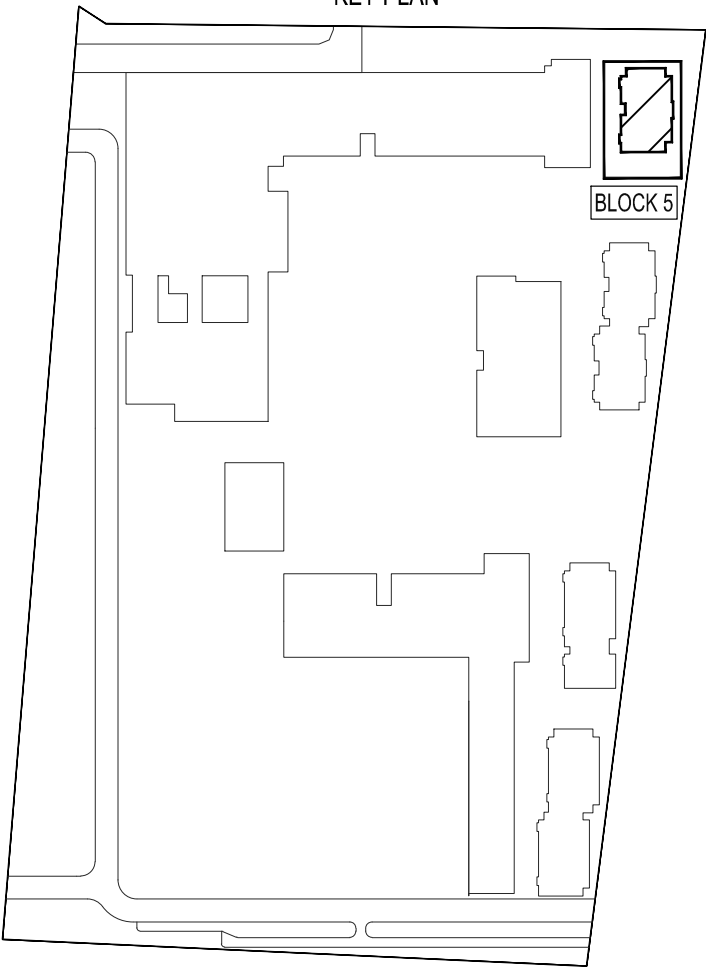

SHEET TITLE:

BLOCK 5 - PRESIDENTIAL VILLA
GROUND, TERRACE PLAN, SECTION AND ELEVATION

OWNER/ APPLICANT :

For KE HOUSING PRIVATE LIMITED
Director

STRUCTURAL ENGINEER :

DesignTree Service Consultants Pvt Ltd
Consulting Engineers
www.designtreeconsultants.com
Bengaluru • Chennai • Hyderabad


N. Arun Karanth
Registration No. SE / Gr. I / 19 / 05 / 008
Structural Engineer Grade - I (SE)

ARCHITECT :


FHD
www.fhd.in

S. Dhamocharan
Regd. Architect (CA / 2003 / 31131)


NOTE:
WATER SUPPLY IS THROUGH HYDROPNEUMATIC PRESSURE PUMPING SYSTEM FROM UNDER GROUND STATIC WATER STORAGE TANK

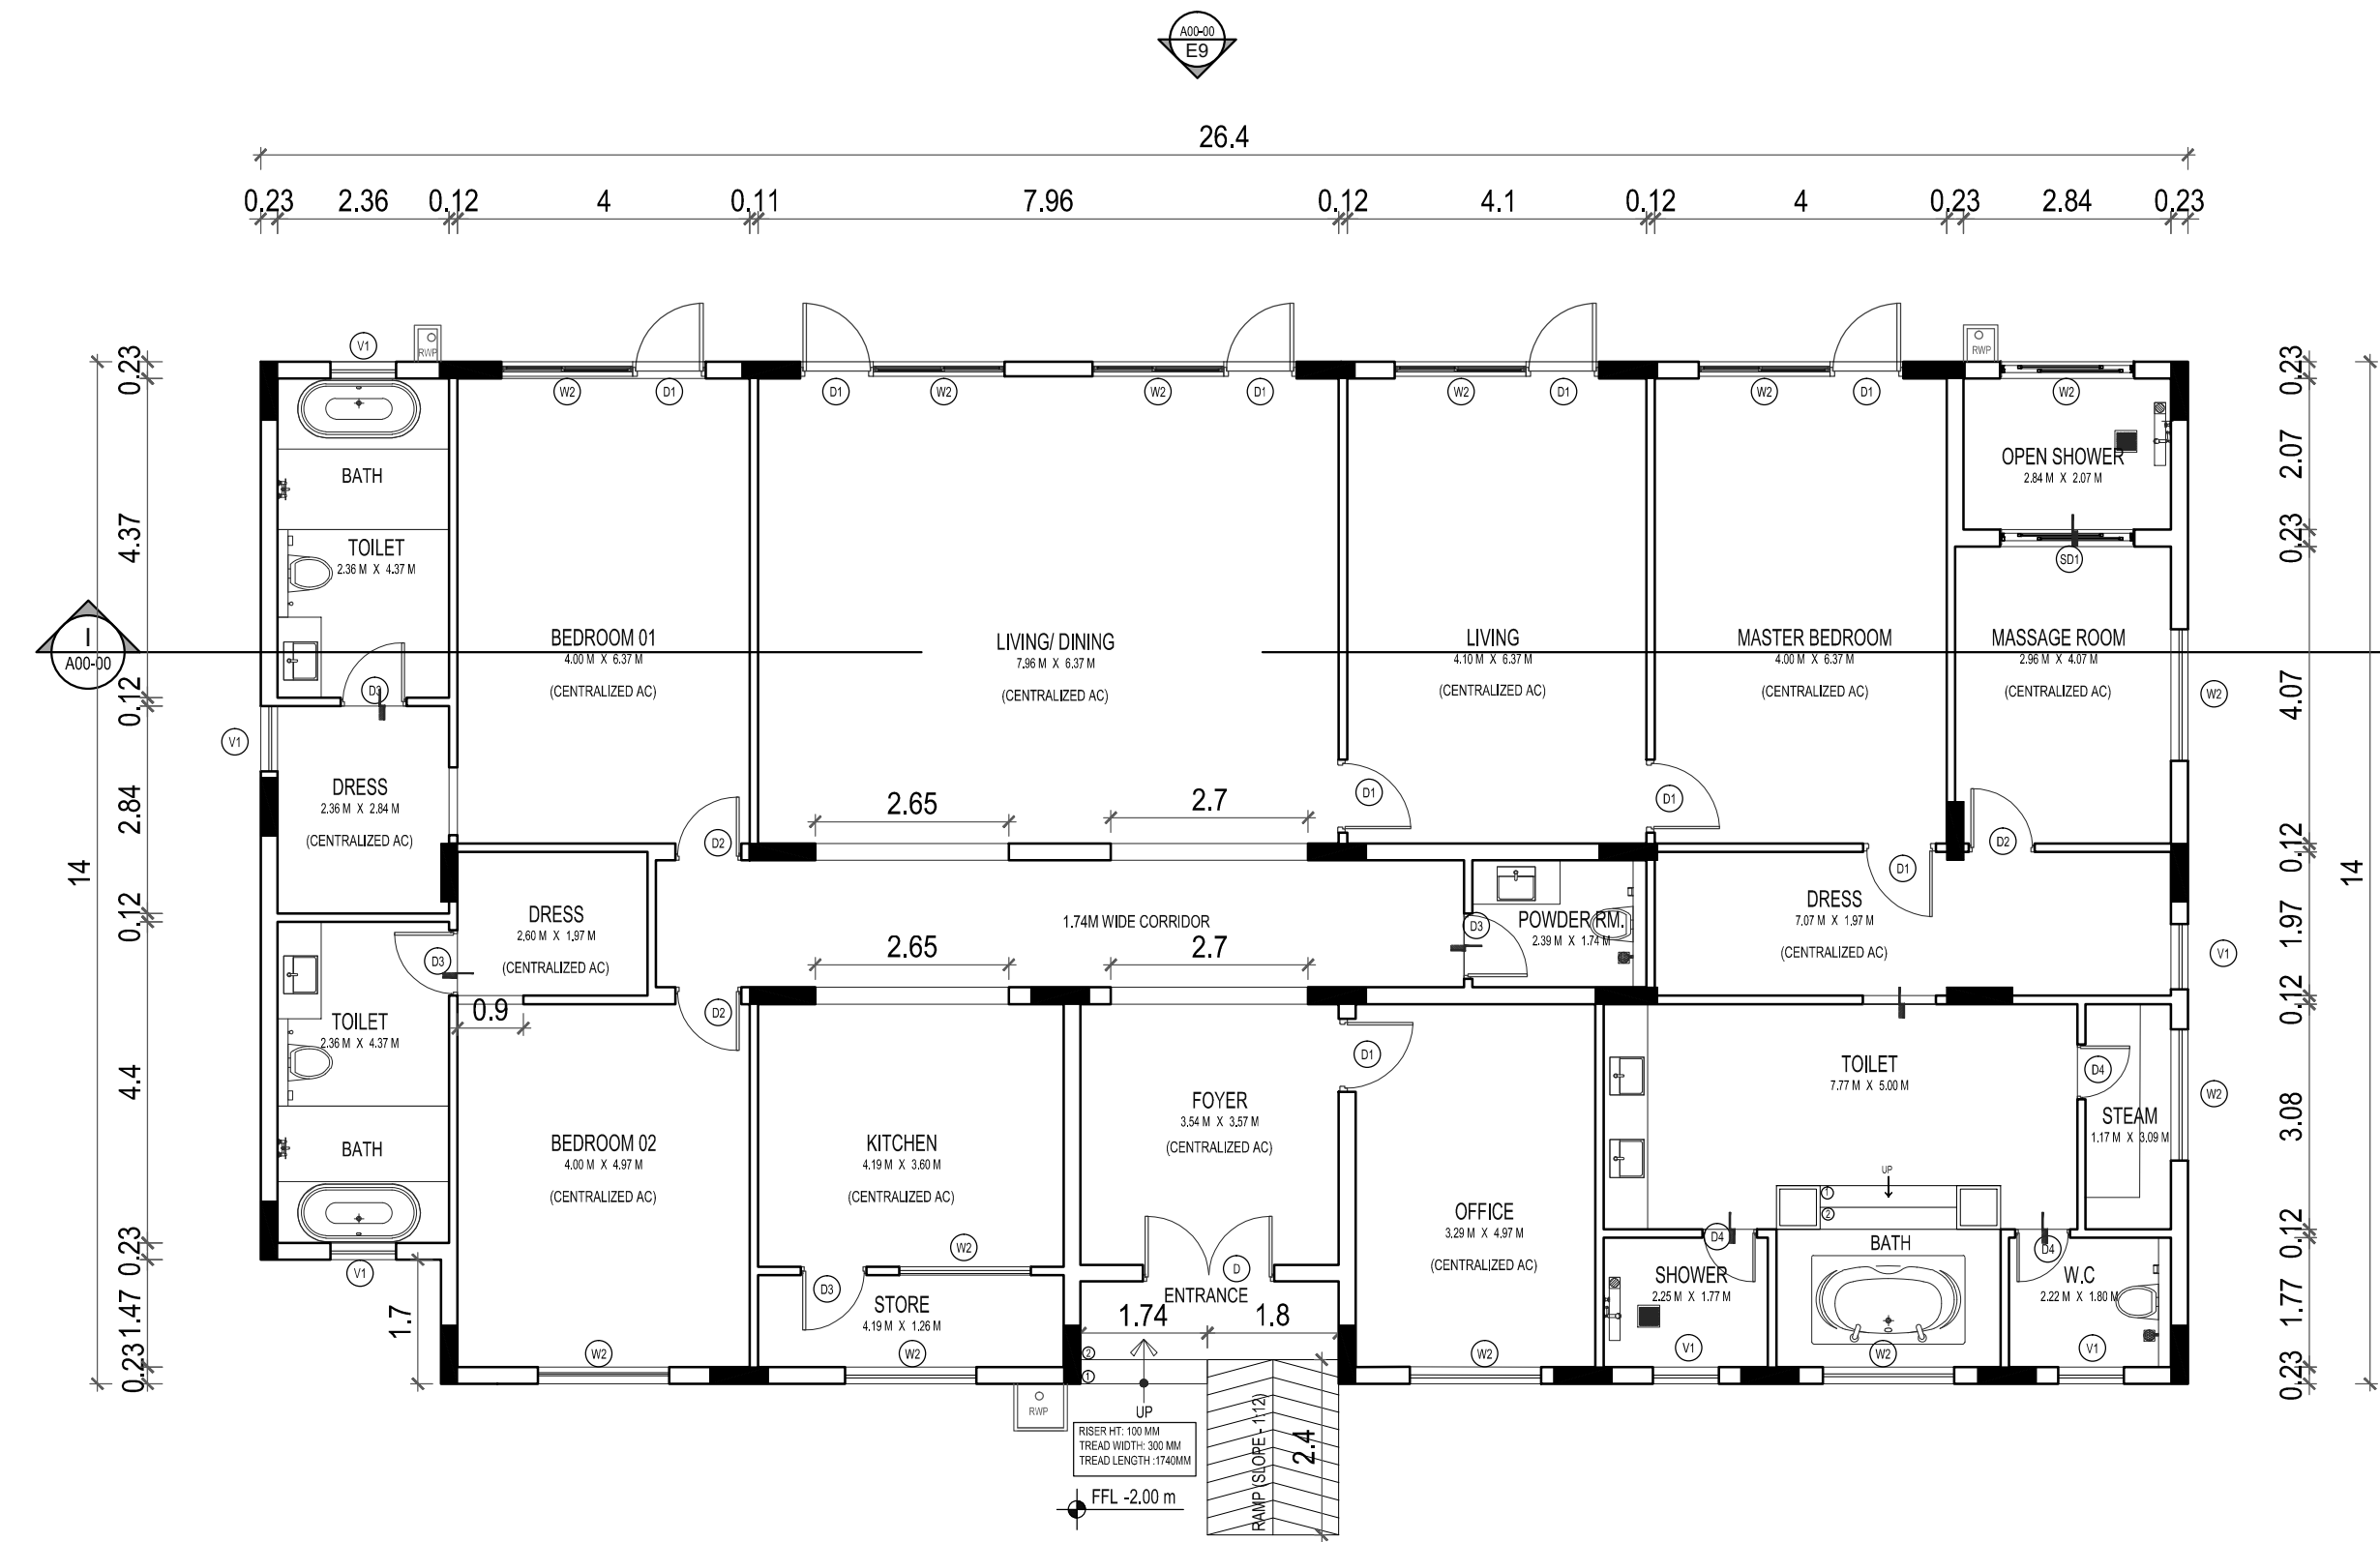


GROUND FLOOR PLAN

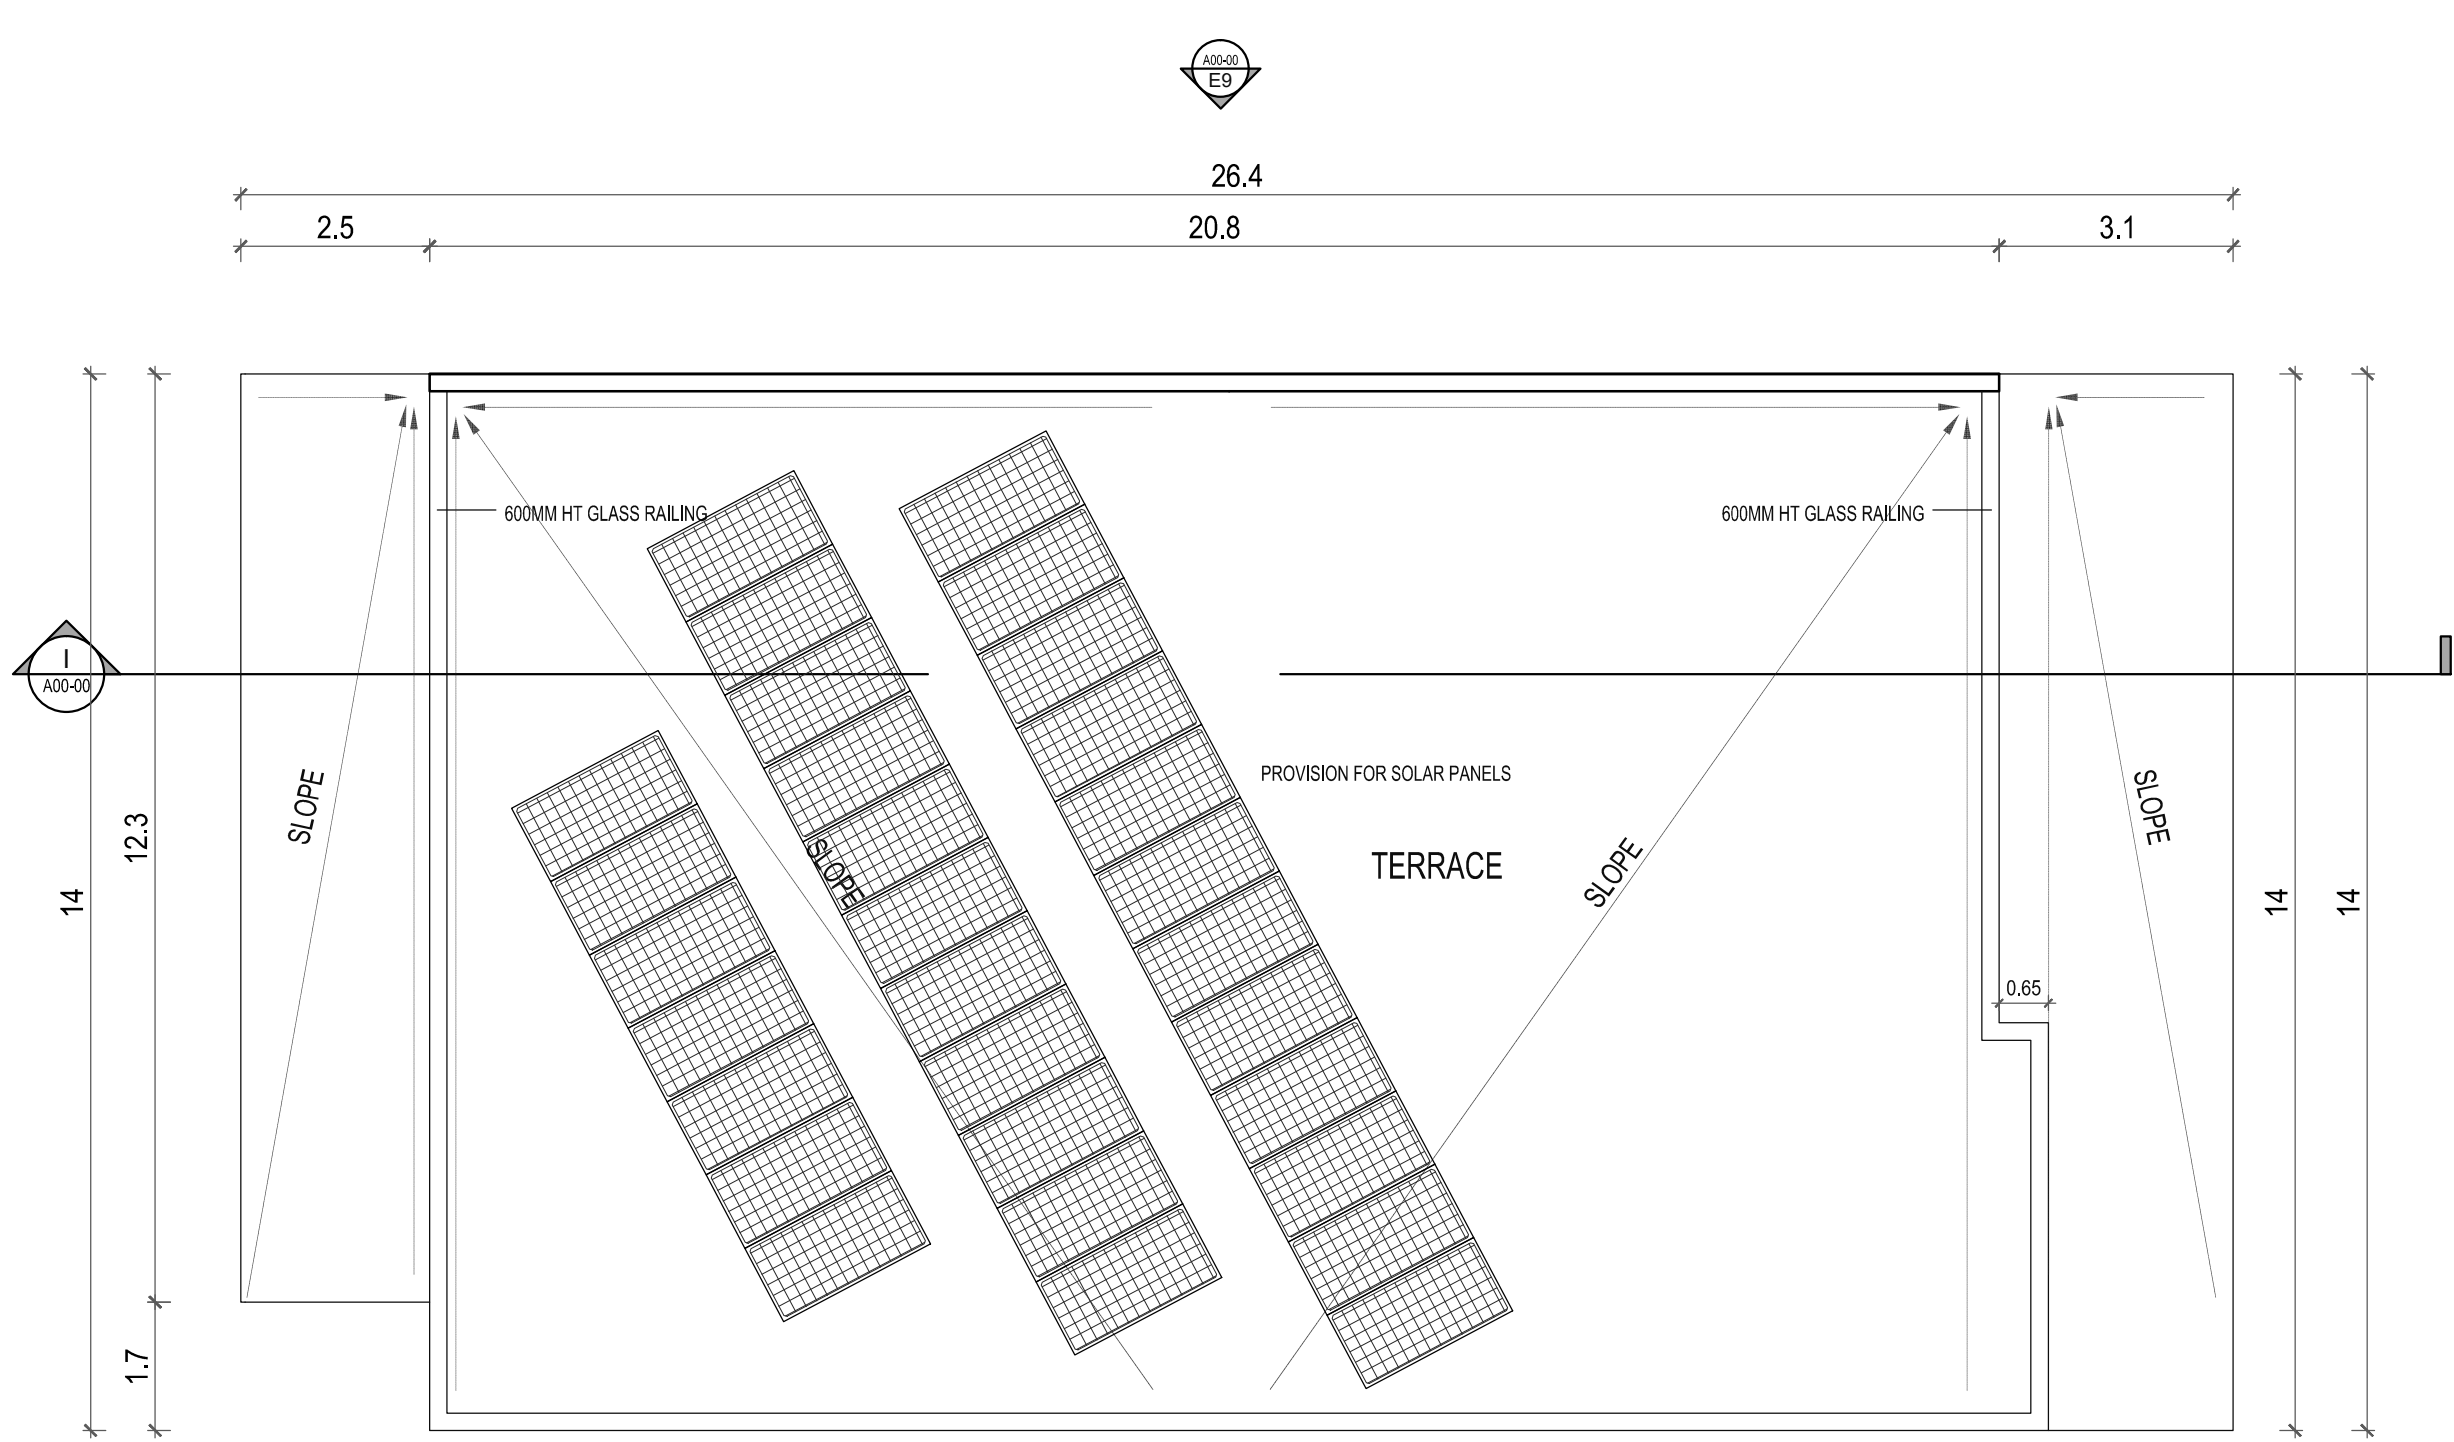


TERRACE PLAN

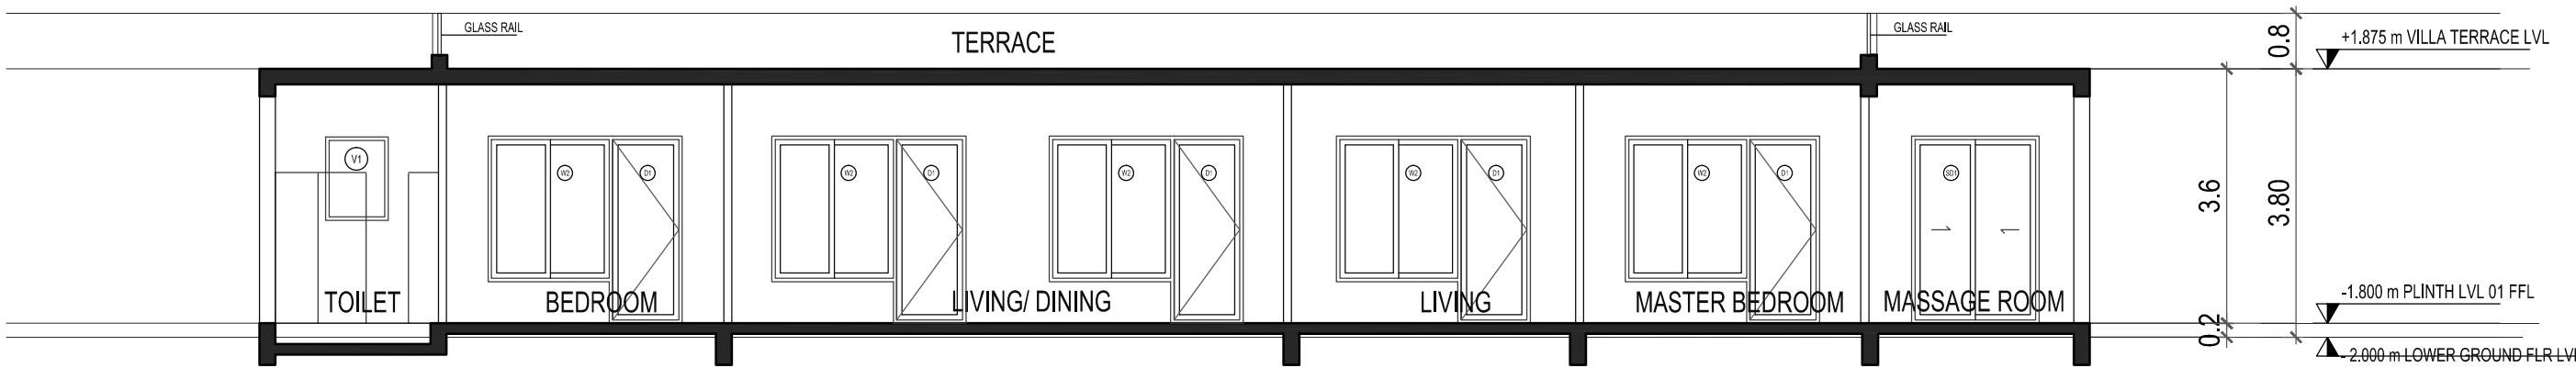

SECTION - II

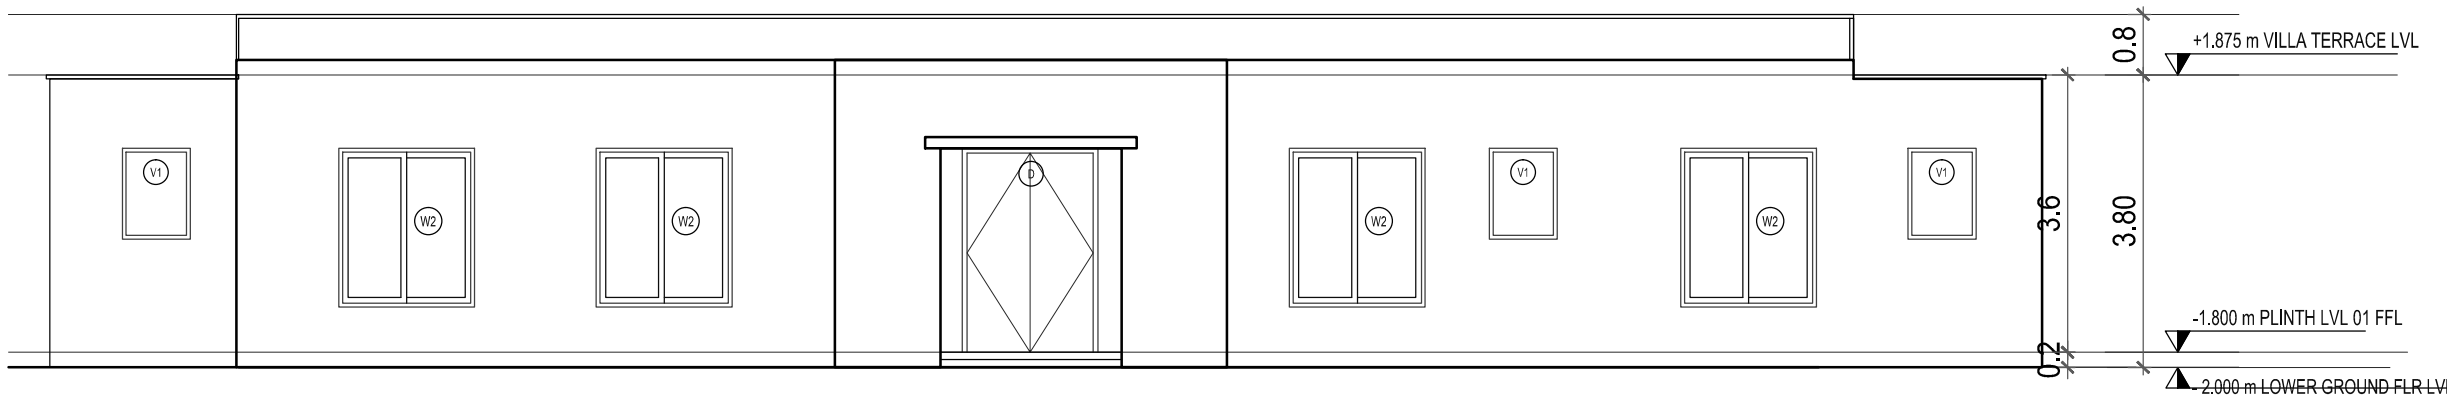

ELEVATION E8

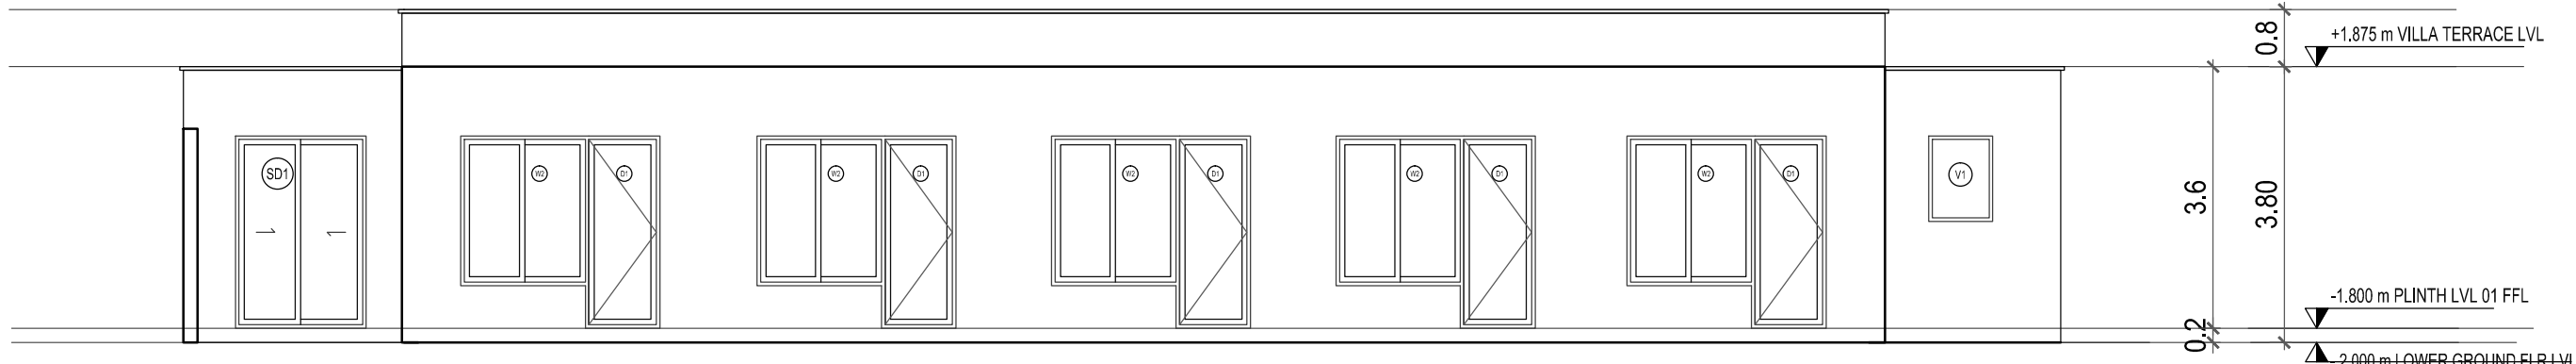

ELEVATION E9

PLAN SHOWING PROPOSED SPA AND RESORT
BUILDING AT SURVEY NOS: 125/1A3A,
KOKILAMEDU VILLAGE, PREVIOUSLY
CHENGLEPUT TALUK , NOW
THIRUKAZHUKUNDRAM TALUK, CHENGLEPUT
DISTRICT, TAMILNADU.


SCHEDULE OF JOINERY

TYPE	DESCRIPTION	SIZE (IN MM)
MD	MAIN DOOR	1050 X 2700
D2	DOOR	900 X 2700
D3	DOOR	900 X 2700
W2	WINDOW	1800X 2100
V1	VENTILATOR	900 X 1200
KW	KITCHEN WINDOW	750 X 1200

SCALE : 1:100
DATE : 13 SEP 2023
NOTE : ALL DIMENSIONS AREA IN METRE



KEY PLAN

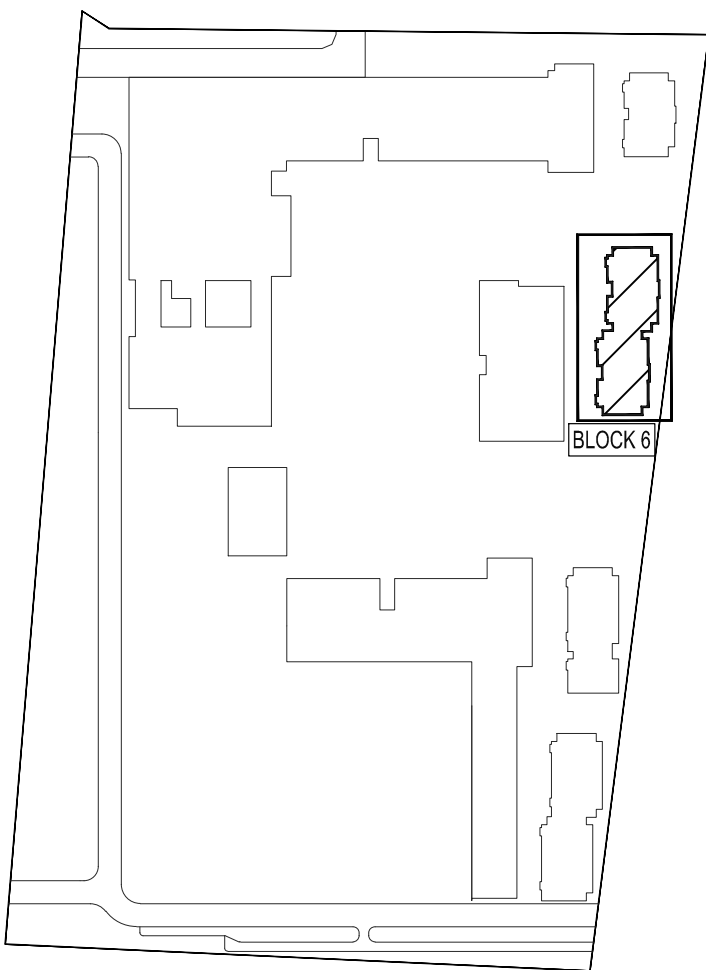

SHEET TITLE:

BLOCK 6: TWIN VILLA
GROUND FLOOR PLAN, SECTION AND ELEVATION

OWNER/ APPLICANT :

For KE HOUSING PRIVATE LIMITED
Director


STRUCTURAL ENGINEER :

DesignTree Service Consultants Pvt Ltd
Consulting Engineers
www.designtreeconsultants.com
Bengaluru • Chennai • Hyderabad


N. Arun Karanth
Registration No. SE / Gr. I / 19 / 05 / 008
Structural Engineer Grade - I (SE)

ARCHITECT :


FHD
S. Dhamotharan
Regd. Architect (CA / 2003 / 31131)

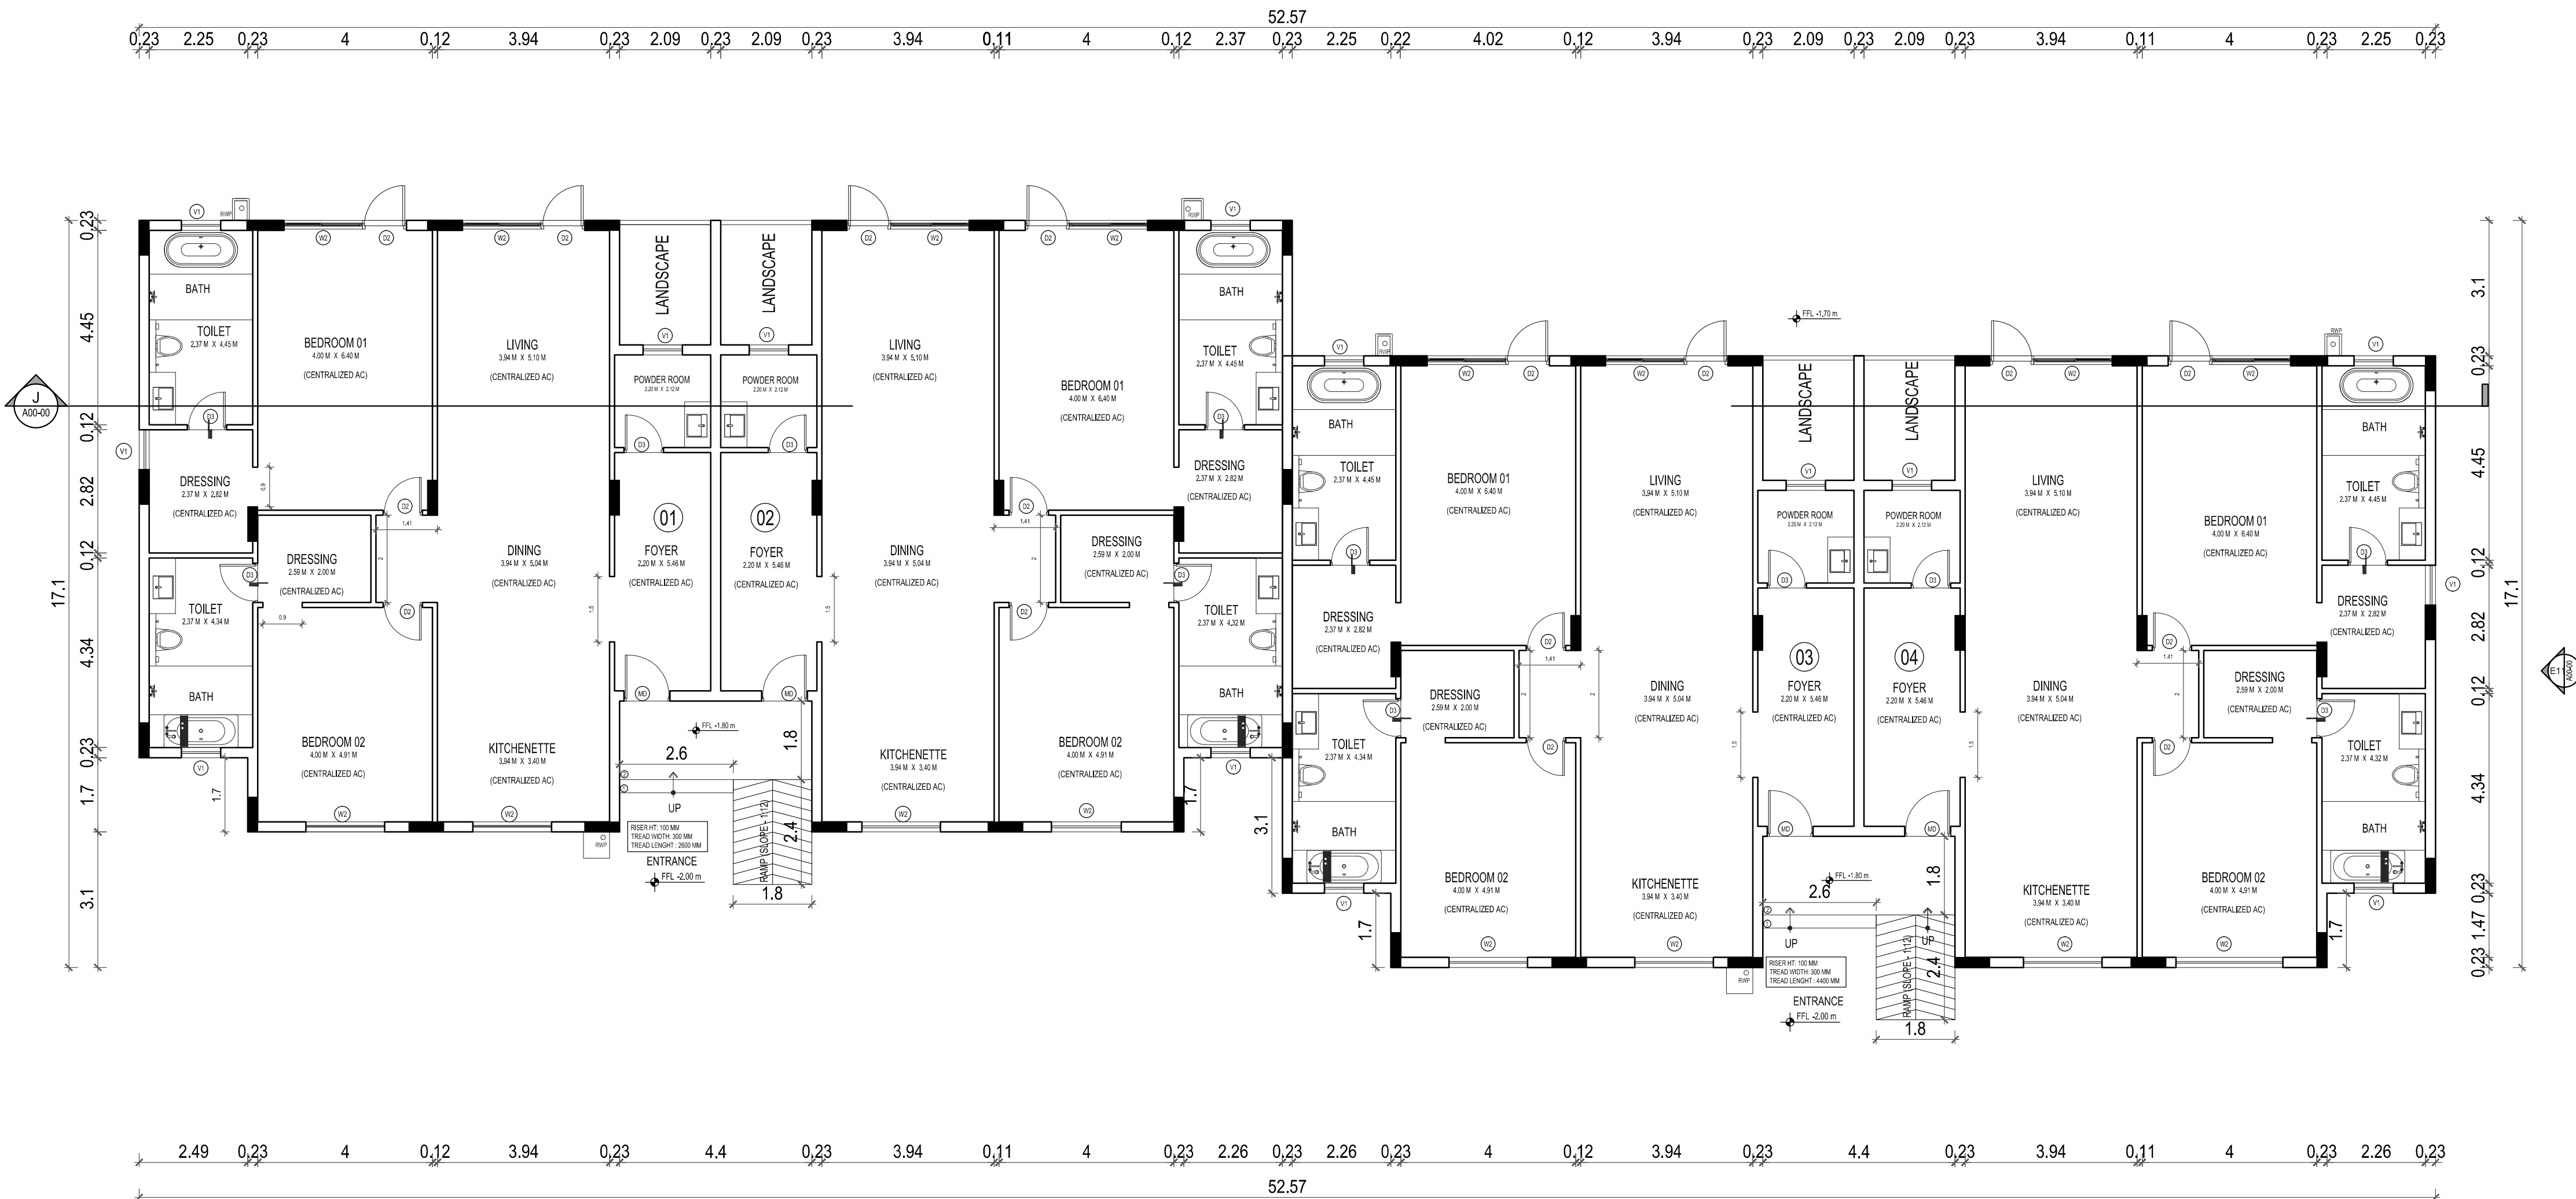

GROUND FLOOR PLAN

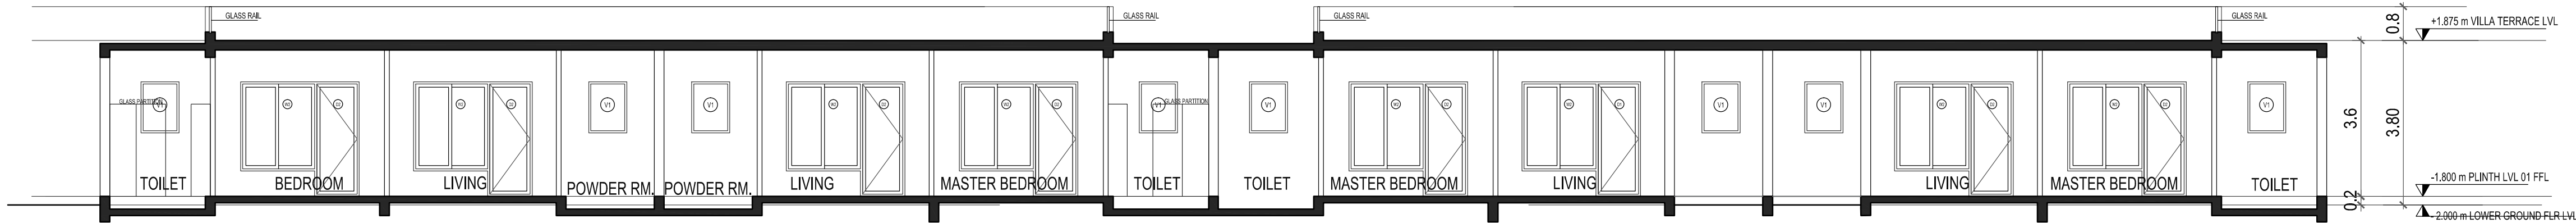

SECTION - JJ

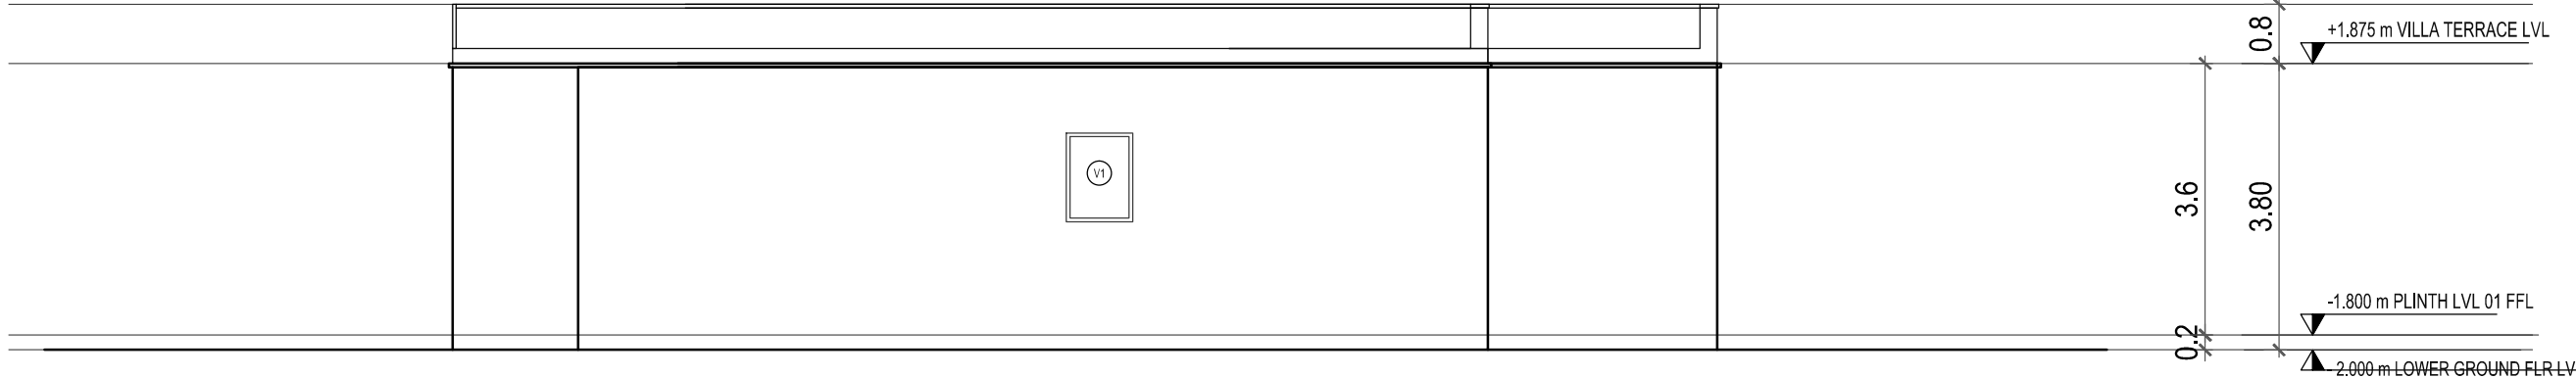

ELEVATION E11

PLAN SHOWING PROPOSED SPA AND RESORT BUILDING AT SURVEY NOS: 125/1A3A, KOKILAMEDU VILLAGE, PREVIOUSLY CHENGLEPUT TALUK , NOW THIRUKAZHUKUNDRAM TALUK, CHENGLEPUT DISTRICT, TAMILNADU.


SCHEDULE OF JOINERY

TYPE	DESCRIPTION	SIZE (IN MM)
MD	MAIN DOOR	1050 X 2700
D2	DOOR	900 X 2700
D3	DOOR	900 X 2700
W2	WINDOW	1800X 2100
V1	VENTILATOR	900 X 1200
KW	KITCHEN WINDOW	750 X 1200

SCALE : 1:100
DATE : 13 SEP 2023
NOTE : ALL DIMENSIONS AREA IN METRE



KEY PLAN

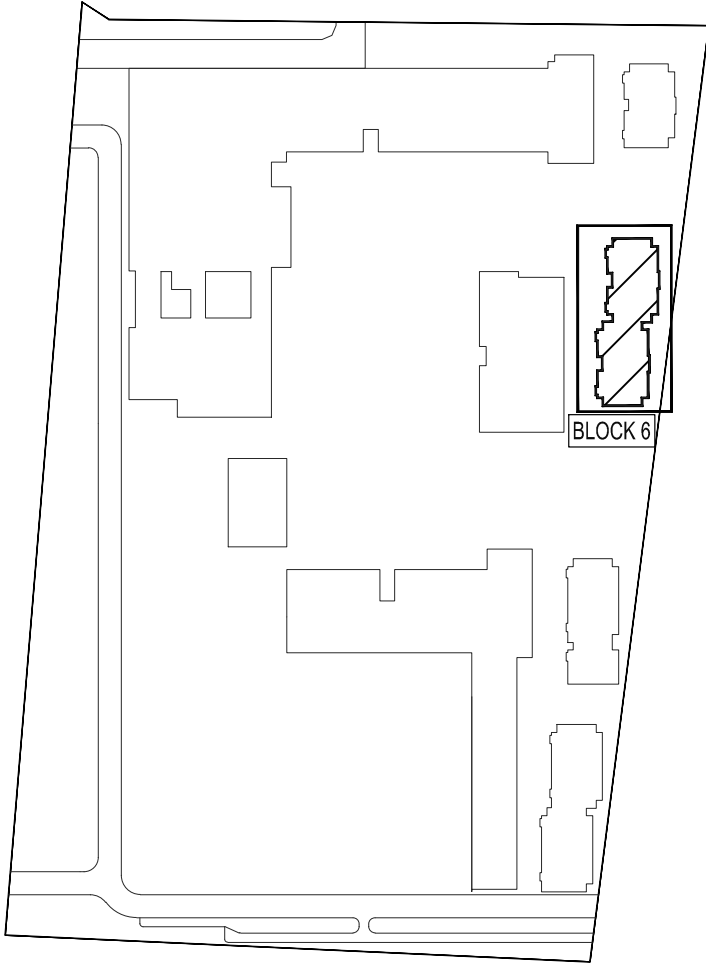

SHEET TITLE:

BLOCK 6: TWIN VILLA
TERRACE PLAN AND ELEVATION

OWNER/ APPLICANT :

For KE HOUSING PRIVATE LIMITED
Director

STRUCTURAL ENGINEER :


DesignTree Service Consultants Pvt Ltd
Consulting Engineers
www.designtreeconsultants.com
Bengaluru • Chennai • Hyderabad

N. Arun Karanth
Registration No. SE / Gr. I / 19 / 05 / 008
Structural Engineer Grade - I (SE)


ARCHITECT :

FHD
www.fhd.in

S. Dhamotharan
Regd. Architect(CA / 2003 / 31131)

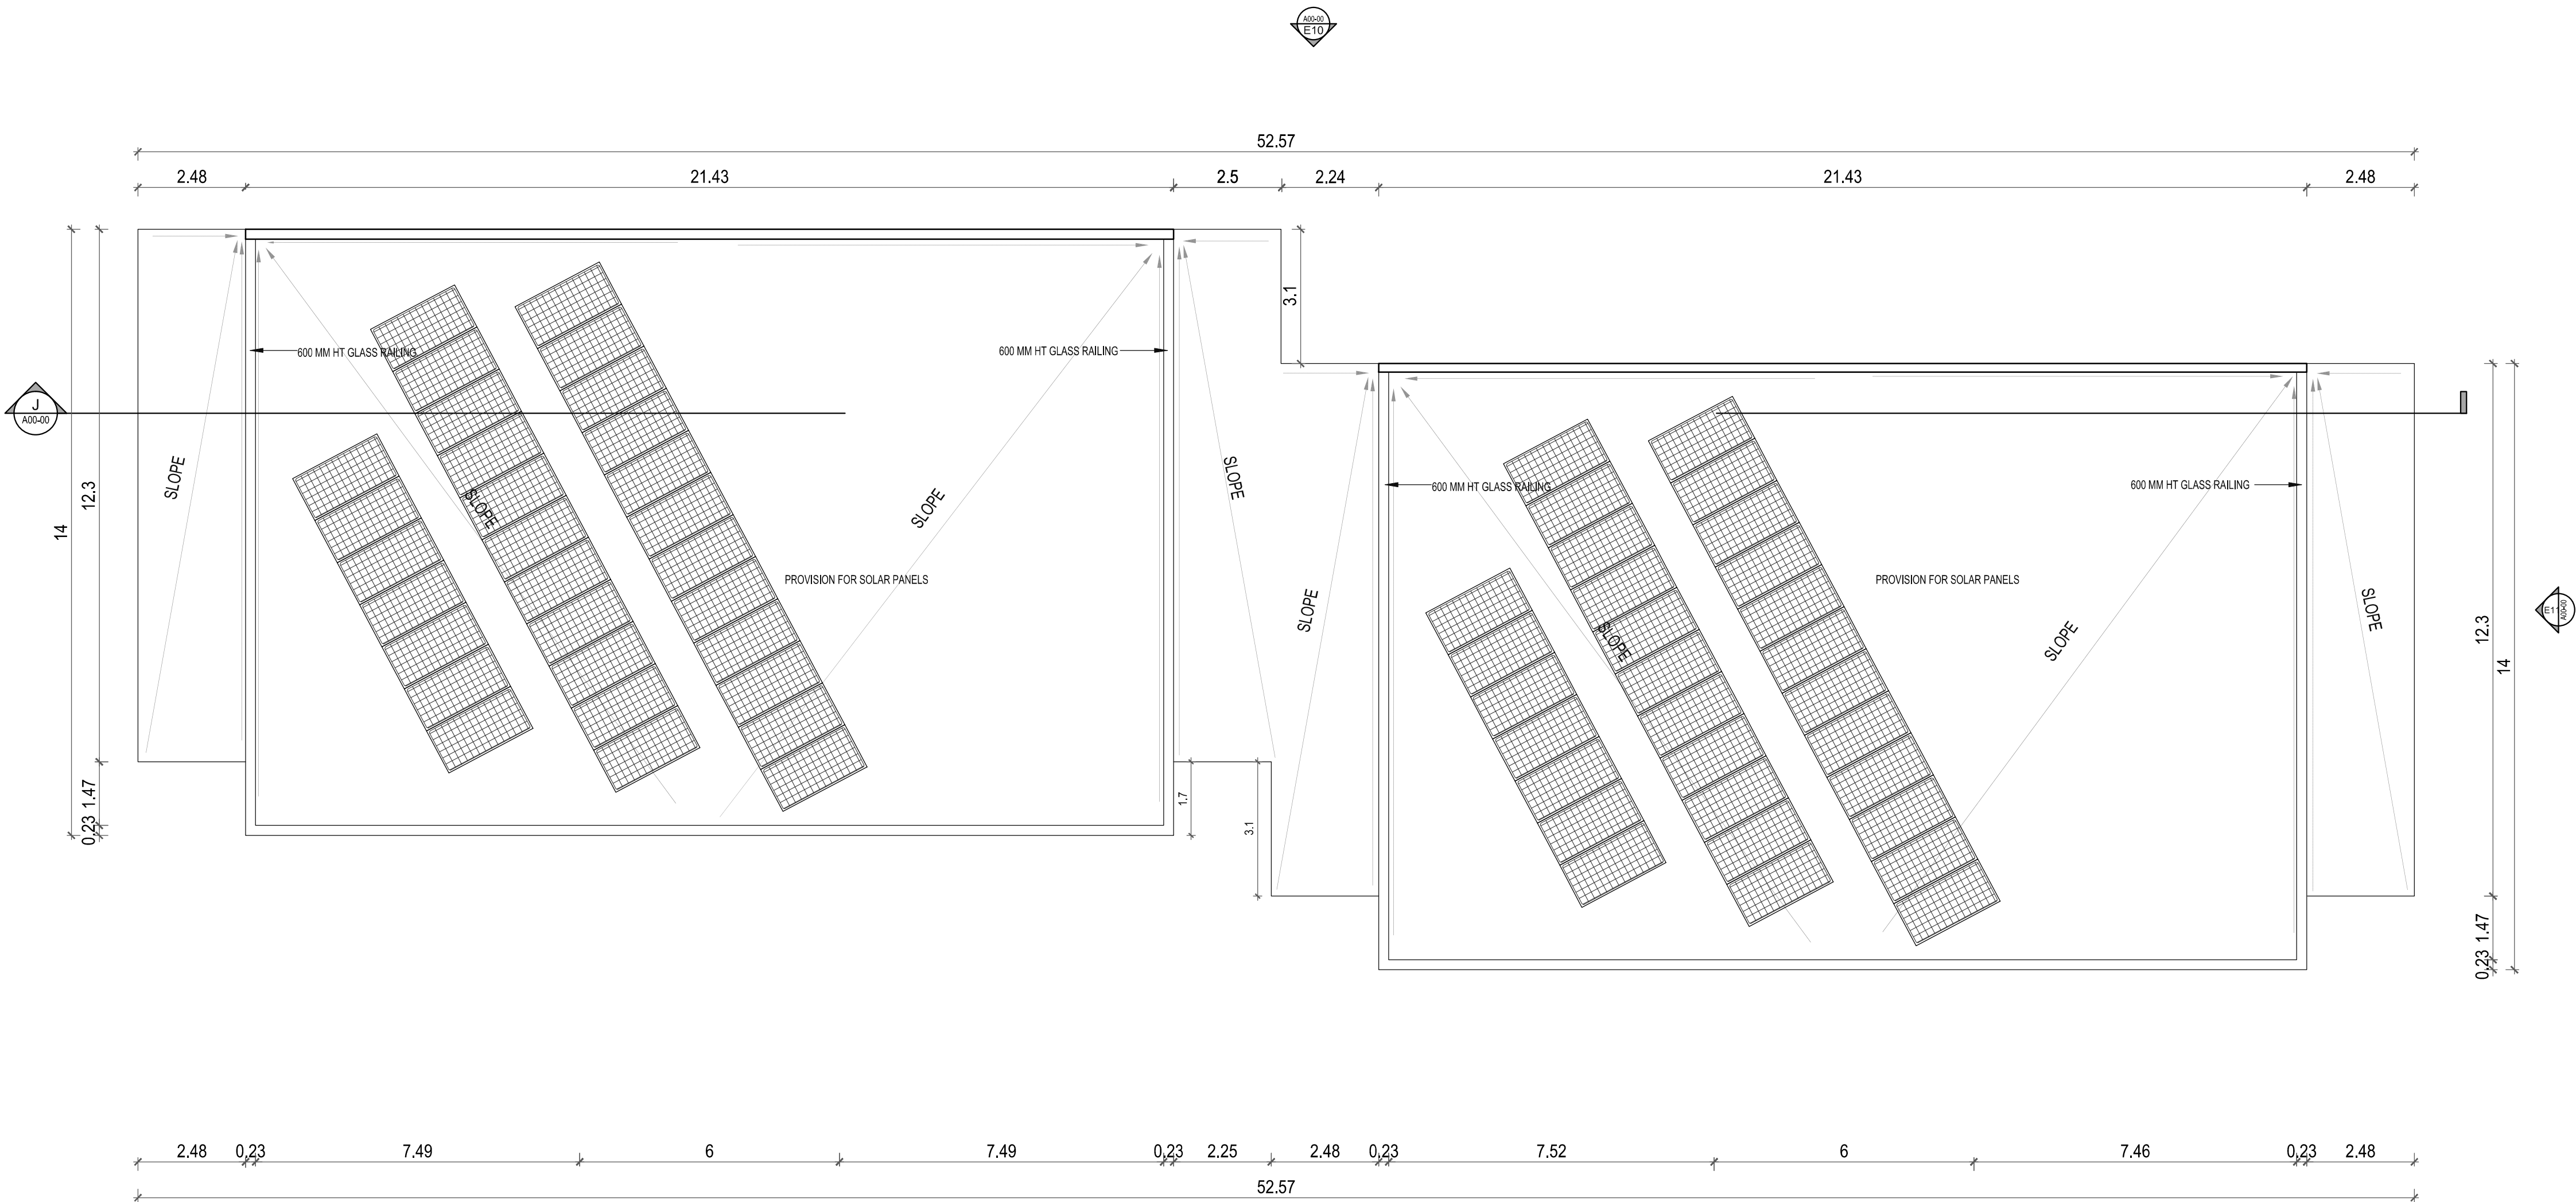

TERRACE PLAN

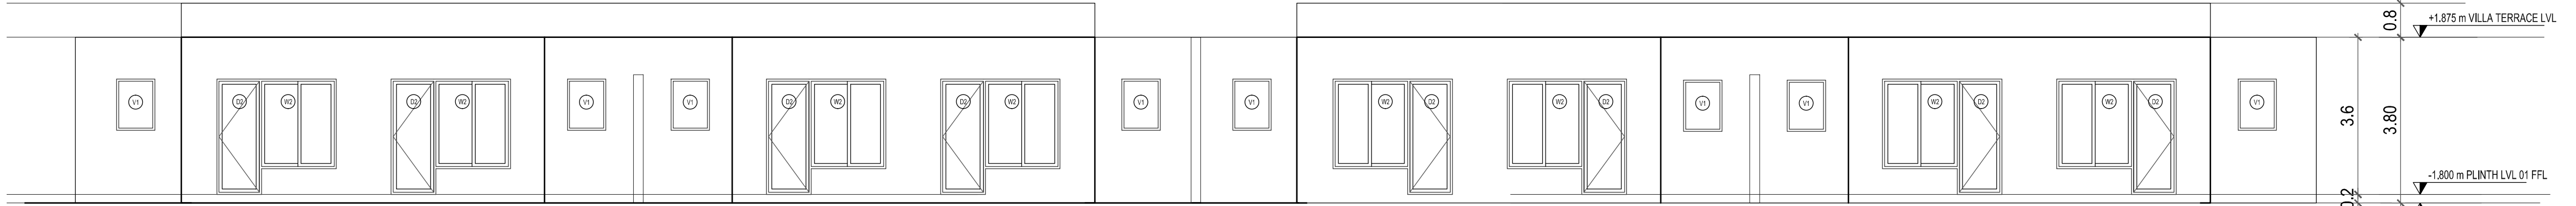

ELEVATION E10

NOTE:
WATER SUPPLY IS THROUGH HYDROPNEUMATIC PRESSURE PUMPING SYSTEM FROM UNDER GROUND STATIC WATER STORAGE TANK

PLAN SHOWING PROPOSED SPA AND RESORT
BUILDING AT SURVEY NOS: 125/1A3A,
KOKILAMEDU VILLAGE, PREVIOUSLY
CHENGLEPUT TALUK , NOW
THIRUKAZHUKUNDRAM TALUK, CHENGLEPUT
DISTRICT, TAMILNADU.


SCHEDULE OF JOINERY

TYPE	DESCRIPTION	SIZE (IN MM)
MD	MAIN DOOR	1050 X 2700
D2	DOOR	900 X 2700
D3	DOOR	900 X 2700
W2	WINDOW	1800X 2100
V1	VENTILATOR	900 X 1200
KW	KITCHEN WINDOW	750 X 1200

SCALE : 1:100
DATE : 13 SEP 2023
NOTE : ALL DIMENSIONS AREA IN METRE



KEY PLAN

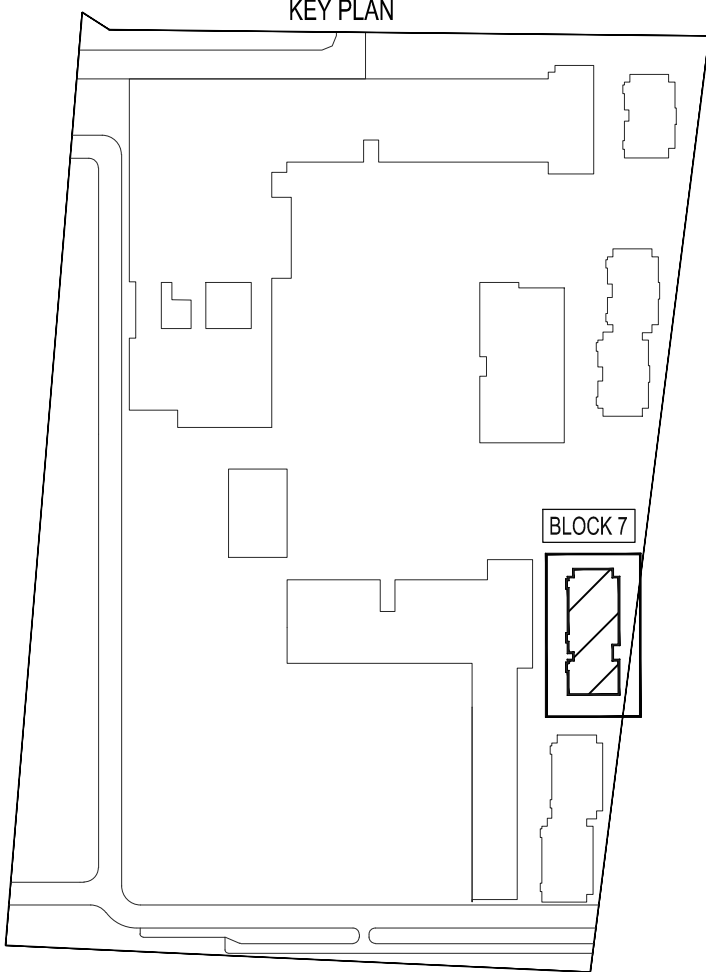

SHEET TITLE:

BLOCK 7: TWIN VILLA+SINGLE VILLA
GROUND FLOOR PLAN, SECTION AND ELEVATION

OWNER/ APPLICANT :

For KE HOUSING PRIVATE LIMITED
Director

STRUCTURAL ENGINEER :


DesignTree Service Consultants Pvt Ltd
Consulting Engineers

N. Arun Karanth
Registration No. SE / Gr. I / 19 / 05 / 008
Structural Engineer Grade - I (SE)


ARCHITECT :

FHD
FHD


S. Dhamotharan
Regd. Architect(CA / 2003 / 31131)

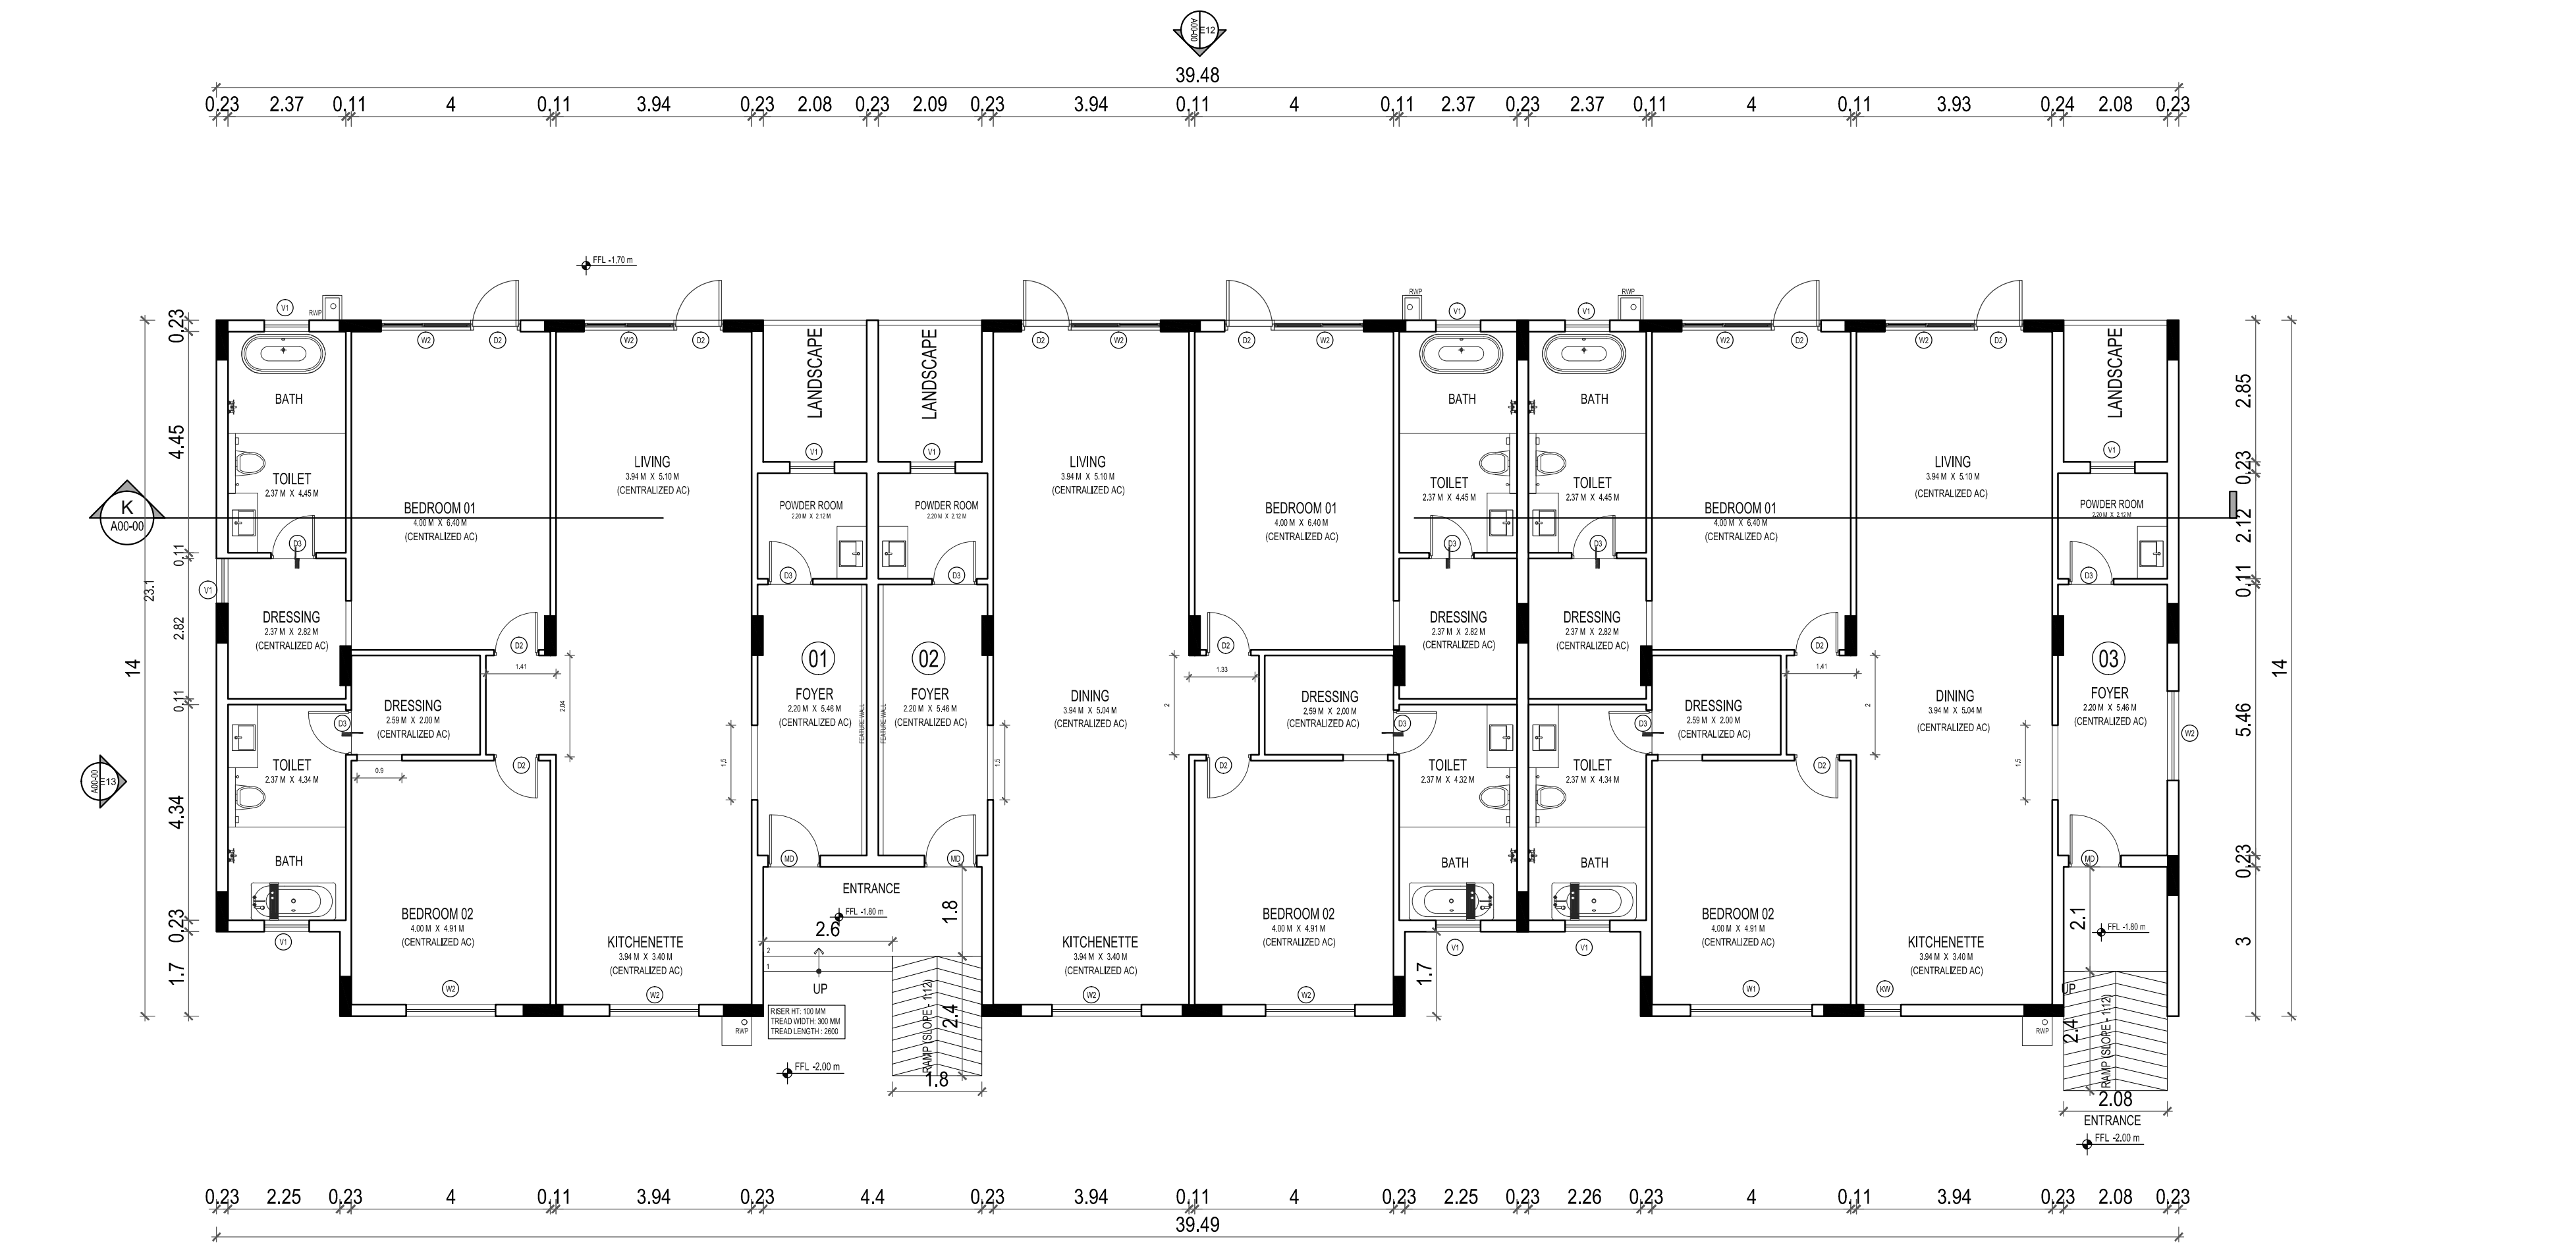

GROUND FLOOR PLAN

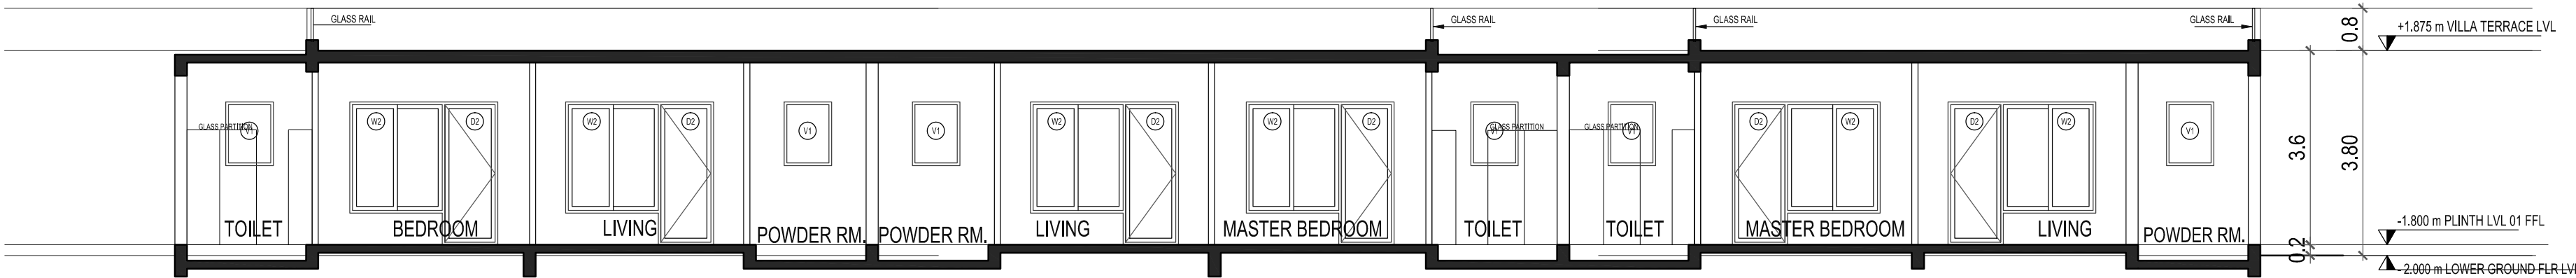

SECTION - KK

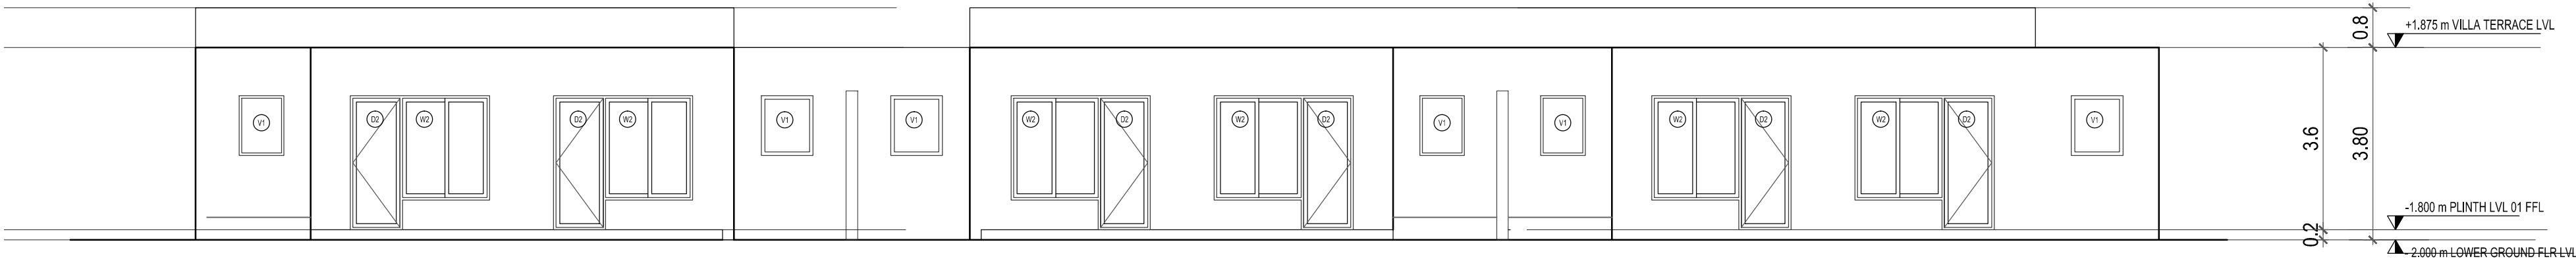

ELEVATION E12

PLAN SHOWING PROPOSED SPA AND RESORT BUILDING AT SURVEY NOS: 125/1A3A, KOKILAMEDU VILLAGE, PREVIOUSLY CHENGLEPUT TALUK , NOW THIRUKAZHUKUNDRAM TALUK, CHENGLEPUT DISTRICT, TAMILNADU.

SCHEDULE OF JOINERY

TYPE	DESCRIPTION	SIZE (IN MM)
MD	MAIN DOOR	1050 X 2700
D2	DOOR	900 X 2700
D3	DOOR	900 X 2700
W2	WINDOW	1800X 2100
V1	VENTILATOR	900 X 1200
KW	KITCHEN WINDOW	750 X 1200

SCALE : 1:100
DATE : 13 SEP 2023
NOTE : ALL DIMENSIONS AREA IN METRE



KEY PLAN



SHEET TITLE:

BLOCK 7: TWIN VILLA+SINGLE VILLA
TERRACE PLAN AND ELEVATION

OWNER/ APPLICANT :



STRUCTURAL ENGINEER :




N. Arun Karanth
Registration No. SE / Gr. I / 19 / 05 / 008
Structural Engineer Grade - I (SE)


ARCHITECT :



S. Dhamotharan
Regd. Architect(CA / 2003 / 31131)

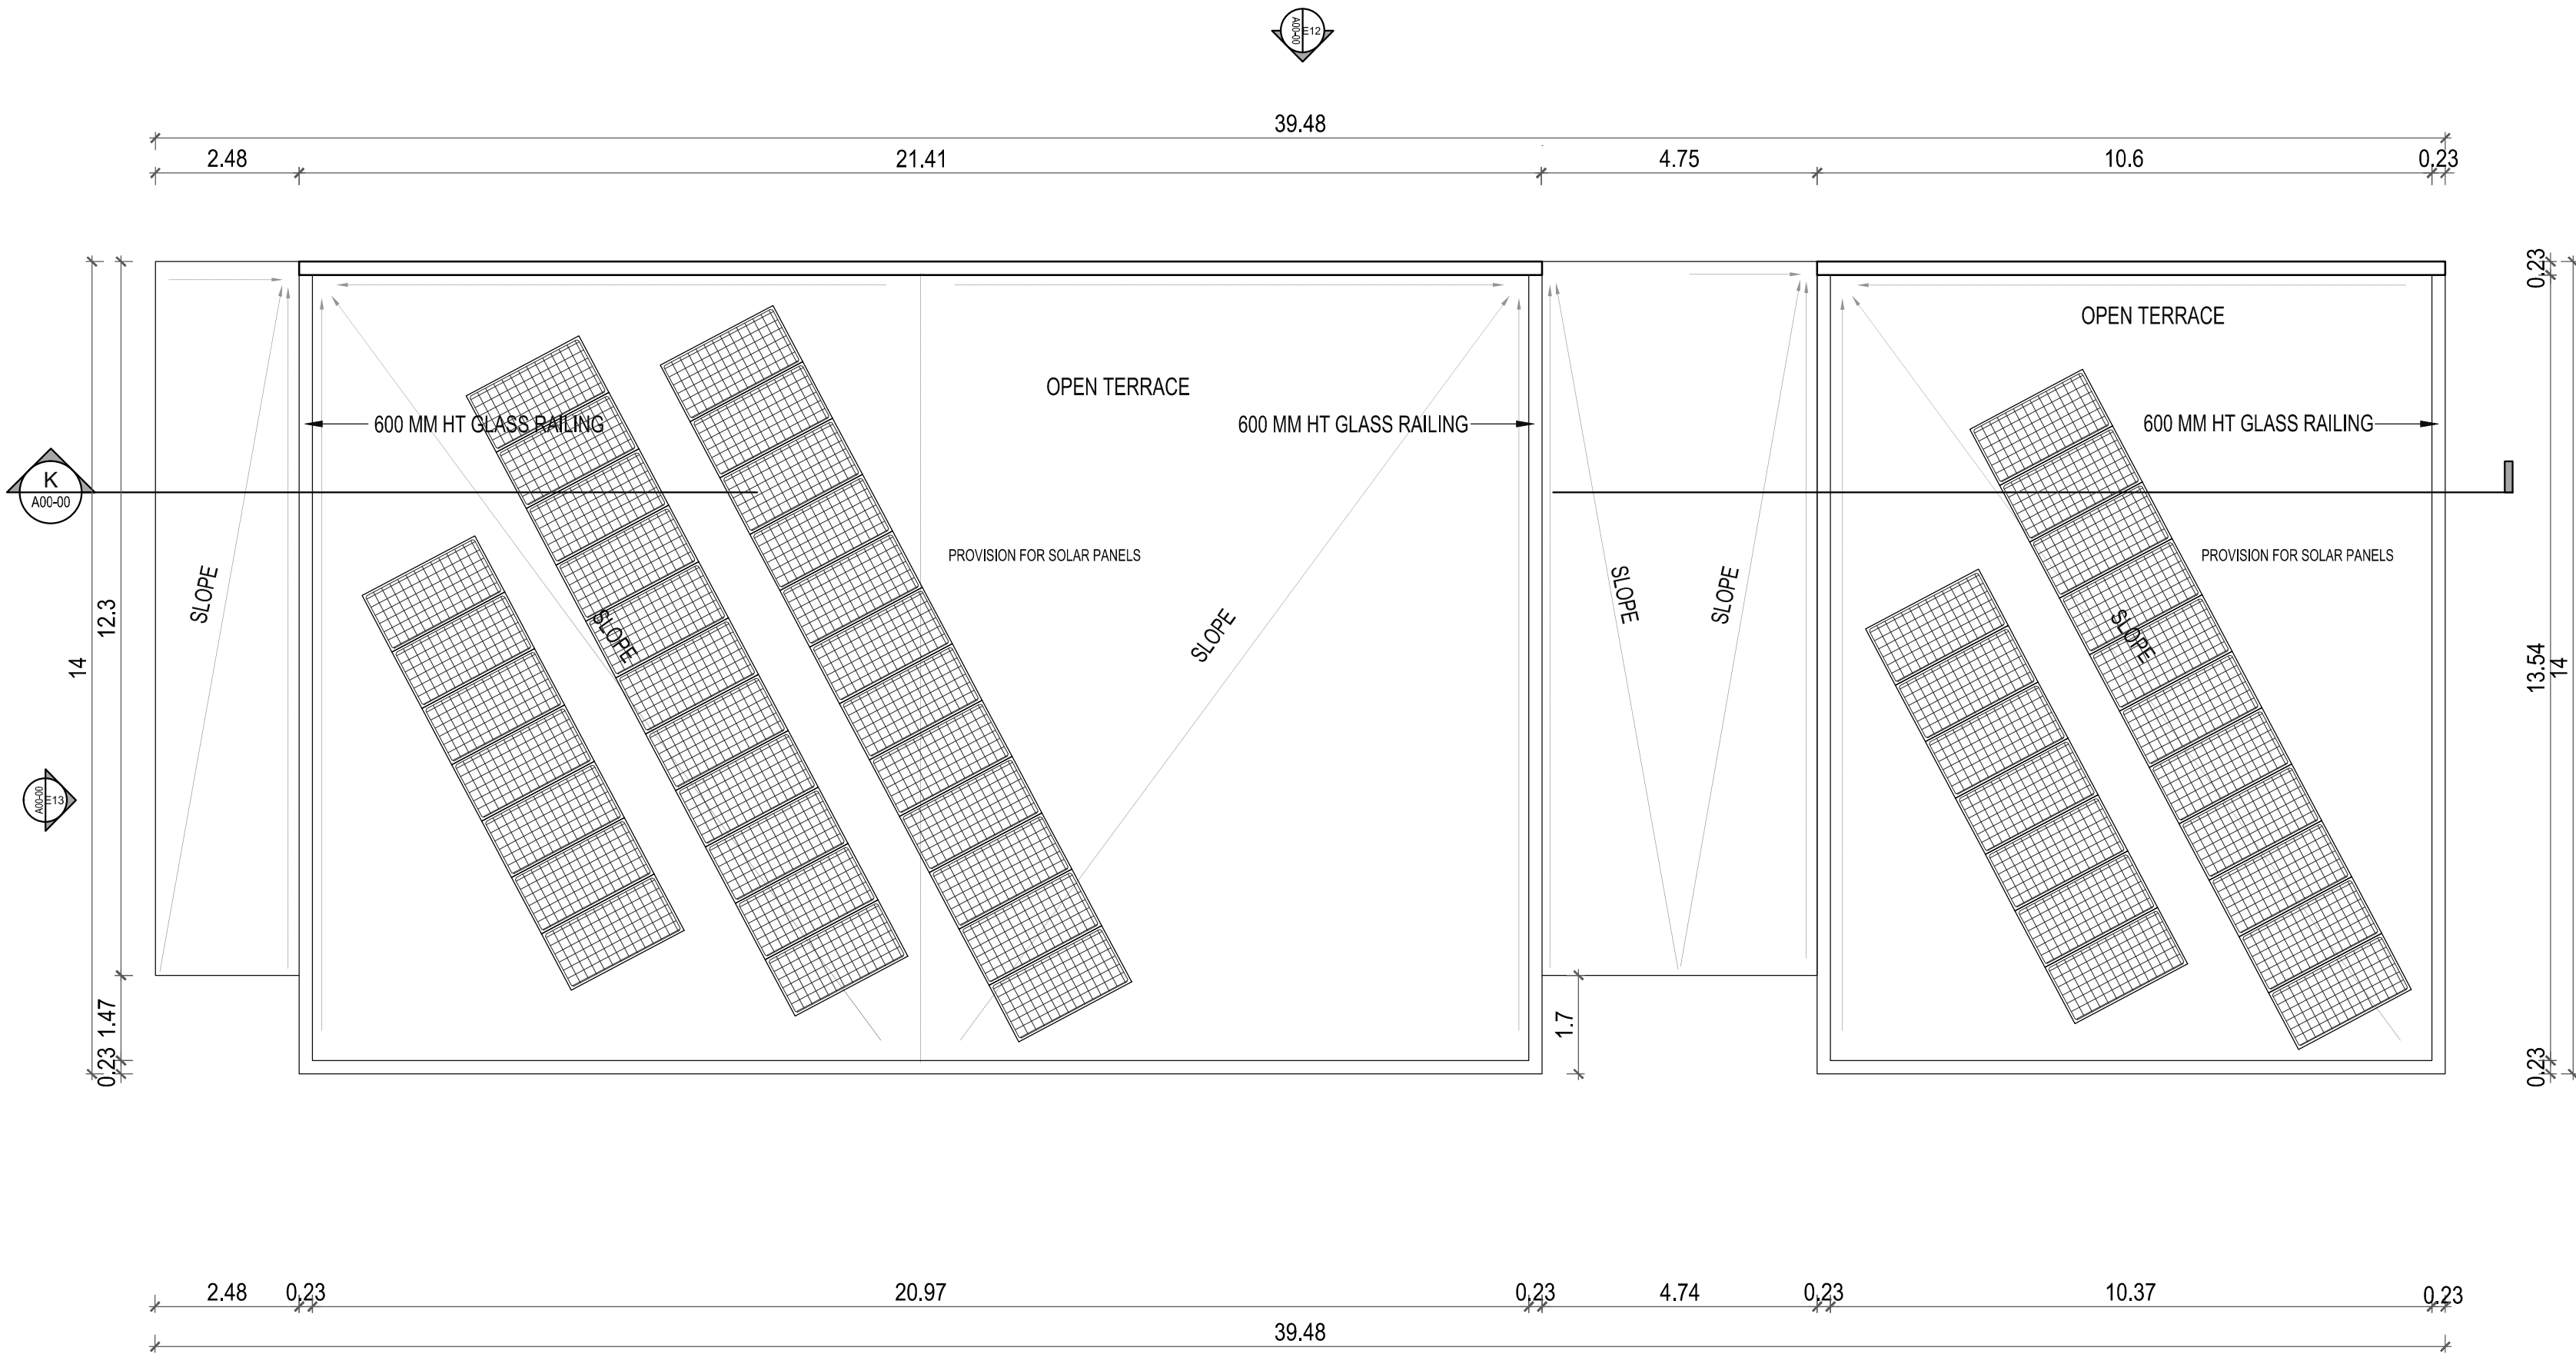

TERRACE PLAN

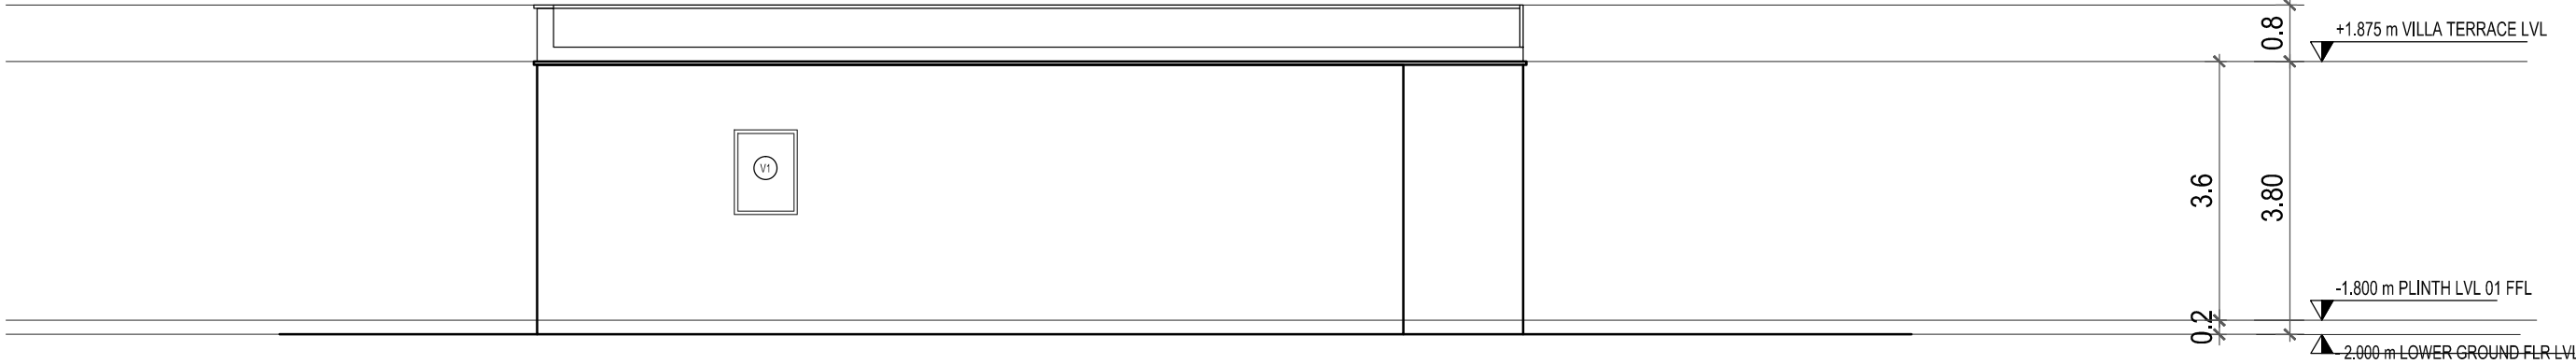

ELEVATION E13

NOTE:
WATER SUPPLY IS THROUGH HYDROPNEUMATIC PRESSURE PUMPING SYSTEM FROM UNDER GROUND STATIC WATER STORAGE TANK

PLAN SHOWING PROPOSED SPA AND RESORT
BUILDING AT SURVEY NOS: 125/1A3A,
KOKILAMEDU VILLAGE, PREVIOUSLY
CHENGLEPUT TALUK , NOW
THIRUKAZHUKUNDRAM TALUK, CHENGLEPUT
DISTRICT, TAMILNADU.


SCHEDULE OF JOINERY

TYPE	DESCRIPTION	SIZE (IN MM)
MD	MAIN DOOR	1050 X 2700
D2	DOOR	900 X 2700
D3	DOOR	900 X 2700
W2	WINDOW	1800X 2100
V1	VENTILATOR	900 X 1200
KW	KITCHEN WINDOW	750 X 1200

SCALE : 1:100
DATE : 13 SEP 2023
NOTE : ALL DIMENSIONS AREA IN METRE



KEY PLAN

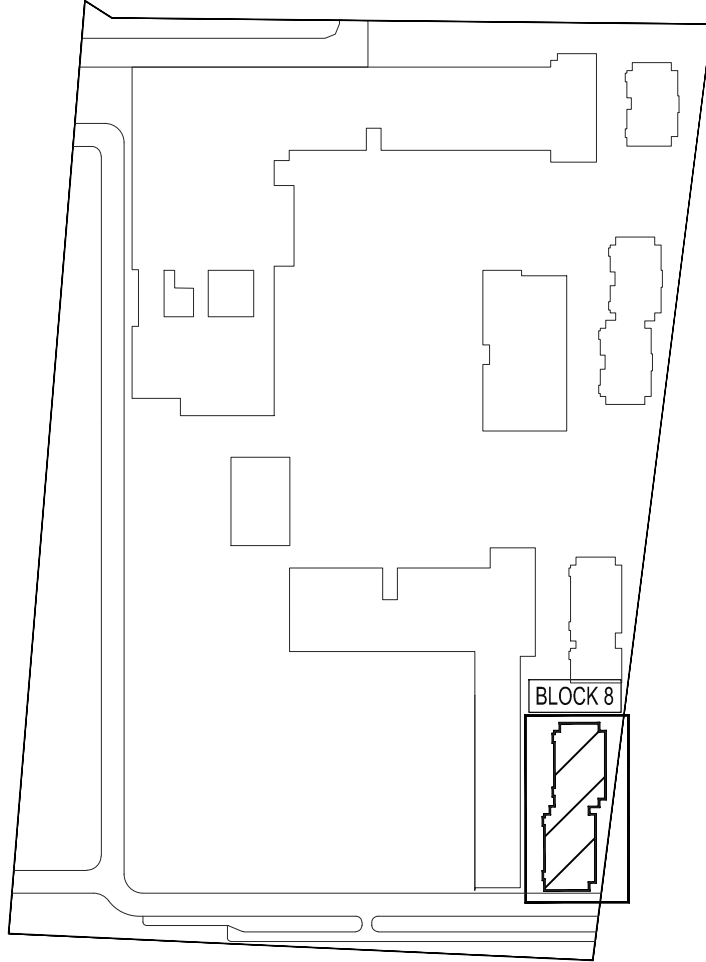

SHEET TITLE:

BLOCK 8: TWIN VILLA
GROUND FLOOR PLAN, SECTION AND ELEVATION

OWNER/ APPLICANT :

For KE HOUSING PRIVATE LIMITED
Director


STRUCTURAL ENGINEER :

DesignTree Service Consultants Pvt Ltd
Consulting Engineers
www.designtreeconsultants.com
Bengaluru • Chennai • Hyderabad


N. Arun Karanth
Registration No. SE / Gr. I / 19 / 05 / 008
Structural Engineer Grade - I (SE)

ARCHITECT :


FHD
S. Dhamotharan
Regd. Architect (CA / 2003 / 31131)

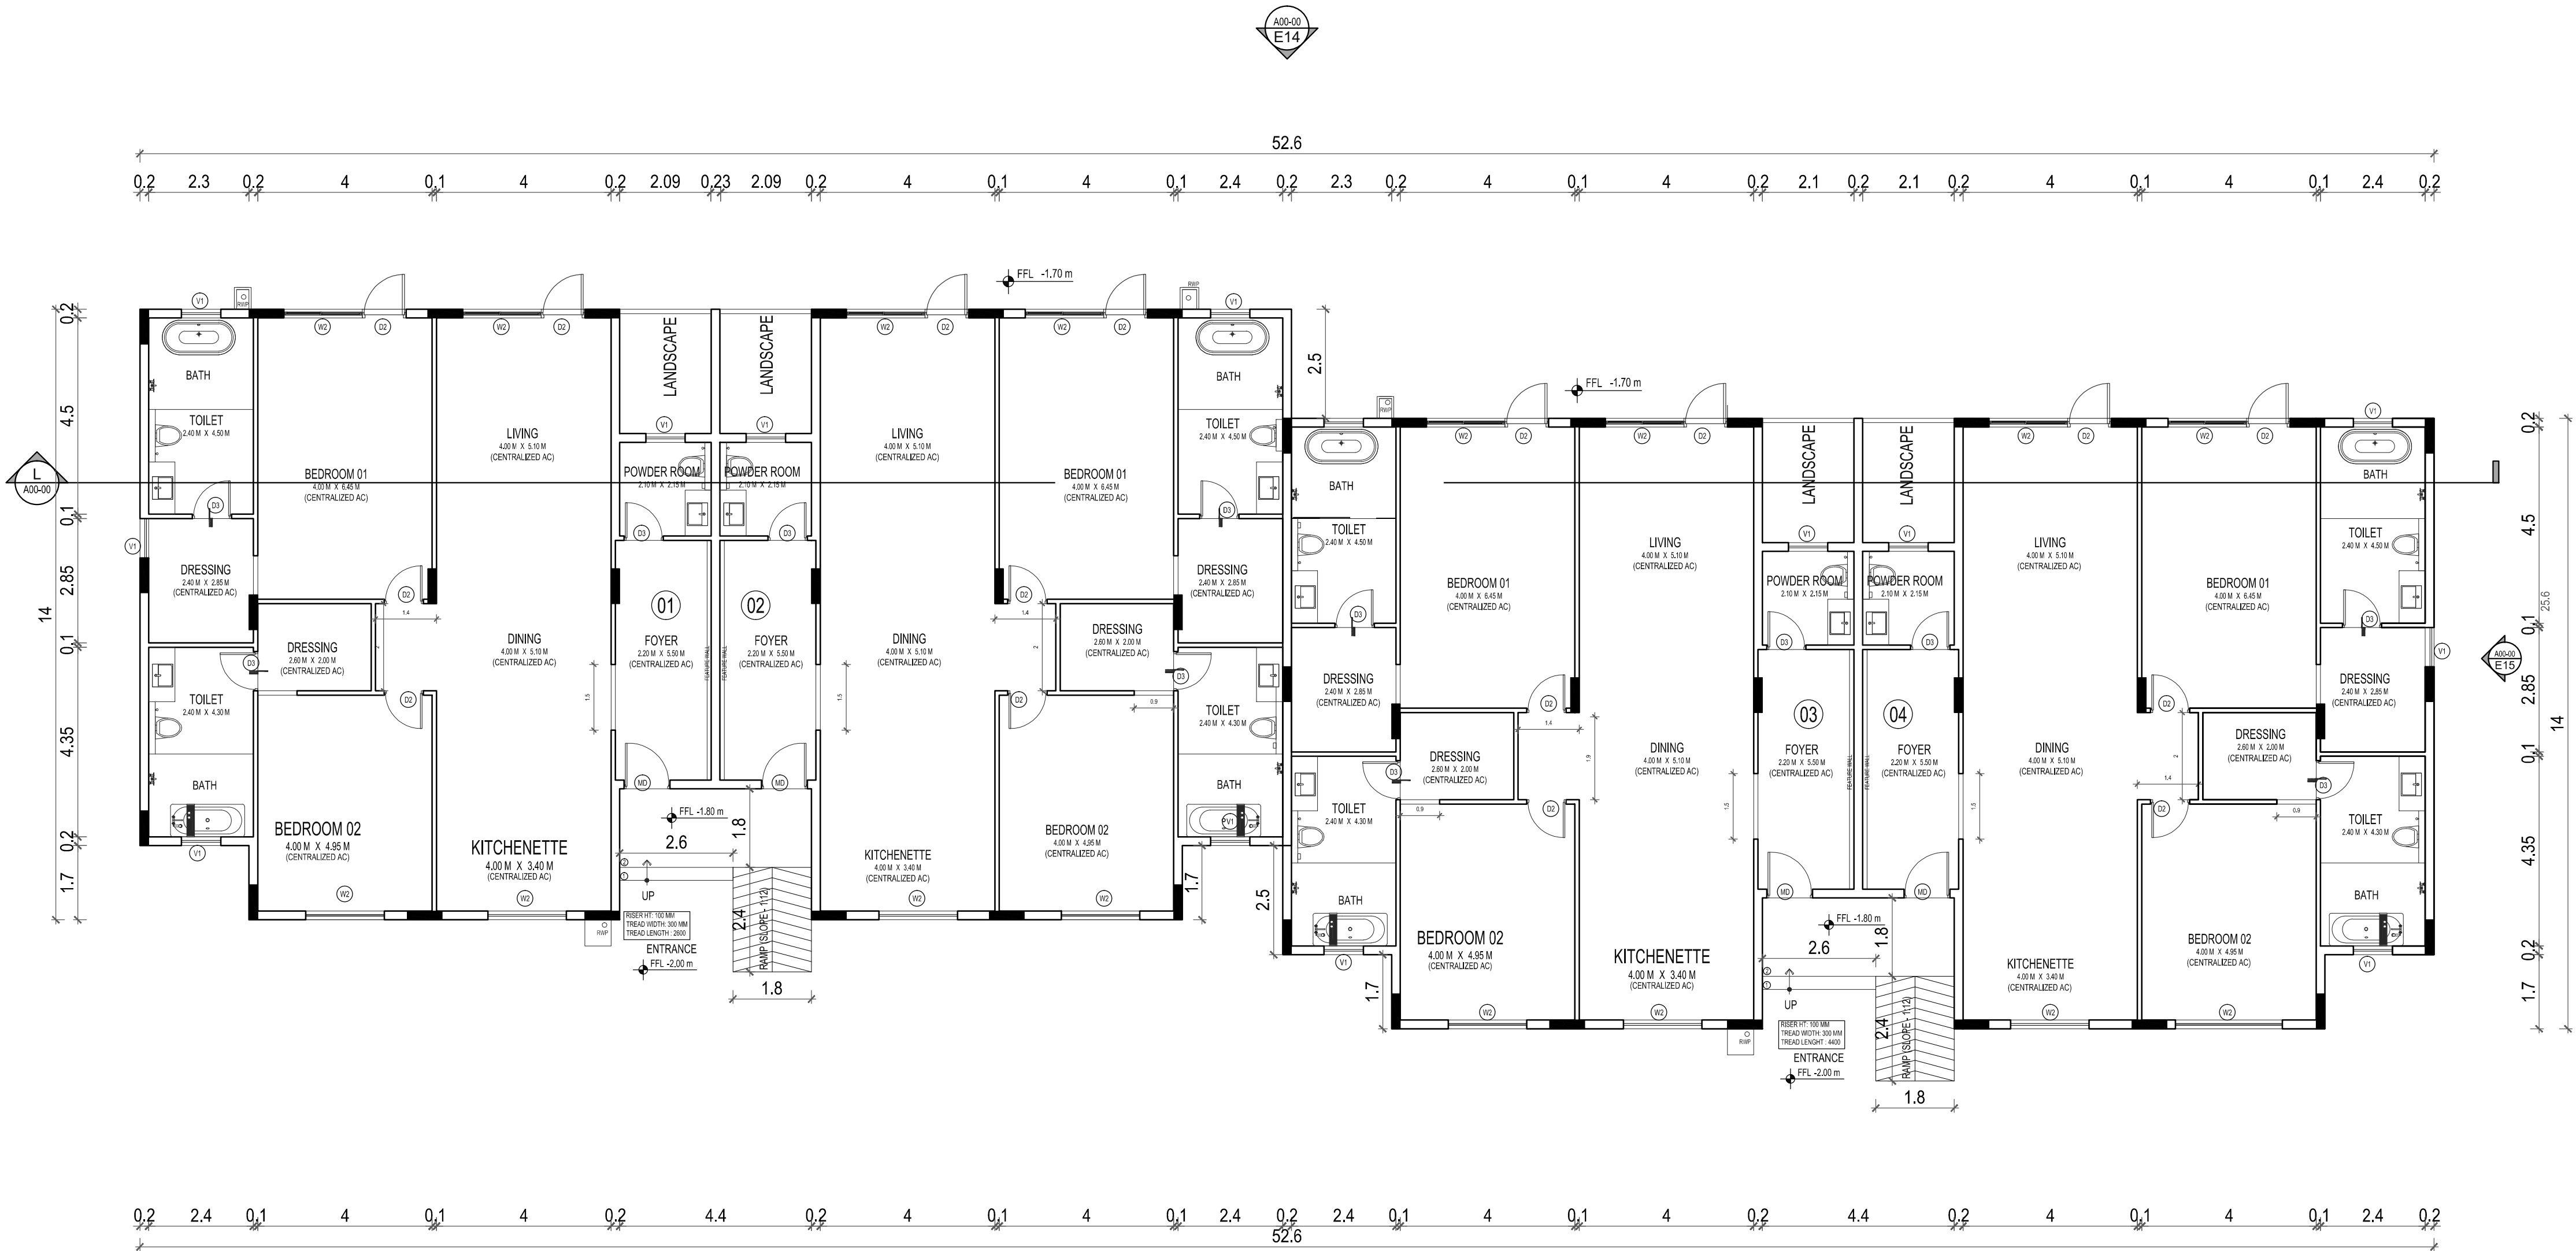

GROUND FLOOR PLAN

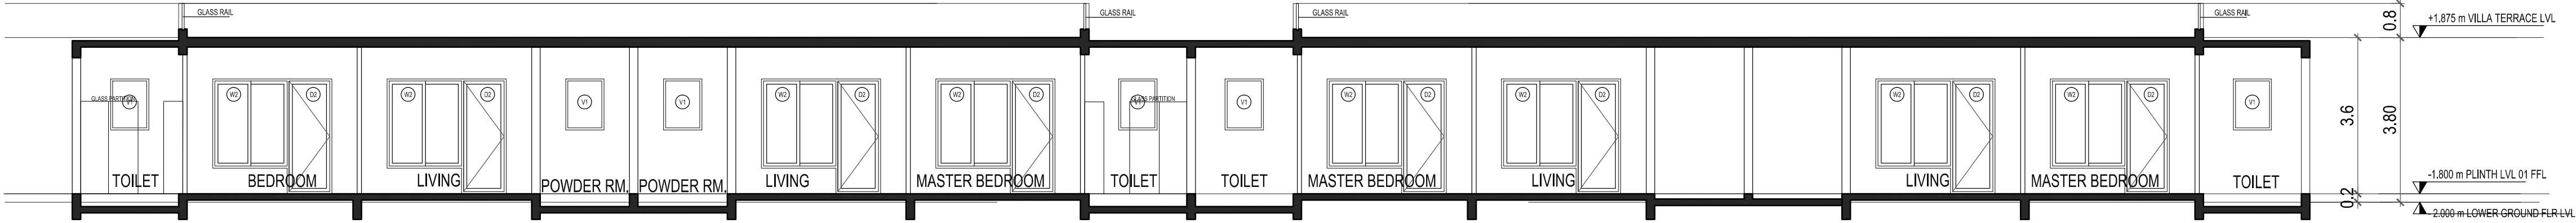

SECTION - LL

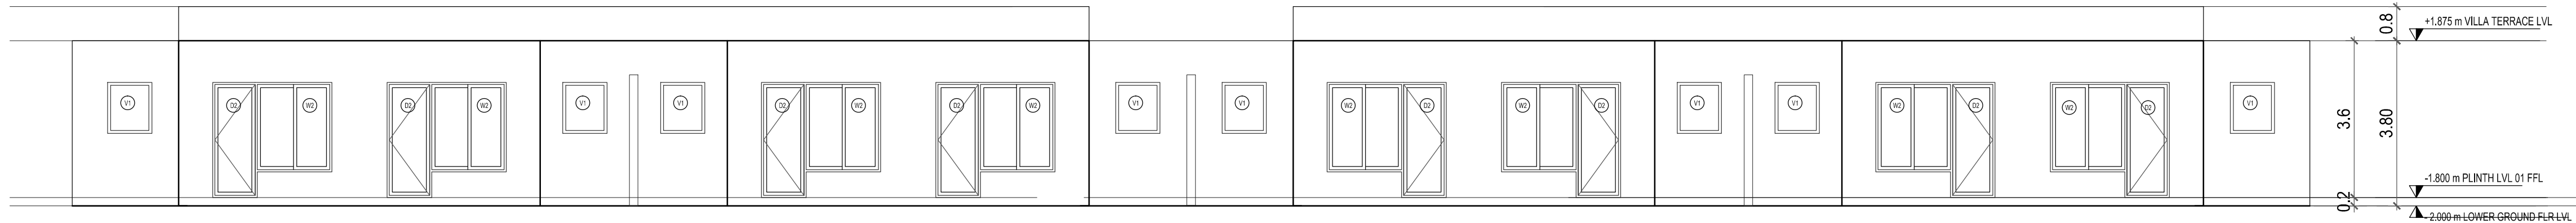

ELEVATION E14

PLAN SHOWING PROPOSED SPA AND RESORT BUILDING AT SURVEY NOS: 125/1A3A, KOKILAMEDU VILLAGE, PREVIOUSLY CHENGLEPUT TALUK , NOW THIRUKAZHUKUNDRAM TALUK, CHENGLEPUT DISTRICT, TAMILNADU.


SCHEDULE OF JOINERY

TYPE	DESCRIPTION	SIZE (IN MM)
MD	MAIN DOOR	1050 X 2700
D2	DOOR	900 X 2700
D3	DOOR	900 X 2700
W2	WINDOW	1800X 2100
V1	VENTILATOR	900 X 1200
KW	KITCHEN WINDOW	750 X 1200

SCALE : 1:100
DATE : 13 SEP 2023
NOTE : ALL DIMENSIONS AREA IN METRE



KEY PLAN

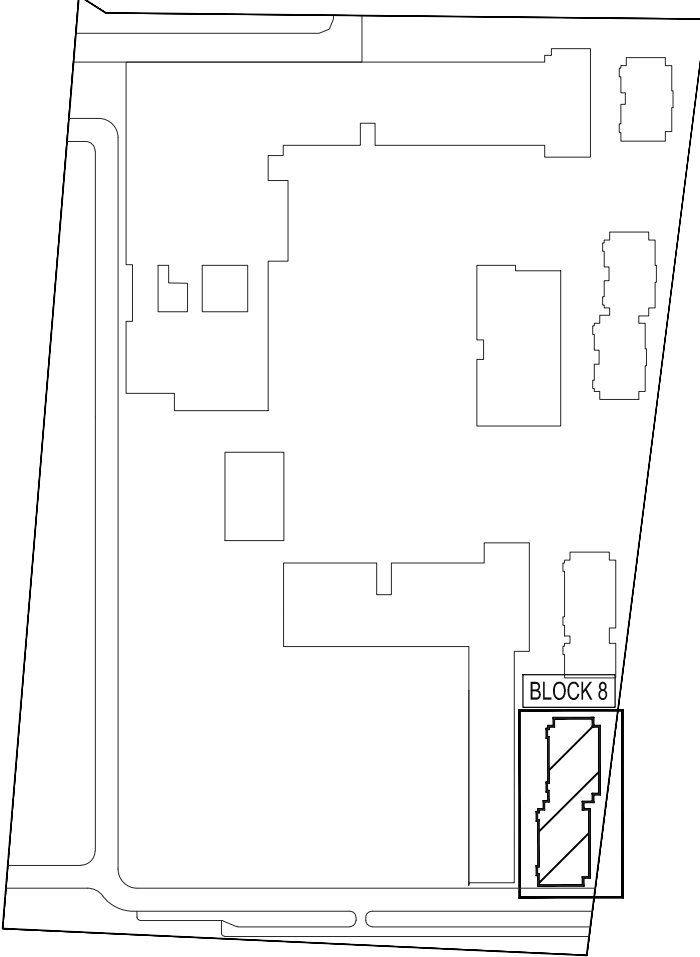

SHEET TITLE:

BLOCK 8: TWIN VILLA
TERRACE PLAN AND ELEVATION

OWNER/ APPLICANT :

For KE HOUSING PRIVATE LIMITED
Director

STRUCTURAL ENGINEER :


DesignTree Service Consultants Pvt Ltd
Consulting Engineers
www.designtreeconsultants.com
Bangalore • Chennai • Hyderabad

N. Arun Karanth
Registration No. SE / Gr. I / 19 / 05 / 008
Structural Engineer Grade - I (SE)


ARCHITECT :

FHD
www.fhd.in

S. Dhamotharan
Regd. Architect (CA / 2003 / 31131)



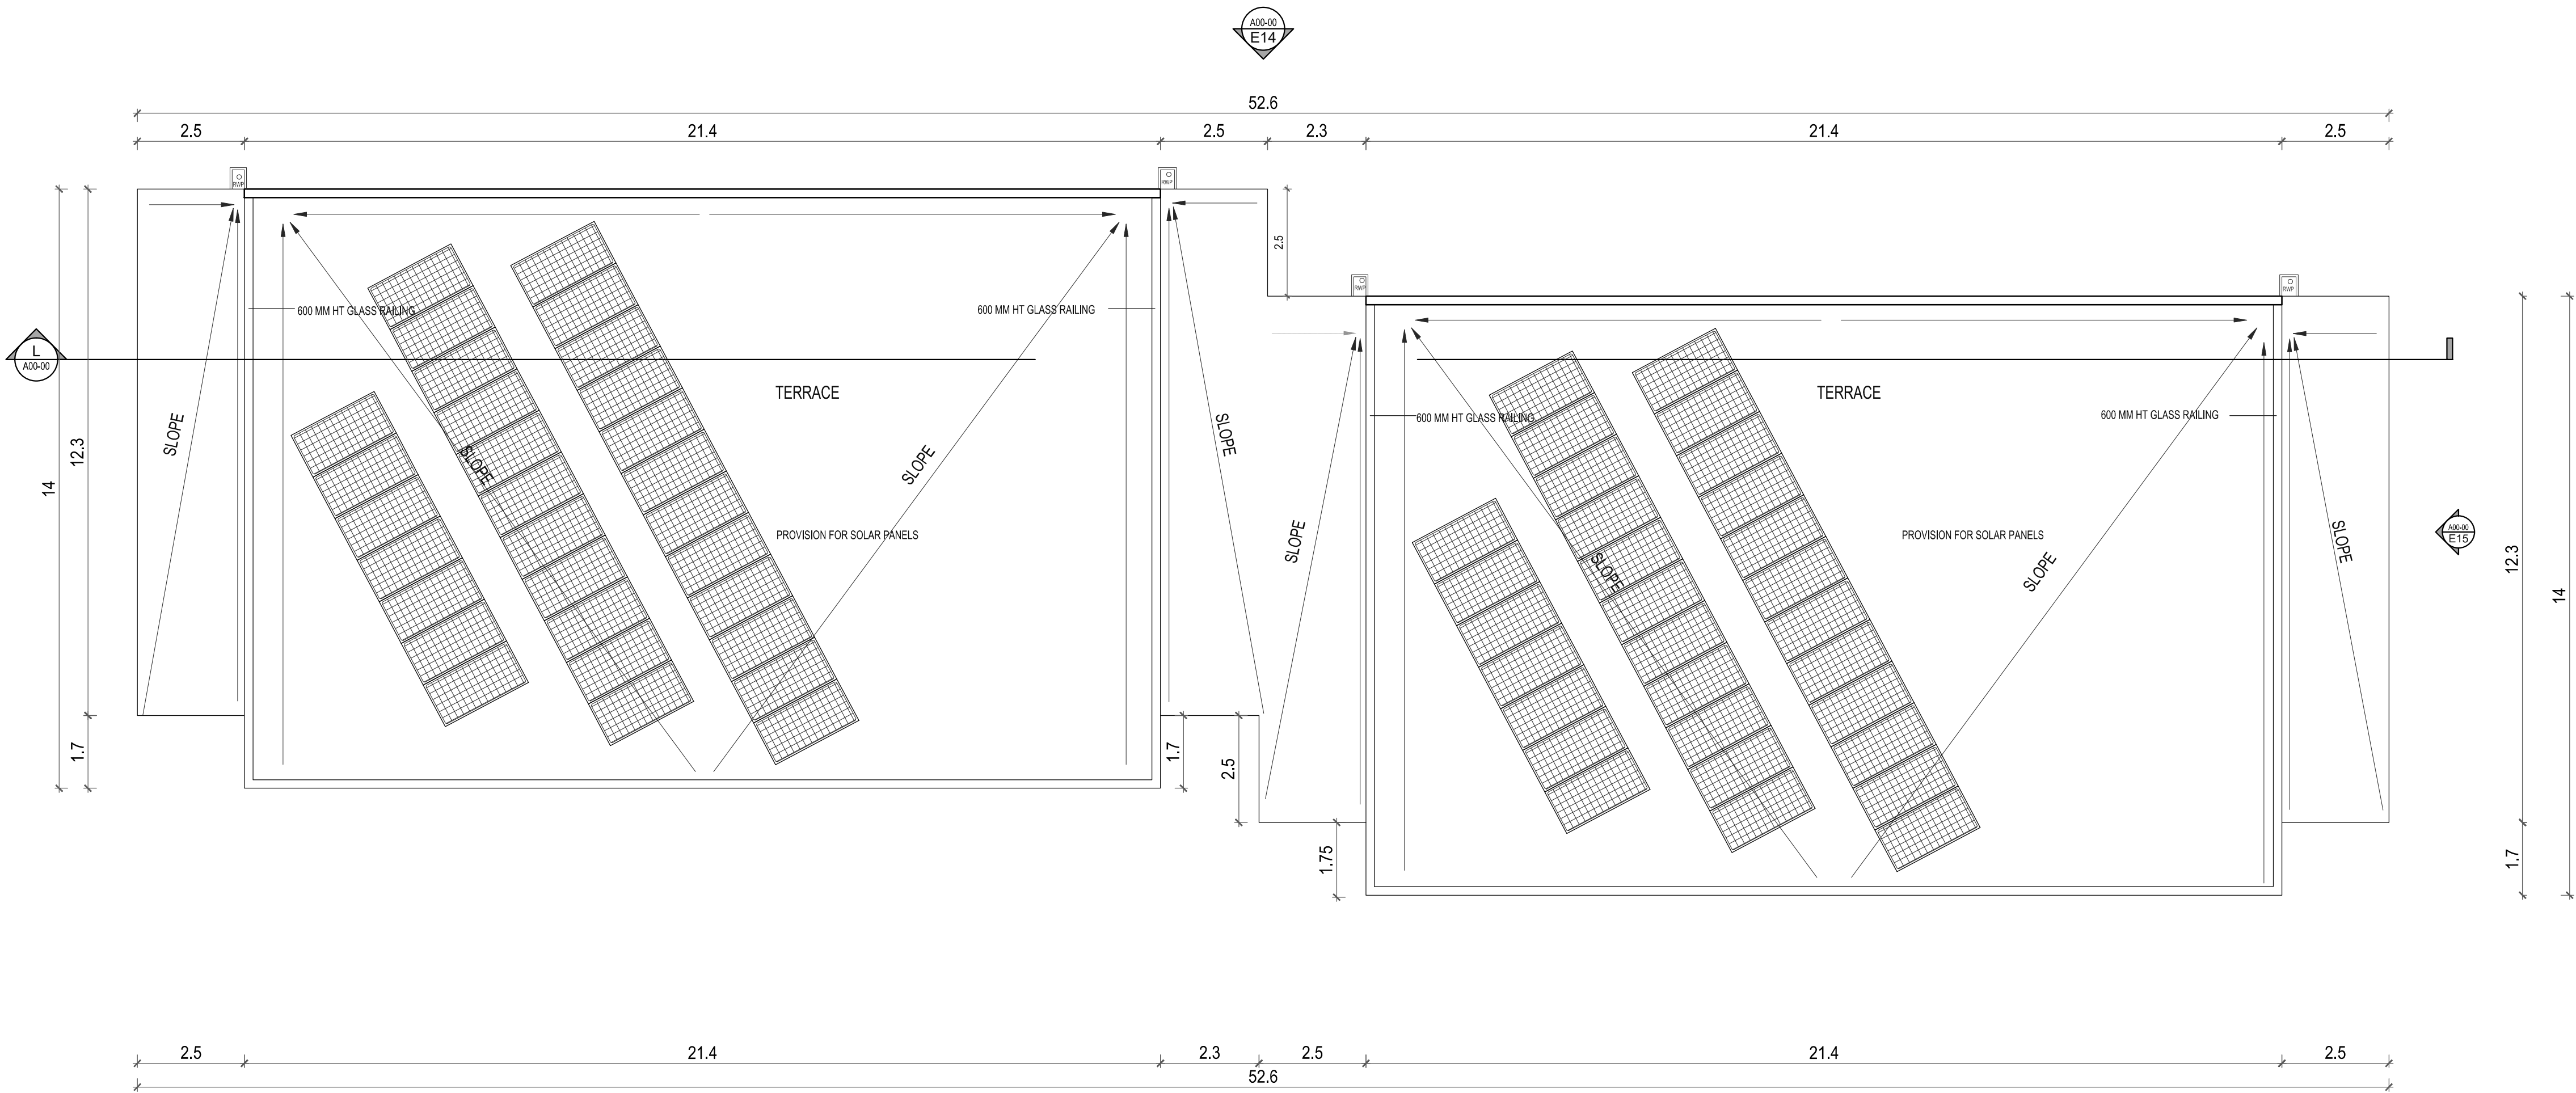


TERRACE PLAN

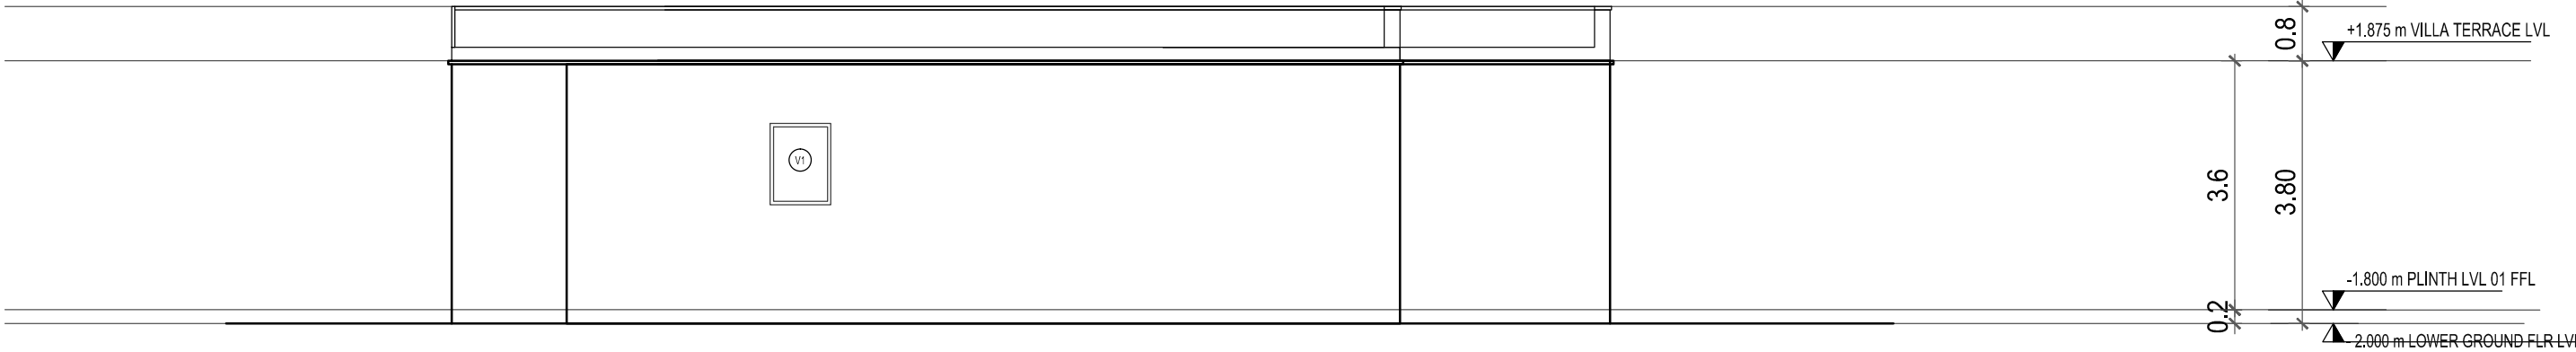

ELEVATION E15

NOTE:
WATER SUPPLY IS THROUGH HYDROPNEUMATIC PRESSURE PUMPING SYSTEM FROM UNDER GROUND STATIC WATER STORAGE TANK

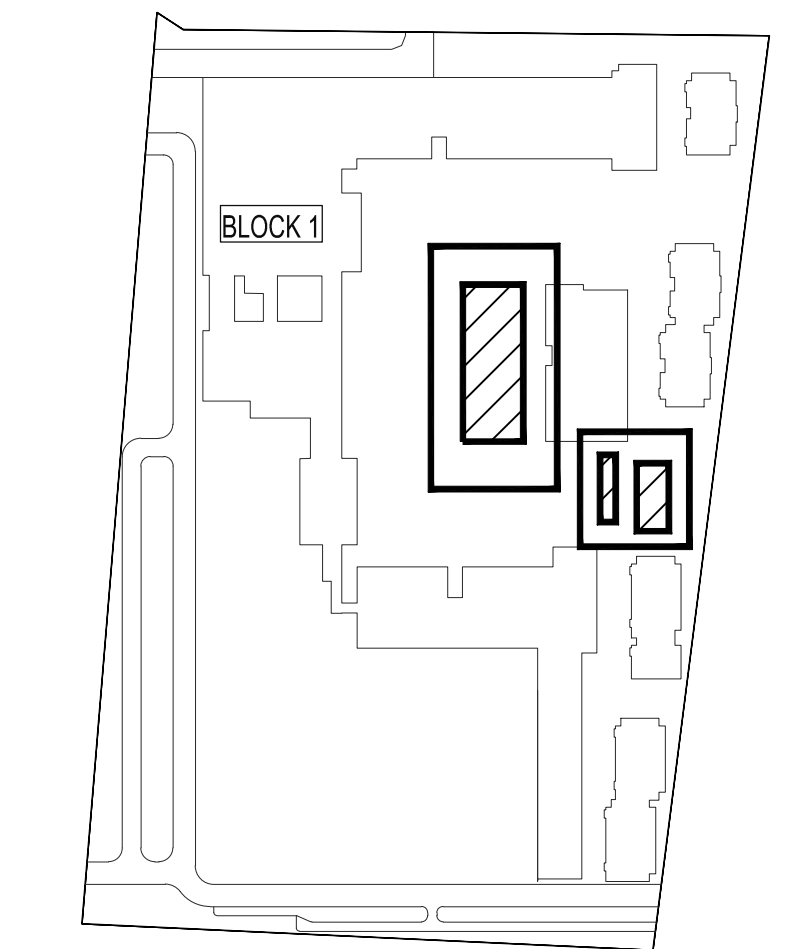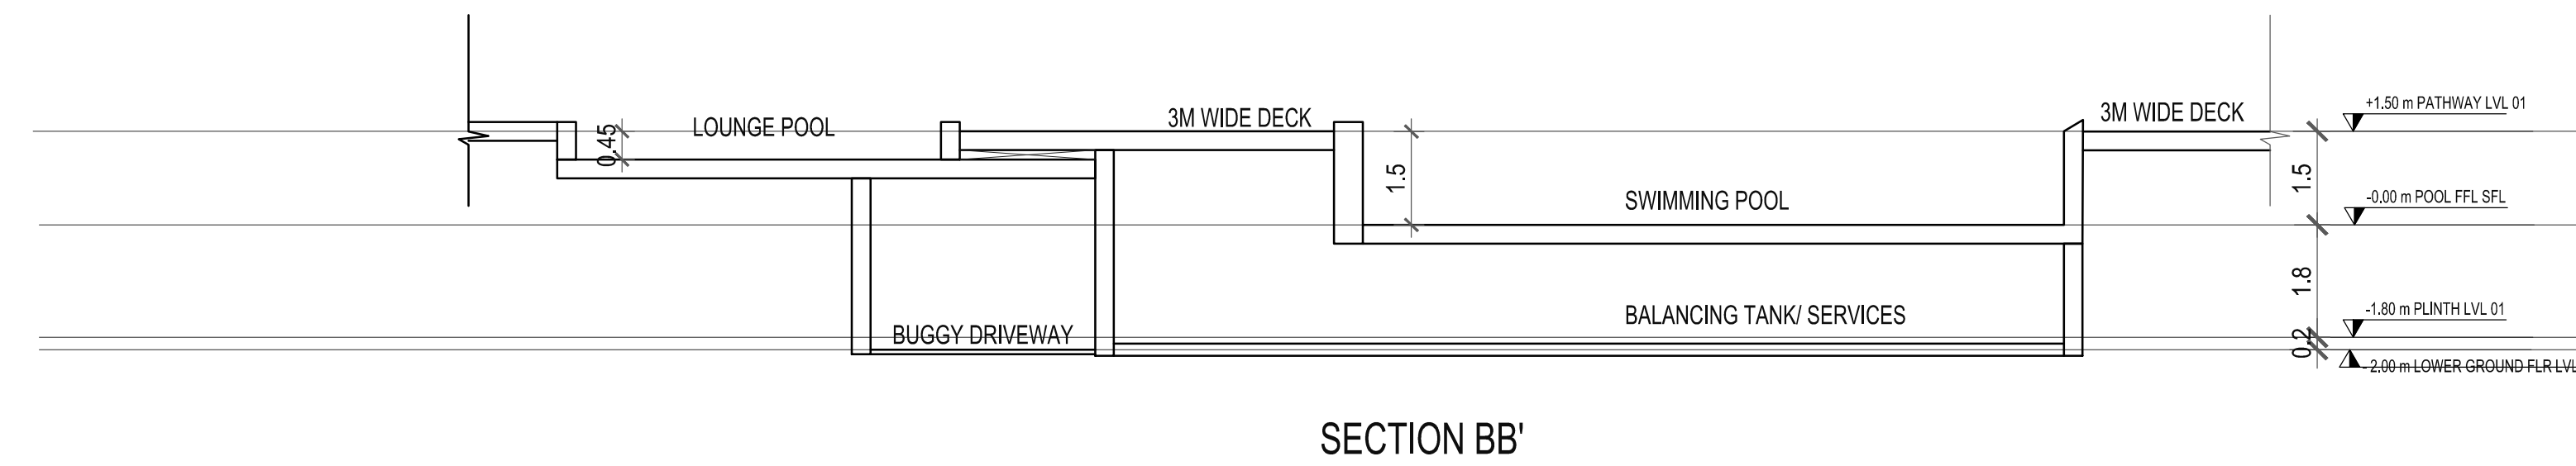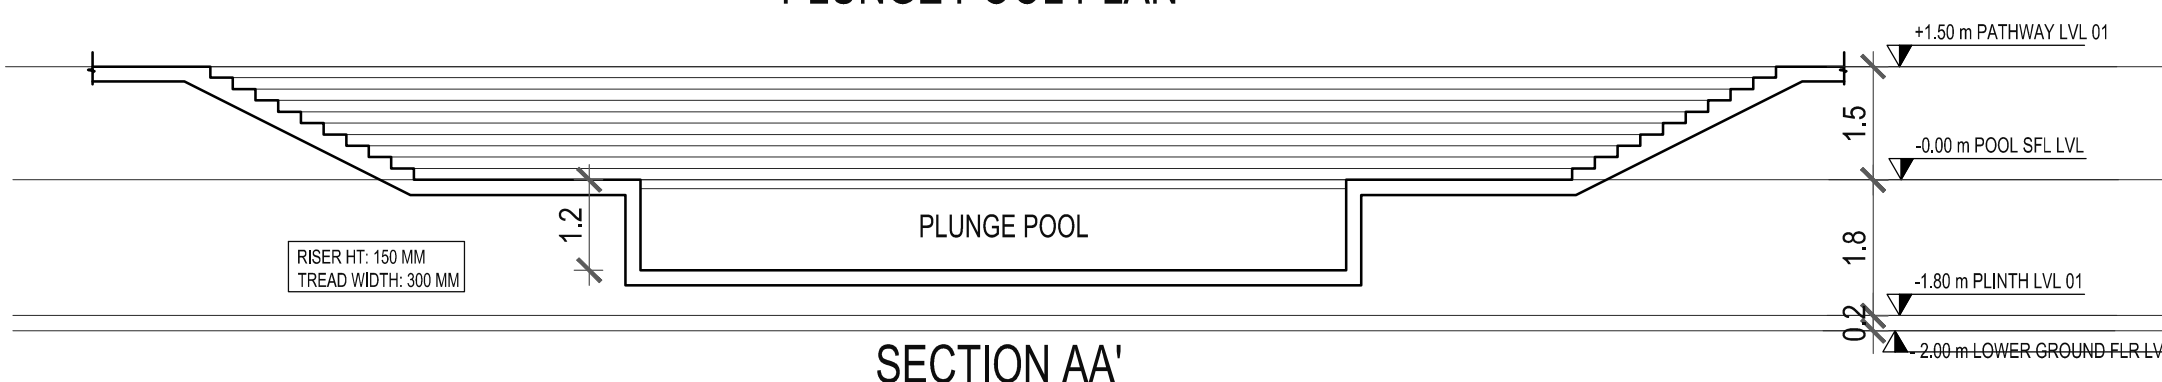

SHEET TITLE:

POOL DETAILS

OWNER/ APPLICANT :

For KE HOUSING PRIVATE LIMITED


Director

STRUCTURAL ENGINEER :




N. Arun Karanth
Registration No. SE / Gr. I / 19 / 05 / 008
Structural Engineer Grade - I (SE)

ARCHITECT :



AT SURVEY NOS: 125/1A3A, KOKILAMEDU VILLAGE,

PREVIOUSLY CHENGLEPUT TALUK, NOW

THIRUKAZHUKUNDRAM TALUK, CHENGLEPUT DISTRICT,

TAMILNADU.

NOTE:
PROPOSED SPA AND RESORT BUILDING AT SURVEY NUMBER 125/1A3
KOKILAMEDU VILLAGE, THIRUKAZHUKUNDRAM TALUK.

THE TECHNICAL CLEARANCE ISSUED BY THE DIRECTOR OF TOWN AND
COUNTRY PLANNING, CHENNAI-2 IN ITS FILE ROC NO 5487/2022/SPL DATED
22.4.2022

MEMBER SECRETARY MAMALLAPURAM LOCAL PLANNING AUTHORITY
CHENGALPATTU DISTRICT GIVING PLANNING PERMISSION IN ITS FILE ROC
NUMBER 865/2022/MLPA DATED 22.8.22. THE PLANNING PERMISSION NUMBER
43/22(1-10), FROM 22.8.2022 TO 21.8.2030

THE PRESIDENT EDAYUR PANCHAYAT, THIRUKAZHUKUNDRAM PANCHAYAT
UNION BUILDING PERMISSION ISSUED ON 28.12.2022 FOR THE PERIOD OF
3.1.2023 TO 2.1.2031

PLOT AREA (AS PER M.O.M 149, MOEF) - 103906.02 SQ.M
PLOT AREA (AS AT SITE) - 104052.89 SQ.M
FMB OR PLR - 106880.82 SQ.M
F.S.I ACHIEVED - 0.19

DOCUMENT NO. 2787/2022
PATTA NO. 849

OSR GIFT DEED DETAILS : DOCUMENT NO. 2787/ 2022

OSR 1 : S.NO. 125/ 1A3B, PATTA NO. 850 - AREA 5187.42 SQ.M
OSR 2 : S.NO. 125/ 1A3C, PATTA NO. 851 - 5264.36 SQ.M


COLOUR INDEX

PROPOSED		OSR	
ROAD		AS PER SITE BOUNDARY	
SITE		AS PER FMB BOUNDARY	

SCALE : 1:500

DATE : 13 SEP 2023

NOTE : ALL DIMENSIONS ARE IN METRE

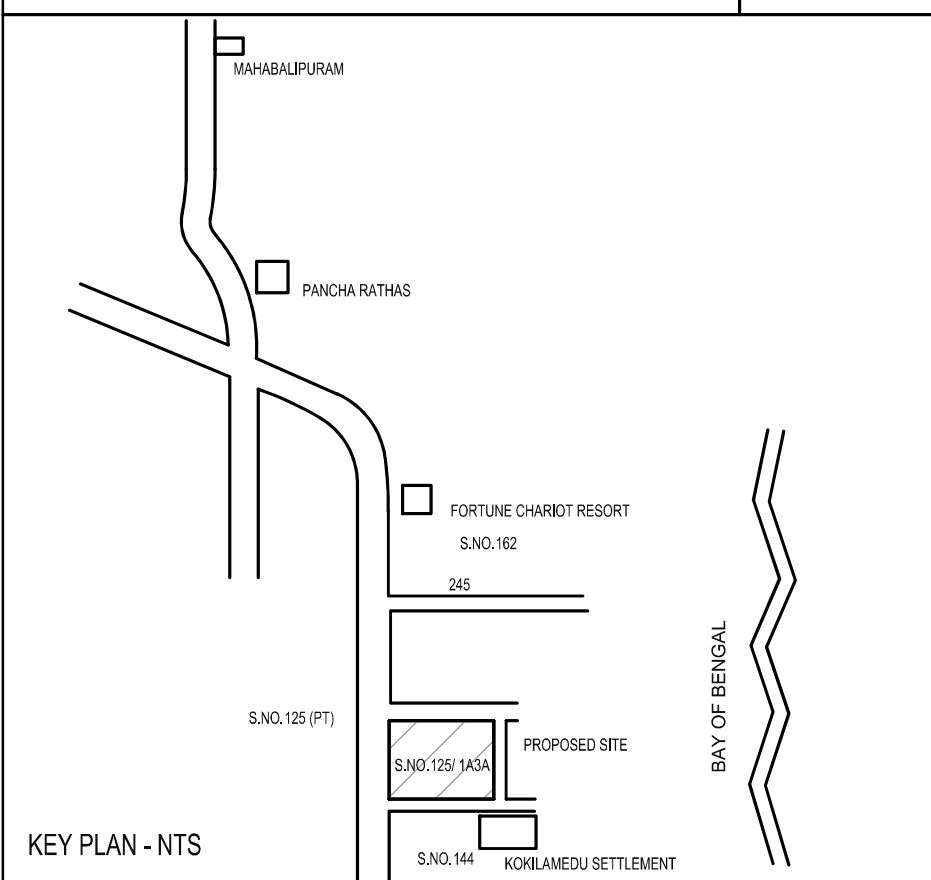

KEY PLAN - NTS

SHEET TITLE

SITE PLAN

OWNER/ APPLICANT

For KE HOUSING PRIVATE LIMITED



STRUCTURAL ENGINEER :

SMEET CONSULTANTS :

DesignTree Service Consultants Pvt Ltd
Consulting Engineers#64/3, Kumbakonam
Main Road, J.P. Nagar 9th Phase
Bangalore - 560093 INDIA
T : +91 96 88 788 5481
www.designtreeconsultants.com

Bangalore • Chennai • Hyderabad

N. Arun Karanth
Registration No. SE / Gr. I / 19 / 05 / 008

Structural Engineer Grade - I (SE)

ARCHITECT :

www.fhd.in

FHD
FHD CONSULTANTS PVT. LTD.
100, 101 & 102, 103, 19