



GOVT. OF TAMILNADU

DIRECTORATE OF TOWN & COUNTRY PLANNING

DISTRICT TOWN & COUNTRY PLANNING OFFICE, COIMBATORE

Ground & first floor ,Door no -50, FCI Road,

Gandhimaa nagar ,Coimbatore-641004.

Phone : 0422-2380243 ,E- Mail : Kovaidisttcp@gmail.com

PROFESSIONAL REGISTRATION CERTIFICATE

This is to certify that the Thiru. J.PREM KUMAR has enrolled as **Structural Engineer Grade –I (SE)** with District Town and country Planning ,Coimbatore who has the qualification of **M.E (Structural Engineering)** and experience in the relevant field for 27 years.

He has been given the Registration No. Coimbatore LPA/SE/GR-I 016/2024 on 01.07.2024. He shall be required to comply with the duties and responsibilities prescribed by the government of tamilnadu in part V, "Registration of Professionals " ,Tamil Nadu Combined Development and Building Rules ,2019 approved vide G.O (Ms) No .18 MAWS (MA1) Dept.Dated .04.02.20219


This Registration Certificate is valid upto 30.06.2029




JOINT DIRECTOR (I/C)

DISTRICT TOWN AND COUNTRY PLANNING,
COIMBATORE



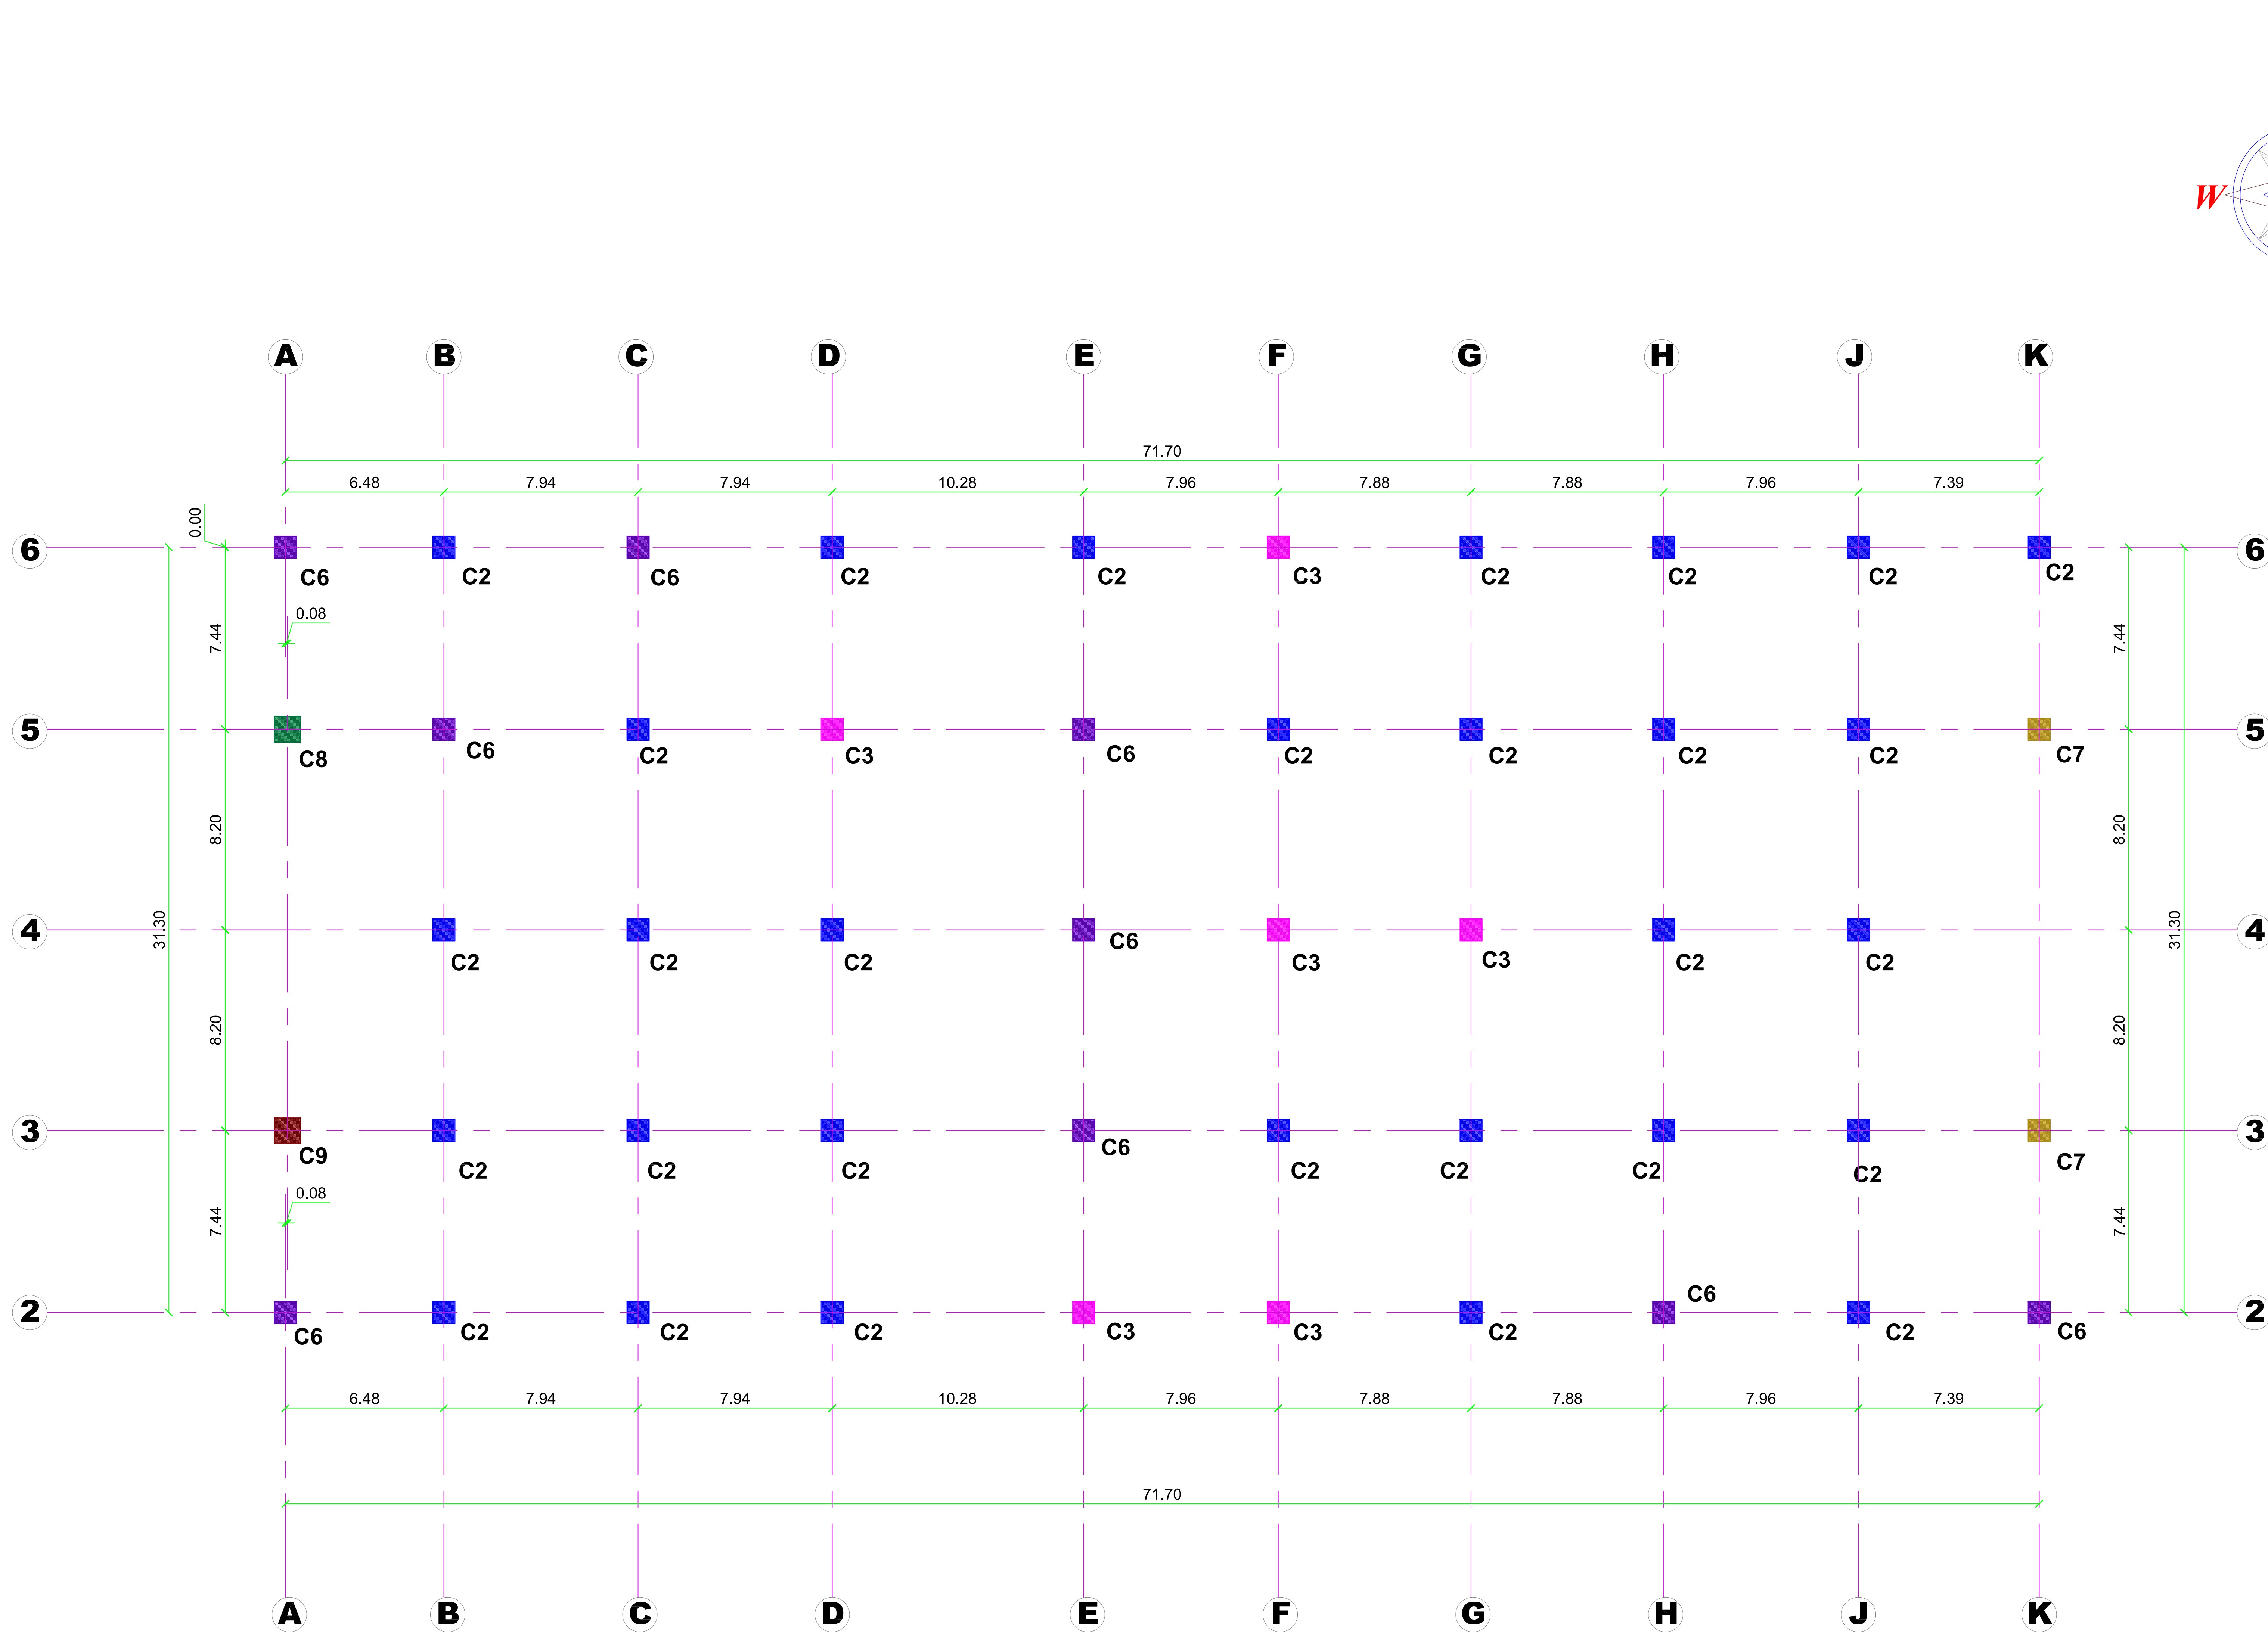

- NOTES:**
01. ALL DIMENSIONS ARE IN "FEET & INCHES" UNLESS OTHERWISE SPECIFIED.
 02. ALL LEVELS ARE IN "FEET".
 03. ALL LEVELS ARE FROM FINISHED FLOOR LEVEL (FFL).
 04. CONCRETE : **M25** GRADE FOR FOOTING, **M40** GRADE FOR COLUMN
 05. STEEL : **Fe 500**
 06. CLEAR COVER TO MAIN REINFORCEMENT :
 - a) FOR FOOTINGS - **2" (50mm)**
 - b) FOR COLUMNS - **1½" (40mm)**
 07. COUPLERS CAN BE USED TO JOIN THE REINFORCEMENTS FOR THE CONTINUITY IN REINFORCEMENT OF COLUMN AND BEAM.
 08. USE **57 Ø** FOR DEVELOPMENT LENGTH AS SHOWN IN FOOTING CROSS SECTION.
 09. PROVIDE A LAP LENGTH OF **50 Ø** MINIMUM FOR FOOTING REINFORCEMENTS, WHERE **Ø** IS DIAMETER OF MAIN BARS.
 10. SBC ADOPTED FOR THE DESIGN - **250 kN/m² @ 10 m** DEPTH FROM NATURAL GROUND LEVEL
 11. THE STRUCTURE IS DESIGNED FOR **BASEMENT 3 + G + 14** FLOORS ONLY.
 12. DRAWING TO BE READ IN CONJUNCTION WITH OTHER RELEVANT ARCHITECTURE DRAWINGS.
 13. ALL DIMENSIONS & SECTIONS SHOULD BE CHECKED BY THE SITE ENGINEER BEFORE CONSTRUCTION.
 14. **DO NOT SCALE THIS DRAWING, FOLLOW GIVEN DIMENSIONS ONLY.**

DRAWING TITLE:
FIFTH AND SIXTH FLOOR - COLUMN/CENTRE LINE/FOOTING LAYOUT & DETAILS

PROJECT TITLE :

PROPOSED IT PARK @ COIMBATORE

CLIENT NAME :



M/S. TANNY SHELTERS PVT.LTD

DATE	REV NO	DESCRIPTION	REV BY
10.09.25	TCTP/SD/01	BABIN RAM	NANDHINI

CONSULTANTS :

INFINUSTECH
13 A, 1ST FLOOR, JAWAHAR NAGAR,
RAJA ANNAMALAI ROAD,
COIMBATORE - 641 011.
Mobile : 98455 33324
Email : infinustech@gmail.com

DATE	DRAWING NO	DRAWN BY	CHECKED BY	SCALE
10.09.25	TCTP/SD/01	BABIN RAM	NANDHINI	NTS

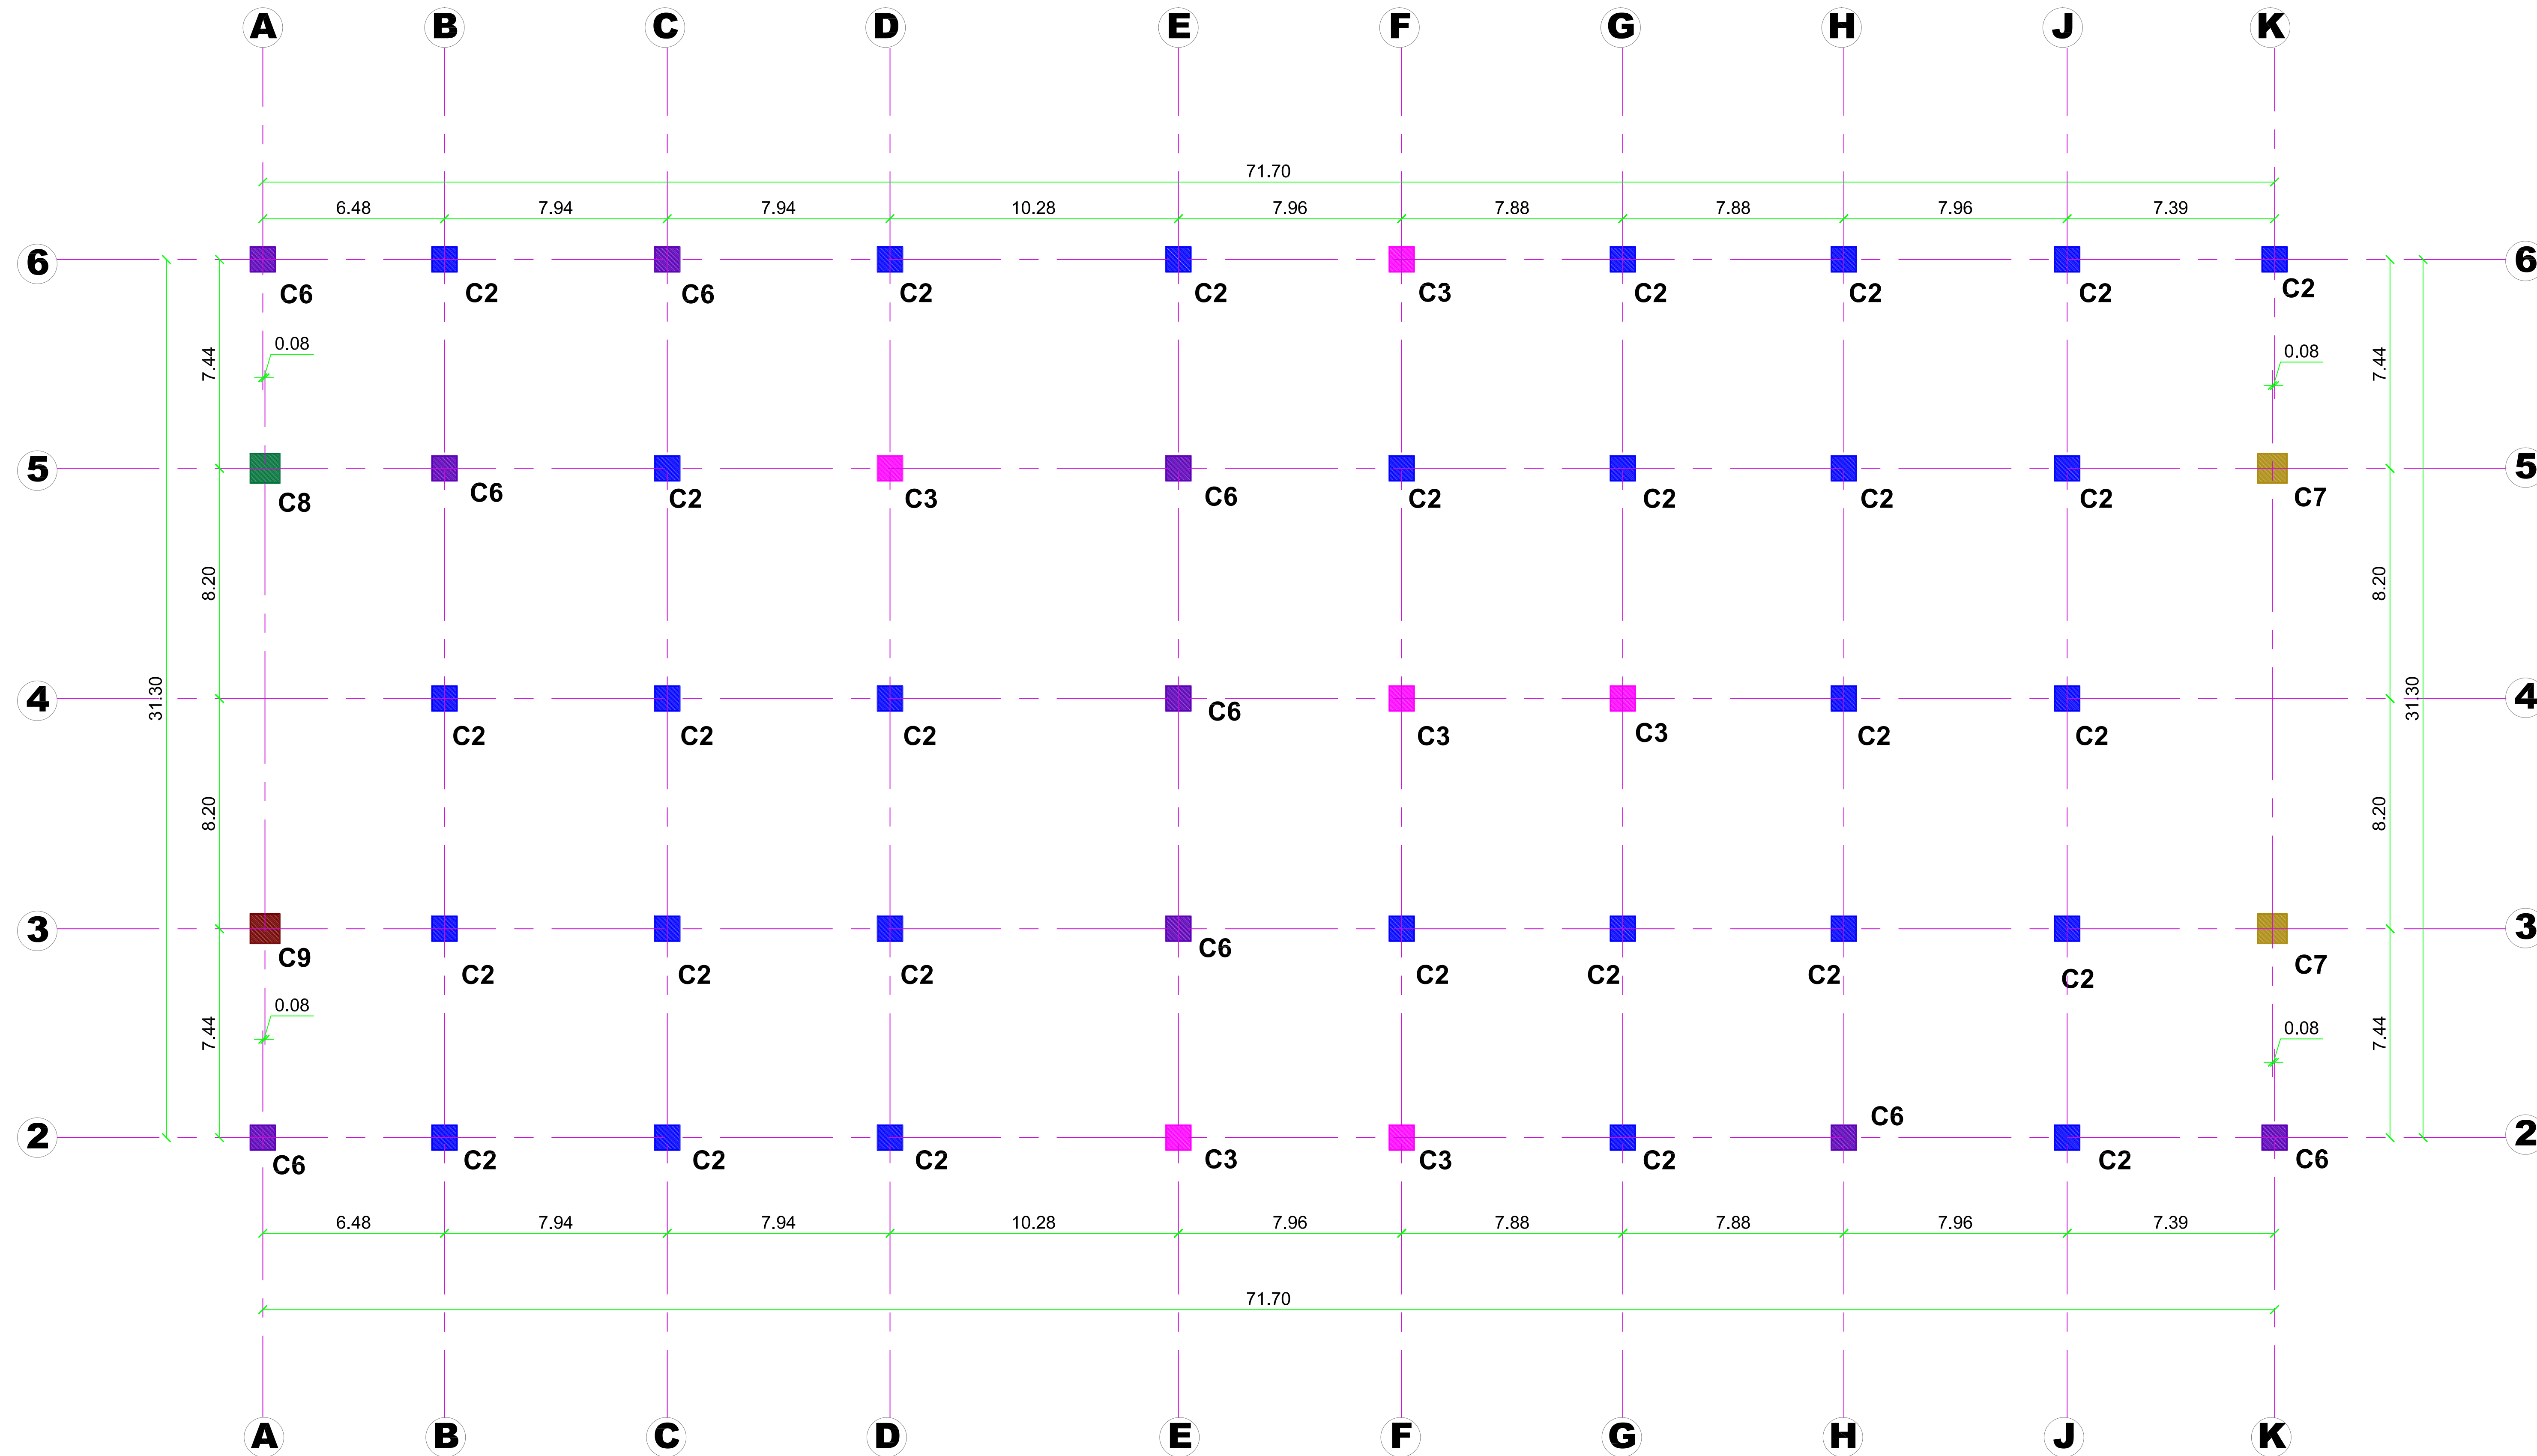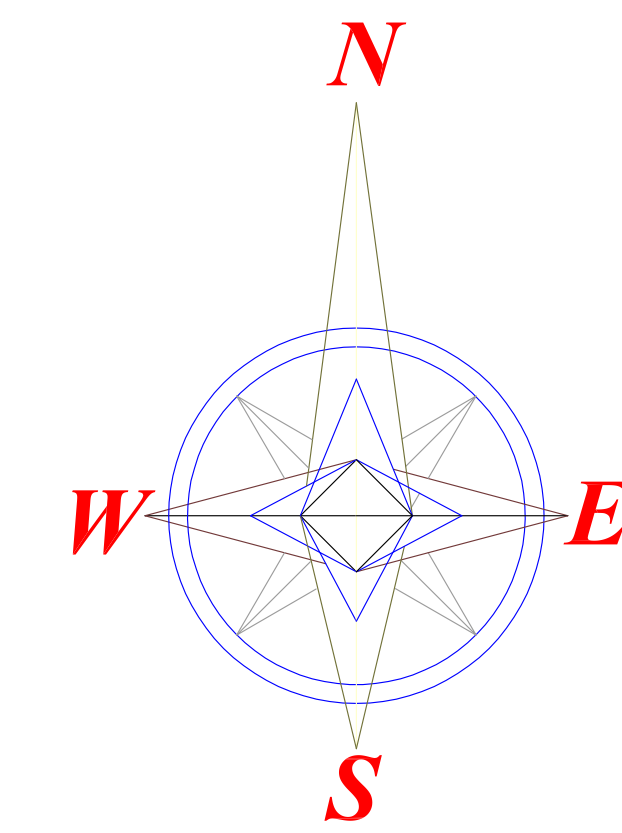


NOTES:

01. ALL DIMENSIONS ARE IN "FEET & INCHES" UNLESS OTHERWISE SPECIFIED.
02. ALL LEVELS ARE IN "FEET".
03. ALL LEVELS ARE FROM FINISHED FLOOR LEVEL (FFL).
04. CONCRETE : **M25** GRADE FOR FOOTING, **M40** GRADE FOR COLUMN
05. STEEL : **Fe 500**
06. CLEAR COVER TO MAIN REINFORCEMENT :
 - a) FOR FOOTINGS - **2" (50mm)**
 - b) FOR COLUMNS - **1½" (40mm)**
07. COUPLERS CAN BE USED TO JOIN THE REINFORCEMENTS FOR THE CONTINUITY IN REINFORCEMENT OF COLUMN AND BEAM.
08. USE **57 Ø** FOR DEVELOPMENT LENGTH AS SHOWN IN FOOTING CROSS SECTION.
09. PROVIDE A LAP LENGTH OF **50 Ø** MINIMUM FOR FOOTING REINFORCEMENTS, WHERE **Ø** IS DIAMETER OF MAIN BARS.
10. SBC ADOPTED FOR THE DESIGN - **250 kN/m² @ 10 m** DEPTH FROM NATURAL GROUND LEVEL
11. THE STRUCTURE IS DESIGNED FOR **BASEMENT 3 + G + 14** FLOORS ONLY.
12. DRAWING TO BE READ IN CONJUNCTION WITH OTHER RELEVANT ARCHITECTURE DRAWINGS.
13. ALL DIMENSIONS & SECTIONS SHOULD BE CHECKED BY THE SITE ENGINEER BEFORE CONSTRUCTION.
14. **DO NOT SCALE THIS DRAWING, FOLLOW GIVEN DIMENSIONS ONLY.**

DRAWING TITLE:

**FOURTH FLOOR - COLUMN/CENTRE LINE/
FOOTING LAYOUT & DETAILS**

PROJECT TITLE :

 

PROPOSED IT PARK @ COIMBATORE

CLIENT NAME :



M/S. TANNY SHELTERS PVT.LTD

DATE	REV NO	DESCRIPTION	REV BY
------	--------	-------------	--------

CONSULTANTS :



INFINUSTECH

13 A, 1ST FLOOR, JAWAHAR NAGAR,
RAJA ANNAMALAI ROAD,
COIMBATORE - 641 011.
Mobile : 98455 33324
Email : infinustech@gmail.com

DATE	DRAWING NO	DRAWN BY	CHECKED BY	SCALE
10.09.25	TCTP/SD/01	BABIN RAM	NANDHINI	NTS


NOTES:

01. ALL DIMENSIONS ARE IN "FEET & INCHES"
UNLESS OTHERWISE SPECIFIED.
02. ALL LEVELS ARE IN "FEET".
03. ALL LEVELS ARE FROM FINISHED FLOOR LEVEL (FFL).
04. CONCRETE : **M25** GRADE FOR FOOTING, **M40** GRADE FOR COLUMN
05. STEEL : **Fe 500**
06. CLEAR COVER TO MAIN REINFORCEMENT :
a) FOR FOOTINGS - **2" (50mm)**
b) FOR COLUMNS - **1½" (40mm)**
07. COUPLERS CAN BE USED TO JOIN THE REINFORCEMENTS FOR THE CONTINUITY IN REINFORCEMENT OF COLUMN AND BEAM.
08. USE **57 ∅** FOR DEVELOPMENT LENGTH AS SHOWN IN FOOTING CROSS SECTION.
09. PROVIDE A LAP LENGTH OF **50 ∅** MINIMUM FOR FOOTING REINFORCEMENTS, WHERE **∅** IS DIAMETER OF MAIN BARS.
10. SBC ADOPTED FOR THE DESIGN - **250 kN/m² @ 10 m** DEPTH FROM NATURAL GROUND LEVEL
11. THE STRUCTURE IS DESIGNED FOR **BASEMENT 3 + G + 14** FLOORS ONLY.
12. DRAWING TO BE READ IN CONJUNCTION WITH OTHER RELEVANT ARCHITECTURE DRAWINGS.
13. ALL DIMENSIONS & SECTIONS SHOULD BE CHECKED BY THE SITE ENGINEER BEFORE CONSTRUCTION.
14. **DO NOT SCALE THIS DRAWING, FOLLOW GIVEN DIMENSIONS ONLY.**

DRAWING TITLE:

**THIRD FLOOR - COLUMN/CENTRE LINE/
FOOTING LAYOUT & DETAILS**

PROJECT TITLE :

 

PROPOSED IT PARK @ COIMBATORE


CLIENT NAME :



M/S. TANNY SHELTERS PVT.LTD

DATE	REV NO	DESCRIPTION	REV BY
------	--------	-------------	--------



CONSULTANTS :

 

INFINUSTECH

13 A, 1ST FLOOR, JAWAHAR NAGAR,
RAJA ANNAMALAI ROAD,
COIMBATORE - 641 011.
Mobile : 98455 33324
Email : infinustech@gmail.com

DATE	DRAWING NO	DRAWN BY	CHECKED BY	SCALE
10.09.25	TCTP/SD/01	BABIN RAM	NANDHINI	NTS

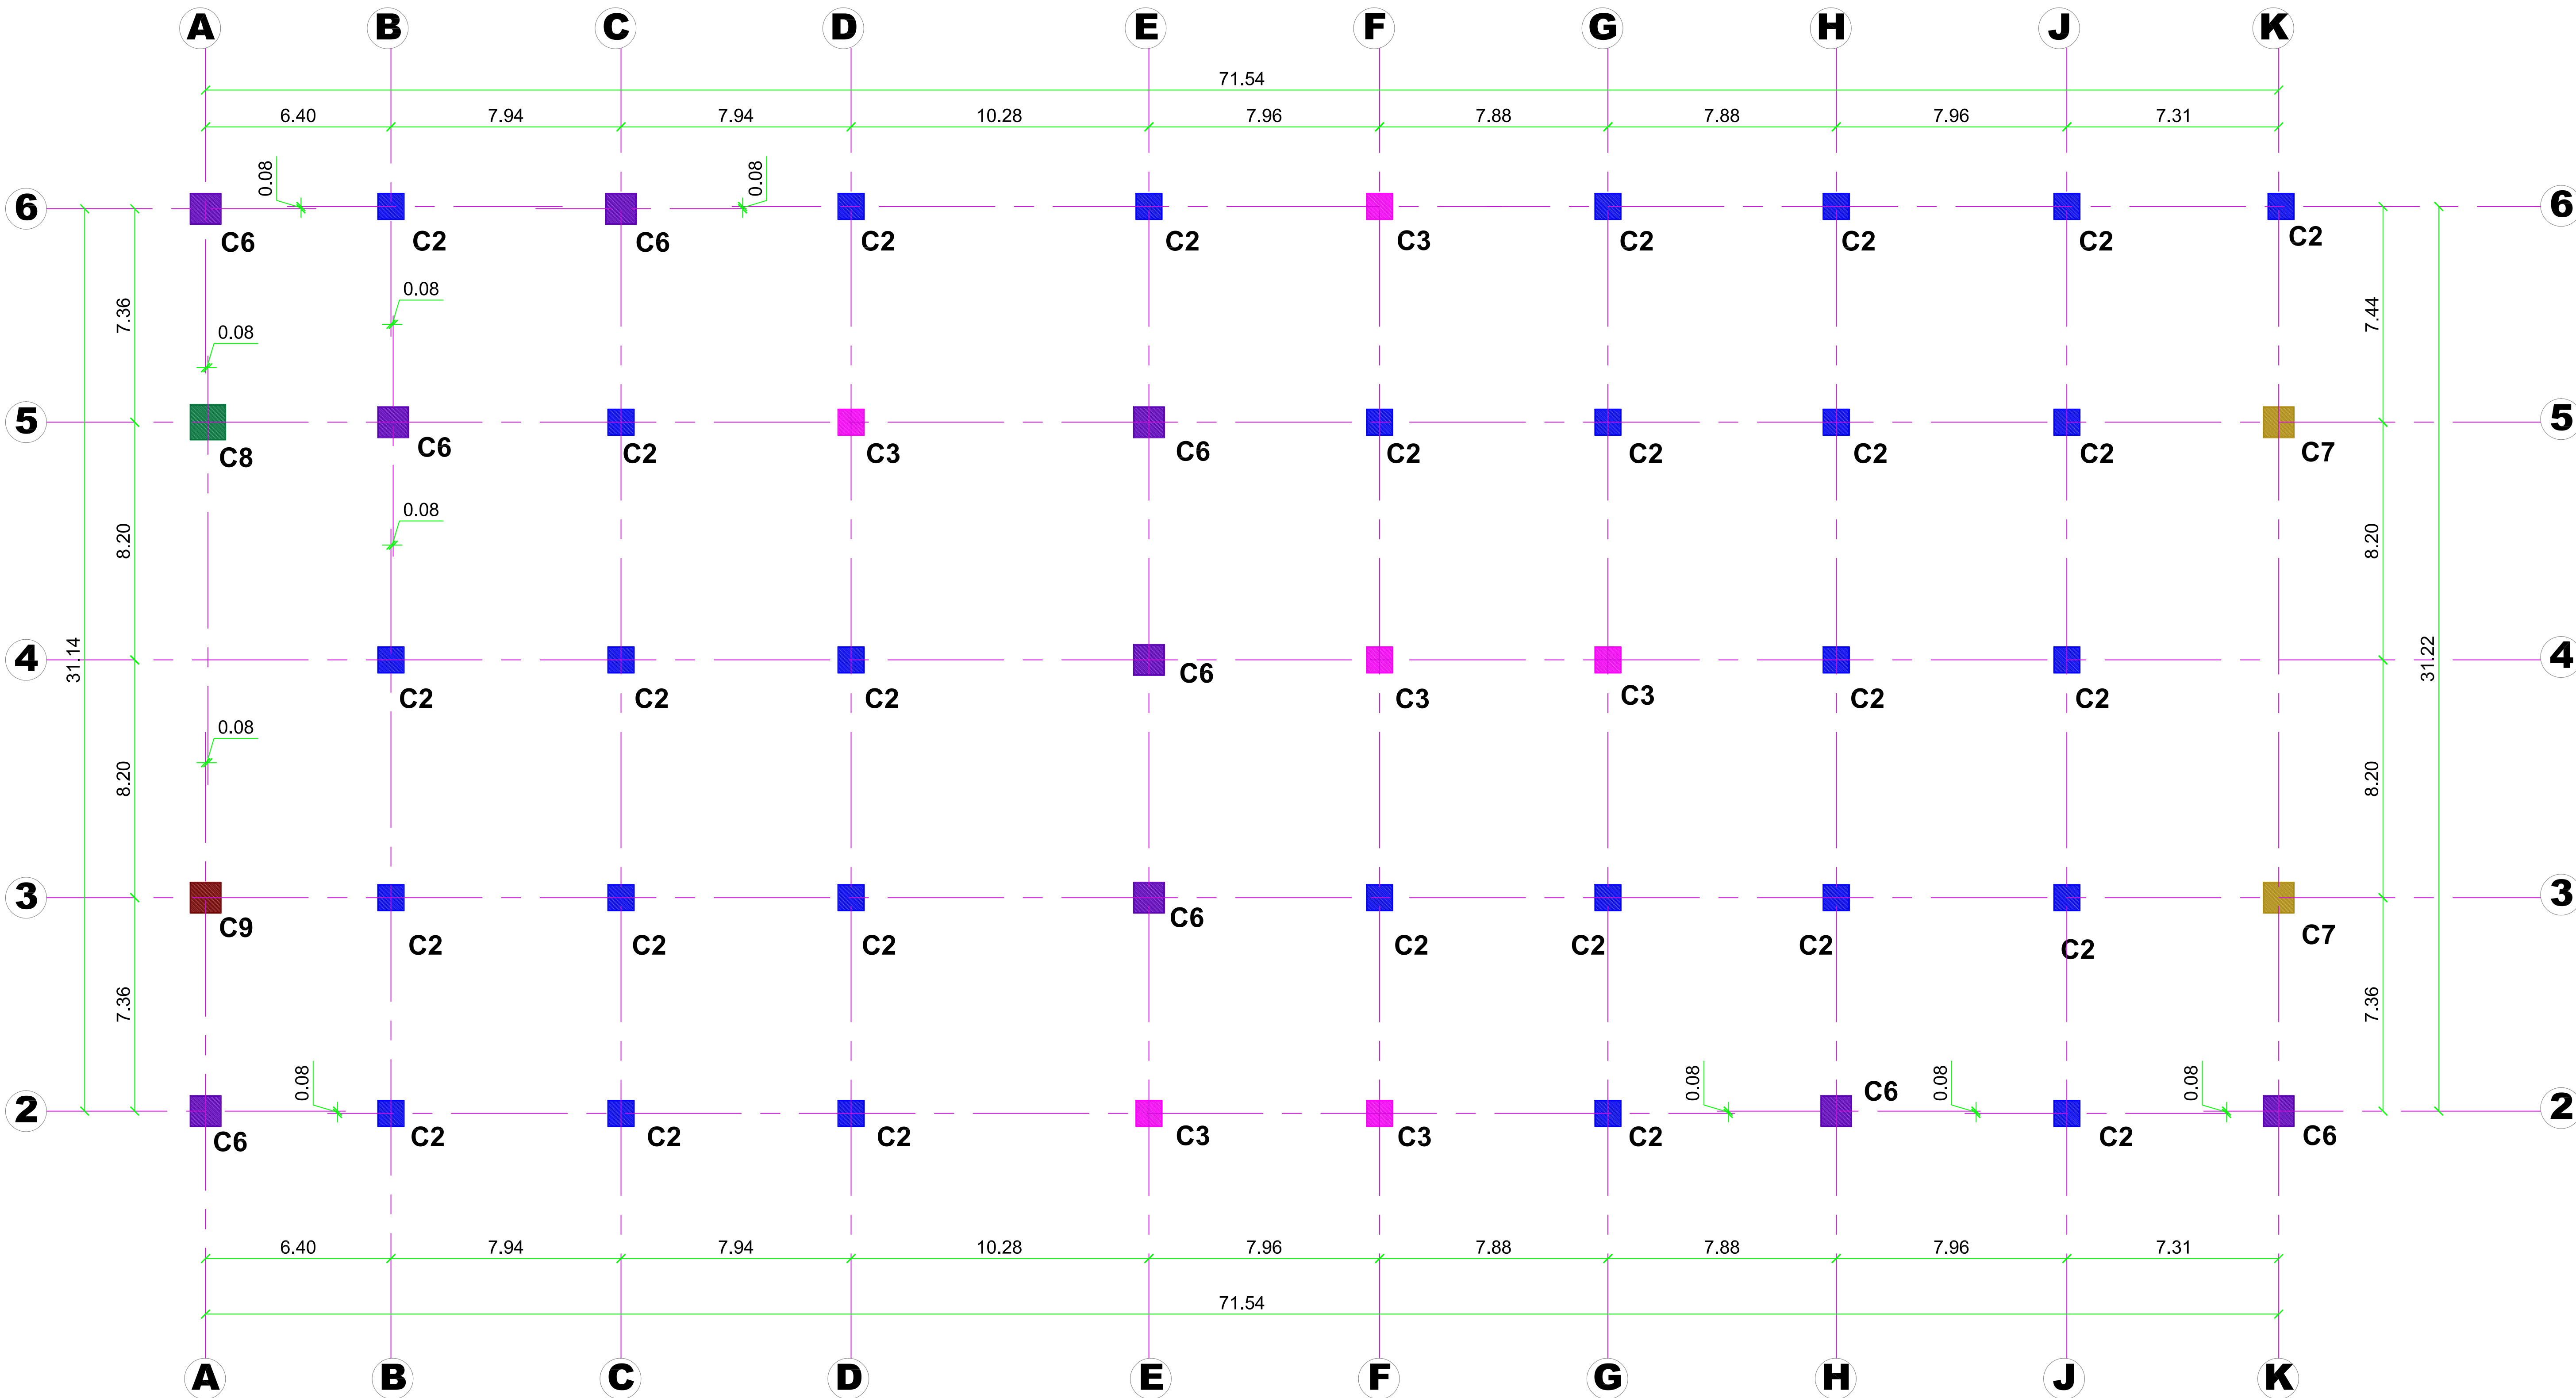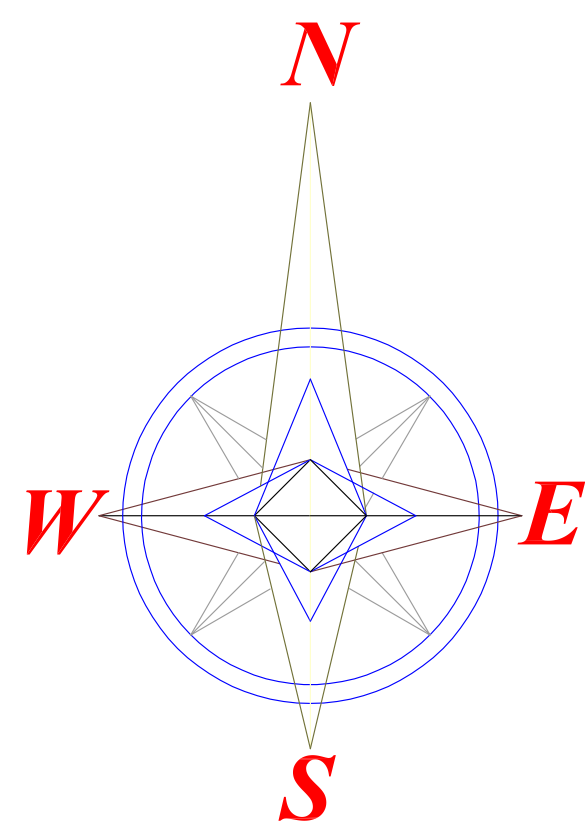


NOTES:

01. ALL DIMENSIONS ARE IN "FEET & INCHES"
UNLESS OTHERWISE SPECIFIED.
02. ALL LEVELS ARE IN "FEET".
03. ALL LEVELS ARE FROM FINISHED FLOOR LEVEL (FFL).
04. CONCRETE : **M25** GRADE FOR FOOTING, **M40** GRADE FOR COLUMN
05. STEEL : **Fe 500**
06. CLEAR COVER TO MAIN REINFORCEMENT :
a) FOR FOOTINGS - **2" (50mm)**
b) FOR COLUMNS - **1½" (40mm)**
07. COUPLERS CAN BE USED TO JOIN THE REINFORCEMENTS FOR THE CONTINUITY IN REINFORCEMENT OF COLUMN AND BEAM.
08. USE **57 ∅** FOR DEVELOPMENT LENGTH AS SHOWN IN FOOTING CROSS SECTION.
09. PROVIDE A LAP LENGTH OF **50 ∅** MINIMUM FOR FOOTING REINFORCEMENTS, WHERE **∅** IS DIAMETER OF MAIN BARS.
10. SBC ADOPTED FOR THE DESIGN - **250 kN/m² @ 10 m** DEPTH FROM NATURAL GROUND LEVEL
11. THE STRUCTURE IS DESIGNED FOR **BASEMENT 3 + G + 14** FLOORS ONLY.
12. DRAWING TO BE READ IN CONJUNCTION WITH OTHER RELEVANT ARCHITECTURE DRAWINGS.
13. ALL DIMENSIONS & SECTIONS SHOULD BE CHECKED BY THE SITE ENGINEER BEFORE CONSTRUCTION.
14. **DO NOT SCALE THIS DRAWING, FOLLOW GIVEN DIMENSIONS ONLY.**

DRAWING TITLE:

FIRST AND SECOND FLOOR - COLUMN/CENTRE LINE/FOOTING LAYOUT & DETAILS

PROJECT TITLE :

 

PROPOSED IT PARK @ COIMBATORE


CLIENT NAME :



M/S. TANNY SHELTERS PVT.LTD

DATE	REV NO	DESCRIPTION	REV BY
------	--------	-------------	--------


CONSULTANTS :

 

INFINUSTECH

13 A, 1ST FLOOR, JAWAHAR NAGAR,
RAJA ANNAMALAI ROAD,
COIMBATORE - 641 011.
Mobile : 98455 33324
Email : infinustech@gmail.com

DATE	DRAWING NO	DRAWN BY	CHECKED BY	SCALE
10.09.25	TCTP/SD/01	BABIN RAM	NANDHINI	NTS

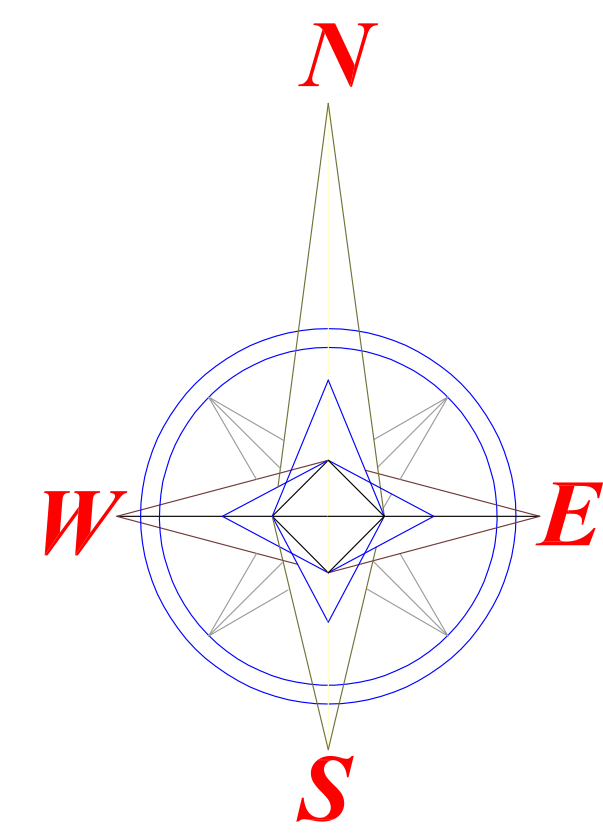


NOTES:

01. ALL DIMENSIONS ARE IN "FEET & INCHES" UNLESS OTHERWISE SPECIFIED.
02. ALL LEVELS ARE IN "FEET".
03. ALL LEVELS ARE FROM FINISHED FLOOR LEVEL (FFL).
04. CONCRETE : **M35** GRADE FOR FOOTING, **REFER COLUMN SHEET** GRADE FOR COLUMN
05. STEEL : **Fe 500**
06. CLEAR COVER TO MAIN REINFORCEMENT :
 - a) FOR FOOTINGS - **2" (50mm)**
 - b) FOR COLUMNS - **1½" (40mm)**
07. COUPLERS CAN BE USED TO JOIN THE REINFORCEMENTS FOR THE CONTINUITY IN REINFORCEMENT OF COLUMN AND BEAM.
08. USE **57 Ø** FOR DEVELOPMENT LENGTH AS SHOWN IN FOOTING CROSS SECTION.
09. PROVIDE A LAP LENGTH OF **50 Ø** MINIMUM FOR FOOTING REINFORCEMENTS, WHERE **Ø** IS DIAMETER OF MAIN BARS.
10. SBC ADOPTED FOR THE DESIGN - **250 kN/m² @ 10 m** DEPTH FROM NATURAL GROUND LEVEL
11. THE STRUCTURE IS DESIGNED FOR **BASEMENT 3 + G + 14** FLOORS ONLY.
12. DRAWING TO BE READ IN CONJUNCTION WITH OTHER RELEVANT ARCHITECTURE DRAWINGS.
13. ALL DIMENSIONS & SECTIONS SHOULD BE CHECKED BY THE SITE ENGINEER BEFORE CONSTRUCTION.
14. **DO NOT SCALE THIS DRAWING, FOLLOW GIVEN DIMENSIONS ONLY.**

DRAWING TITLE:

**BASEMENT 3,2,1 - COLUMN/CENTRE LINE/
FOOTING LAYOUT & DETAILS**

PROJECT TITLE :

 

PROPOSED IT PARK @ COIMBATORE


CLIENT NAME :



M/S. TANNY SHELTERS PVT.LTD


DATE	REV NO	DESCRIPTION	REV BY
------	--------	-------------	--------

CONSULTANTS :

 

INFINUSTECH
13 A, 1ST FLOOR, JAWAHAR NAGAR,
RAJA ANNAMALAI ROAD,
COIMBATORE - 641 011.
Mobile : 98455 33324
Email : infinustech@gmail.com

DATE	DRAWING NO	DRAWN BY	CHECKED BY	SCALE
10.09.25	TCTP/SD/01	BABIN RAM	NANDHINI	NTS

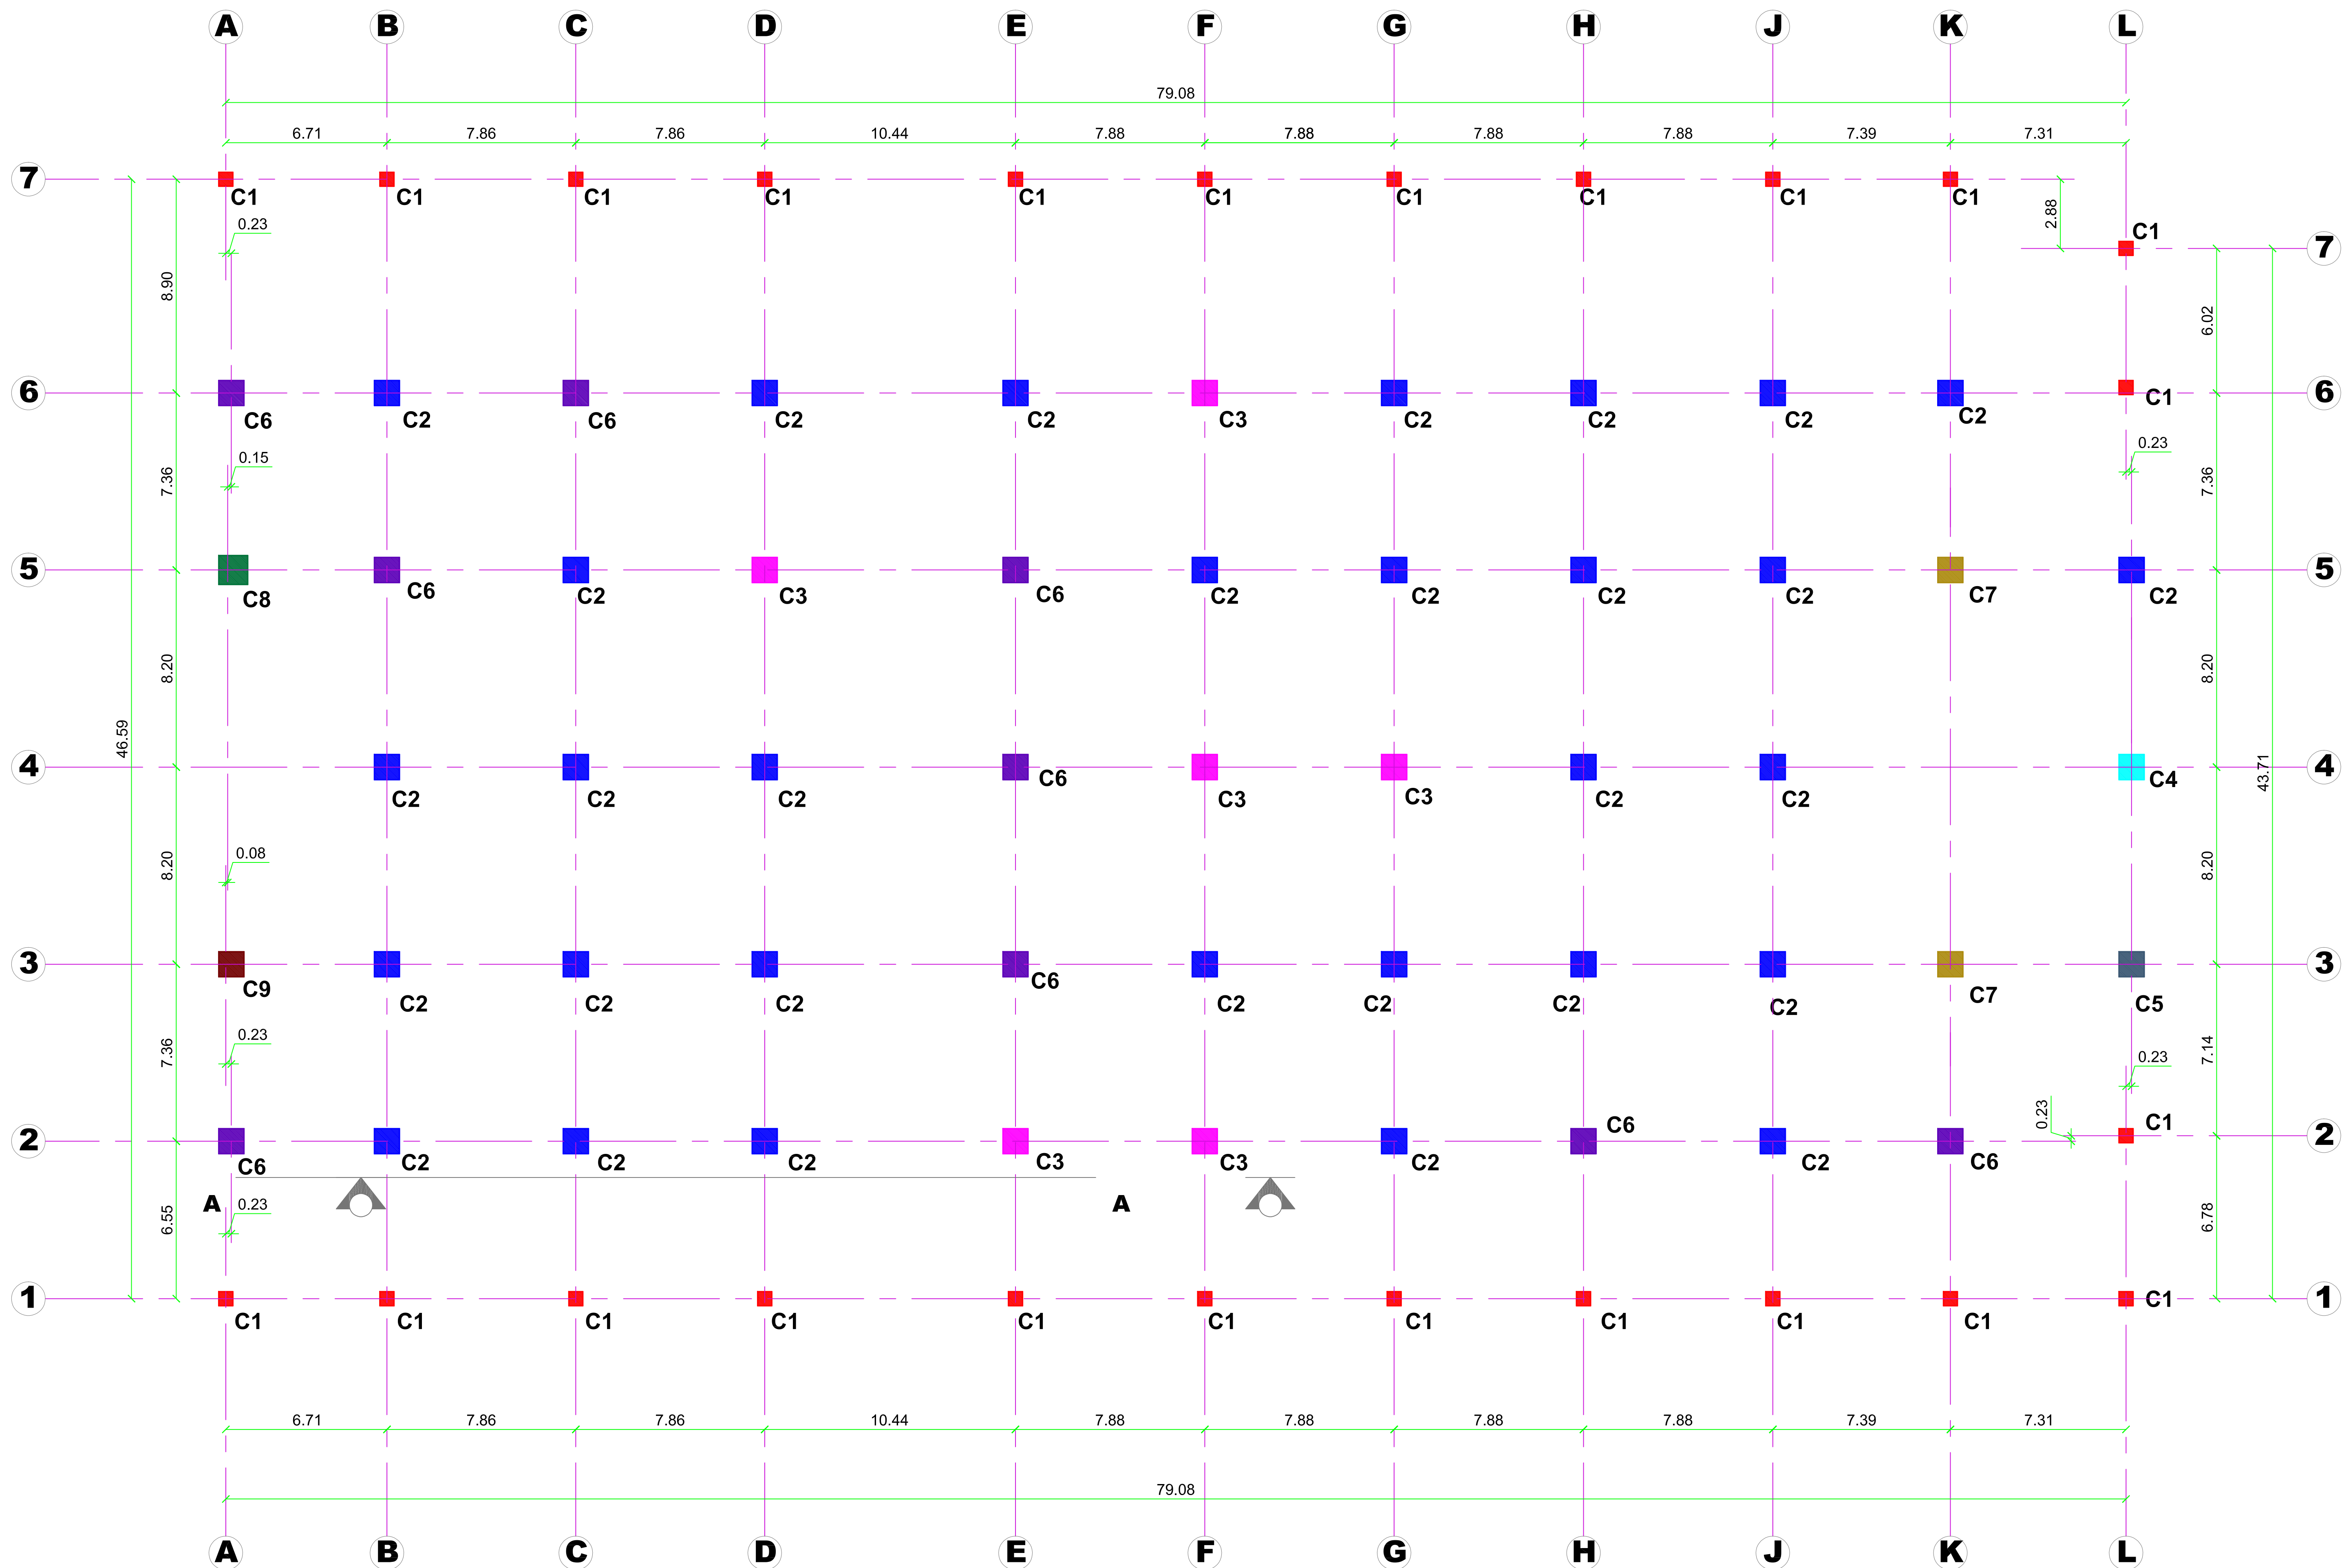

COLUMN/CENTRE LINE/FOOTING LAYOUT & DETAILS

COLUMN REDUCTION DETAILS:

COLUMN TYPE	BASEMENT 3	BASEMENT 1 & 2	GROUND FLOOR , FIRST FLOOR & SECOND FLOOR	THIRD FLOOR	FOURTH FLOOR	FIFTH FLOOR	SIXTH FLOOR	SEVENTH FLOOR & EIGHTH FLOOR	NINTH FLOOR & TENTH FLOOR	ELEVENTH FLOOR & TWELTH FLOOR & THIRTEENTH FLOOR	FOURTEENTH FLOOR
C1	 M-45 GRADE	 M-40 GRADE	-----	-----	-----	-----	-----	-----	-----	-----	-----
C2	 M-45 GRADE	 M-40 GRADE	 M-35 GRADE	 M-35 GRADE	 M-35 GRADE	 M-35 GRADE	 M-35 GRADE	 M-35 GRADE	 M-35 GRADE	 M-35 GRADE	 M-35 GRADE
C3	 M-45 GRADE	 M-40 GRADE	 M-35 GRADE	 M-35 GRADE	 M-35 GRADE	 M-35 GRADE	 M-35 GRADE	 M-35 GRADE	 M-35 GRADE	 M-35 GRADE	 M-35 GRADE
C4	 M-45 GRADE	 M-40 GRADE	-----	-----	-----	-----	-----	-----	-----	-----	-----
C5	 M-45 GRADE	 M-40 GRADE	-----	-----	-----	-----	-----	-----	-----	-----	-----
C6	 M-45 GRADE	 M-45 GRADE	 M-40 GRADE	 M-40 GRADE	 M-35 GRADE	 M-35 GRADE	 M-35 GRADE	 M-35 GRADE	 M-35 GRADE	 M-35 GRADE	 M-35 GRADE
C7	 M-45 GRADE	 M-45 GRADE	 M-40 GRADE	 M-40 GRADE	 M-40 GRADE	 M-35 GRADE	 M-35 GRADE	 M-35 GRADE	 M-35 GRADE	 M-35 GRADE	 M-35 GRADE
C8	 M-45 GRADE	 M-45 GRADE	 M-45 GRADE	 M-45 GRADE	 M-45 GRADE	 M-45 GRADE	 M-40 GRADE	 M-35 GRADE	 M-35 GRADE	 M-35 GRADE	 M-35 GRADE
C9	 M-45 GRADE	 M-45 GRADE	 M-45 GRADE	 M-45 GRADE	 M-45 GRADE	 M-40 GRADE	 M-40 GRADE	 M-40 GRADE	 M-35 GRADE	 M-35 GRADE	 M-35 GRADE

DRAWING TITLE:

COLUMN REDUCTION DETAILS

PROJECT TITLE :

PROPOSED IT PARK @ COIMBATORE

CLIENT NAME :

M/S. TANNY SHELTERS PVT.LTD

DATE

REV NO

DESCRIPTION

REV BY

CONSULTANTS :

INFINUSTECH

ENGINEERING * ARCHITECTURE

13 A, 1ST FLOOR, JAWAHAR NAGAR,
RAJA ANNAMALAI ROAD,
COIMBATORE - 641 011.
Mobile : 98455 33324
Email : infinustech@gmail.com

DATE

DWG NO

DRAWN BY

CHECKED BY

SCALE



13.09.25

TCTP/SD/4


BABIN RAM

NANDHINI


NTS

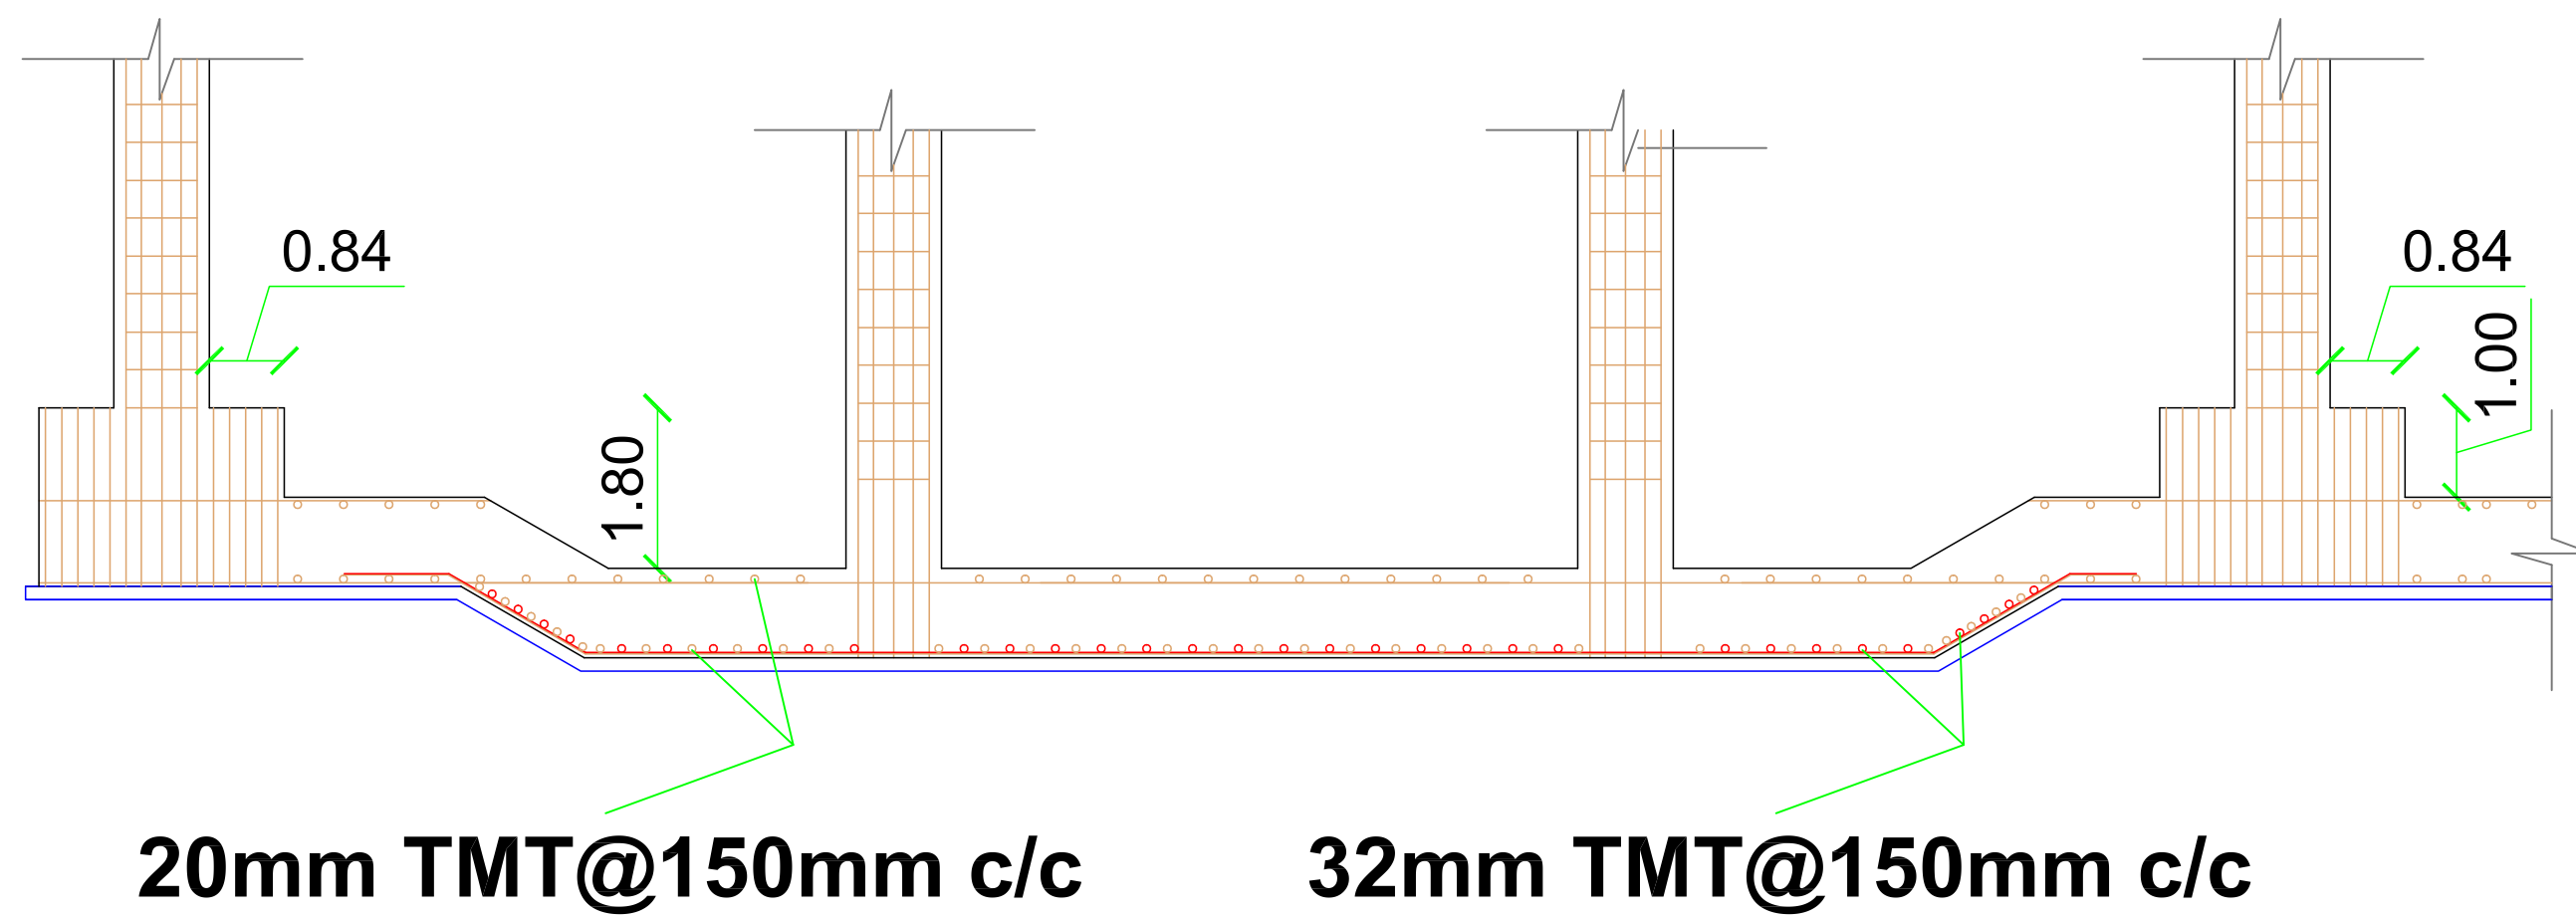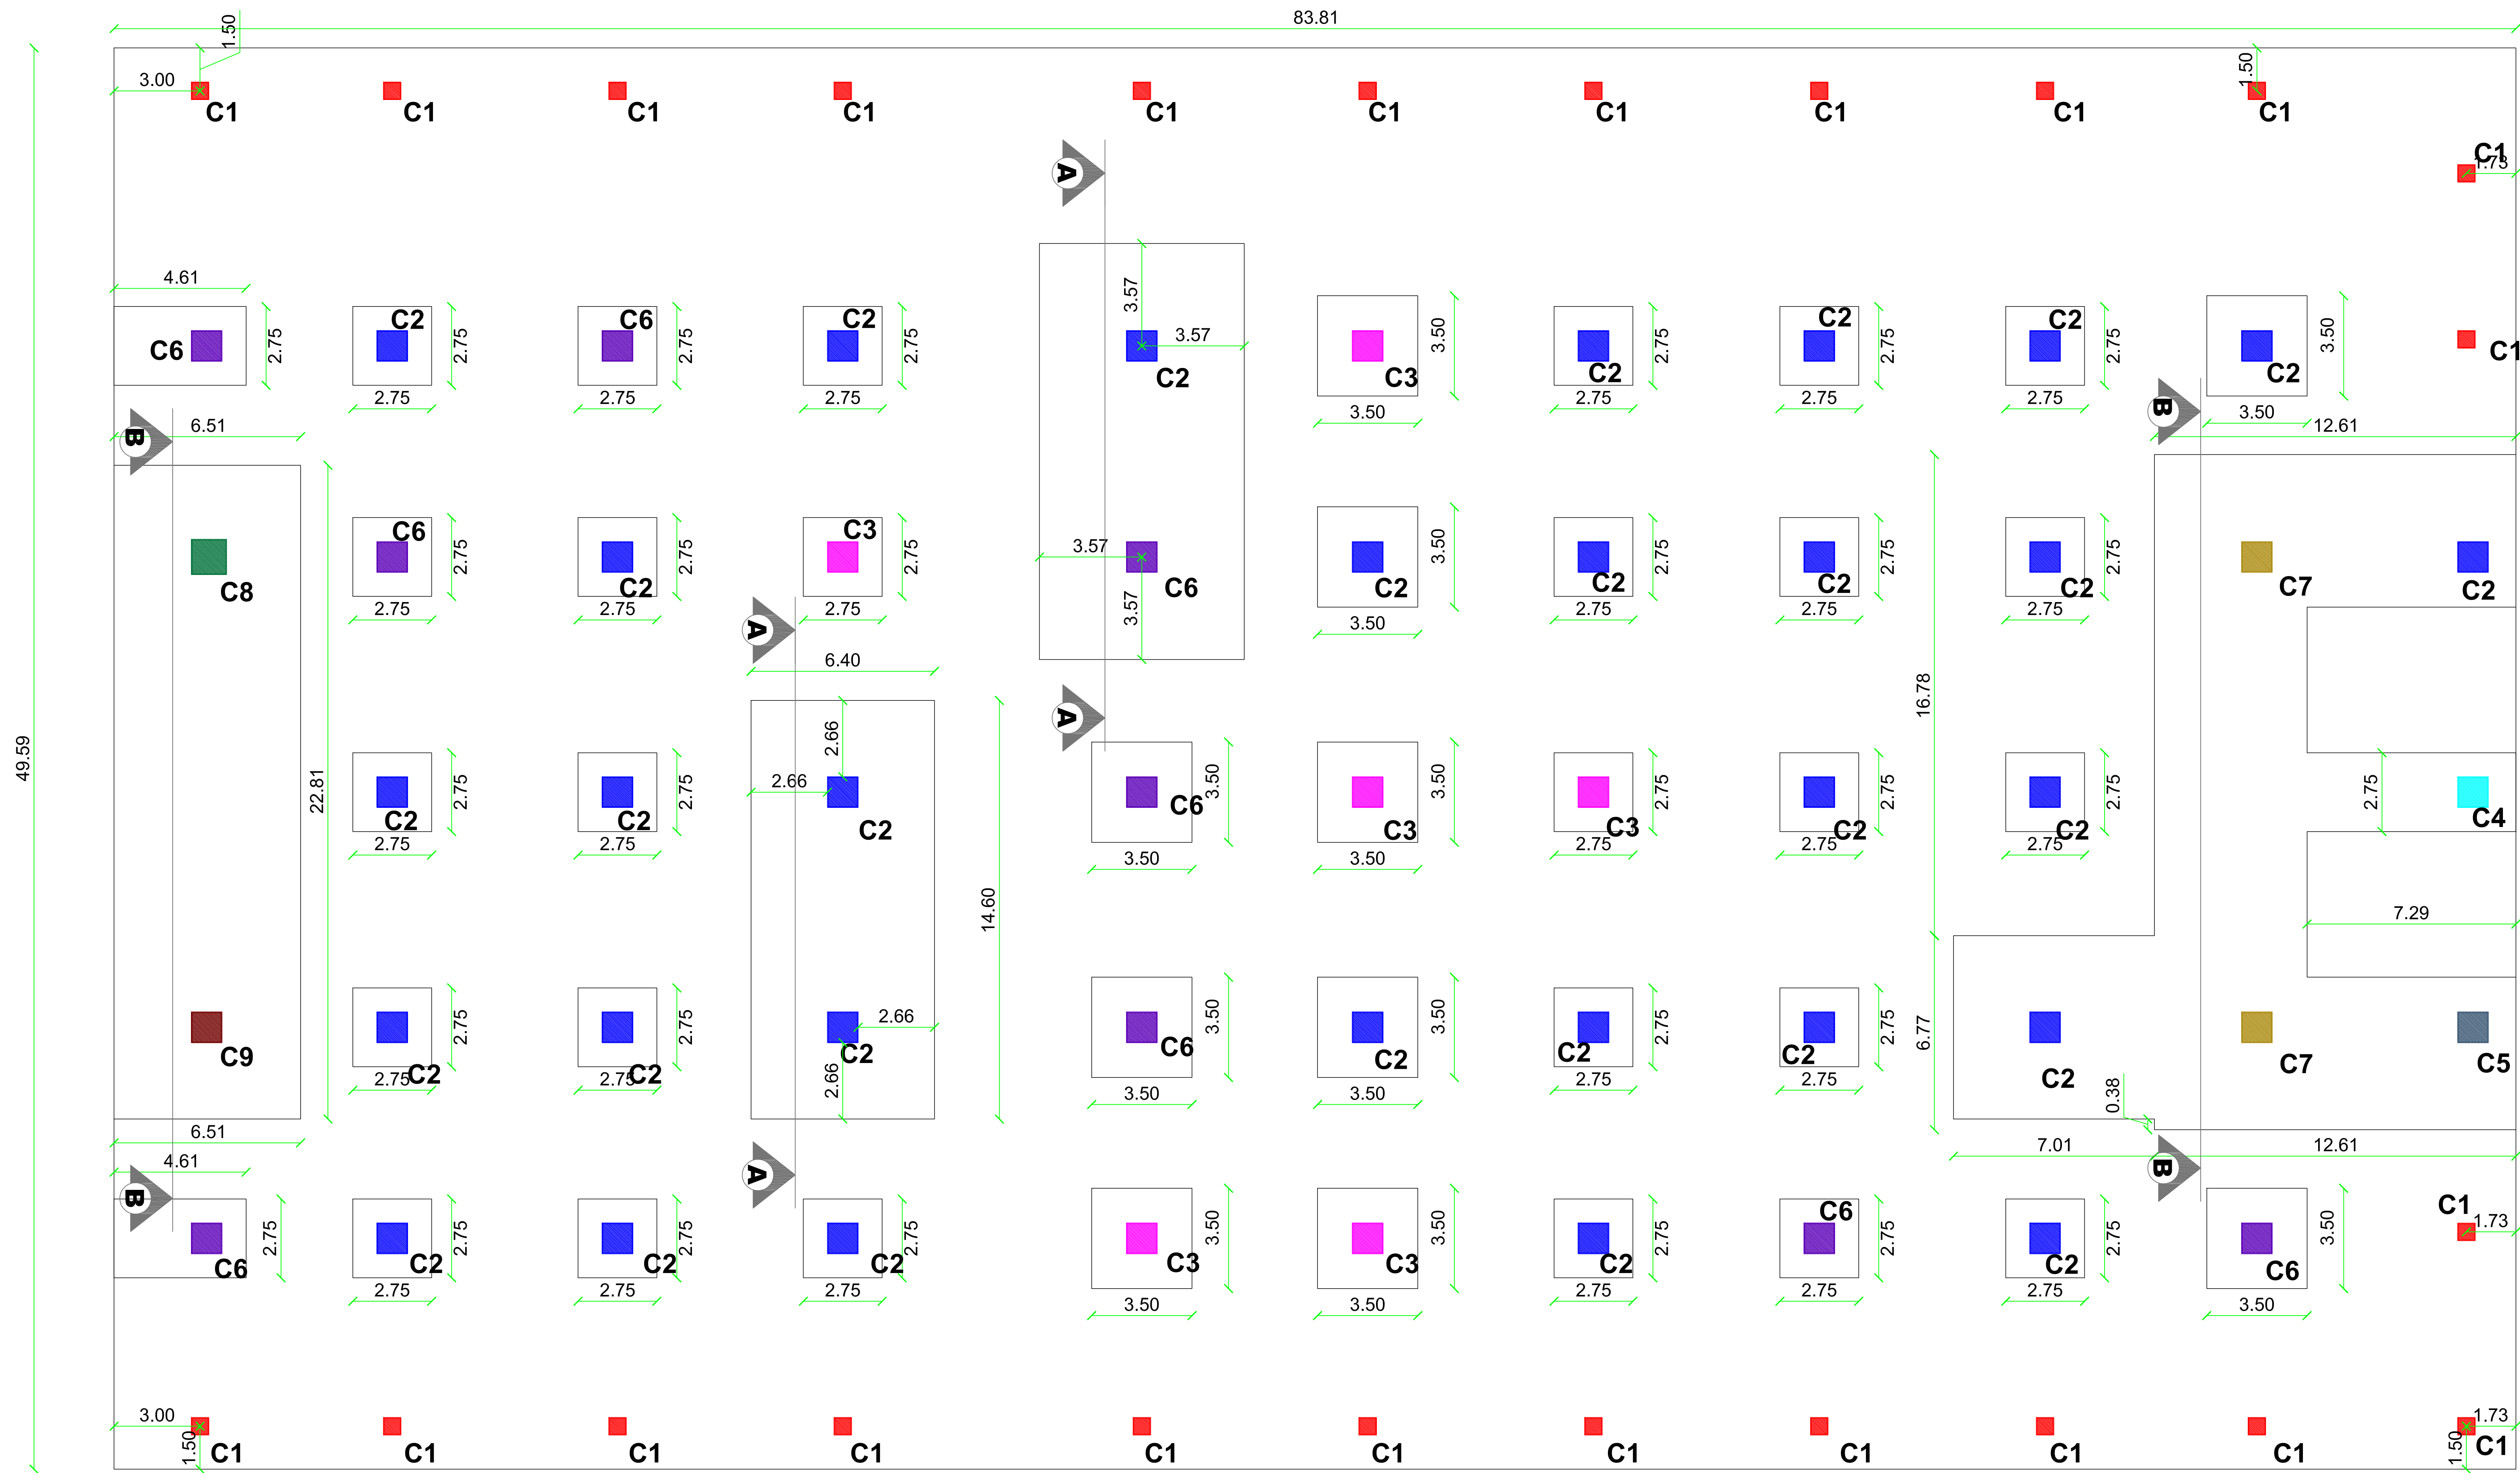

SECTION B-B

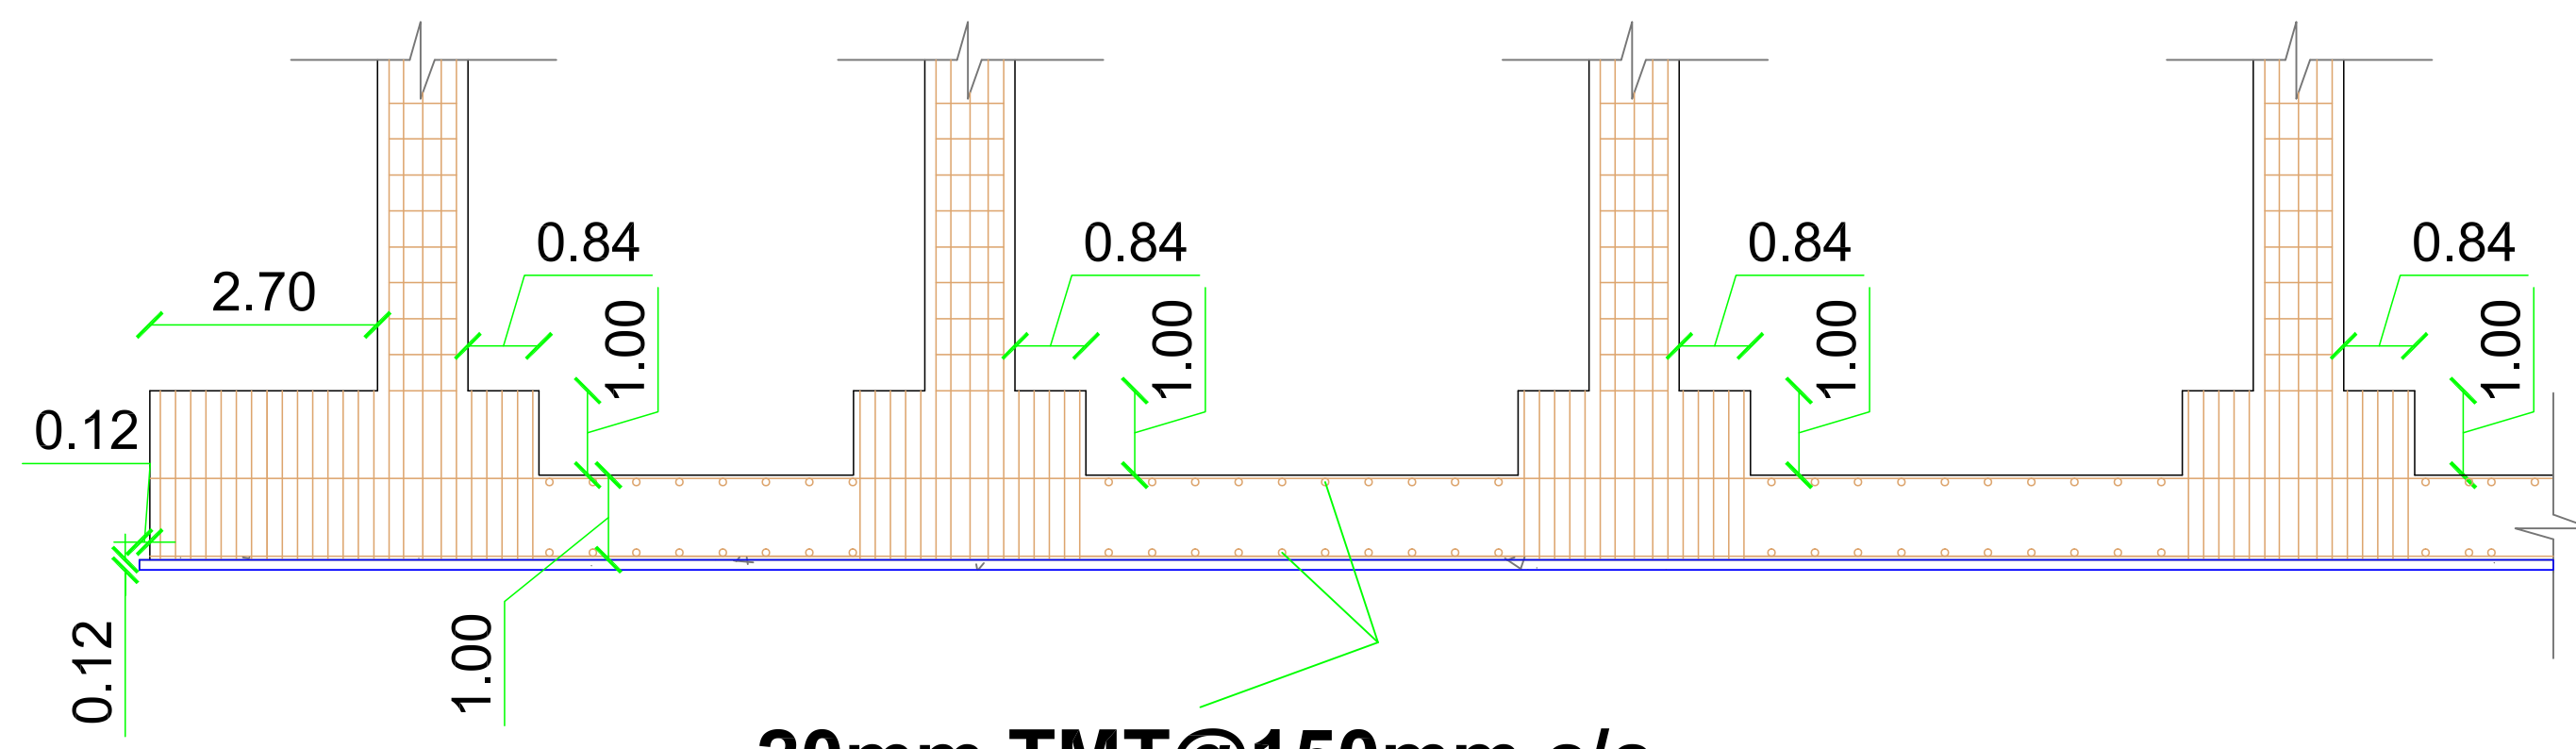


SECTION A-A

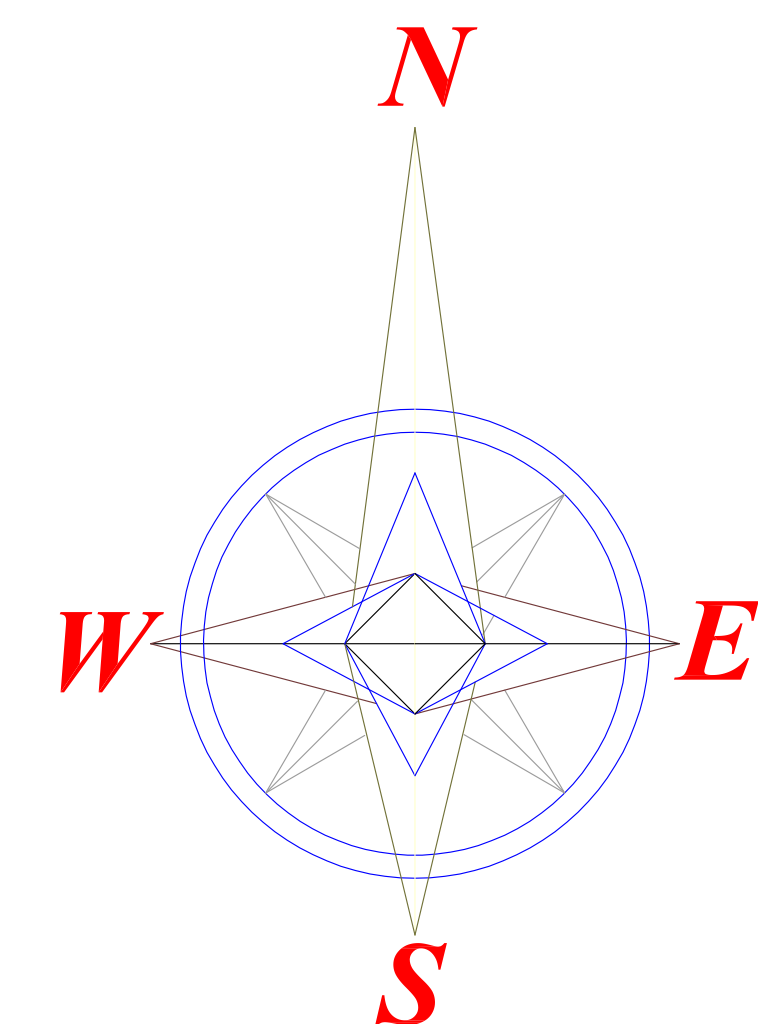

- NOTES:**
01. ALL DIMENSIONS ARE IN "FEET & INCHES" UNLESS OTHERWISE SPECIFIED.
 02. ALL LEVELS ARE IN "FEET".
 03. ALL LEVELS ARE FROM FINISHED FLOOR LEVEL (FFL).
 04. CONCRETE : **M35** GRADE FOR FOOTING
 05. STEEL : **Fe 500**
 06. CLEAR COVER TO MAIN REINFORCEMENT :
 - a) FOR FOOTINGS - **2" (50mm)**
 - b) FOR COLUMNS - **1½" (40mm)**
 07. COUPLERS CAN BE USED TO JOIN THE REINFORCEMENTS FOR THE CONTINUITY IN REINFORCEMENT OF COLUMN AND BEAM.
 08. USE **57 Ø** FOR DEVELOPMENT LENGTH AS SHOWN IN FOOTING CROSS SECTION.
 09. PROVIDE A LAP LENGTH OF **50 Ø** MINIMUM FOR FOOTING REINFORCEMENTS, WHERE **Ø** IS DIAMETER OF MAIN BARS.
 10. SBC ADOPTED FOR THE DESIGN - **250 kN/m² @ 10 m** DEPTH FROM NATURAL GROUND LEVEL
 11. THE STRUCTURE IS DESIGNED FOR **BASEMENT 3 + G + 14** FLOORS ONLY.
 12. DRAWING TO BE READ IN CONJUNCTION WITH OTHER RELEVANT ARCHITECTURE DRAWINGS.
 13. ALL DIMENSIONS & SECTIONS SHOULD BE CHECKED BY THE SITE ENGINEER BEFORE CONSTRUCTION.
 14. **DO NOT SCALE THIS DRAWING, FOLLOW GIVEN DIMENSIONS ONLY.**

DRAWING TITLE:
BASEMENT 3,2,1 - COLUMN/CENTRE LINE/ FOOTING LAYOUT & DETAILS

PROJECT TITLE :

 

PROPOSED IT PARK @ COIMBATORE

CLIENT NAME :

M/S. TANNY SHELTERS PVT.LTD


DATE	REV NO	DESCRIPTION	REV BY
------	--------	-------------	--------

CONSULTANTS :

INFINUSTECH

13 A, 1ST FLOOR, JAWAHAR NAGAR,
RAJA ANNAMALAI ROAD,
COIMBATORE - 641 011.
Mobile : 98455 33324
Email : infinustech@gmail.com

DATE	DRAWING NO	DRAWN BY	CHECKED BY	SCALE
10.09.25	TCTP/SD/01	BABIN RAM	NANDHINI	NTS

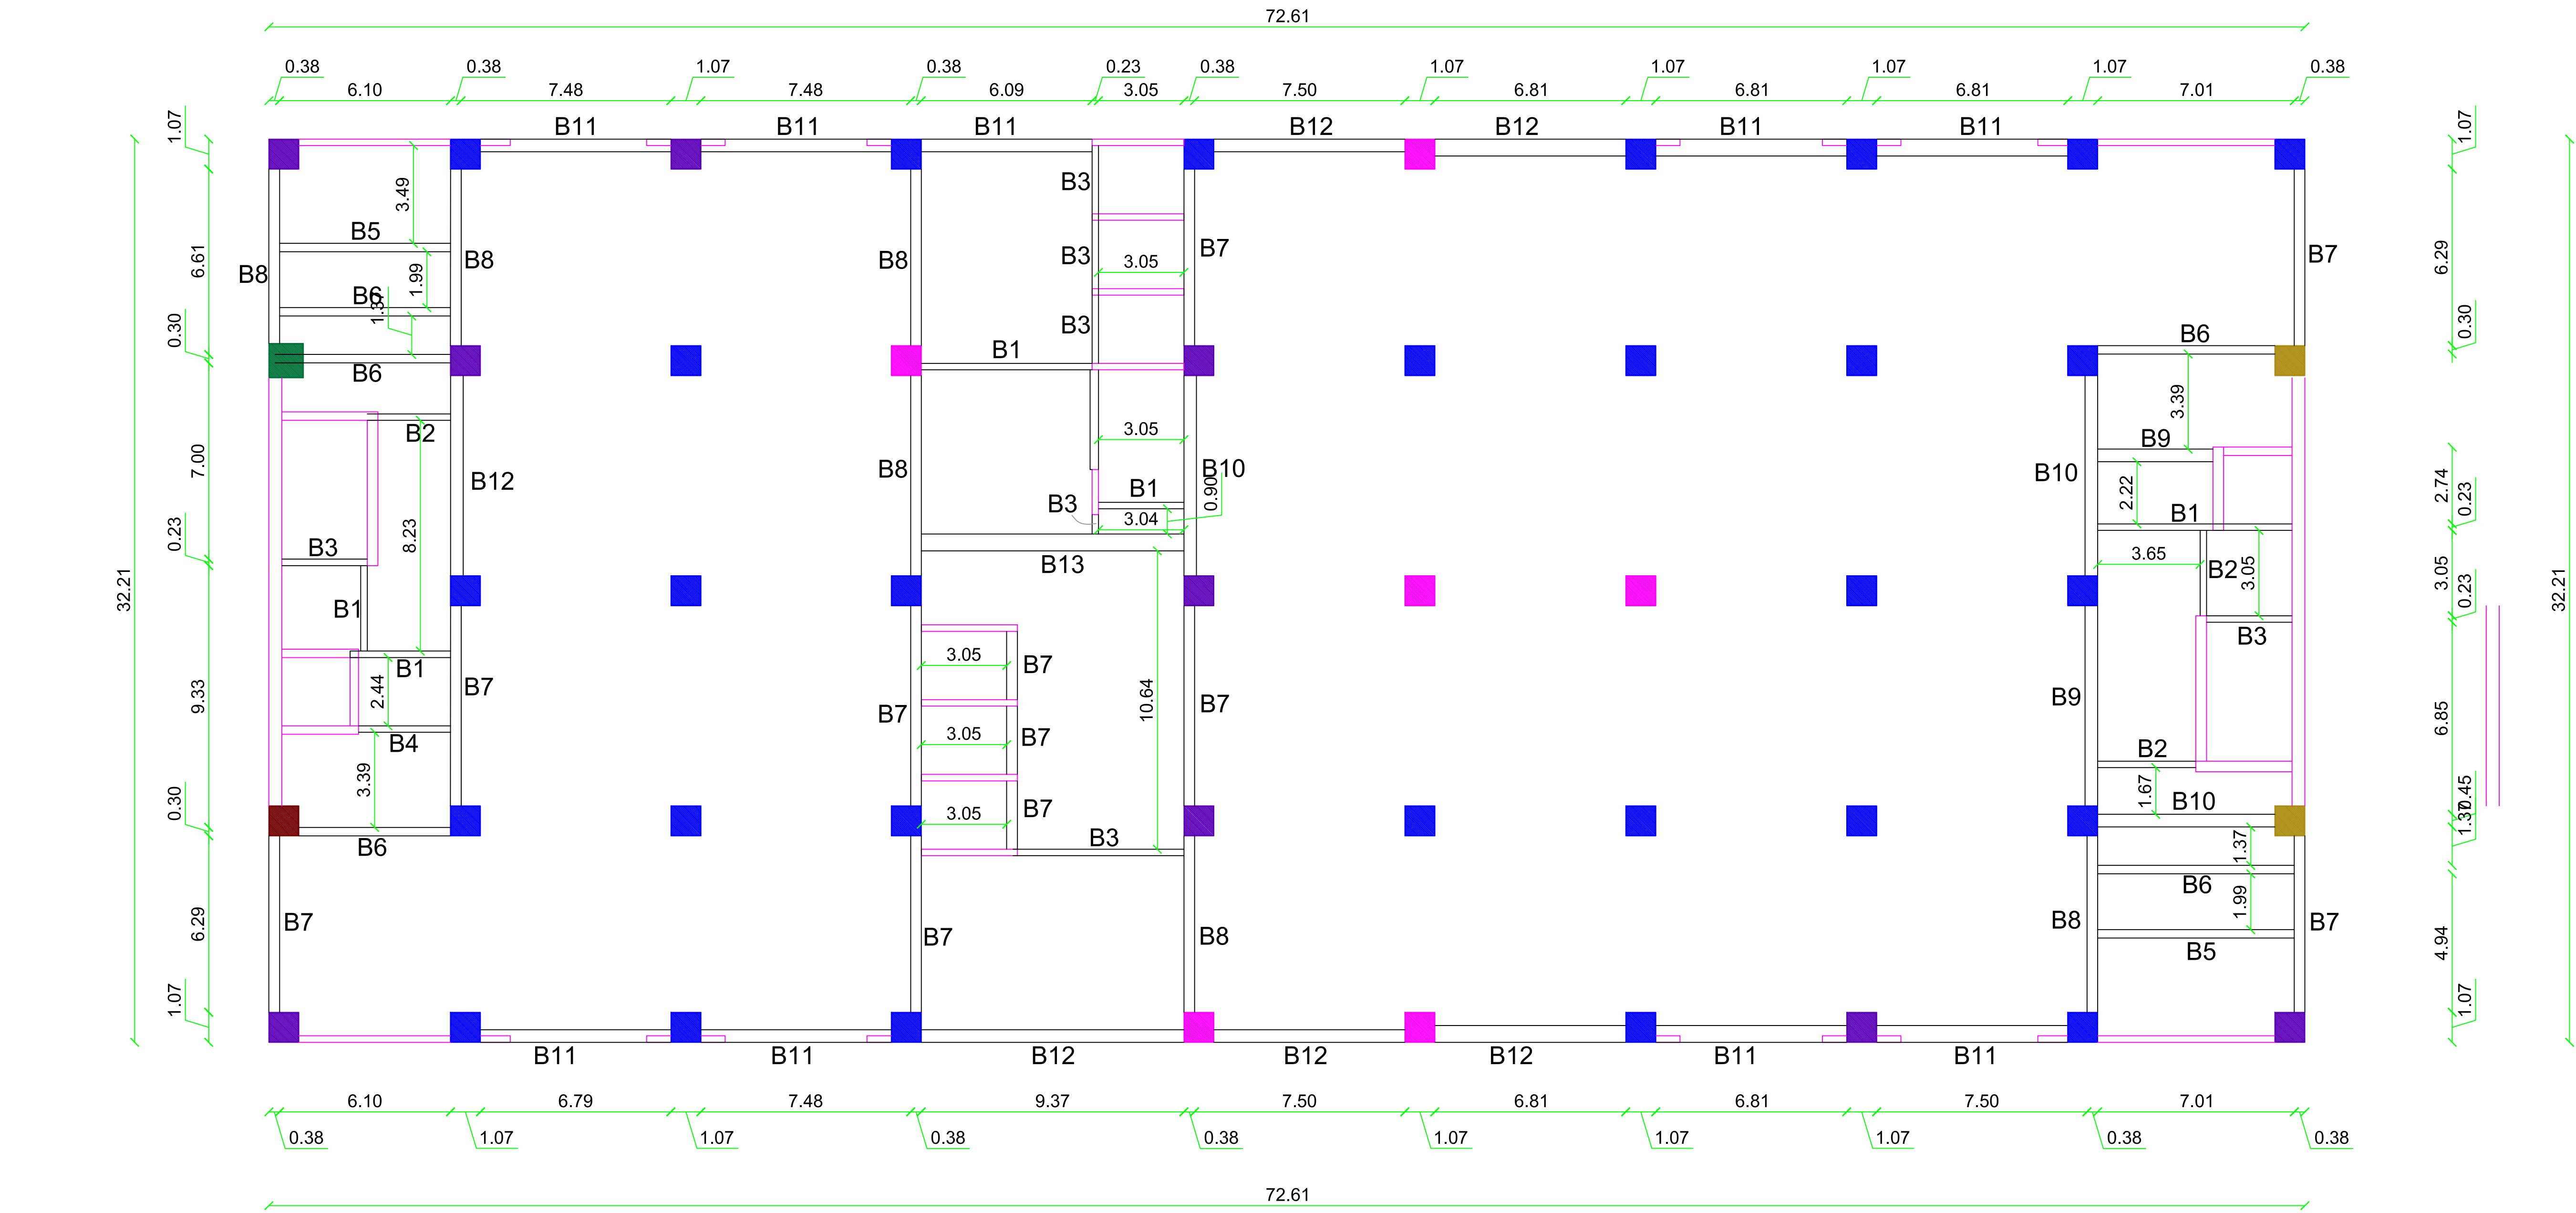


BEAM REINFORCEMENT DETAILS:


BEAM TYPE	END SECTION	MID SECTION	BEAM TYPE	END SECTION	MID SECTION	BEAM TYPE	END SECTION	MID SECTION
BEAM - RB1			BEAM - RB6			BEAM - RB11		
BEAM - RB2			BEAM - RB7			BEAM - RB12		
BEAM - RB3			BEAM - RB8			BEAM - RB13		
BEAM - RB4			BEAM - RB9			BEAM - RB14		
BEAM - RB5			BEAM - RB10					

NOTES:

01. ALL DIMENSIONS ARE IN "METER & MILLIMETER" UNLESS OTHERWISE SPECIFIED.
02. ALL LEVELS ARE IN "METER".
03. ALL LEVELS ARE FROM FINISHED FLOOR LEVEL(FFL).
04. CONCRETE : **M35** GRADE FOR BEAM AND SLAB, **M25** GRADE FOR RCC WALL.
05. STEEL : **Fe 500**.
06. CLEAR COVER TO MAIN REINFORCEMENT SHALL BE AS FOLLOWS:
a) FOR BEAMS - **1" (0.02 m)** b) FOR SLAB - **¾" (20 mm)**.
07. COUPLERS CAN BE USED TO JOIN THE REINFORCEMENTS FOR THE CONTINUITY IN REINFORCEMENT OF COLUMN.
08. PROVIDE A LAP LENGTH OF **50 Ø** MINIMUM FOR SLAB REINFORCEMENTS.
09. USE **57 Ø** FOR DEVELOPMENT LENGTH.
10. LEAVE DOWEL RODS BOTH TOP & BOTTOM FOR STAIRCASE.
11. FOR STAIRCASE DETAILS REFER SEPARATE DRAWINGS.
12. DRAWING TO BE READ IN CONJUNCTION WITH OTHER RELEVANT PLAN & ELEVATION DRAWINGS.
13. ALL DIMENSIONS & SECTIONS SHOULD BE CHECKED BY SITE ENGINEER BEFORE CONSTRUCTION.
14. DO NOT SCALE THE DRAWING, FOLLOW THE GIVEN DIMENSIONS ONLY.

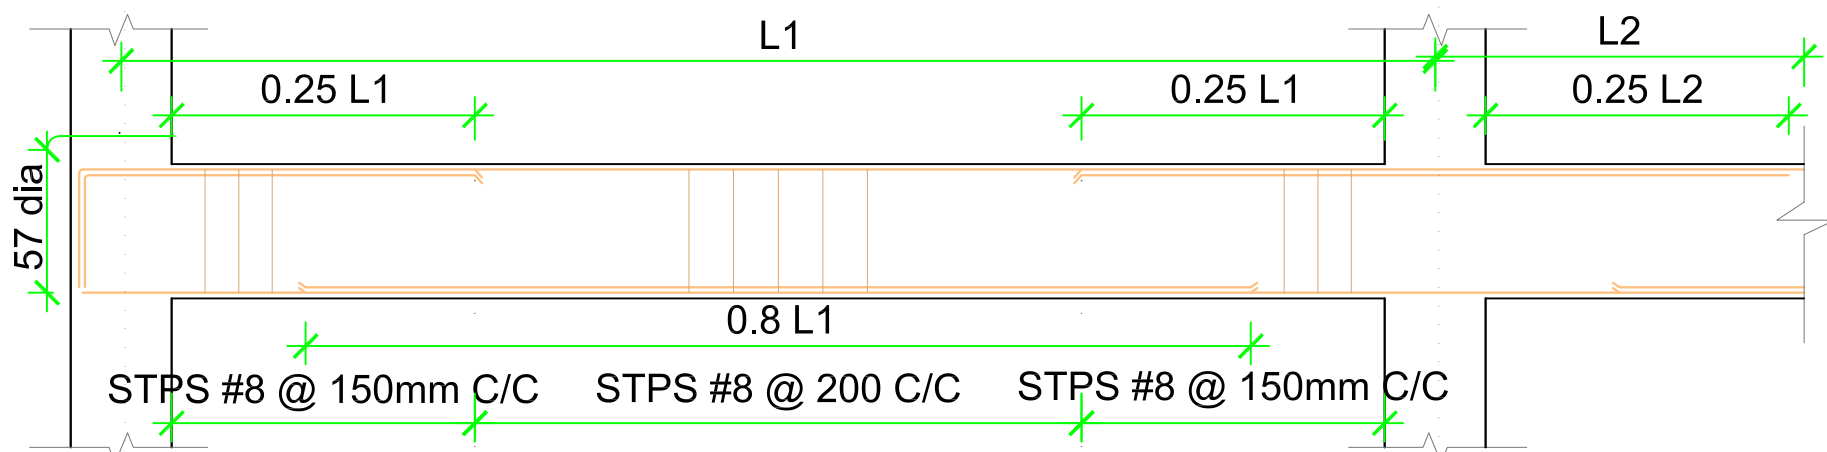


TYPICAL CURTAILMENT DETAILS

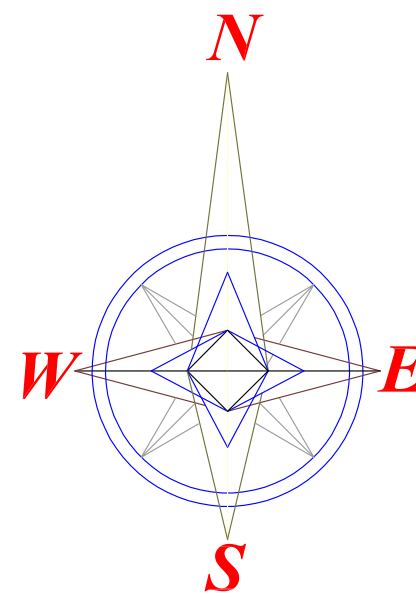

DRAWING TITLE:

GROUND TO NINTH ROOF BEAM
LAYOUT & DETAILS

PROJECT TITLE :

 

PROPOSED IT PARK @ COIMBATORE


CLIENT NAME :



M/S. TANNY SHELTERS PVT.LTD


DATE	REV NO	DESCRIPTION	REV BY
------	--------	-------------	--------

CONSULTANTS :

 



INFINUS TECH
ENGINEERING * ARCHITECTURE
13 A, 1ST FLOOR, JAWAHAR NAGAR,
RAJA ANNAMALAI ROAD,
COIMBATORE - 641 011.
Mobile : 98455 33324
Website : infinustech.com
Email : infinustech@gmail.com

DATE	DWG NO	DRAWN BY	CHECKED BY	SCALE
10.09.25	-----	SUKUMARAN	NANDHINI	NTS

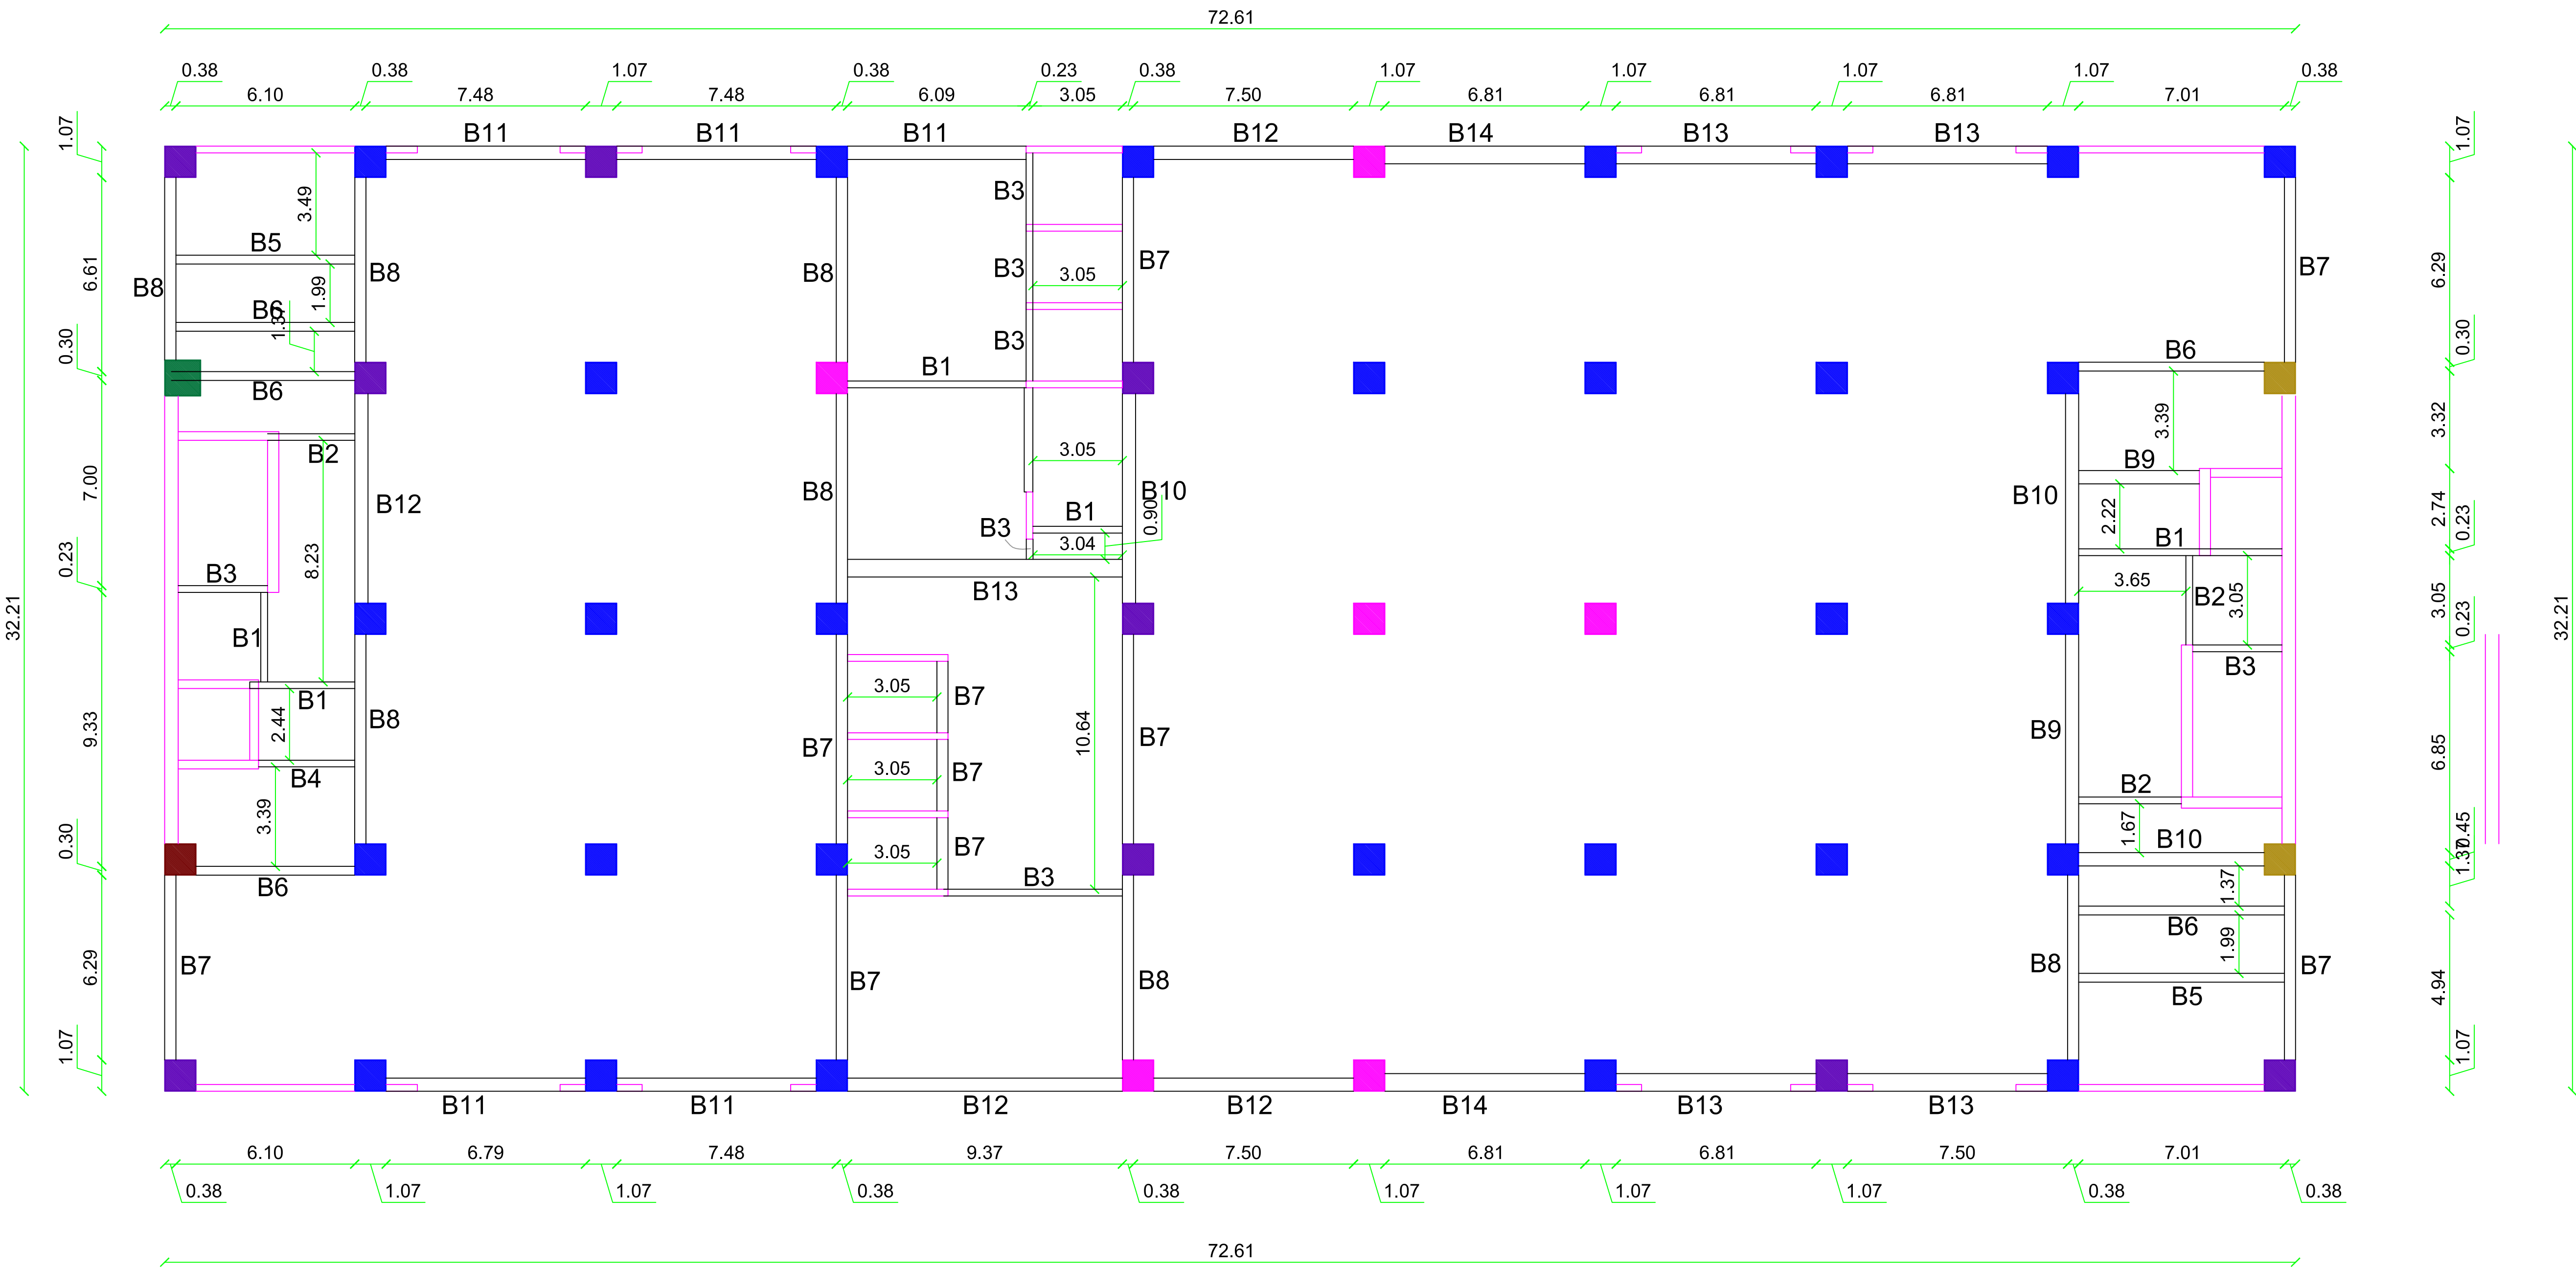

NOTES:

- 01. ALL DIMENSIONS ARE IN "METER & MILLIMETER" UNLESS OTHERWISE SPECIFIED.
- 02. ALL LEVELS ARE IN "METER".
- 03. ALL LEVELS ARE FROM FINISHED FLOOR LEVEL(FFL).
- 04. CONCRETE : **M35** GRADE FOR BEAM AND SLAB.**M25** GRADE FOR RCC WALL.
- 05. STEEL : **Fe 500**.
- 06. CLEAR COVER TO MAIN REINFORCEMENT SHALL BE AS FOLLOWS:
 - a) FOR BEAMS - **1" (0.02 m)** b) FOR SLAB - **¾" (20 mm)**.
- 07. COUPLERS CAN BE USED TO JOIN THE REINFORCEMENTS FOR THE CONTINUITY IN REINFORCEMENT OF COLUMN.
- 08. PROVIDE A LAP LENGTH OF **50 Ø** MINIMUM FOR SLAB REINFORCEMENTS.
- 09. USE **57 Ø** FOR DEVELOPMENT LENGTH.
- 10. LEAVE DOWEL RODS BOTH TOP & BOTTOM FOR STAIRCASE.
- 11. FOR STAIRCASE DETAILS REFER SEPARATE DRAWINGS.
- 12. DRAWING TO BE READ IN CONJUNCTION WITH OTHER RELEVANT PLAN & ELEVATION DRAWINGS.
- 13. ALL DIMENSIONS & SECTIONS SHOULD BE CHECKED BY SITE ENGINEER BEFORE CONSTRUCTION.
- 14. DO NOT SCALE THE DRAWING, FOLLOW THE GIVEN DIMENSIONS ONLY.

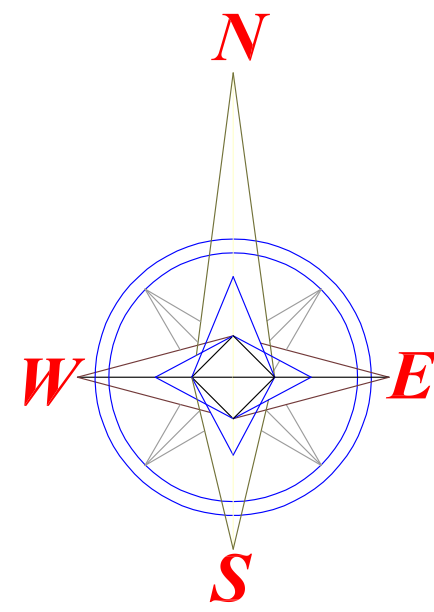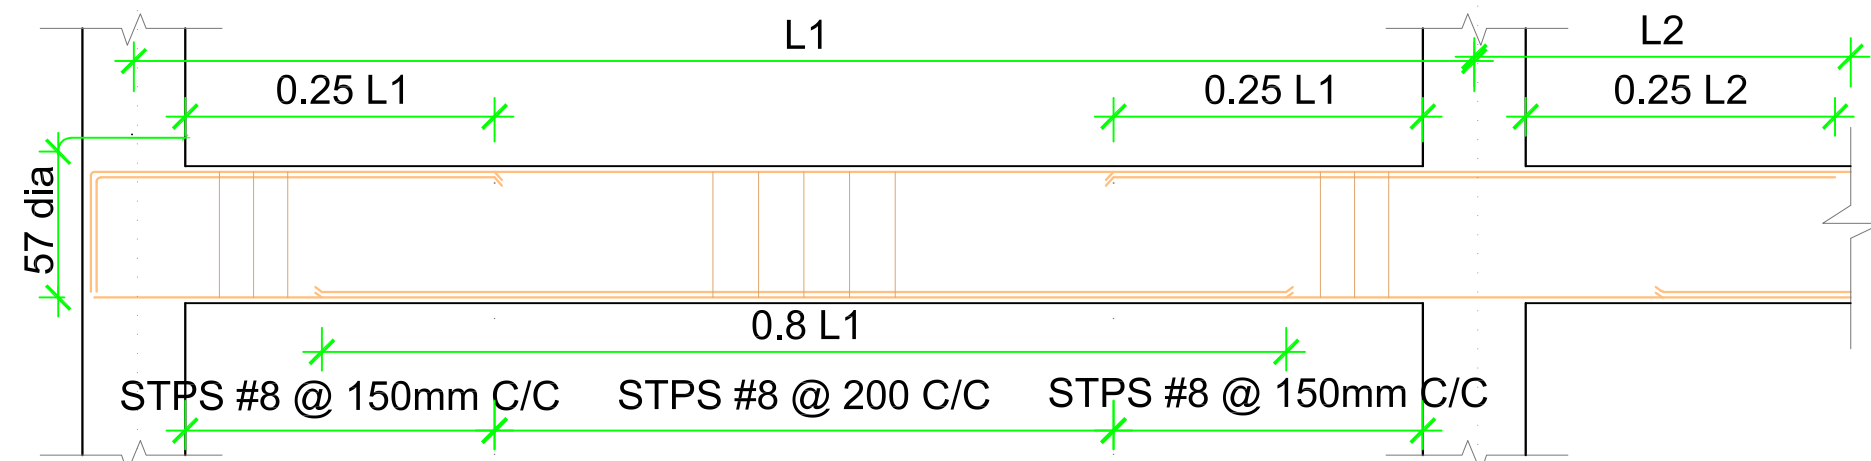

DRAWING TITLE:

TENTH TO FOURTEENTH ROOF BEAM
LAYOUT & DETAILS

PROJECT TITLE :



PROPOSED IT PARK @ COIMBATORE

CLIENT NAME :



M/S. TANNY SHELTERS PVT.LTD

DATE	REV NO	DESCRIPTION	REV BY
------	--------	-------------	--------

CONSULTANTS :

INFINUS TECH
ENGINEERING * ARCHITECTURE

13 A, 1ST FLOOR, JAWAHAR NAGAR,
RAJA ANNAMALAI ROAD,
COIMBATORE - 641 011.

Mobile : 98455 33324


Website : infinustech.com

Email : infinustech@gmail.com

DATE	DWG NO	DRAWN BY	CHECKED BY	SCALE
10.09.25	-----	SUKUMARAN	NANDHINI	NTS

BEAM REINFORCEMENT DETAILS:

BEAM TYPE	END SECTION	MID SECTION	BEAM TYPE	END SECTION	MID SECTION	BEAM TYPE	END SECTION	MID SECTION
BEAM - RB1			BEAM - RB6			BEAM - RB11		
BEAM - RB2			BEAM - RB7			BEAM - RB12		
BEAM - RB3			BEAM - RB8			BEAM - RB13		
BEAM - RB4			BEAM - RB9			BEAM - RB14		
BEAM - RB5			BEAM - RB10					

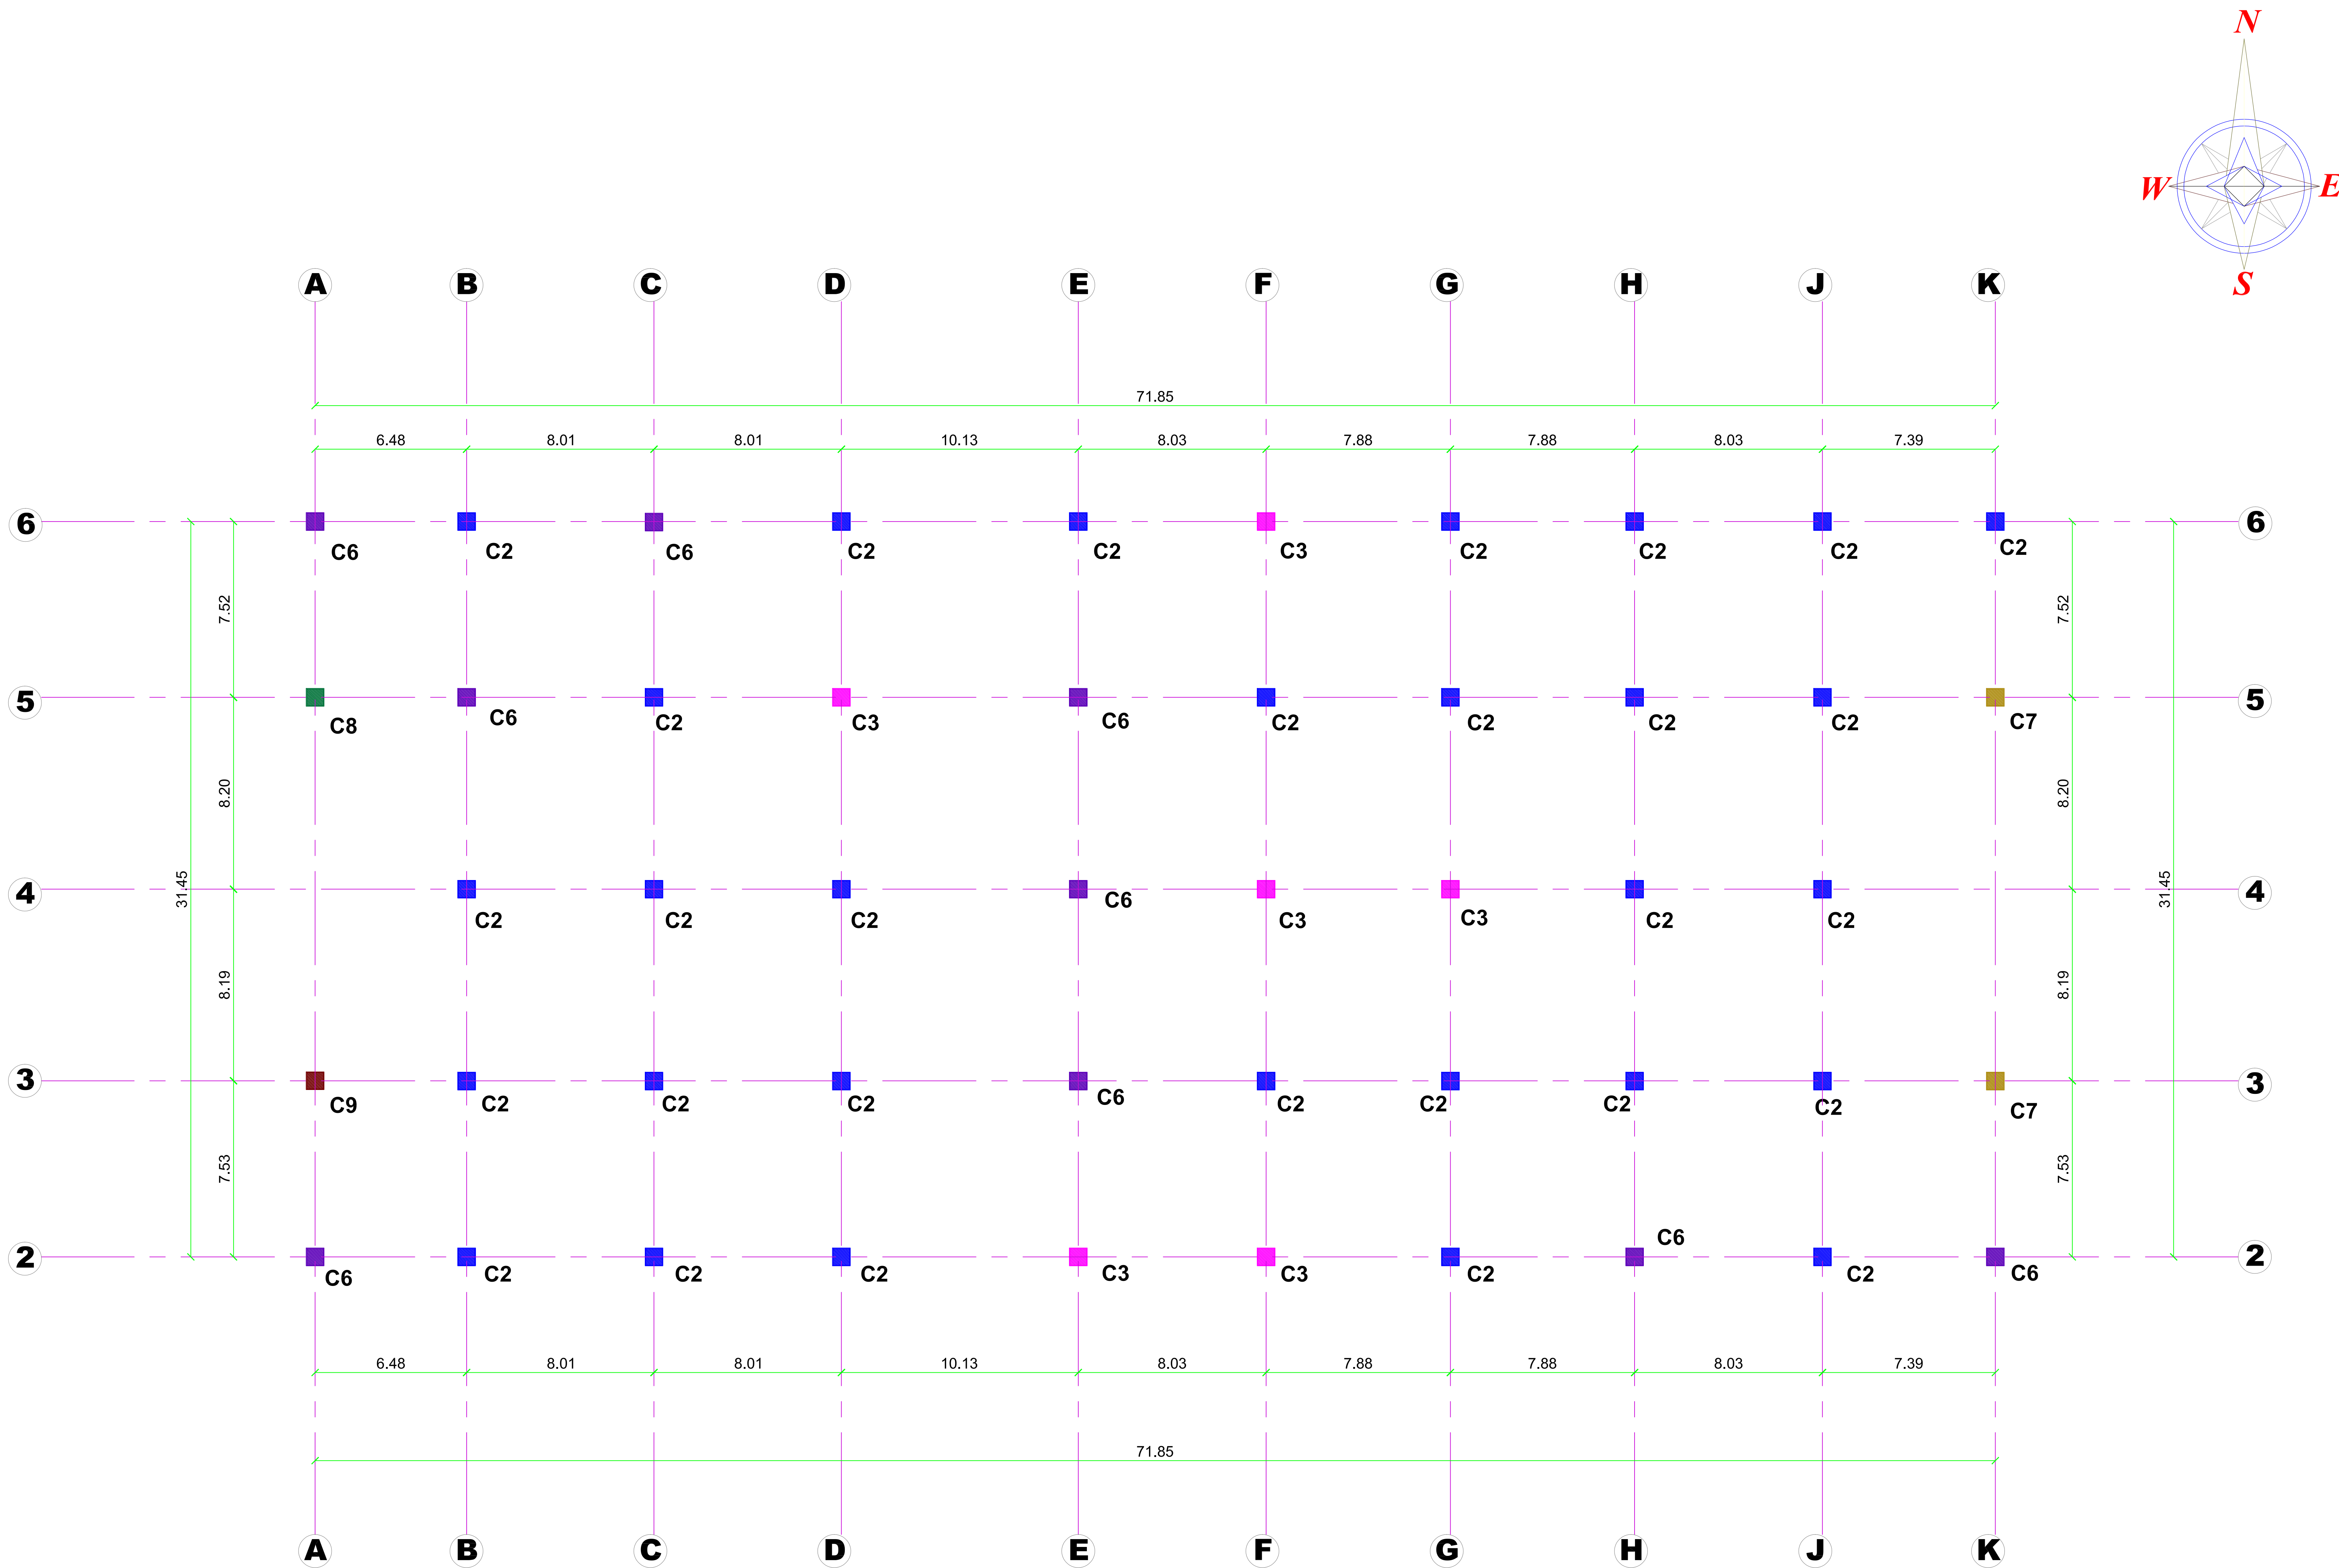

- NOTES:**
01. ALL DIMENSIONS ARE IN "FEET & INCHES" UNLESS OTHERWISE SPECIFIED.
 02. ALL LEVELS ARE IN "FEET".
 03. ALL LEVELS ARE FROM FINISHED FLOOR LEVEL (FFL).
 04. CONCRETE : **M25** GRADE FOR FOOTING, **M40** GRADE FOR COLUMN
 05. STEEL : **Fe 500**
 06. CLEAR COVER TO MAIN REINFORCEMENT :
 - a) FOR FOOTINGS - **2" (50mm)**
 - b) FOR COLUMNS - **1½" (40mm)**
 07. COUPLERS CAN BE USED TO JOIN THE REINFORCEMENTS FOR THE CONTINUITY IN REINFORCEMENT OF COLUMN AND BEAM.
 08. USE **57 Ø** FOR DEVELOPMENT LENGTH AS SHOWN IN FOOTING CROSS SECTION.
 09. PROVIDE A LAP LENGTH OF **50 Ø** MINIMUM FOR FOOTING REINFORCEMENTS, WHERE **Ø** IS DIAMETER OF MAIN BARS.
 10. SBC ADOPTED FOR THE DESIGN - **250 kN/m² @ 10 m** DEPTH FROM NATURAL GROUND LEVEL
 11. THE STRUCTURE IS DESIGNED FOR **BASEMENT 3 + G + 14** FLOORS ONLY.
 12. DRAWING TO BE READ IN CONJUNCTION WITH OTHER RELEVANT ARCHITECTURE DRAWINGS.
 13. ALL DIMENSIONS & SECTIONS SHOULD BE CHECKED BY THE SITE ENGINEER BEFORE CONSTRUCTION.
 14. **DO NOT SCALE THIS DRAWING, FOLLOW GIVEN DIMENSIONS ONLY.**

DRAWING TITLE:
**NINTH AND TENTH FLOOR - COLUMN/
CENTRE LINE/FOOTING LAYOUT & DETAILS**


PROJECT TITLE :

PROPOSED IT PARK @ COIMBATORE

CLIENT NAME :


M/S. TANNY SHELTERS PVT.LTD

DATE	REV NO	DESCRIPTION	REV BY	
CONSULTANTS :				
INFINUSTECH				
13 A, 1ST FLOOR, JAWAHAR NAGAR, RAJA ANNAMALAI ROAD, COIMBATORE - 641 011. Mobile : 98455 33324 Email : infinustech@gmail.com				
DATE	DRAWING NO	DRAWN BY	CHECKED BY	SCALE
10.09.25	TCTP/SD/01	BABIN RAM	NANDHINI	NTS

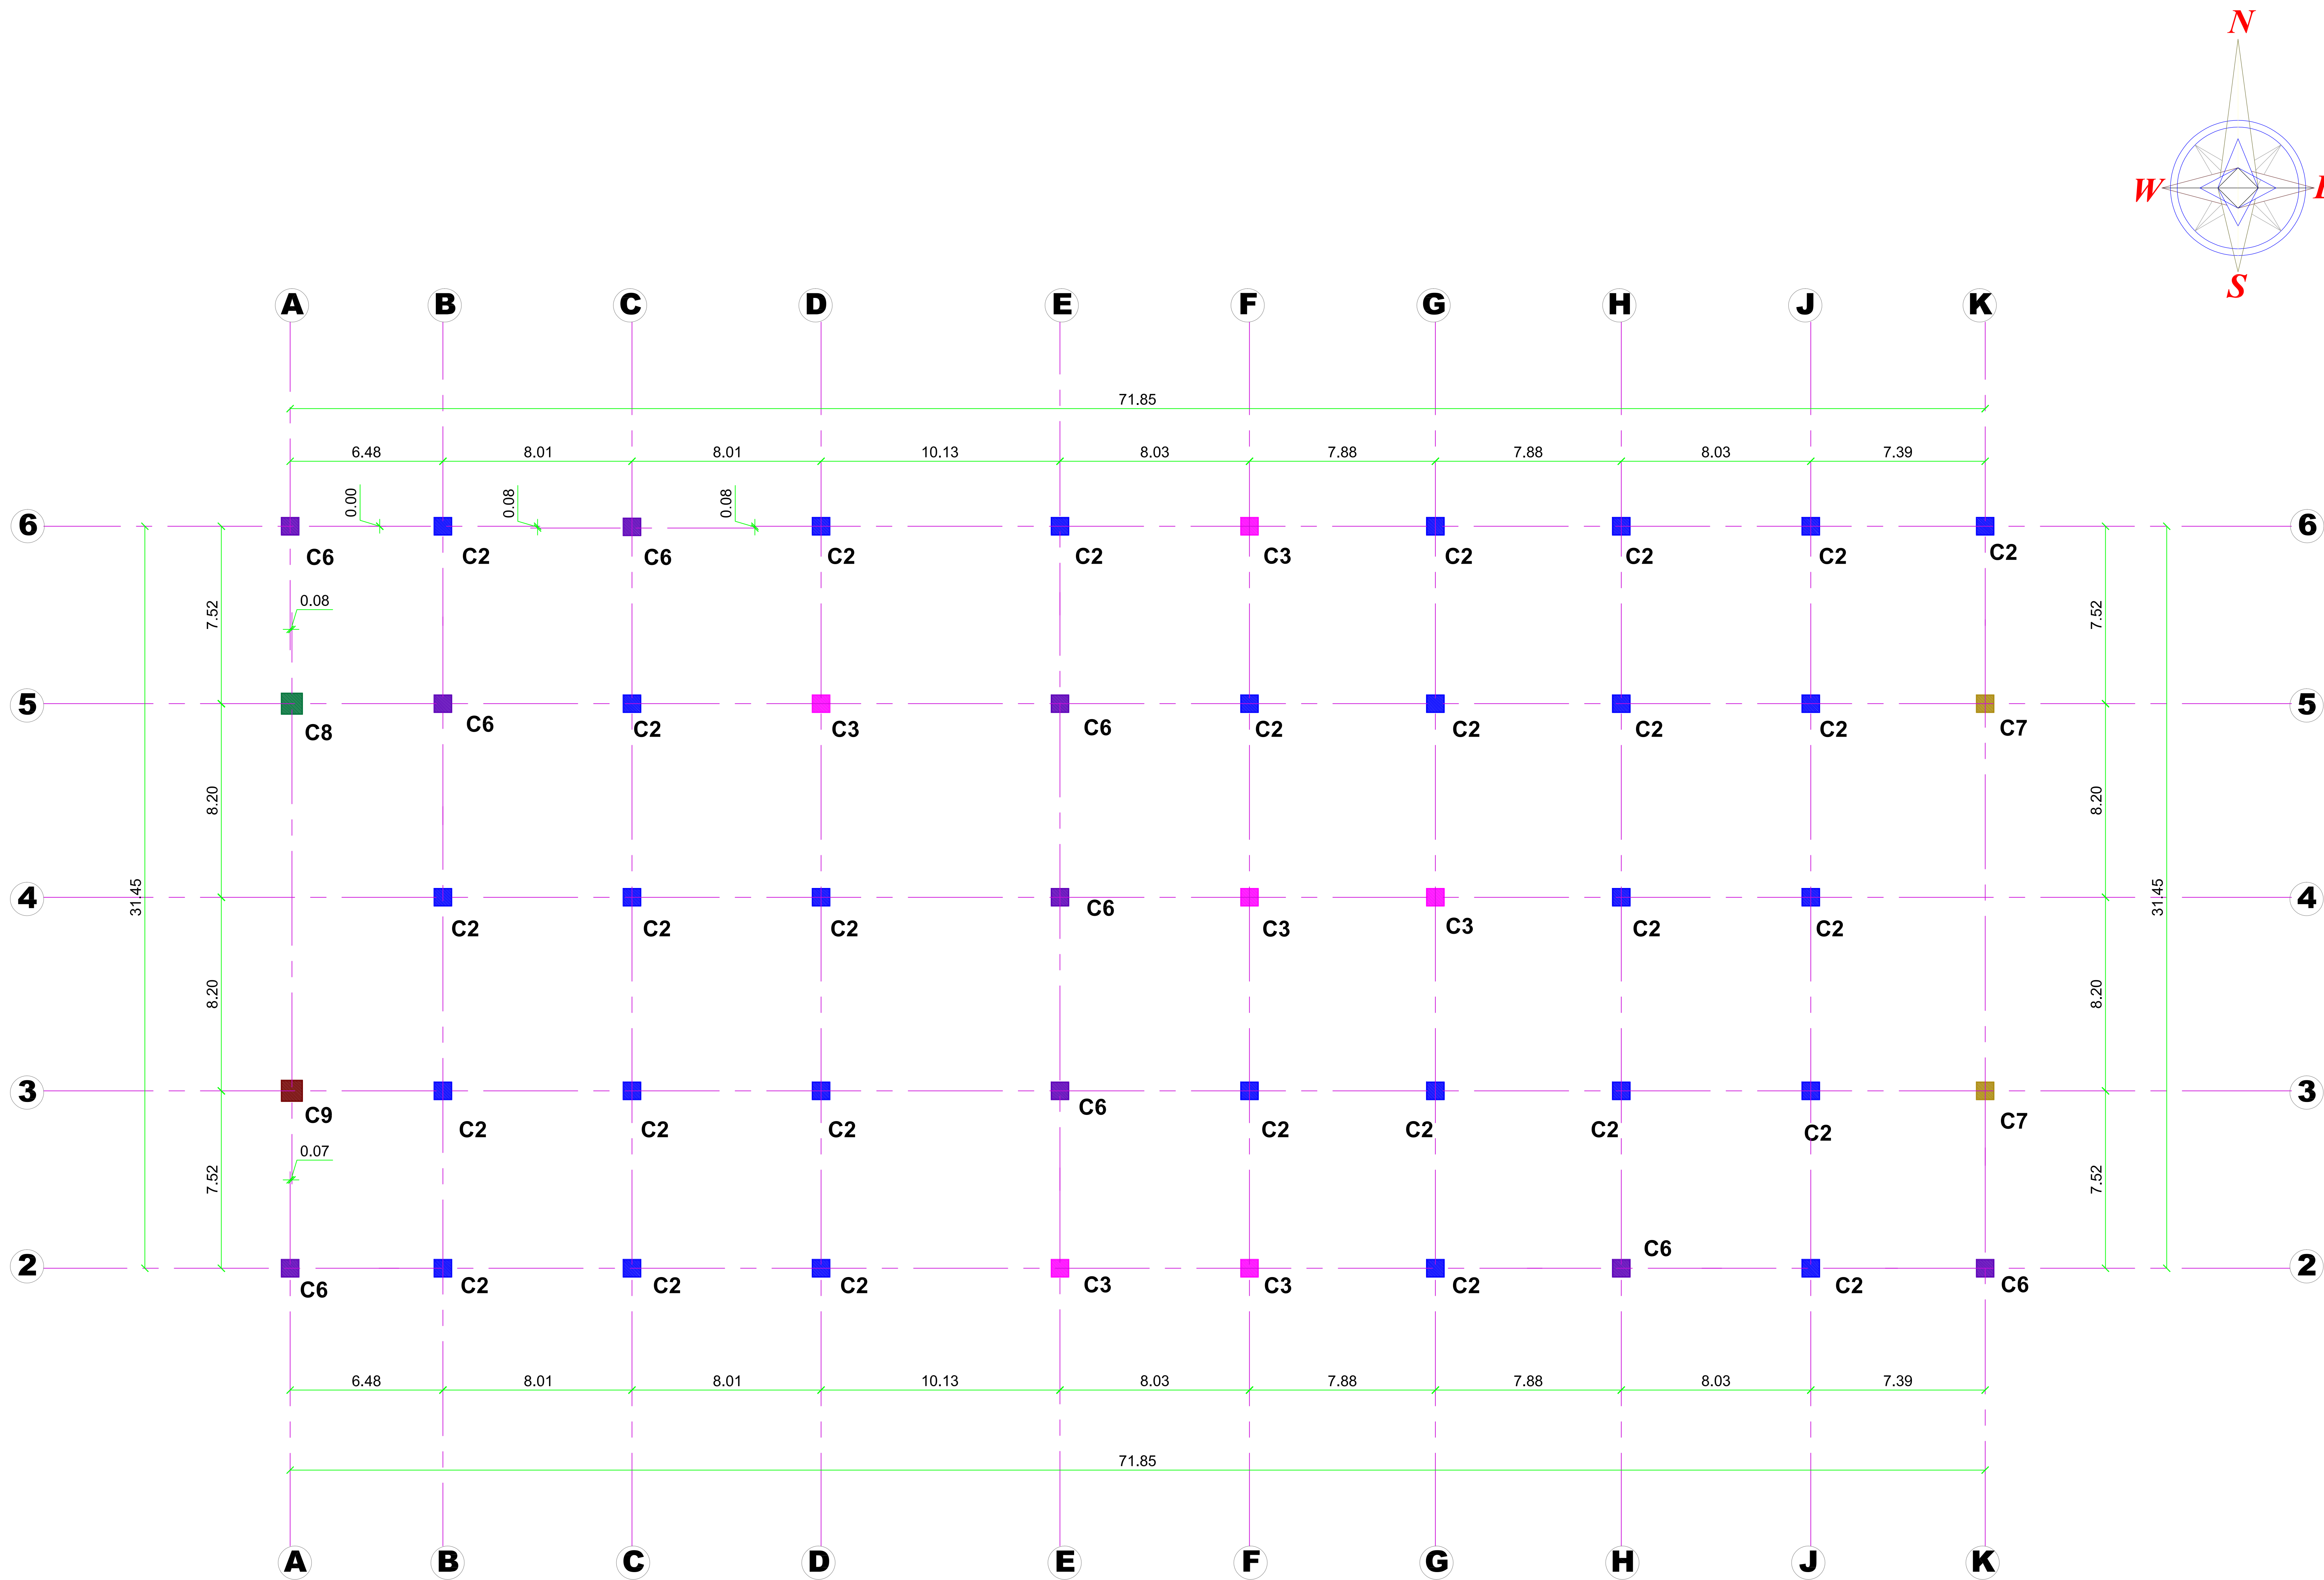

- NOTES:**
01. ALL DIMENSIONS ARE IN "FEET & INCHES" UNLESS OTHERWISE SPECIFIED.
 02. ALL LEVELS ARE IN "FEET".
 03. ALL LEVELS ARE FROM FINISHED FLOOR LEVEL (FFL).
 04. CONCRETE : **M25** GRADE FOR FOOTING, **M40** GRADE FOR COLUMN
 05. STEEL : **Fe 500**
 06. CLEAR COVER TO MAIN REINFORCEMENT :
 - a) FOR FOOTINGS - **2" (50mm)**
 - b) FOR COLUMNS - **1½" (40mm)**
 07. COUPLERS CAN BE USED TO JOIN THE REINFORCEMENTS FOR THE CONTINUITY IN REINFORCEMENT OF COLUMN AND BEAM.
 08. USE **57 Ø** FOR DEVELOPMENT LENGTH AS SHOWN IN FOOTING CROSS SECTION.
 09. PROVIDE A LAP LENGTH OF **50 Ø** MINIMUM FOR FOOTING REINFORCEMENTS, WHERE **Ø** IS DIAMETER OF MAIN BARS.
 10. SBC ADOPTED FOR THE DESIGN - **250 kN/m² @ 10 m** DEPTH FROM NATURAL GROUND LEVEL
 11. THE STRUCTURE IS DESIGNED FOR **BASEMENT 3 + G + 14** FLOORS ONLY.
 12. DRAWING TO BE READ IN CONJUNCTION WITH OTHER RELEVANT ARCHITECTURE DRAWINGS.
 13. ALL DIMENSIONS & SECTIONS SHOULD BE CHECKED BY THE SITE ENGINEER BEFORE CONSTRUCTION.
 14. **DO NOT SCALE THIS DRAWING, FOLLOW GIVEN DIMENSIONS ONLY.**


DRAWING TITLE:
NINTH AND TENTH FLOOR - COLUMN/ CENTRE LINE/FOOTING LAYOUT & DETAILS

 PROJECT TITLE :

PROPOSED IT PARK @ COIMBATORE


CLIENT NAME :

M/S. TANNY SHELTERS PVT.LTD

 DATE	REV NO	DESCRIPTION	REV BY
10.09.25	TCTP/SD/01	BABIN RAM	NANDHINI

CONSULTANTS :

INFINUSTECH
13 A, 1ST FLOOR, JAWAHAR NAGAR,
RAJA ANNAMALAI ROAD,
COIMBATORE - 641 011.
Mobile : 98455 33324
Email : infinustech@gmail.com

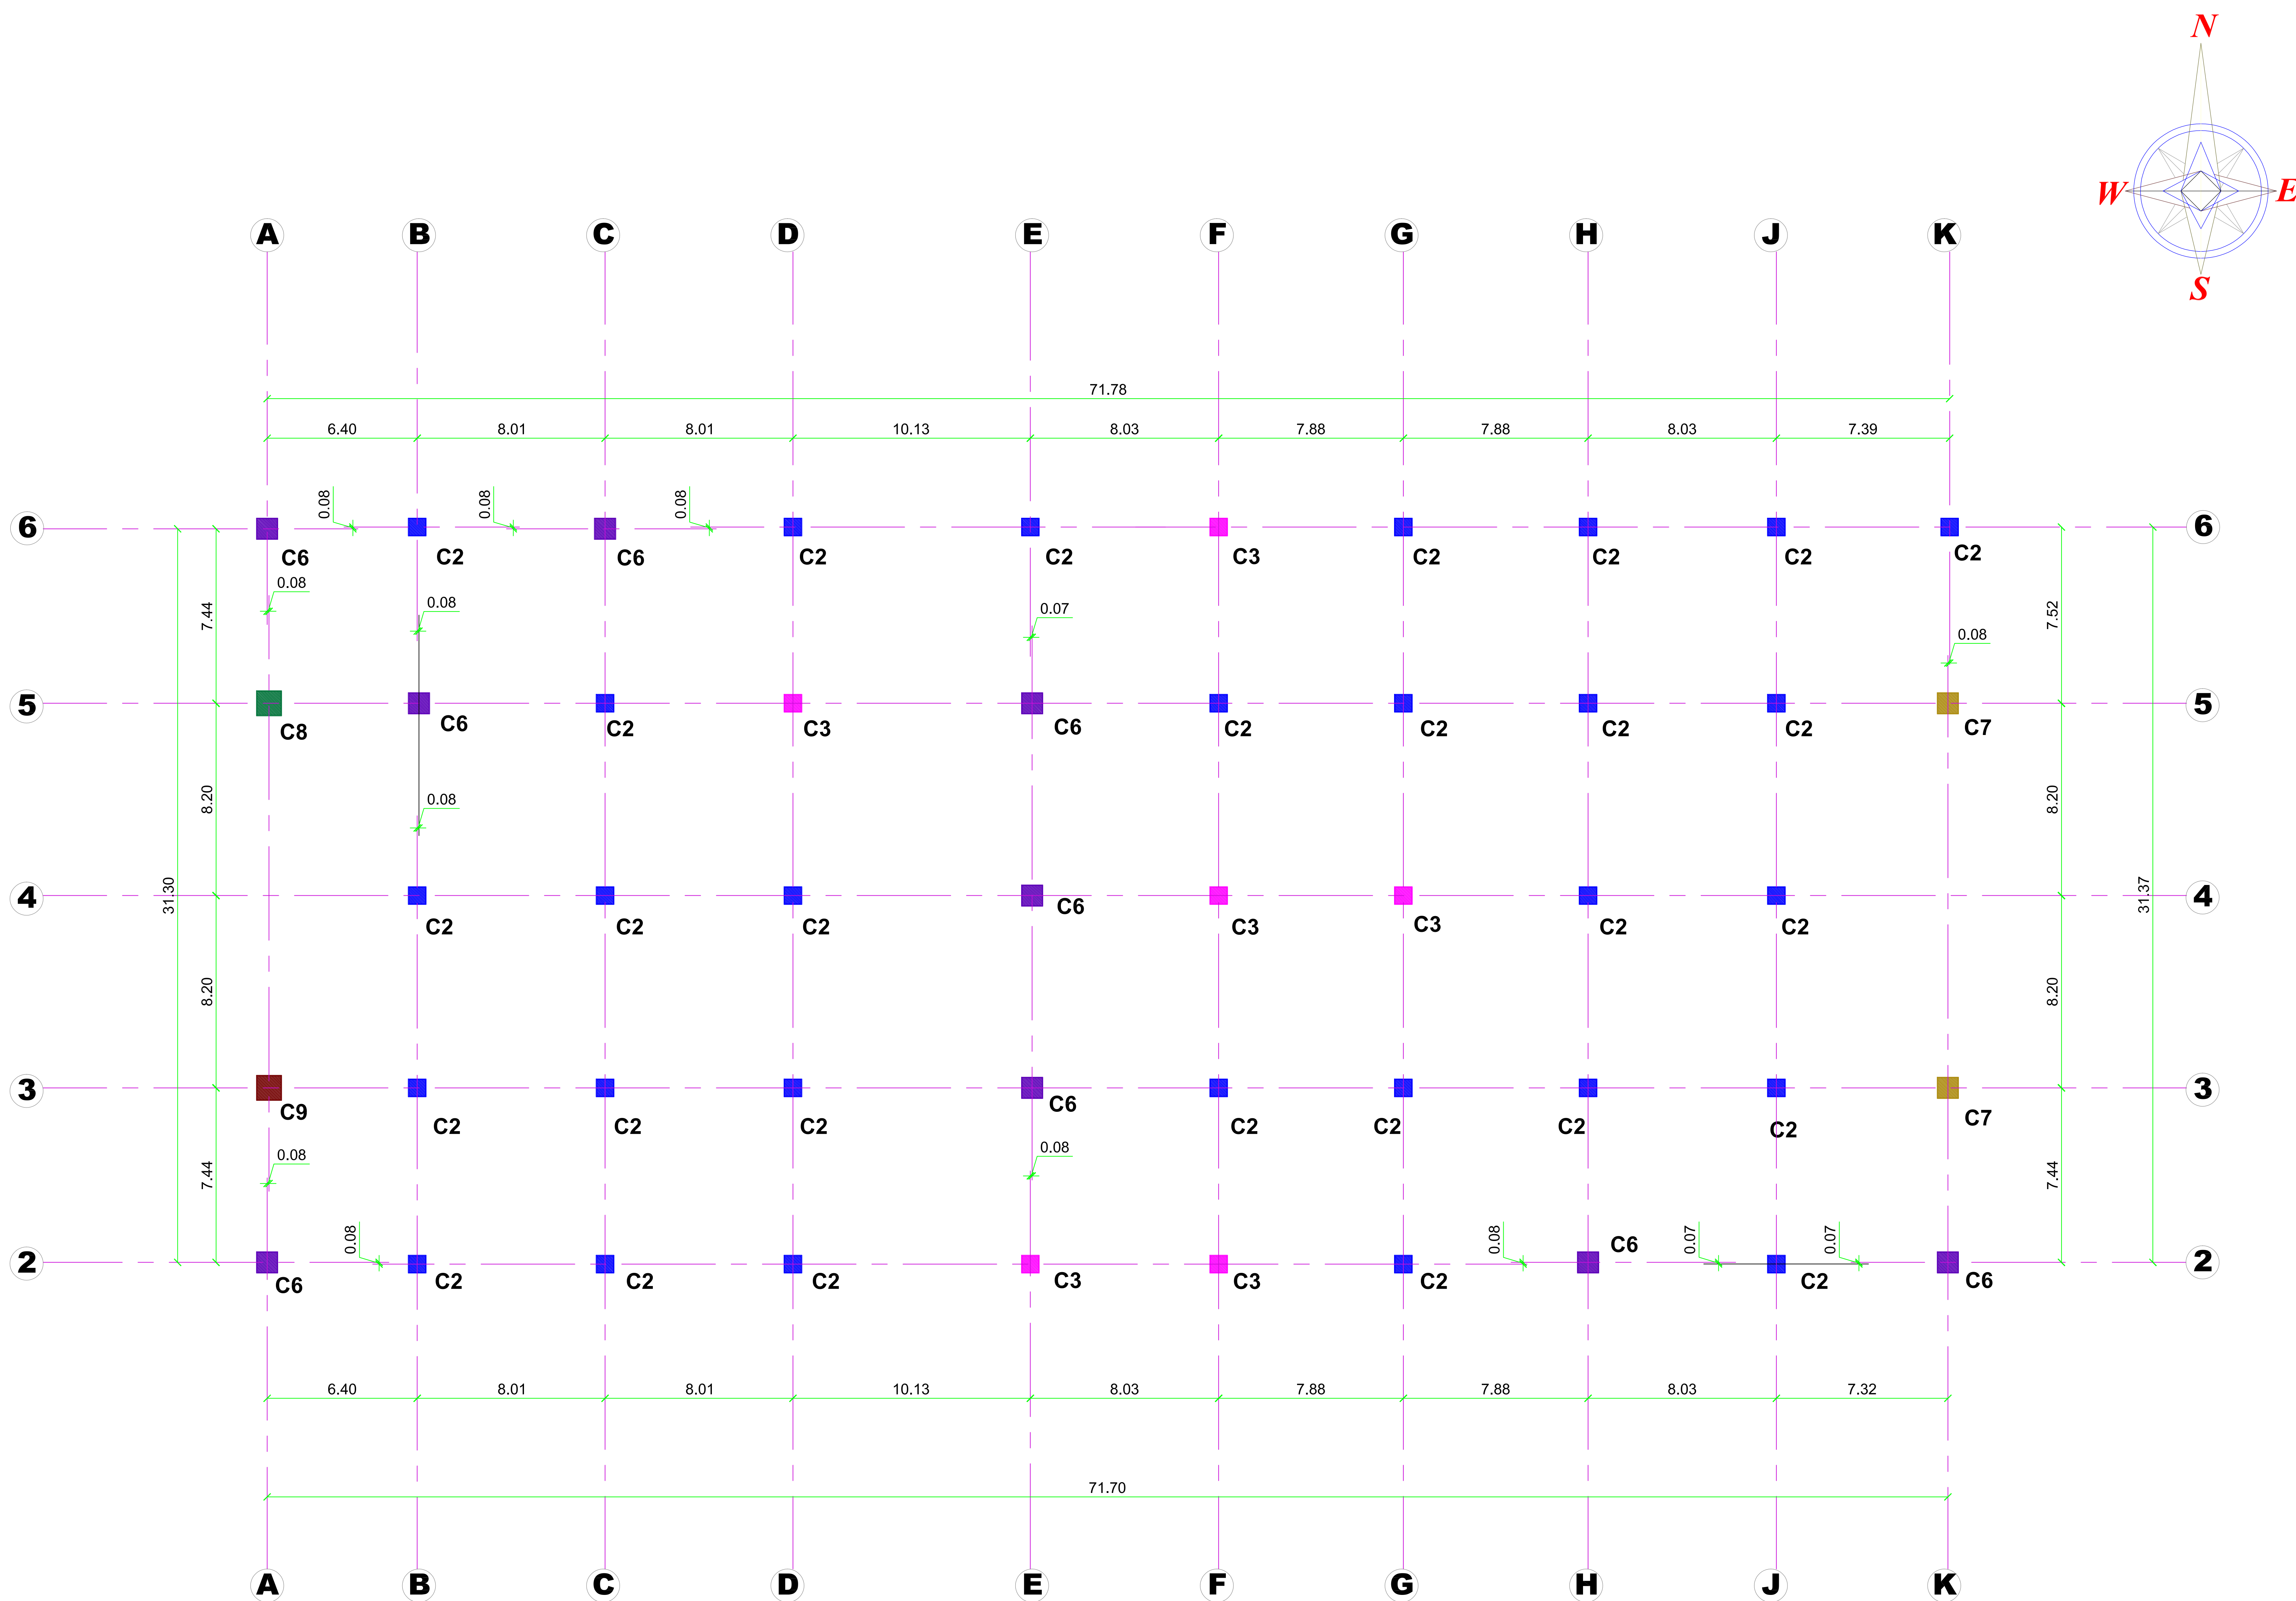DATE	DRAWING NO	DRAWN BY	CHECKED BY	SCALE
10.09.25	TCTP/SD/01	BABIN RAM	NANDHINI	NTS



- NOTES:**
01. ALL DIMENSIONS ARE IN "FEET & INCHES" UNLESS OTHERWISE SPECIFIED.
 02. ALL LEVELS ARE IN "FEET".
 03. ALL LEVELS ARE FROM FINISHED FLOOR LEVEL (FFL).
 04. CONCRETE : **M25** GRADE FOR FOOTING, **M40** GRADE FOR COLUMN
 05. STEEL : **Fe 500**
 06. CLEAR COVER TO MAIN REINFORCEMENT :
 - a) FOR FOOTINGS - **2" (50mm)**
 - b) FOR COLUMNS - **1½" (40mm)**
 07. COUPLERS CAN BE USED TO JOIN THE REINFORCEMENTS FOR THE CONTINUITY IN REINFORCEMENT OF COLUMN AND BEAM.
 08. USE **57 Ø** FOR DEVELOPMENT LENGTH AS SHOWN IN FOOTING CROSS SECTION.
 09. PROVIDE A LAP LENGTH OF **50 Ø** MINIMUM FOR FOOTING REINFORCEMENTS, WHERE **Ø** IS DIAMETER OF MAIN BARS.
 10. SBC ADOPTED FOR THE DESIGN - **250 kN/m² @ 10 m** DEPTH FROM NATURAL GROUND LEVEL
 11. THE STRUCTURE IS DESIGNED FOR **BASEMENT 3 + G + 14** FLOORS ONLY.
 12. DRAWING TO BE READ IN CONJUNCTION WITH OTHER RELEVANT ARCHITECTURE DRAWINGS.
 13. ALL DIMENSIONS & SECTIONS SHOULD BE CHECKED BY THE SITE ENGINEER BEFORE CONSTRUCTION.
 14. **DO NOT SCALE THIS DRAWING, FOLLOW GIVEN DIMENSIONS ONLY.**

DRAWING TITLE:
SEVENTH AND EIGHTH FLOOR - COLUMN/ CENTRE LINE/FOOTING LAYOUT & DETAILS

PROJECT TITLE :

PROPOSED IT PARK @ COIMBATORE

CLIENT NAME :

M/S. TANNY SHELTERS PVT.LTD

DATE	REV NO	DESCRIPTION	REV BY
------	--------	-------------	--------

CONSULTANTS :

INFINUSTECH
13 A, 1ST FLOOR, JAWAHAR NAGAR,
RAJA ANNAMALAI ROAD,
COIMBATORE - 641 011.
Mobile : 98455 33324
Email : infinustech@gmail.com

DATE	DRAWING NO	DRAWN BY	CHECKED BY	SCALE
10.09.25	TCTP/SD/01	BABIN RAM	NANDHINI	NTS