



Your trusted partner for buying, selling, and managing property,
ensuring hassle-free service with 100% transparency.

3/350/2 Mettukuppam,
OMR Thoraipakkam,
Chennai, India

hello@verified.realestate

+91 9996 12 9996


Official Property Record

Digitally Verified Record - Powered by Verified  RealEstate™



- NOTES :
1. ALL DIMENSIONS ARE IN MM UNLESS OTHERWISE SPECIFIED.
 2. DO NOT SCALE THE DRAWING REFER TO DIMENSIONS AS INDICATED.
 3. IF ANY DISCREPANCY FOUND, CONTRACTOR TO BRING TO THE NOTICE OF THE CONSULTANTS BEFORE EXECUTION.
 4. THIS DRAWING TO BE READ IN CONJUNCTION WITH RELEVANT ARCHITECTURAL, STRUCTURAL AND OTHER SERVICES GFC DRAWINGS.

KEY PLAN

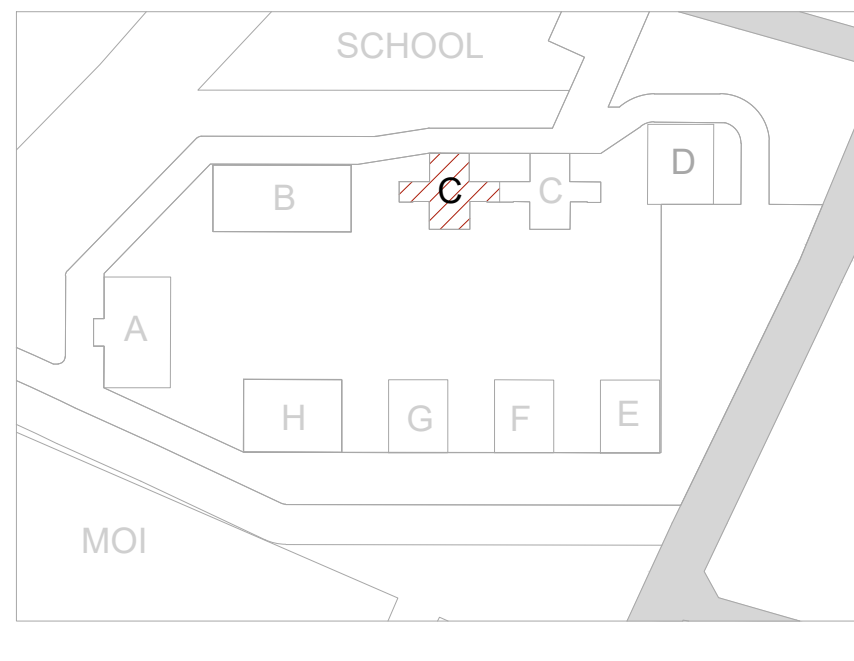

PHE LEGEND & ABBREVIATIONS:

	SP- SOIL PIPE
	ASP-ANTI SYPHONAGE PIPE
	WP-WASTE PIPE
	DWS-DOMESTIC WATER SUPPLY PIPE
	FWS-FLUSHING WATER SUPPLY PIPE
	TRWP-TERRACE RAIN WATER PIPE
	BRWS-BALCONY RAIN WATER SUPPLY PIPE
	FLOW DIRECTION
T/B	TO BELOW

REV	DATE	DESCRIPTION	DRAWN	APP.
REVISIONS				

CLIENT: **SPR CONSTRUCTIONS PVT. LTD.**
SPR CONSTRUCTION PVT LTD
12TH FLOOR, SAPNA TRADE CENTER, 135 EGMORE .
CHENNAI - 600084 , TEL NO : 044-66786502

PROJECT NAME: **S P R TOWER**
CHENNAI.

ARCHITECT : **THE BLACKINK.**
201 2ND FLOOR RITZ SQUARE, NEAR INDOOR STADIUM,
GHOD DOD ROAD SURAT (GUJARAT) PH: +91-99798-61616
Email -> todros@jiosshi.com

STRUCTURAL ENGINEERS :
 optimal
CONSULTANCY SERVICES PVT. LTD.
CARDINAL GRACIAS ROAD, CHAKALA
ANDHERI (EAST) MUMBAI - 400099
PH: 42230000, 26210400 FAX: 28248687
Email -> optimalmumbai@optimal.in
Web -> www.optimal.in

MEP CONSULTANTS :

DesignTree Service Consultants Pvt Ltd
 esignTree
Service Consultants Pvt Ltd
Consulting Engineers
7 Laxmi Narasimha Complex, 15th Cross
103 Feet Road, 4th Phase, J.P. Nagar
Bangalore - 560078 INDIA
T: +91 80 4122 5481 / 4081 9417
www.designtreeconsultants.com
Bangalore • Chennai • Hyderabad

TENDER DRAWING

DRAWING TITLE :	ORIENTATION:
TOWER - C TYPICAL FLOOR PLAN PHE LAYOUT	

FILE NAME : E/PROJECTS/SPR CITY/WORKING/...	
DRAWN : ANAND	DATE : 08.07.2022
DESIGNED : VISWA	SCALE : 1:75
APPROVED: B.O.PRASANNA KUMAR	SHEET : 1 OF 1
JOB No :	DRAWING No :
311	SPR-TOWER-C-TYPICAL-FLOOR-PLAN-0308



KEY PLAN :

R0

25.07.2023

ISSUED FOR CONSTRUCTION

TV

DS

REV: DATE:

DESCRIPTION

DRAWN

APP.

REVISION DETAIL

SEAL & SIGN:

ARCHITECTURAL:

STRUCTURAL:

MEP:

CLIENT:

SPR CONSTRUCTION PVT LTD.
CHENNAI

ARCHITECT:

THE BLACKINK.
201,2ND FLOOR RITZ SQUARE, NEAR INDOOR STADIUM,
GHOD DOD ROAD SURAT. (GUJARAT) PH. +91-99798-61616
Email :- todros@gjosshi.com

STRUCTURE:

optimal
CONSULTANCY SERVICES PVT. LTD.
STRUCTURAL ENGINEERS

212, UNIQUE HOUSE,
CARDINAL GRACIAS ROAD, CHAKALA
ANDHERI (EAST) MUMBAI - 400099
PH: 42230000, 28210400 FAX: 28249697
Email: optimalmumbai@optimal.in
Web : www.optimal.in

M.E.P.F / H.V.A.C. CONSULTANT :

DESIGN TREE SERVICES CONSULTANTS PVT LTD.
7 Laxmi Narasimha Complex, 15th Cross
100 Feet Road, 4th Phase, J.P.Nagar
Bangalore - 560078 INDIA .T : +91 80 4122 5481 / 4091 9417
www.designtreeconsultants.com

PROJECT

SPR CITY, TOWER-D, BINNY MILL
CHENNAI

SHEET TITLE:

TOWER - D TYPICAL FLOOR
PHE LAYOUT

DATE:
25.07.2023


SCALE AT
NTS

DRAWN:
VASANTH.T

CHECKED:
DURAININGAM

DRAWING NO:
SPRB-TD-TYPFLR-PHE.LYT

REVISION:
R0

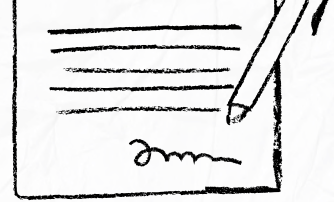

our services doesn't just end there



Buying & Selling Services

Property Buying Assistance, Property Selling Support, Market Price Analysis, Owner Outreach and Negotiation.



Legal & Documentation Services

Certified EC, Patta, legal opinions, property verification, due diligence, litigation solutions, and legal heir certificates.



Property Development & Approvals

Building plan approvals, construction, layout and sub-division approvals, zone conversion, and occupancy certification.




NRI & Investment Services

Escrow Services, Rentals, Litigation Solutions, Property Valuation and Property Management



Compliance & Special Services

Demolition, Vaasthu checks, regularization of unauthorized buildings, and office space solutions.

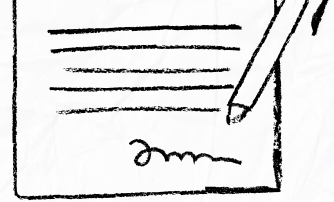

 **empowering your real estate decisions**
with smart tools



Property Valuation & Cost Estimation

Guideline Value, Apartment Composite Value, Stamp Duty & Registration Fees Calculator, Building Value Calculator, Capital Gains Calculator, Area Unit Converter, Length Unit Converter



Ownership, Compliance & Legal Verification

Encumbrance Certificate (EC) Search, Find Your SRO, Temple Property Check, WAQF Property Check, View Patta/Chitta, View FMB, Patta Analyzer, EC Analyzer



Zoning & Land Use Analysis

Land Use Zone Finder, CRZ Zone Check, Aquifer Zone Check, CBA Check, EWS Check, Road Width Check, Proposed Road Widening Check, FSI Calculator



Property Documentation & Workflow Tools

Forms & Templates, Document Generator, Document Translation, Dictionary



Vastu & Property Management Tools

Home Vastu Shastra, Plot Vastu Shastra, Property Management



We're honored to be part of your
real estate journey

3/350/2 Mettukuppam,
OMR Thoraipakkam,
Chennai, India

hello@verified.realestate
[+91 9996 12 9996](tel:+919996129996)
www.verified.realestate