


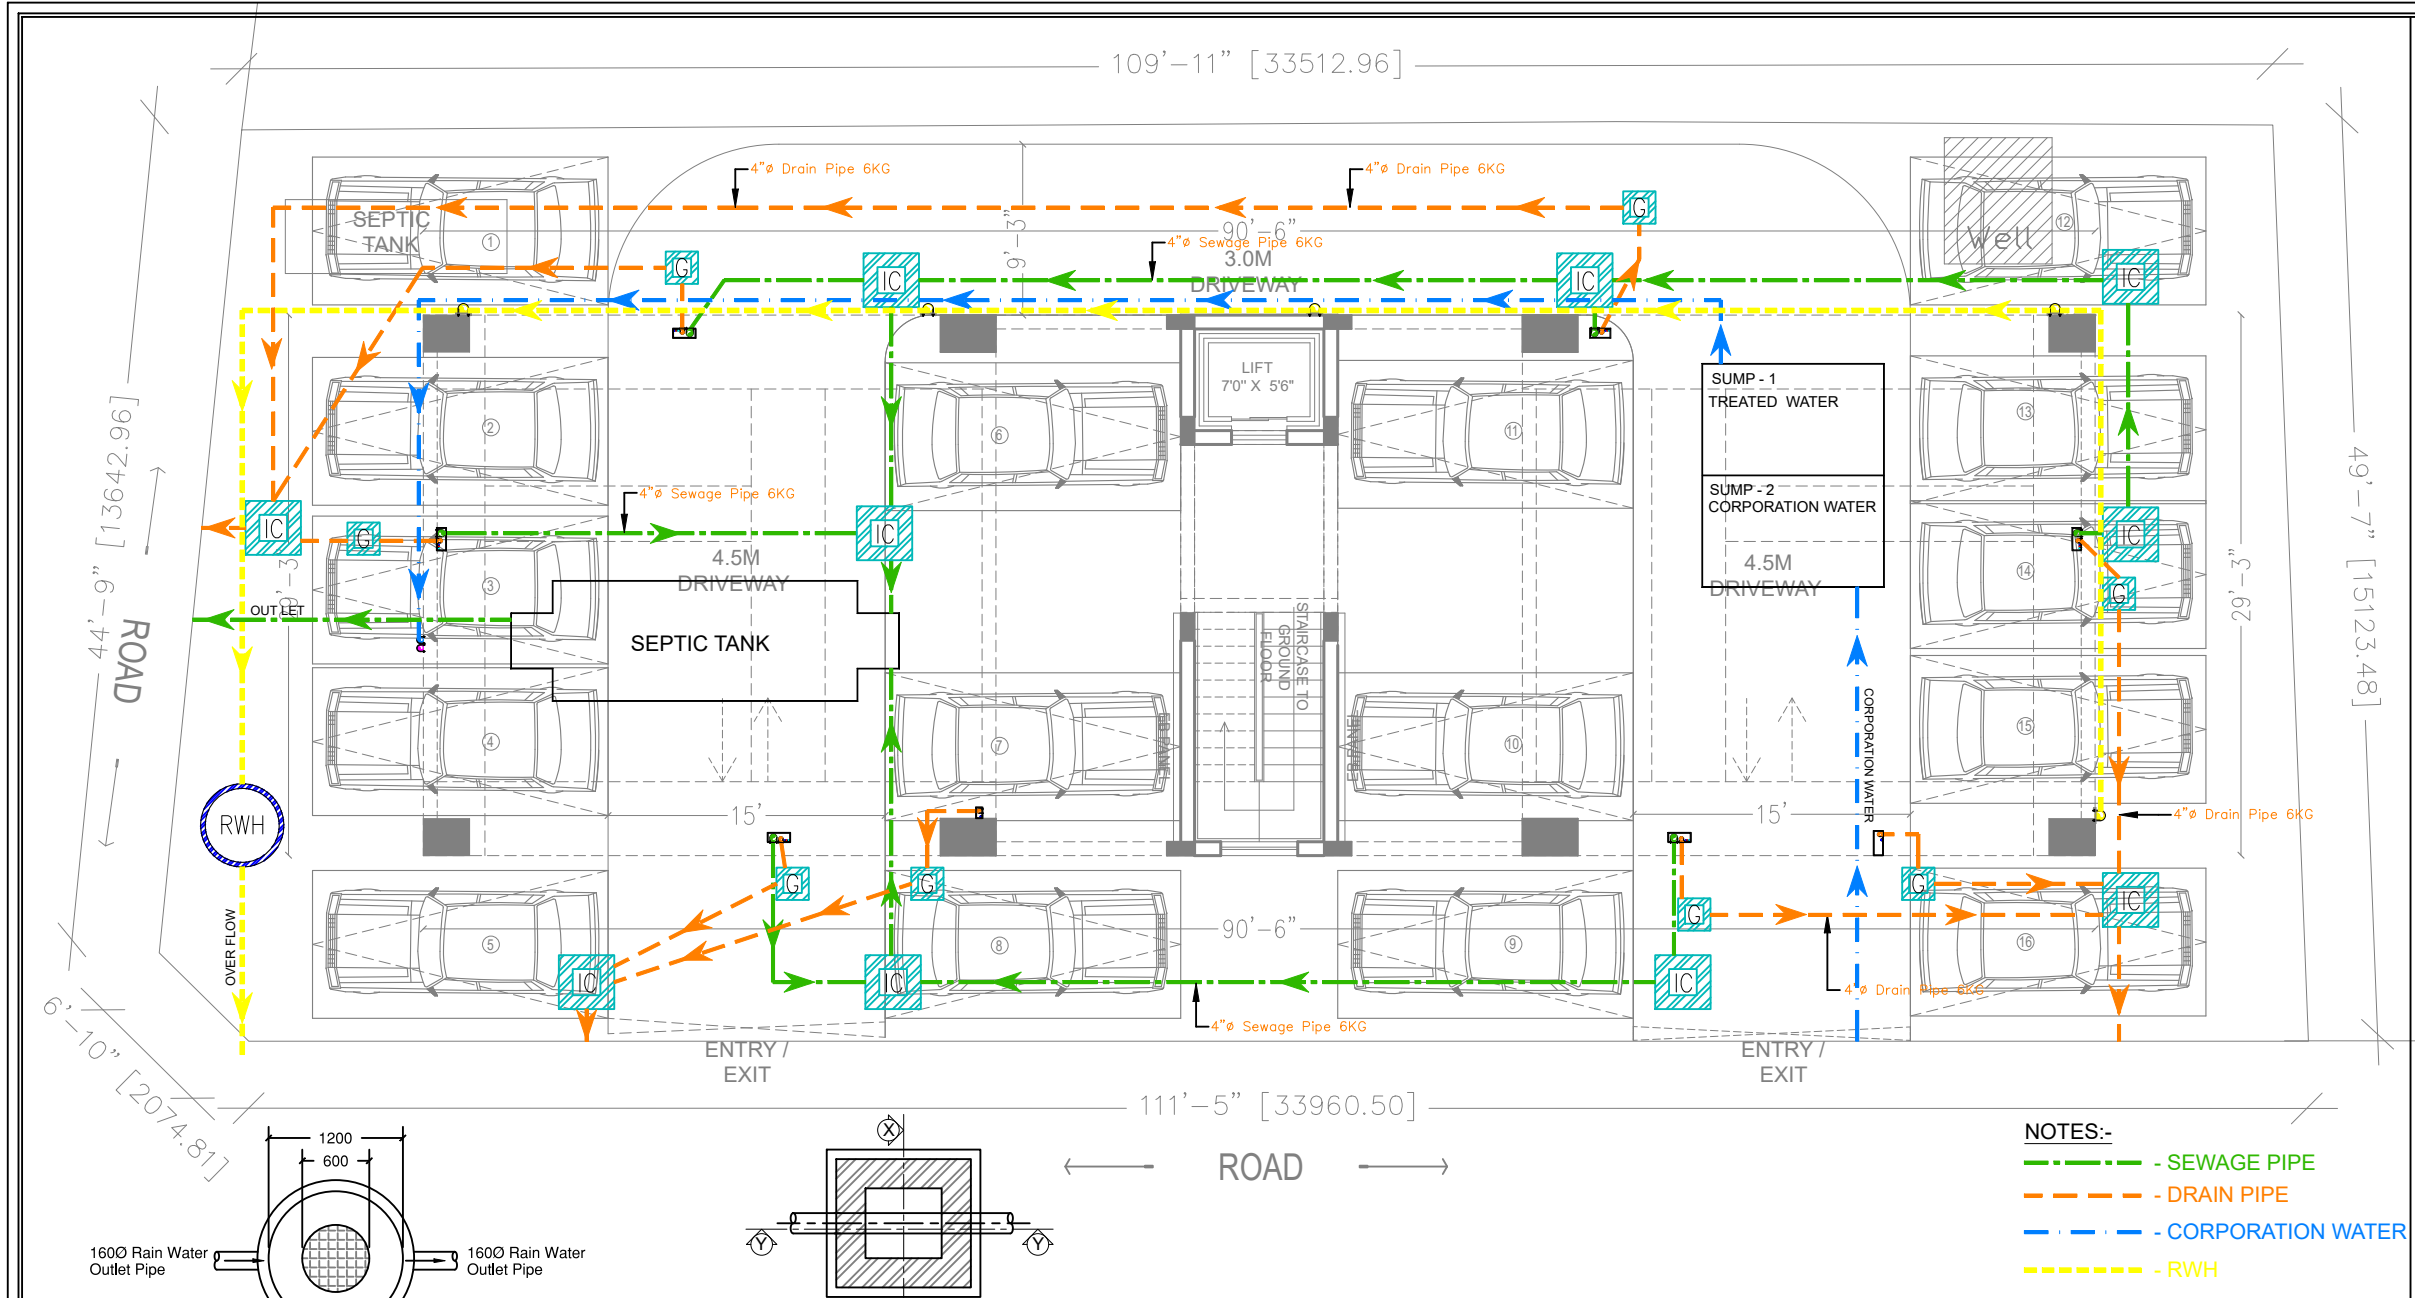

- NOTES:
1. ALL DIMENSIONS ARE IN FEET & INCHES UNLESS SPECIFIED.
 2. ANY DISCREPANCY IN THE DRAWING TO BE BROUGHT TO THE ARCHITECT'S NOTICE IMMEDIATELY.
 3. ARCHITECTURAL DRAWING TO HAVE RESIDENCE OVER STRUCTURAL DRAWING.
 4. ALL DIMENSIONS NEED VERIFICATION AS PER SITE.

R3		
R2		
R1		
R0		
REV	DATE	DESCRIPTION

CLIENT:	ORIENTATION:
APARTMENT BUILDING FOR METROPOLES AT NEW FAIRLANDS.	


DRAWING TITLE:
STILT FLOOR PLAN


DRAWING NO:		SHEET NO:
101		1/3
DATE:	SCALE:	ISSUED FOR:
21-07-2025	1:50	DISCUSSION
DRAWN BY:		CHECKED BY:
GOWTHAM		M . D

ARCHITECTS:

 ADARSH ASSOCIATES
Architects & Interior consultants
A S TOWERS, 2A, 6TH CROSS, MARAVANERI, OPP. TO BALA BHARATHI GATE
SALEM - 636007
OFF: +91-427-4031503 | +91-8508622422
E-MAIL: adarshassociates.salem@gmail.com
WEBSITE: www.adarshassociates.com

Contractors, vendors & consultants must verify all dimensions at site and notify this to architect, in case of any discrepancies prior to carrying out work. Written dimensions take precedence over scaled dimensions. ADARSH ASSOCIATES retains copyrights on this drawing.

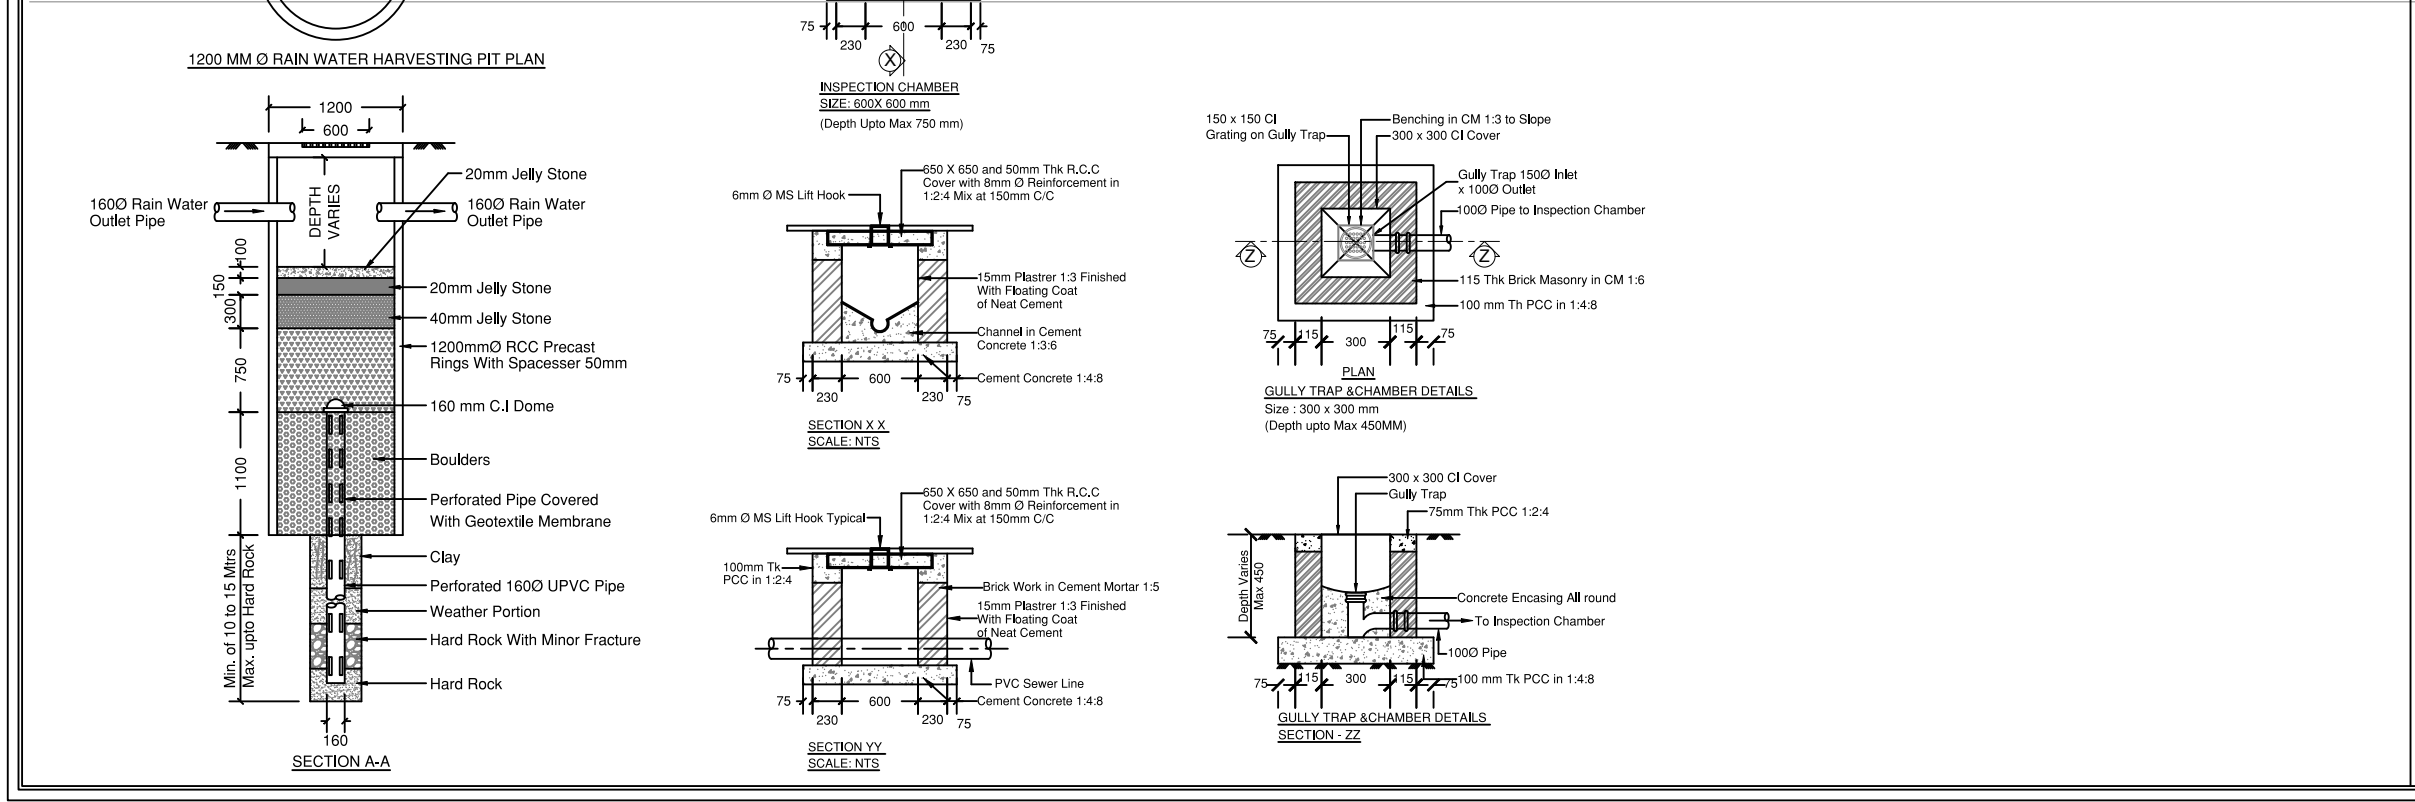

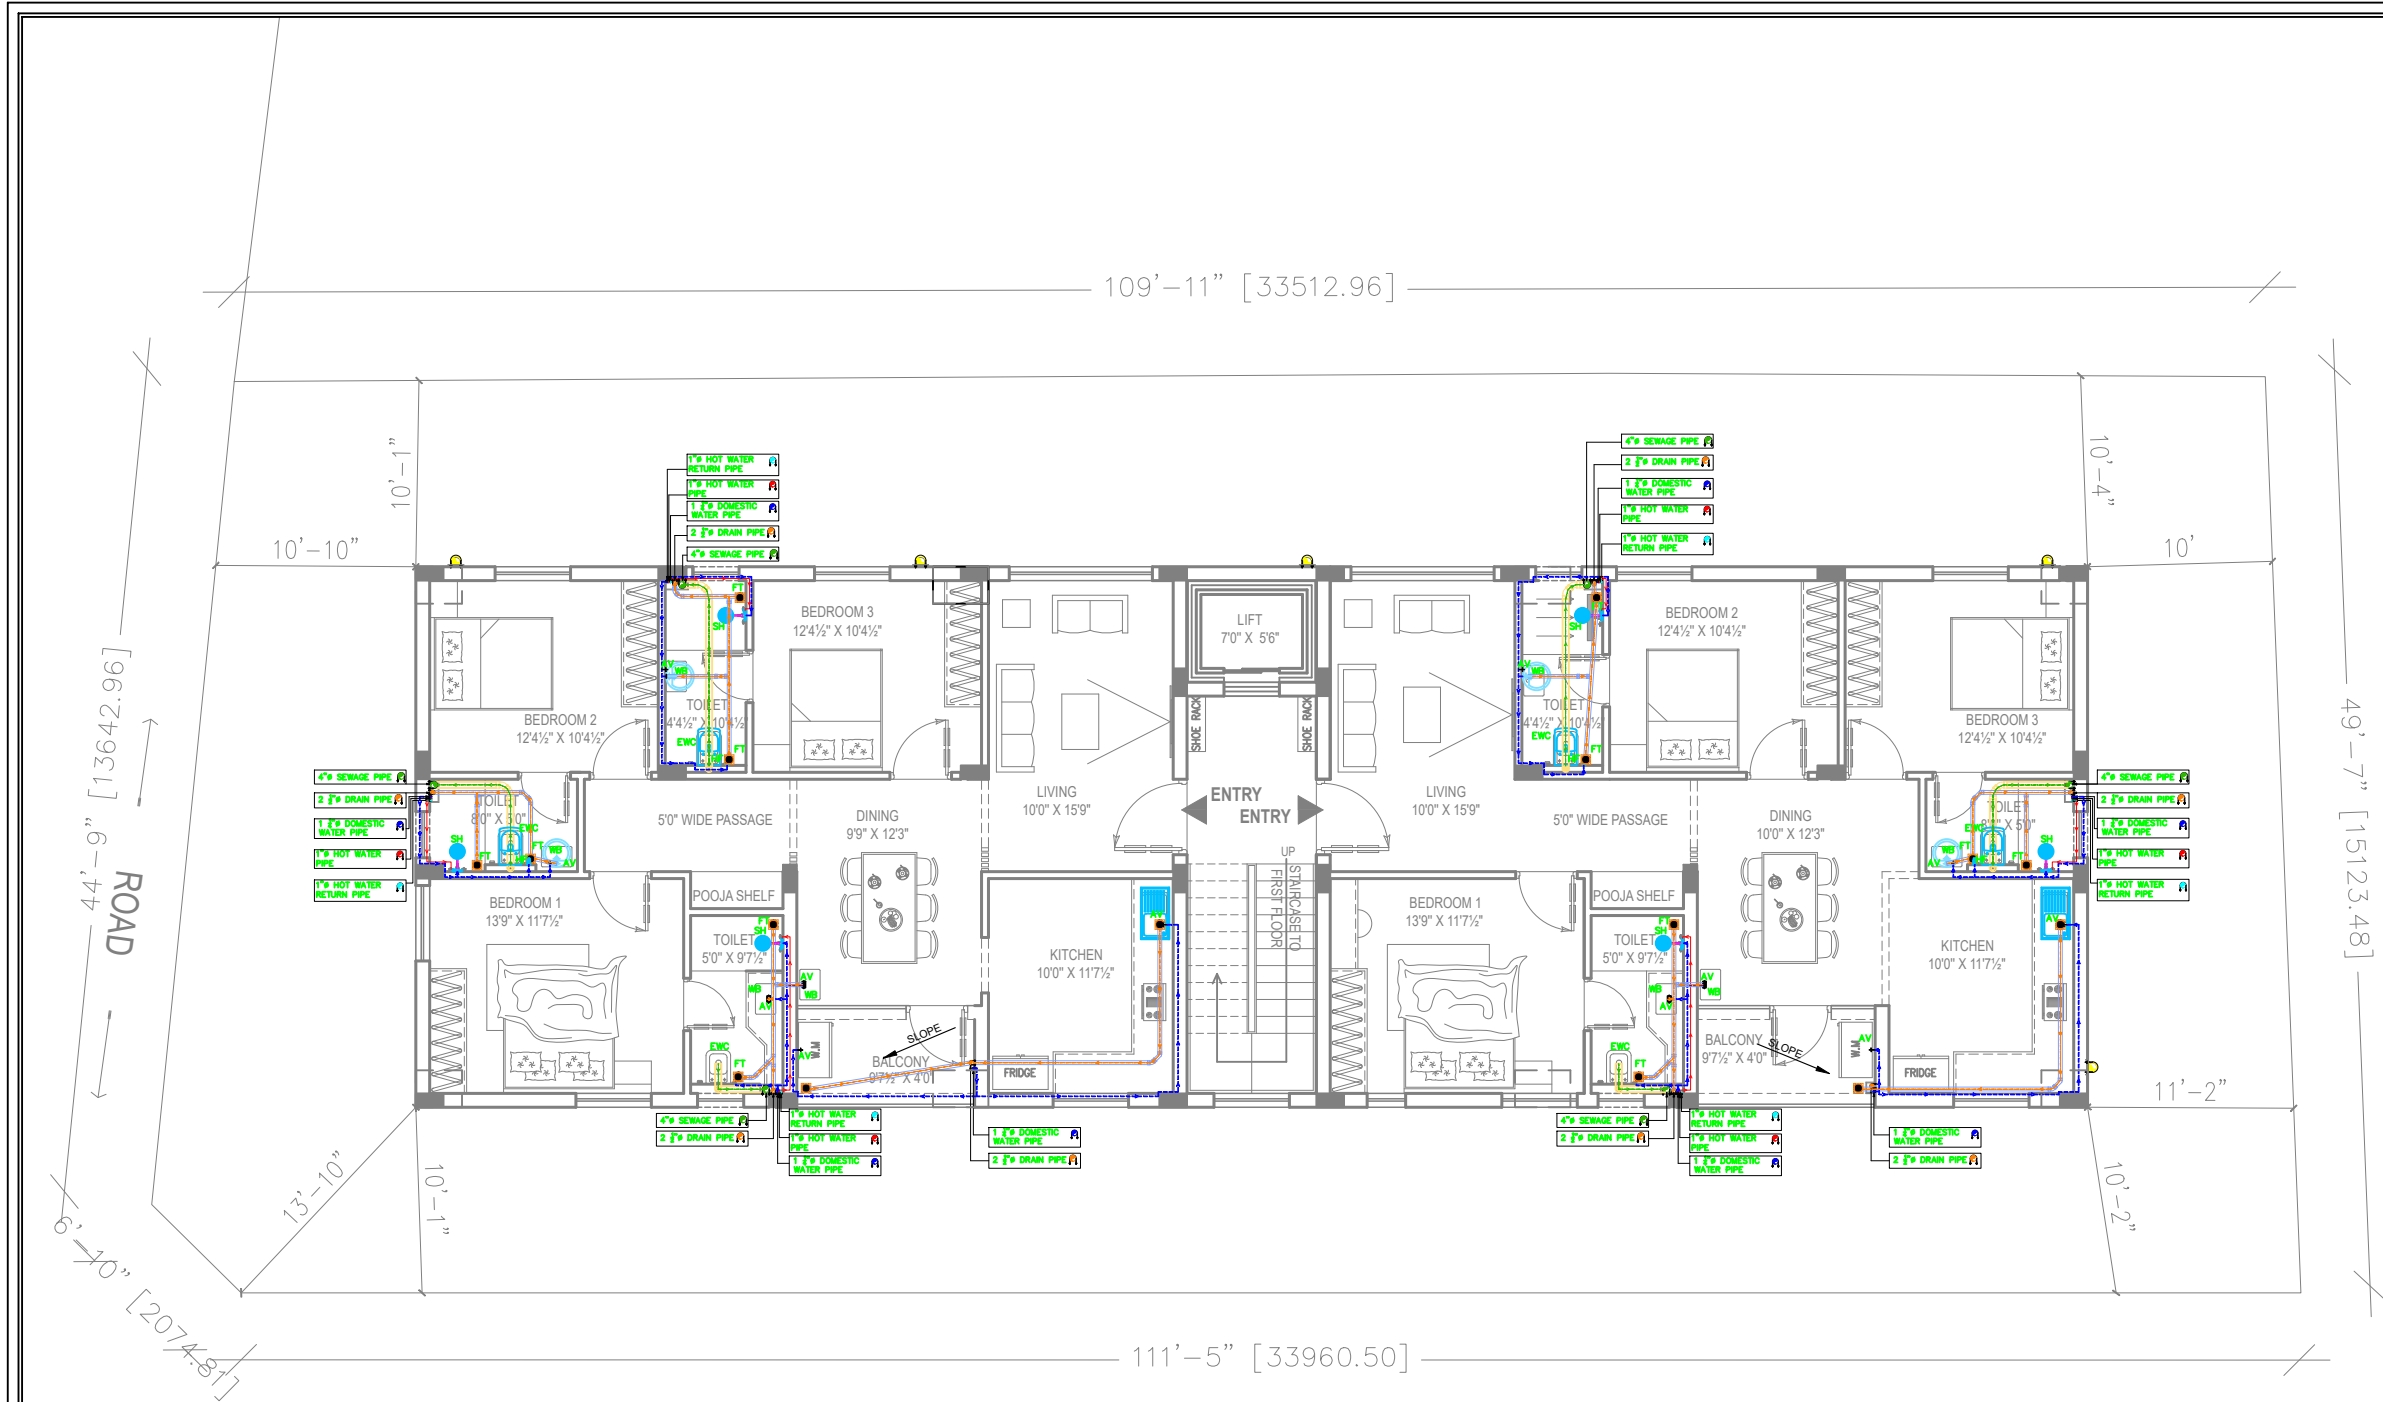

- NOTES:
1. ALL DIMENSIONS ARE IN FEET & INCHES UNLESS SPECIFIED.
 2. ANY DISCREPANCY IN THE DRAWING TO BE BROUGHT TO THE ARCHITECT'S NOTICE IMMEDIATELY.
 3. ARCHITECTURAL DRAWING TO HAVE RESIDENCE OVER STRUCTURAL DRAWING.
 4. ALL DIMENSIONS NEED VERIFICATION AS PER SITE.

REV	DATE	DESCRIPTION
R3		
R2		
R1		
R0		

CLIENT:	ORIENTATION:
APARTMENT BUILDING FOR METROPOLES AT NEW FAIRLANDS.	

DRAWING TITLE:
TYPICAL FLOOR


DRAWING NO:		SHEET NO:
102		2/3
DATE:	SCALE:	ISSUED FOR:
21-07-2025	1:50	DISCUSSION
DRAWN BY:		CHECKED BY:
GOWTHAM		M . D

ARCHITECTS:
 ADARSH ASSOCIATES Architects & Interior consultants A S TOWERS, 2A, 6TH CROSS, MARAVANERI, OPP. TO BALA BHARATHI GATE SALEM - 636007 OFF: +91-427-4031503 +91-8508622422 E-MAIL: adarshassociates.salem@gmail.com WEBSITE: www.adarshassociates.com

Contractors, vendors & consultants must verify all dimensions at site and notify this to architect, in case of any discrepancies prior to carrying out work. Written dimensions take precedence over scaled dimensions. ADARSH ASSOCIATES retains copyrights on this drawing.

LEGEND:

	EWC	EUROPEAN WATER CLOSET (WALL MOUNTED WITH FLUSH TANK)		AV	VALVE CONTROL		SC	ANGULAR STOP COCK
	WB	WASH BASIN		LW	LEDGE WALL		HF	HEALTH FAUCET FOR EWC
	SH	SHOWER		SP	110Ø PVC SEWAGE PIPE (6Kg)		AV	ANGLE VALVE
	SC	ANGULAR STOP COCK		WP	75Ø PVC WASTE PIPE (6Kg)		DWS	DOMESTIC WATER PIPE
	FT	FLOOR TRAP		WP	40Ø PVC WASTE PIPE (10Kg)		HWS	HOT WATER PIPE

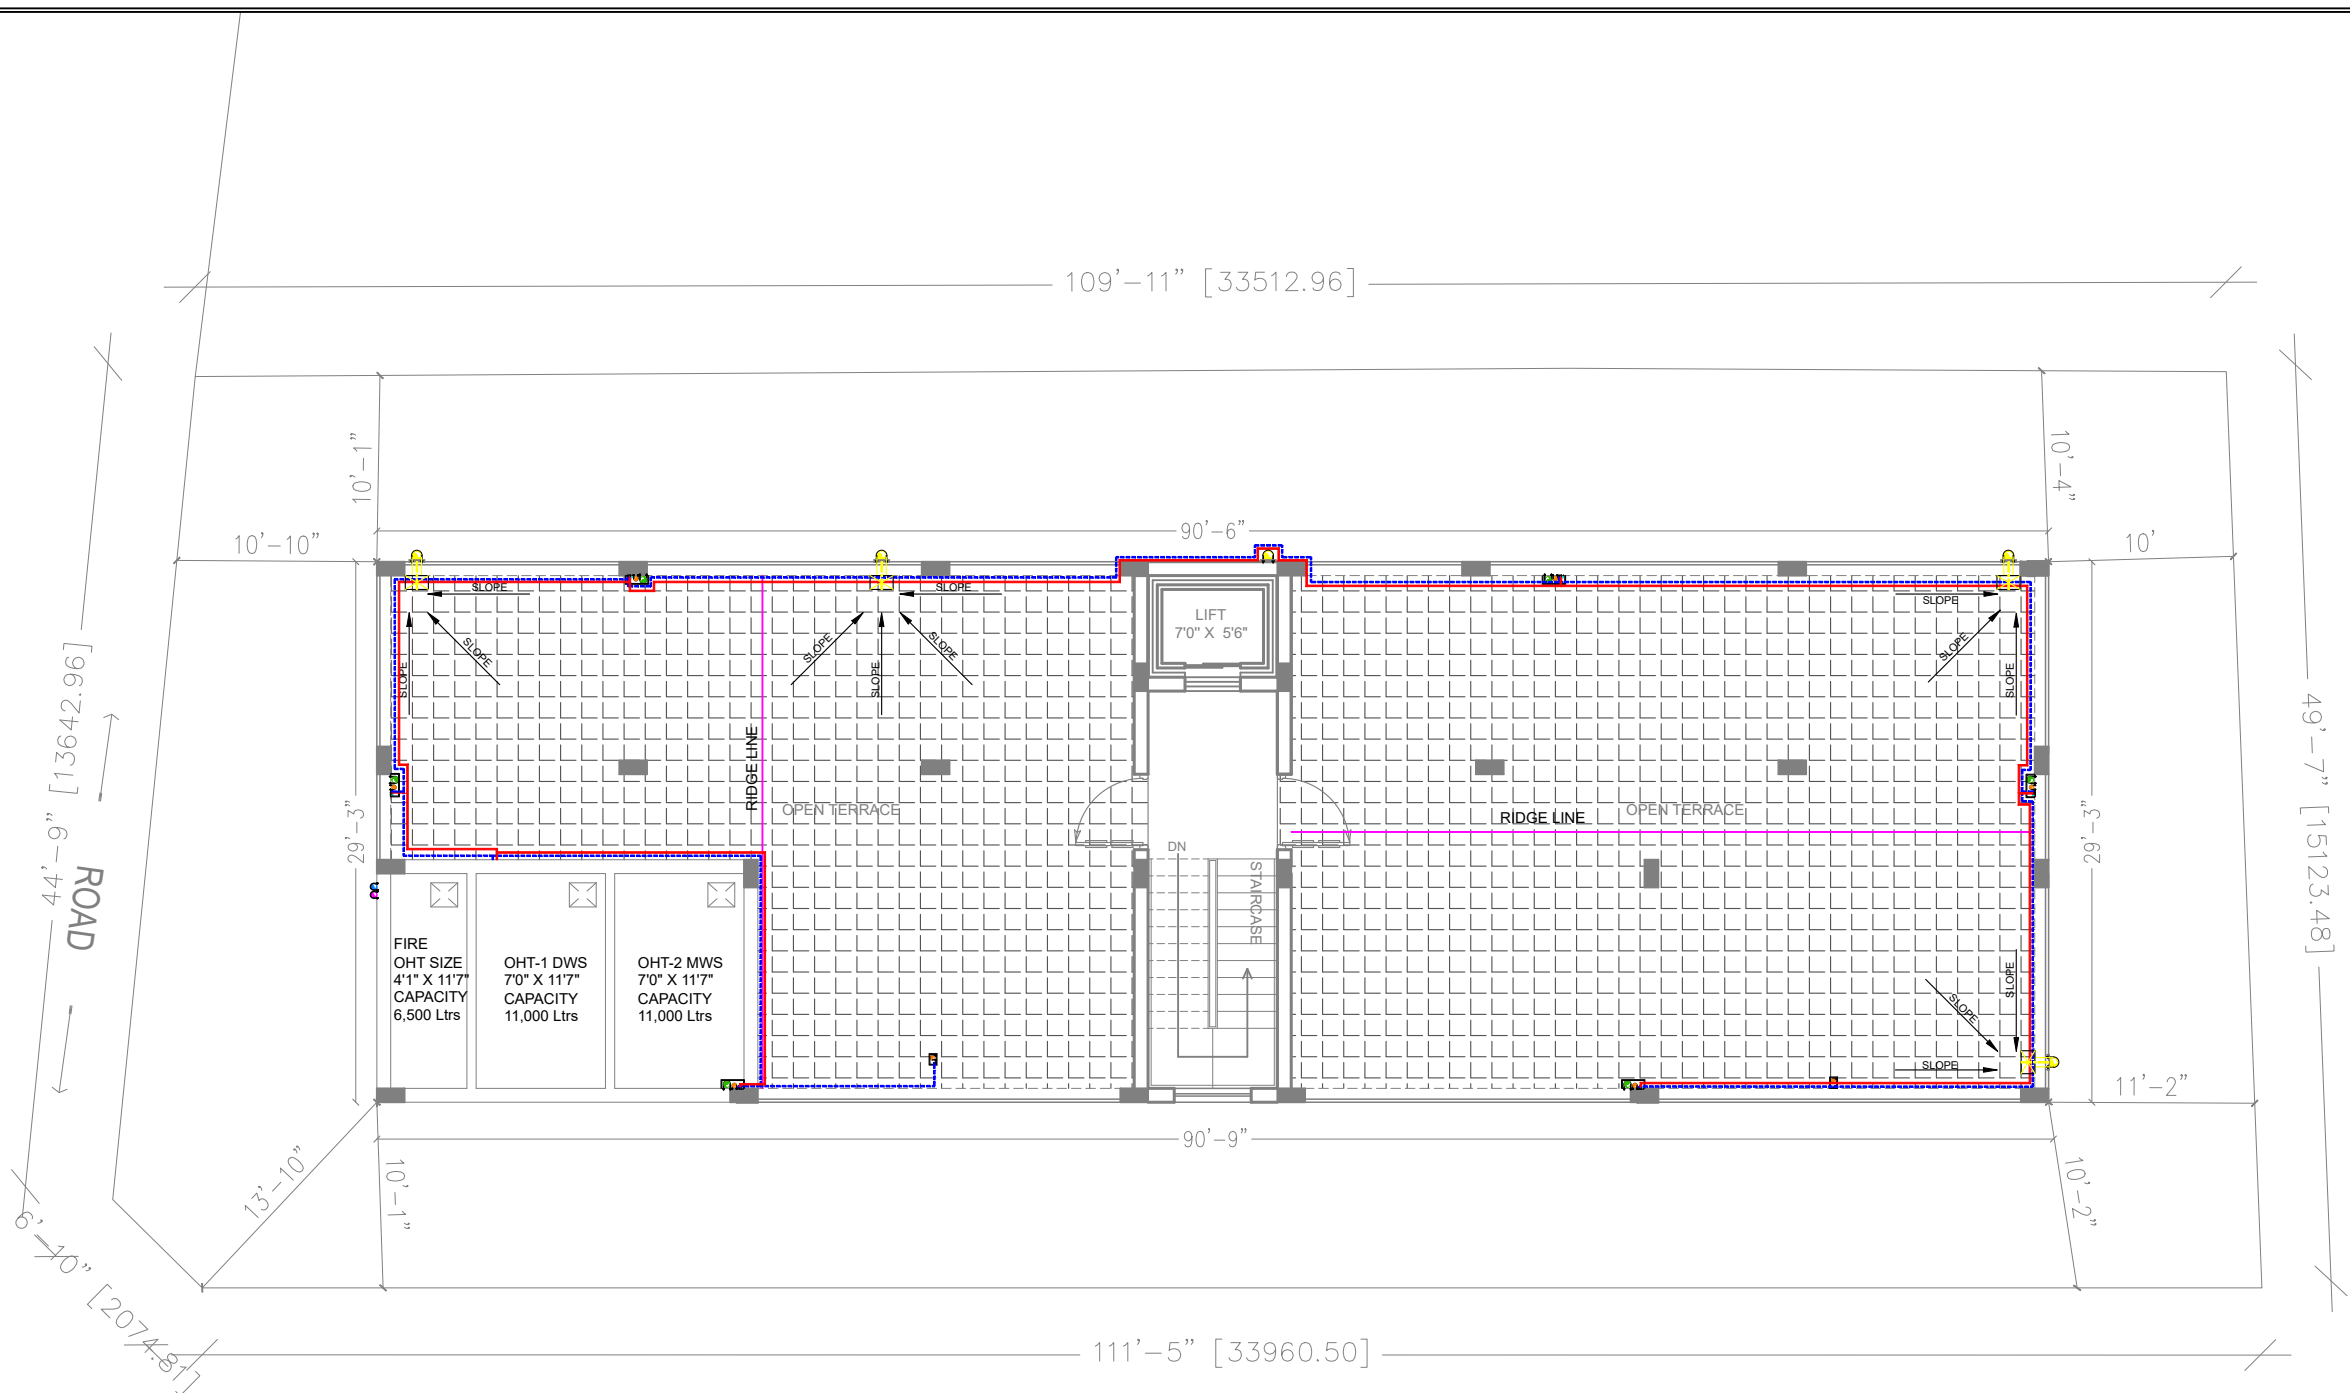

- NOTES:
1. ALL DIMENSIONS ARE IN FEET & INCHES UNLESS SPECIFIED.
 2. ANY DISCREPANCY IN THE DRAWING TO BE BROUGHT TO THE ARCHITECT'S NOTICE IMMEDIATELY.
 3. ARCHITECTURAL DRAWING TO HAVE RESIDENCE OVER STRUCTURAL DRAWING.
 4. ALL DIMENSIONS NEED VERIFICATION AS PER SITE.

R3		
R2		
R1		
R0		
REV	DATE	DESCRIPTION

CLIENT:
APARTMENT BUILDING FOR METROPOLES AT NEW FAIRLANDS.

ORIENTATION:

DRAWING TITLE:
TERRACE FLOOR PLAN

DRAWING NO:		SHEET NO:	
103		3/3	
DATE:	SCALE:	ISSUED FOR:	
21-07-2025	1:50	DISCUSSION	
DRAWN BY:		CHECKED BY:	
GOWTHAM		M . D	

ARCHITECTS:



ADARSH ASSOCIATES
Architects & Interior consultants
A S TOWERS, 2A, 6TH CROSS, MARAVANERI,
OPP. TO BALA BHARATHI GATE
SALEM - 636007
OFF: +91-427-4031503 | +91-8508622422
E-MAIL: adarshassociates.salem@gmail.com
WEBSITE: www.adarshassociates.com

Contractors, vendors & consultants must verify all dimensions at site and notify this to architect, in case of any discrepancies prior to carrying out work. Written dimensions take precedence over scaled dimensions. ADARSH ASSOCIATES retains copyrights on this drawing.