

REVISED SITE PLAN SHOWING THE PROPOSED ADDITIONAL CONSTRUCTION OF MULTI STOREY BUILDING [STILT + 7 FLOORS]

AND REVISED SPECIAL BUILDING BLOCKS AS ON GROUND REALITY IN S.F. Nos : 16/4A, 16/4B, 65/4, 65/5A, 65/5B, 76/4, 76/5,

77/1 A, 77/1B, 77/2B, 77/2C [A,B,C,D,E,F], 77/2C2, 77/3A, 77/3B, 78/1, 78/2, 79/1, 79/2, 80/1, 80/2, 81/1, 81/2, 82, 83, 85, 86/1B,

86/1C, 86/2A, 86/2B, 87/1A, 87/1B, 87/1B2, 87/2A, 87/2B, 87/2C, 88/1, 88/2, 88/3, 89/2, 89/3 A, 89/3B, 89/3C, 89/4 A, 89/4B, 90, 95/4,

PERUMATTUNALLUR VILLAGE, CHENGALPATTU TALUK, KANJIPURAM DISTRICT. (Revision sought for DTP Approval in

Roc No.: 15592 / 2009 / SC dt 07-12-2009 and Chengalattu RDD Roc No.: 1586 / 09 CR 7 dated 26-02-2010).

SHEET NO : 1 / 35

SCALE 1 : 400

AREA DETAILS :-  
All Details are given in Sq. m

| DESCRIPTION | STILT FLOOR | GROUND FLOOR | FIRST FLOOR | SECOND FLOOR | THIRD FLOOR | FOURTH FLOOR | FIFTH FLOOR | SIXTH FLOOR | SEVENTH FLOOR | TERRACE FLOOR | LIFT SHAFT | NO. OF FLATS | TOTAL    | FIRE ESCAPE | Car Parking Required | Car Parking Provided | Wheeler Parking |
|-------------|-------------|--------------|-------------|--------------|-------------|--------------|-------------|-------------|---------------|---------------|------------|--------------|----------|-------------|----------------------|----------------------|-----------------|
| TOWER 1     | NON-FSI     | 2803.00      | 2461.12     | 2461.12      | 2461.12     | 2461.12      | 2461.12     | 2461.12     | 2461.12       | 2461.12       | 2461.12    | 2461.12      | 2461.12  | 2461.12     | 2461.12              | 2461.12              | 2461.12         |
| TOWER 2     | NON-FSI     | 2568.77      | 2568.77     | 2568.77      | 2568.77     | 2568.77      | 2568.77     | 2568.77     | 2568.77       | 2568.77       | 2568.77    | 2568.77      | 2568.77  | 2568.77     | 2568.77              | 2568.77              | 2568.77         |
| TOWER 3     | NON-FSI     | 1734.31      | 1734.31     | 1734.31      | 1734.31     | 1734.31      | 1734.31     | 1734.31     | 1734.31       | 1734.31       | 1734.31    | 1734.31      | 1734.31  | 1734.31     | 1734.31              | 1734.31              | 1734.31         |
| TOWER 4     | NON-FSI     | 2988.37      | 2988.37     | 2988.37      | 2988.37     | 2988.37      | 2988.37     | 2988.37     | 2988.37       | 2988.37       | 2988.37    | 2988.37      | 2988.37  | 2988.37     | 2988.37              | 2988.37              | 2988.37         |
| TOWER 5     | NON-FSI     | 2011.12      | 2011.12     | 2011.12      | 2011.12     | 2011.12      | 2011.12     | 2011.12     | 2011.12       | 2011.12       | 2011.12    | 2011.12      | 2011.12  | 2011.12     | 2011.12              | 2011.12              | 2011.12         |
| TOWER 6     | NON-FSI     | 1887.66      | 1887.66     | 1887.66      | 1887.66     | 1887.66      | 1887.66     | 1887.66     | 1887.66       | 1887.66       | 1887.66    | 1887.66      | 1887.66  | 1887.66     | 1887.66              | 1887.66              | 1887.66         |
| TOWER 7     | NON-FSI     | 1981.70      | 1981.70     | 1981.70      | 1981.70     | 1981.70      | 1981.70     | 1981.70     | 1981.70       | 1981.70       | 1981.70    | 1981.70      | 1981.70  | 1981.70     | 1981.70              | 1981.70              | 1981.70         |
| TOWER 8     | NON-FSI     | 777.56       | 777.56      | 777.56       | 777.56      | 777.56       | 777.56      | 777.56      | 777.56        | 777.56        | 777.56     | 777.56       | 777.56   | 777.56      | 777.56               | 777.56               | 777.56          |
| TOWER 9     | NON-FSI     | 617.76       | 617.76      | 617.76       | 617.76      | 617.76       | 617.76      | 617.76      | 617.76        | 617.76        | 617.76     | 617.76       | 617.76   | 617.76      | 617.76               | 617.76               | 617.76          |
| TOWER 10    | NON-FSI     | 208.06       | 208.06      | 208.06       | 208.06      | 208.06       | 208.06      | 208.06      | 208.06        | 208.06        | 208.06     | 208.06       | 208.06   | 208.06      | 208.06               | 208.06               | 208.06          |
| TOWER 11    | NON-FSI     | 777.56       | 777.56      | 777.56       | 777.56      | 777.56       | 777.56      | 777.56      | 777.56        | 777.56        | 777.56     | 777.56       | 777.56   | 777.56      | 777.56               | 777.56               | 777.56          |
| TOWER 12    | NON-FSI     | 1971.20      | 1971.20     | 1971.20      | 1971.20     | 1971.20      | 1971.20     | 1971.20     | 1971.20       | 1971.20       | 1971.20    | 1971.20      | 1971.20  | 1971.20     | 1971.20              | 1971.20              | 1971.20         |
| TOWER 13    | NON-FSI     | 1105.66      | 1105.66     | 1105.66      | 1105.66     | 1105.66      | 1105.66     | 1105.66     | 1105.66       | 1105.66       | 1105.66    | 1105.66      | 1105.66  | 1105.66     | 1105.66              | 1105.66              | 1105.66         |
| TOWER 14    | NON-FSI     | 255.96       | 255.96      | 255.96       | 255.96      | 255.96       | 255.96      | 255.96      | 255.96        | 255.96        | 255.96     | 255.96       | 255.96   | 255.96      | 255.96               | 255.96               | 255.96          |
| TOWER 15    | NON-FSI     | 1105.66      | 1105.66     | 1105.66      | 1105.66     | 1105.66      | 1105.66     | 1105.66     | 1105.66       | 1105.66       | 1105.66    | 1105.66      | 1105.66  | 1105.66     | 1105.66              | 1105.66              | 1105.66         |
| TOWER 16    | NON-FSI     | 1713.70      | 1713.70     | 1713.70      | 1713.70     | 1713.70      | 1713.70     | 1713.70     | 1713.70       | 1713.70       | 1713.70    | 1713.70      | 1713.70  | 1713.70     | 1713.70              | 1713.70              | 1713.70         |
| TOWER 17    | NON-FSI     | 1914.50      | 1914.50     | 1914.50      | 1914.50     | 1914.50      | 1914.50     | 1914.50     | 1914.50       | 1914.50       | 1914.50    | 1914.50      | 1914.50  | 1914.50     | 1914.50              | 1914.50              | 1914.50         |
| TOWER 18    | NON-FSI     | 1971.20      | 1971.20     | 1971.20      | 1971.20     | 1971.20      | 1971.20     | 1971.20     | 1971.20       | 1971.20       | 1971.20    | 1971.20      | 1971.20  | 1971.20     | 1971.20              | 1971.20              | 1971.20         |
| TOWER 19    | NON-FSI     | 1914.50      | 1914.50     | 1914.50      | 1914.50     | 1914.50      | 1914.50     | 1914.50     | 1914.50       | 1914.50       | 1914.50    | 1914.50      | 1914.50  | 1914.50     | 1914.50              | 1914.50              | 1914.50         |
| TOWER 20    | NON-FSI     | 1006.16      | 1006.16     | 1006.16      | 1006.16     | 1006.16      | 1006.16     | 1006.16     | 1006.16       | 1006.16       | 1006.16    | 1006.16      | 1006.16  | 1006.16     | 1006.16              | 1006.16              | 1006.16         |
| TOWER 21    | NON-FSI     | 1415.66      | 1415.66     | 1415.66      | 1415.66     | 1415.66      | 1415.66     | 1415.66     | 1415.66       | 1415.66       | 1415.66    | 1415.66      | 1415.66  | 1415.66     | 1415.66              | 1415.66              | 1415.66         |
| TOWER 22    | NON-FSI     | 1006.16      | 1006.16     | 1006.16      | 1006.16     | 1006.16      | 1006.16     | 1006.16     | 1006.16       | 1006.16       | 1006.16    | 1006.16      | 1006.16  | 1006.16     | 1006.16              | 1006.16              | 1006.16         |
| TOWER 23    | NON-FSI     | 1006.16      | 1006.16     | 1006.16      | 1006.16     | 1006.16      | 1006.16     | 1006.16     | 1006.16       | 1006.16       | 1006.16    | 1006.16      | 1006.16  | 1006.16     | 1006.16              | 1006.16              | 1006.16         |
| TOWER 24    | NON-FSI     | 1006.16      | 1006.16     | 1006.16      | 1006.16     | 1006.16      | 1006.16     | 1006.16     | 1006.16       | 1006.16       | 1006.16    | 1006.16      | 1006.16  | 1006.16     | 1006.16              | 1006.16              | 1006.16         |
| TOWER 25    | NON-FSI     | 1105.66      | 1105.66     | 1105.66      | 1105.66     | 1105.66      | 1105.66     | 1105.66     | 1105.66       | 1105.66       | 1105.66    | 1105.66      | 1105.66  | 1105.66     | 1105.66              | 1105.66              | 1105.66         |
| TOWER 26    | NON-FSI     | 1415.66      | 1415.66     | 1415.66      | 1415.66     | 1415.66      | 1415.66     | 1415.66     | 1415.66       | 1415.66       | 1415.66    | 1415.66      | 1415.66  | 1415.66     | 1415.66              | 1415.66              | 1415.66         |
| TOWER 27    | NON-FSI     | 1415.66      | 1415.66     | 1415.66      | 1415.66     | 1415.66      | 1415.66     | 1415.66     | 1415.66       | 1415.66       | 1415.66    | 1415.66      | 1415.66  | 1415.66     | 1415.66              | 1415.66              | 1415.66         |
| CLUB - 1    | NON-FSI     | 479.09       | 479.09      | 479.09       | 479.09      | 479.09       | 479.09      | 479.09      | 479.09        | 479.09        | 479.09     | 479.09       | 479.09   | 479.09      | 479.09               | 479.09               | 479.09          |
| CLUB - 2    | NON-FSI     | 949.00       | 949.00      | 949.00       | 949.00      | 949.00       | 949.00      | 949.00      | 949.00        | 949.00        | 949.00     | 949.00       | 949.00   | 949.00      | 949.00               | 949.00               | 949.00          |
| SHOP        | NON-FSI     | 445.0        | 445.0       | 445.0        | 445.0       | 445.0        | 445.0       | 445.0       | 445.0         | 445.0         | 445.0      | 445.0        | 445.0    | 445.0       | 445.0                | 445.0                | 445.0           |
| TOTAL       | NON-FSI     | 3139.79      | 43243.87    | 41268.83     | 41268.83    | 41268.83     | 41268.83    | 41268.83    | 41268.83      | 41268.83      | 41268.83   | 41268.83     | 41268.83 | 41268.83    | 41268.83             | 41268.83             | 41268.83        |

S.F. NO. 77/2A

S.F. NO. 76/3

S.F. NO. 17

S.F. NO. 16/4C

S.F. NO. 84

S.F. NO. 84

PLAN SHOWING PROPOSED ADDITIONAL CONSTRUCTION OF MULTI STOREY BUILDING [ STILT+7 FLOORS ] IN S.F. Nos : 16/4A, 16/4B, 65/4, 65/5A, 65/5B, 76/4, 76/5, 77/1 A, 77/1B, 77/2B, 77/2C1[A,B,C,D,E,F], 77/2C2, 77/3A, 77/3B, 78/1, 78/2, 79/1, 79/2, 80/1, 80/2, 81/1, 81/2, 82, 83, 85, 86/1B, 86/1C, 86/2A, 86/2B, 87/1A, 87/1B1, 87/1B2, 87/2A, 87/2B, 87/2C, 88/1, 88/2, 88/3, 89/2, 89/3 A, 89/3B, 89/3C, 89/4 A, 89/4B, 90, 95/4, PERUMATTUNALLUR VILLAGE, CHENGALPATTU TALUK, KANJIPURAM DISTRICT.  
(Revision sought for DTCP Approval in Roc No.: 15592 / 2009 / SC dt 07-12-2009 and Chengalattu RDD Roc No.: 1586 / 09 CR 7 dated 26-02-2010).

PROPOSED APARTMENT COMPLEX - Typical Towers 11&8 LIG

ALL MEASUREMENTS ARE IN METRE

FLAT AREA DETAILS:

| DESCRIPTION                      | TYPICAL TOWERS 8 (EWS) |                                        |                  |
|----------------------------------|------------------------|----------------------------------------|------------------|
|                                  | No. of flats           | Area in Sq m                           | Car Parking Req. |
| FLATS IN FIRST FLOOR - 1 TO 16   | 16 x 2                 | 42.21 (Each)                           | Nil              |
| FLATS IN SECOND FLOOR - 1 TO 16  | 16 x 2                 | 42.21 (Each)                           | Nil              |
| FLATS IN THIRD FLOOR - 1 TO 16   | 16 x 2                 | 42.21 (Each)                           | Nil              |
| FLATS IN FOURTH FLOOR - 1 TO 16  | 16 x 2                 | 42.21 (Each)                           | Nil              |
| FLATS IN FIFTH FLOOR - 1 TO 16   | 16 x 2                 | 42.21 (Each)                           | Nil              |
| FLATS IN SIXTH FLOOR - 1 TO 16   | 16 x 2                 | 42.21 (Each)                           | Nil              |
| FLATS IN SEVENTH FLOOR - 1 TO 16 | 16 x 2                 | 42.21 (Each)                           | Nil              |
| TOTAL                            | 224 Flats              |                                        |                  |
| REQUIRED CAR PARKING :           | Nil                    |                                        |                  |
| PROVIDED (Covered Parking)       | 8 x 2 = 16 Nos         | Two Wheeler Parking : 57 x 2 = 114 Nos |                  |

AREA DETAILS:

| DESCRIPTION        | TOWER 8 (LIG) |                   | TOWER 11 (LIG) |                   | TOTAL       |                   |
|--------------------|---------------|-------------------|----------------|-------------------|-------------|-------------------|
|                    | F.S.I. AREA   | NON - F.S.I. AREA | F.S.I. AREA    | NON - F.S.I. AREA | F.S.I. AREA | NON - F.S.I. AREA |
| STILT FLOOR        | 777.56        | 777.56            | 777.56         | 777.56            | 1555.12     | 1555.12           |
| FIRST FLOOR        | 777.56        | 777.56            | 777.56         | 777.56            | 1555.12     | 1555.12           |
| SECOND FLOOR       | 777.56        | 777.56            | 777.56         | 777.56            | 1555.12     | 1555.12           |
| THIRD FLOOR        | 777.56        | 777.56            | 777.56         | 777.56            | 1555.12     | 1555.12           |
| FOURTH FLOOR       | 777.56        | 777.56            | 777.56         | 777.56            | 1555.12     | 1555.12           |
| FIFTH FLOOR        | 777.56        | 777.56            | 777.56         | 777.56            | 1555.12     | 1555.12           |
| SIXTH FLOOR        | 777.56        | 777.56            | 777.56         | 777.56            | 1555.12     | 1555.12           |
| SEVENTH FLOOR      | 777.56        | 777.56            | 777.56         | 777.56            | 1555.12     | 1555.12           |
| TERRACE FLOOR      | 52.10         | 52.10             | 52.10          | 52.10             | 104.20      | 104.20            |
| LIFTWELL           | 10.81         | 10.81             | 10.81          | 10.81             | 21.62       | 21.62             |
| ELECTRICAL ROOM    | 28.16         | 28.16             | 28.16          | 28.16             | 56.32       | 56.32             |
| BALCONY            | 304.50        | 304.50            | 304.50         | 304.50            | 609.00      | 609.00            |
| FIRE ESCAPE STAIR  | 113.12        | 113.12            | 113.12         | 113.12            | 226.24      | 226.24            |
| TOTAL              | 5442.92       | 1286.65           | 5442.92        | 1286.65           | 10885.84    | 4147.12           |
| TOTAL No. OF FLATS | 224 Flats     |                   | 224 Flats      |                   | 224 Flats   |                   |

For Shrip Structures Pvt. Ltd.

Authorized Signatory


APPLICANT:

STRUCTURAL ENGINEER


ARCHITECT / LICENSED BUILDING SURVEYOR:

S. MURUGESAN, M.E.  
REGISTERED ENGINEER AM-02226


T.S. RAMANATHAN, ARCH. ELLA.  
REGISTERED ARCHITECT  
L.S. GRADE-I  
L.S. ARCHITECT No. 773751

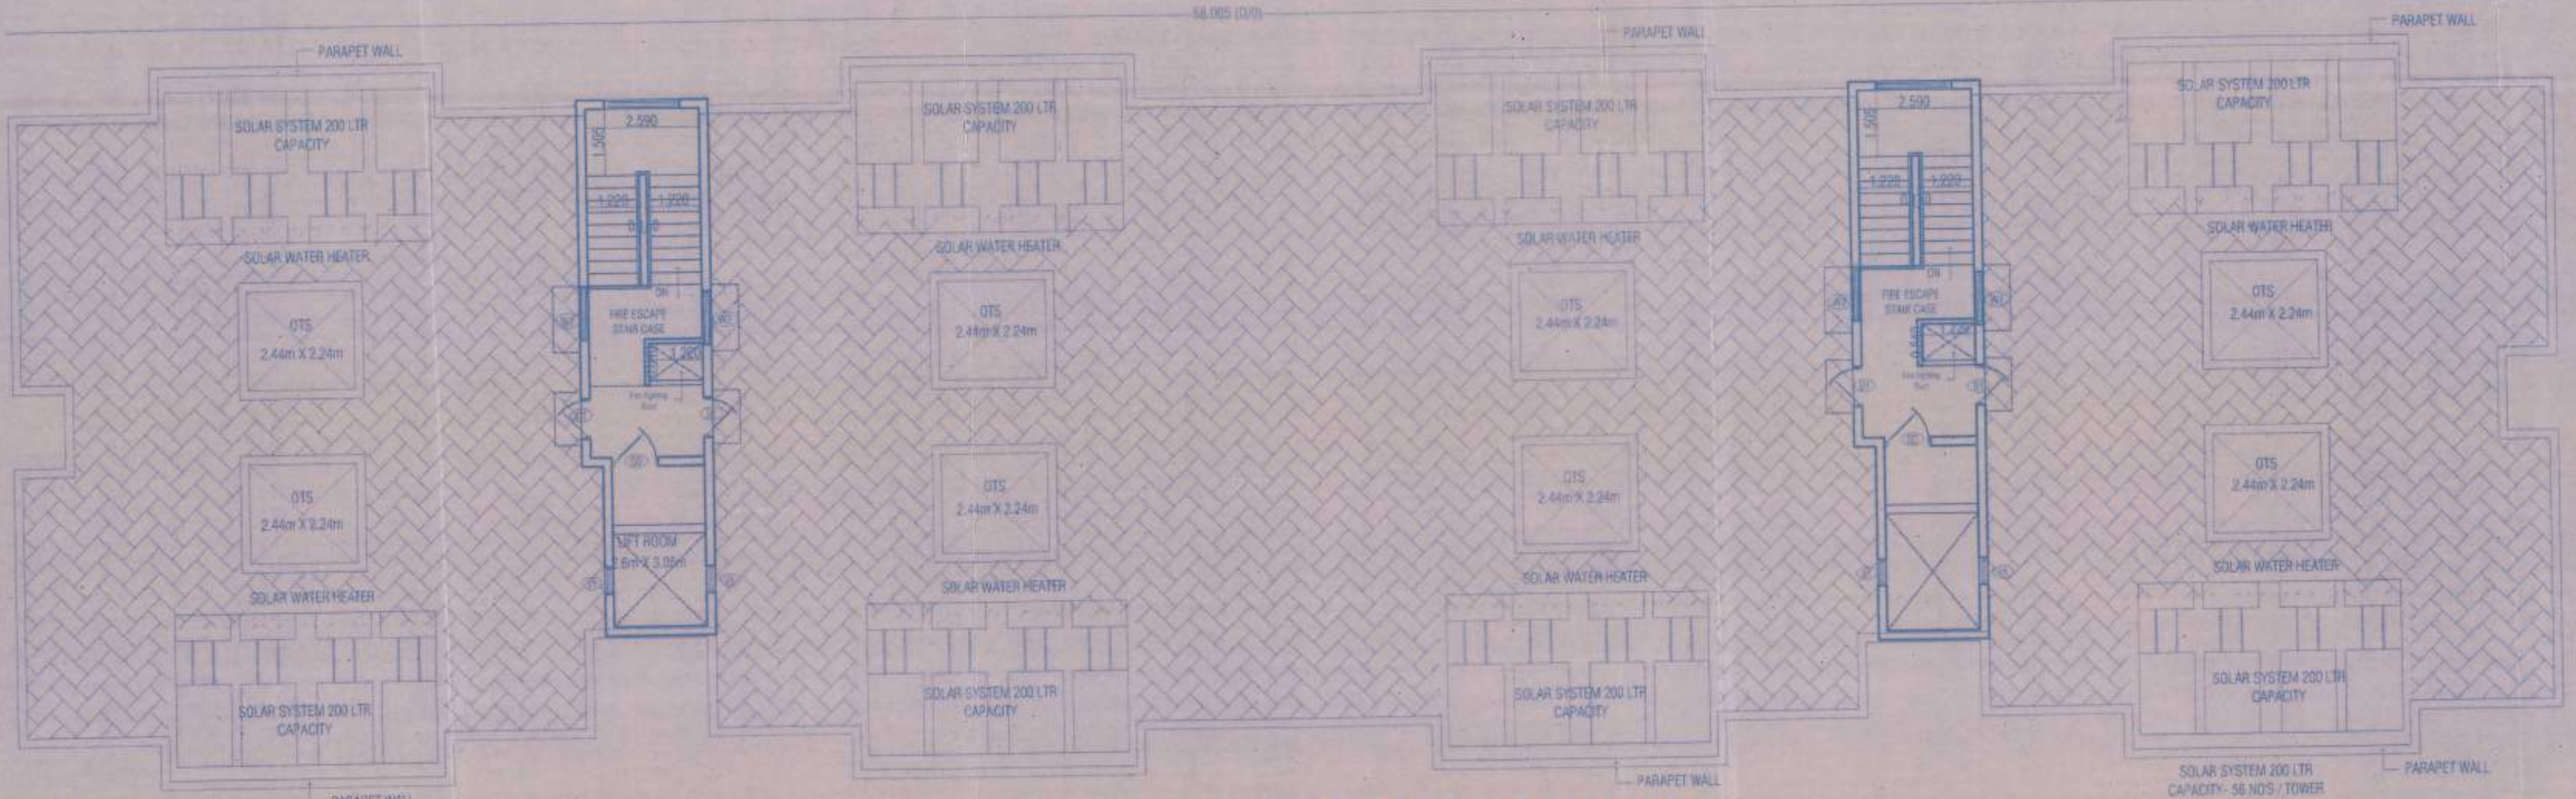


TERRACE FLOOR PLAN FOR TYPICAL TOWERS - 8 (EWS) & 11

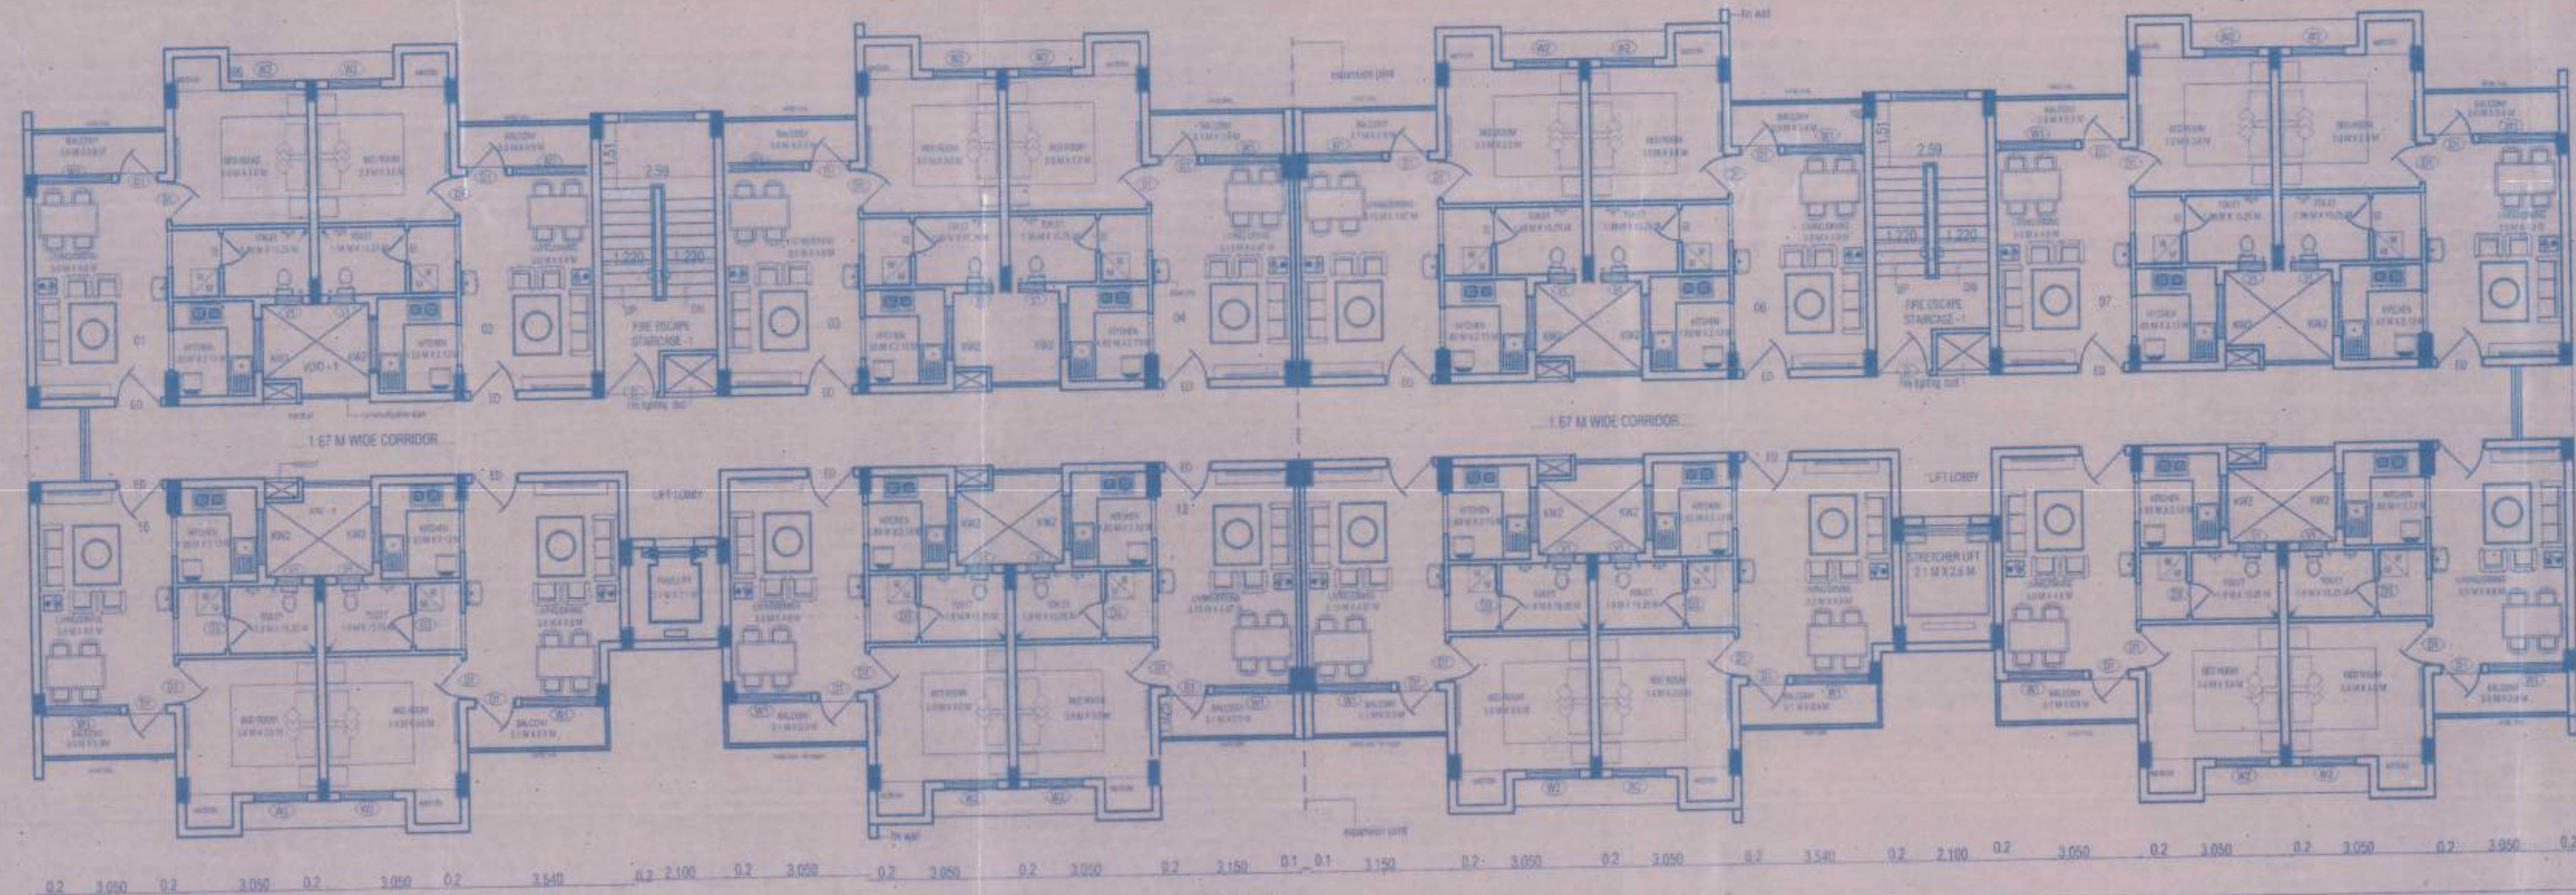


TYPICAL PLAN FOR FIRST, SECOND, THIRD, FOURTH, FIFTH, SIXTH & SEVENTH FLOOR FOR TYPICAL TOWERS - 8 (EWS) & 11

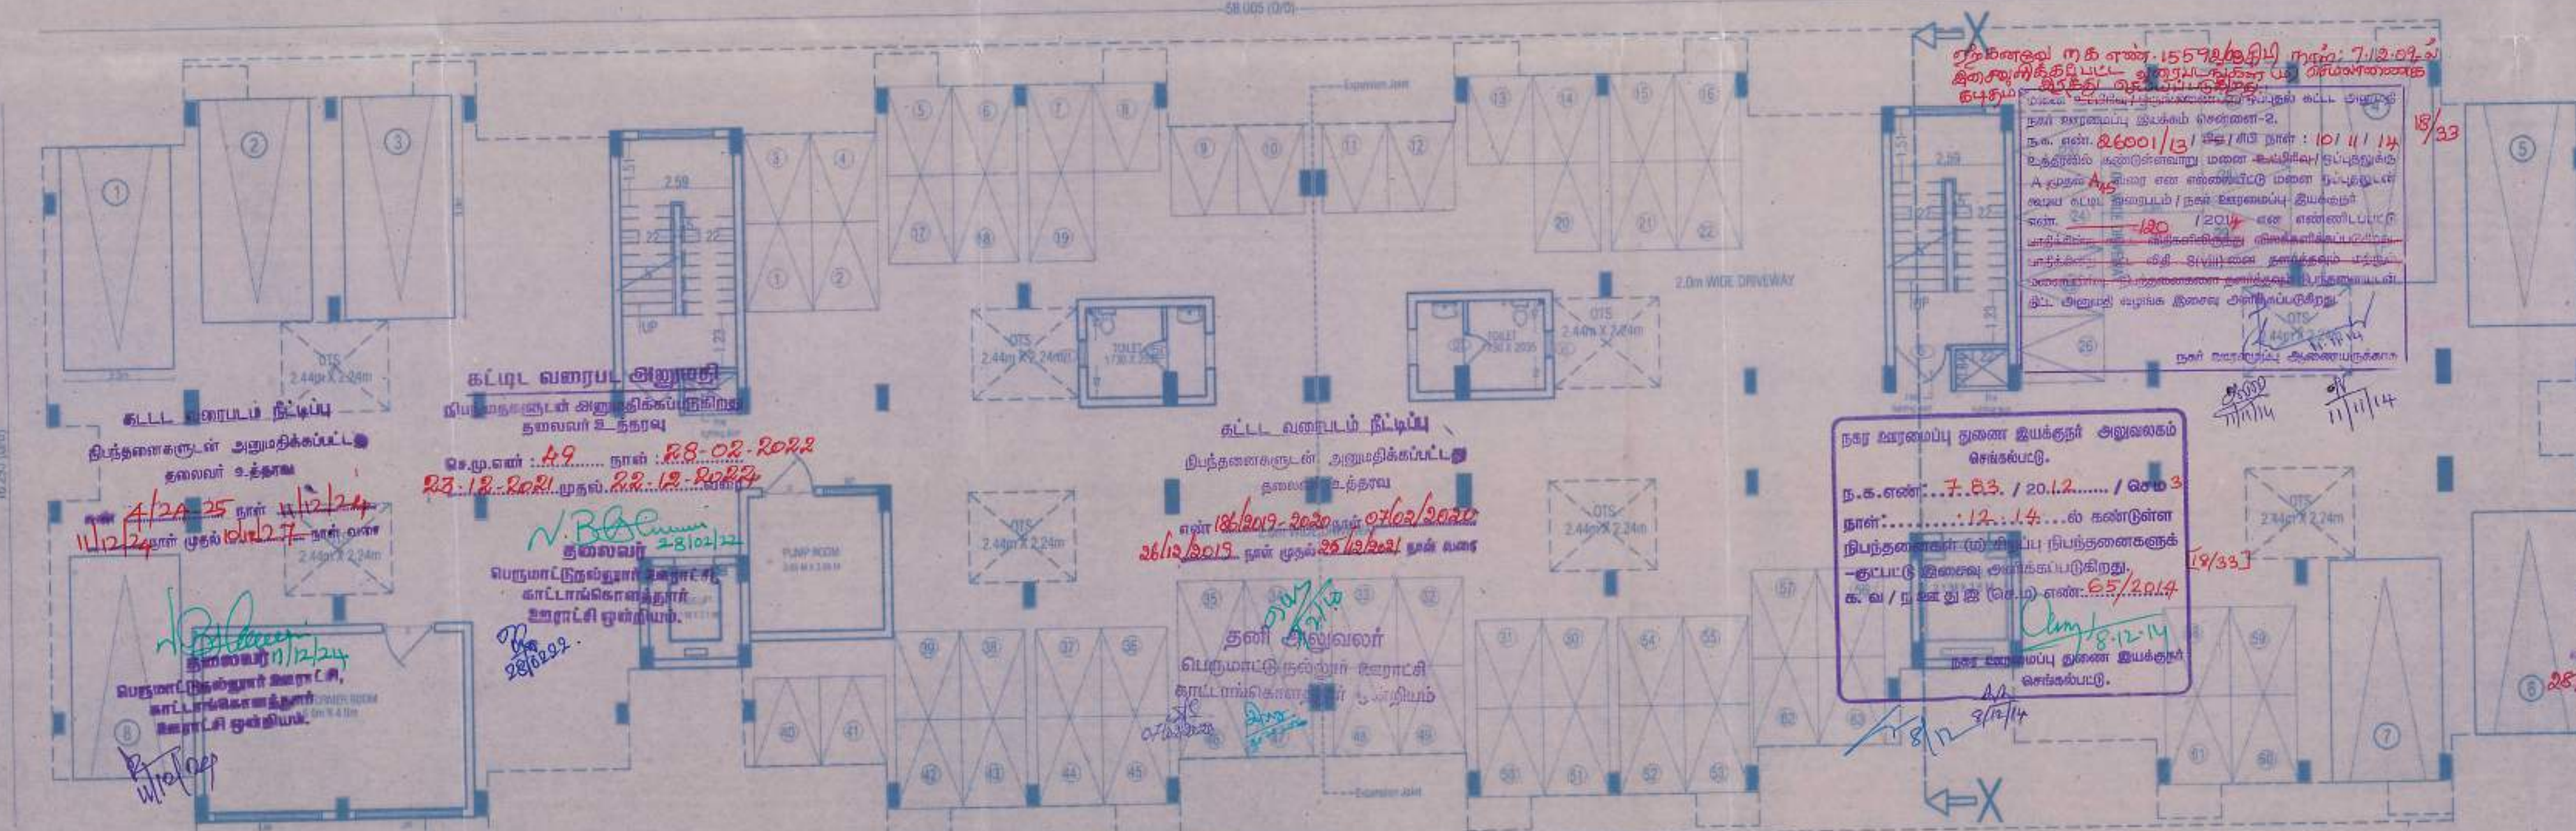


STILT FLOOR FOR TYPICAL TOWERS - 8 (EWS) & 11

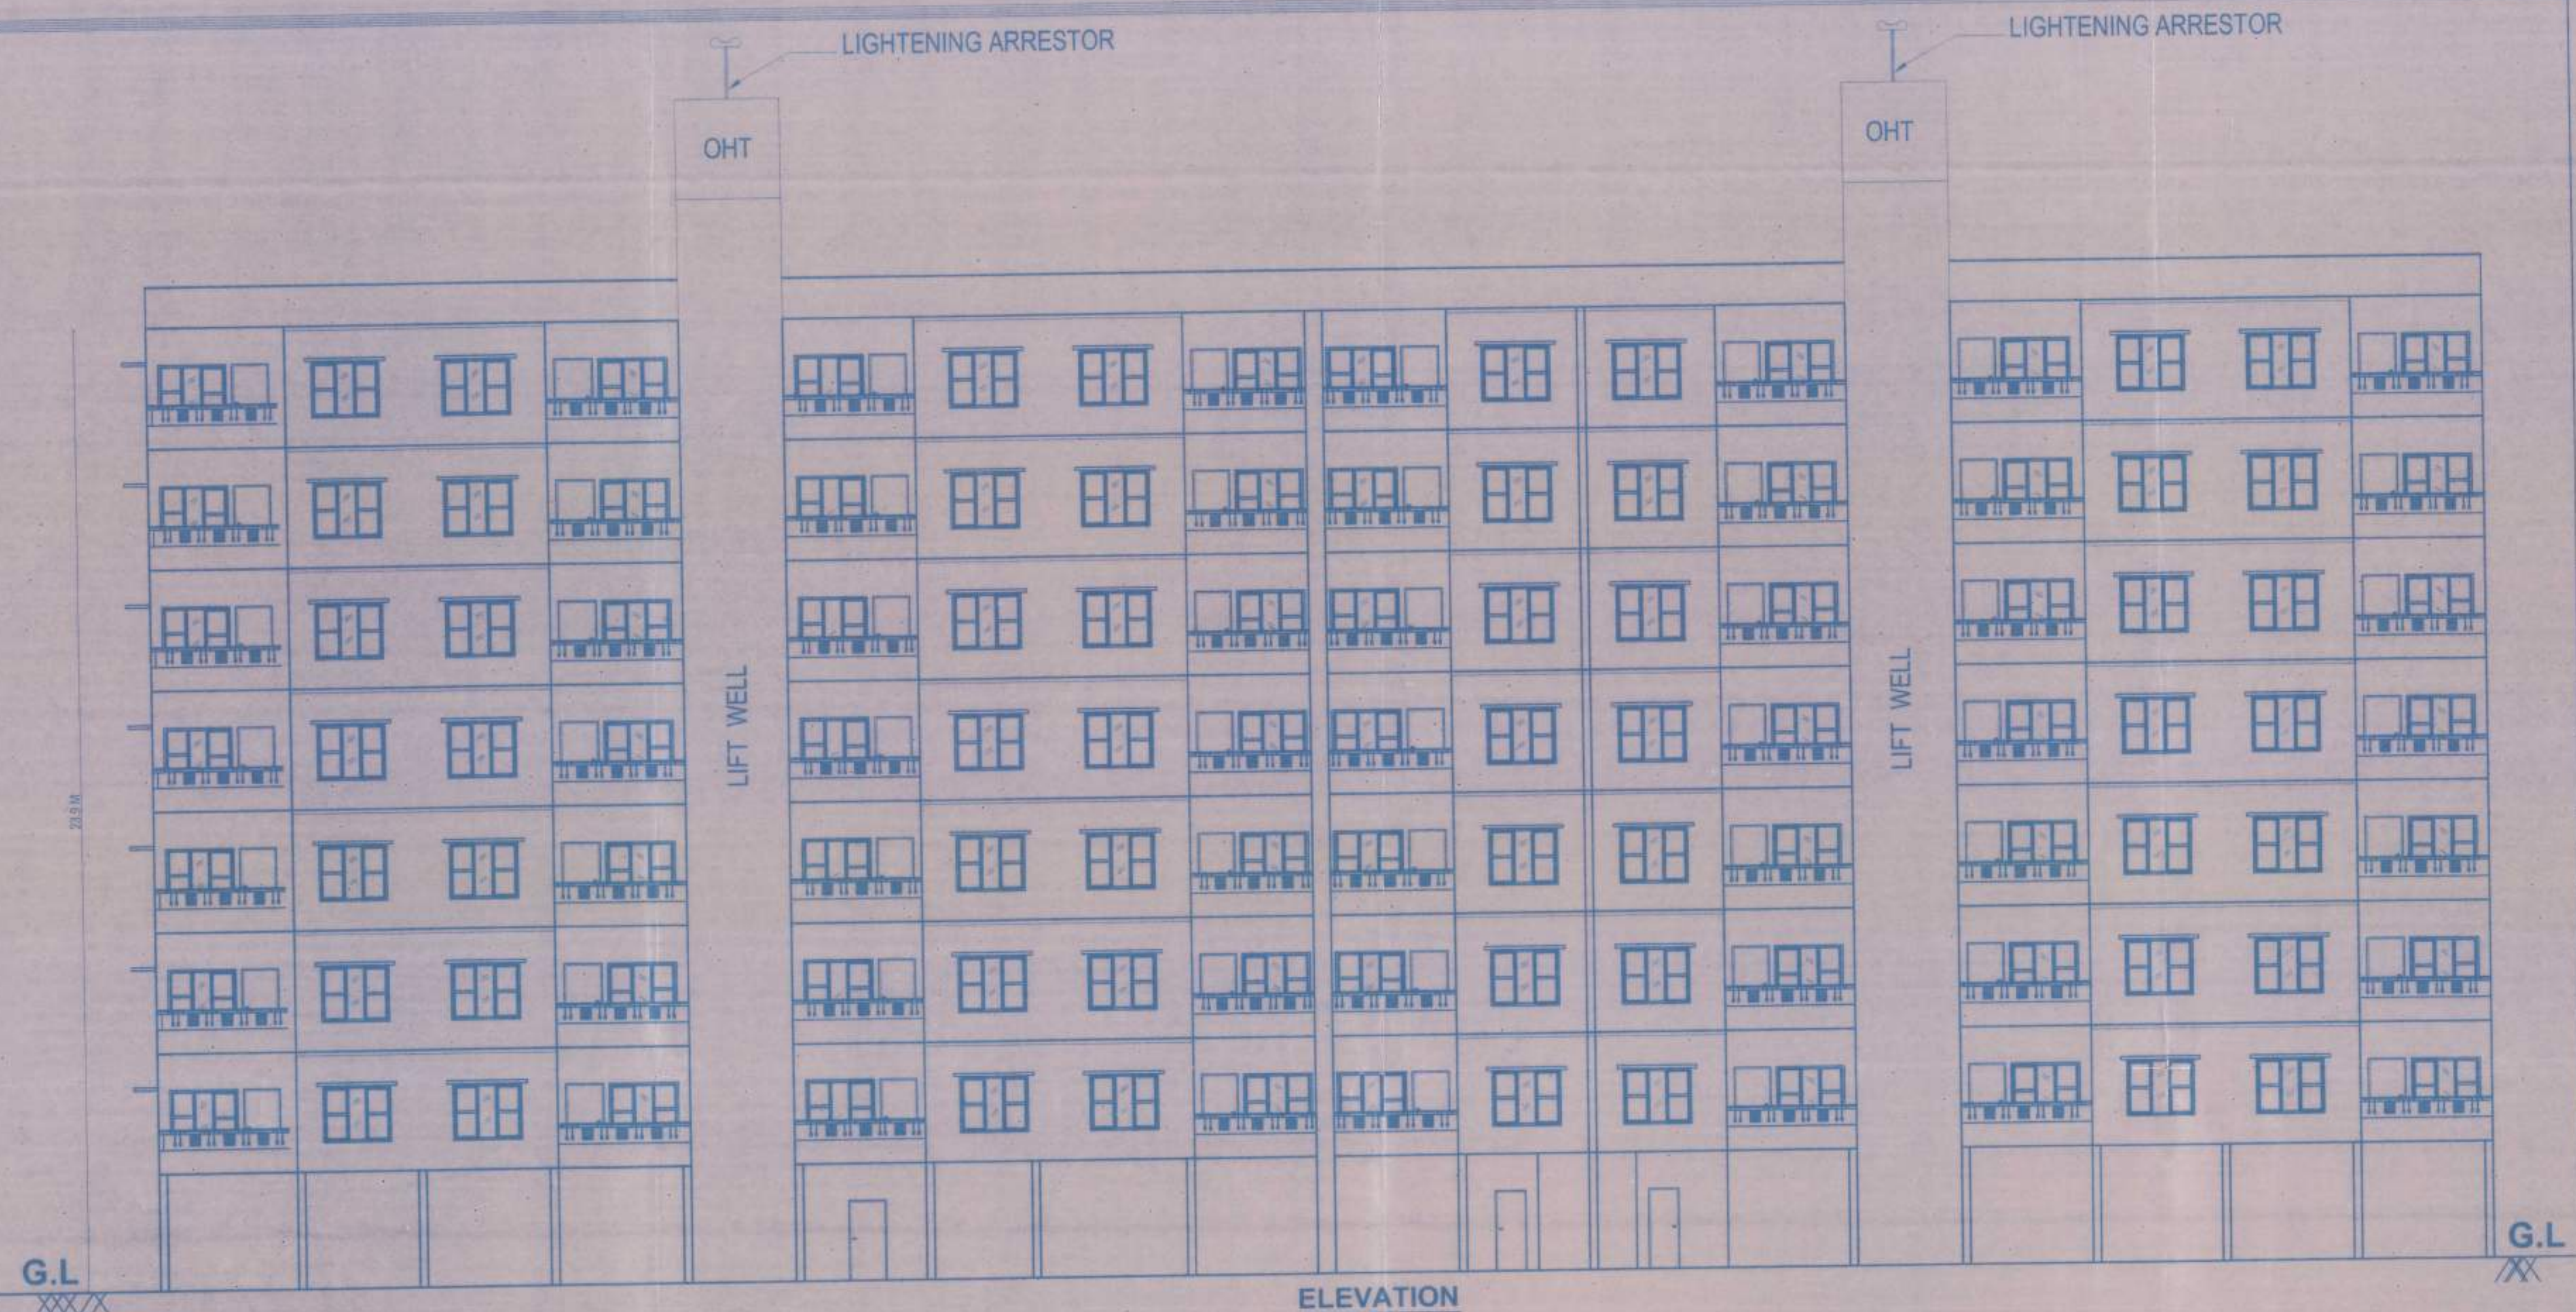

ELEVATION

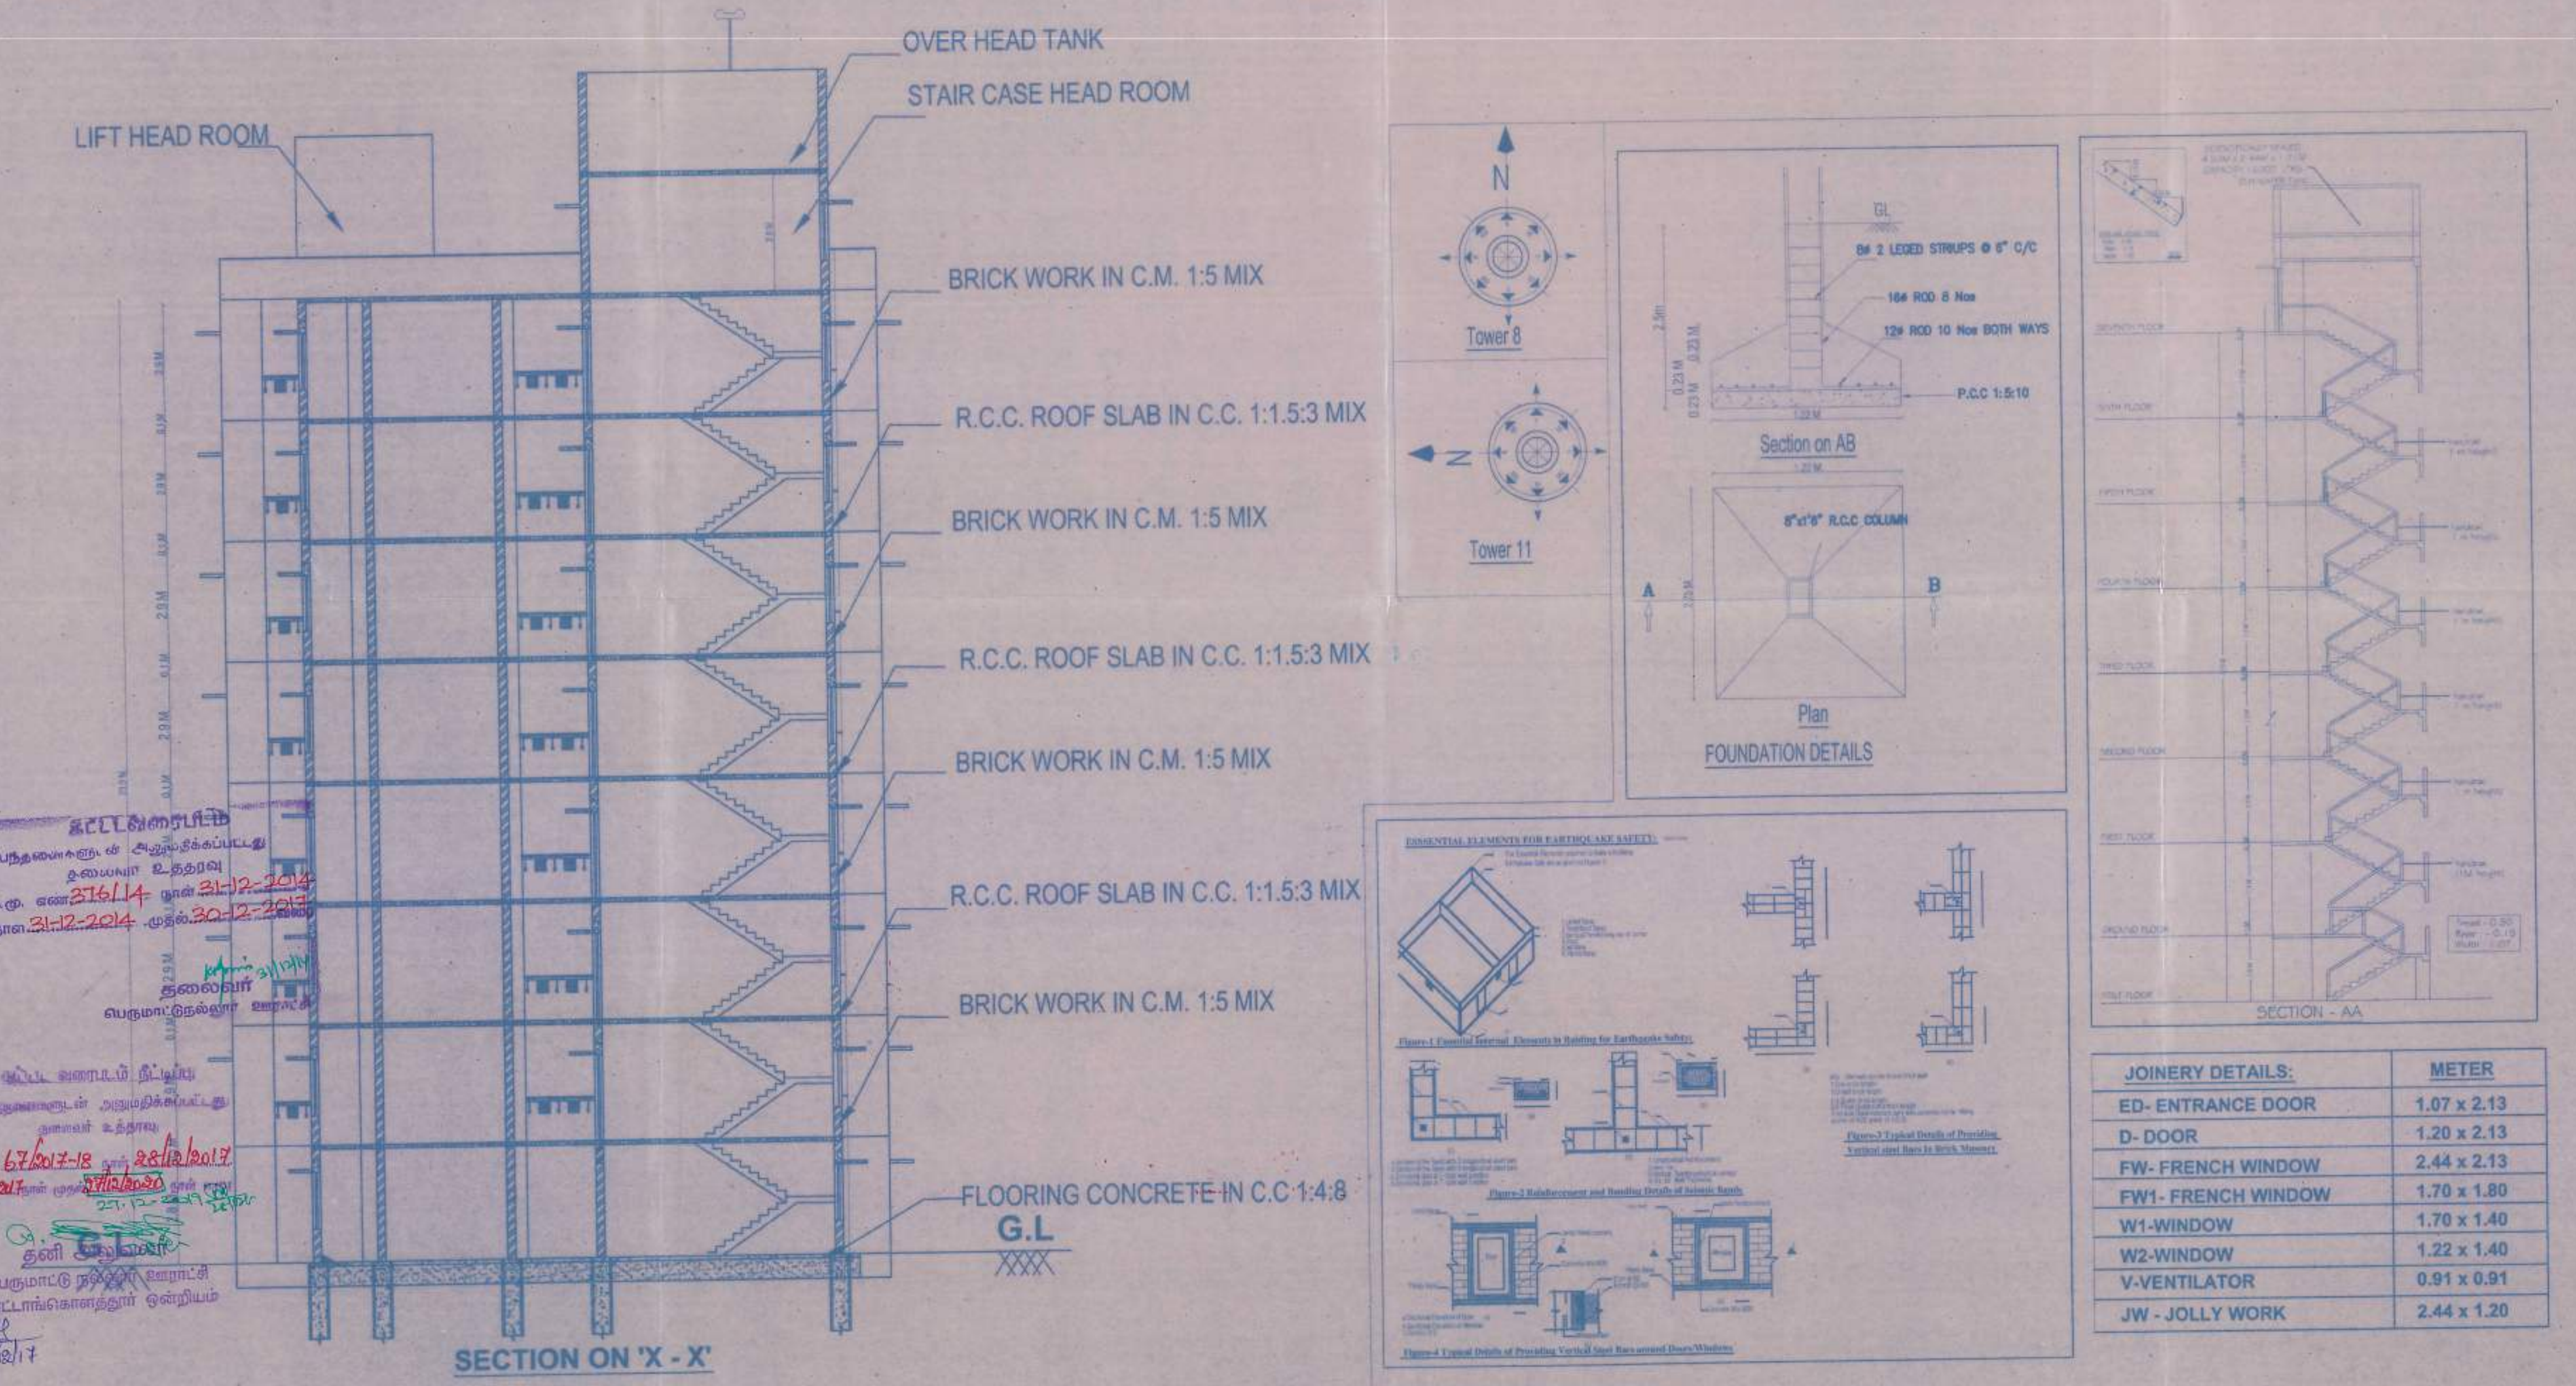

SECTION ON 'X-X'

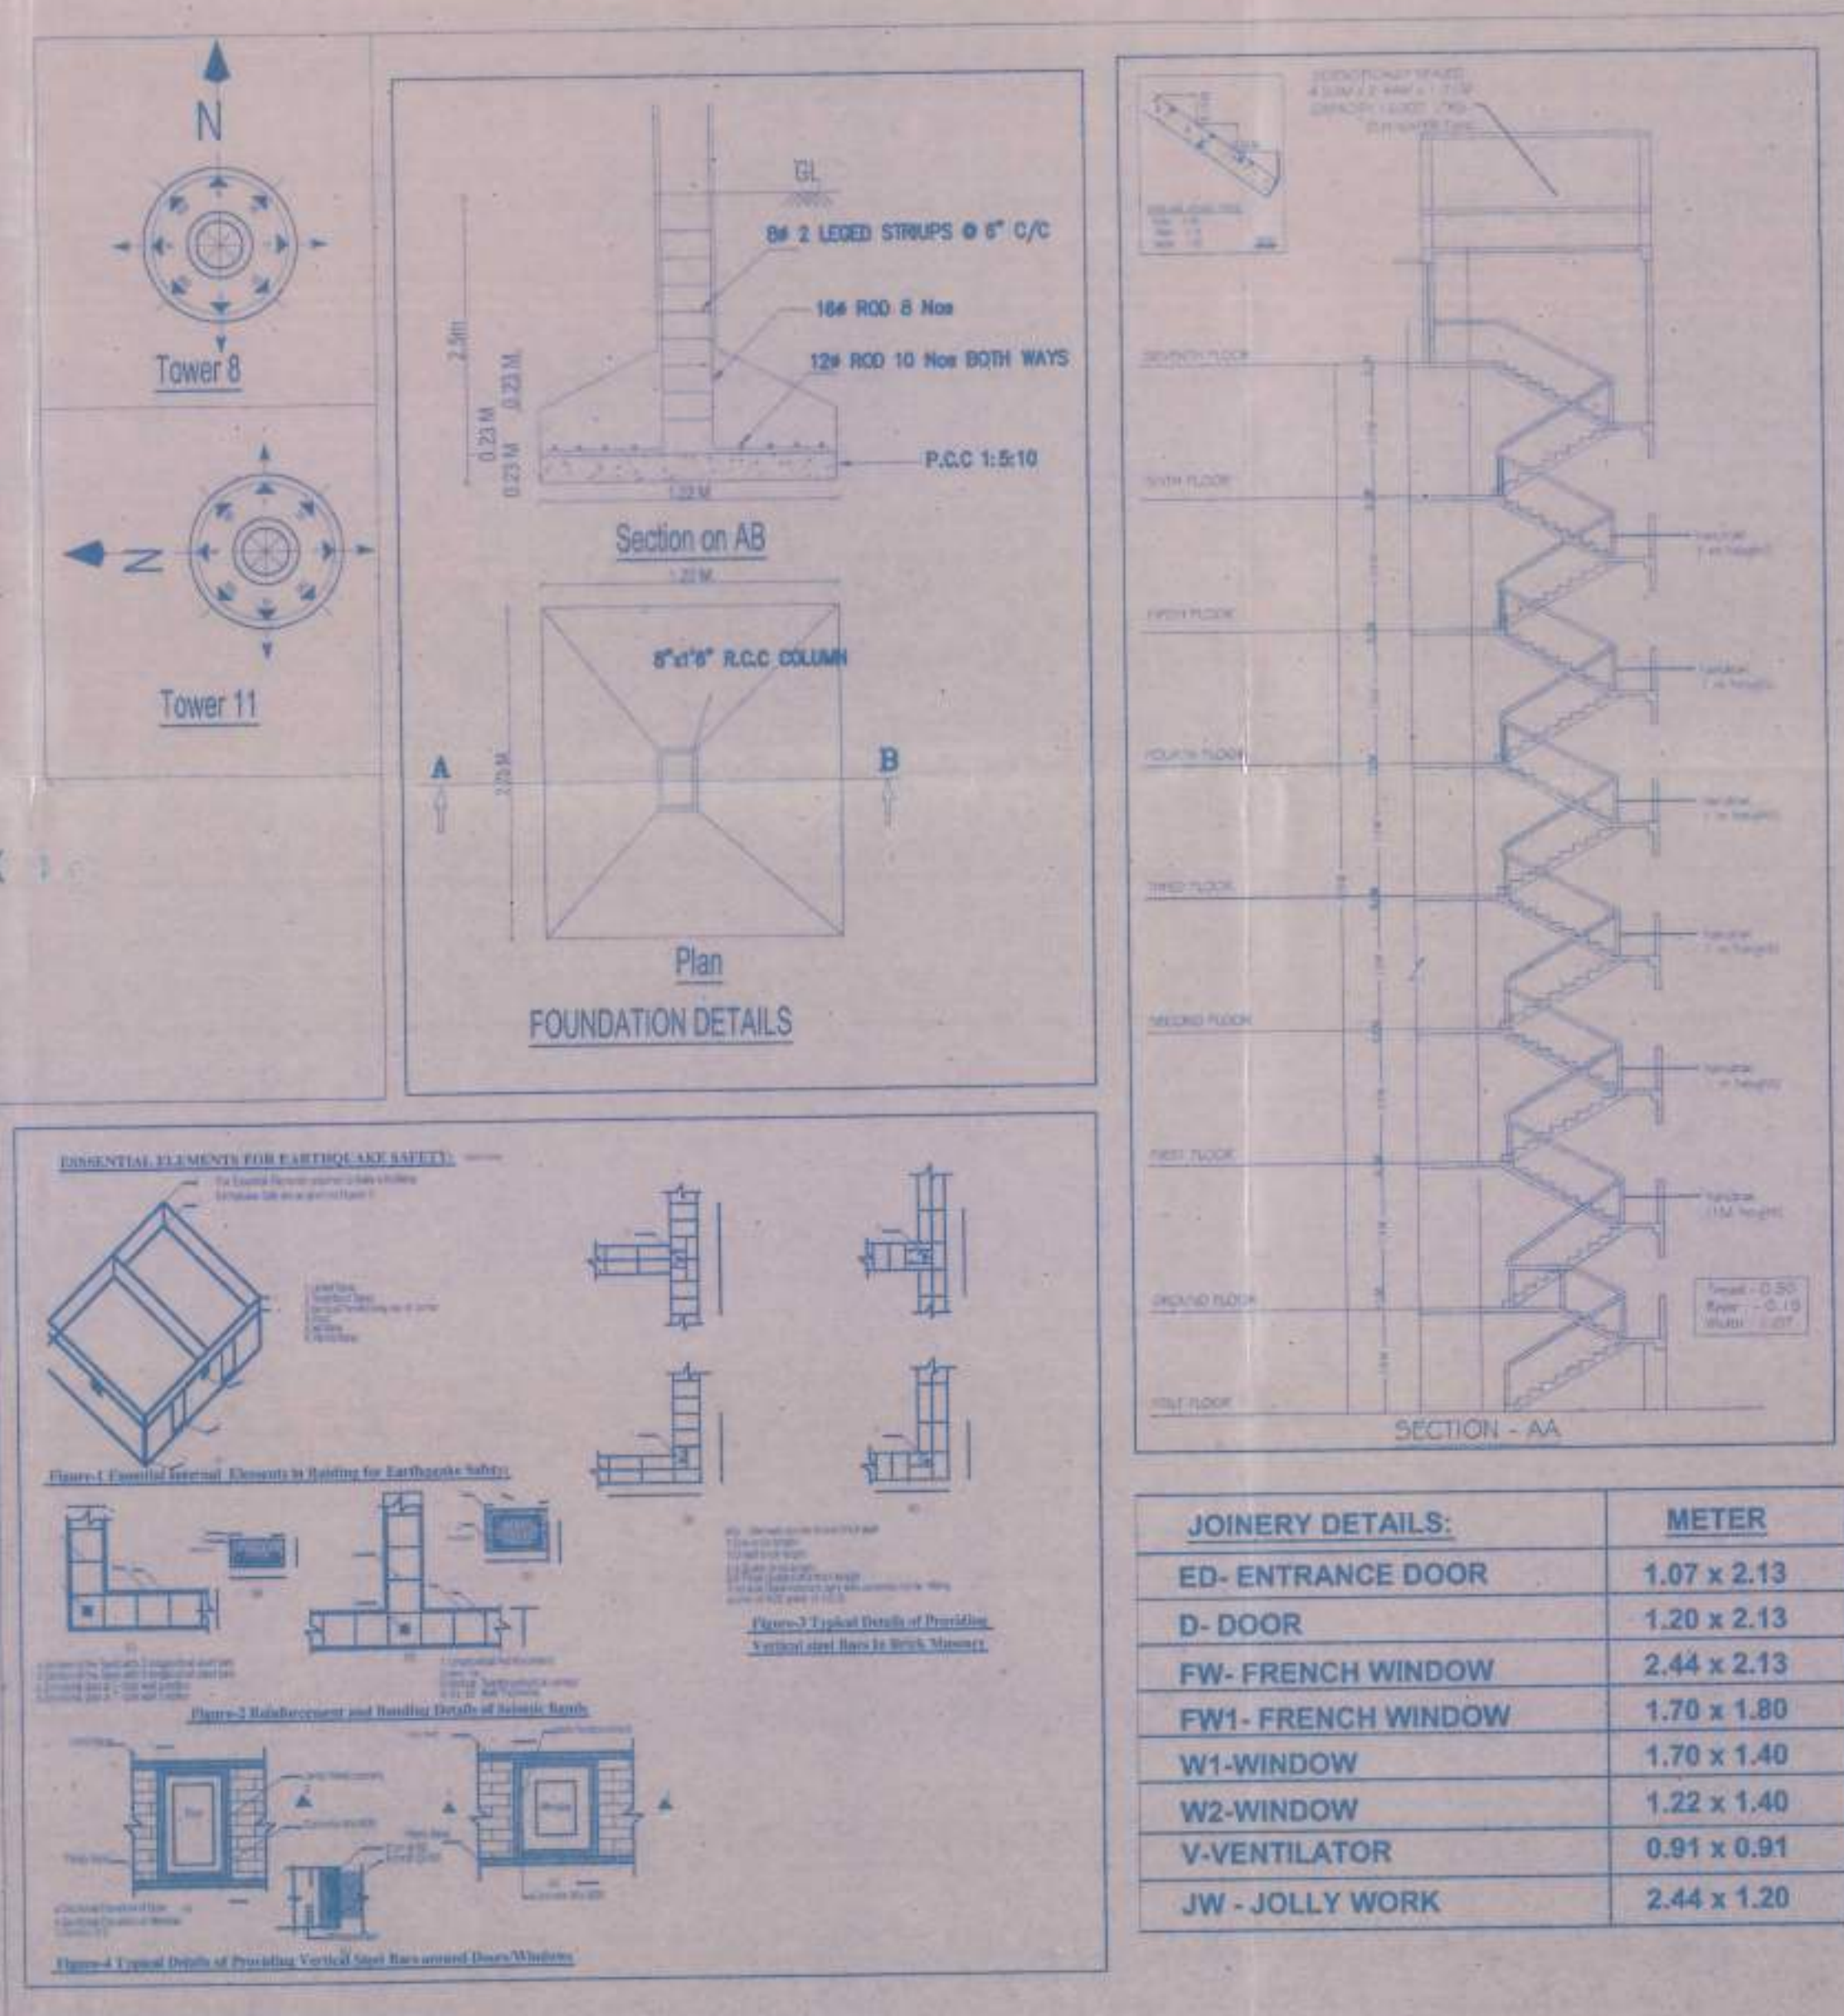

| JOINERY DETAILS:   | METER       |
|--------------------|-------------|
| ED- ENTRANCE DOOR  | 1.07 x 2.13 |
| D- DOOR            | 1.20 x 2.13 |
| FW- FRENCH WINDOW  | 2.44 x 2.13 |
| FW1- FRENCH WINDOW | 1.70 x 1.80 |
| W1-WINDOW          | 1.70 x 1.40 |
| W2-WINDOW          | 1.22 x 1.40 |
| V-VENTILATOR       | 0.91 x 0.91 |
| JW- JOLLY WORK     | 2.44 x 1.20 |

