


BLOCK-6- COMBINED STILT-PARKING FLOOR PLAN

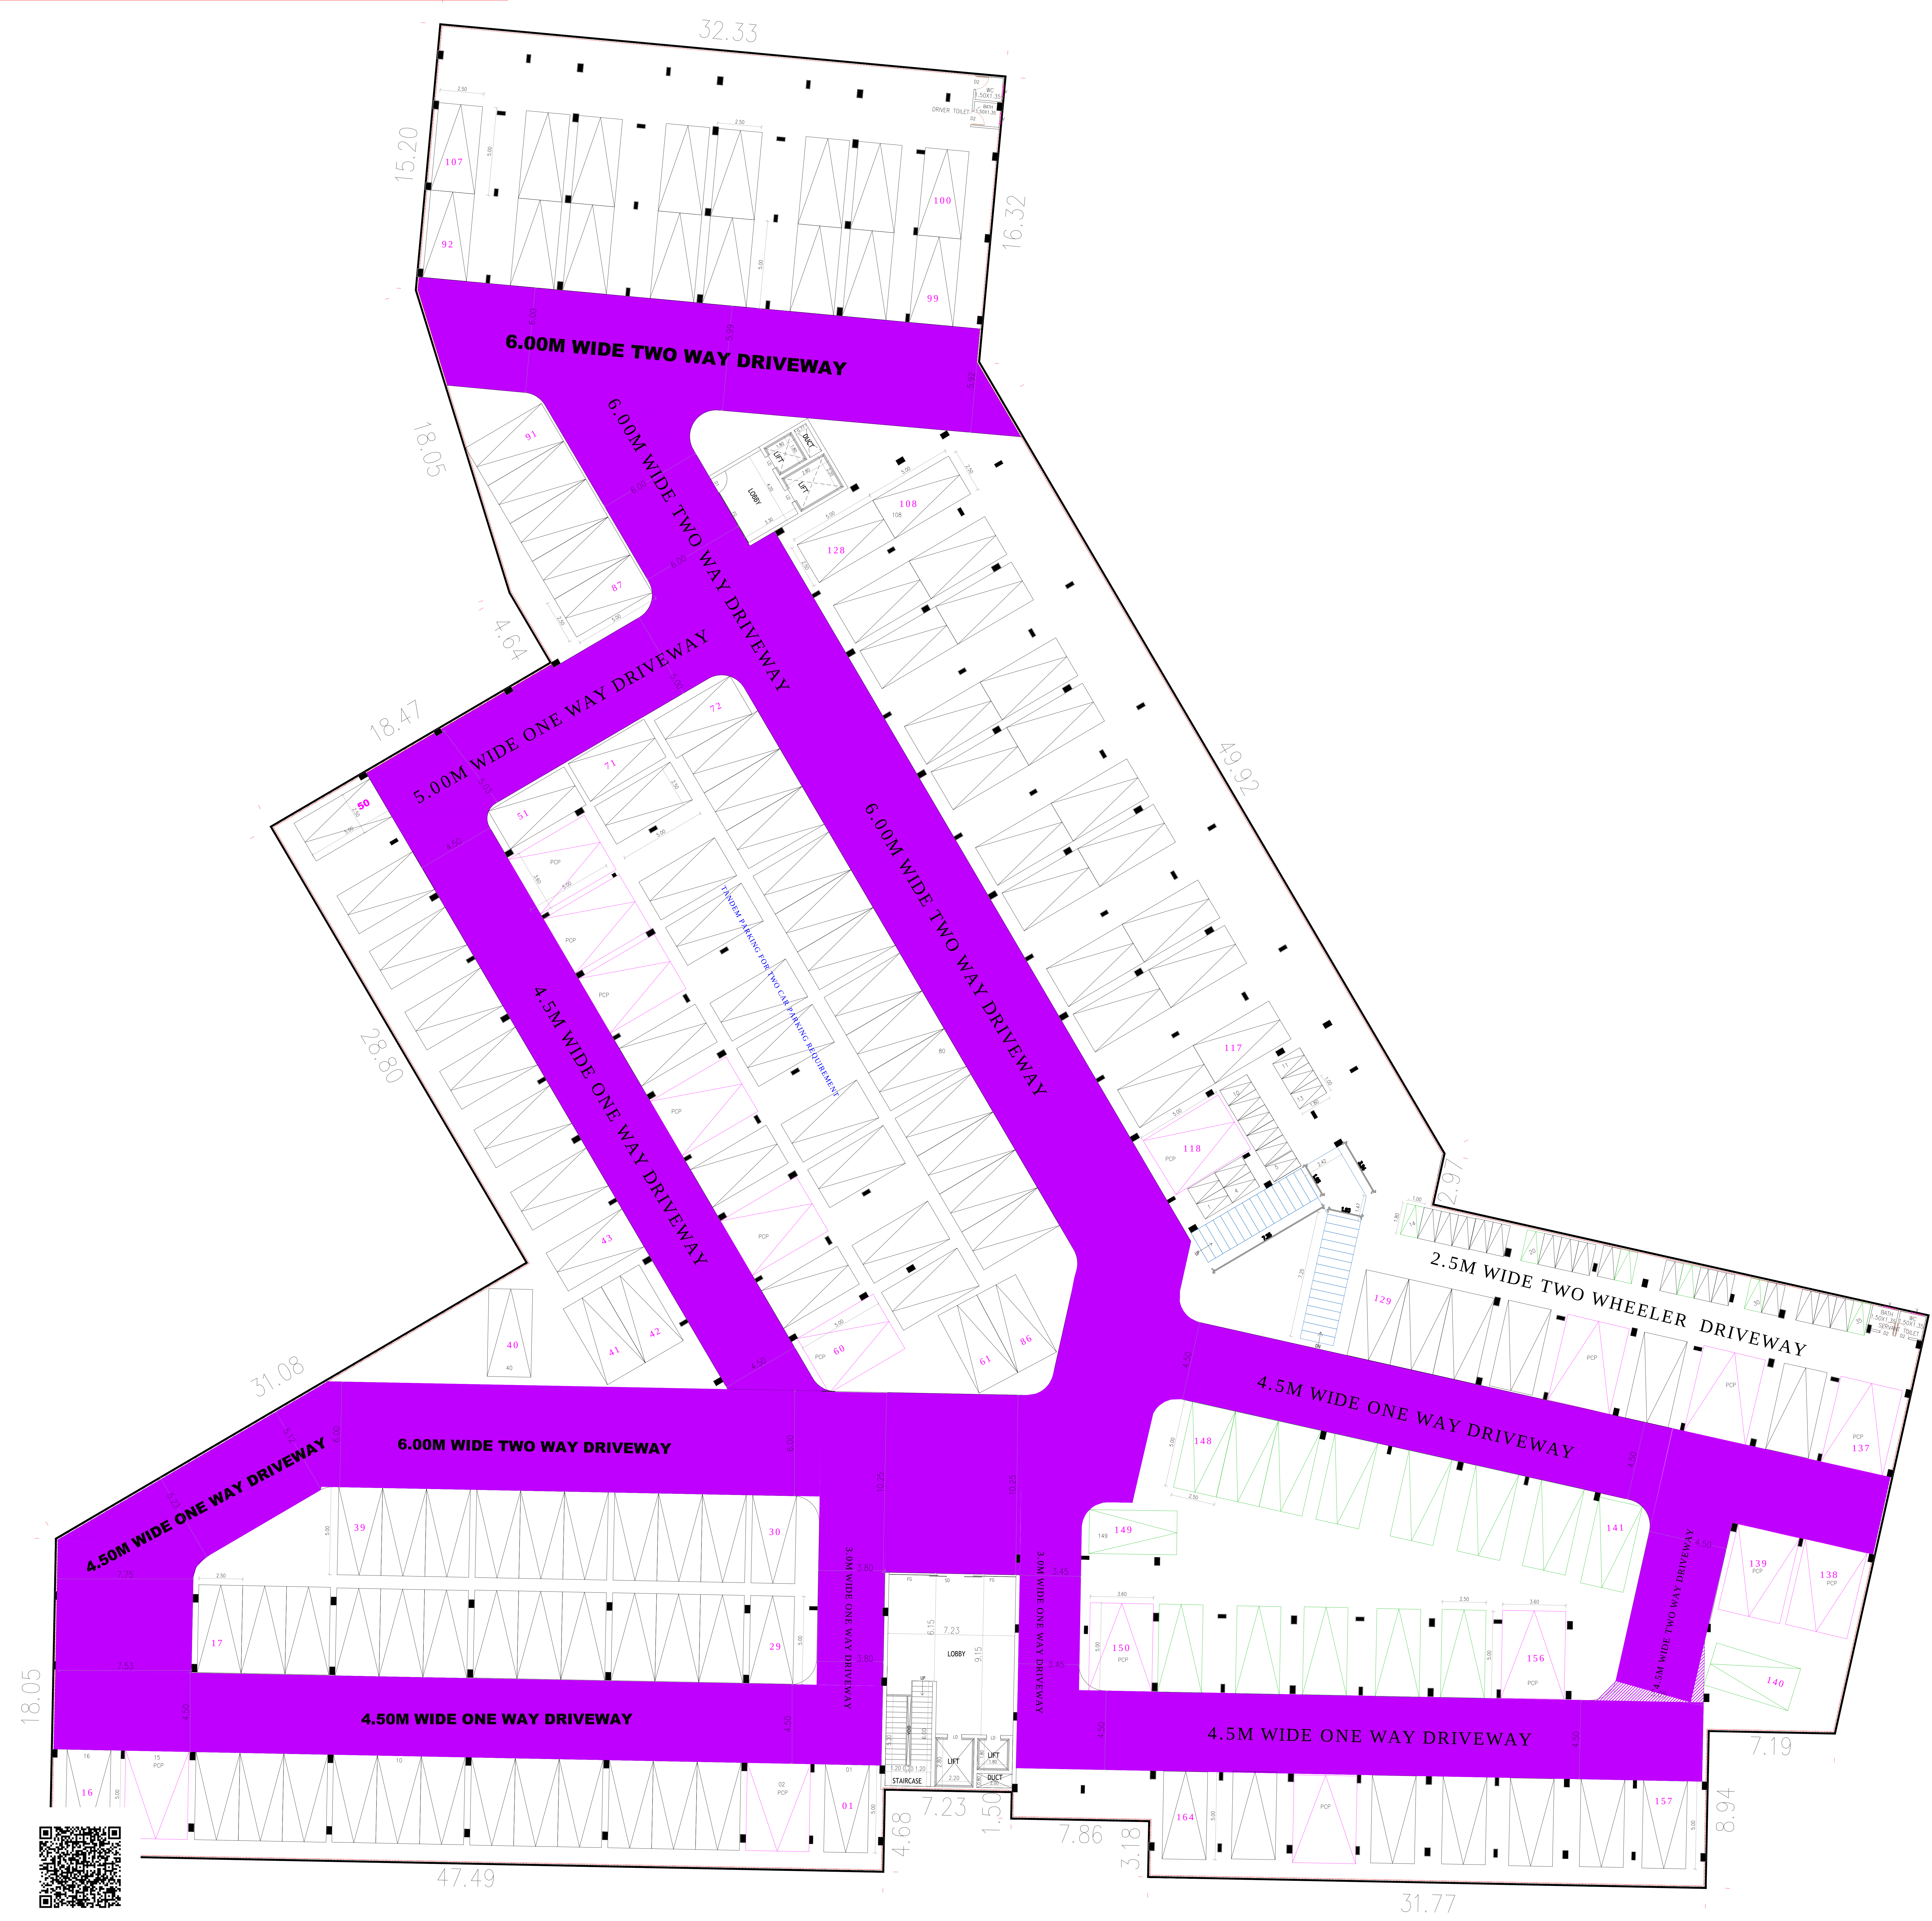


DETAILED PARKING REQUIREMENT CALCULATIONS (DWELLING UNITS)									
S. NO	BLOCK NO		DWELLING UNITS	DWELLING SIZE (SQ.M)	AREA FROM 50 TO 75 T/W	AREA FROM 75 TO100 T/ W	AREA FROM 100 TO150 W/ CAR	AREA FROM ABOVE 100 SQM	
1	BLOCK - 6-A01		V41	209.29					2
2	STILT+TWO FLOOR		V42	205.15					2
3			V43	205.15					2
4			V44	205.65					2
5			V45	204.82					2
6			V46	208.10					2
7			V47	205.38					2
8			V48	205.38					2
9			V49	205.38					2
10			V50	205.38					2
11			V51	210.41					2
1	BLOCK - 6-A02		V52	210.88					2
2	STILT+TWO FLOOR		V53	206.53					2
3			V54	206.77					2
4			V55	211.24					2
1	BLOCK - 6-A03		V56	217.28					2
2	STILT+TWO FLOOR		V57	216.11					2
3			V58	215.67					2
4			V59	215.67					2
5			V60	215.67					2
6			V61	223.13					2
1	BLOCK - 6-A04		V36	216.42					2
2	STILT+TWO FLOOR		V37	219.34					2
3			V38	219.54					2
4			V39	219.57					2
5			V40	221.92					2
1	BLOCK - 6-A05		V24	223.27					2
2	STILT+TWO FLOOR		V25	219.15					2
3			V26	219.15					2
4			V27	224.16					2
1	BLOCK - 7(0-FLOOR)		01	135.81					1
2	GROUND+4FLOORS		02	96.74		1	0.5		
3			03	97.43		1	0.5		
4			04	97.68		1	0.5		
5			05	98.40		1	0.5		
6			06	163.53					1
7			07	154.46					1
8			08	165.23					1
9			09	147.56					1
10			10	147.50					1
11			11	86.04					
12			12	86.85		1	0.5		
13			13	87.18		1	0.5		
14			14	87.63		1	0.5		
15			15	99.67		1	0.5		
16			16	99.31		1	0.5		
17			17	97.66		1	0.5		
18			18	97.73		1	0.5		
19			19	101.02					1
AMENITIES			-	968.95	SUB TOTAL		09		10.5
1	BLOCK - 7(1ST FLOOR)		01	135.81					1
2	GROUND+4FLOORS		02	96.74		1	0.5		
3			03	97.43		1	0.5		
4			04	98.40		1	0.5		
5			05	97.68		1	0.5		
6			06	163.53					1
7			07	154.46					1
8			08	165.23					1
9			09	147.56					1
10			10	147.50					1
11			11	86.04					
12			12	86.85		1	0.5		
13			13	87.18		1	0.5		
14			14	87.63		1	0.5		
15			15	99.67		1	0.5		
16			16	99.31		1	0.5		
17			17	97.66		1	0.5		
18			18	97.73		1	0.5		
19			19	101.02					1
AMENITIES			-	498.13	SUB TOTAL		12		13
1	BLOCK - 7(2ND FLOOR)		01	135.81					1
2	GROUND+4FLOORS		02	96.74		1	0.5		
3			03	97.43		1	0.5		
4			04	98.40		1	0.5		
5			05	97.68		1	0.5		
6			06	163.53					1
7			07	154.46					1
8			08	165.23					1
9			09	147.56					1
10			10	147.50					1
11			11	86.04		1	0.5		
12			12	86.85		1	0.5		
13			13	87.18		1	0.5		
14			14	87.63		1	0.5		
15			15	99.67		1	0.5		
16			16	99.31		1	0.5		
17			17	97.66		1	0.5		
18			18	97.73		1	0.5		
19			19	101.02					1
AMENITIES			-	498.13	SUB TOTAL		12		13
1	BLOCK - 7(3RD FLOOR)		01	135.81					1
2	GROUND+4FLOORS		02	96.74		1	0.5		
3			03	97.43		1	0.5		
4			04	98.40		1	0.5		
5			05	97.68		1	0.5		
6			06	163.53					1
7			07	154.46					1
8			08	165.23					1
9			09	147.56					1
10			10	147.50		1	0.5		
11			11	86.04		1	0.5		
12			12	86.85		1	0.5		
13			13	87.18		1	0.5		
14			14	87.63		1	0.5		
15			15	99.67		1	0.5		
16			16	99.31		1	0.5		
17			17	97.66		1	0.5		
18			18	97.73		1	0.5		
19			19	101.02					1
AMENITIES			-	498.13	SUB TOTAL		12		13
1	BLOCK - 7(4TH FLOOR)		01	135.81					1
2	GROUND+4FLOORS		02	96.74		1	0.5		
3			03	97.43		1	0.5		
4			04	98.40		1	0.5		
5			05	97.68		1	0.5		
6			06	163.53					1
7			07	154.46					1
8			08	165.23					1
9			09	147.56					1
10			10	147.50		1	0.5		
11			11	86.04		1	0.5		
12			12	86.85		1	0.5		
13			13	87.18		1	0.5		
14			14	87.63		1	0.5		
15			15	99.67		1	0.5		
16			16	99.31		1	0.5		
17			17	97.66		1	0.5		
18			18	97.73		1	0.5		
19			19	101.02					1
AMENITIES			-	498.13	SUB TOTAL		12		13
1	BLOCK - 8	GROUND+1FLOORS	V30	283.35					2
2	BLOCK - 9	GROUND+1FLOORS	V29	283.35					2
3	BLOCK - 10	GROUND+1FLOORS	V28	283.35					2
4	BLOCK - 11	GROUND+1FLOORS	V31	213.83					2
5			V32	204.69					2
6			V33	209.90					2
7			V34	208.50					2
8			V35	211.38					2
					TOTAL		57		139

BLOCK-06 (COMBINED STILT FLOOR PARKING) SCALE : 1 : 100 SHEET.N O. 02-1

PLAN SHOWING THE PROPOSED CONSTRUCTION ADDITIONAL RESIDENTIAL BUILDING, VANDANMELI VILLAGE PANCHAYAT
 HAMLET OF THIRUVATTI THIRUPURU TALUK, CHENNAI DISTRICT WITHIN THE LIMIT OF THIRUVATTI PANCHAYAT
 2008 S.1005, 2007, 2007A, 2007B, 2007C, 2007U

BLOCK - 06 COMBINED
STILT FLOOR PLAN

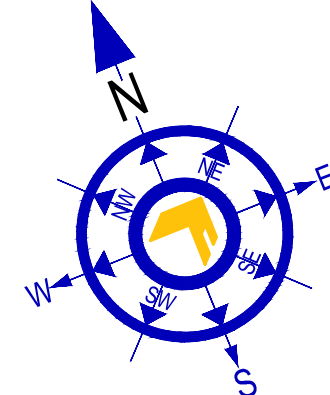

COLOUR INDEX	SCALE- 1:100
PROPOSED - RED	
BOUNDARY - BLACK	
ROAD - GREEN	

ALL DIMENSIONS ARE
IN METER

SPECIFICATION:

1. FOUNDATION - PILE FOUNDATION 1:2:4
2. BRICK WORK IN C.M. 1:5 MIX
3. PLASTERING IN C.M. 1:3 MIX
4. ALL R.C.C. WORK IN C.C. 1:2:4 MIX (M25)
5. FLOORING CONCRETE IN C.C. 1:4:8 MIX
6. FLOOR FINISHING WITH MOSAIC TILES
7. JOINERIES IN COUNTRY WOOD
8. FINISHING WITH COLOUR WASH

JOINERY SCHEDULE


D2	DOOR	0.75 X 2.10
LD	LIFT DOOR	LIFT DOOR
SD	SLIDING DOOR	2.00 X 2.10
FG	VENTILATOR	2.60 X 2.60

GOWTHAM .M , M.Arch.,
REGISTERED ARCHITECT
COUNCIL OF ARCHITECTURE
CA/2018/104235 VALID TILL : 31/12/2034
No.9 GANGAI AMMAN KOIL ST,
MAMBALAM HIGH ROAD,T,NAGAR
CHENNAI – 600017.TAMILNADU
Phone : 9500198154
E-mail : gowthamar01@gmail.com
REGISTERED ARCHITECTS


STRUCTURAL ENGINEER

Mr. GOPINATH .R
For GT BHARATHI URBAN DEVELOPERS
PVT LTD
AUTHORISED SIGNATORY

APPLICANT

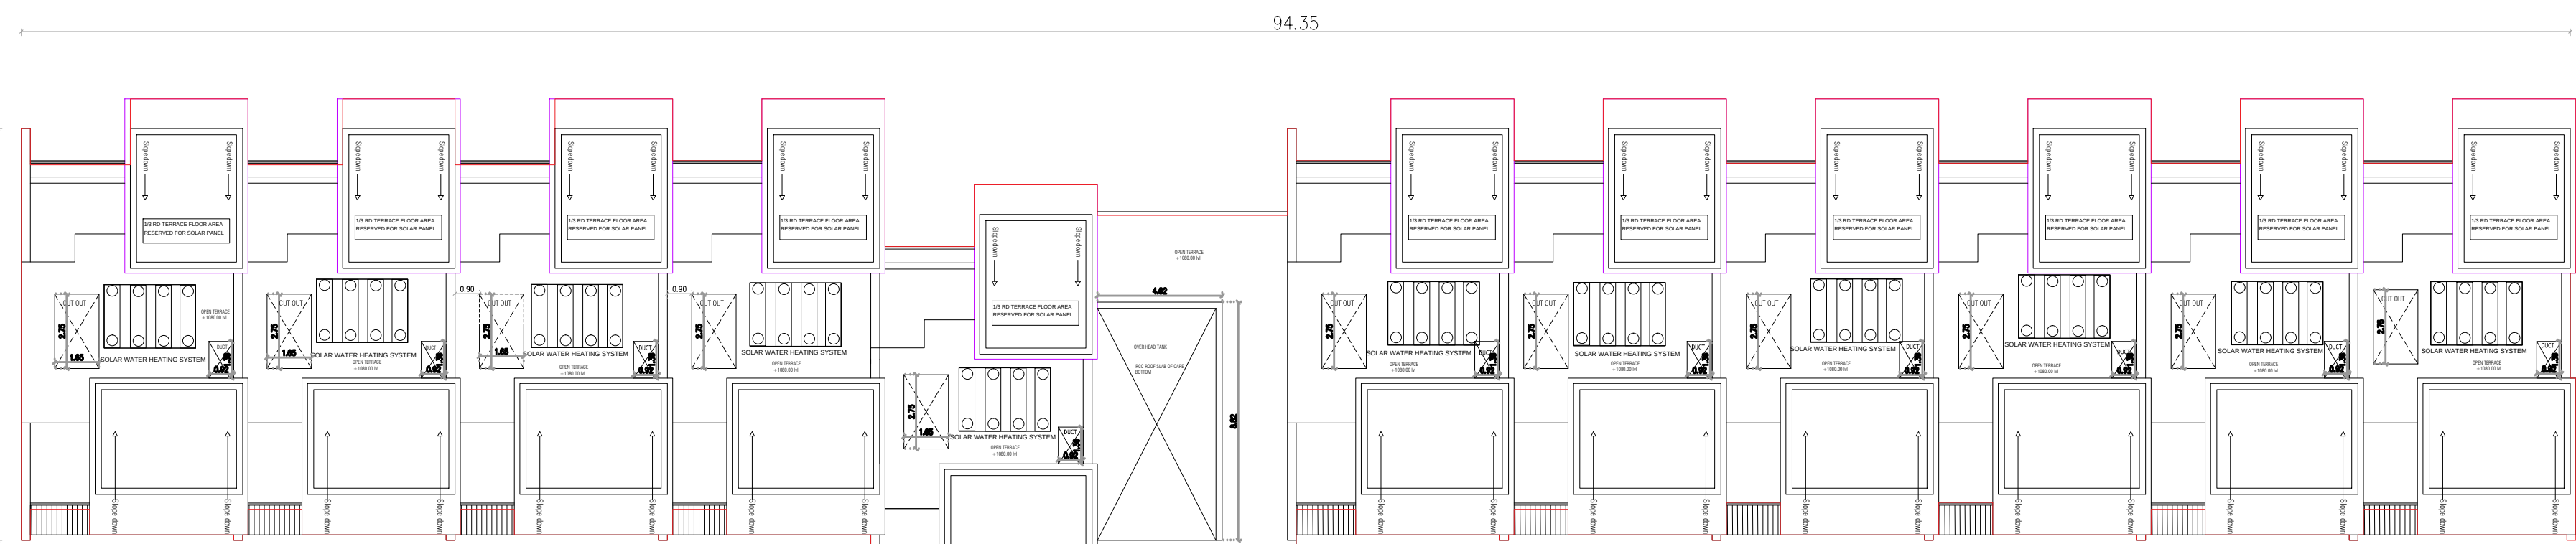

TERRACE FLOOR PLAN

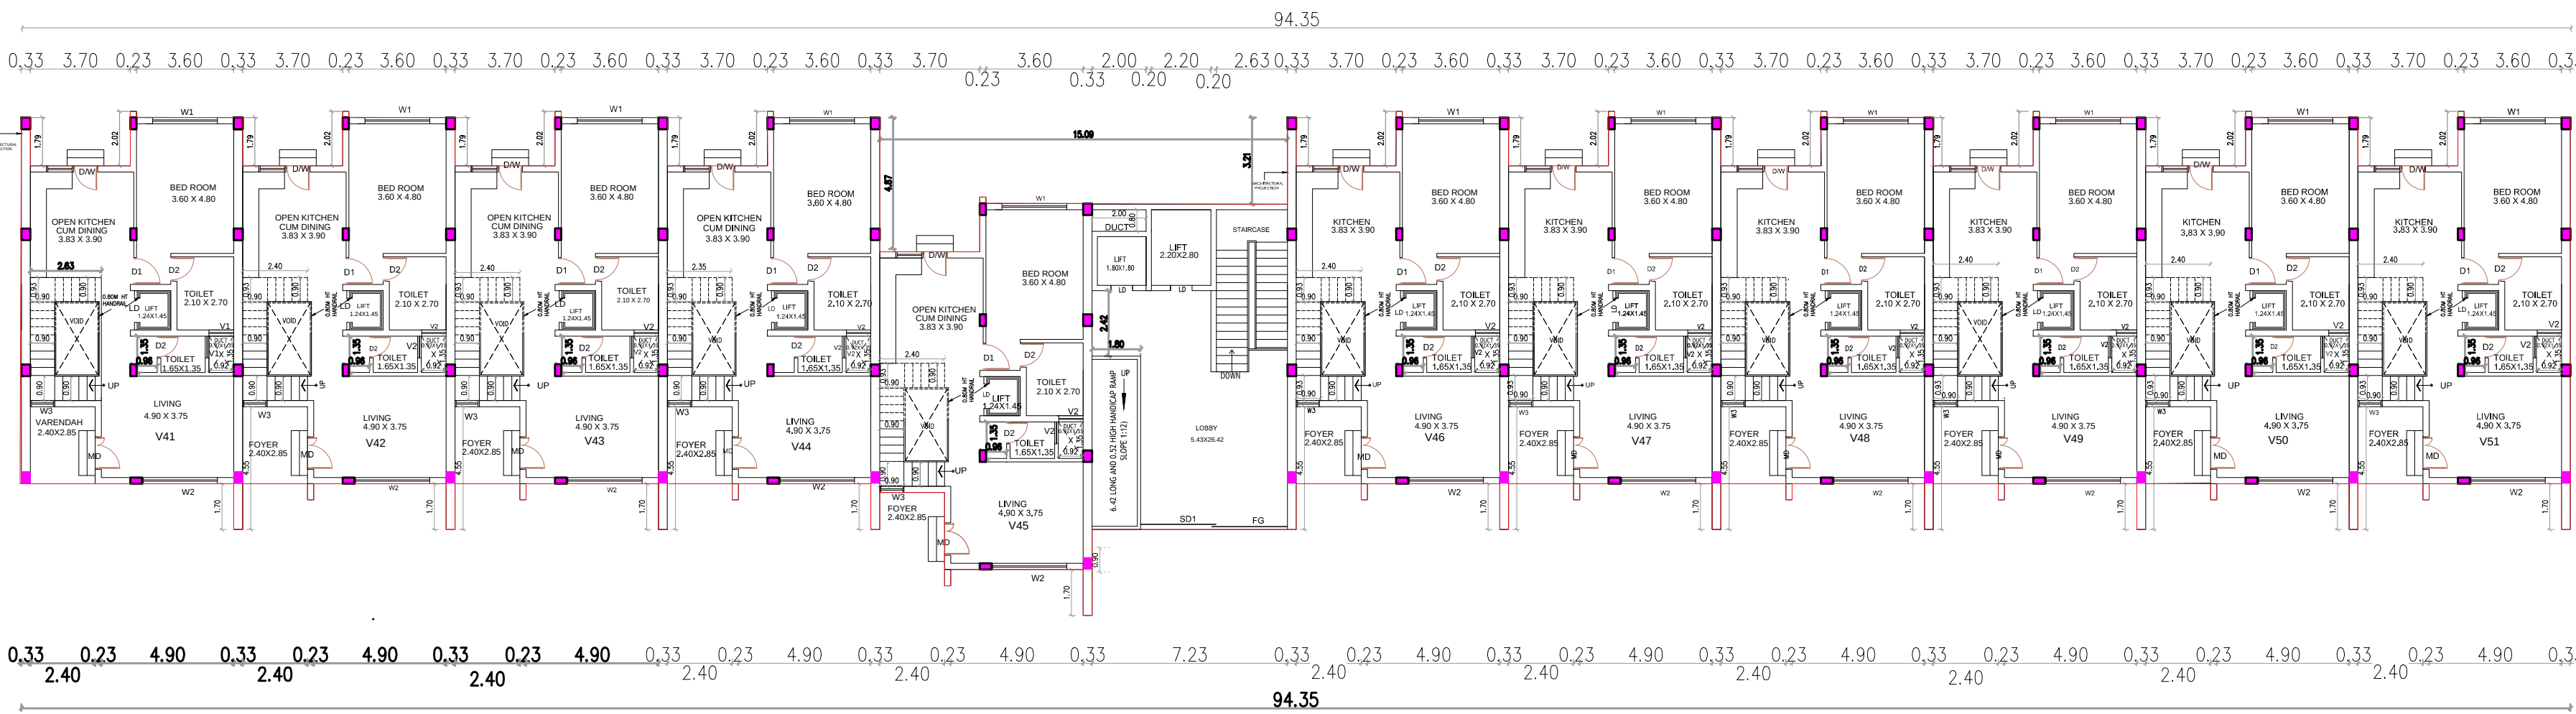


FIRST FLOOR PLAN


BLOCK-6-A-01



ELEVATION

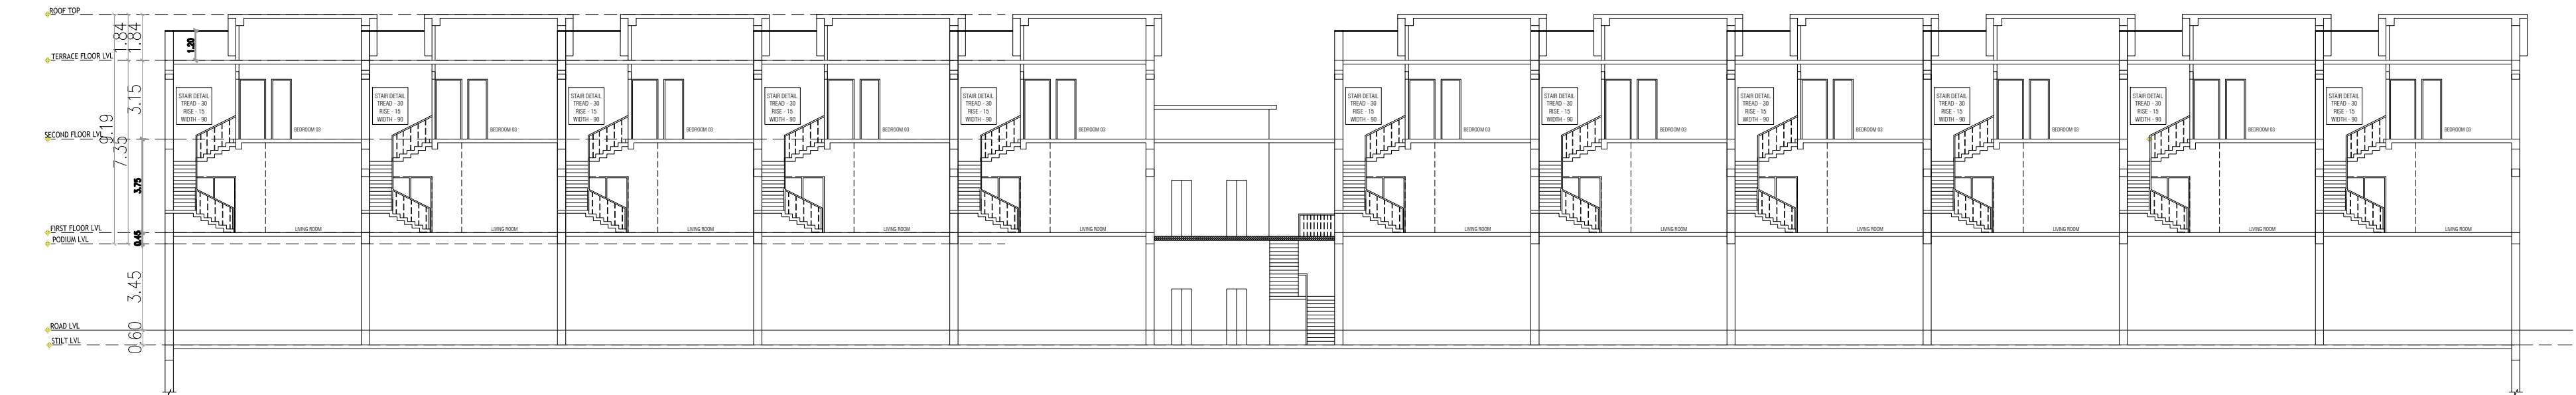

SECTION A-A'

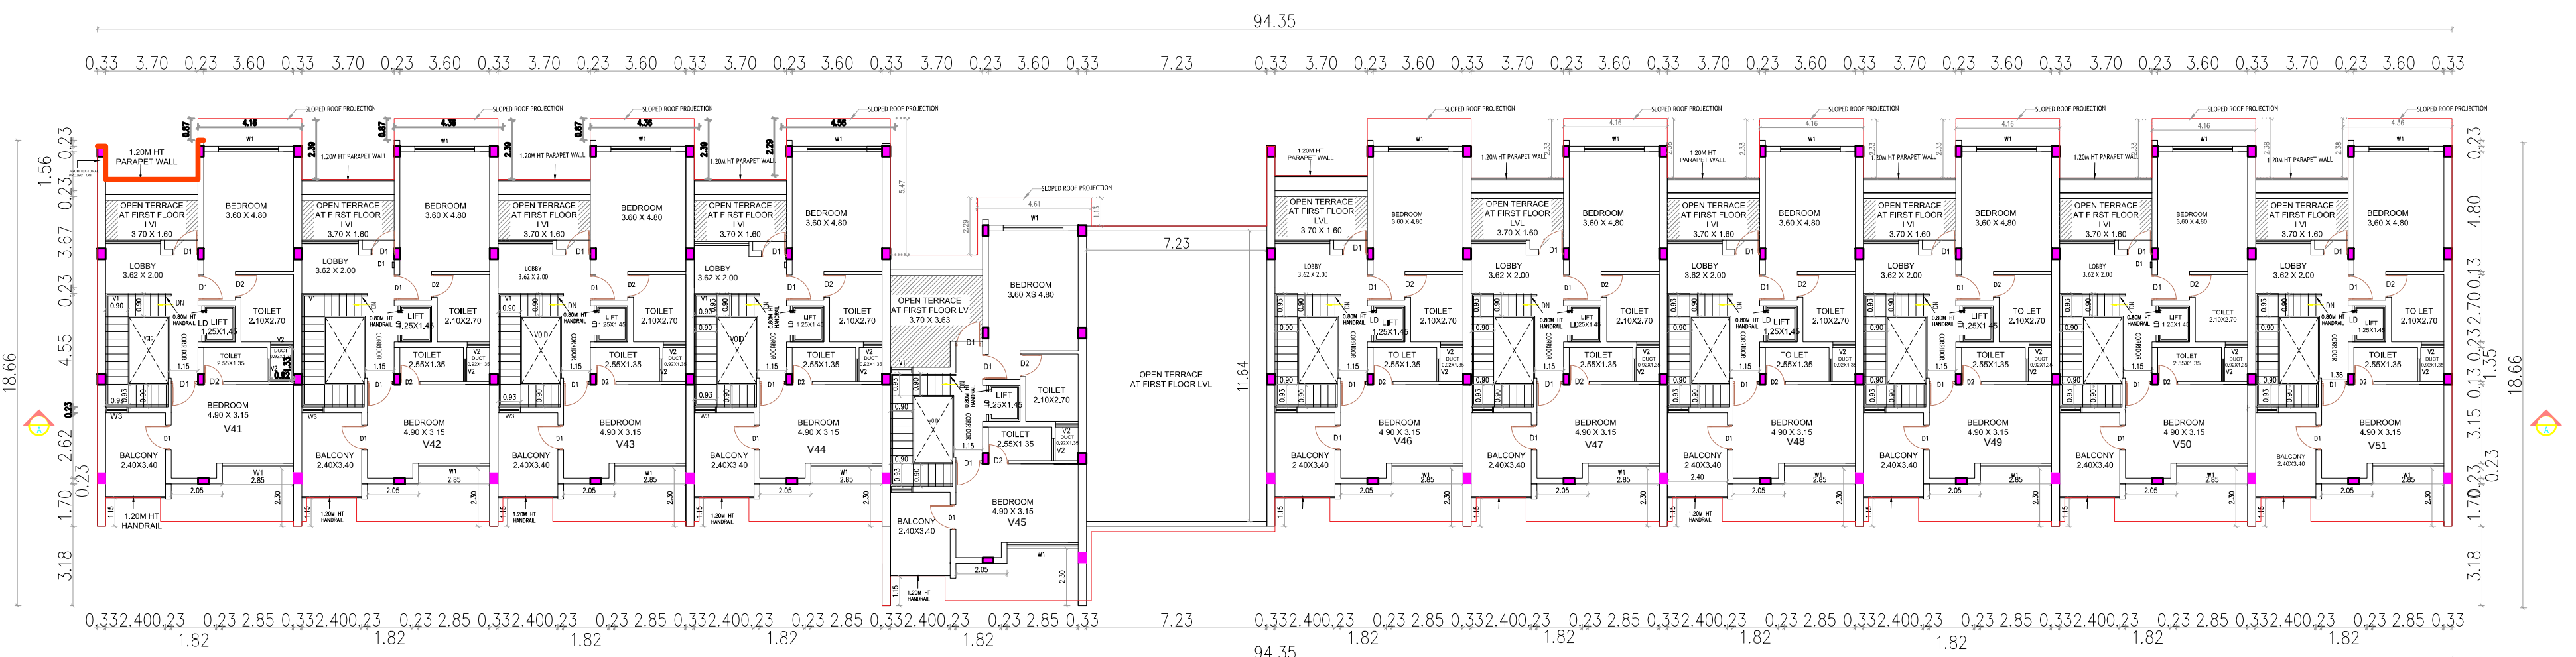

SECOND FLOOR PLAN

GOWTHAM M. M.Arch.

REGISTERED ARCHITECT

COUNCIL OF ARCHITECTURE

CA/2018/104235 VALID TILL : 31/12/2034

No.9 GANAI AMMAN KOIL ST.

MAMBALAM HIGH ROAD,T.NAGAR

CHENNAI - 600017,TAMILNADU

Phone : 9500198154

E-mail : gowtham01@gmail.com

REGISTERED ARCHITECTS

Er.S.MOSES KRANGANAIKAN
B.E., M.E(Struct.) FIE, FIA(Struct.), FIV.,
DTCP Registered Structural Engineer-Grade-I (R30)
DTCP Reg.No. TVLPSRSG/Gr-I/0504/07/006
Madhavayal, Chennai - 600095
Email Id: mosesosomu@gmail.com

STRUCTURAL ENGINEER


Mr. GOPINATH. R

For GT BHARATHI URBAN DEVELOPERS


PVT.LTD

AUTHORIZED SIGNATORY

APPLICANT

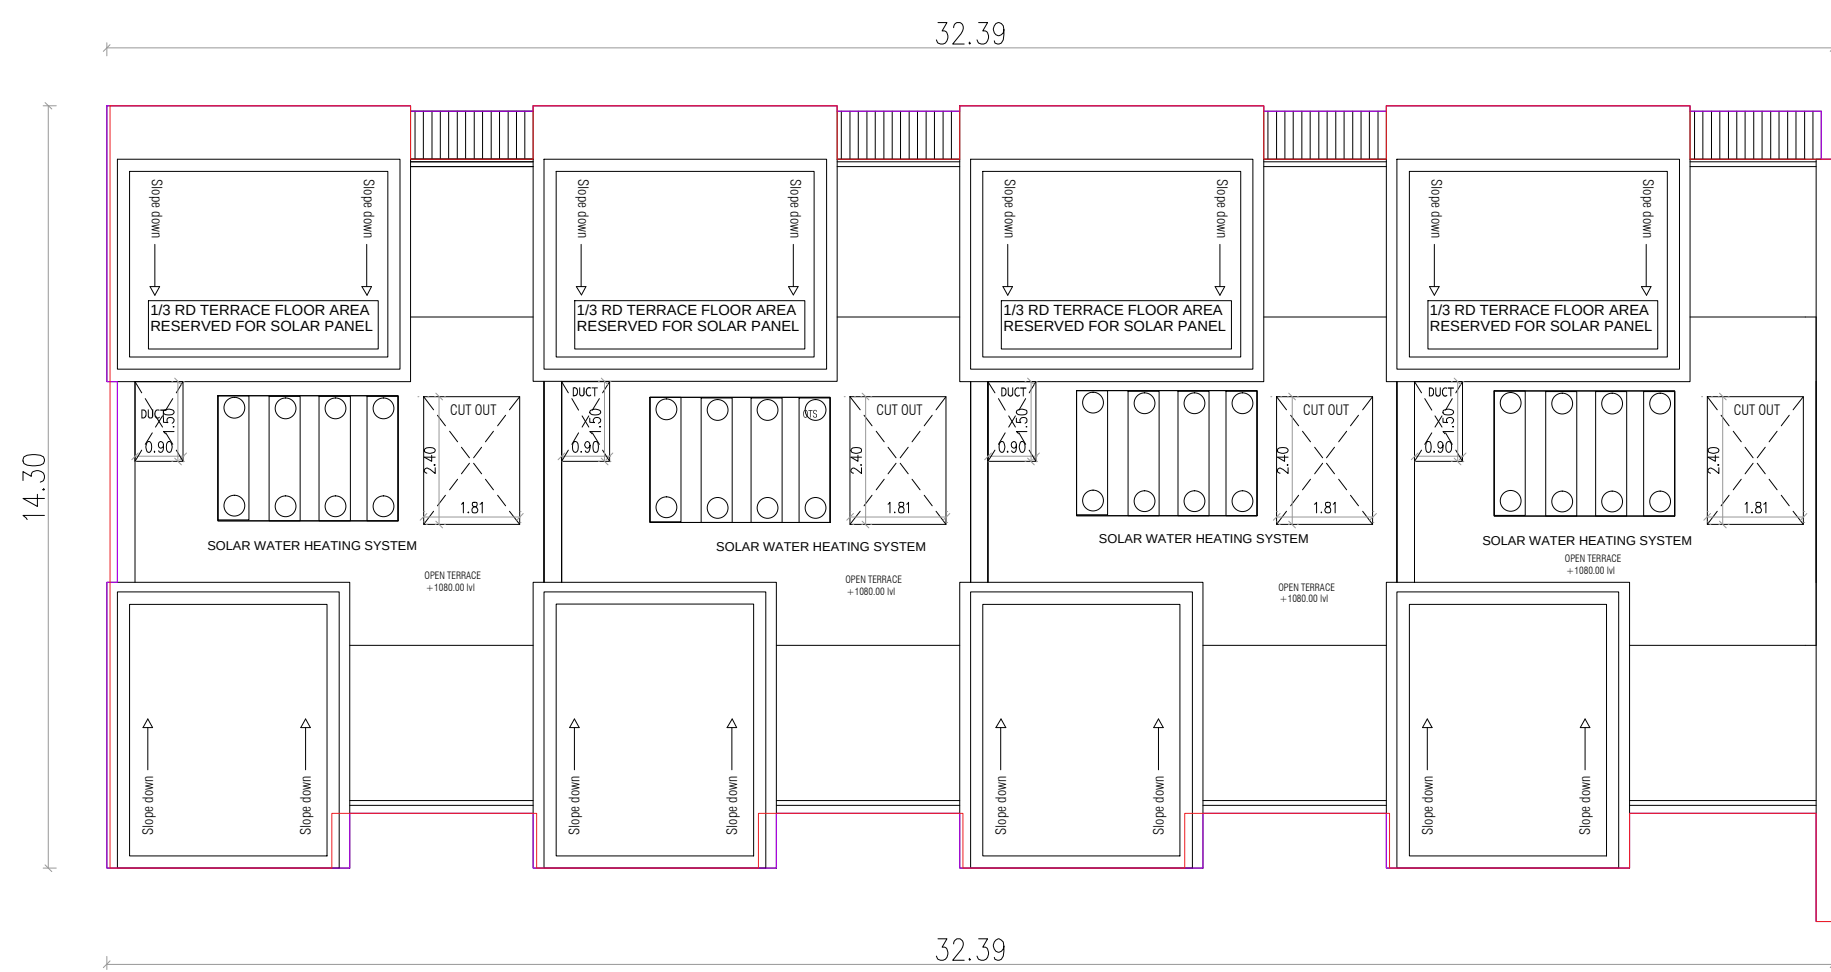


TERRACE FLOOR PLAN

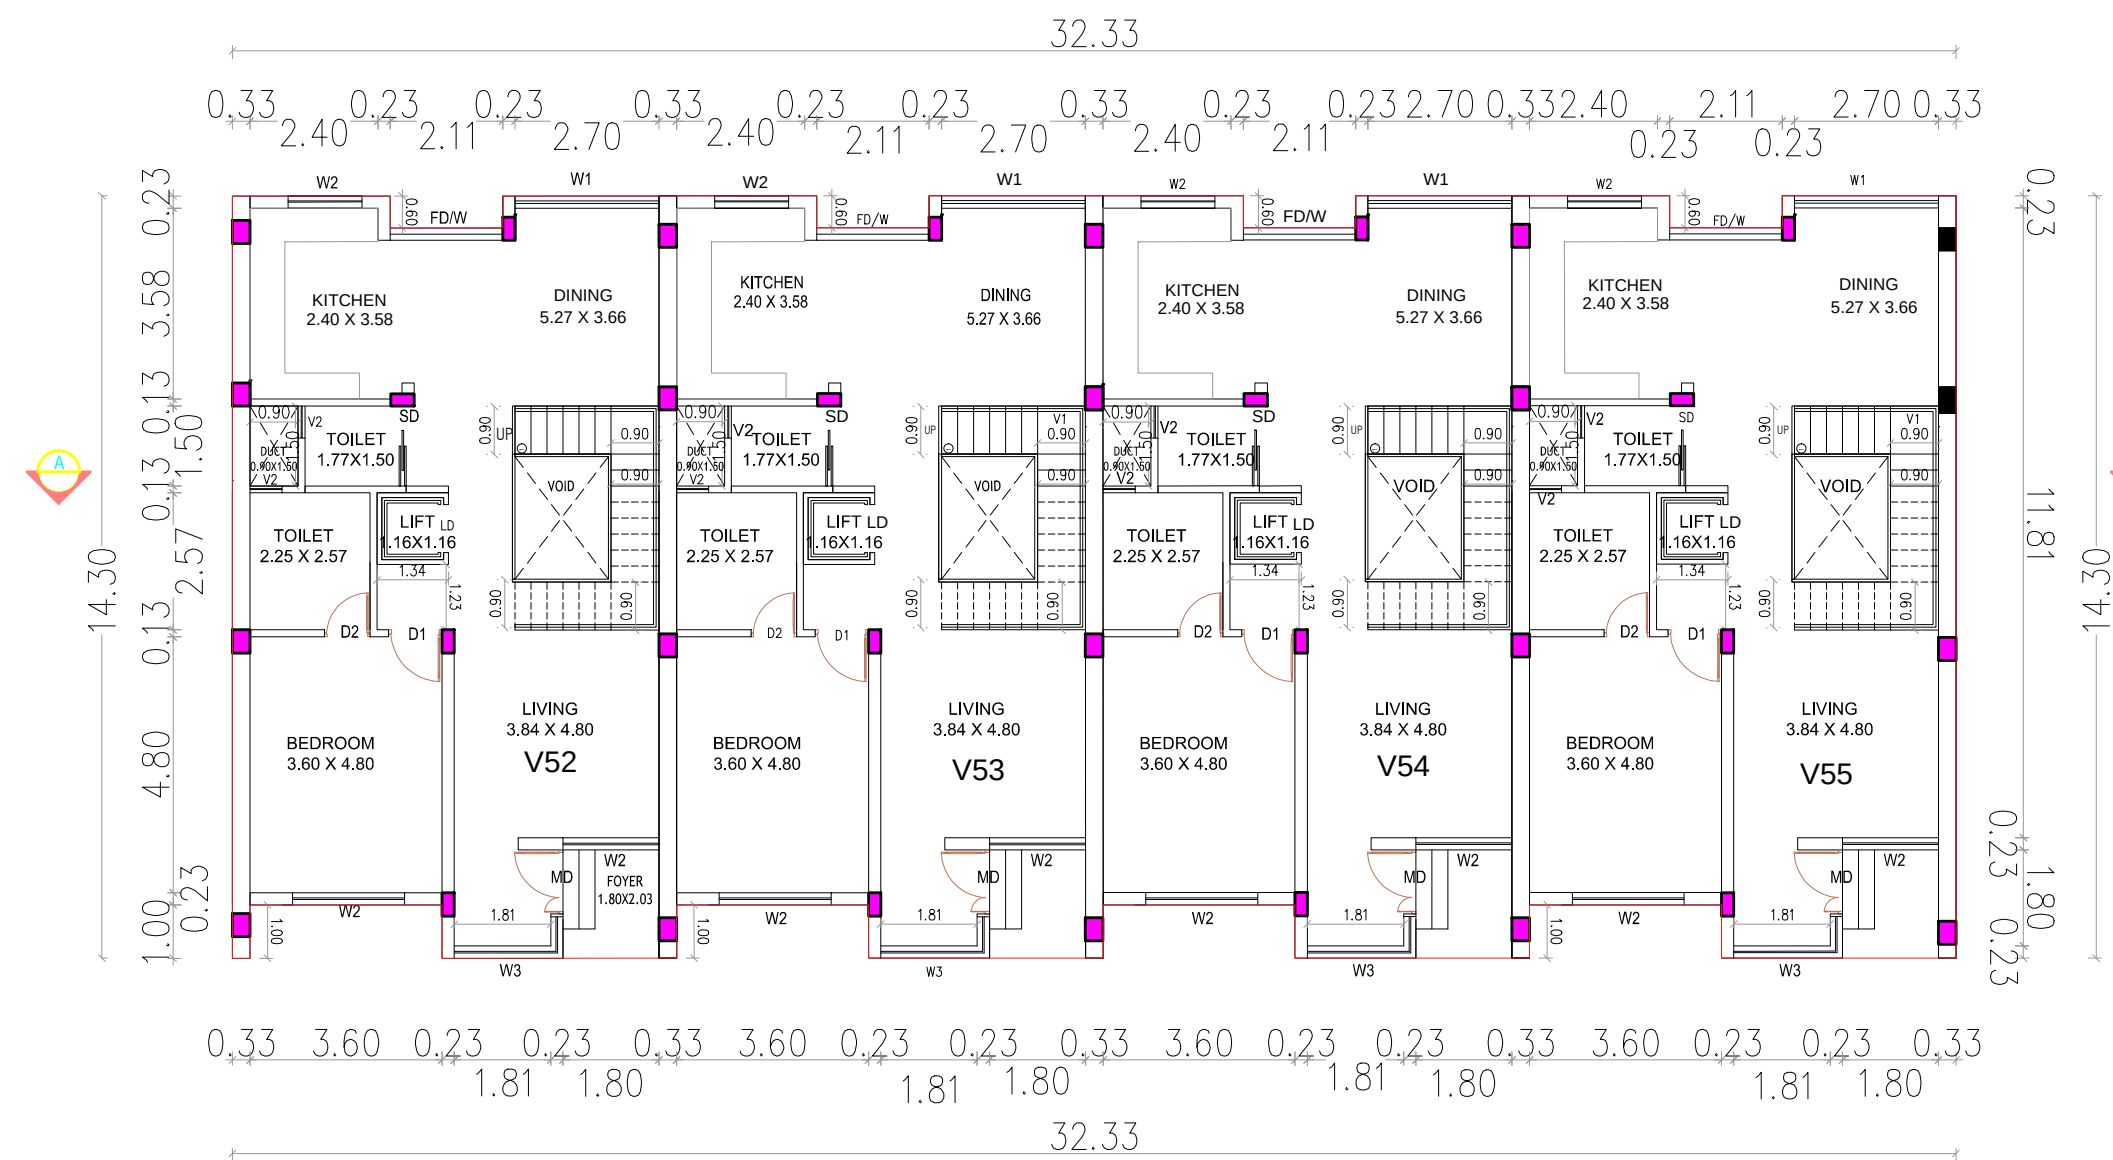


FIRST FLOOR PLAN



ELEVATION

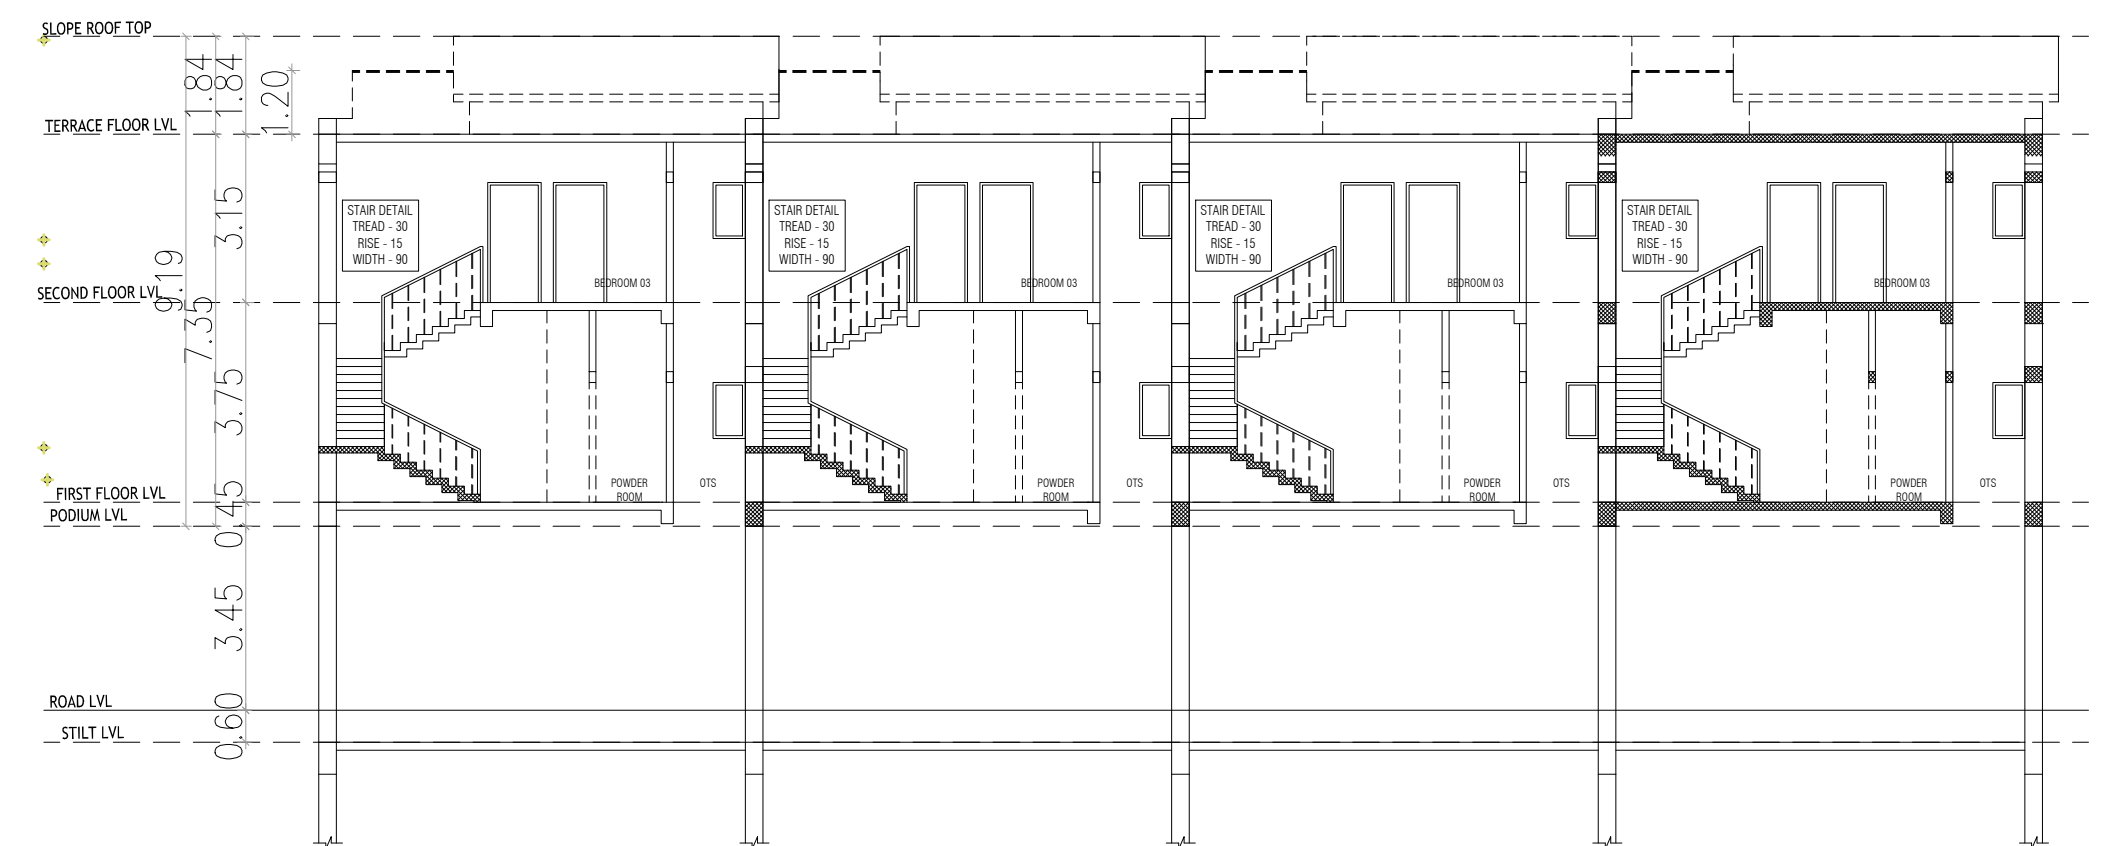

SECTION A-A'

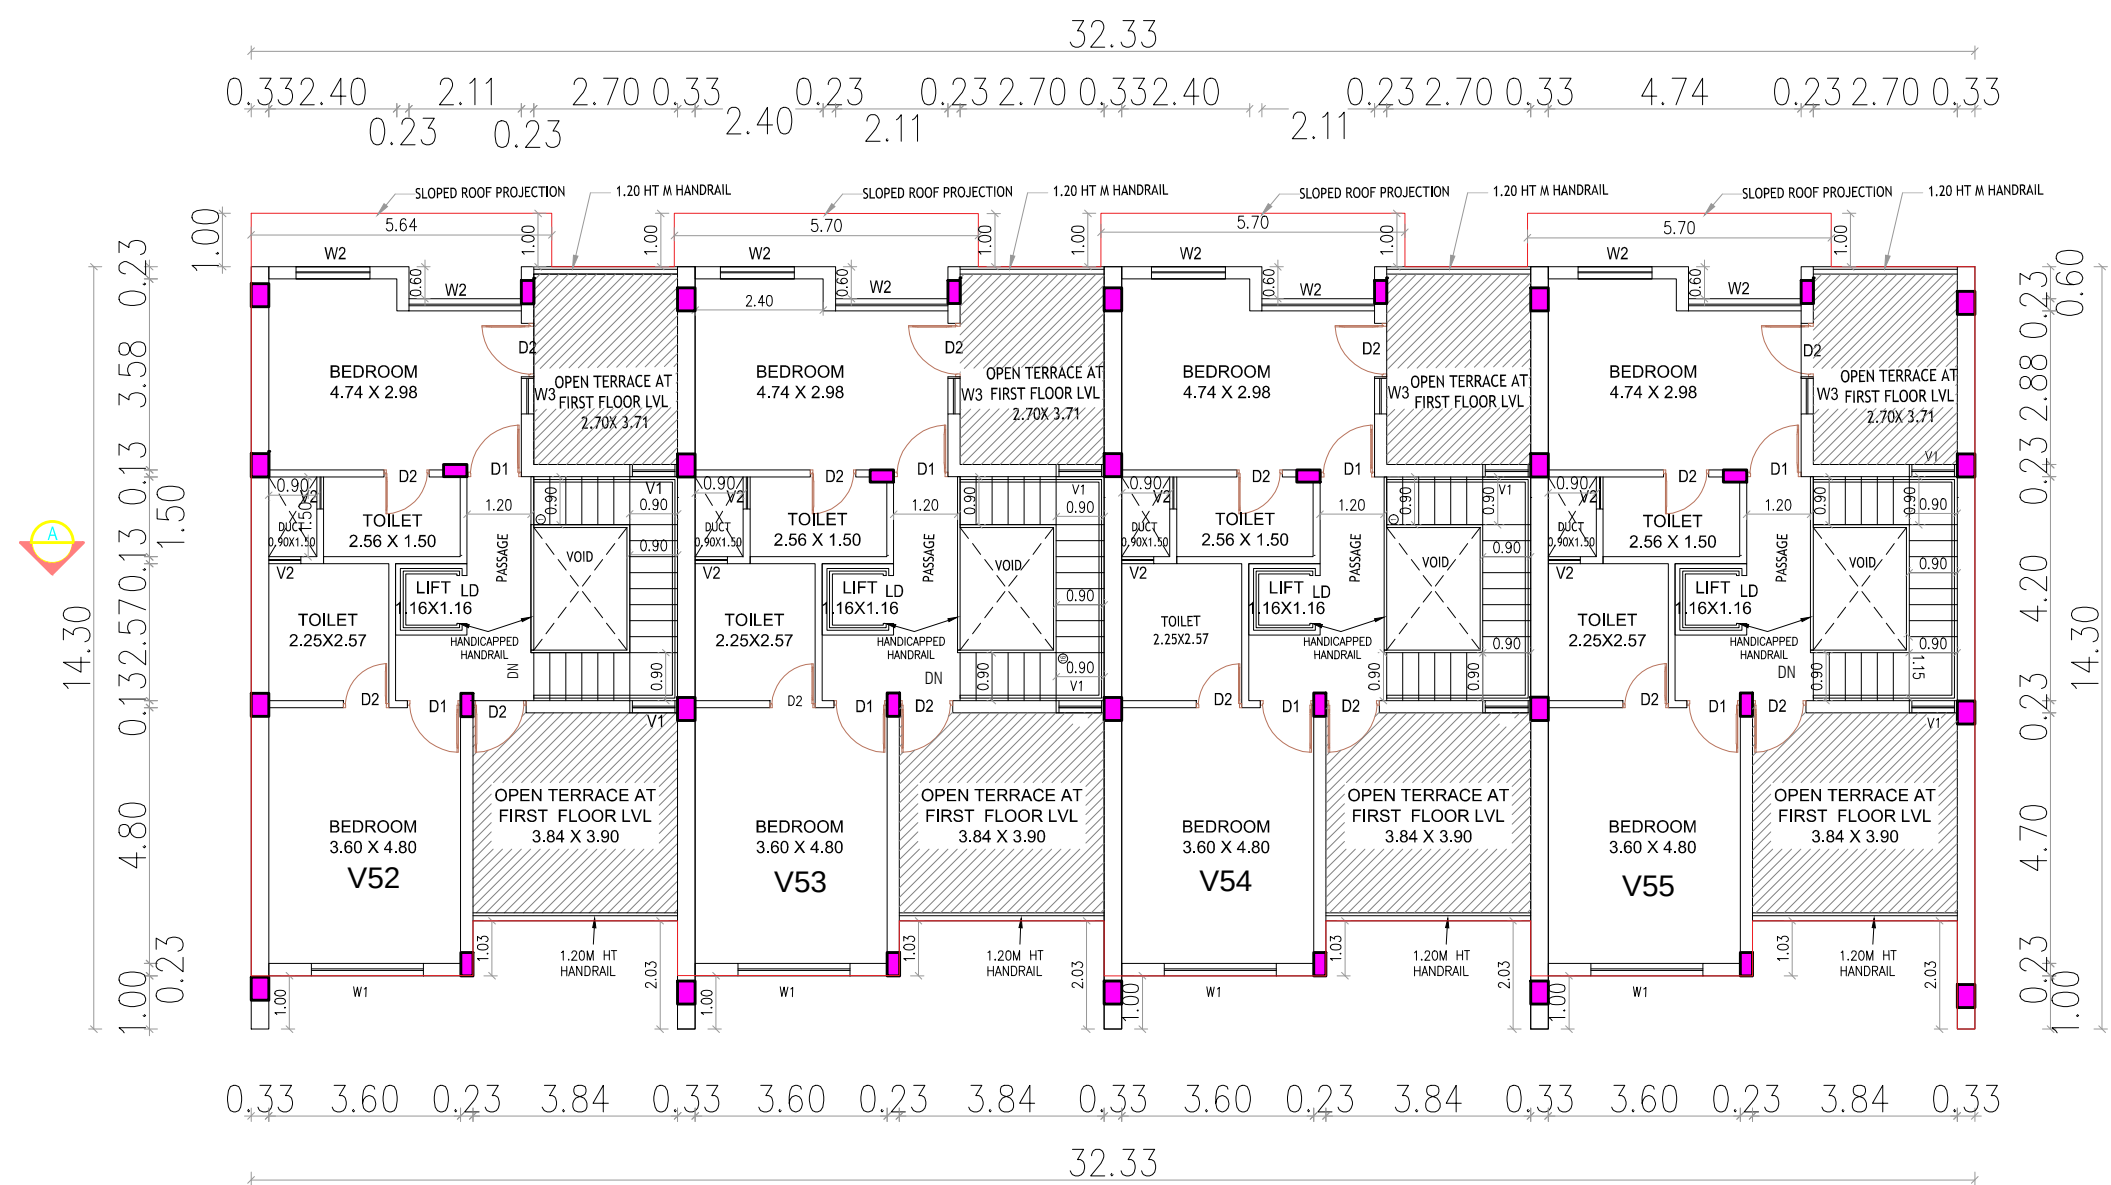

SECOND FLOOR PLAN

BLOCK-6-A-02


PLAN SHOWING THE PROPOSED CONSTRUCTION ADDITIONAL RESIDENTIAL BUILDING VADAKNEMELLI VILLAGE PANCHAYAT (HAMLET OF TIRUVIDANTHAI) THIRUPURUR TALUK, CHENGALPET DISTRICT, WITH IN THE LIMIT OF THIRUPURUR PANCHAYAT UNION S.NOS: 287/3C, 287/4A, 287/5A1, 287/5B, 287/5C, 287/5D1, 287/6A, 287/6B1, 287/7E3, 287/7F3, 287/7G3, 287/7H3, 287/7I3, 287/7J, 287/7K, 287/8, 287/9A3, 287/9B3, 287/9C1, 287/11C, 287/12A, 287/13A, 287/13B, 287/14, 287/15, 287/16A, 288/7A, 288/8C, 288/9A, 288/9B, 288/9C, 288/9E1, 288/10, 288/11A, 288/11B, 288/12A1, 288/12B1, 289/2A, 289/2B, 289/2C, 289/2D, 289/2E, 289/2F, 289/2G, 289/2H, 289/3A, 289/3B, 289/3C, 289/3D, 289/4, 290/15D3, 290/15F1, 290/15G1, 290/15H1 & 290/15I1 (OSR AND APPROACH ROAD FOR OSR ALREADY HANDED OVER TO LOCAL BODY SUB DIVIDED S.NOS. 285/19A2, 285/19B2, 285/20A2, 285/20B2, 285/20C2, 286/11C2, 287/3B, 287/4B, 287/5A2, 287/6B2, 287/5D2, 287/7E2, 287/7F2, 287/7G2, 287/7H2, 287/7I2, 287/9A2, 287/9B2, 287/9C2, 287/11B, 287/12B, 288/16B, 288/18B, 288/3B, 288/4B, 288/5B, 288/6B, 288/7B, 288/8B, 288/12A2, 288/12B2, 288/9E2, 288/9D, 290/15C2, 290/15D2, 290/15E2, 290/15F2, 290/15G2, 290/15H2, 290/15I2

BLOCK 06-A02-FLOOR PLAN, SECTION & ELEVATION
COLOUR INDEX | SCALE: 1:100
PROPOSED - RED
BOUNDARY - BLACK
ROAD - GREEN

ALL DIMENSIONS ARE IN METER

SPECIFICATION:

- FOUNDATION - PILE FOUNDATION 1:2:4
- BRICK WORK IN C.M. 1:5 MIX
- PLASTERING IN C.M. 1:3 MIX
- ALL R.C.C. WORK IN C.C.1:2:4 MIX (M25)
- FLOORING CONCRETE IN C.C. 1:4:8 MIX
- FLOOR FINISHING WITH MOSAIC TILES
- JOINERIES IN COUNTRY WOOD
- FINISHING WITH COLOUR WASH

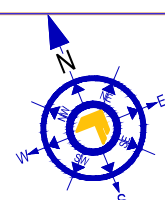

JOINERY SCHEDULE		
MD	MAIN DOOR	1.00 X 2.10
D1	DOOR	0.90 X 2.10
D2	DOOR	0.75 X 2.10
LD	LIFT DOOR	LIFT DOOR
SD	SLIDING DOOR	0.90 X 2.10
V1	VENTILATOR	0.90 X 0.60
V2	VENTILATOR	0.60 X 0.60
W1	WINDOW	2.40 X 1.20
W2	WINDOW	1.80 X 1.20
W3	WINDOW	1.65 X 1.20
FD/W	DOOR CUM WINDOW	1.90 X 2.10

BLOCK-6-A-02
REGISTERED ARCHITECTS

GOWTHAM M, M.Arch.,
REGISTERED ARCHITECT
COUNCIL OF ARCHITECTURE
CA/2018/104235 VALID TILL : 31/12/2034
No.9 GANGAI AMMAN KOIL ST,
MAMBALAM HIGH ROAD, T.NAGAR
CHENNAI - 600017, TAMILNADU
Phone : 9500198154
E-mail : gowthamar01@gmail.com

SCALE : 1 : 100
STRUCTURAL ENGINEER


Er.S.MOSES ARANGANATHAN
B.E., M.E(Struct.) FIE, FIA(Struct.), FIV,
DTCF Registered Structural Engineer-Grade-I (RSE)
DTCF Reg.No. TVLR/RSE/Gr-I/2024/07/006
Maduravoyal, Chennai - 600095
Email Id: moses.somu@gmail.com

SHEET NO. 04-15
APPLICANT


Mr. GOPINATH .R
For GT BHARATHI URBAN DEVELOPERS
PVT LTD
AUTHORISED SIGNATORY




ELEVATION

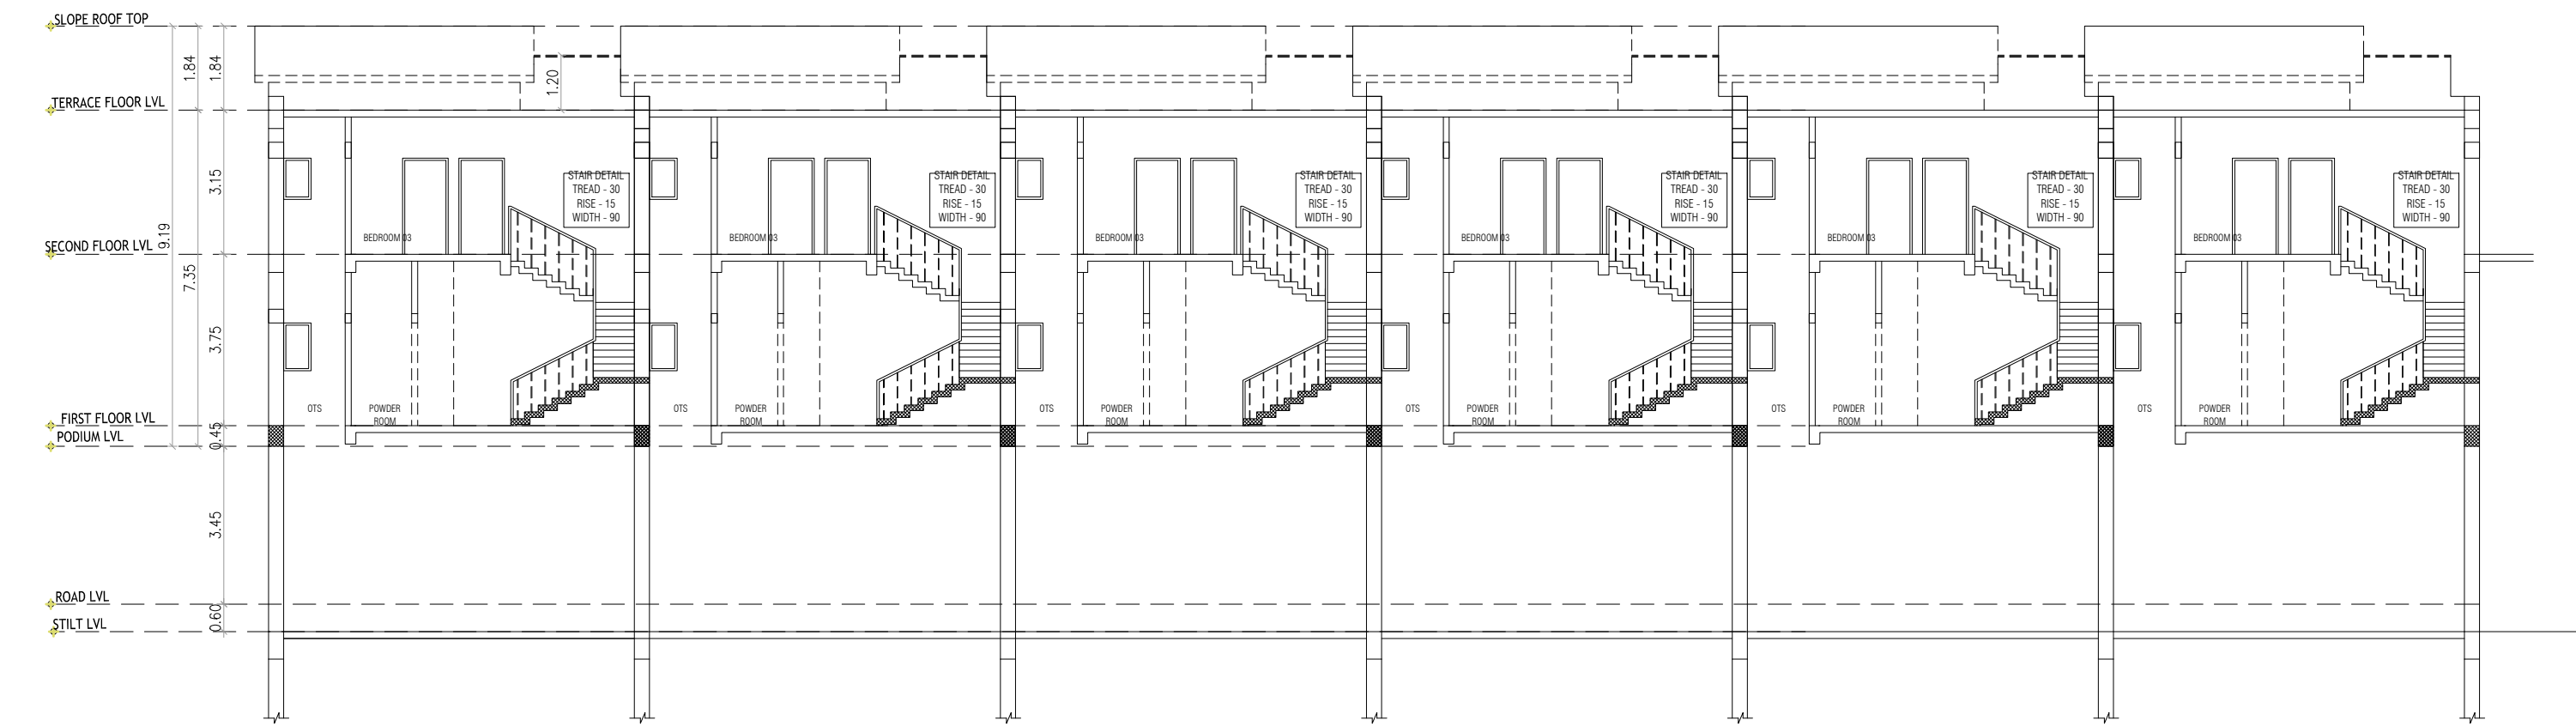


SECTION A-A'

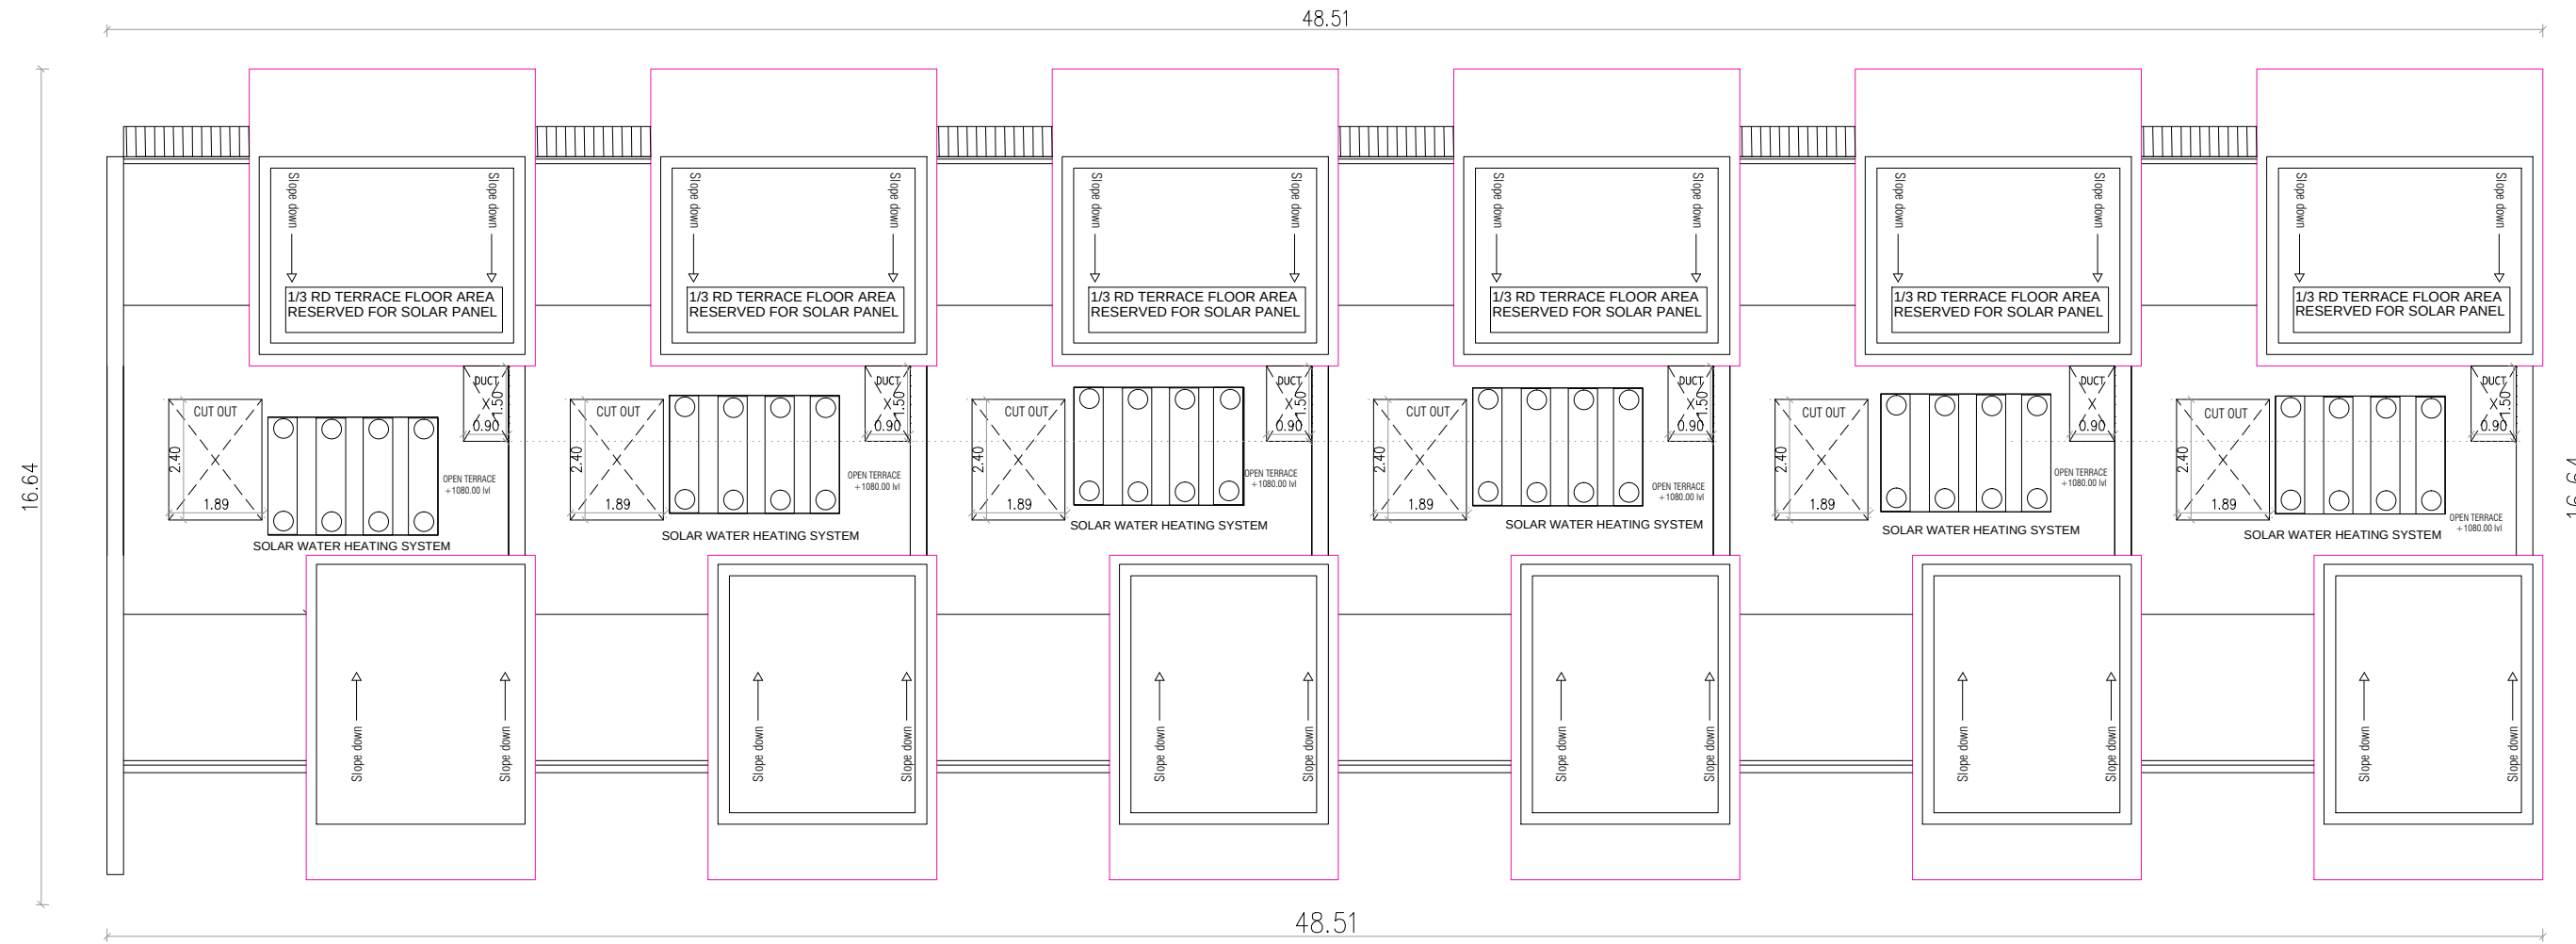

TERRACE FLOOR PLAN

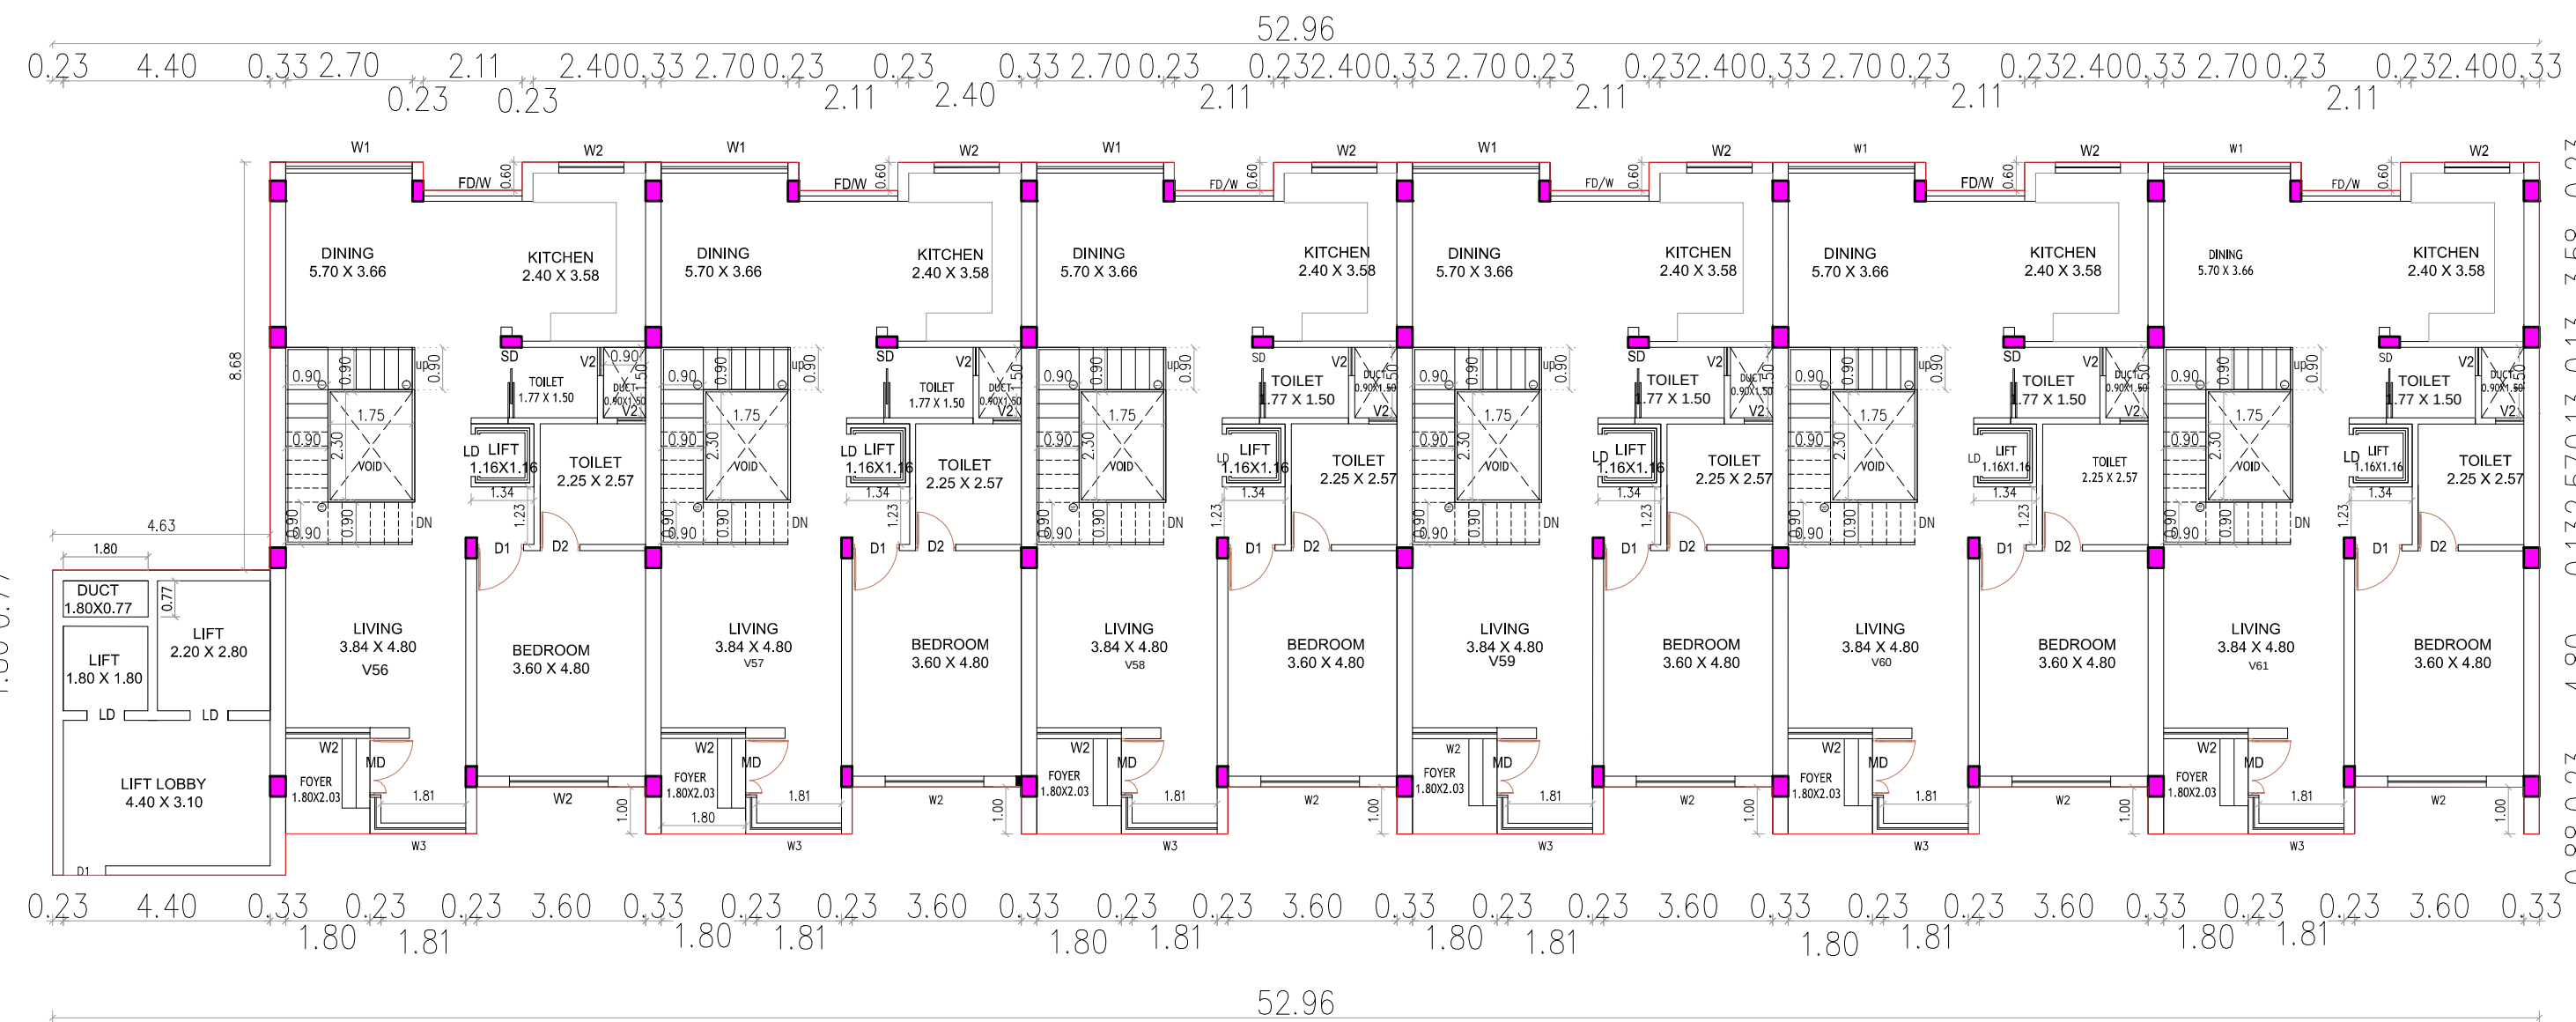

FIRST FLOOR PLAN

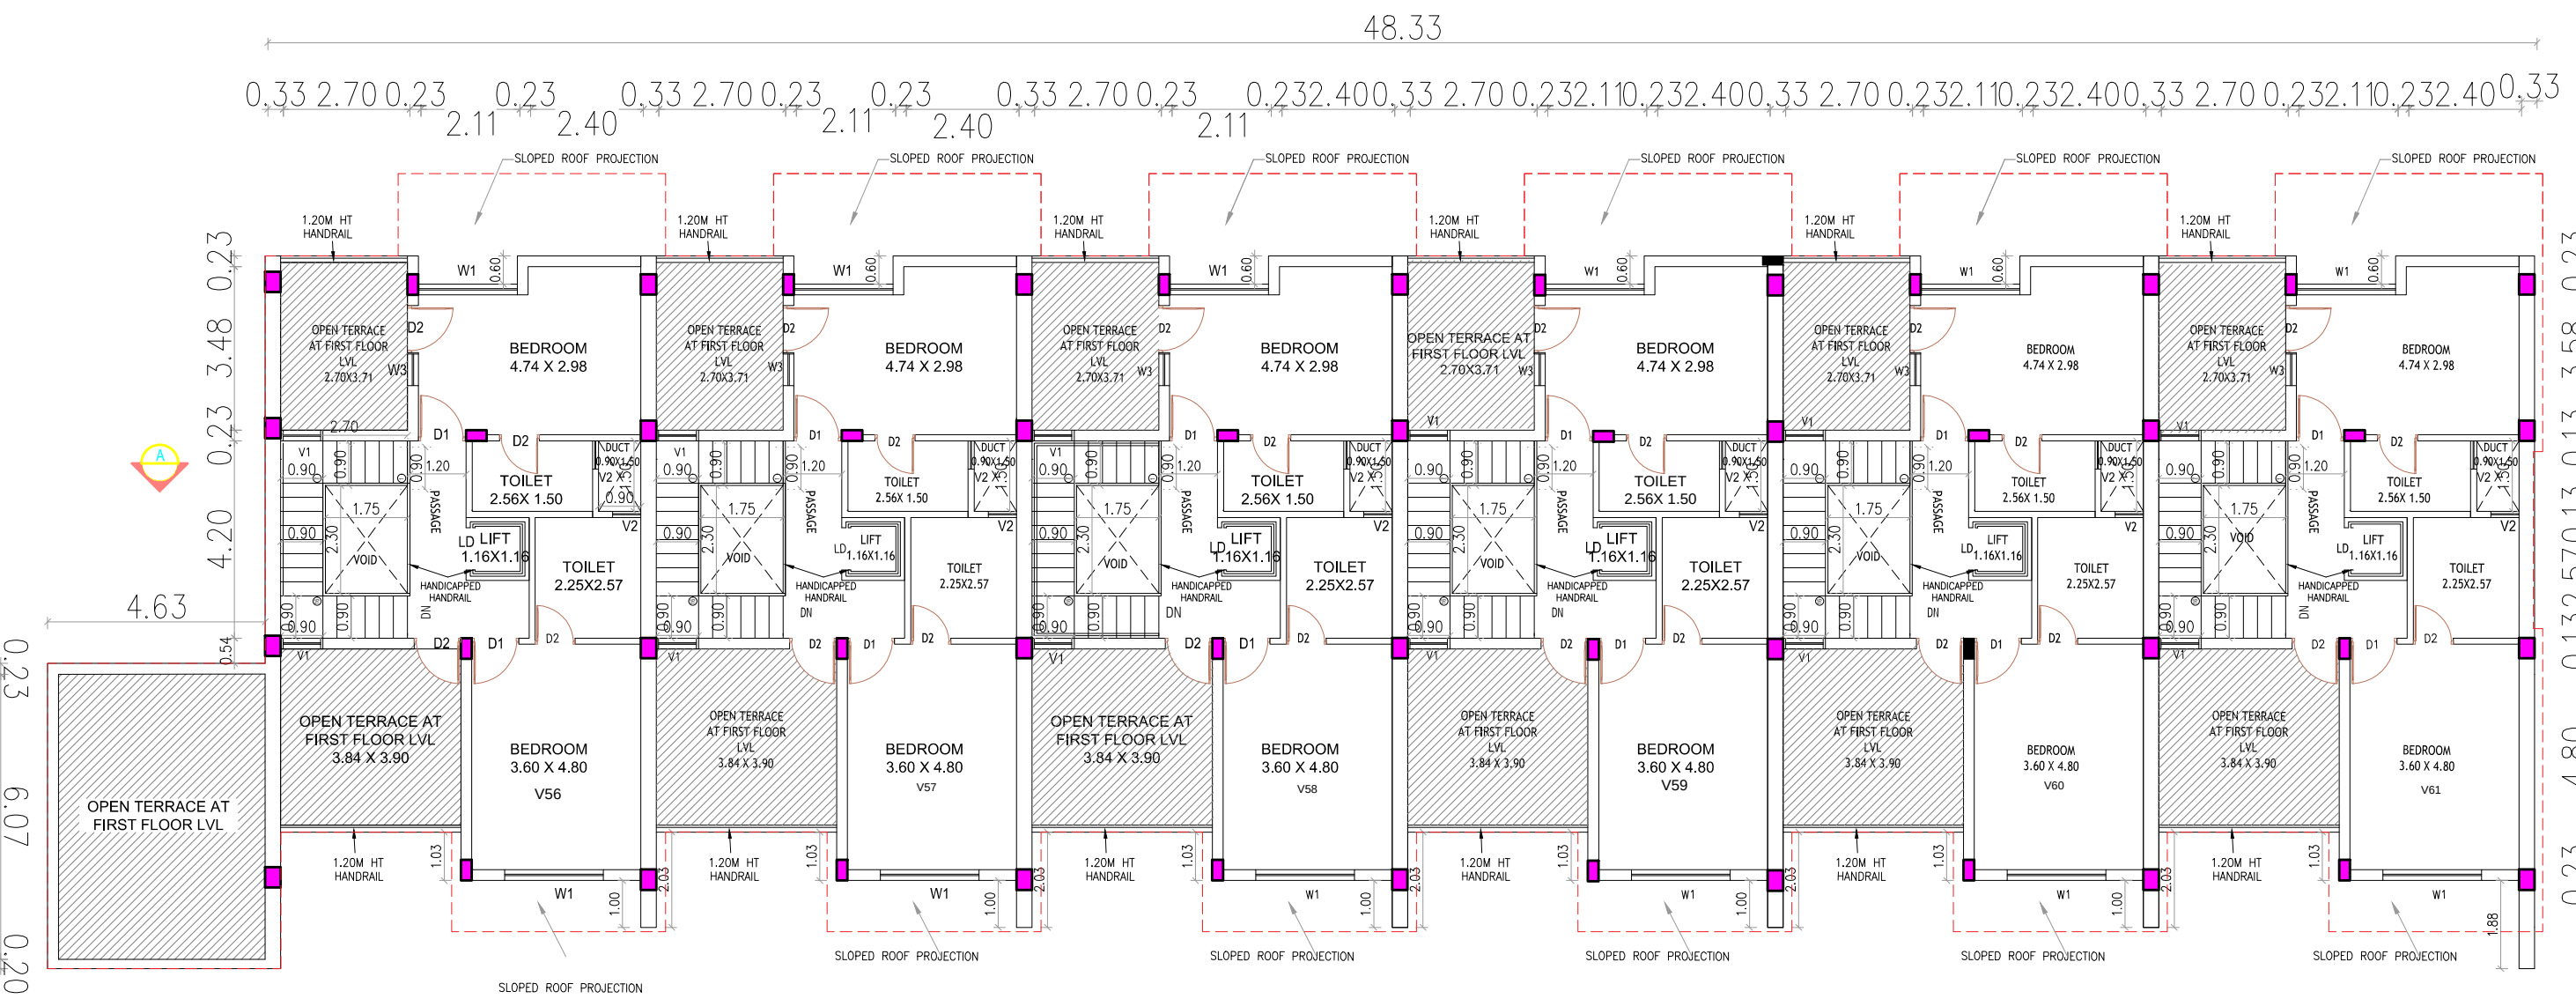

SECOND FLOOR PLAN

Mr. GOPINATH R
For GT BHARATHI URBAN DEVELOPERS
PVT LTD
AUTHORISED SIGNATORY
APPLICANT

GOWTHAM M., M.Arch.,
REGISTERED ARCHITECT
COUNCIL OF ARCHITECTURE
CA/2018/104235 VALID TILL : 31/12/2034
No.9 GANGAI AMMAN KOIL ST,
MAMBALAM HIGH ROAD,T.NAGAR
CHENNAI - 600017.TAMILNADU
Phone : 9500198154
E-mail : gowthamar01@gmail.com
REGISTERED ARCHITECTS

E.S. MOSES ARANGANATHAN
B.E., M.E(Struct.) FIE, FIA(Struct.), FIV,
DTCP Registered Structural Engineer-Grade-I (RSE)
DTCP Reg.No. TVLR/RSE/Gr-I/2024/07/006
Madhavayal, Chennai - 600005
Email id: mosesomur@gmail.com
STRUCTURAL ENGINEER

BLOCK 06-A04-FLOOR PLAN
SECTION & ELEVATION
COLOUR INDEX | SCALE: 1:100
PROPOSED - RED
BOUNDARY - BLACK
ROAD - GREEN

BLOCK-6-A-03 **SCALE: 1:100** **SHEET NO. 06-15**

ALL DIMENSIONS ARE IN METER

SPECIFICATION:
1. FOUNDATION - PILE FOUNDATION 1:2:4
2. BRICK WORK IN C.M. 1:5 MIX
3. PLASTERING IN C.M. 1:3 MIX
4. ALL R.C.C. WORK IN C.C.1:2:4 MIX (M25)
5. FLOORING CONCRETE IN C.C. 1:4:8 MIX
6. FLOOR FINISHING WITH MOSAIC TILES
7. JOINERIES IN COUNTRY WOOD
8. FINISHING WITH COLOUR WASH

JOINERY SCHEDULE


MD	MAIN DOOR	1.00 X 2.10
D1	DOOR	0.90 X 2.10
D2	DOOR	0.75 X 2.10
LD	LIFT DOOR	LIFT DOOR
SD	SLIDING DOOR	0.90 X 2.10
V1	VENTILATOR	0.90 X 0.60
V2	VENTILATOR	0.60 X 0.60
W1	WINDOW	2.40 X 1.20
W2	WINDOW	1.80 X 1.20
W3	WINDOW	1.65 X 1.20
D/W	DOOR CUM WINDOW	1.90 X 2.10

BLOCK-6-A-03


ELEVATION




SECTION A-A'

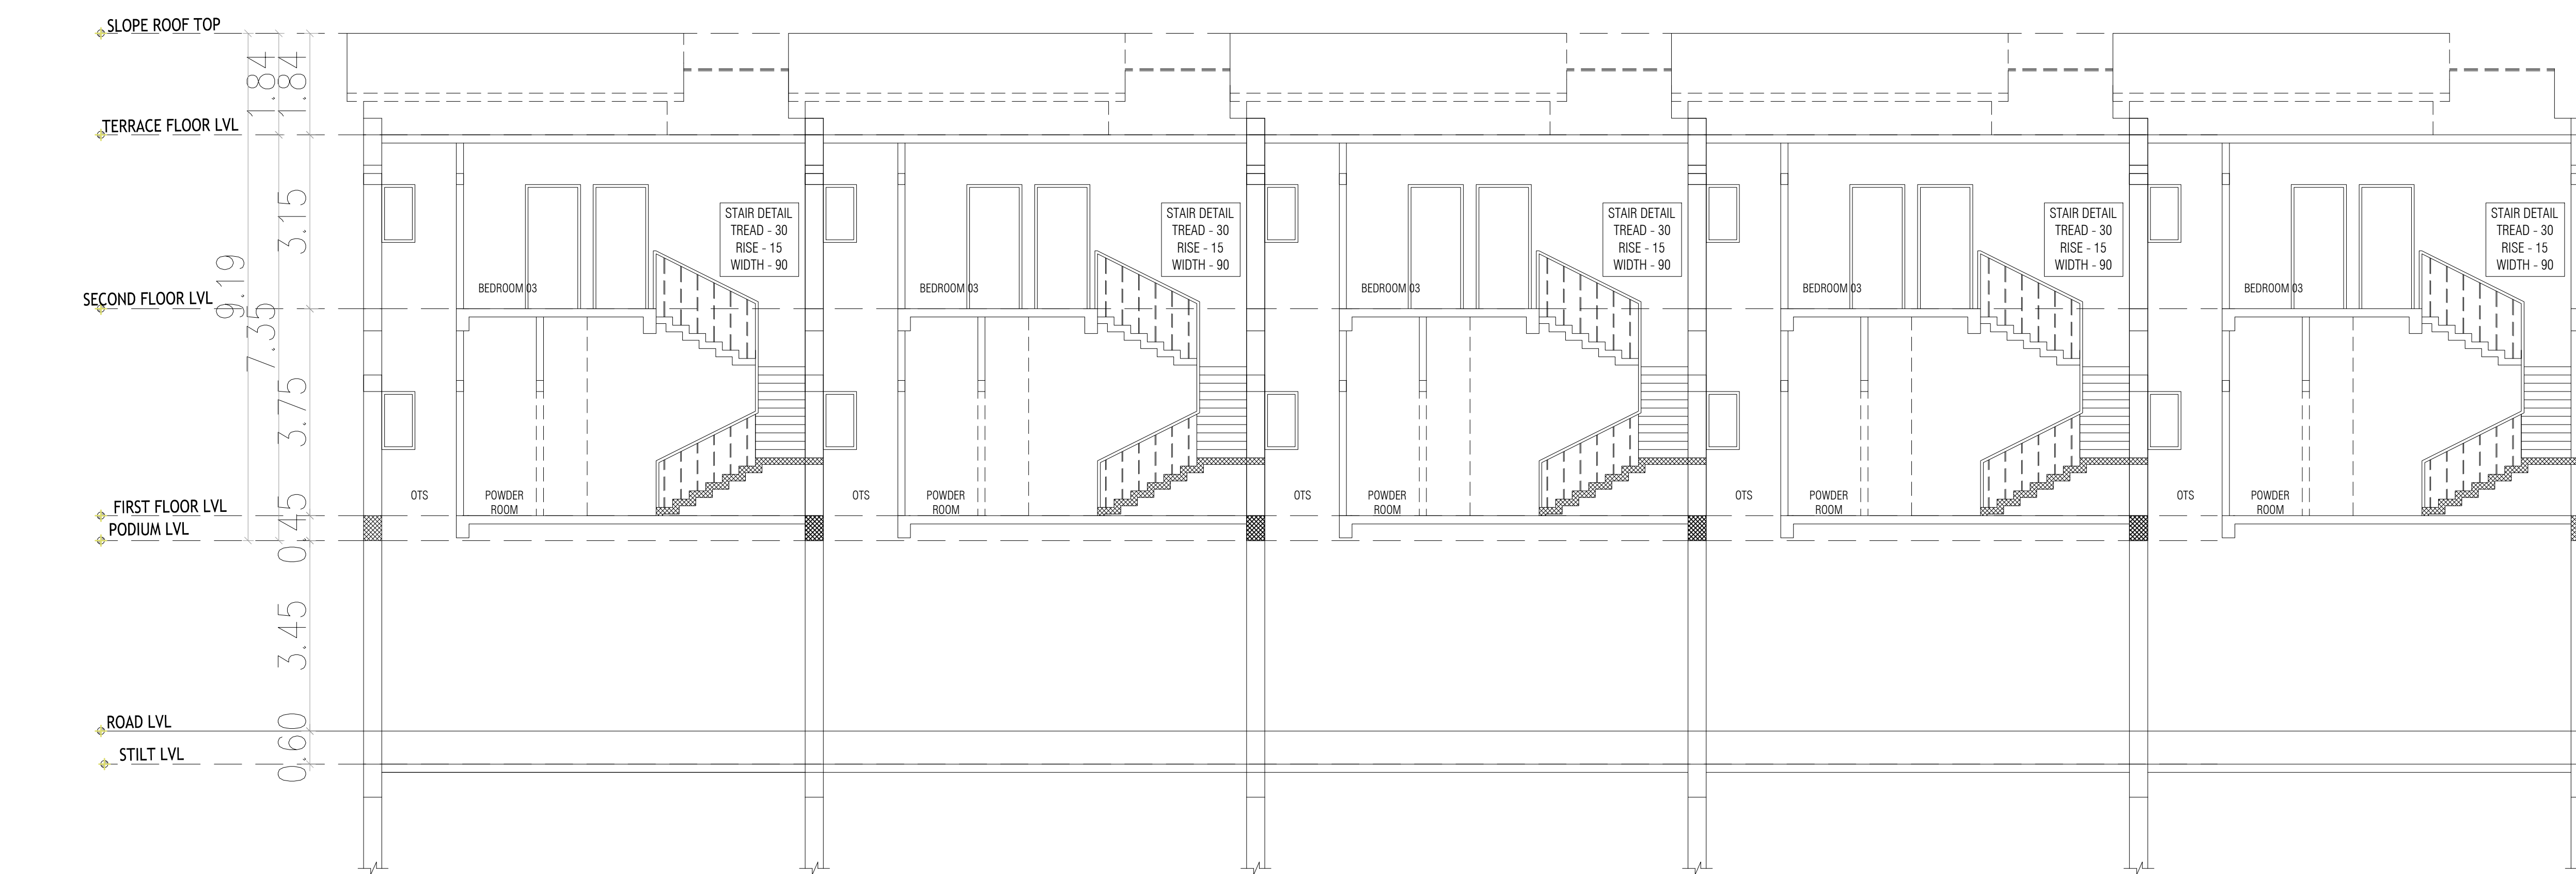


TERRACE FLOOR PLAN

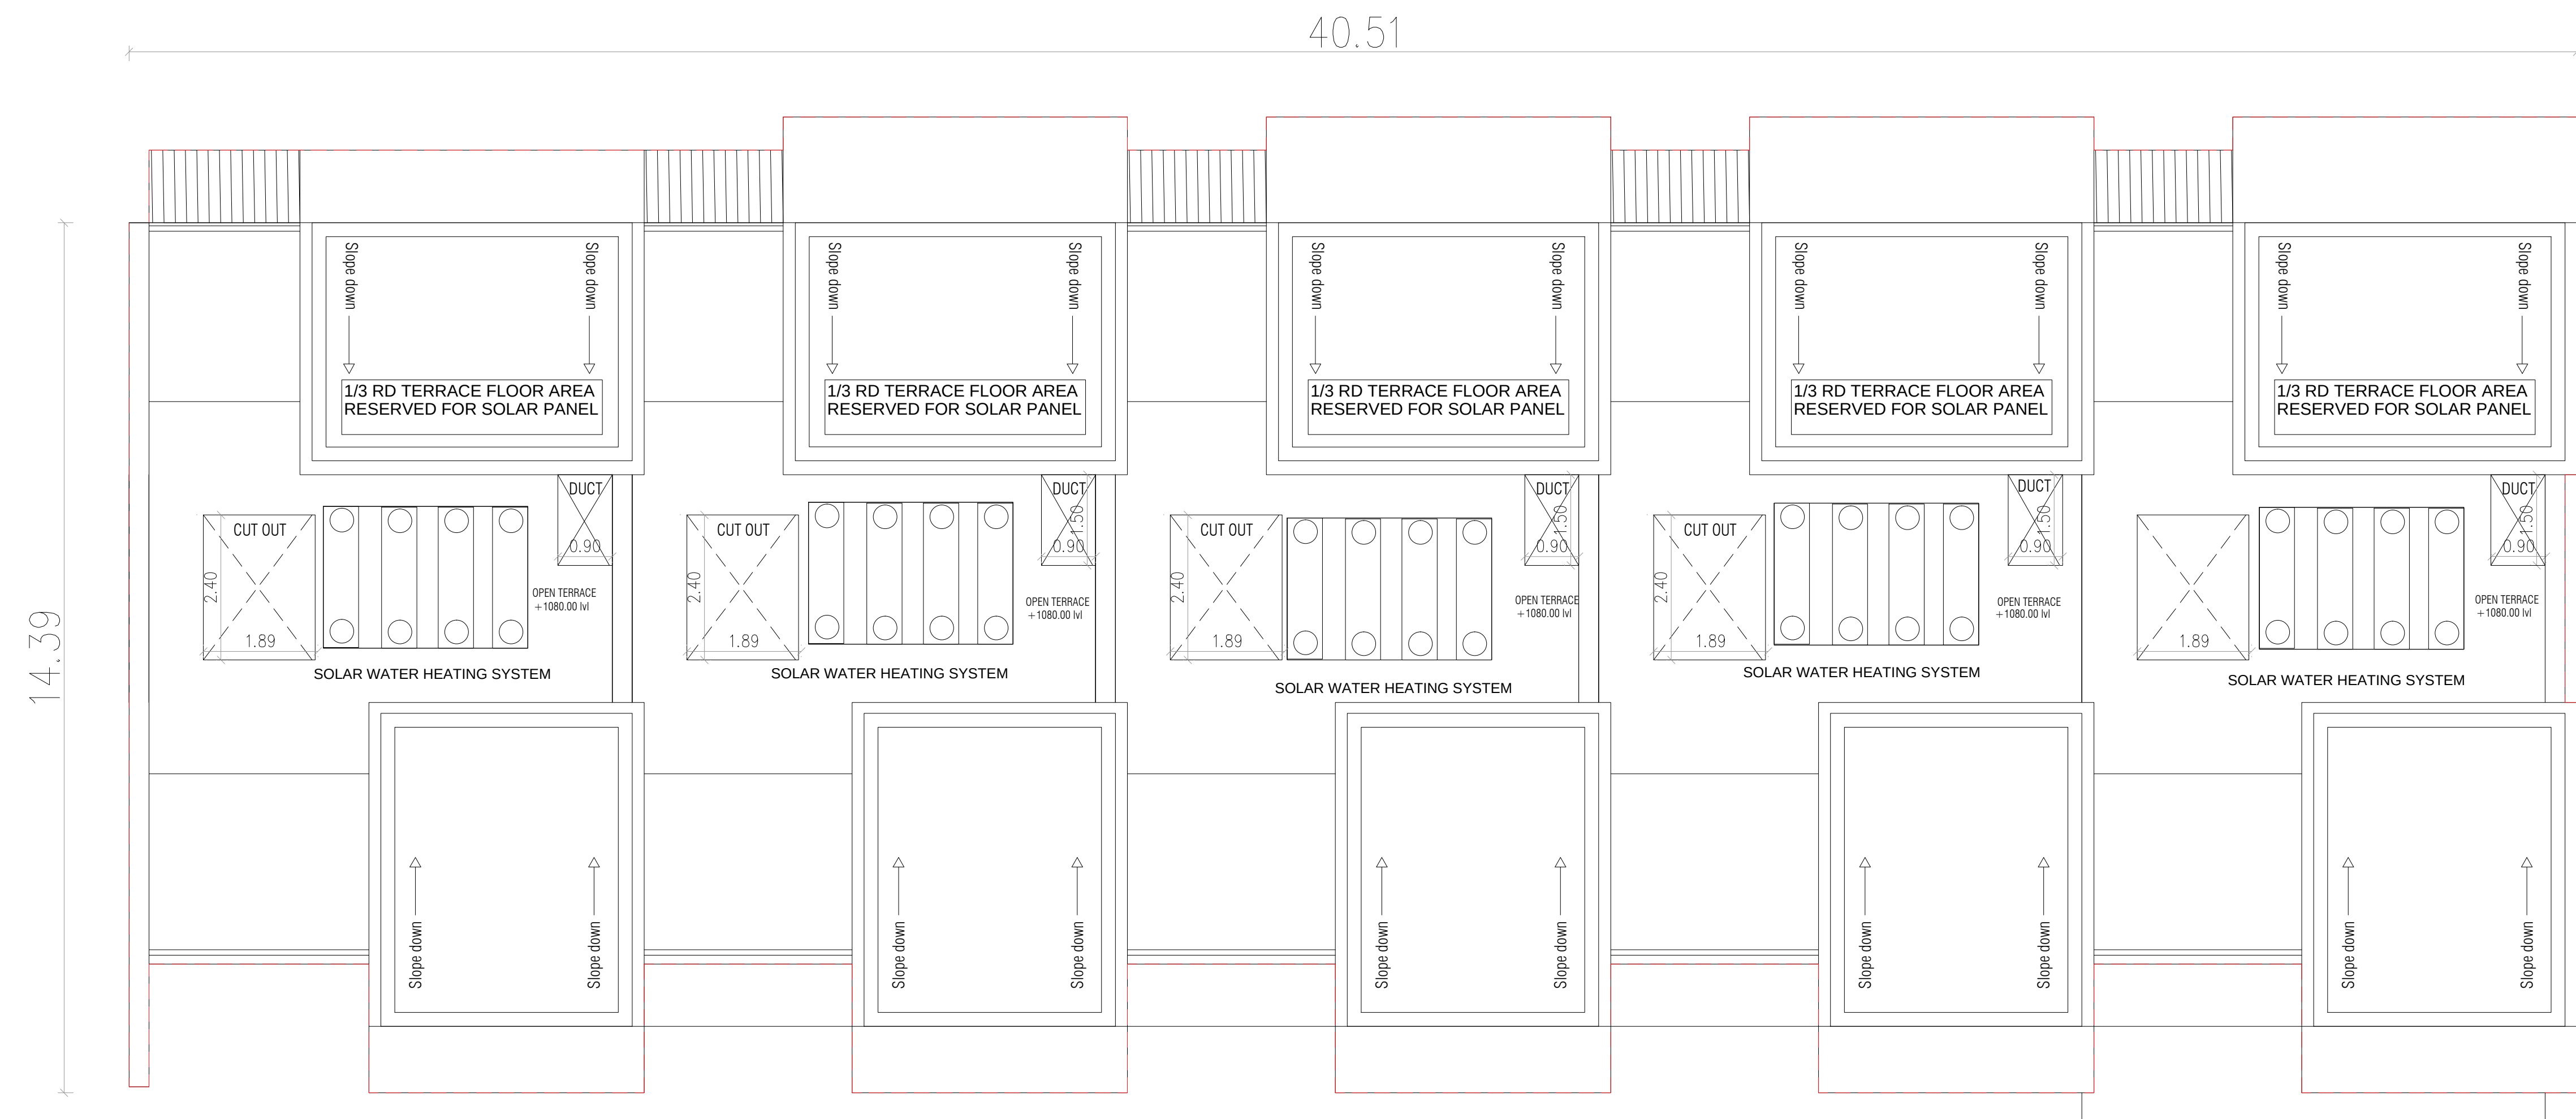

FIRST FLOOR PLAN




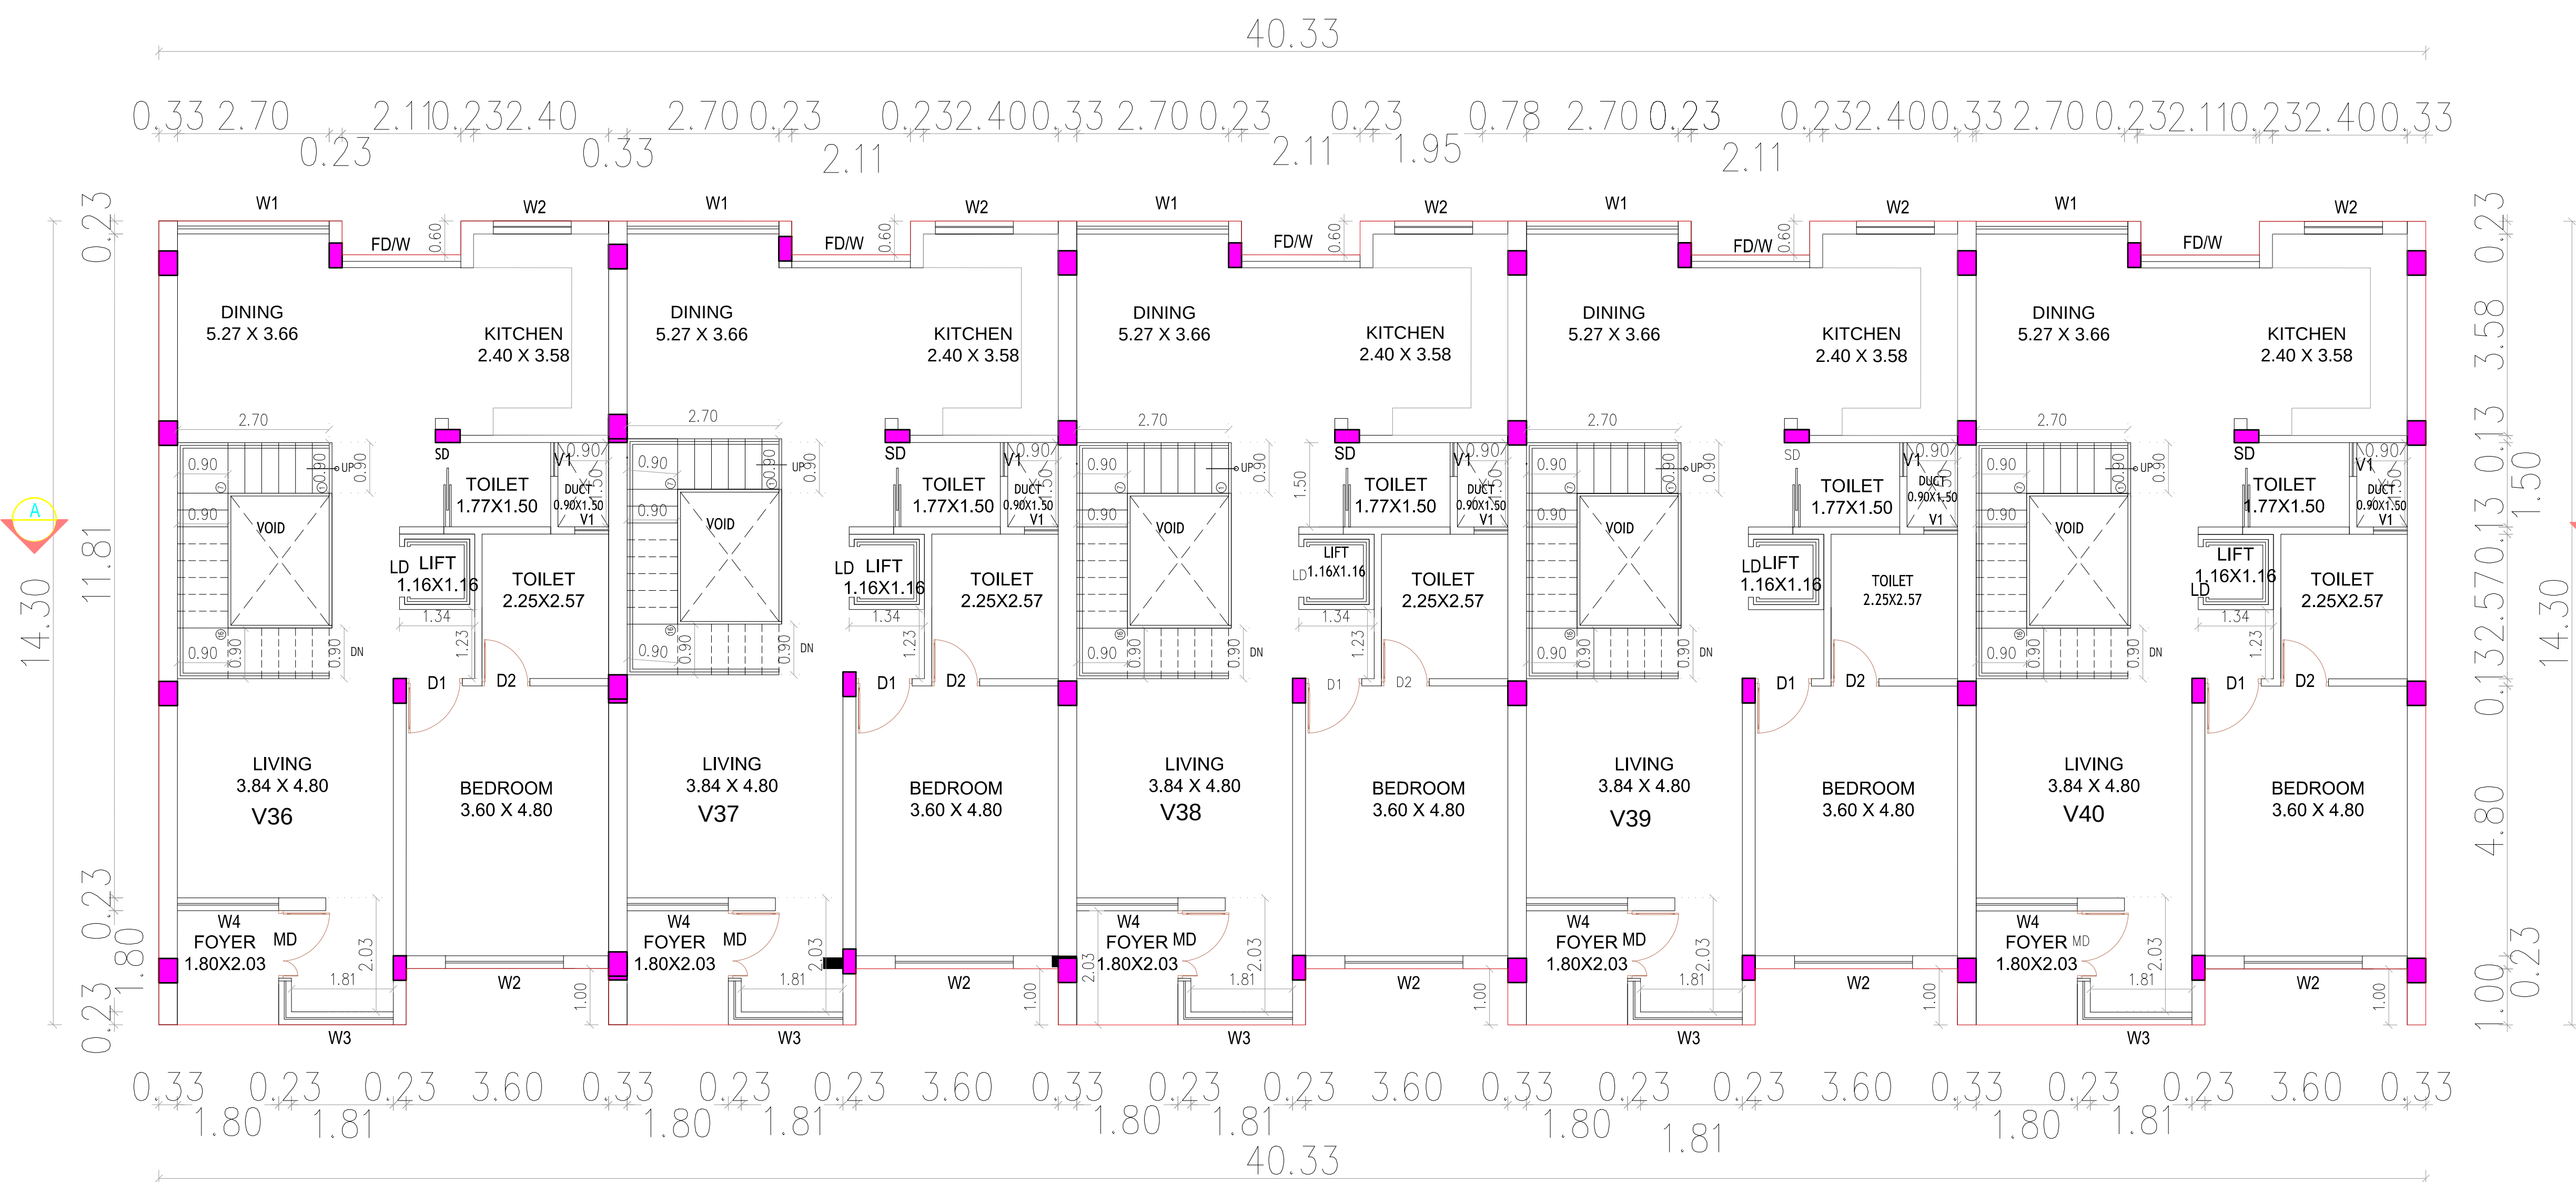


SECON D FLOOR PLAN

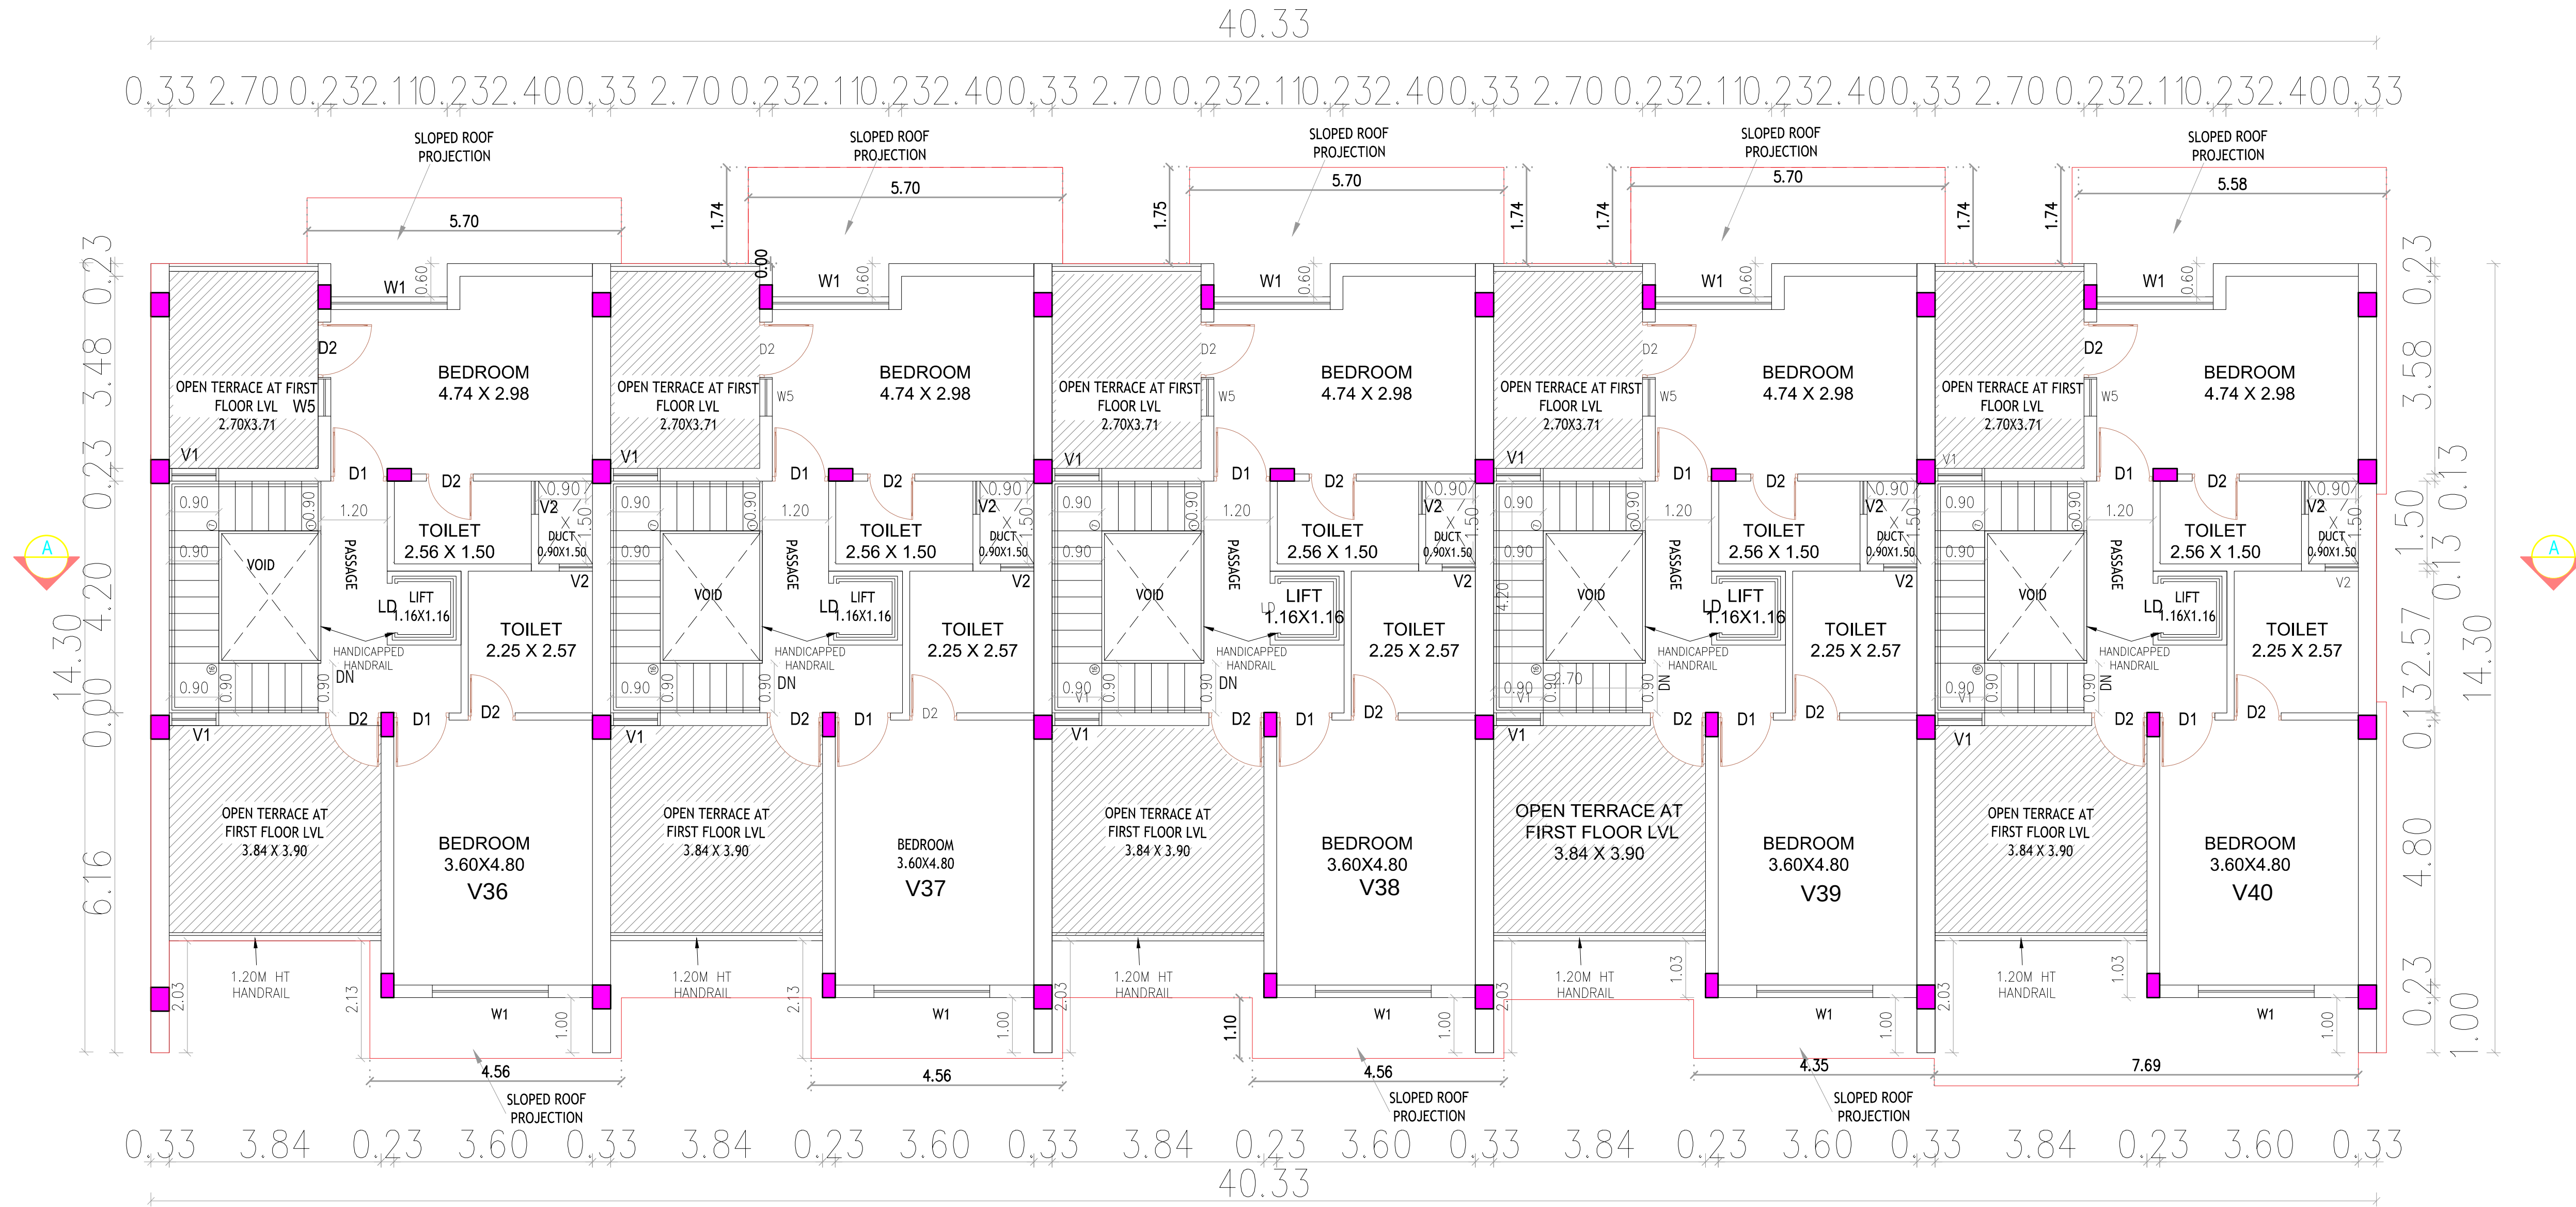

BLOCK-6-A-04

PLAN SHOWING THE PROPOSED CONSTRUCTION ADDITIONAL RESIDENTIAL BUILDING VADANEMMELI VILLAGE PANCHAYAT (HAMLET OF TIRUVIDANTHAI) THIRUPURUR TALUK, CHENGALPET DISTRICT.WITH IN THE LIMIT OF THIRUPURUR PANCHAYAT			BLOCK 06-A03-FLOOR PLAN, SECTION & ELEVATION COLOUR INDEX SCALE:1:100 PROPOSED - RED BOUNDARY - BLACK ROAD - GREEN			JOINERY SCHEDULE <table><tr><td>MD</td><td>MAIN DOOR</td><td>1.00 X 2.10</td></tr><tr><td>D1</td><td>DOOR</td><td>0.90 X 2.10</td></tr><tr><td>D2</td><td>DOOR</td><td>0.75 X 2.10</td></tr><tr><td>LD</td><td>LIFT DOOR</td><td>LIFT DOOR</td></tr><tr><td>SD</td><td>SLIDING DOOR</td><td>0.90 X 2.10</td></tr><tr><td>V1</td><td>VENTILATOR</td><td>0.90 X 0.60</td></tr><tr><td>V2</td><td>VENTILATOR</td><td>0.60 X 0.60</td></tr><tr><td>W1</td><td>WINDOW</td><td>2.40 X 1.20</td></tr><tr><td>W2</td><td>WINDOW</td><td>1.80 X 1.20</td></tr><tr><td>W3</td><td>WINDOW</td><td>1.65 X 1.20</td></tr><tr><td>D/W</td><td>DOOR CUM WINDOW</td><td>1.90 X 2.10</td></tr><tr><td></td><td></td><td></td></tr><tr><td></td><td></td><td></td></tr></table>			MD	MAIN DOOR	1.00 X 2.10	D1	DOOR	0.90 X 2.10	D2	DOOR	0.75 X 2.10	LD	LIFT DOOR	LIFT DOOR	SD	SLIDING DOOR	0.90 X 2.10	V1	VENTILATOR	0.90 X 0.60	V2	VENTILATOR	0.60 X 0.60	W1	WINDOW	2.40 X 1.20	W2	WINDOW	1.80 X 1.20	W3	WINDOW	1.65 X 1.20	D/W	DOOR CUM WINDOW	1.90 X 2.10							BLOCK-6-A-04 SCALE : 1 : 100 SHEET.N.O. 05-15		
MD	MAIN DOOR	1.00 X 2.10	
D1	DOOR	0.90 X 2.10	
D2	DOOR	0.75 X 2.10	
LD	LIFT DOOR	LIFT DOOR	
SD	SLIDING DOOR	0.90 X 2.10	
V1	VENTILATOR	0.90 X 0.60	
V2	VENTILATOR	0.60 X 0.60	
W1	WINDOW	2.40 X 1.20	
W2	WINDOW	1.80 X 1.20	
W3	WINDOW	1.65 X 1.20	
D/W	DOOR CUM WINDOW	1.90 X 2.10	
UNION S.NOS: 287/3C , 287/4A,287/ 5A1, 287/ 5B, 287/5C, 287/5D1, 287/6A, 287/6B1, 287/7E3, 287/7F3, 287/7G3, 287/7H3, 287/7I3, 287/7J, 287/7K,287/8, 287/9A3, 287/ 9B3, 287/9C1, 287/11C, 287/12A, 287/13A, 287/13B,287/14, 287/15, 287/16A, 288/7A, 288/8C, 288/9A, 288/9B, 288/9C, 288/9E1, 288/10, 288/11A, 288/11B, 288/12A1, 288/12B1, 289/2A, 289/2B 289/2C,289/ 2D, 289/2E, 289/2F, 289/2G, 289/2H, 289/3A, 289/3B, 289/3C, 289/3D, 289/4, 290/15D3, 290/15F1, 290/15G1, 290/15H1 & 290/15I1 (OSR AND APPROACH ROAD FOR OSR ALREADY HANDED OVER TO LOCAL BODY SUB DIVIDED			APPLICANT Mr. GOPINATH .R For GT BHARATHI URBAN DEVELOPERS PVT LTD AUTHORISED SIGNATORY	
S.NOS. 285/19A2,285/19B2, 285/20A2, 285/20B2, 285/20C2, 286/11C2, 287/3B, 287/4B, 287/5A2, 287/6B2, 287/5D2, 287/7E2, 287/7F2, 287/7G2, 287/7H2, 287/7I2, 287/9A2, 287/9B2, 287/9C2, 287/11B, 287/12B, 287/16B, 288/1B, 288/3B, 288/4B, 288/5B, 288/6B, 288/7B, 288/8B, 288/12A2,288/12B2,288/9E2,288/9D, 290/15C2, 290/15D2, 290/15E2, 290/15F2, 290/15G2, 290/15H2, 290/15I2			REGISTERED ARCHITECTS GOWTHAM M , M.Arch., REGISTERED ARCHITECT COUNCIL OF ARCHITECTURE CA/2018/104235 VALID TILL : 31/12/2034 No.9 GANGAI AMMAN KOIL ST, MAMBALAM HIGH ROAD,T.NAGAR CHENNAI - 600017,TAMILNADU Phone : 9500198154 E-mail : gowthamar01@gmail.com E.R.S.MOSES ARANGANATHAN B.E., M.E(SURVIL)TILE, T.NAGAR-1, P.O. OTCP Reg.No. TNP/REG/CO-000400508 Madhavangudi, Chennai - 600059 Email: Mr. mooses@gmail.com STRUCTURAL ENGINEER	

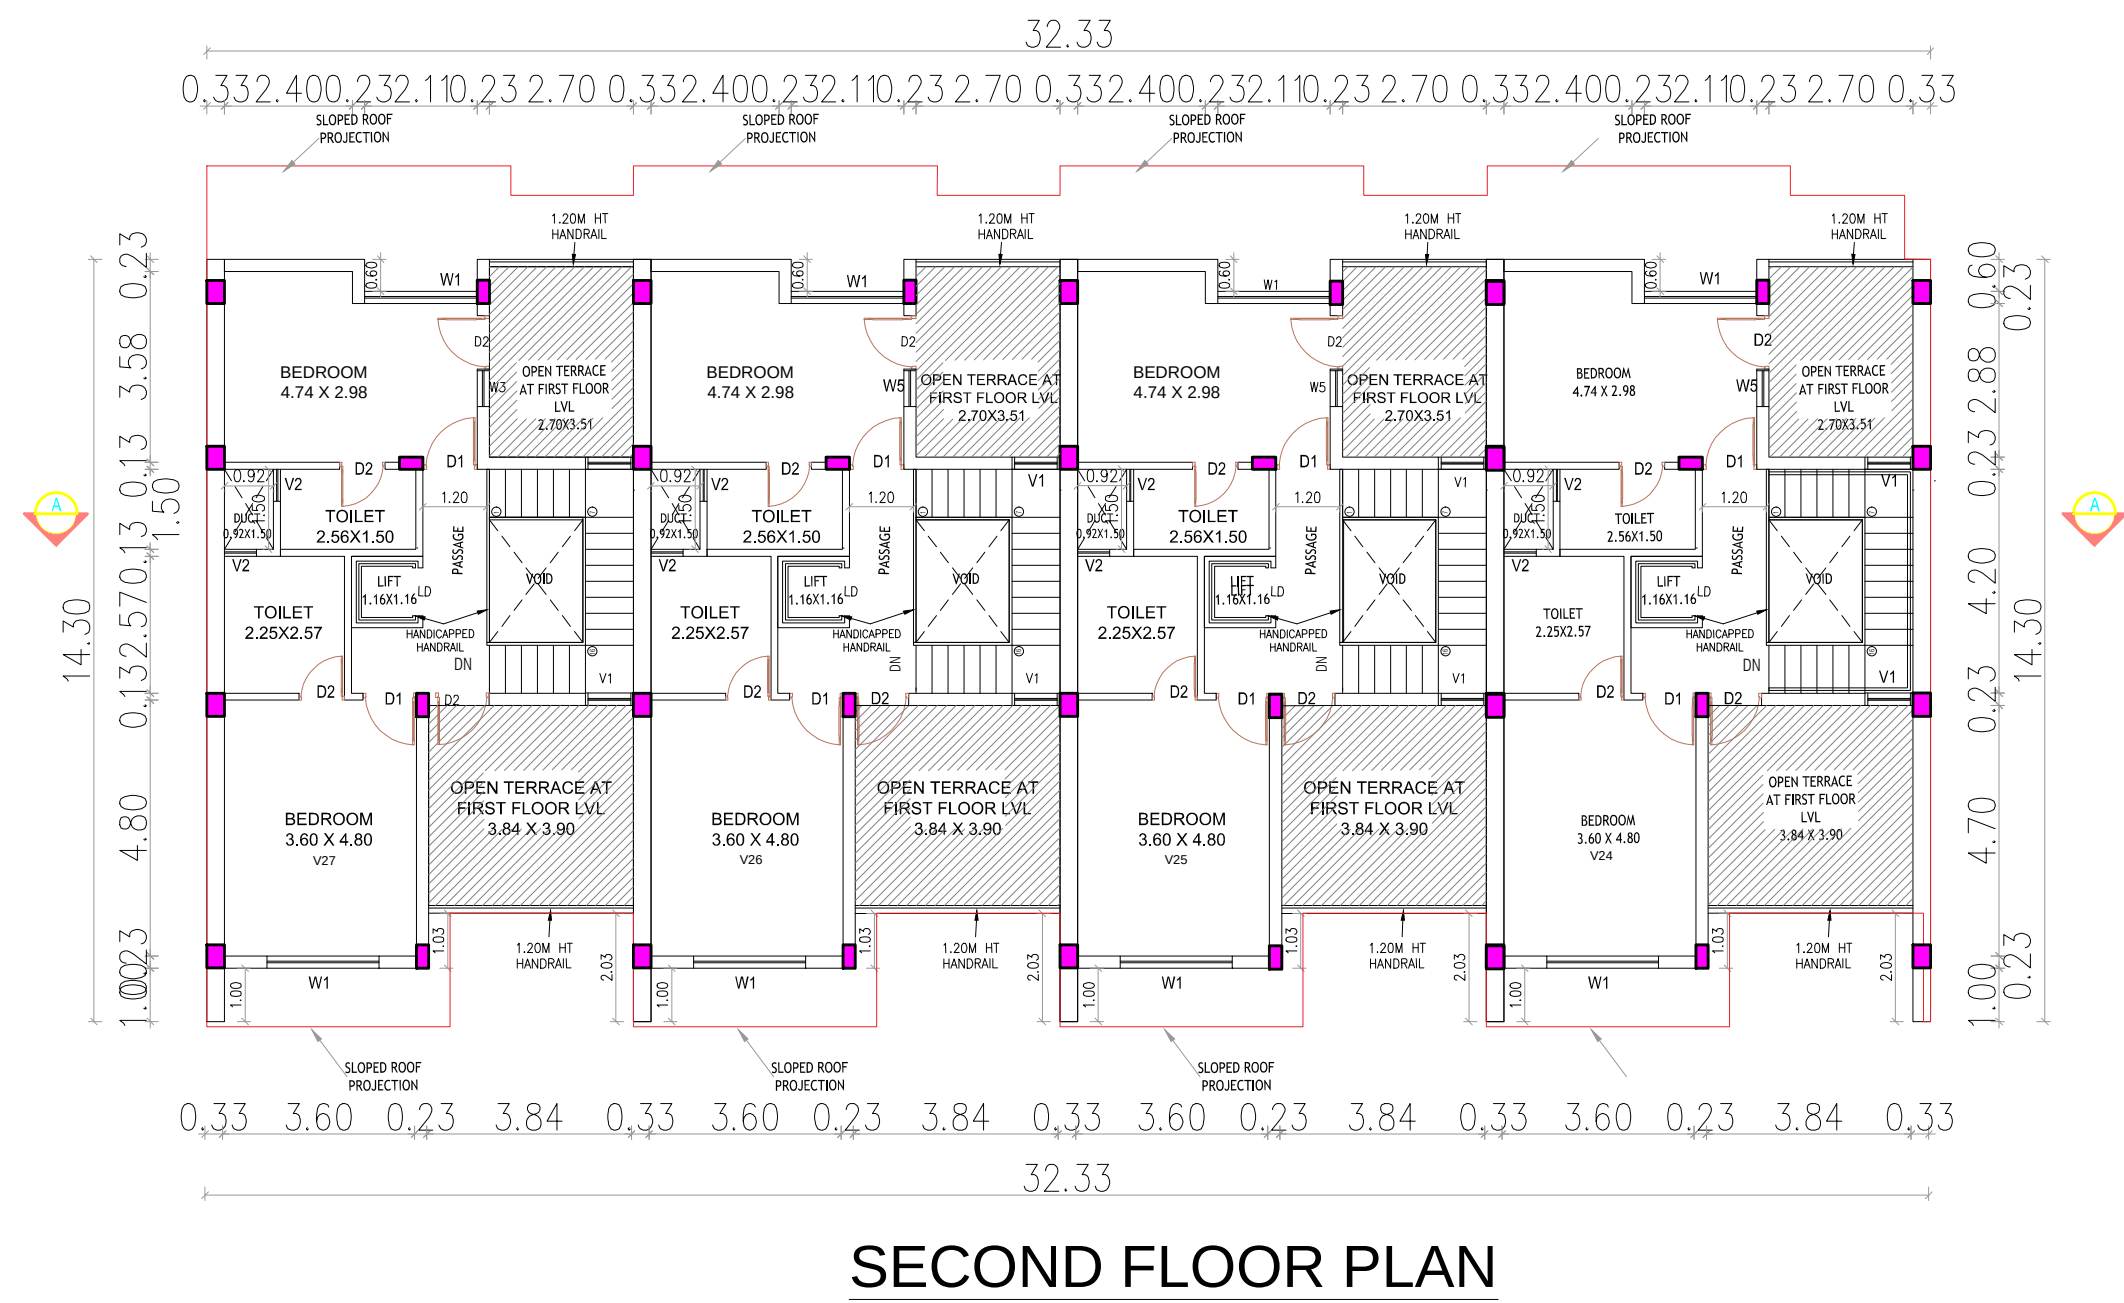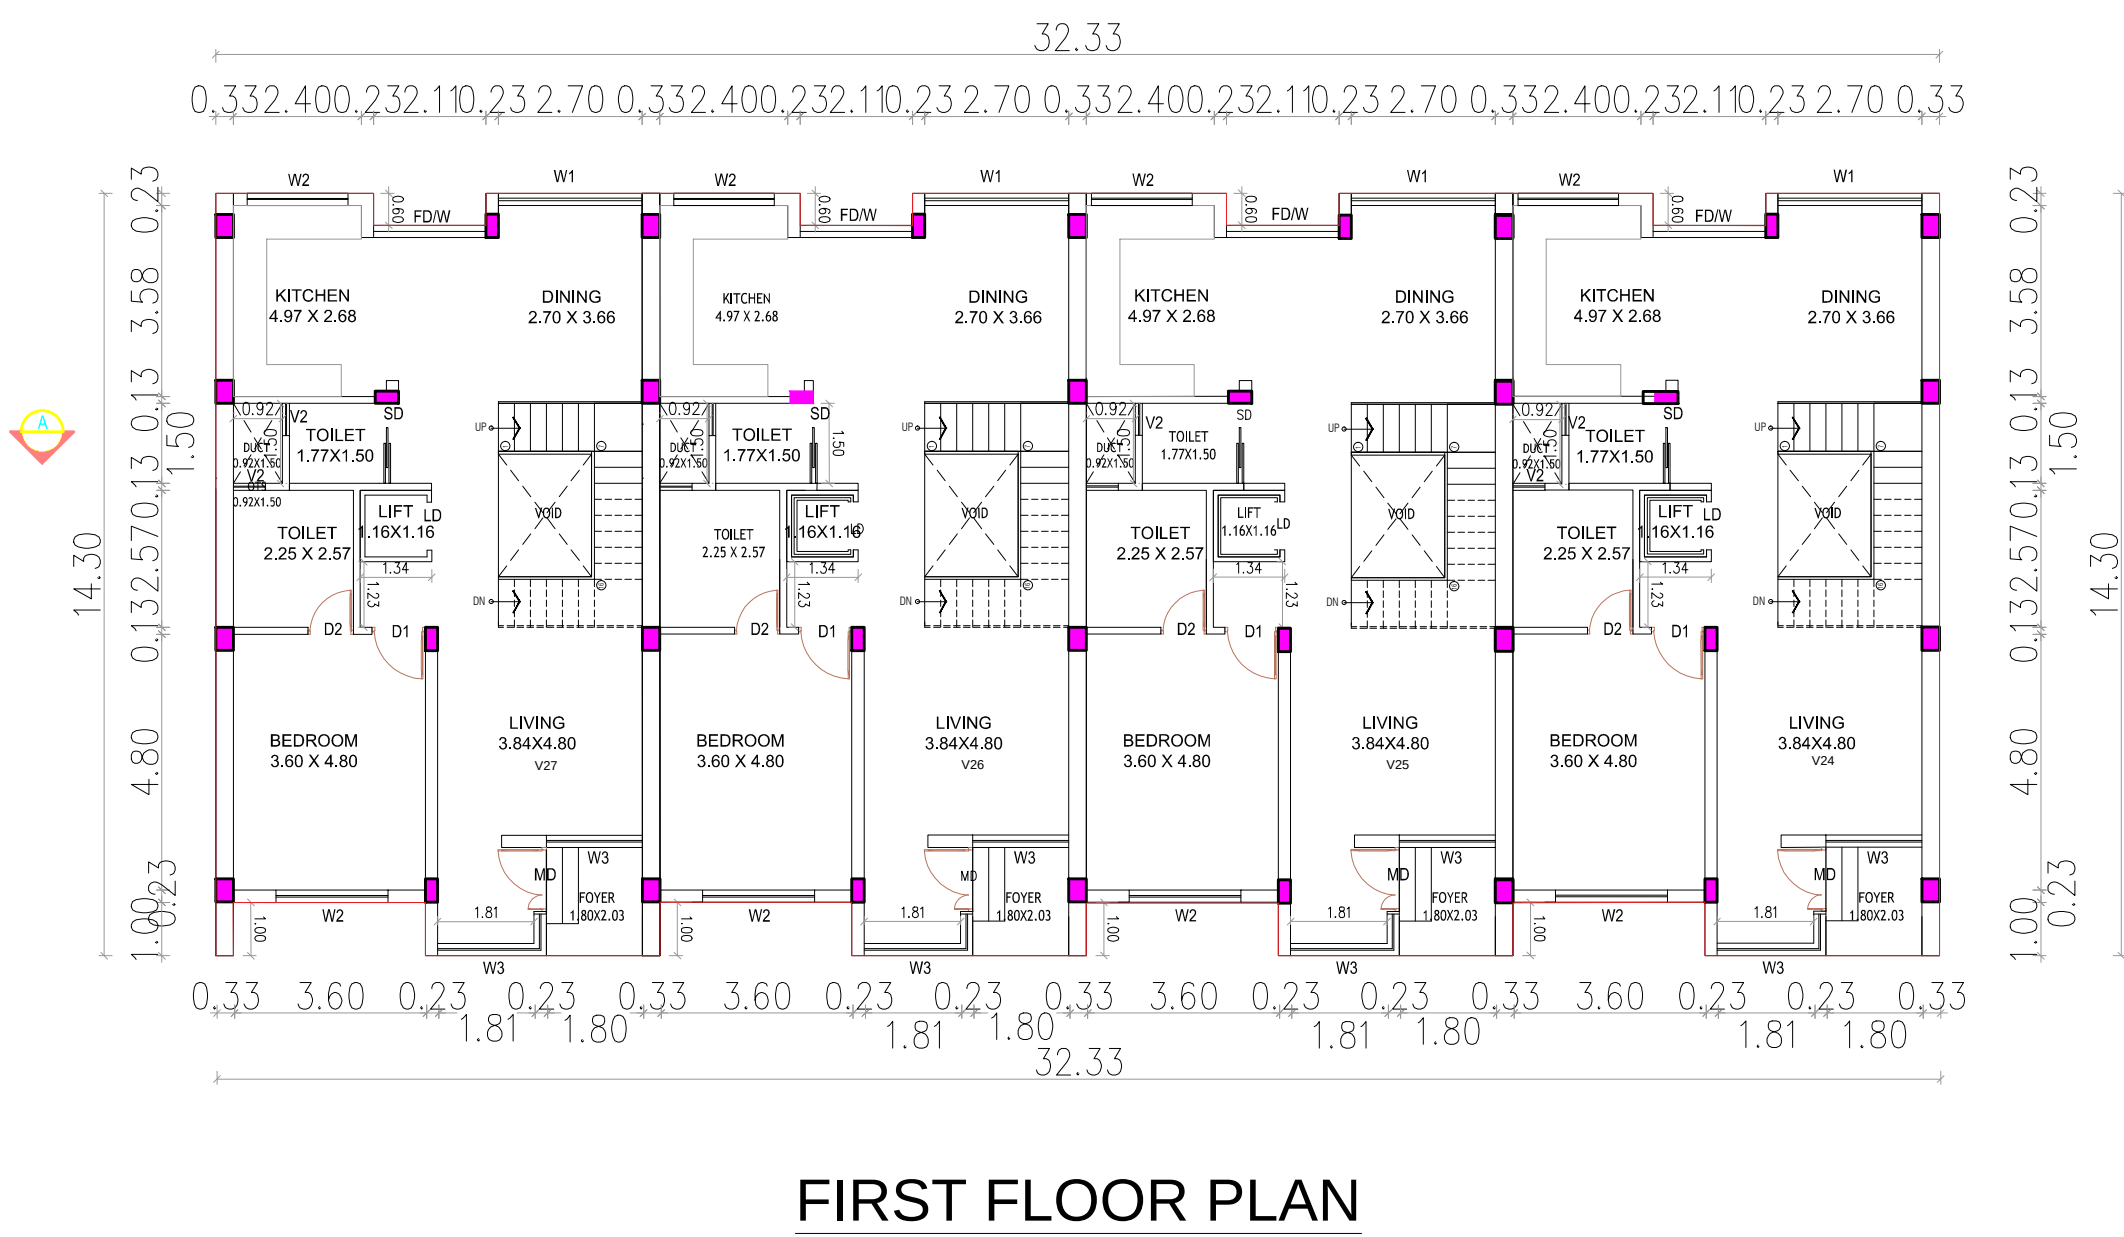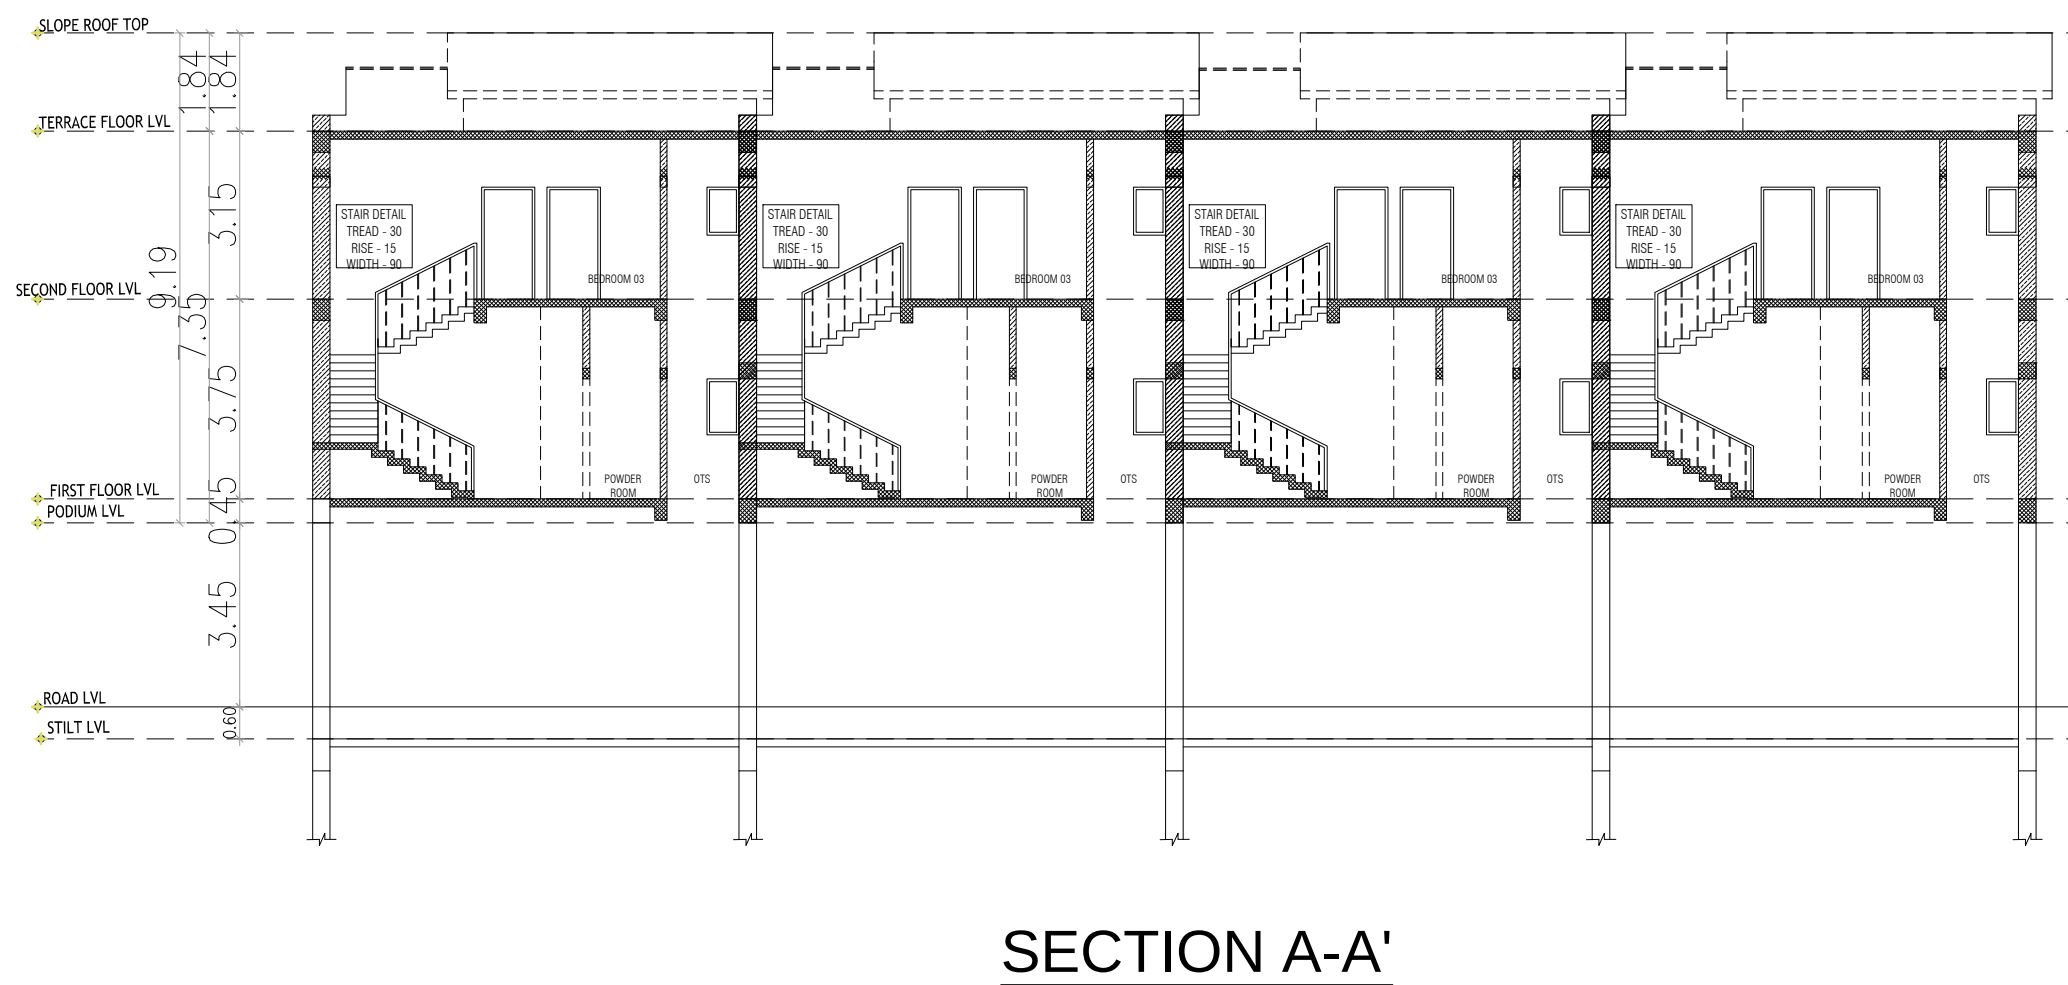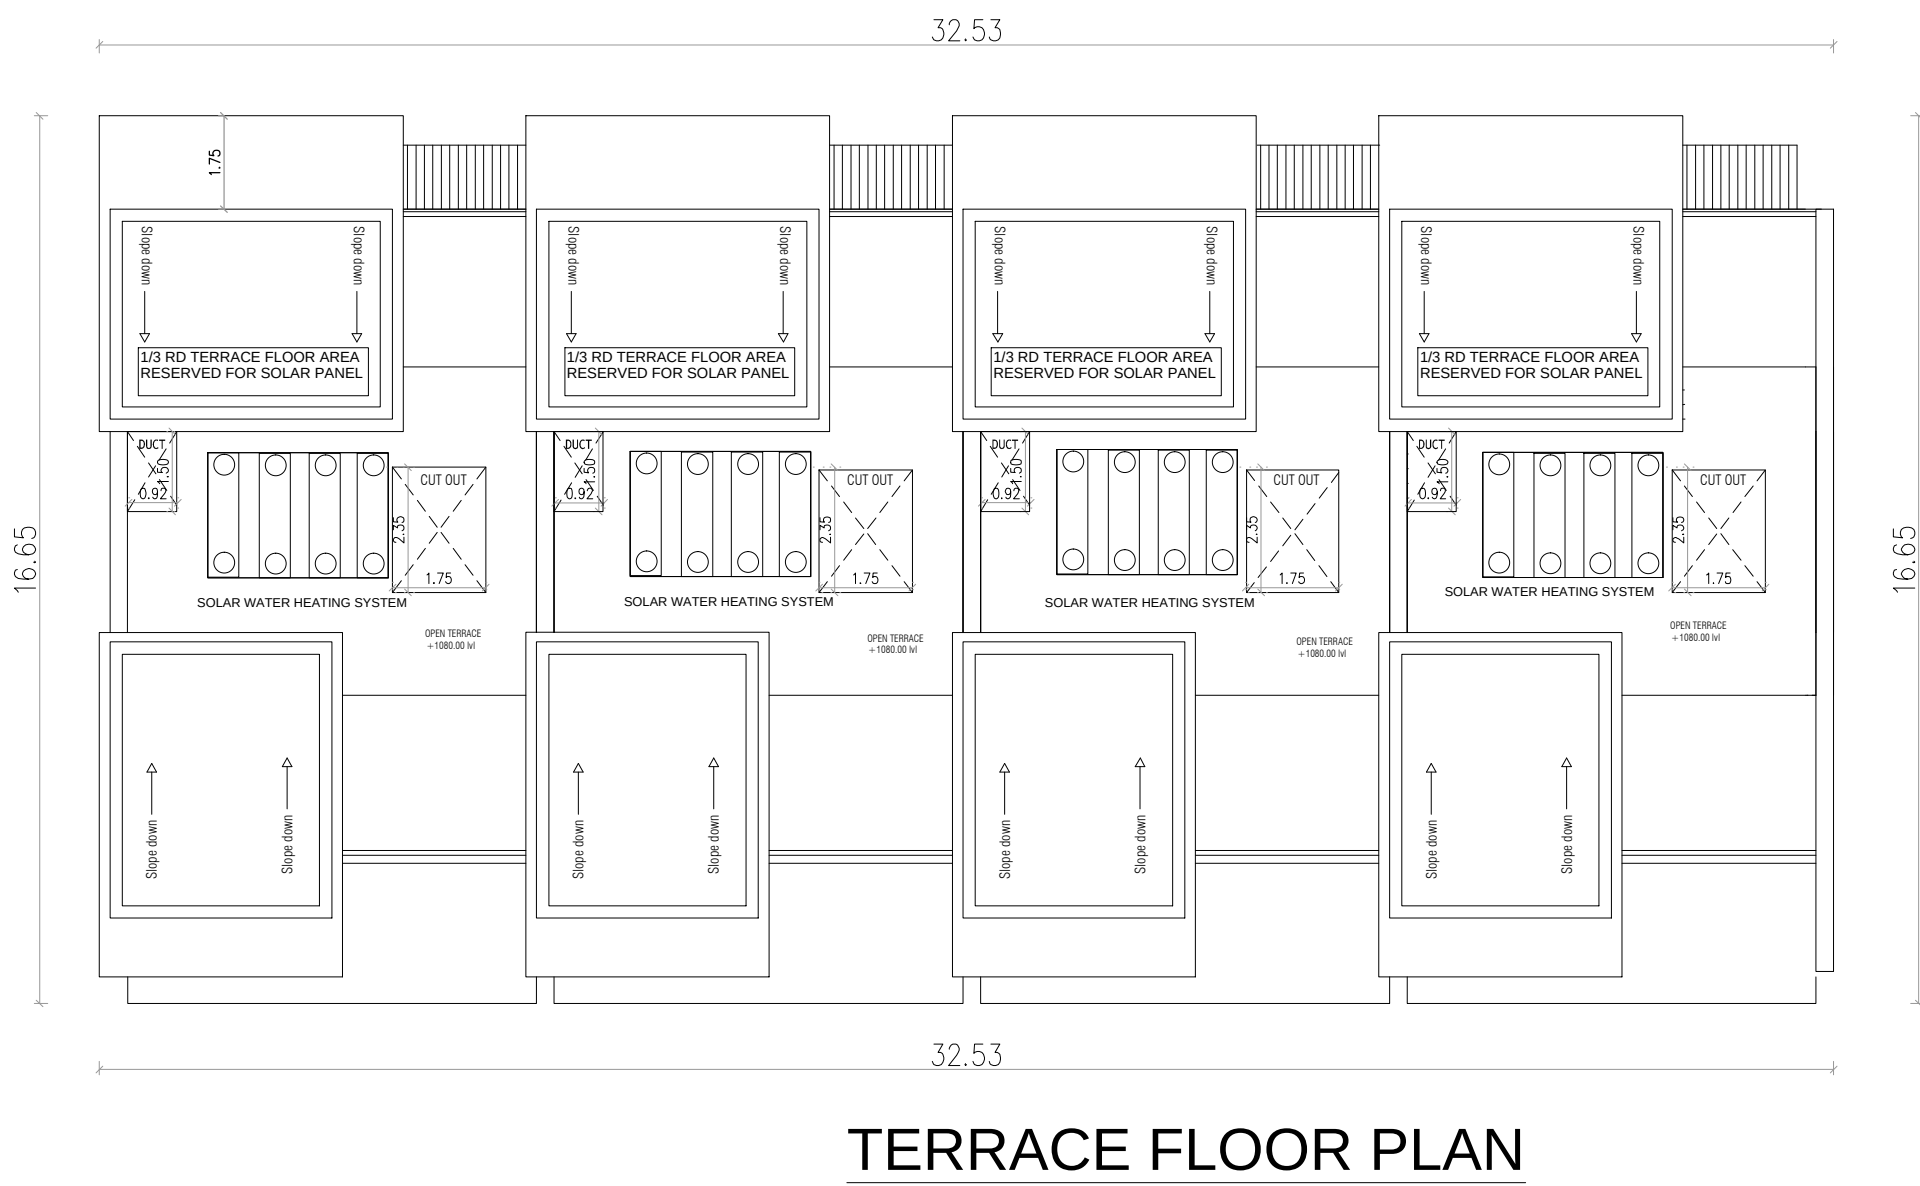

BLOCK-6-A-05


PLAN SHOWING THE PROPOSED CONSTRUCTION ADDITIONAL RESIDENTIAL BUILDING VADANEMMELI VILLAGE PANCHAYAT (HAMLET OF TIRUVIDANTHAI) THIRUPORUR TALUK, CHENGALPET DISTRICT.WITH IN THE LIMIT OF THIRUPORUR PANCHAYAT UNION S.NOS: 287/3C , 287/4A,287/ 5A1, 287/ 5B, 287/5C, 287/5D1, 287/6A, 287/6B1, 287/7E3, 287/7F3, 287/7G3, 287/7H3, 287/7I3, 287/7J, 287/7K,287/8, 287/9A3, 287/ 9B3, 287/9C1, 287/11C, 287/12A, 287/13A, 287/13B,287/14, 287/15, 287/16A, 288/7A, 288/8C, 288/9A, 288/9B, 288/9C, 288/9E1, 288/10, 288/11A, 288/11B, 288/12A1, 288/12B1, 289/2A, 289/2B 289/2C,289/ 2D, 289/2E, 289/2F, 289/2G, 289/2H, 289/3A, 289/3B, 289/3C, 289/3D, 289/4, 290/15D3, 290/15F1, 290/15G1, 290/15H1 & 290/15I1 (OSR AND APPROACH ROAD FOR OSR ALREADY HANDED OVER TO LOCAL BODY SUB DIVIDED S.NOS. 285/19A2,285/19B2, 285/20A2, 285/20B2, 285/20C2, 286/11C2, 287/3B, 287/4B, 287/5A2, 287/6B2, 287/5D2, 287/7E2, 287/7F2, 287/7G2, 287/7H2, 287/7I2, 287/9A2, 287/9B2, 287/9C2, 287/11B, 287/12B, 287/16B, 288/1B, 288/3B, 288/4B, 288/5B, 288/6B, 288/7B, 288/8B, 288/12A2,288/12B2,288/9E2,288/9D, 290/15C2, 290/15D2, 290/15E2, 290/15F2, 290/15G2, 290/15H2, 290/15I2

BLOCK 06-A05-FLOOR PLAN, SECTION & ELEVATION

COLOUR INDEX	SCALE: 1:200
PROPOSED - RED	
BOUNDARY - BLACK	
ROAD - GREEN	

ALL DIMENSIONS ARE IN METER

- SPECIFICATION:
- 1.FOUNDATION - PILE FOUNDATION 1:2:4
 2. BRICK WORK IN C.M. 1:5 MIX
 3. PLASTERING IN C.M. 1:3 MIX
 4. ALL R.C.C. WORK IN C.C.1:2:4 MIX (M25)
 5. FLOORING CONCRETE IN C.C. 1:4:8 MIX
 6. FLOOR FINISHING WITH MOSAIC TILES
 - 7.JOINERIES IN COUNTRY WOOD
 8. FINISHING WITH COLOUR WASH

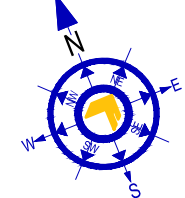

JOINERY SCHEDULE		
MD	MAIN DOOR	1.00 X 2.10
D1	DOOR	0.90 X 2.10
D2	DOOR	0.75 X 2.10
LD	LIFT DOOR	LIFT DOOR
SD	SLIDING DOOR	0.90 X 2.10
V1	VENTILATOR	0.90 X 0.60
V2	VENTILATOR	0.60 X 0.60
W1	WINDOW	2.40 X 1.20
W2	WINDOW	1.80 X 1.20
W3	WINDOW	1.65 X 1.20
D/W	DOOR CUM WINDOW	1.90 X 2.10

BLOCK-6-A-05

Mr. GOPINATH .R

For GT BHARATHI URBAN DEVELOPERS

PVT LTD

AUTHORISED SIGNATORY

APPLICANT

SCALE : 1 : 100

GOWTHAM M , M.Arch.,

REGISTERED ARCHITECT

COUNCIL OF ARCHITECTURE

CA/2018/104235 VALID TILL : 31/12/2034

No.9 GANGAI AMMAN KOIL ST,

MAMBALAM HIGH ROAD,T.NAGAR

CHENNAI - 600017,TAMILNADU

Phone : 9500198154

E-mail : gowthamar01@gmail.com

REGISTERED ARCHITECTS

SHEET.NO. 07-15

STRUCTURAL ENGINEER

E.S.MOSES ARANGANATHAN

B.E., M.E(Struct.) FIE, FIA(Struct.), PIV,

DTCP Registered Structural Engineer-Grade-I (R35)


DTCP Reg.No. TVLPRRSG/CH-02024407000

Madhavayal, Chennai - 600095


Email Id: mosesarom@gmail.com






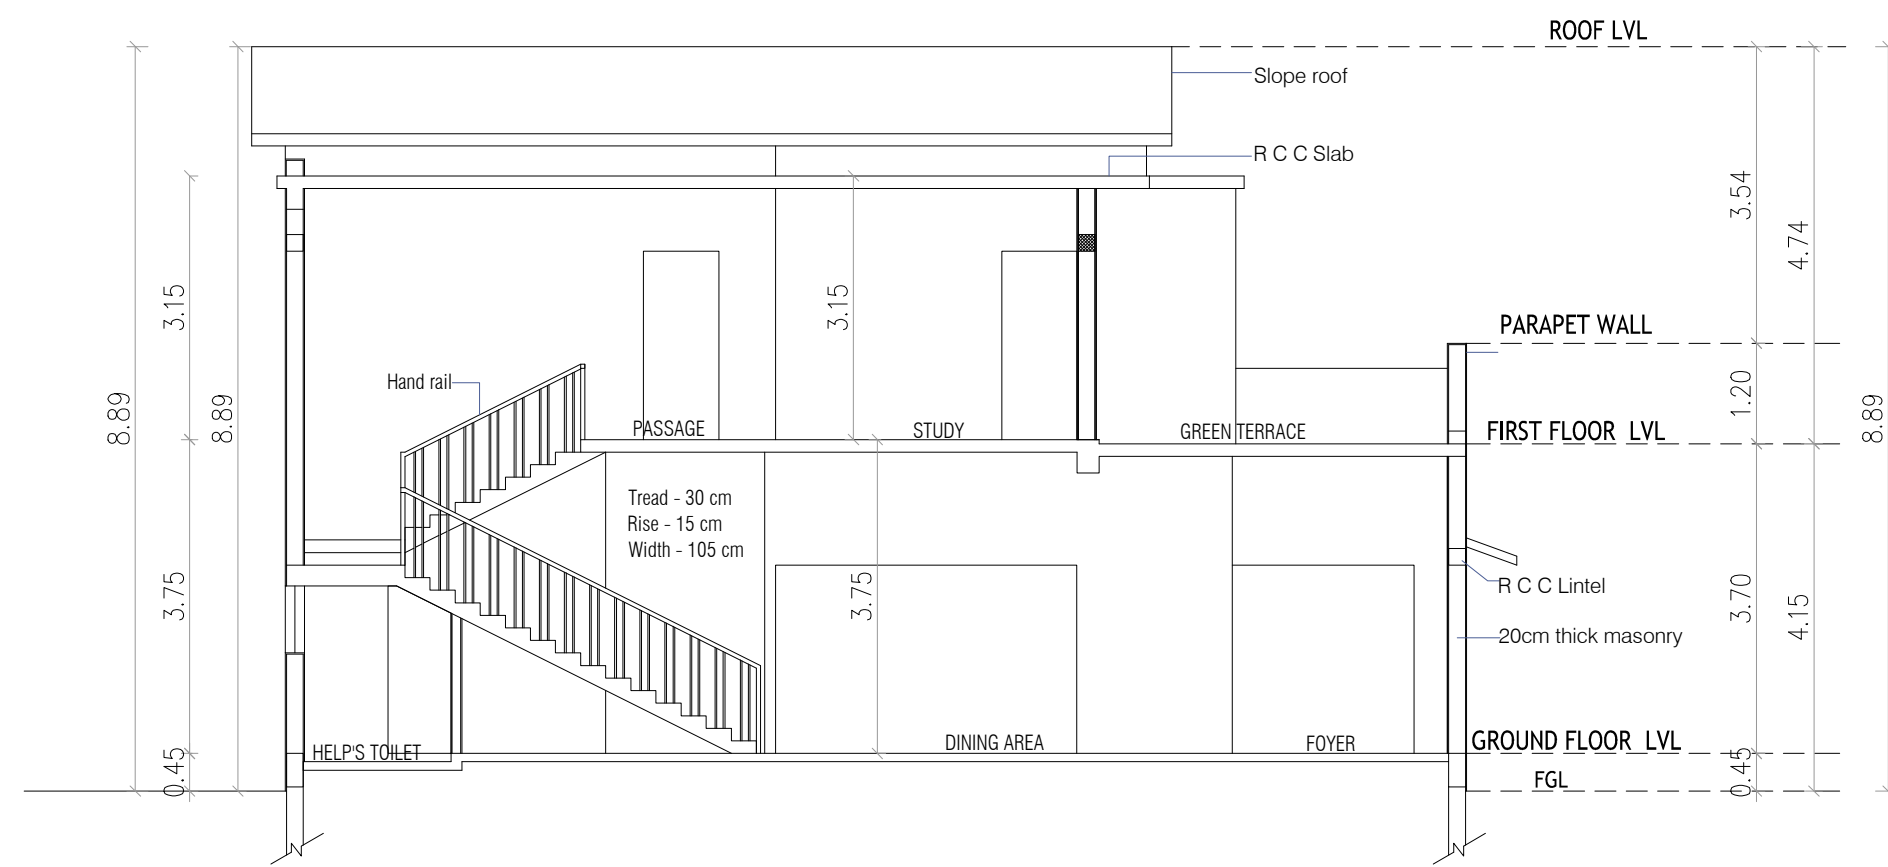

SECTION A-A'

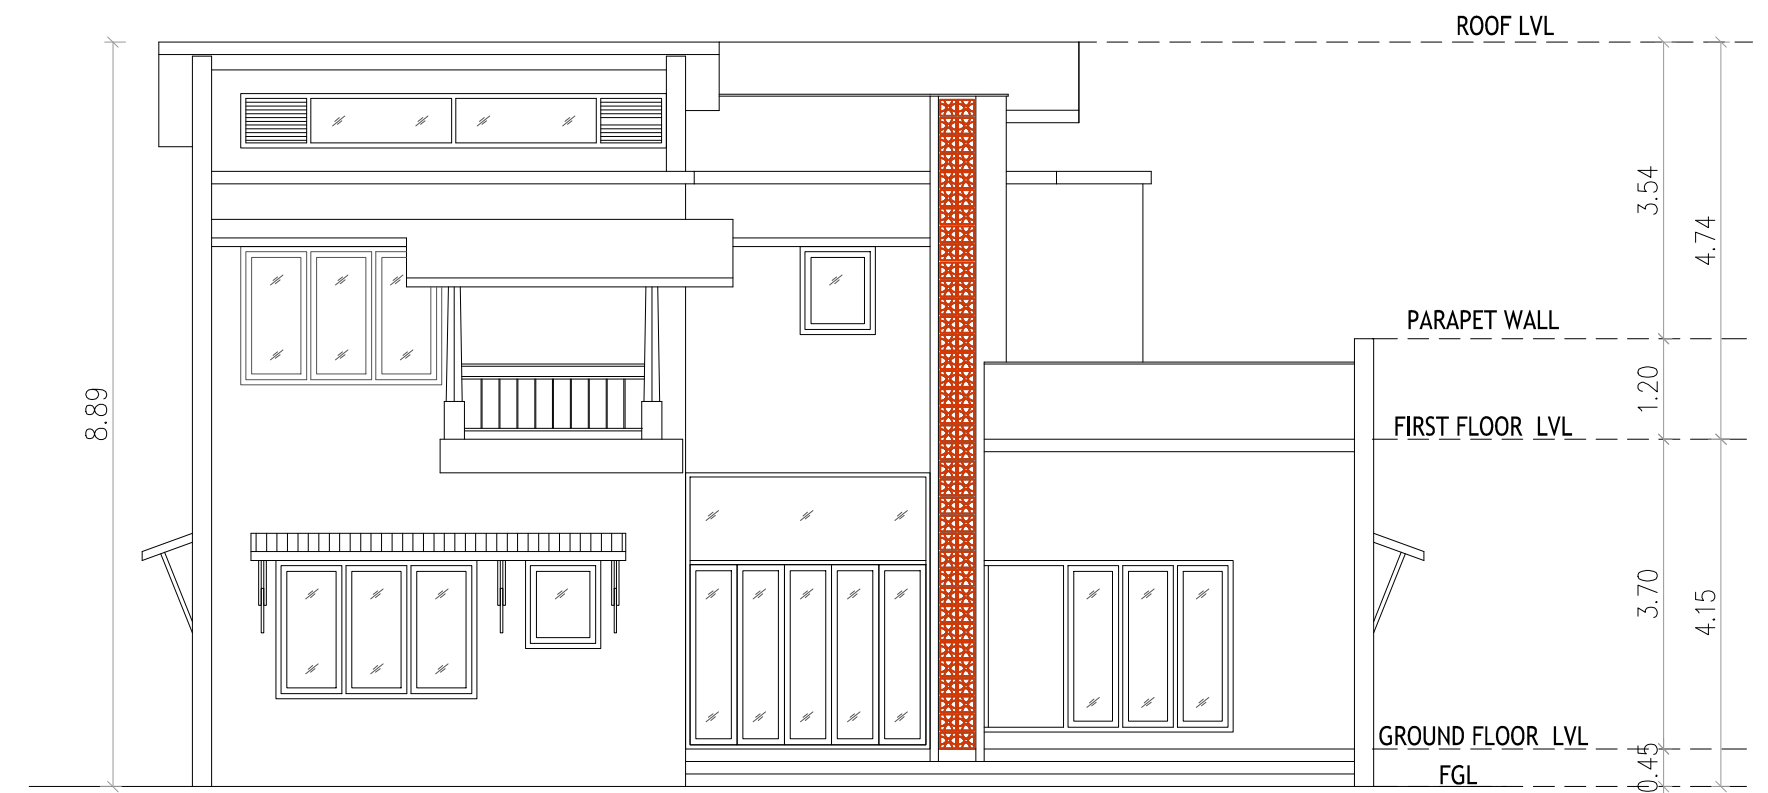


FRONT ELEVATION

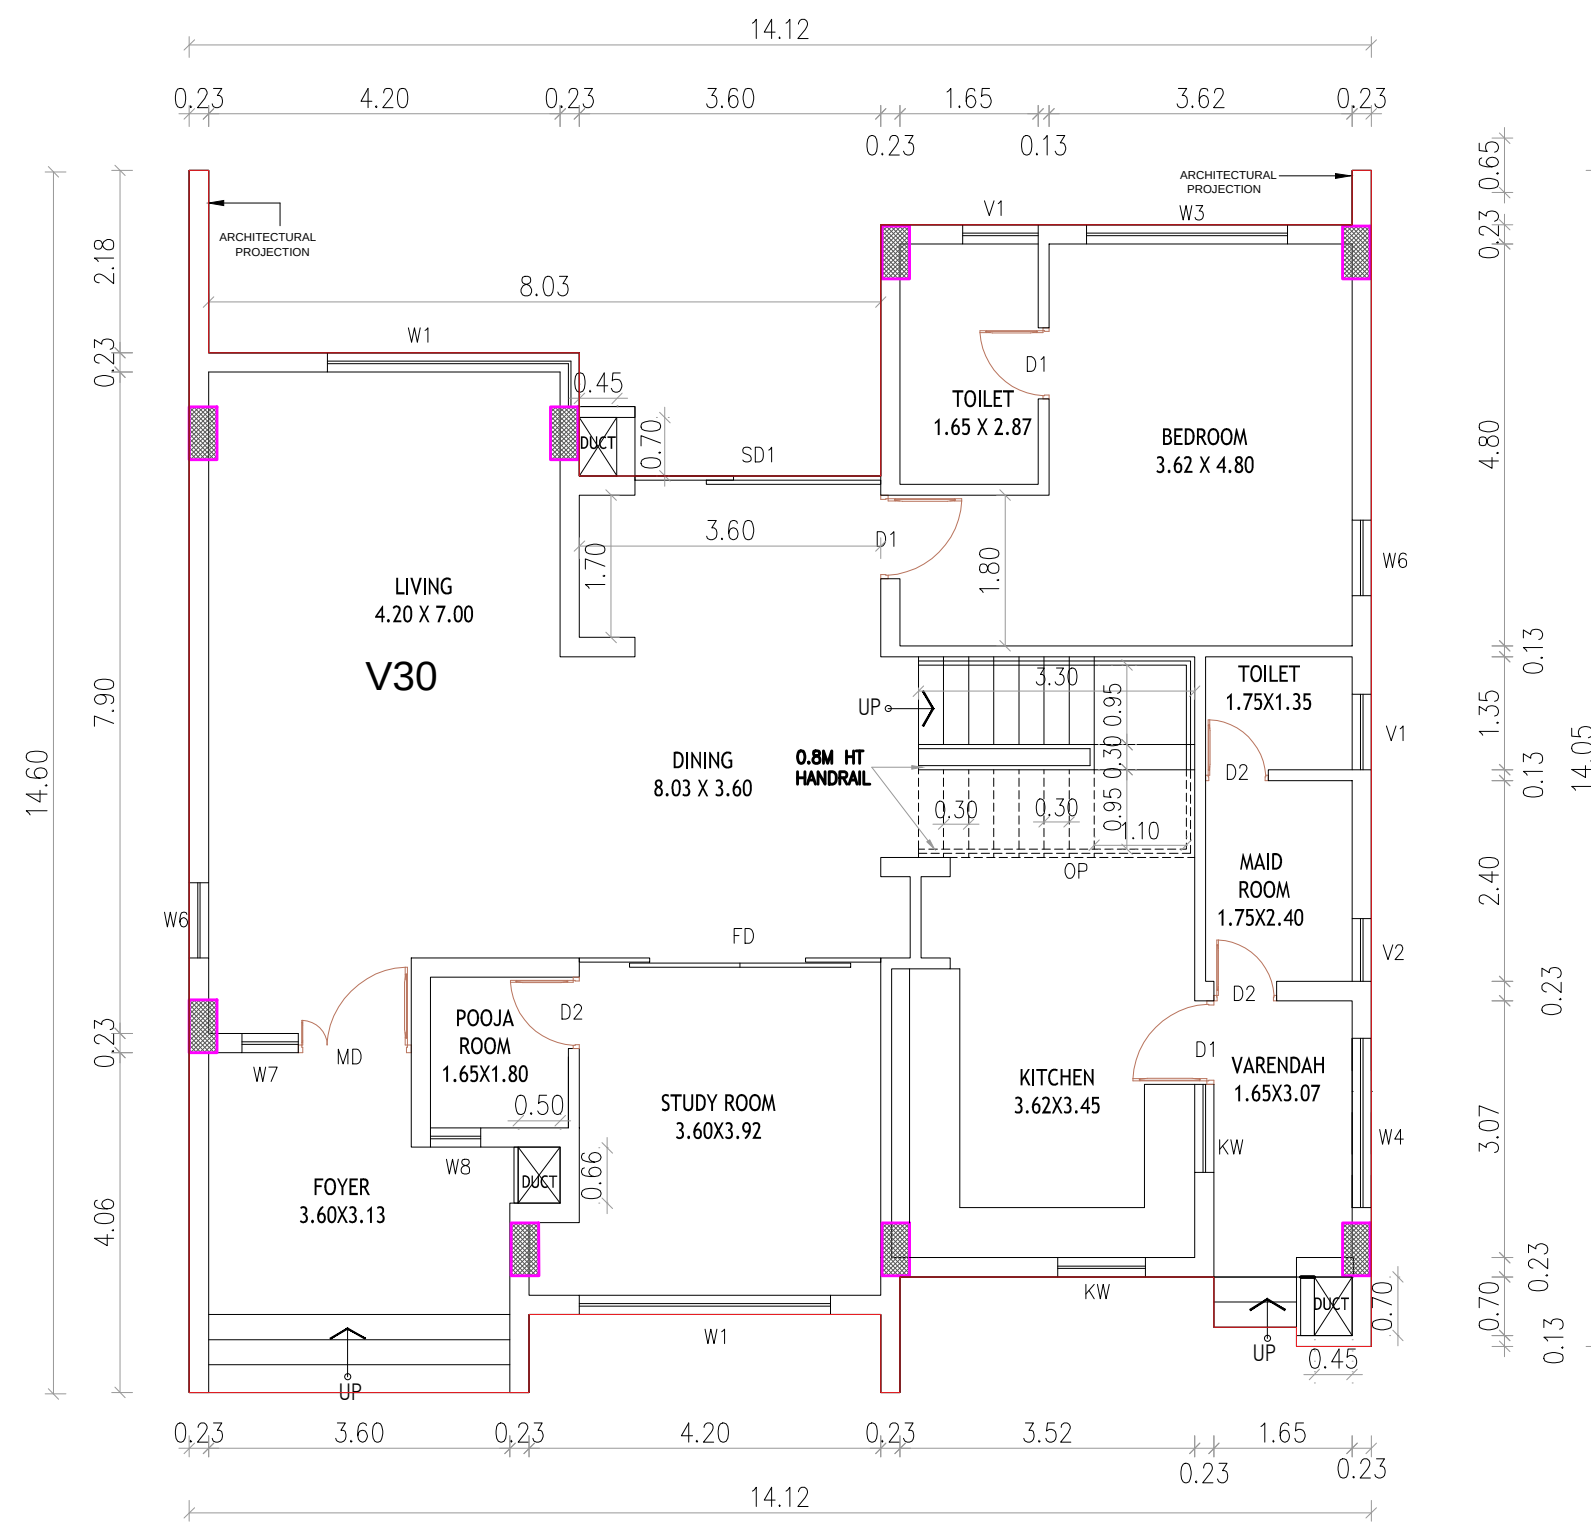


GROUND FLOOR

BLOCK -08

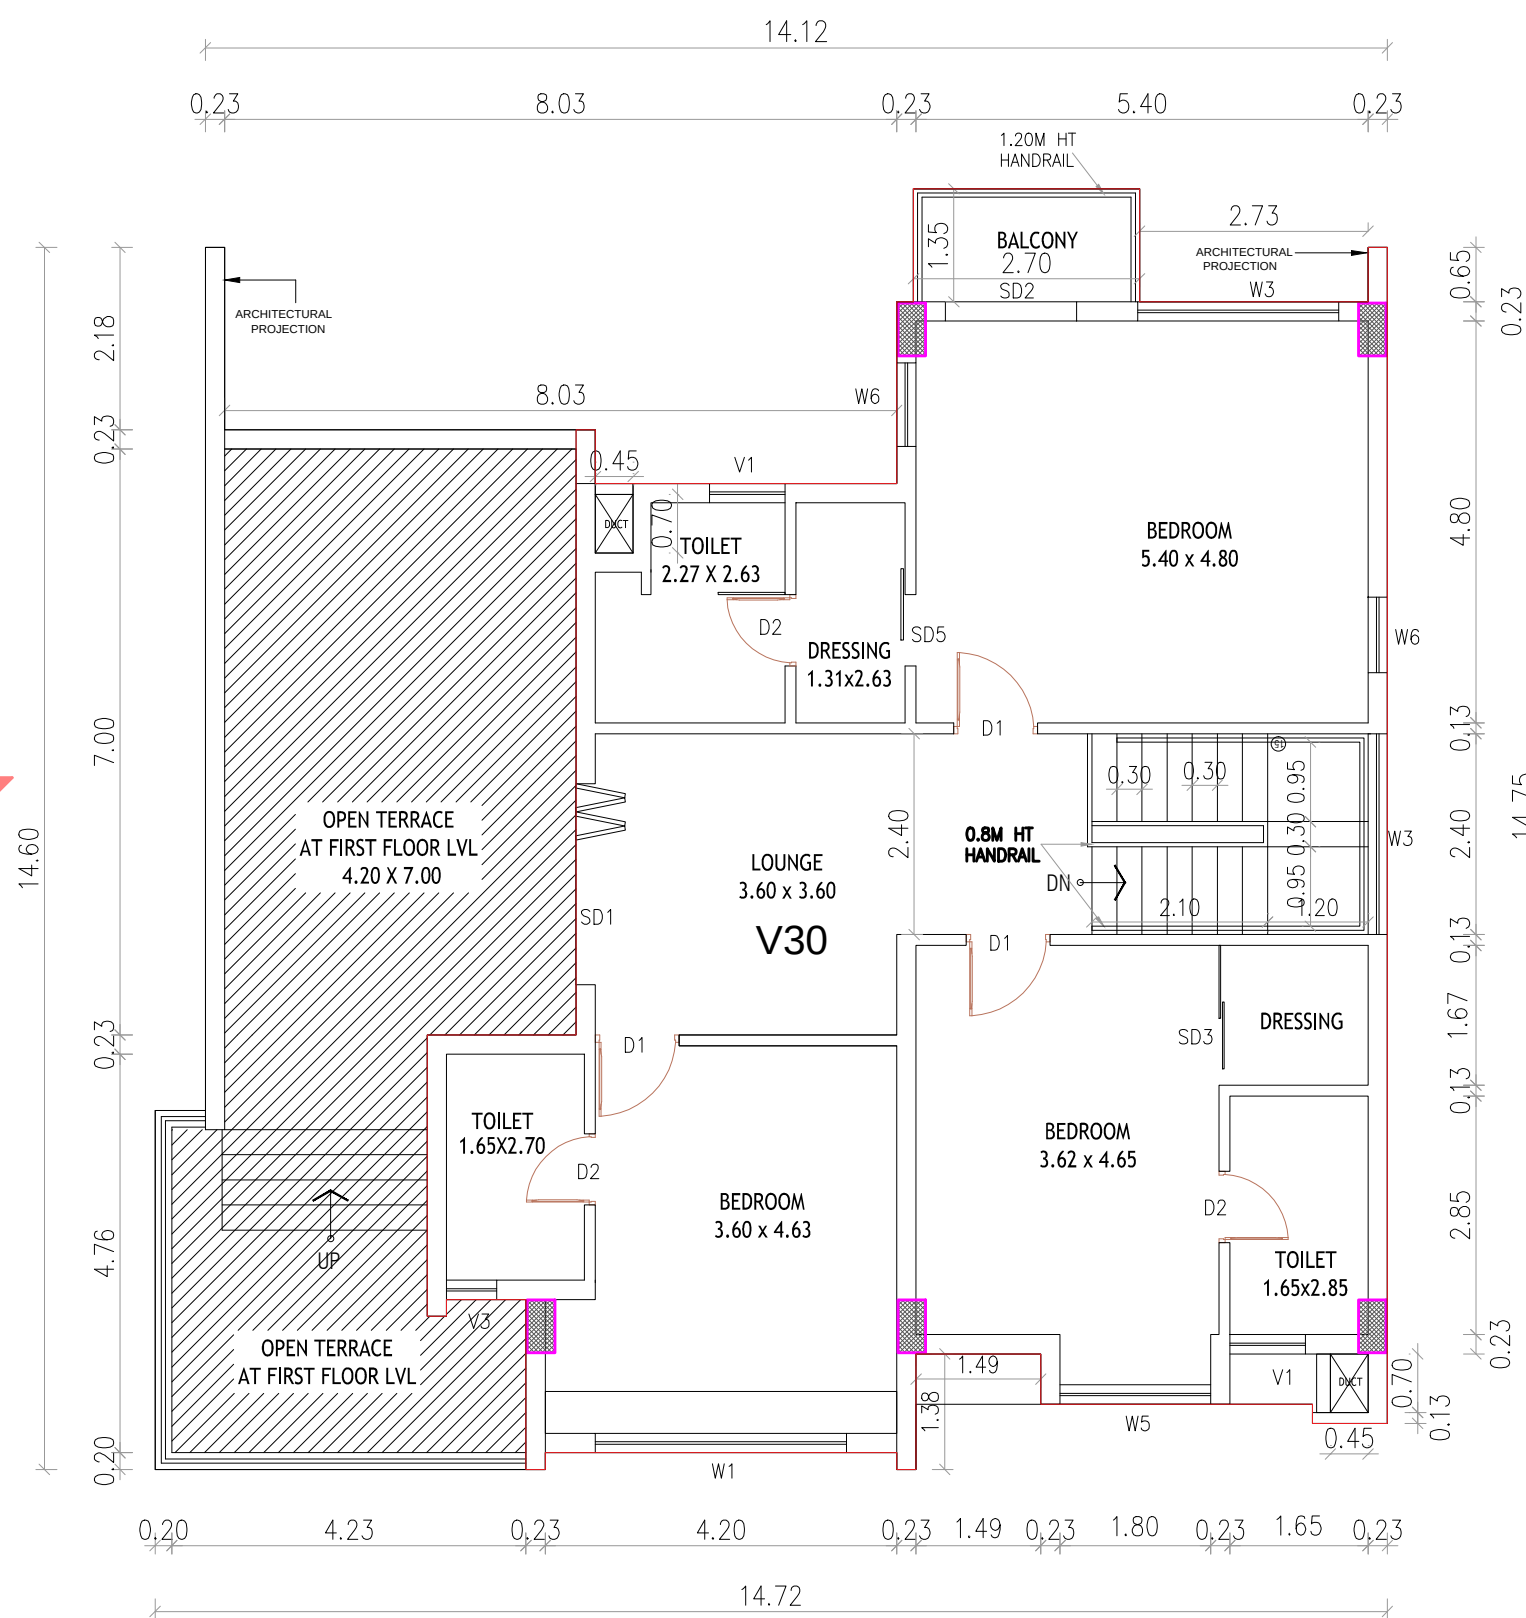

FIRST FLOOR

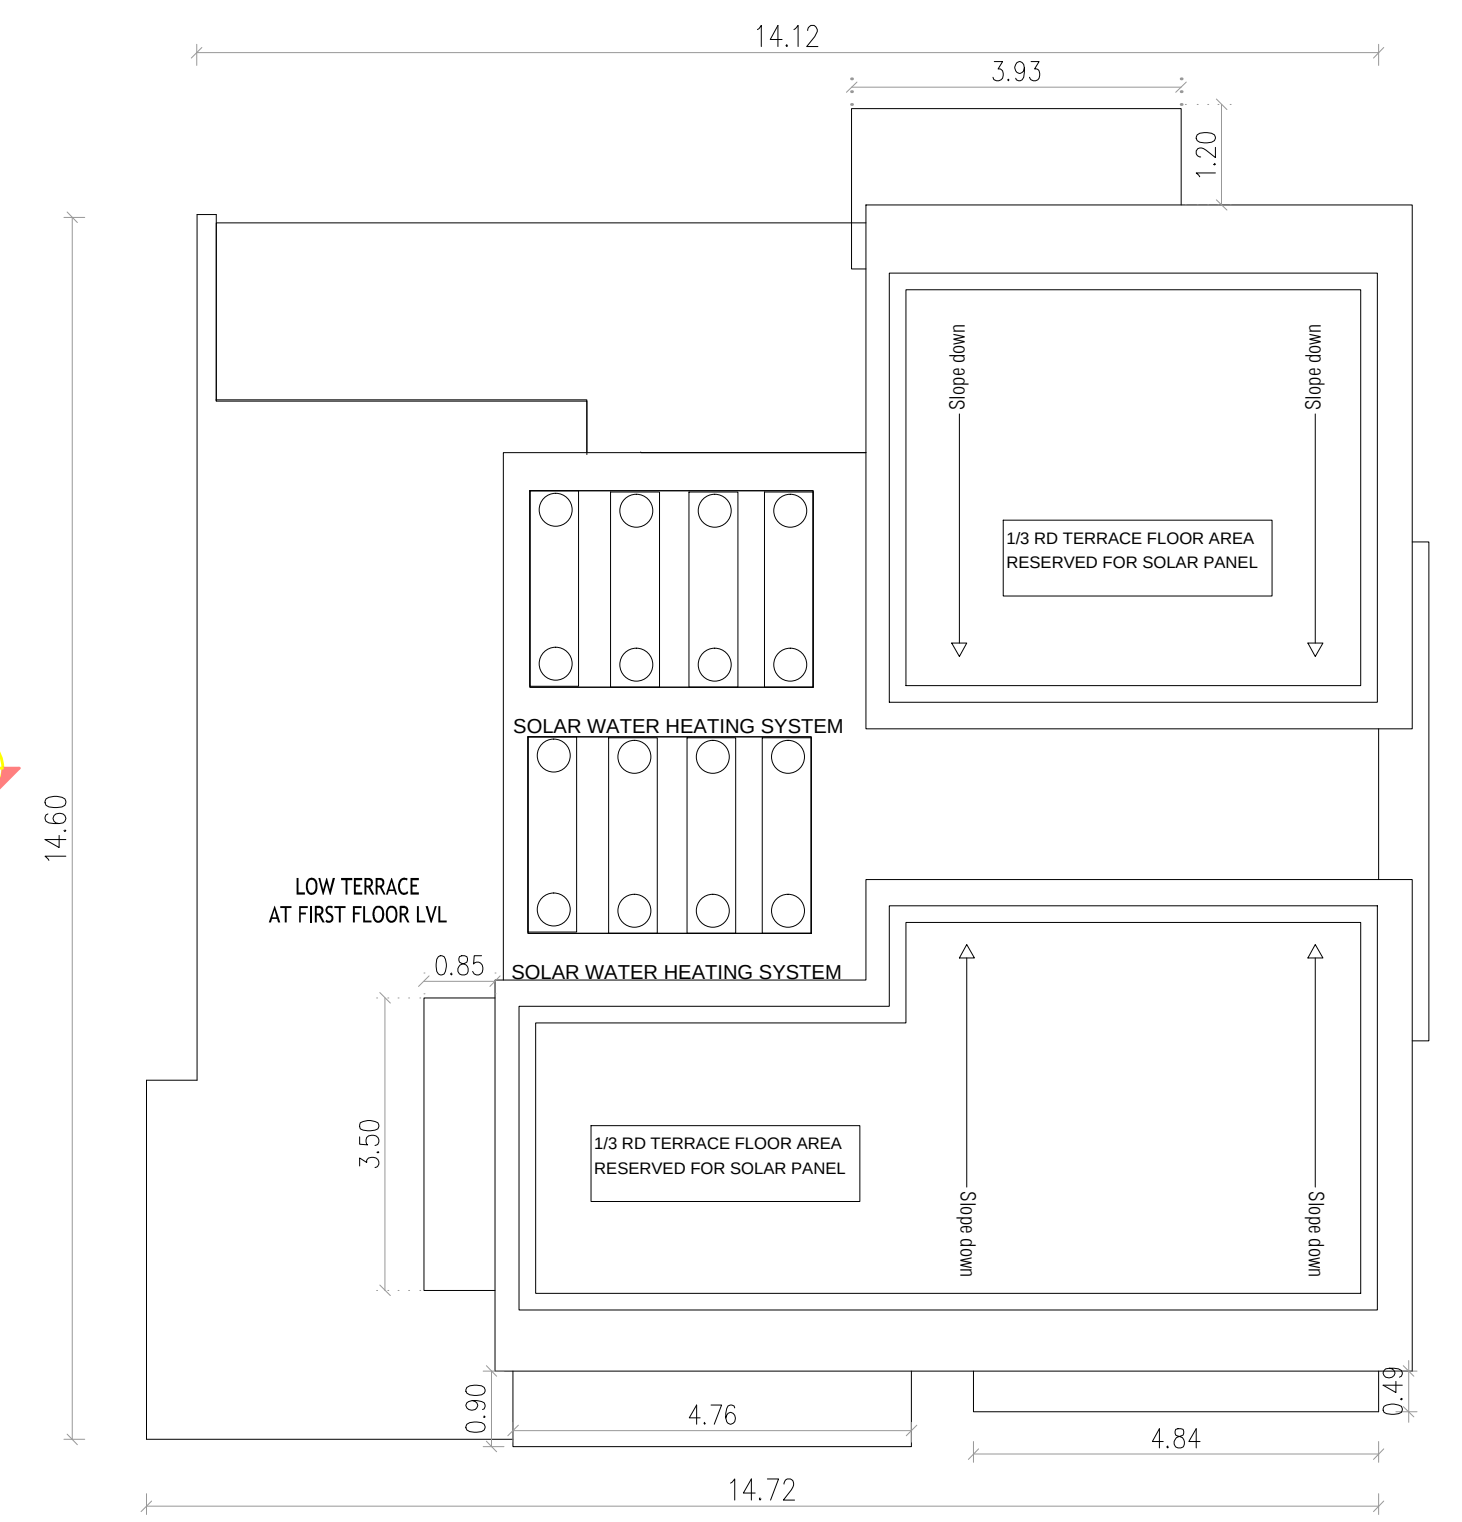


TERRACE FLOOR

PLAN SHOWING THE PROPOSED ADDITIONAL RESIDENTIAL BUILDING VADANEMMELI VILLAGE(HEMLET TIRUVIDANTHAI) THIRUPORUR TALUK, CHENGALPET DISTRICT.WITH IN THE LIMIT OF THIRUPORUR PANCHAYAT UNION S.NOS: 287/3C , 287/4A,287/ 5A1, 287/ 5B, 287/5C, 287/5D1, 287/6A, 287/6B1, 287/7E3, 287/7F3, 287/7G3, 287/7H3, 287/7I3, 287/7J, 287/7K,287/8, 287/9A3, 287/ 9B3, 287/9C1, 287/11C, 287/12A, 287/13A, 287/13B,287/14, 287/15, 287/16A, 288/7A, 288/8C, 288/9A, 288/9B, 288/9C, 288/9E1, 288/10, 288/11A, 288/11B, 288/12A1, 288/12B1, 289/2A, 289/2B 289/2C,289/ 2D, 289/2E, 289/2F, 289/2G, 289/2H, 289/3A, 289/3B, 289/3C, 289/3D, 289/4, 290/15D3, 290/15F1, 290/15GI, 290/15H1 & 290/15I1 (OSR AND APPROACH ROAD FOR OSR ALREADY HANDED OVER TO LOCAL BODY SUB DIVIDED S.NOS. 285/19A2,285/19B2, 285/20A2, 285/20B2, 285/20C2, 286/11C2, 287/3B, 287/4B, 287/5A2, 287/6B2, 287/5D2, 287/7E2, 287/7F2, 287/7G2, 287/7H2, 287/7I2, 287/9A2, 287/9B2, 287/9C2, 287/11B, 287/12B, 287/19C2, 288/1B, 288/3B, 288/4B, 288/5B, 288/6B, 288/7B, 288/8B, 288/12A2, 290/15C2, 290/15D2, 290/15D3, 290/15E2, 290/15F2, 290/15G2, 290/15H2, 290/15I2

BLOCK 08 -FLOOR PLAN, SECTION & ELEVATION

COLOUR INDEX SCALE: 1:100

PROPOSED - RED
BOUNDARY - BLACK
ROAD - GREEN

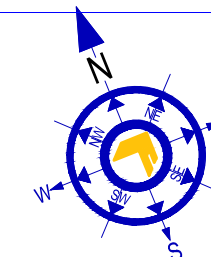

ALL DIMENSIONS ARE IN METER

SPECIFICATION:

- 1.FOUNDATION - PILE FOUNDATION 1:2:4
2. BRICK WORK IN C.M. 1:5 MIX
3. PLASTERING IN C.M. 1:3 MIX
4. ALL R.C.C. WORK IN C.C.1:2:4 MIX (M25)
5. FLOORING CONCRETE IN C.C. 1:4:8 MIX
6. FLOOR FINISHING WITH MOSAIC TILES
- 7.JOINERIES IN COUNTRY WOOD
8. FINISHING WITH COLOUR WASH

JOINERY SCHEDULE

MD	MAIN DOOR	1.00 X 2.10
D1	DOOR	0.90 X 2.10
D2	DOOR	0.75 X 2.10
LD	LIFT DOOR	LIFT DOOR
SD1	SLIDING DOOR	2.94 X 2.10
SD2	SLIDING DOOR	1.57 X 2.10
W1	WINDOW	3.00 X 1.20
W2	WINDOW	2.98 X 1.20
W3	WINDOW	2.40 X 1.20
W4	WINDOW	2.02 X 1.20
W5	WINDOW	1.80 X 1.20
W6	WINDOW	0.90 X 1.20
W7	WINDOW	0.67 X 1.20
KW	WINDOW	1.21 X 2.10
FD	FRENCH WINDOW	1.57 X 2.10
V1	VENTILATOR	0.90 X 0.60
V1	VENTILATOR	0.75 X 0.60

BLOCK-08 SCALE : 1 : 100 SHEET.NO. 12-15




GOWTHAM. M , M.ARCH.,
Registered Architect
Council of Architecture
CA/2018/104235 Valid Till : 31/12/2034
No.9 Gangai Amman Koil St, Mambalam
High Rd,T.Nagar
Chennai – 600017,Tamil Nadu
Phone : 9500198154
E-mail : gowthamar01@gmail.com
REGISTERED ARCHITECTS

APPLICANT

Mr. GOPINATH .R
For GT BHARATHI URBAN DEVELOPERS
PVT LTD
AUTHORISED SIGNATORY

Er.S.MOSES ARANGANATHAN
(B.E., M.E.(Struct.), T.Y.E., P.A.(Struct.), P.Y.E.,
DTCP Reg.No. TVLR/RSE/G-10204/07/006
Madhavayal, Chennai - 600005
Email Id: moosesomnu@gmail.com

STRUCTURAL ENGINEER

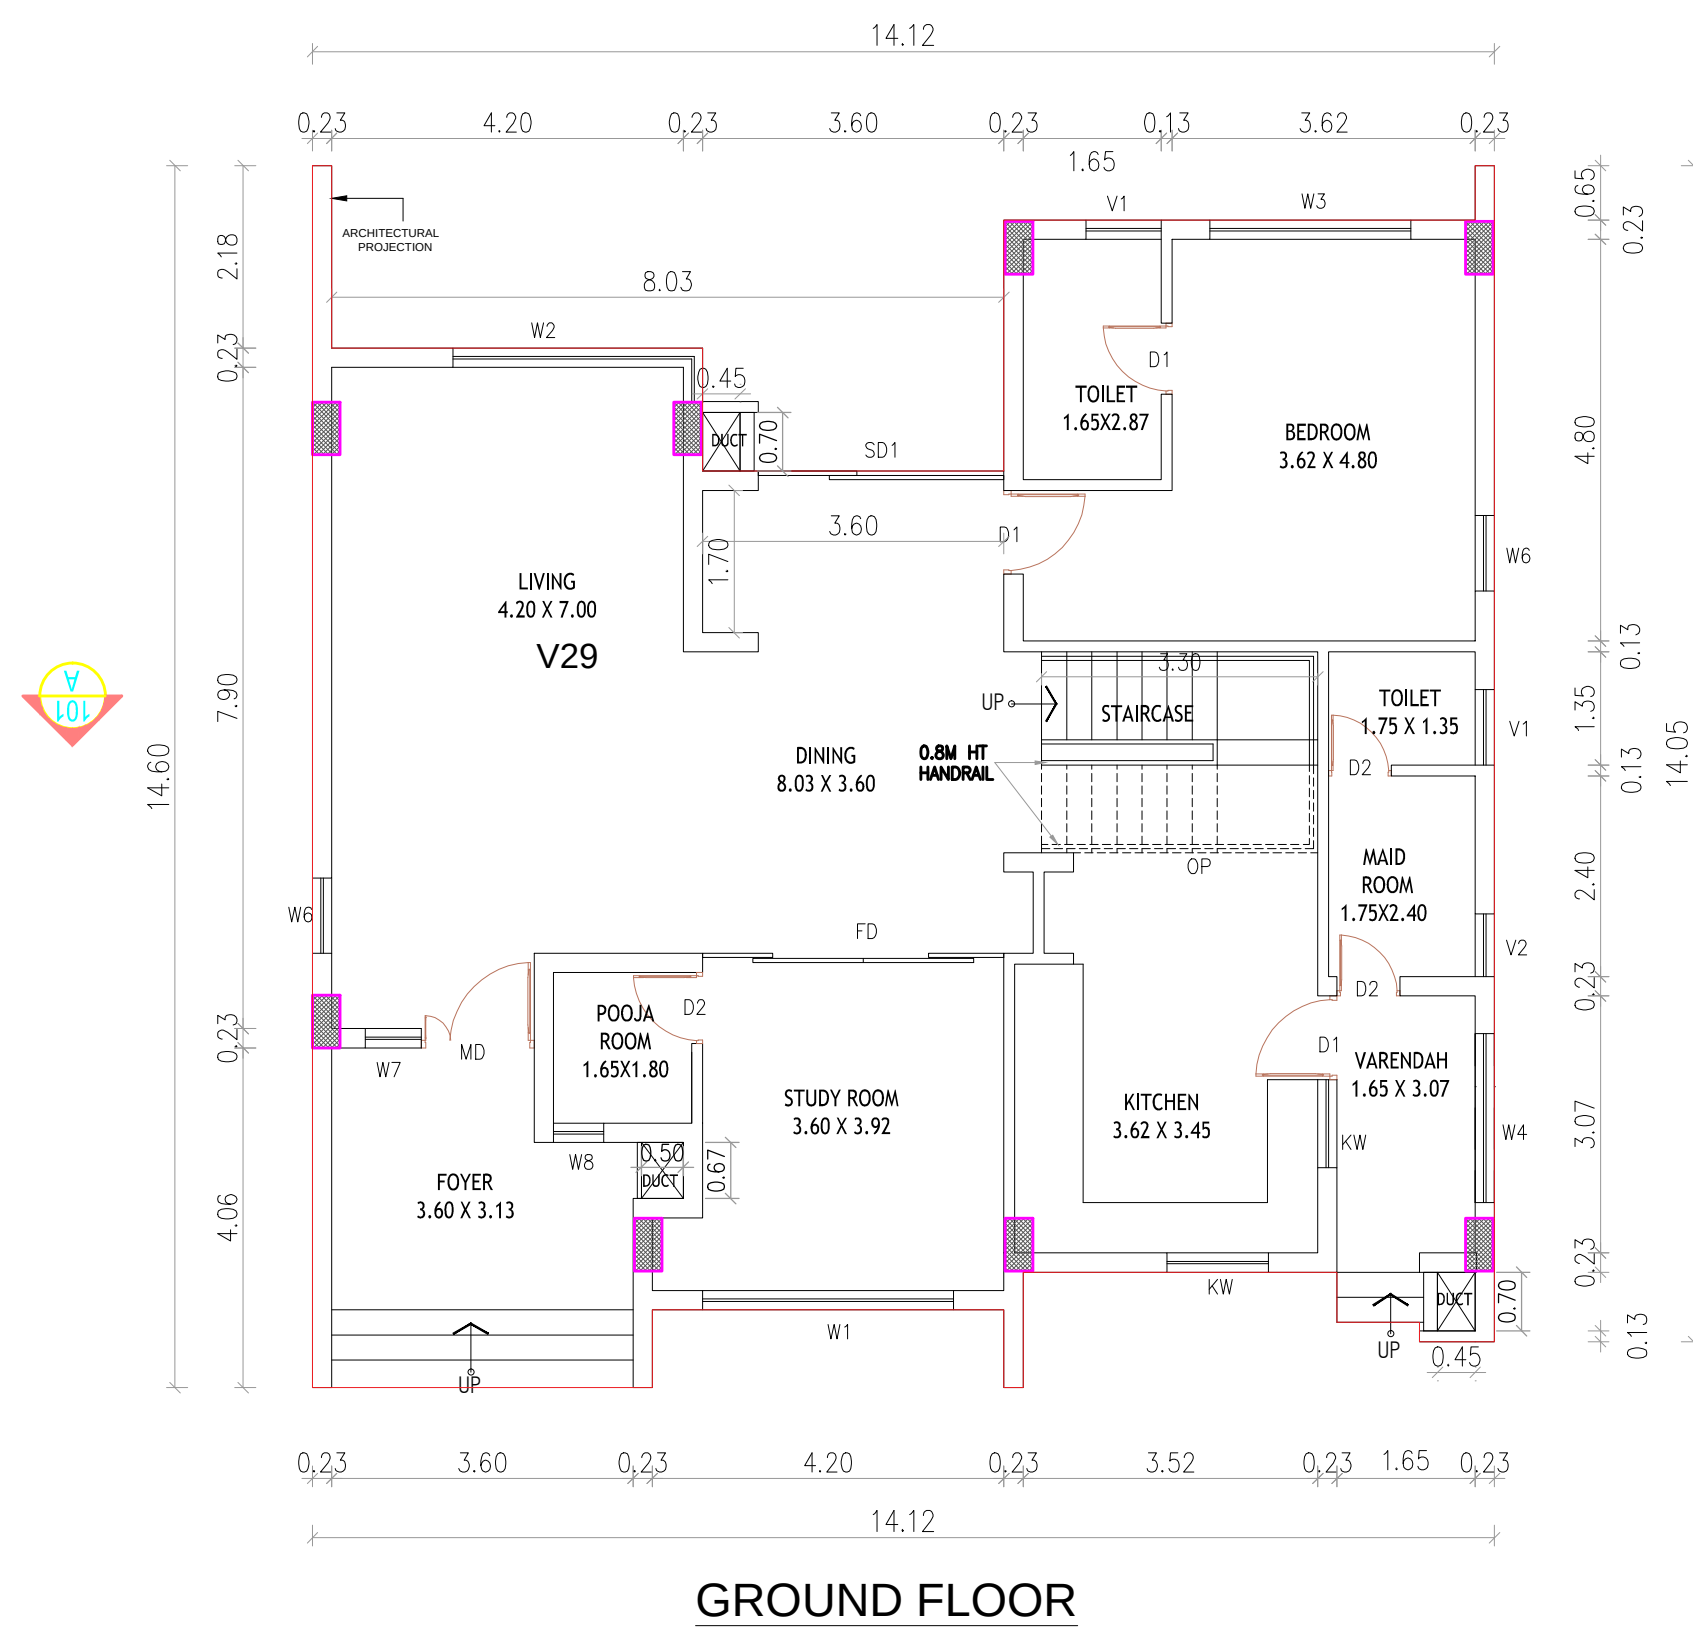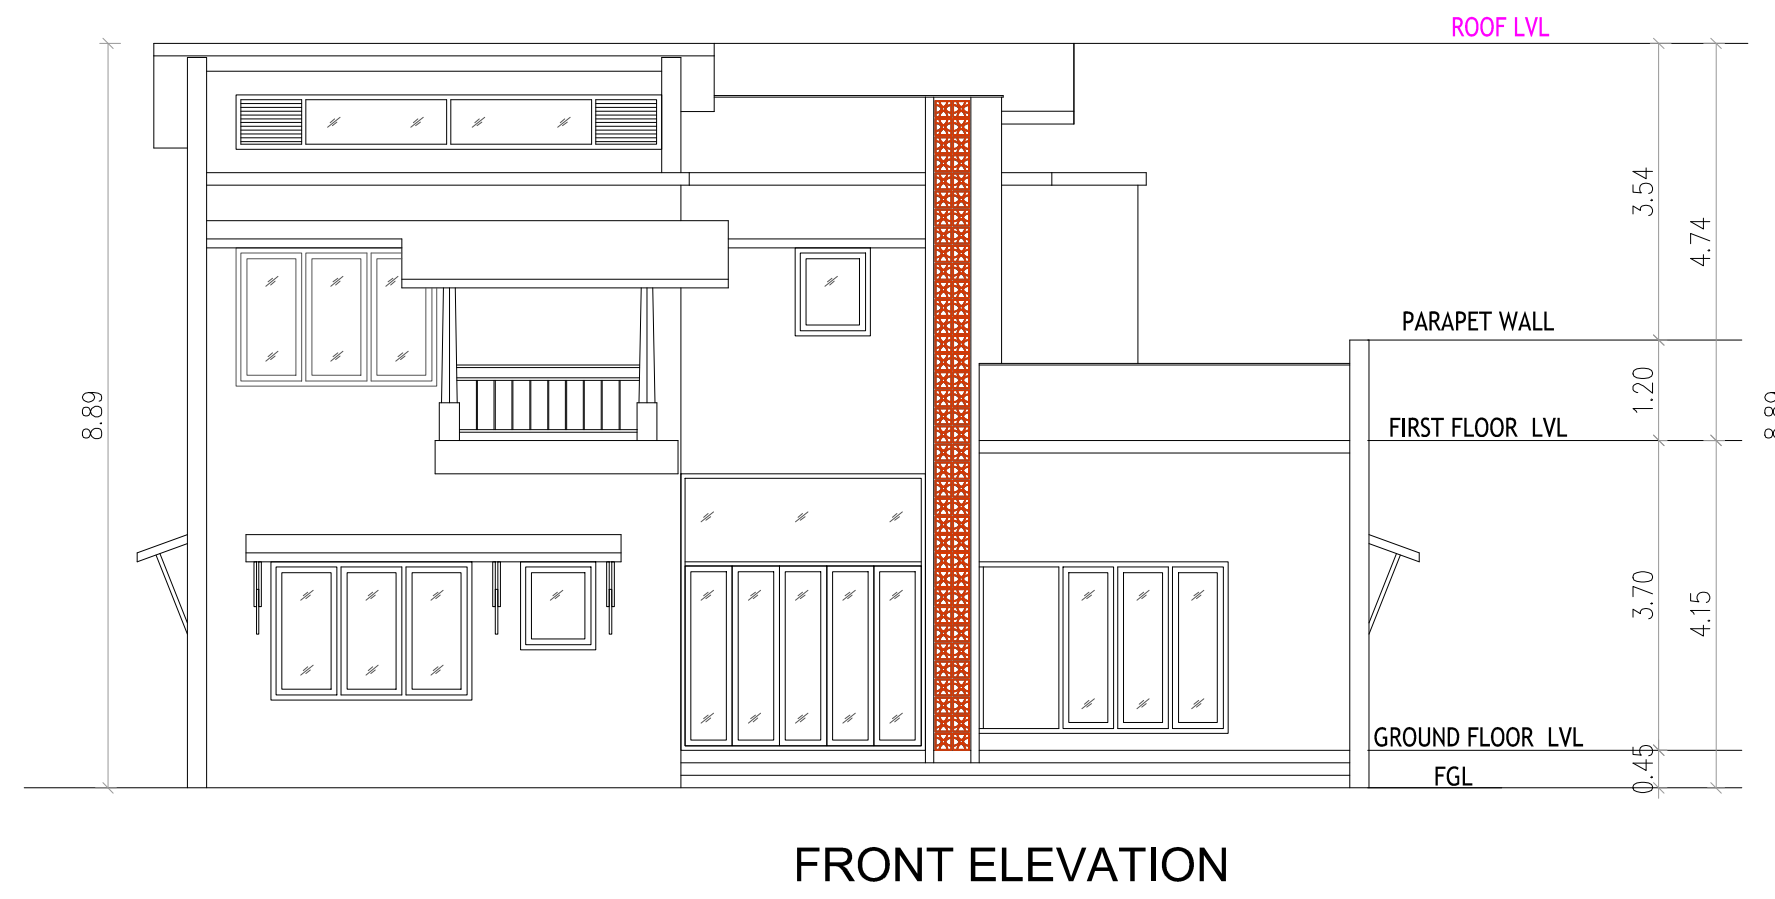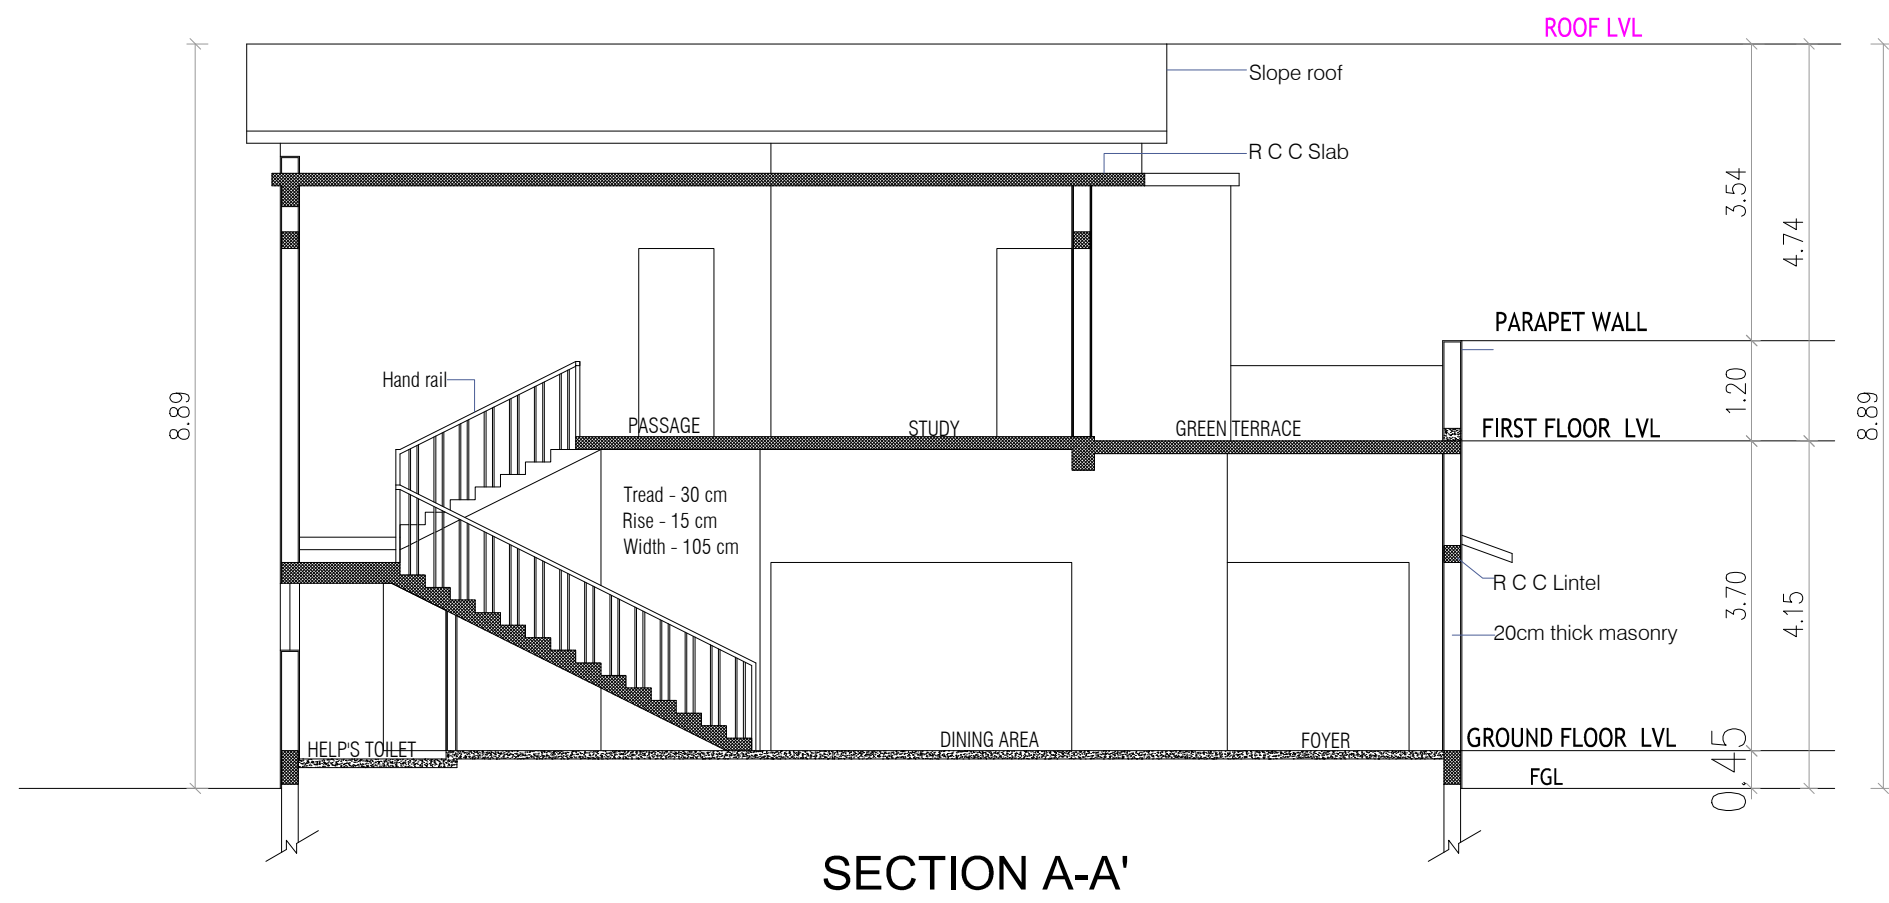


BLOCK-09

FIRST FLOOR

PLAN SHOWING THE PROPOSED ADDITIONAL RESIDENTIAL BUILDING VADANEMMELI VILLAGE(HEMLET TIRUVIDANTHAI) THIRUPORUR TALUK, CHENGALPET DISTRICT.WITH IN THE LIMIT OF THIRUPORUR PANCHAYAT UNION S.NOS: 287/3C , 287/4A,287/ 5A1, 287/ 5B, 287/5C, 287/5D1, 287/6A, 287/6B1, 287/7E3, 287/7F3, 287/7G3, 287/7H3, 287/7I3, 287/7J, 287/7K,287/8, 287/9A3, 287/ 9B3, 287/9C1, 287/11C, 287/12A, 287/13A, 287/13B,287/14, 287/15, 287/16A, 288/7A, 288/8C, 288/9A, 288/9B, 288/9C, 288/9E1, 288/10, 288/11A, 288/11B, 288/12A1, 288/12B1, 289/2A, 289/2B 289/2C,289/ 2D, 289/2E, 289/2F, 289/2G, 289/2H, 289/3A, 289/3B, 289/3C, 289/3D, 289/4, 290/15D3, 290/15F1, 290/15G1, 290/15H1 & 290/15I1 (OSR AND APPROACH ROAD FOR OSR ALREADY HANDED OVER TO LOCAL BODY SUB DIVIDED S.NOS. 285/19A2,285/19B2, 285/20A2, 285/20B2, 285/20C2, 286/11C2, 287/3B, 287/4B, 287/5A2, 287/6B2, 287/5D2, 287/7E2, 287/7F2, 287/7G2, 287/7H2, 287/7I2, 287/9A2, 287/9B2, 287/9C2, 287/11B, 287/12B, 287/19C2, 288/1B, 288/3B, 288/4B, 288/5B, 288/6B, 288/7B, 288/8B, 288/12A2, 290/15C2, 290/15D2, 290/15D3, 290/15E2, 290/15F2, 290/15G2, 290/15H2, 290/15I2

BLOCK 09 -FLOOR PLAN, SECTION & ELEVATION

COLOUR INDEX SCALE: 1:100
PROPOSED - RED
BOUNDARY - BLACK
ROAD - GREEN

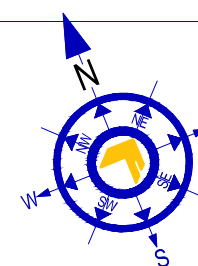

ALL DIMENSIONS ARE IN METER

SPECIFICATION:

- 1.FOUNDATION - PILE FOUNDATION 1:2:4
2. BRICK WORK IN C.M. 1:5 MIX
3. PLASTERING IN C.M. 1:3 MIX
4. ALL R.C.C. WORK IN C.C.1:2:4 MIX (M25)
5. FLOORING CONCRETE IN C.C. 1:4:8 MIX
6. FLOOR FINISHING WITH MOSAIC TILES
- 7.JOINERIES IN COUNTRY WOOD
8. FINISHING WITH COLOUR WASH

JOINERY SCHEDULE

MD	MAIN DOOR	1.00 X 2.10
D1	DOOR	0.90 X 2.10
D2	DOOR	0.75 X 2.10
LD	LIFT DOOR	LIFT DOOR
SD1	SLIDING DOOR	2.94 X 2.10
SD2	SLIDING DOOR	1.57 X 2.10
W1	WINDOW	3.00 X 1.20
W2	WINDOW	2.98 X 1.20
W3	WINDOW	2.40 X 1.20
W4	WINDOW	2.02 X 1.20
W5	WINDOW	1.80 X 1.20
W6	WINDOW	0.90 X 1.20
W7	WINDOW	0.67 X 1.20
KW	WINDOW	1.21 X 2.10
FD	FRENCH WINDOW	1.57 X 2.10
V1	VENTILATOR	0.90 X 0.60
V1	VENTILATOR	0.75 X 0.60


BLOCK-09 SCALE : 1 : 100 SHEET.N.O. 13-15

APPLICANT
Mr. GOPINATH .R
For GT BHARATHI URBAN DEVELOPERS
PVT LTD
AUTHORISED SIGNATORY


REGISTERED ARCHITECTS
GOWTHAM. M , M.ARCH.,
Registered Architect
Council of Architecture
CA/2018/104235 Valid Till : 31/12/2034
No.9 Gangai Amman Koil St, Mambalam
High Rd,T.Nagar
Chennai - 600017.Tamil Nadu
Phone : 9500198154
E-mail : gowthamar01@gmail.com

STRUCTURAL ENGINEER


E.S.MOSES ARANGANATHAN
B.E., M.E(Struct.) FIE, FIA(Struct.), FIV,
DTCP Registered Structural Engineer-Grade-I (RSE)
DTCP Reg.No. TVLPRRSG/Ch-02004/077006
Madhavayal, Chennai - 600095
Email Id: mosesomou@gmail.com

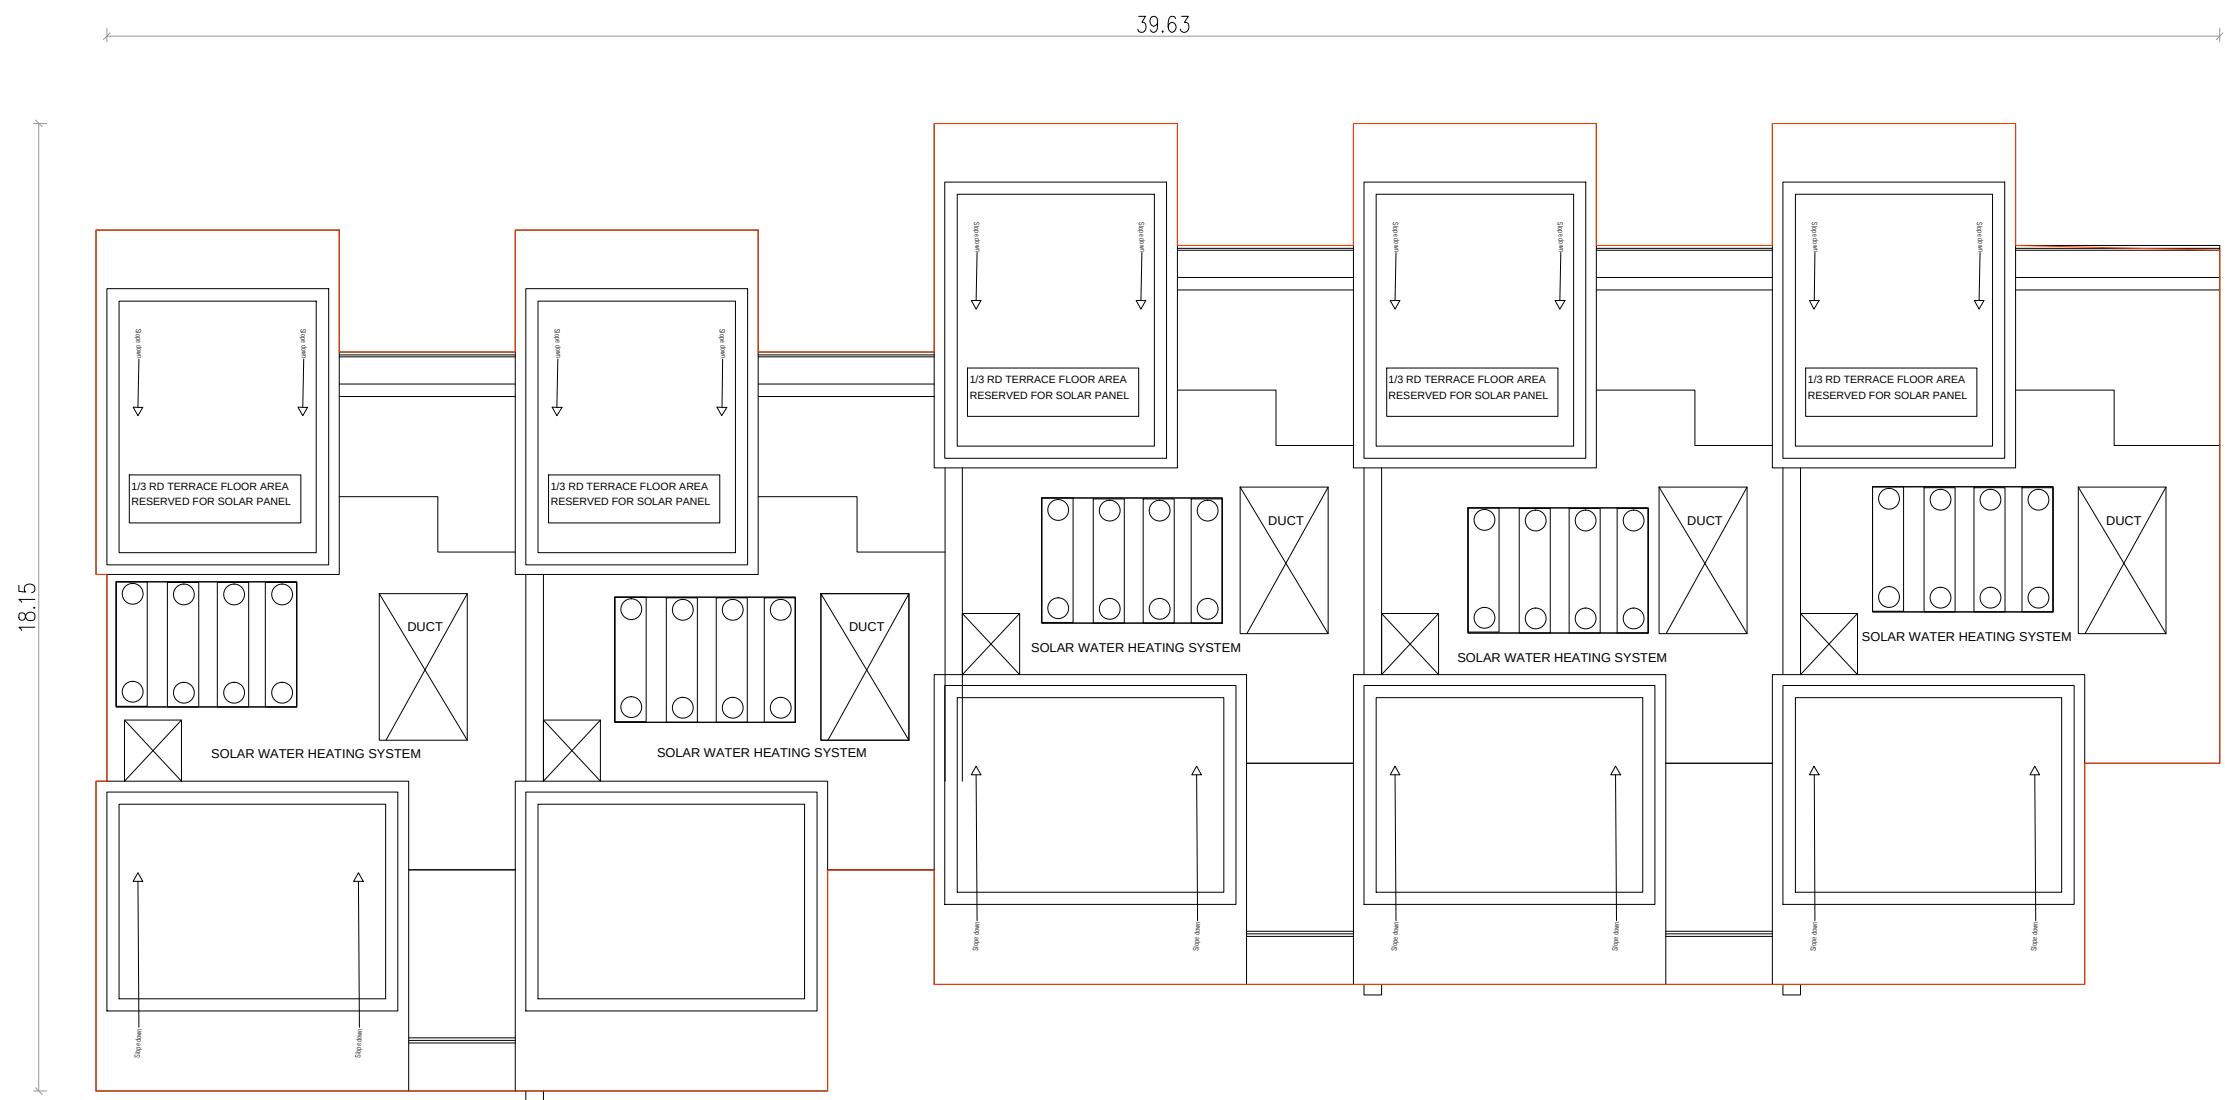


TERRACE FLOOR PLAN

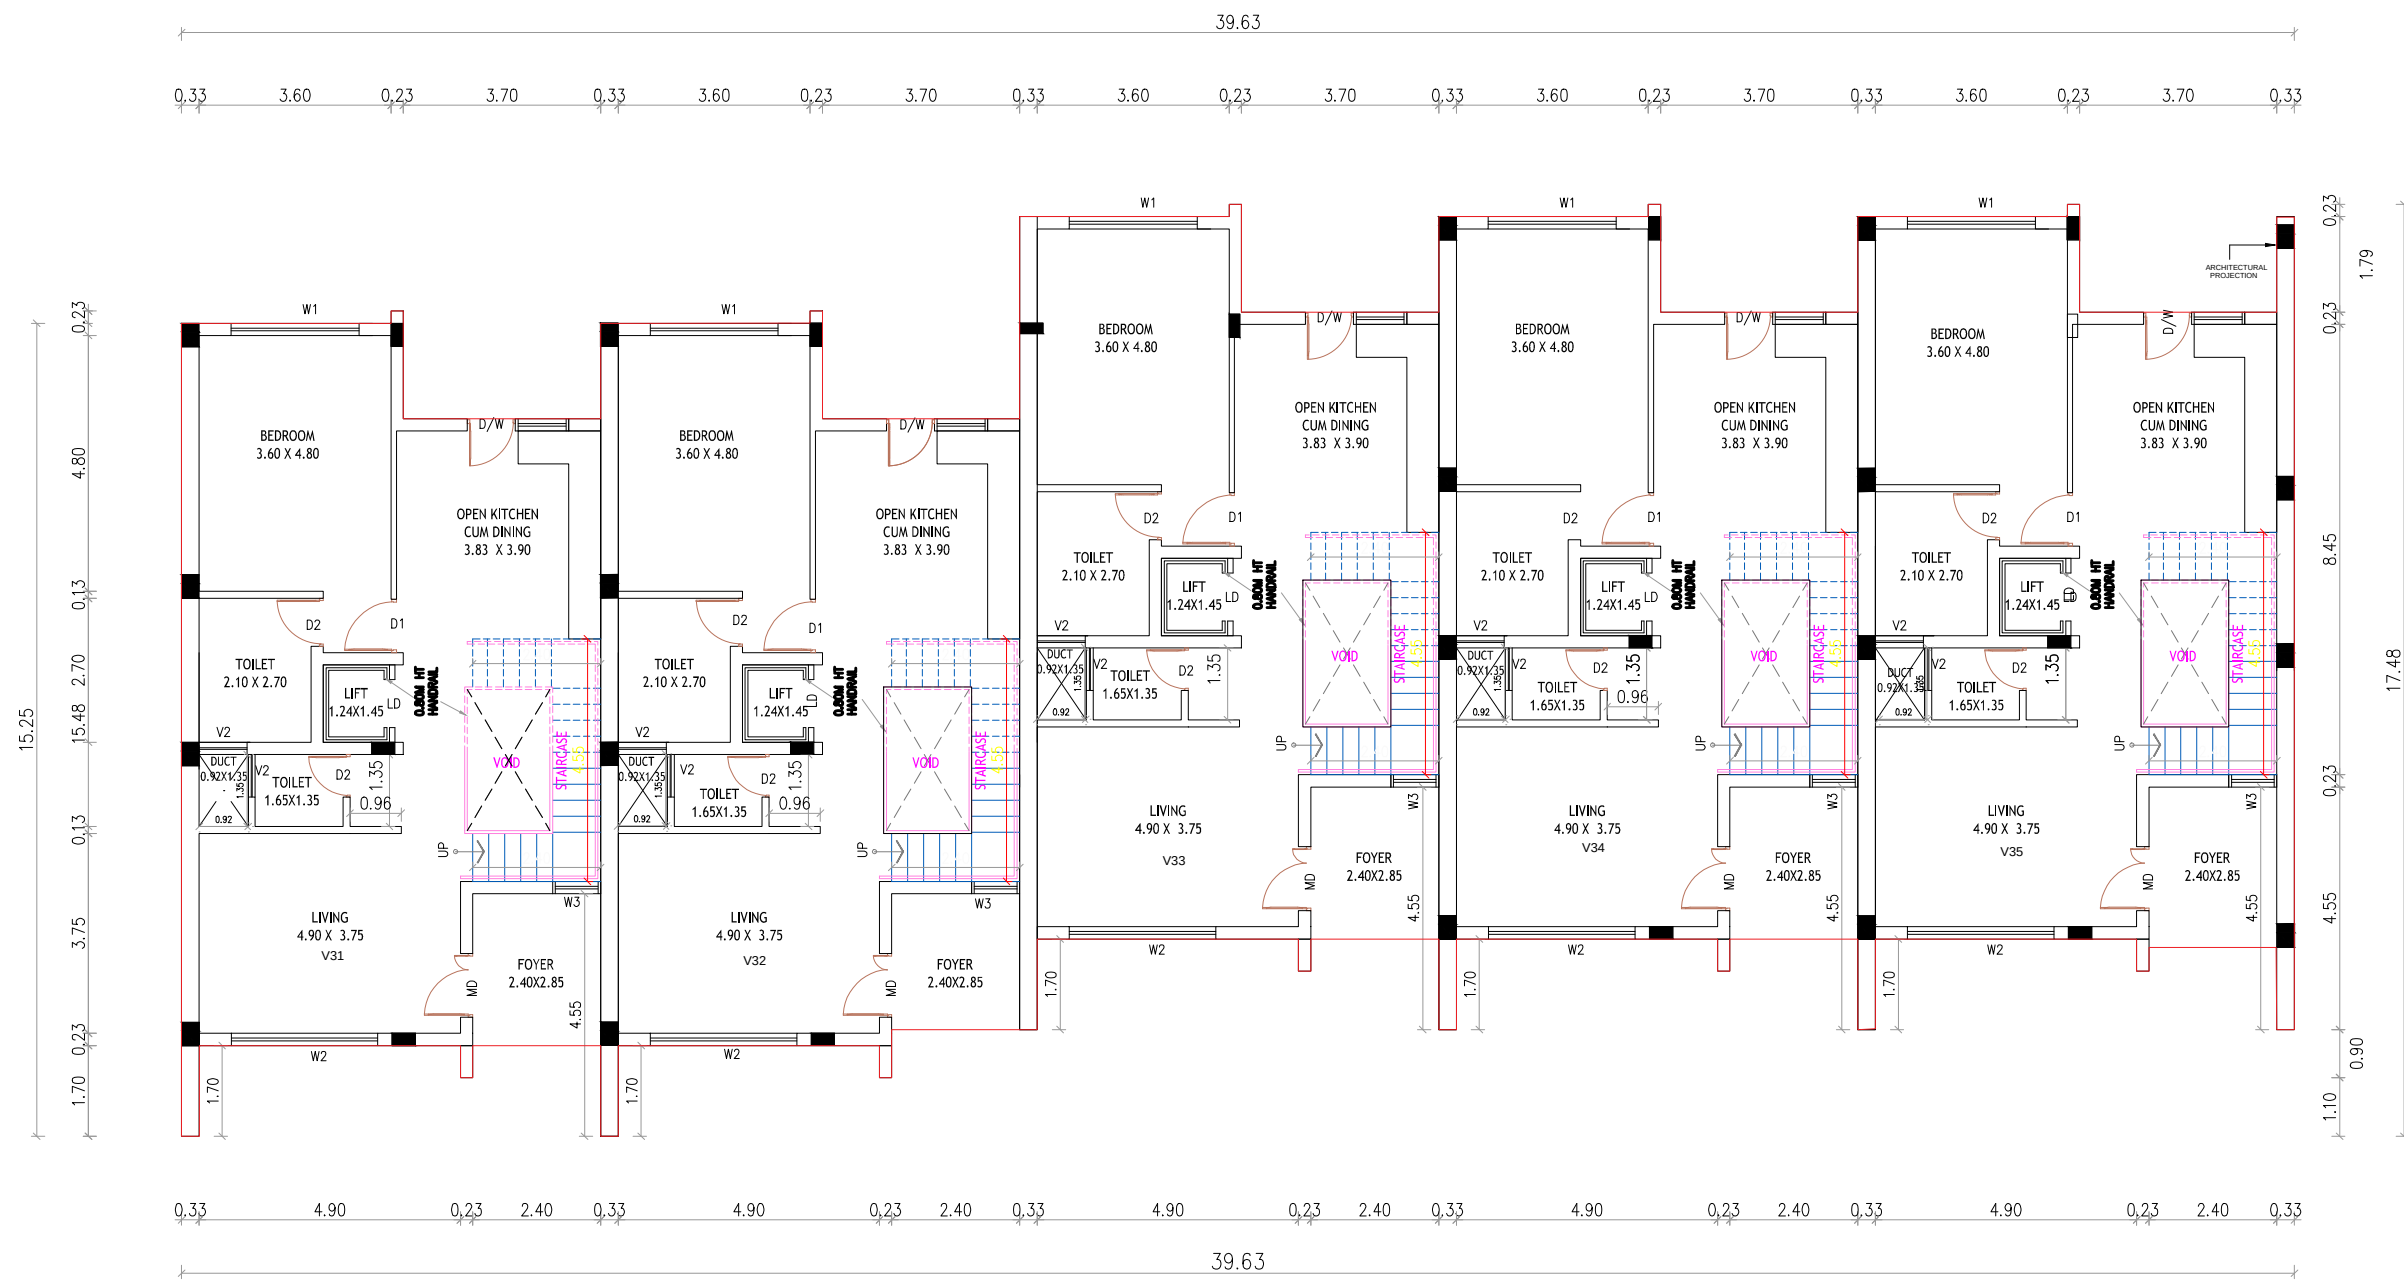


GROUND FLOOR

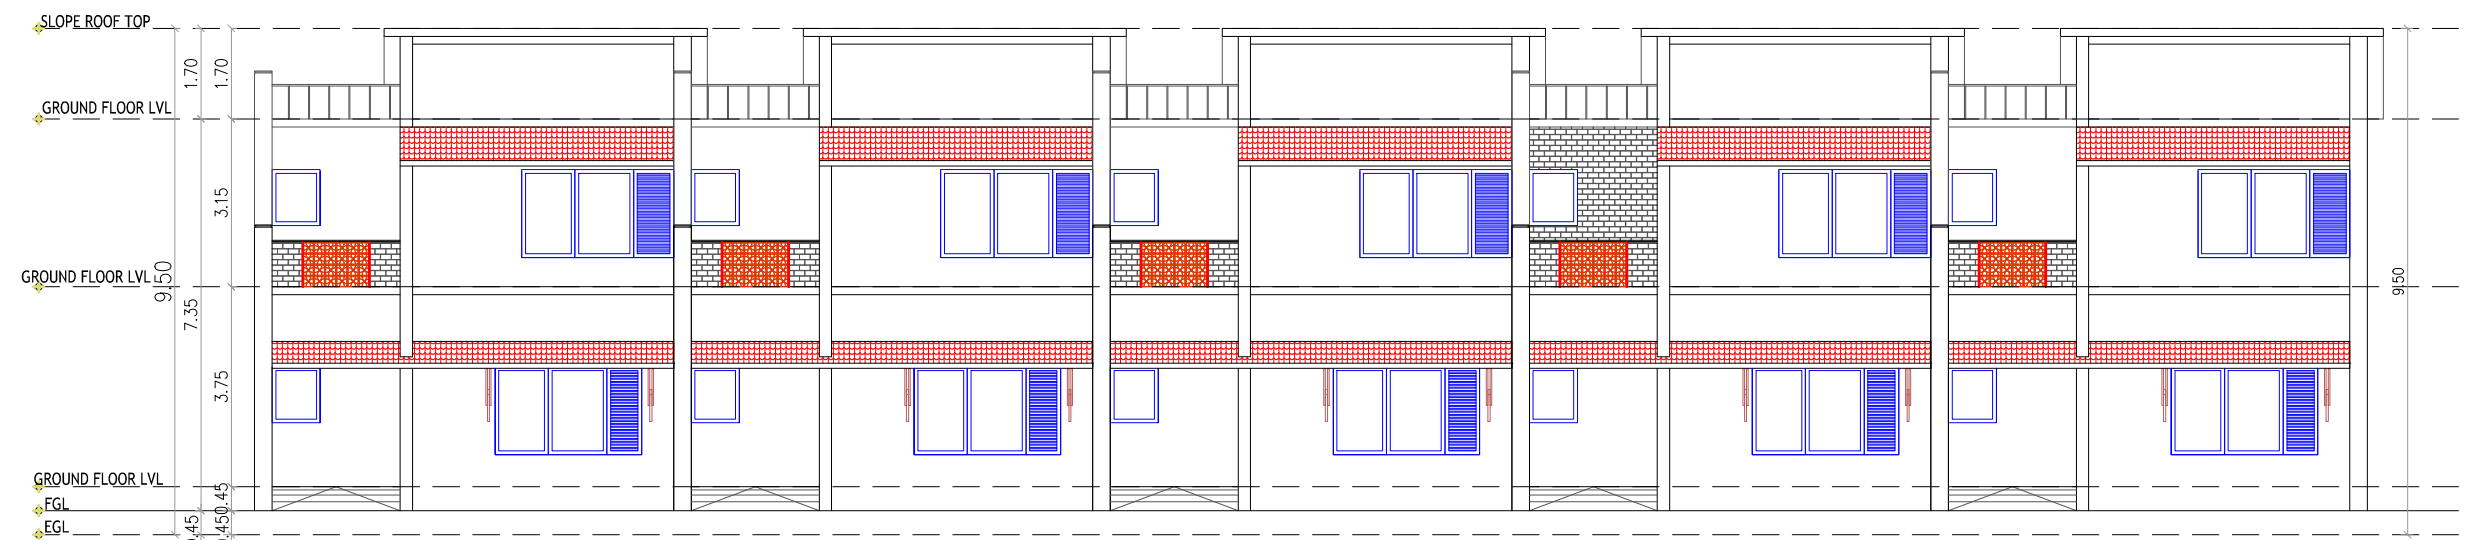

ELEVATION

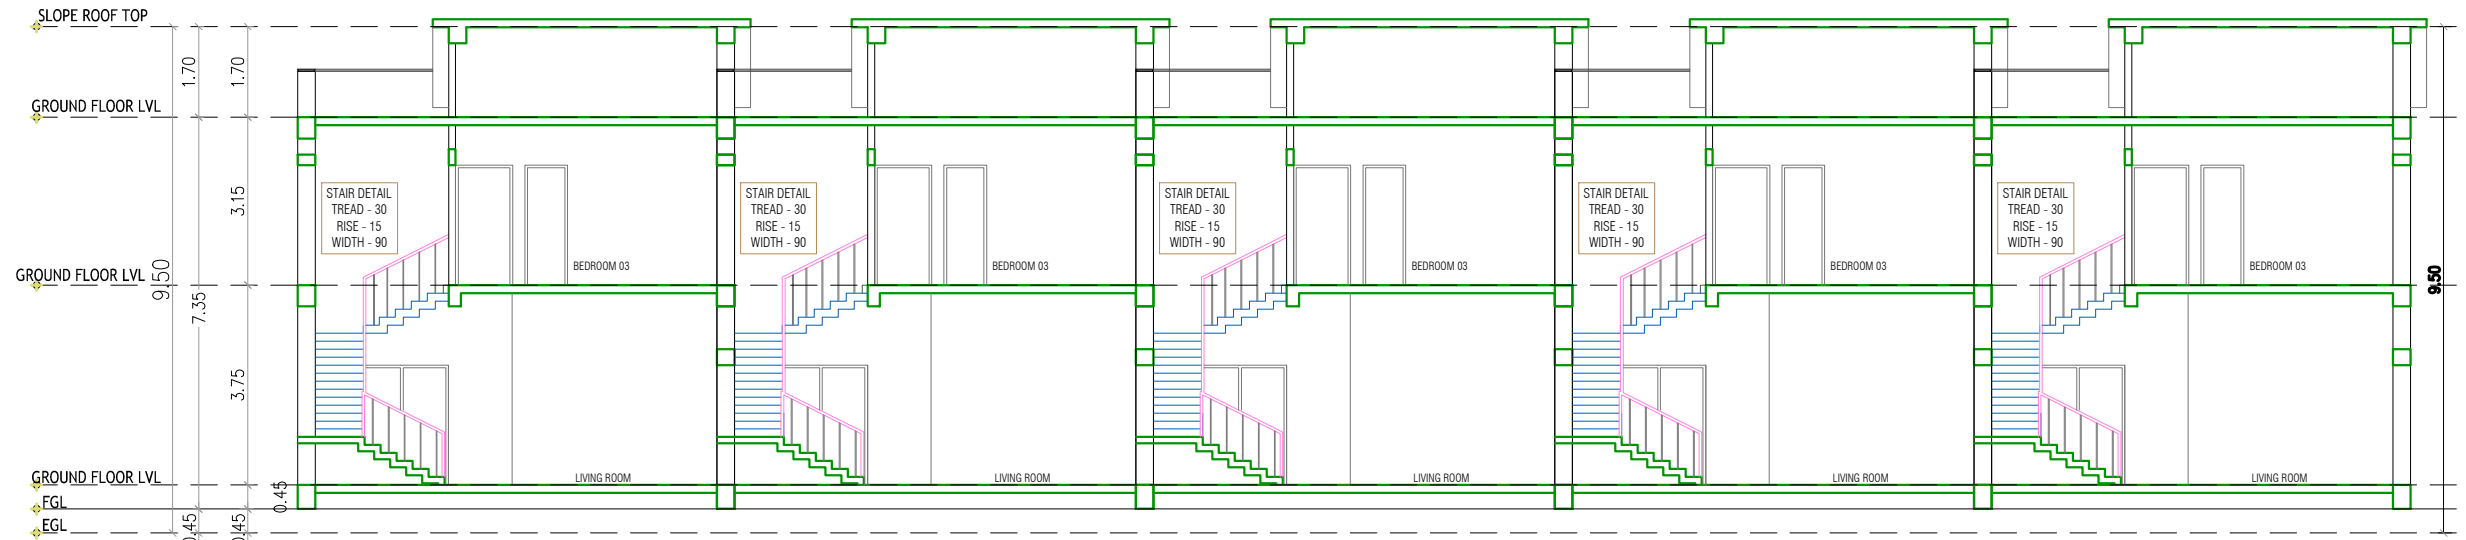

SECTION A-A'

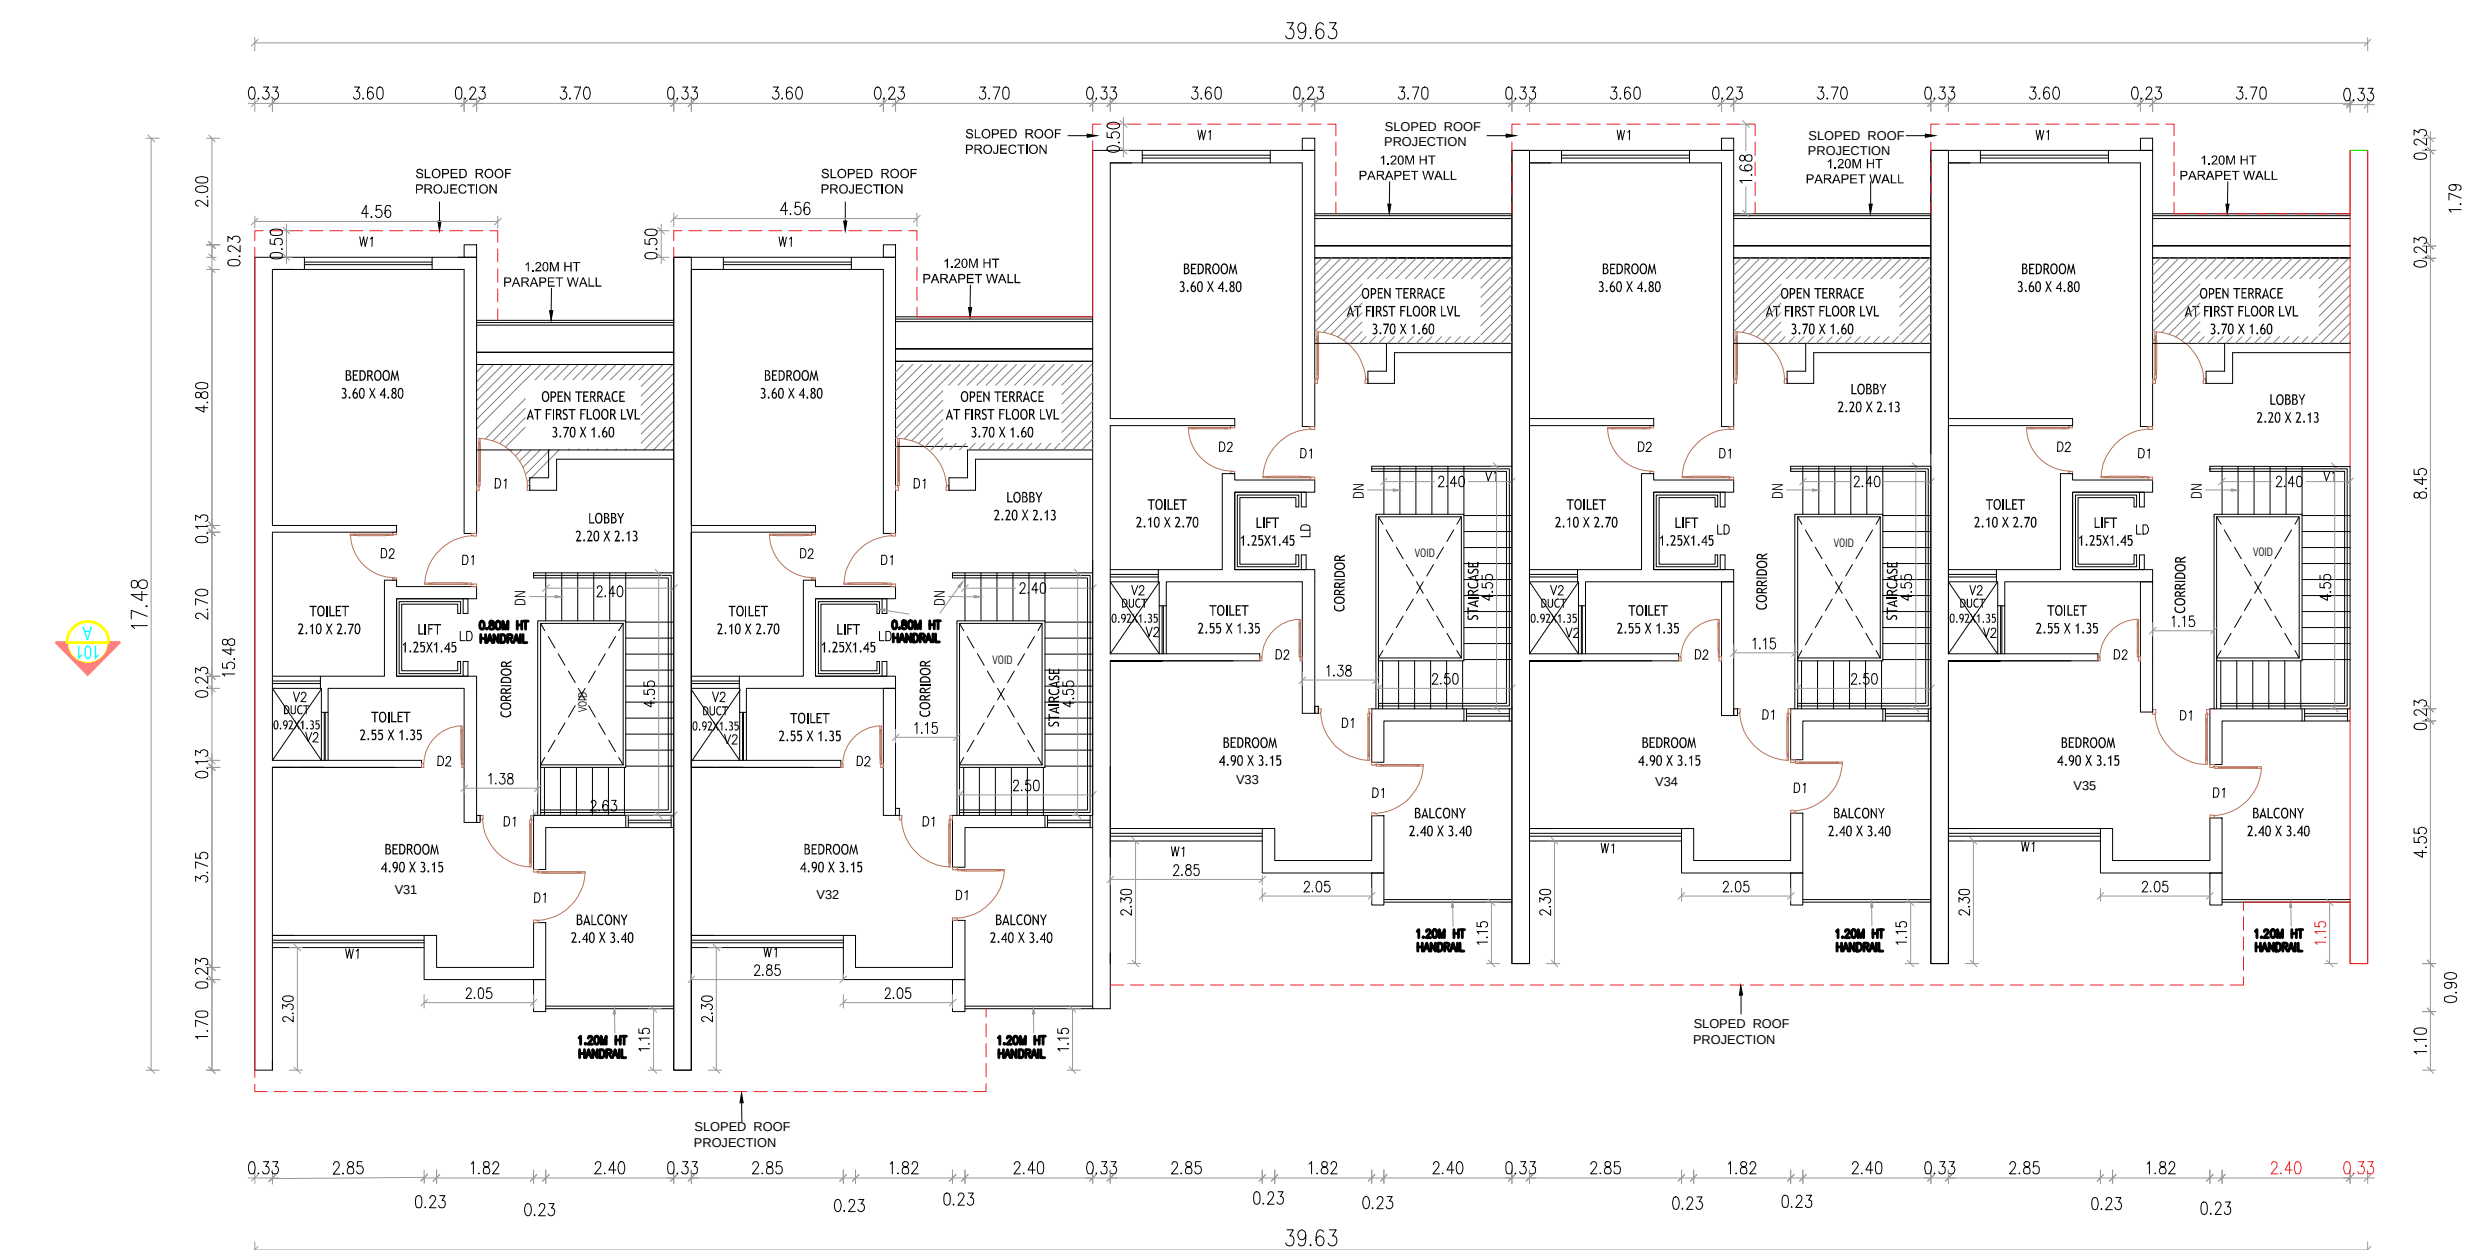

FIRST FLOOR

BLOCK-11

PLAN SHOWING THE PROPOSED ADDITIONAL RESIDENTIAL BUILDING VADANEMMELI VILLAGE(HEMLET TIRUVIDANTHAI) THIRUPORUR TALUK, CHENGALPET DISTRICT.WITH IN THE LIMIT OF THIRUPORUR PANCHAYAT UNION S.NOS: 287/3C , 287/4A,287/ 5A1, 287/ 5B, 287/5C, 287/5D1, 287/6A, 287/6B1, 287/7E3, 287/7F3, 287/7G3, 287/7H3, 287/7I3, 287/7J, 287/7K,287/8, 287/9A3, 287/ 9B3, 287/9C1, 287/11C, 287/12A, 287/13A, 287/13B,287/14, 287/15, 287/16A, 288/7A, 288/8C, 288/9A, 288/9B, 288/9C, 288/9E1, 288/10, 288/11A, 288/11B, 288/12A1, 288/12B1, 289/2A, 289/2B 289/2C,289/ 2D, 289/2E, 289/2F, 289/2G, 289/2H, 289/3A, 289/3B, 289/3C, 289/3D, 289/4, 290/15D3, 290/15F1, 290/15G1, 290/15H1 & 290/15I1 (OSR AND APPROACH ROAD FOR OSR ALREADY HANDED OVER TO LOCAL BODY SUB DIVIDED S.NOS. 285/19A2,285/19B2, 285/20A2, 285/20B2, 285/20C2, 286/11C2, 287/3B, 287/4B, 287/5A2, 287/6B2, 287/5D2, 287/7E2, 287/7F2, 287/7G2, 287/7H2, 287/7I2, 287/9A2, 287/9B2, 287/9C2, 287/11B, 287/12B, 287/19C2, 288/1B, 288/3B, 288/4B, 288/5B, 288/6B, 288/7B, 288/8B, 288/12A2, 290/15C2, 290/15D2, 290/15D3, 290/15E2, 290/15F2, 290/15G2, 290/15H2, 290/15I2

BLOCK 11-FLOOR PLAN, SECTION & ELEVATION

COLOUR INDEX SCALE: 1:200

PROPOSED - RED
BOUNDARY - BLACK
ROAD - GREEN

ALL DIMENSIONS ARE IN METER

SPECIFICATION:

- 1.FOUNDATION - PILE FOUNDATION 1:2:4
2. BRICK WORK IN C.M. 1:5 MIX
3. PLASTERING IN C.M. 1:3 MIX
4. ALL R.C.C. WORK IN C.C.1:2:4 MIX (M25)
5. FLOORING CONCRETE IN C.C. 1:4:8 MIX
6. FLOOR FINISHING WITH MOSAIC TILES
- 7.JOINERIES IN COUNTRY WOOD
8. FINISHING WITH COLOUR WASH

JOINERY SCHEDULE			
MD	MAIN DOOR	1.00 X 2.10	
D1	DOOR	0.90 X 2.10	
D2	DOOR	0.75 X 2.10	
LD	LIFT DOOR	LIFT DOOR	
SD1	SLIDING DOOR	2.94 X 2.10	
SD2	SLIDING DOOR	1.57 X 2.10	
W1	WINDOW	3.00 X 1.20	
W2	WINDOW	2.90 X 1.20	
W3	WINDOW	2.40 X 1.20	
W4	WINDOW	2.02 X 1.20	
W5	WINDOW	1.80 X 1.20	
W6	WINDOW	0.90 X 1.20	
W7	WINDOW	0.67 X 1.20	
KW	WINDOW	1.21 X 2.10	
FD	FRENCH WINDOW	1.57 X 2.10	
V1	VENTILATOR	0.90 X 0.60	
V1	VENTILATOR	0.75 X 0.60	

BLOCK-11

APPLICANT

Mr. GOPINATH .R

For GT BHARATHI URBAN DEVELOPERS

PVT LTD

AUTHORISED SIGNATORY

SCALE: 1:100

REGISTERED ARCHITECTS

Gowtham M , M.Arch.,

Registered Architect

Council of Architecture

CA/2018/104235 Valid Till: 31/12/2034

No.9 Gangai Amman Koil St, Mambalam

High Rd.T.Nagar





Chennai – 600017.Tamil Nadu

Phone : 9500198154

E-mail : gowthamar01@gmail.com

STRUCTURAL ENGINEER

Er.S.MOSES ARANGANATHAN
B.E., M.E.(Struct.) FIE, FPA(Struct.), FPA,
DTCP Registered Structural Engineer-Grade (A3E)
Maduraiyugal, Chennai - 600005
Email Id: moses.somu@gmail.com

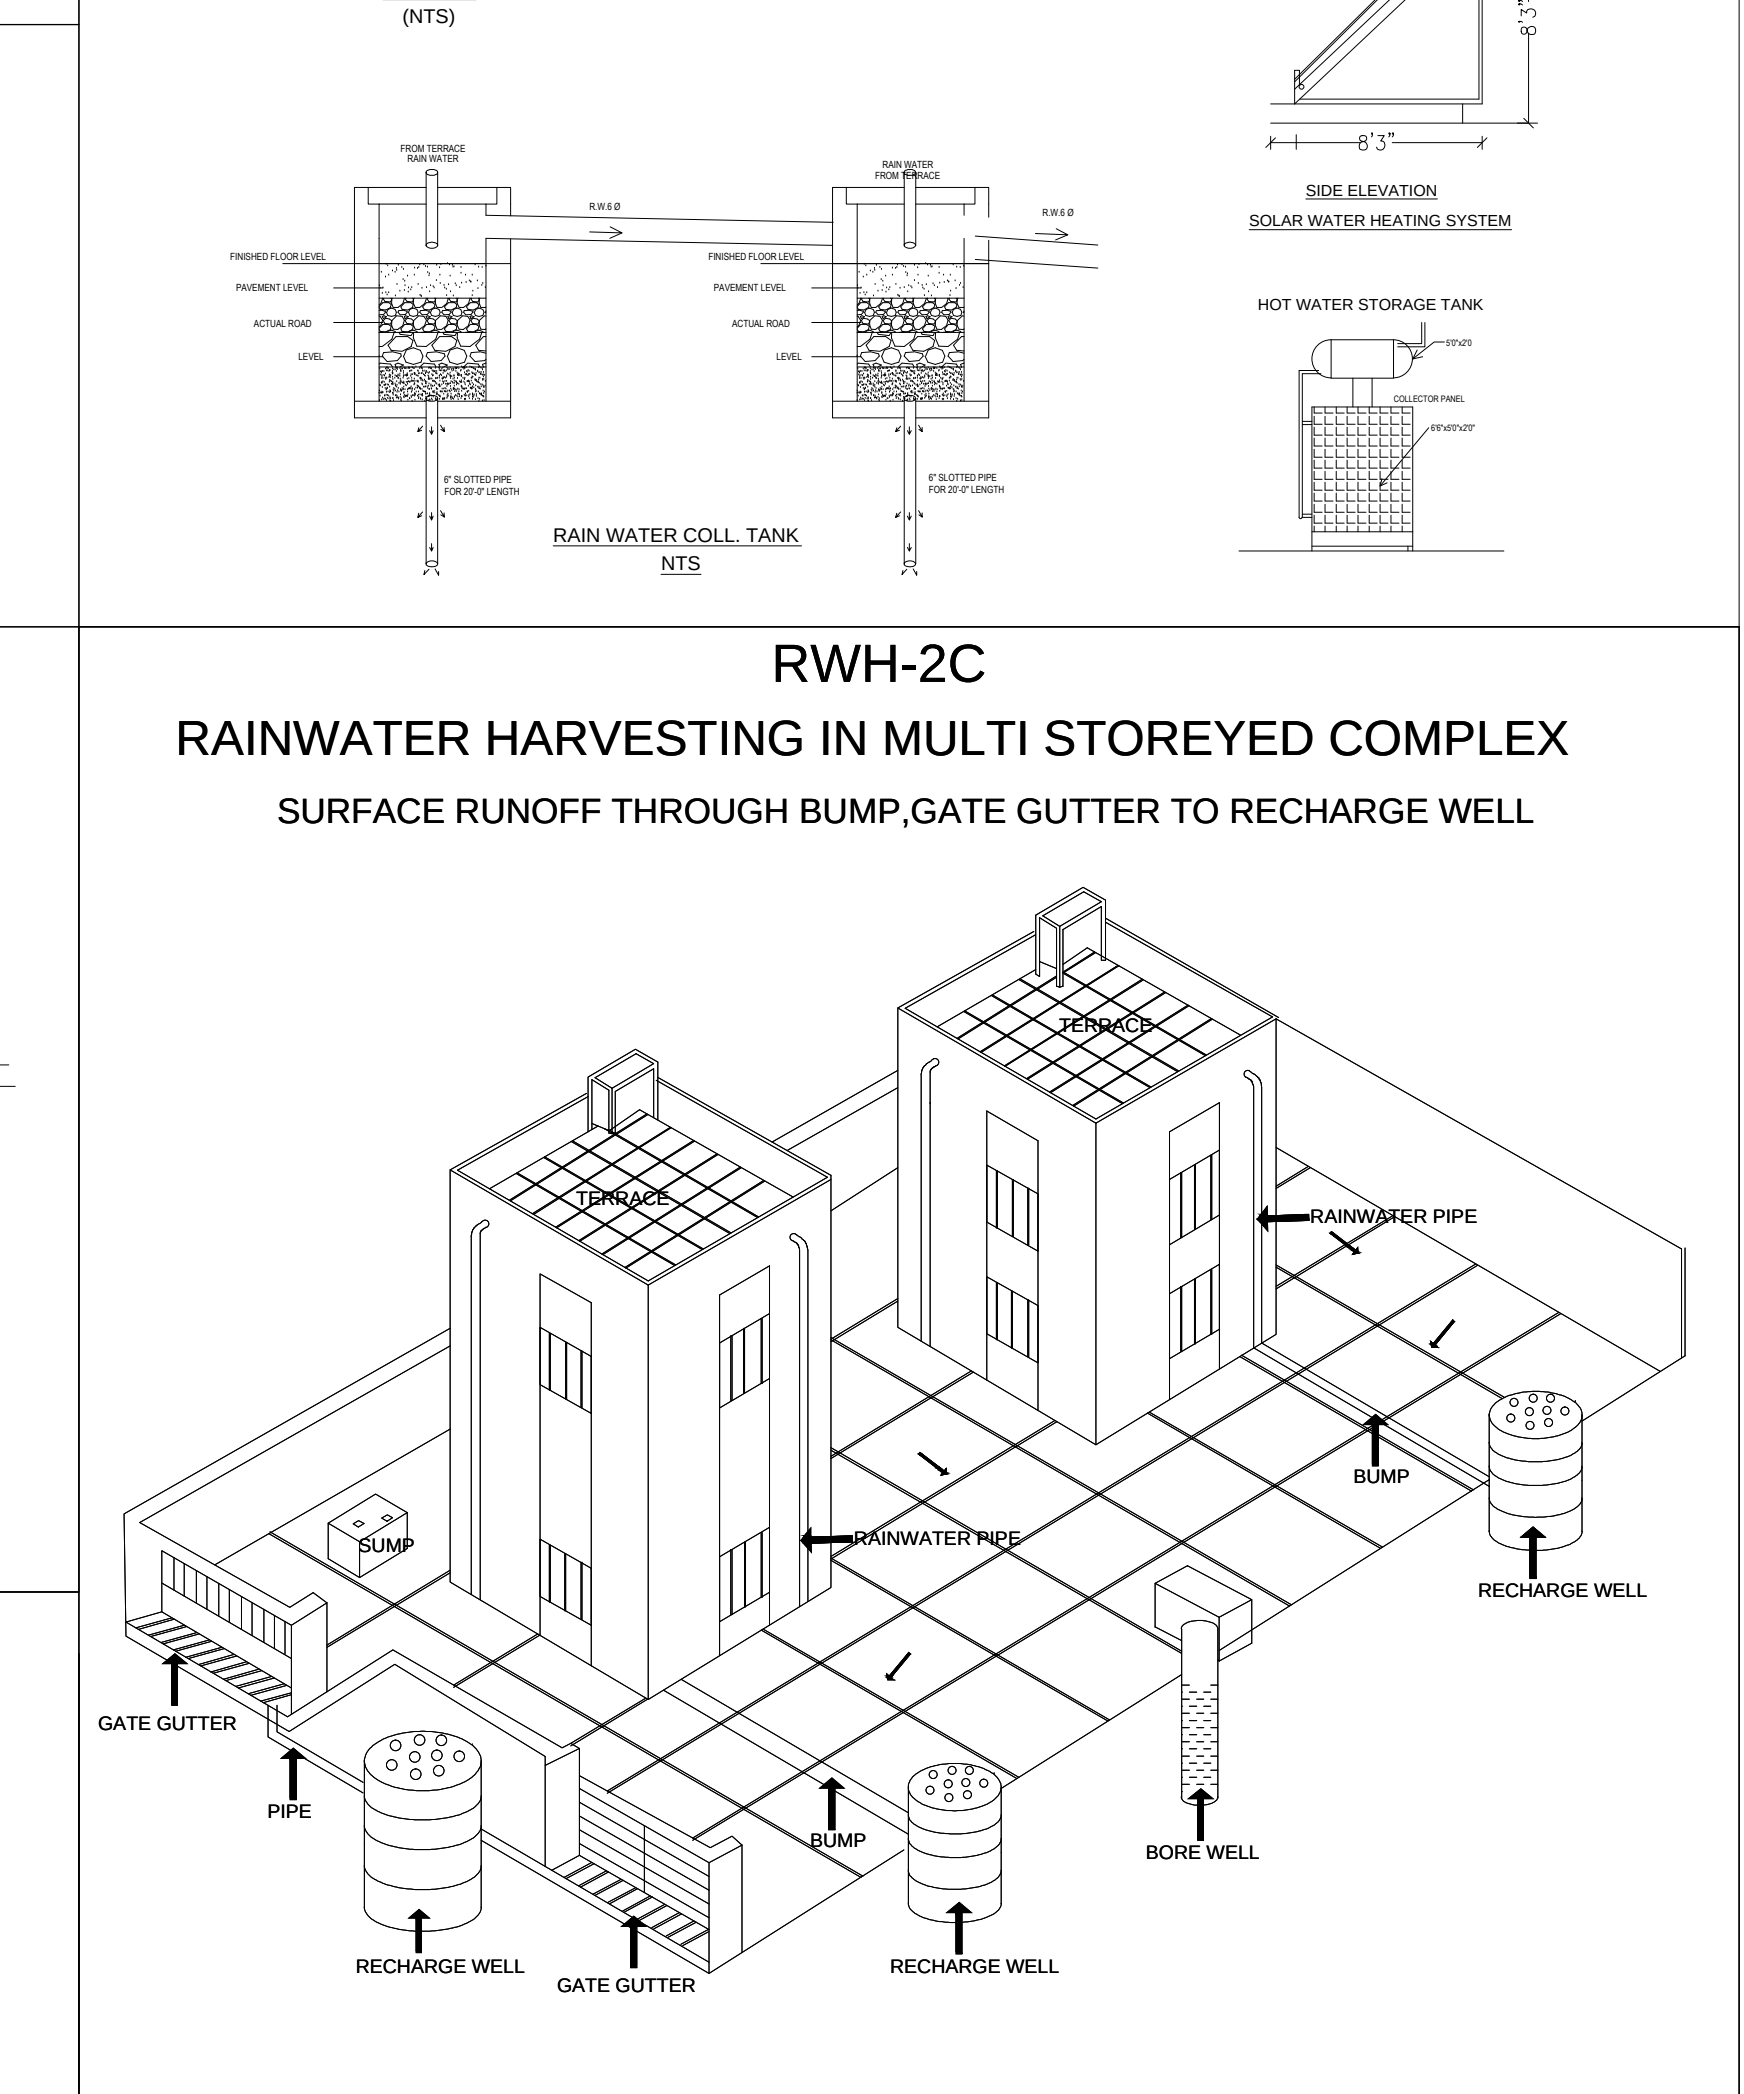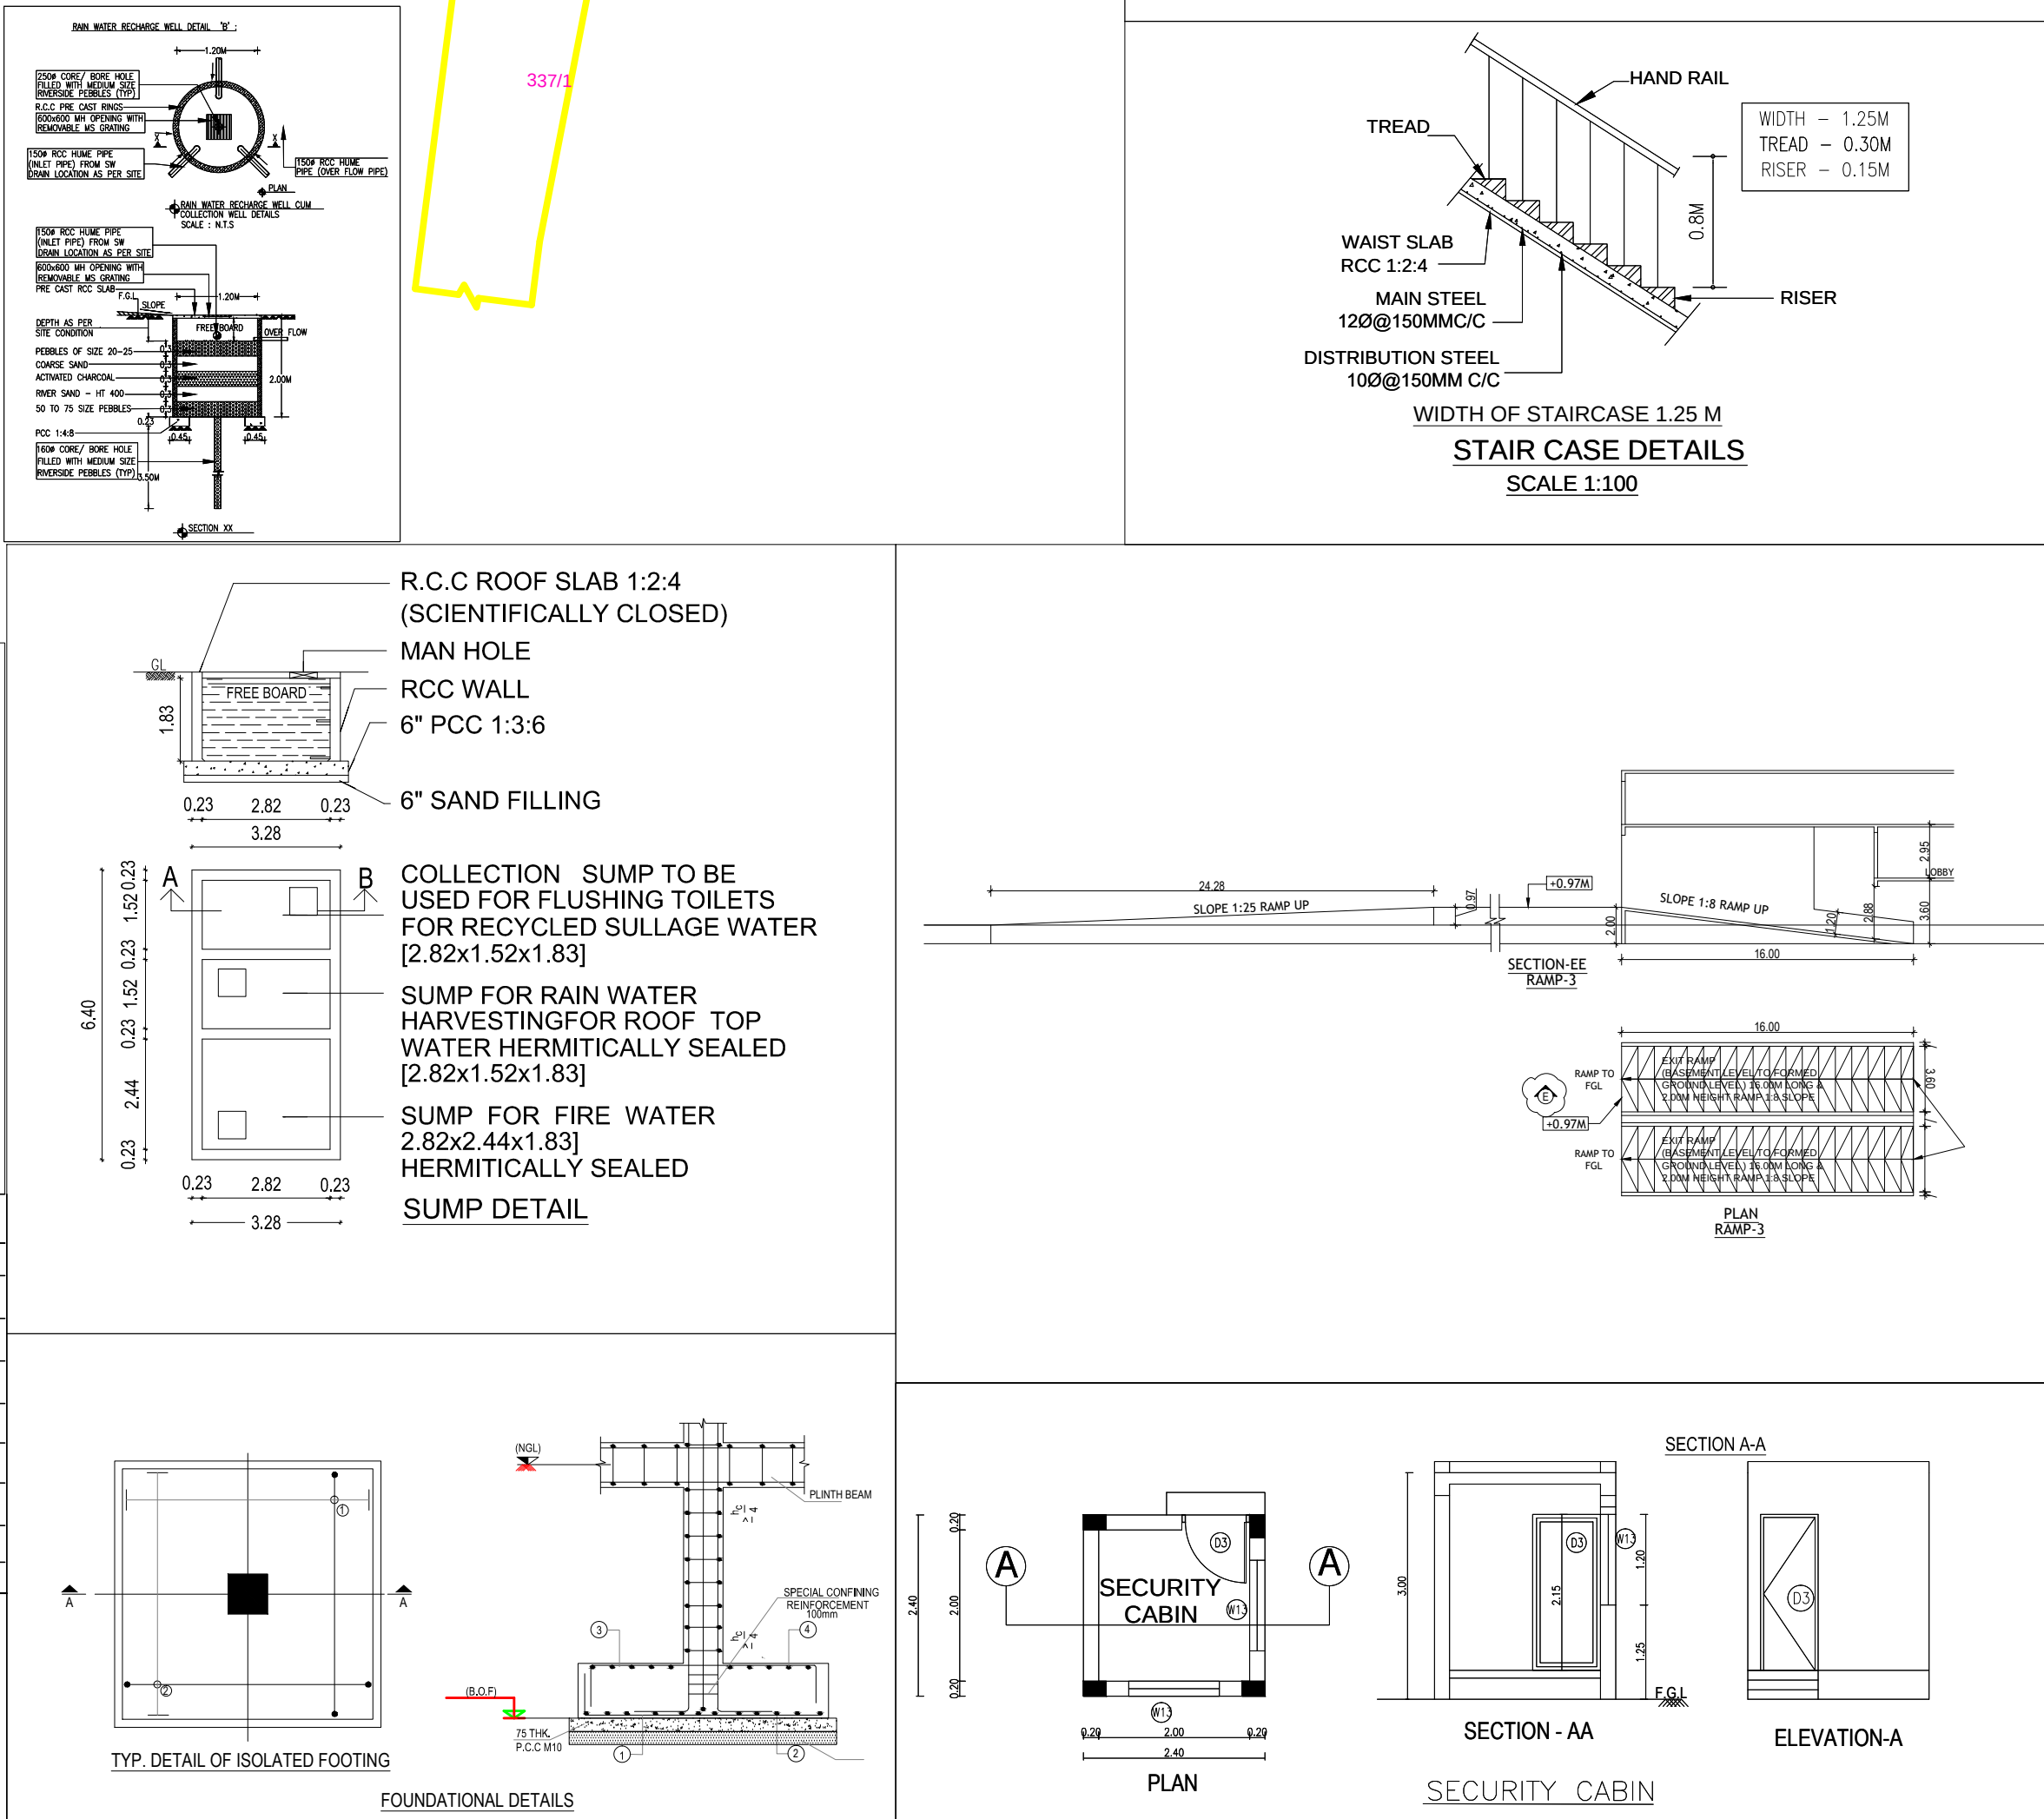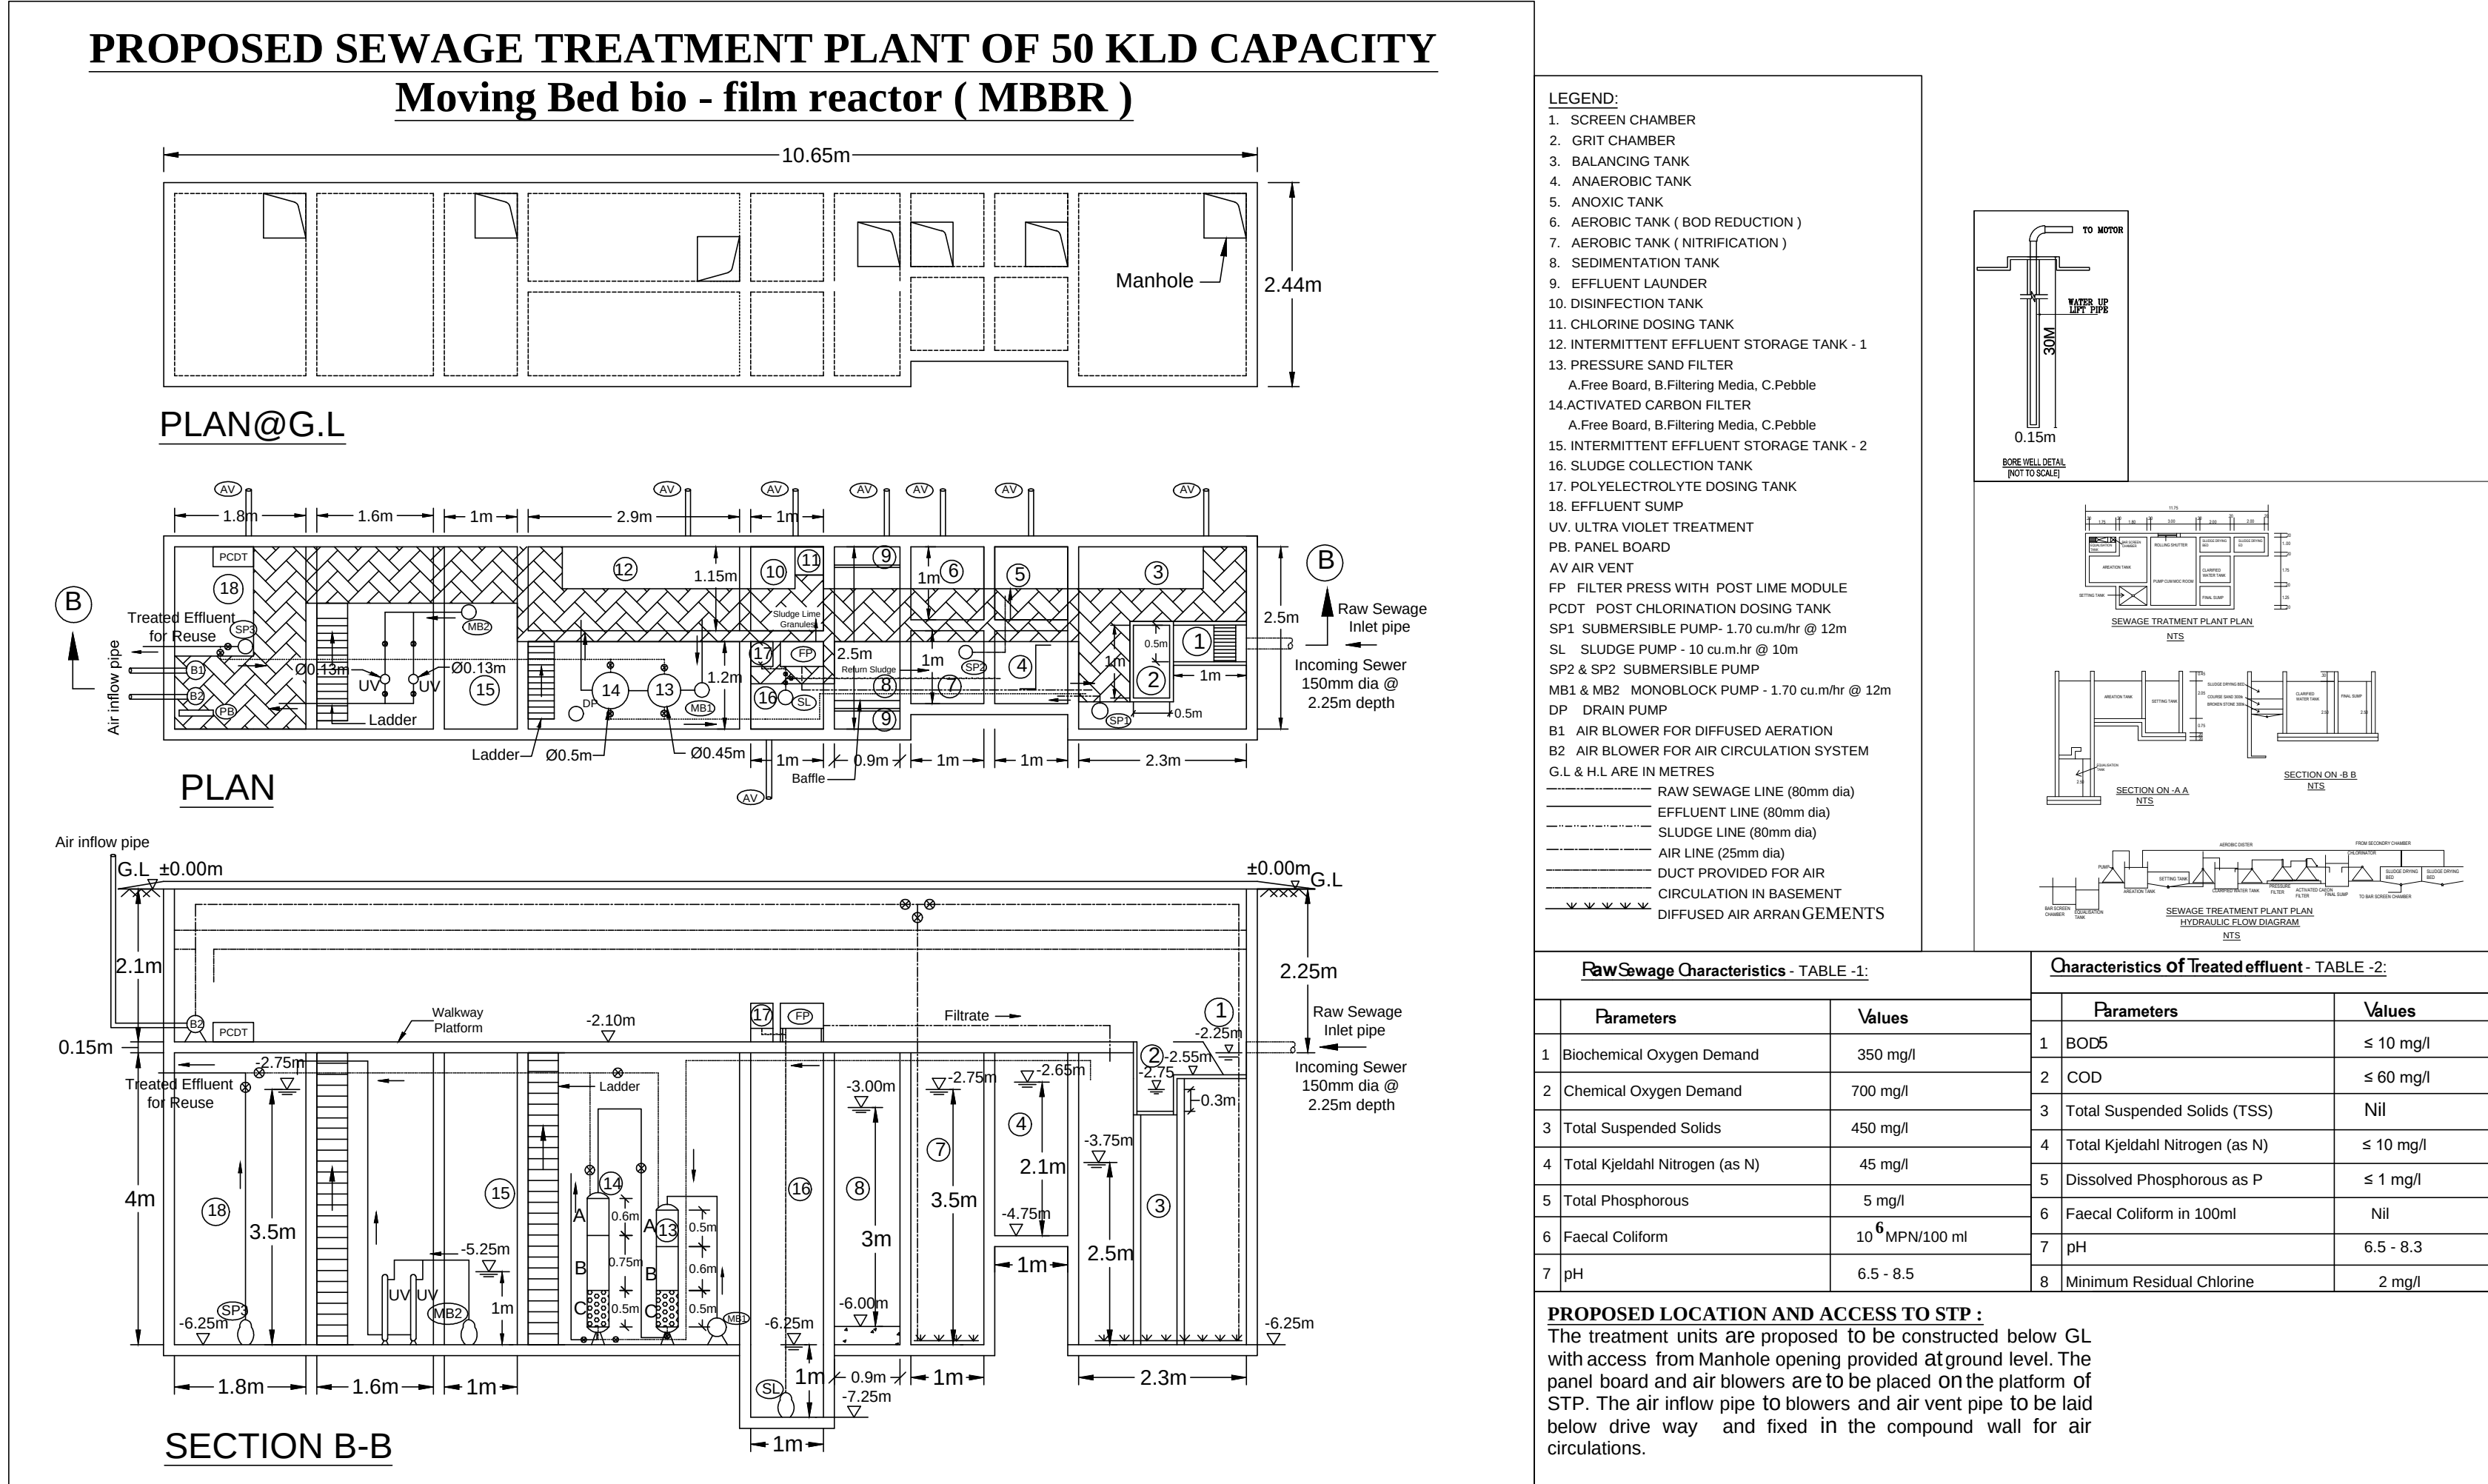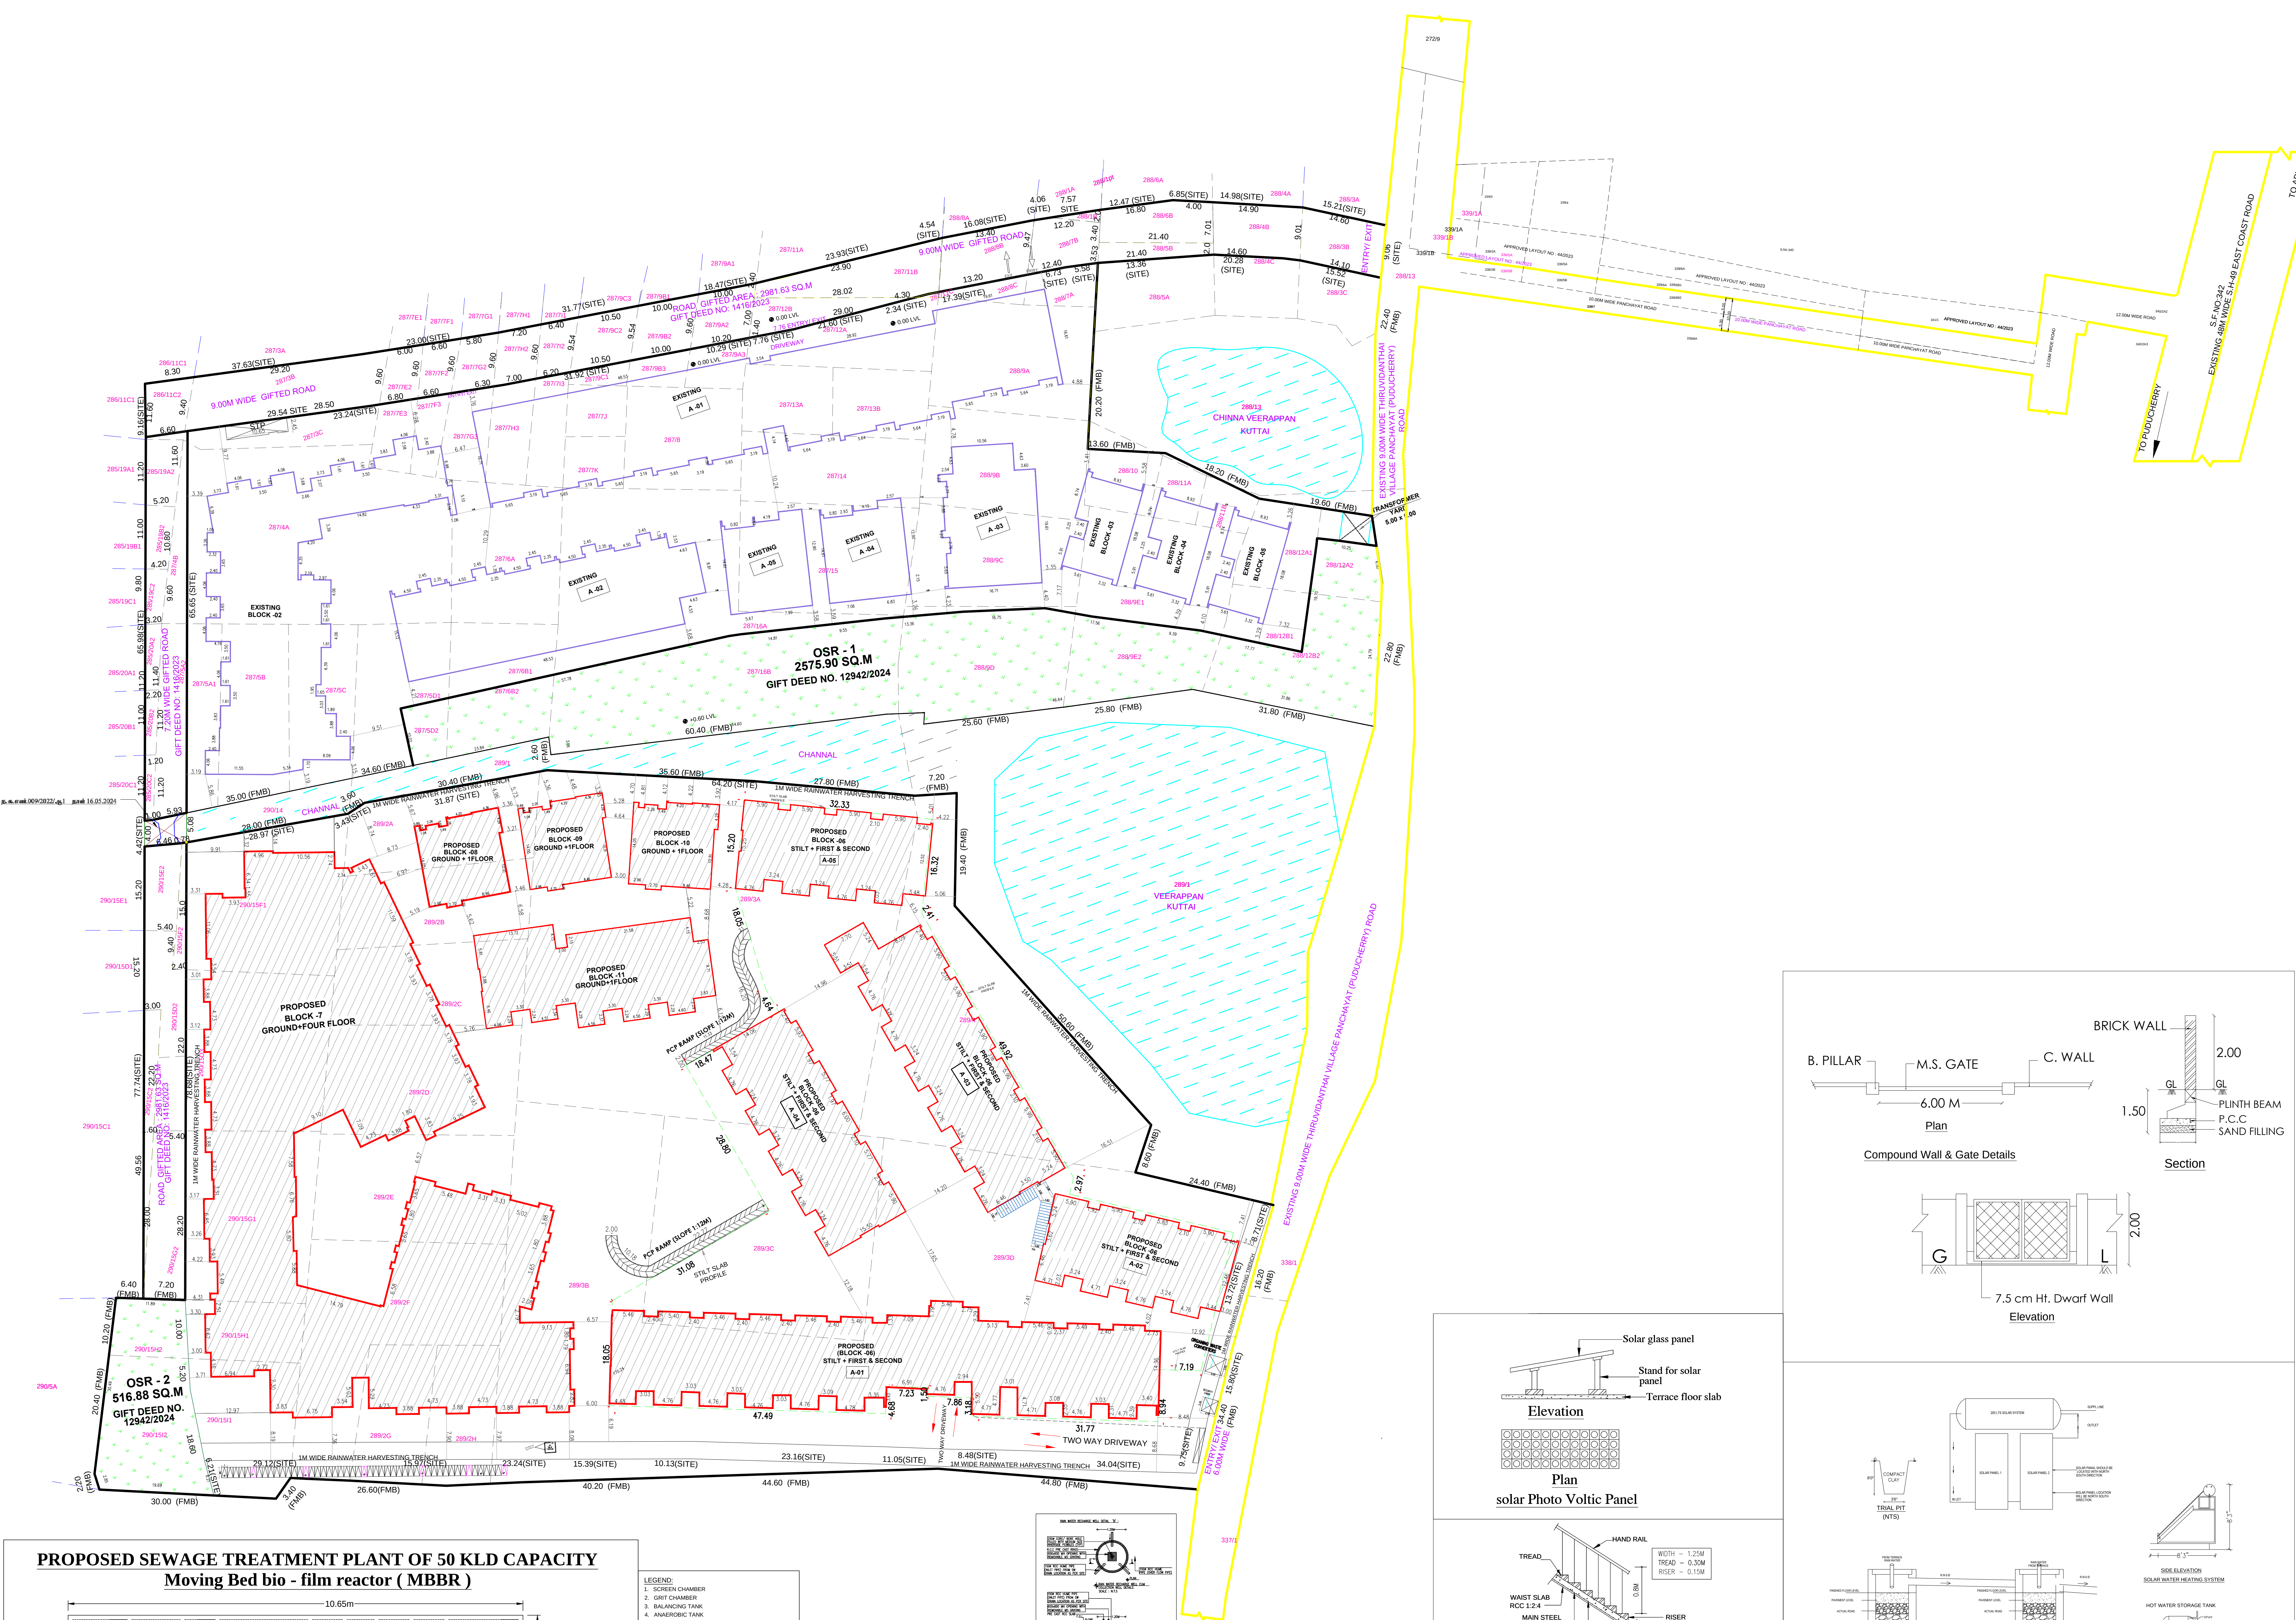

PLAN SHOWING THE PROPOSED CONSTRUCTION ADDITIONAL RESIDENTIAL BUILDING VADANEMMELI VILLAGE PANCHAYAT (HAMLET OF TIRUVIDANTHA) THIRUPURUR TALUK, CHENGALPET DISTRICT.WITH IN THE LIMIT OF THIRUPURUR PANCHAYAT

UNION S.NOS: 287/3C , 287/4A,287/5A1, 287/5B, 287/5C, 287/5D1, 287/6A, 287/6B1, 287/7E3, 287/7F3, 287/7G3, 287/7H3, 287/7I3, 287/7J, 287/7K,287/8, 287/9A3, 287/9B3, 287/111C, 287/12A, 287/13A, 287/13B,287/14, 287/15, 287/16A, 288/7A, 288/8C, 288/9A, 288/9B, 288/9C, 288/9E1, 288/10, 288/11A, 288/11B, 288/12A1, 288/12B1, 289/2A, 289/2B, 289/2C,289/ 2D, 289/2E, 289/2F, 289/2G, 289/2H, 289/3A, 289/3B, 289/3C, 289/3D, 289/4, 290/15D3, 290/15F1, 290/15G1, 290/15H1 & 290/15I1 (OSR AND APPROACH ROAD FOR OSR ALREADY HANDED OVER TO LOCAL BODY SUB DIVIDED

S.NOS. 285/19A2,285/19B2, 285/20A2, 285/20B2, 285/20C2, 286/11C2, 287/3B, 287/4B, 287/5A2, 287/6B2, 287/5D2, 287/7E2, 287/7F2, 287/7G2, 287/7H2, 287/7I2, 287/9A2, 287/9B2, 287/9C2, 287/11B, 287/12B, 287/16B, 288/1B, 288/3B, 288/4B, 288/5B, 288/6B, 288/7B, 288/8B, 288/12A2,288/12B2,288/9E2,288/9D, 290/15C2, 290/15D2, 290/15E2, 290/15F2, 290/15G2, 290/15H2, 290/15I2

STRUCTURAL ENGINEER

GOWTHAM M, M.Arch.,
REGISTERED ARCHITECT
COUNCIL OF ARCHITECTURE
CA/2018/104235 VALID TILL : 31/12/2034
No.9 GANGAI AMMAN KOIL ST,
MAMBALAM HIGH ROAD,T.NAGAR
CHENNAI – 600017,TAMILNADU
Phone : 9500198154
E-mail : gowthamar01@gmail.com
REGISTERED ARCHITECTS

Mr. GOPINATH .R
For GT BHARATHI URBAN DEVELOPERS
PVT LTD
AUTHORISED SIGNATORY
APPLICANT

FLOORS SPACE INDEX			
EXISTING F.S.I	=	11189.26	
PROPOSED F.S.I	=	24473.47	
TOTAL F.S.I AREA	=	35662.73	
FLOOR SPACE INDEX	=	35662.73 30921.93	= 1.15%
PARKING DETAILS			
DESCRIPTION	REQUIRED	PROVIDED	
CAR PARKING (RESIDENTIAL)	139	150	
TWO WHEELER PARKING (RESIDENTIAL)	57	78	
PH CAR PARKING	14	17	
PH TWO WHEELER PARKING	6	6	
VISITOR'S CAR PARKING	14	14	
VISITOR'S TWO WHEELER PARKING	6	6	
CAR PARKING 164 NOS TWO WHEELER 84 NOS PROVIDED			
O.S.R ALREADY GIFTED DETAILS			
	REQUIRED	PROVIDED	
OPEN SPACE RESERVATION REQUIRED	3092.78		
OPEN SPACE RESERVATION PROVIDED - 1		2575.90	
OPEN SPACE RESERVATION PROVIDED - 2		516.88	
TOTAL O.S.R GIFTED(DOC.NO 12942/2024)		3092.78	
ROAD ALREADY GIFTED DETAILS			
ROAD GIFTED (DOC.NO 12942/2024)	2981.63		
TOTAL	6074.1		