



LOWER BASEMENT FLOOR PLAN

Plan Showing The Proposed Residential Towers & Club House Block in Survey nos: 89/1A1A, 3A2, 90/1A2, 1B, 2A, 2B2A1, 2B2A2, 2B2B, 100/4, 5, 6, 7, 105, 106/1A, 1B, 2, 3, 4, 107/1, 110, 111/2B, 112/1, 2, 3, 4, 5, 6, 7, 113/3, 4, 5, 117/1A, 1B1, 1B2, 2, 3, 4, 123/1, 2, 124, 125/1A, 1B, 2A, 2B1, 2B2, 3, 127/1A, 1B, 2, 129/1, 2A, 2B, 3, 130/1, 2, 3, 4, 131, 132/1B1, 1B2, 1B3, 2A, 2B, 3A, 3B1, 3B2, 4, 133/1B1A, 1B1B, 145/1, 2, 3, 4, 146, 147/1A1, 1A2, 1B, 2A, 2B, 148/1, 2, 3, 4A, 4B, 5, 149, 150, 151, 152/1, 2, 153/1A, 1B1, 1B2, 2, 154/1A, 1B, 2, 155/1, 2, 3, 172/1, 2, 173/1, 2A, 2B, 174/1, 2, 3A, 3C, 175, 176/1, 2A, 2C, 3A, 3C, 4A, 4C, 5A, 5C, 177/1, 2A, 2C, 3, 178/1A, 1C, 2A, 2B1, 179, 180/1, 2A, 2B, 3A, 3C, 4A, 4C, 5A, 5B, 6, 181/1, 182/1, 2A, 183/1, 2, 3, 4, 5, 6A1, 184/1A1, 1A3, 3A, 185/1, 186, 187, 188, 189/1, 2A, 190/3A, 196/5A, 198/1, 199/1A1, 1A3, 1B, 1C, 2, 3, 200, 201/1, 3, 202/1, 3, 203, 204, 205, 206/1, 2, 207/1, 2A, 2B, 208, 209/1, 2B, 211/2A, 2B, 212/1, 4, 213 in Padur Village, Tirupurur Taluk, 198/10 & 199/5A1 & 5A2 in Pudupakkam Village, Vandalur Taluk, both in Chengalpattu District.

DRAWING TITLE :

SCALE

1 : 200



COLOUR INDEX

BOUNDARY ☐ OSR ☐ PROPOSED ☐
ROADS ☐ DRIVE WAY ☐

For PACIFICA BUILDERS PVT. LTD.

Authorised Signatory

APPLICANT SIGNATURE

STRUCTURAL ENGINEER SIGNATURE

LICENSED ARCHITECT SIGNATURE

ARCHITECTS
Pacifica Builders Pvt Ltd, "Pacifica House"
4-5, Sigma – 1 | Behind Rajpath Club |
Nr. Mann Party Plot | Bodakdev |
Ahmedabad – 380059
Landline : +91-79-40027783 |
Extension : 218
Fax : +91-79-40027786
Mobile: +91-9824121151



Plan Showing The Proposed Residential Towers & Club House Block in Survey nos: 89/1A1A, 3A2, 90/1A2, 1B, 2A, 2B2A1, 2B2A2, 2B2B, 100/4,5,6,7, 105, 106/1A,1B, 2,3,4, 107/1, 110, 111/2B, 112/1, 2, 3,4,5,6, 7, 113/3,4,5, 117/1A, 1B1, 1B2, 2,3,4, 123/1,2 124, 125/1A, 1B,2A,2B1, 2B2,3, 127/1A, 1B, 2, 129/1, 2A, 2B, 3, 130/1,2,3,4,131,132/1B1, 1B2, 1B3, 2A, 2B,3A,3B1,3B2,4,133/1B1A,1B1B,145/1, 2,3, 4,146,147/1A1,1A2,1B,2A,2B,148/1, 2,3,4A, 4B,5, 149,150, 151, 152/1,2, 153/1A,1B1,1B2, 2,154/1A, 1B,2,155/1,2,3, 172/1, 2, 173/1, 2A,2B,174/1, 2, 3A, 3C, 175, 176/1, 2A, 2C, 3A, 3C, 4A, 4C, 5A, 5C, 177/1, 2A, 2C,3, 178/1A, 1C, 2A, 2B1, 179,180/1, 2A, 2B, 3A, 3C, 4A, 4C, 5A, 5B, 6, 181/1, 182/1, 2A, 183/1, 2, 3, 4, 5, 6A1, 184/1A1, 1A3, 3A, 185/1, 186, 187, 188, 189/1, 2A, 190/3A,196/5A,198/1, 199/1A1, 1A3, 1B, 1C, 2, 3, 200, 201/1, 3, 202/1, 3, 203, 204, 205, 206/1, 2, 207/1, 2A, 2B, 208, 209/1, 2B, 211/2A, 2B, 212/1,4,213 in Padur Village, Tirupurur Taluk, 198/10 & 199/5A1 & 5A2 in Pudukkham Village, Vandalur Taluk, both in Chengalpattu District.

SCALE

1 : 200

COLOUR INDEX

BOUNDARY ☐ OSR ☐ PROPOSED ☐
ROADS ☐ DRIVE WAY ☐



For PACIFICA BUILDERS PVT. LTD.


Authorised Signatory

APPLICANT SIGNATURE

STRUCTURAL ENGINEER SIGNATURE

LICENSED ARCHITECT SIGNATURE

ARCHITECTS
Pacifica Builders Pvt Ltd, "Pacifica House"
4-5, Sigma – 1 | Behind Rajpath Club |
Nr. Mann Party Plot | Bodakdev |
Ahmedabad – 380059
Landline : +91-79-40027783 |
Extension : 218
Fax : +91-79-40027786
Mobile: +91-9824121151

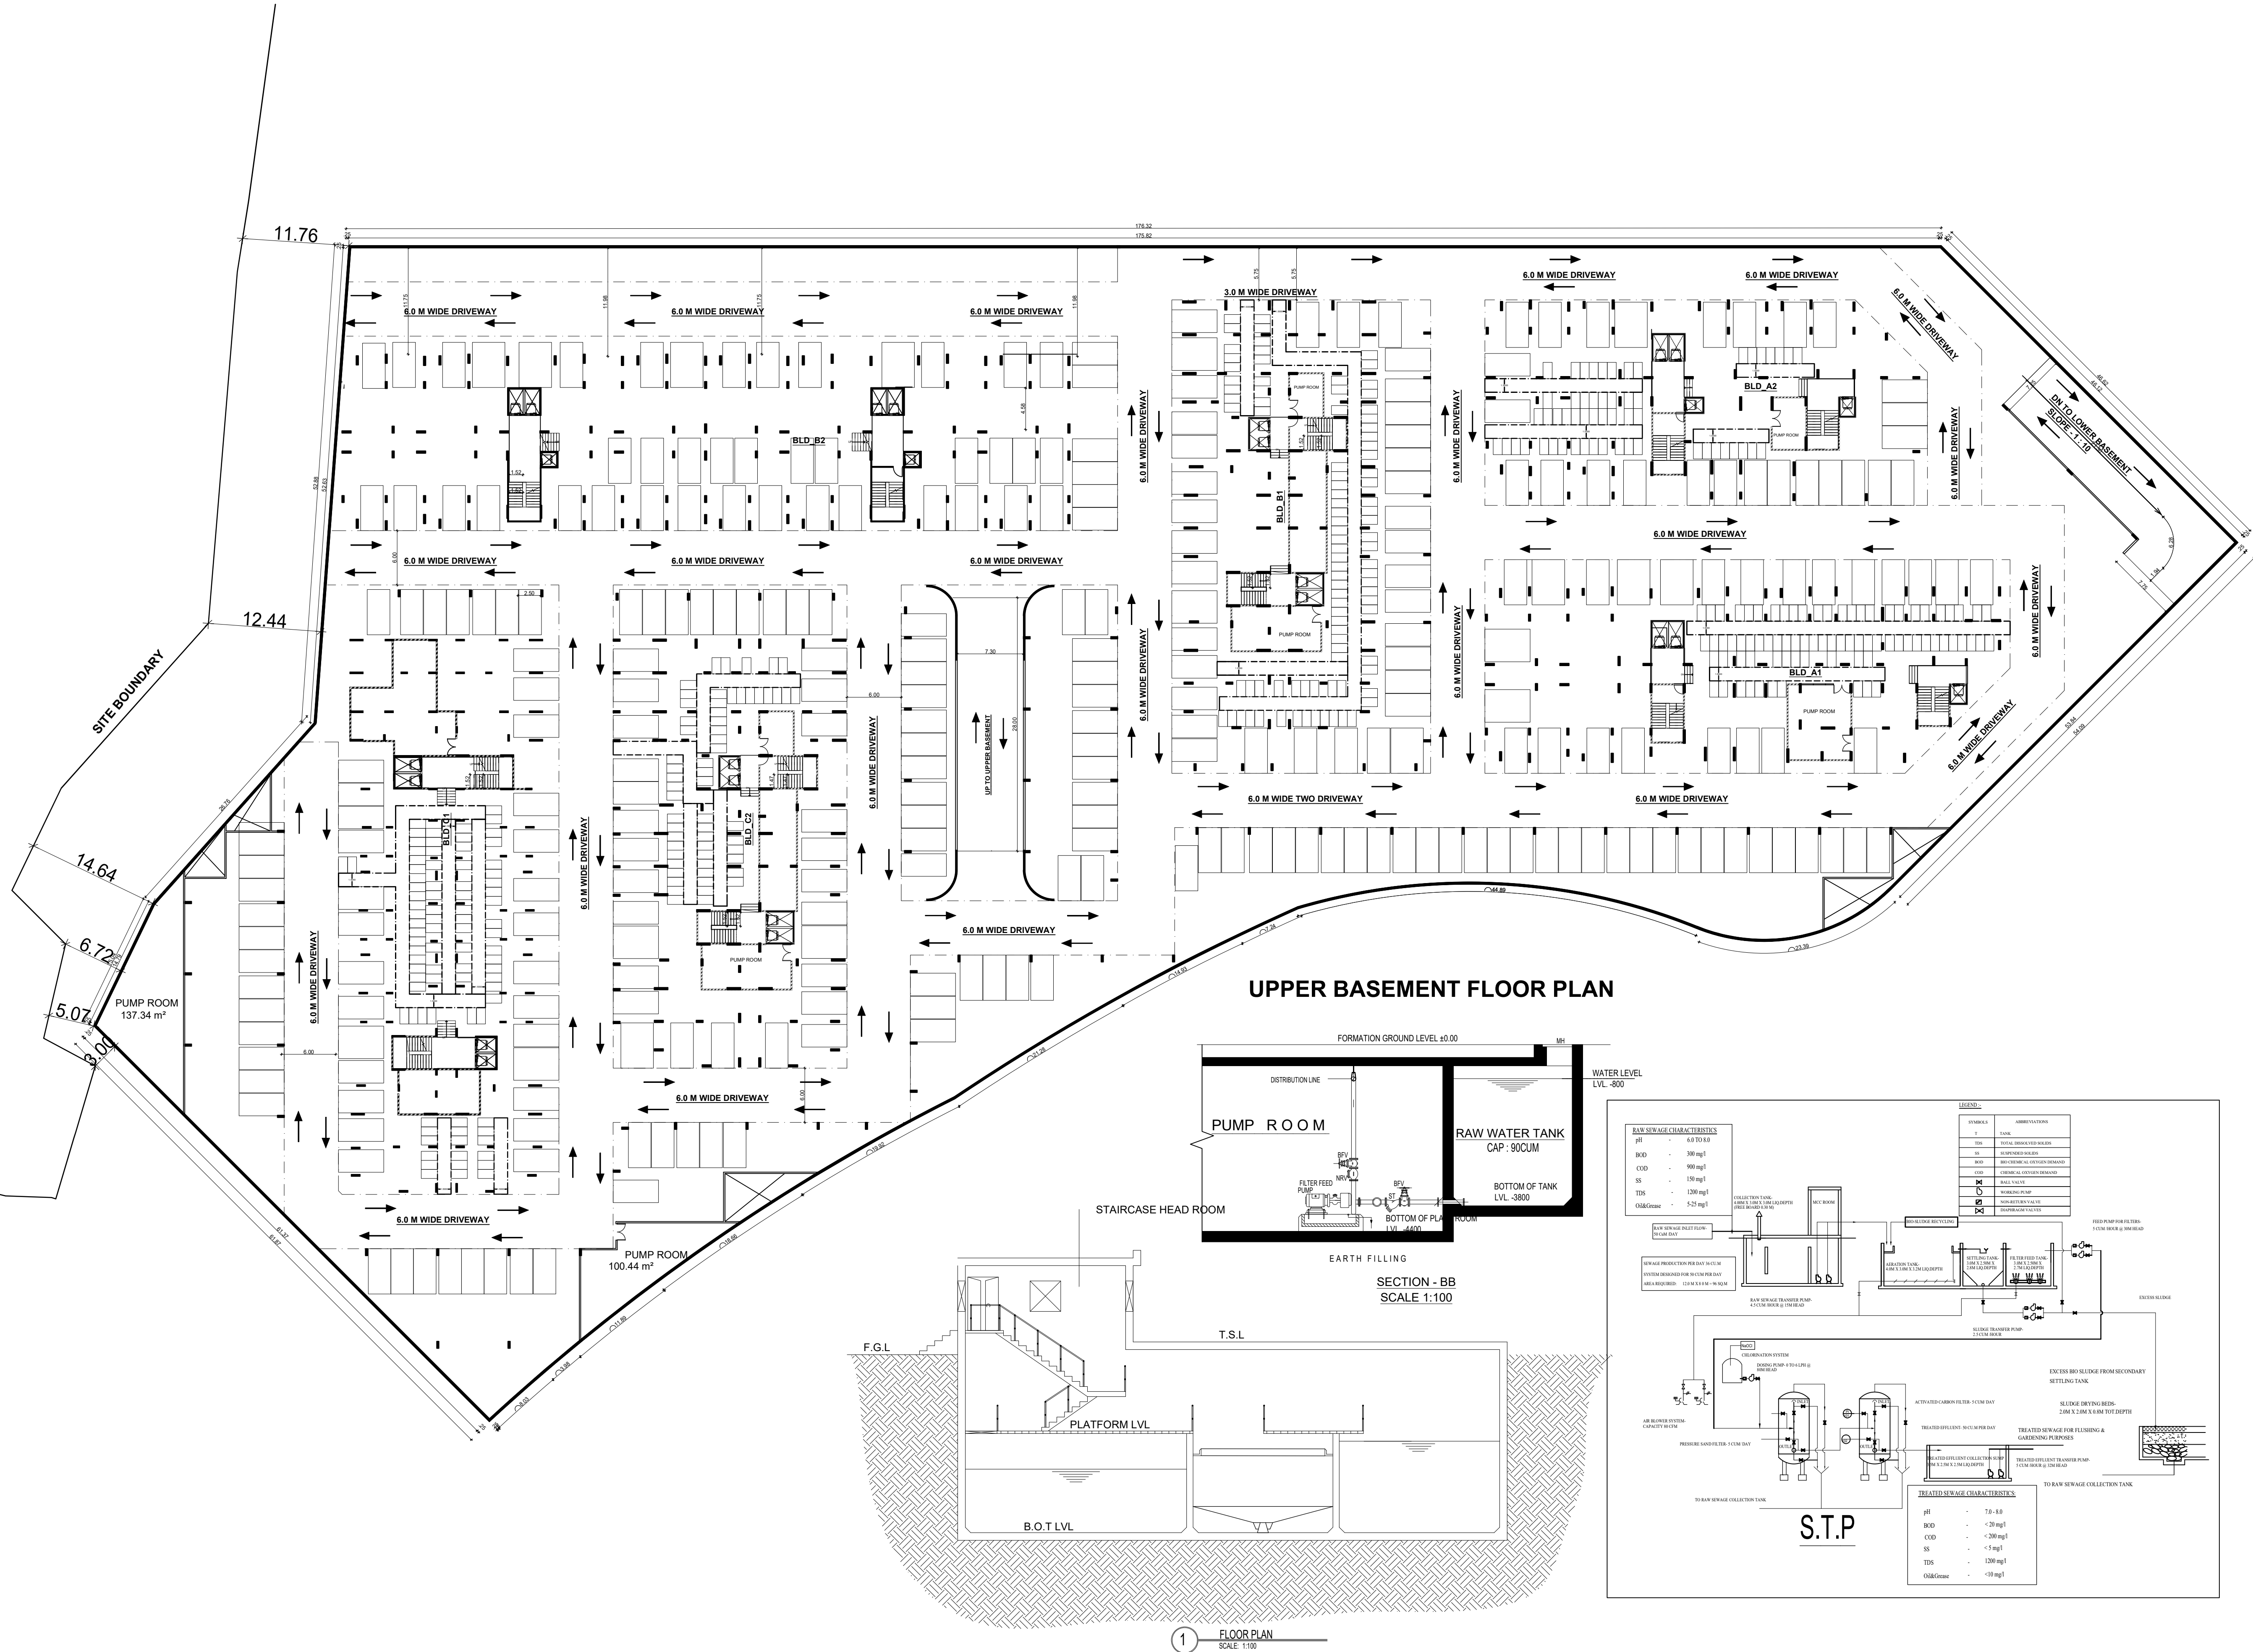

STILT AND FIRST FLOOR PLAN

Plan Showing The Proposed Residential Towers & Club House Block in Survey nos: 89/1A1A, 3A2, 90/1A2, 1B, 2A, 2B2A1, 2B2A2, 2B2B, 100/4,5,6,7, 105, 106/1A,1B, 2,3,4, 107/1, 110, 111/2B, 112/1, 2, 3,4,5,6, 7, 113/3,4,5, 117/1A, 1B1, 1B2, 2,3,4, 123/1,2 124, 125/1A, 1B,2A,2B1, 2B2,3, 127/1A, 1B, 2, 129/1, 2A, 2B, 3, 130/1,2,3,4,131,132/1B1, 1B2, 1B3, 2A, 2B,3A,3B1,3B2,4,133/1B1A,1B1B,145/1, 2,3, 4,146,147/1A1,1A2,1B,2A,2B,148/1, 2,3,4A, 4B,5, 149,150, 151, 152/1,2, 153/1A,1B1,1B2, 2,154/1A, 1B,2,155/1,2,3, 172/1, 2, 173/1, 2A,2B,174/1, 2, 3A, 3C, 175, 176/1, 2A, 2C, 3A, 3C, 4A, 4C, 5A, 5C, 177/1, 2A, 2C,3, 178/1A, 1C, 2A, 2B1, 179,180/1, 2A, 2B, 3A, 3C, 4A, 4C, 5A, 5B, 6, 181/1, 182/1, 2A, 183/1, 2, 3, 4, 5, 6A1, 184/1A1, 1A3, 3A, 185/1, 186, 187, 188, 189/1, 2A, 190/3A,196/5A,198/1, 199/1A1, 1A3, 1B, 1C, 2, 3, 200, 201/1, 3, 202/1, 3, 203, 204, 205, 206/1, 2, 207/1, 2A, 2B, 208, 209/1, 2B, 211/2A, 2B, 212/1,4,213 in Padur Village, Tiruppur Taluk, 198/10 & 199/5A1 & 5A2 in Pudukkann Village, Vandalur Taluk, both in Chengalpattu District.

JOINERY SCHEDULE


MD	1.05 X 2.10	Main Door
ED	1.50 X 2.10	Main Door
FD	1.20 X 2.10	Fire Proof Door
D3	0.90 X 2.10	Door
D2	0.75 X 2.10	Door
FW	2.75 X 2.10	French Window
FW1	2.10 X 2.10	French Window
FW2	1.00 X 2.10	French Window
FW3	0.75 X 2.10	French Window
FW4/V	0.45 X 2.10	French Window
	1.22 X 0.60	Ventilator
FG	3.00 X 2.10	Fixed Glazed
W2	0.61 X 1.20	Window
W4	1.20 X 1.20	Window
W6	1.83 X 1.20	Window
V1	0.60 X 0.60	Ventilator

SCALE : 1:100

COLOR INDEX

	BOUNDARY
	PROPOSED
	ROAD

North

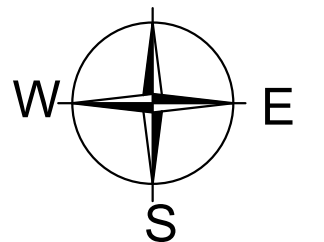

For PACIFICA BUILDERS PVT. LTD.

Authorised Signatory


APPLICANT SIGNATURE

STRUCTURAL ENGINEER SIGNATURE


LICENSED ARCHITECT SIGNATURE

ARCHITECTS


Pacifica Builders Pvt Ltd, "Pacifica House"
4-5, Sigma – 1 | Behind Rajpath Club |
Nr. Mann Party Plot | Bodakdev |
Ahmedabad – 380059
Landline : +91-79-40027783 |
Extension : 218
Fax : +91-79-40027786
Mobile: +91-9824121151

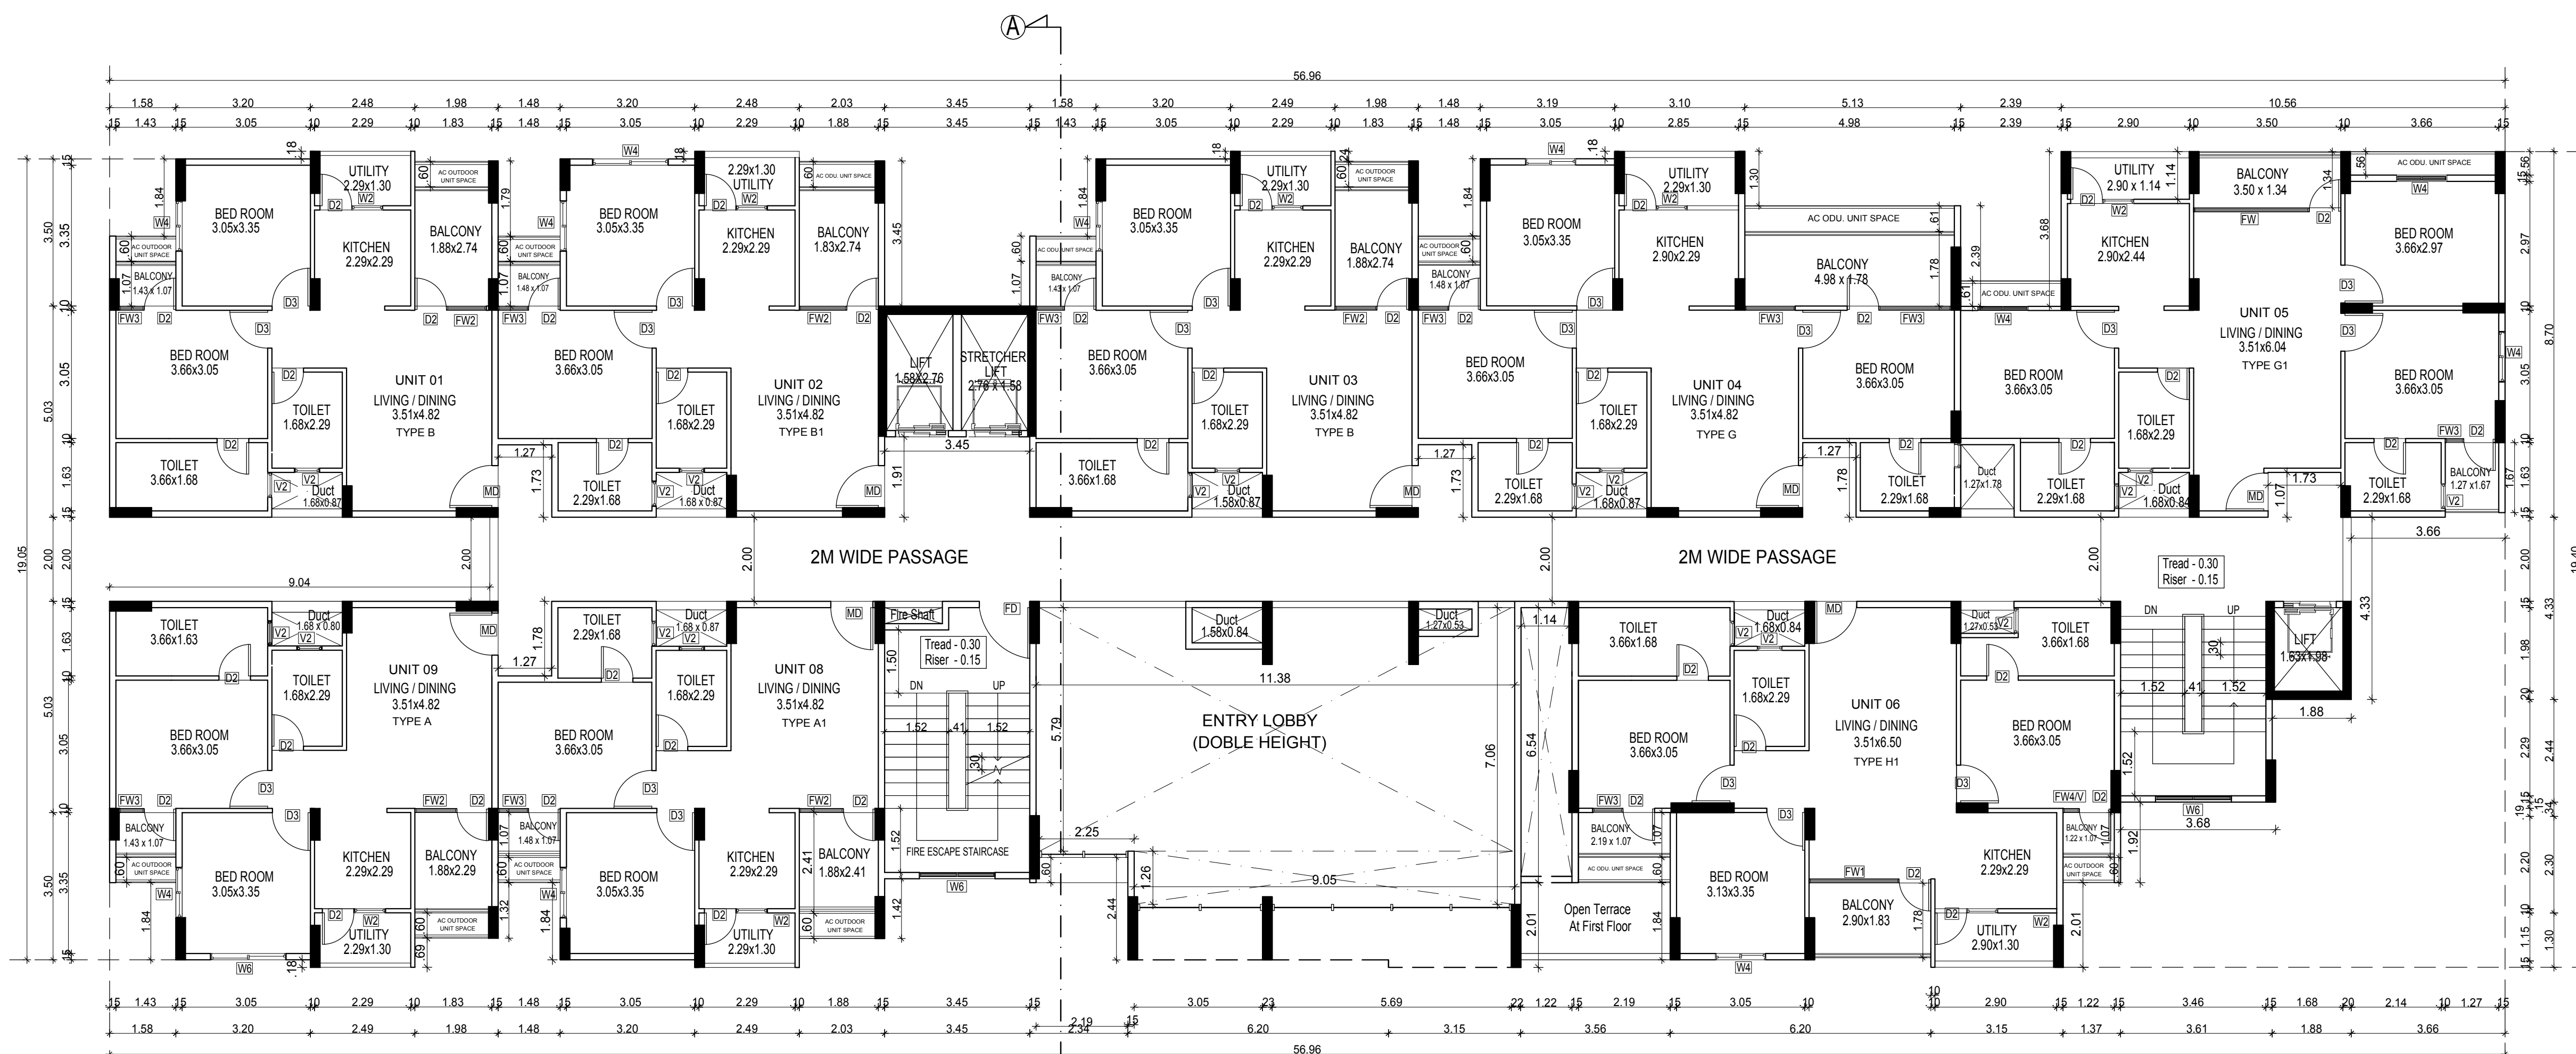


FIRST FLOOR PLAN

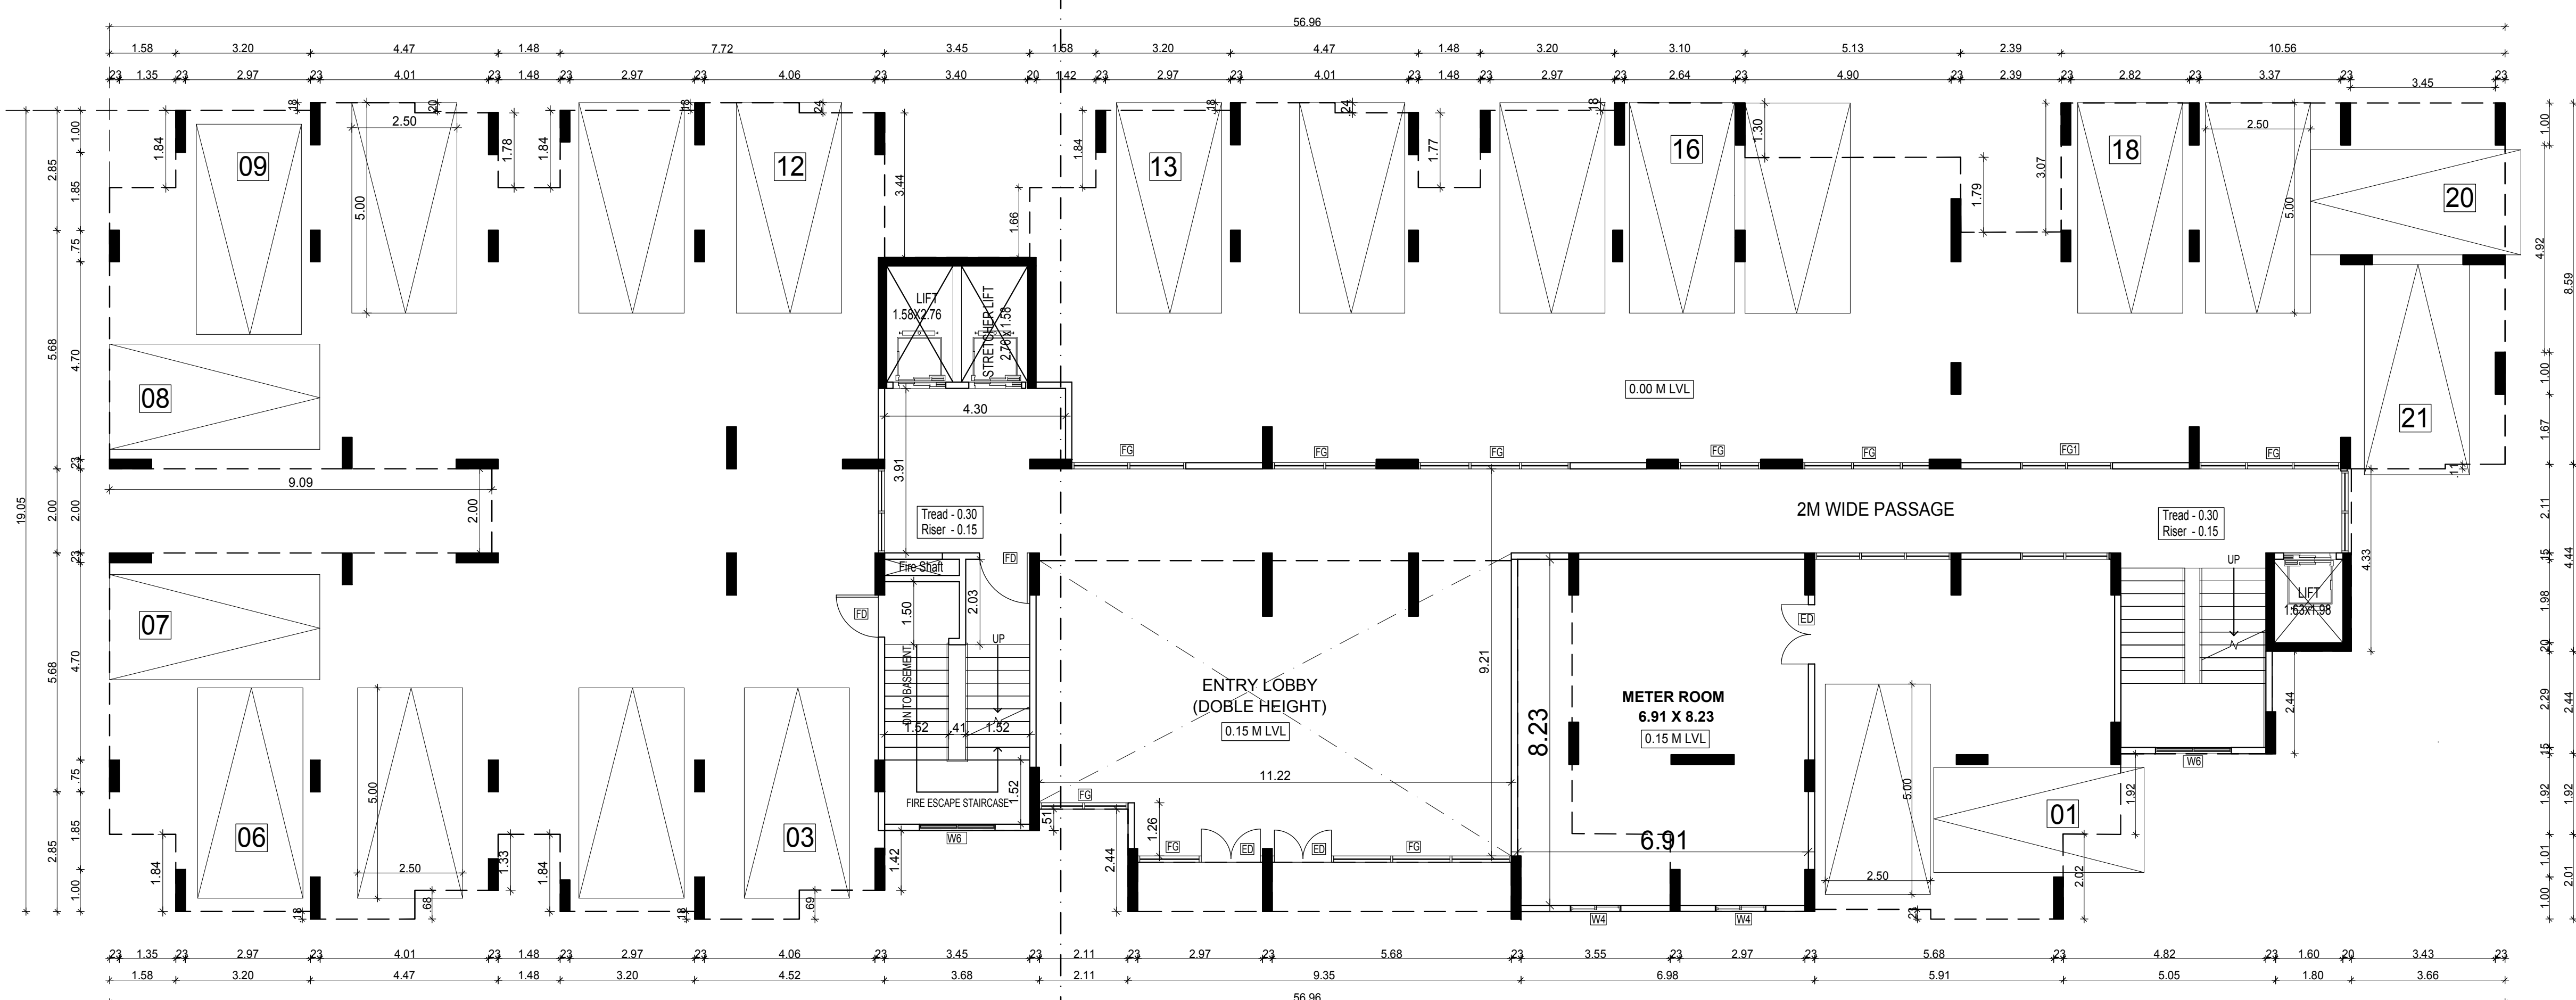


STILT FLOOR PLAN

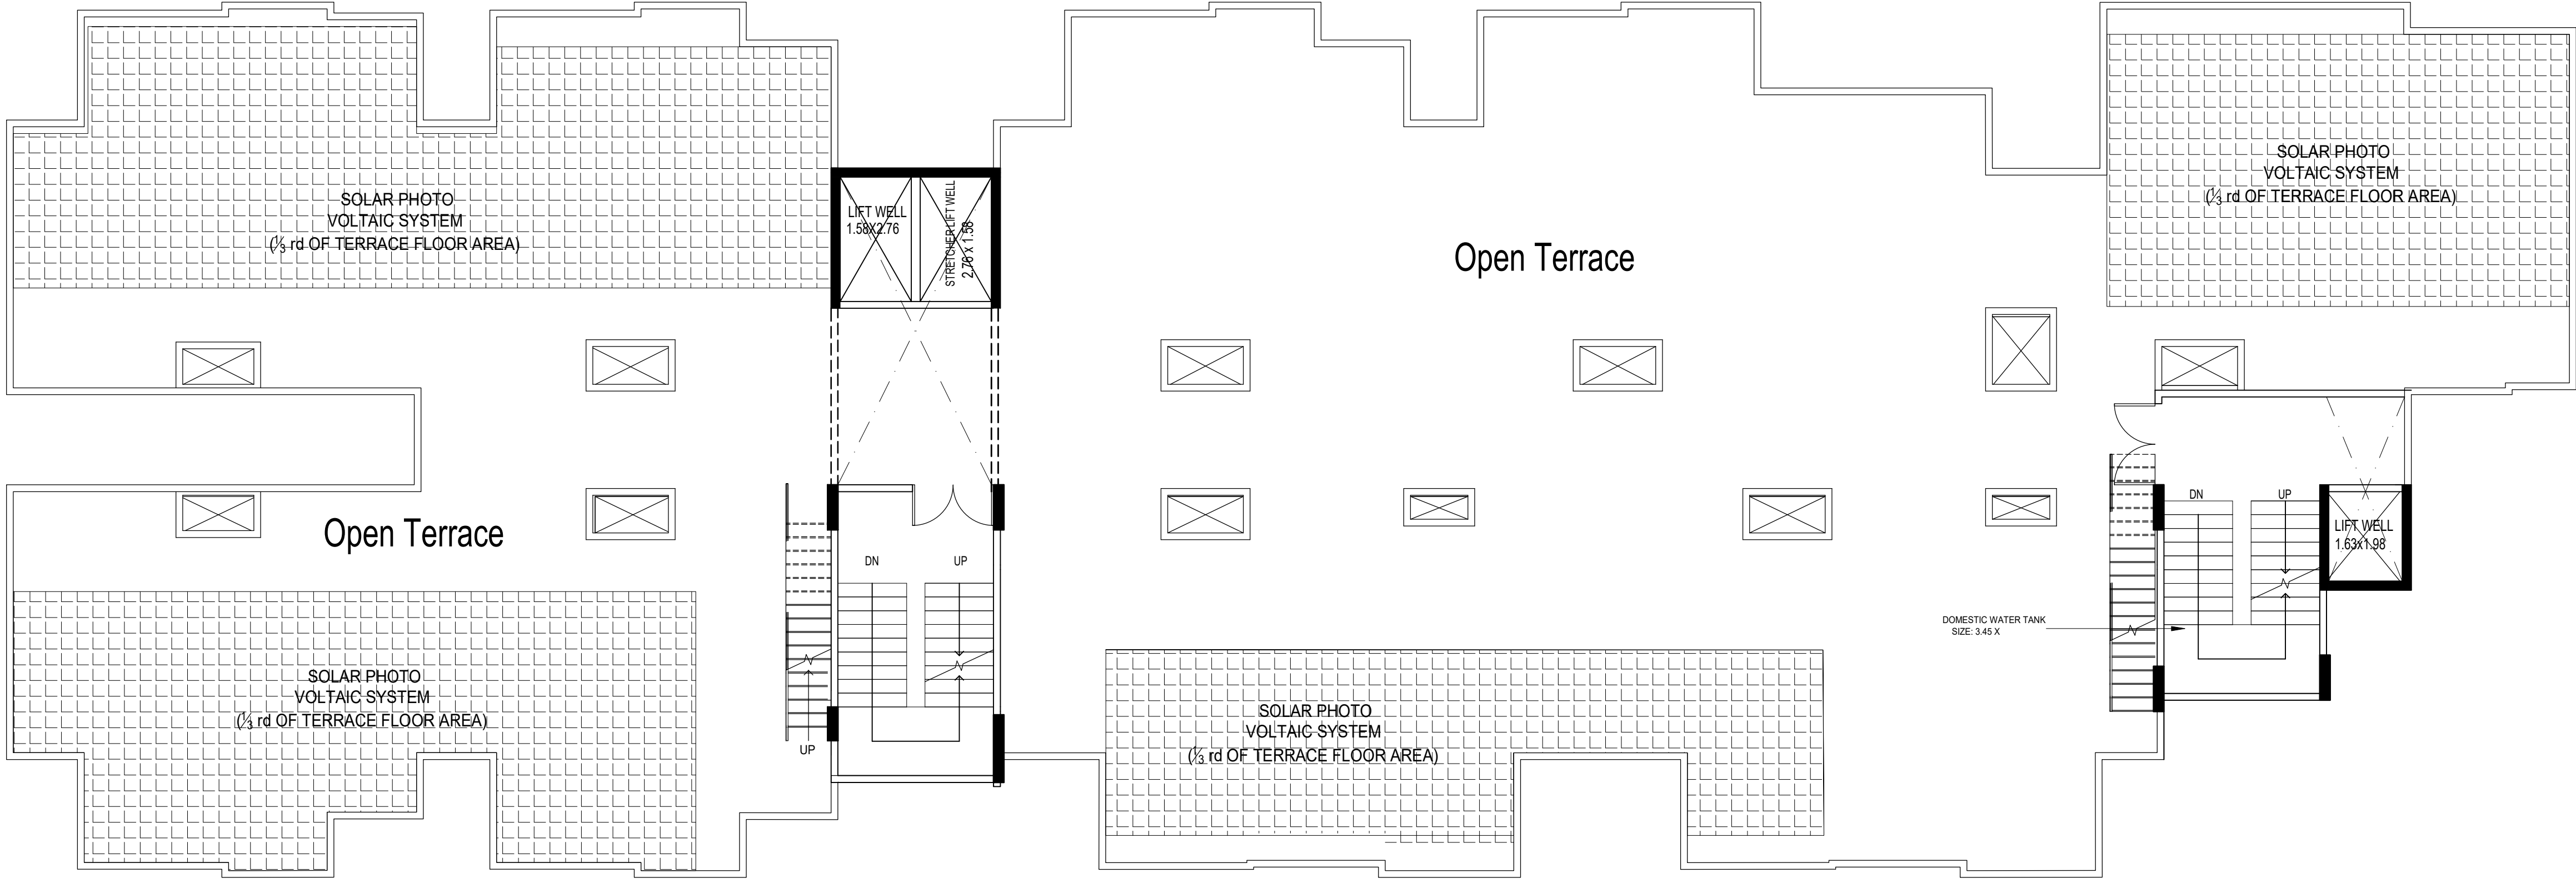

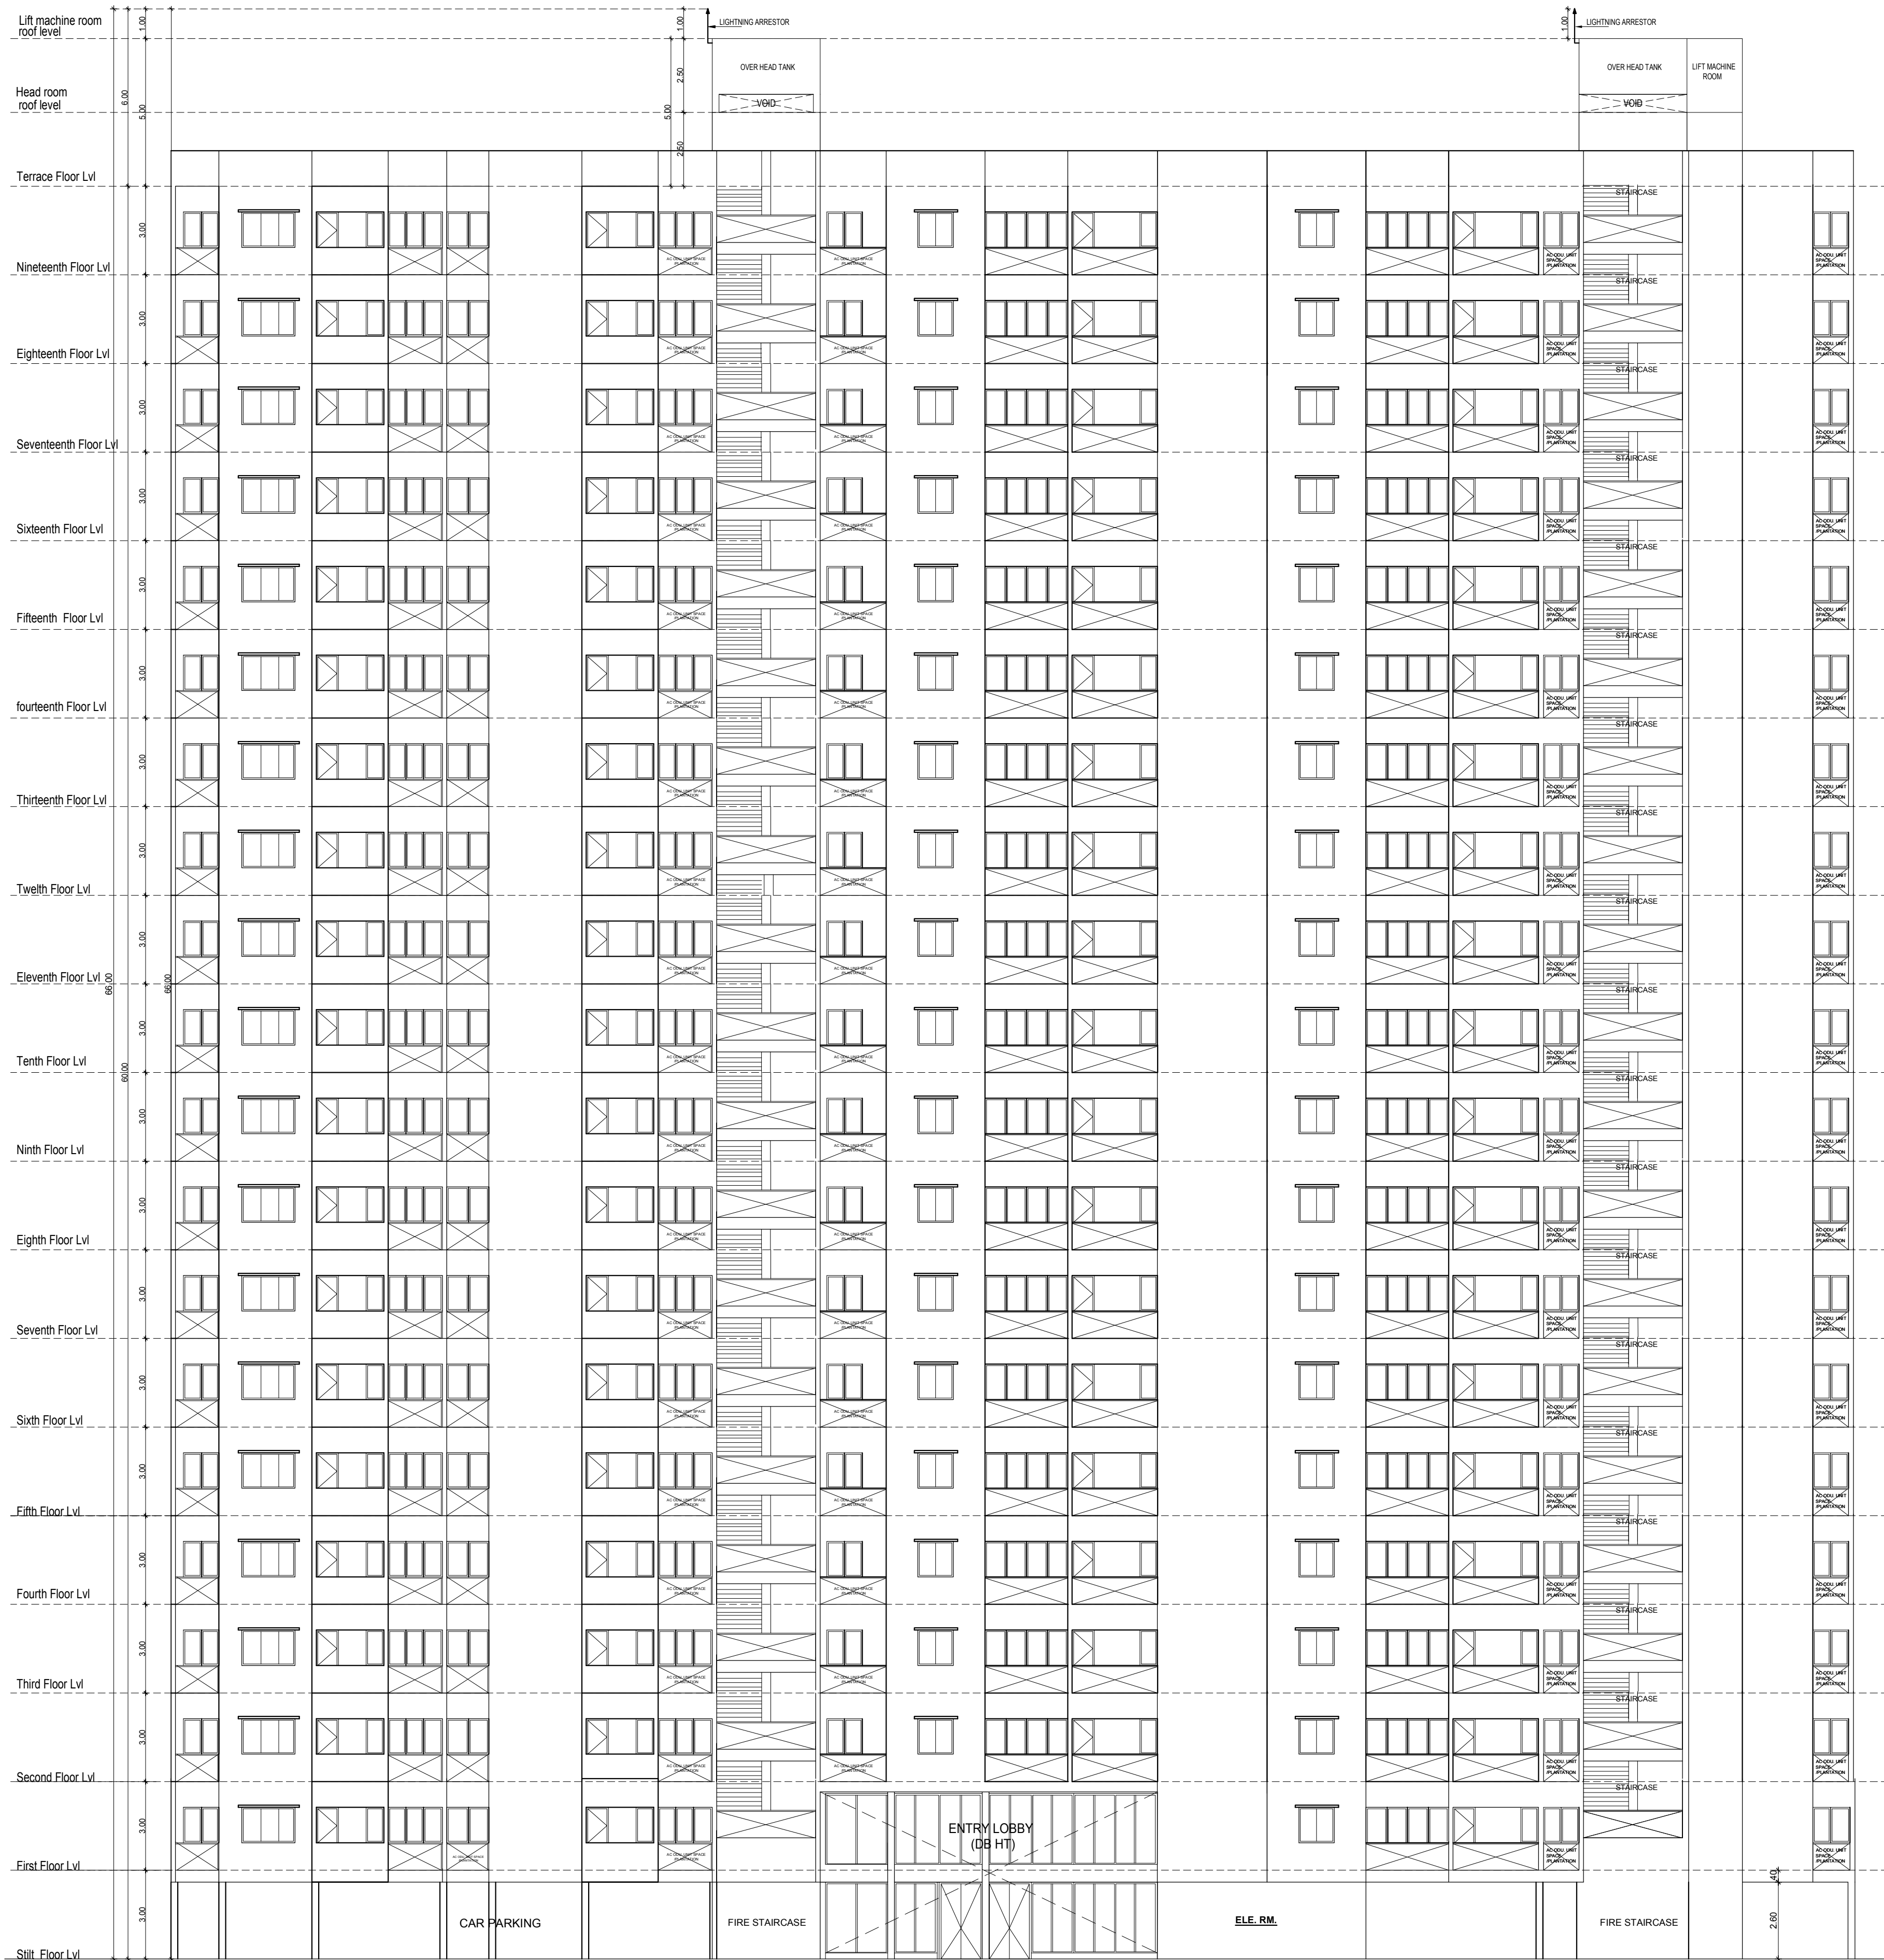

SOUTH SIDE ELEVATION

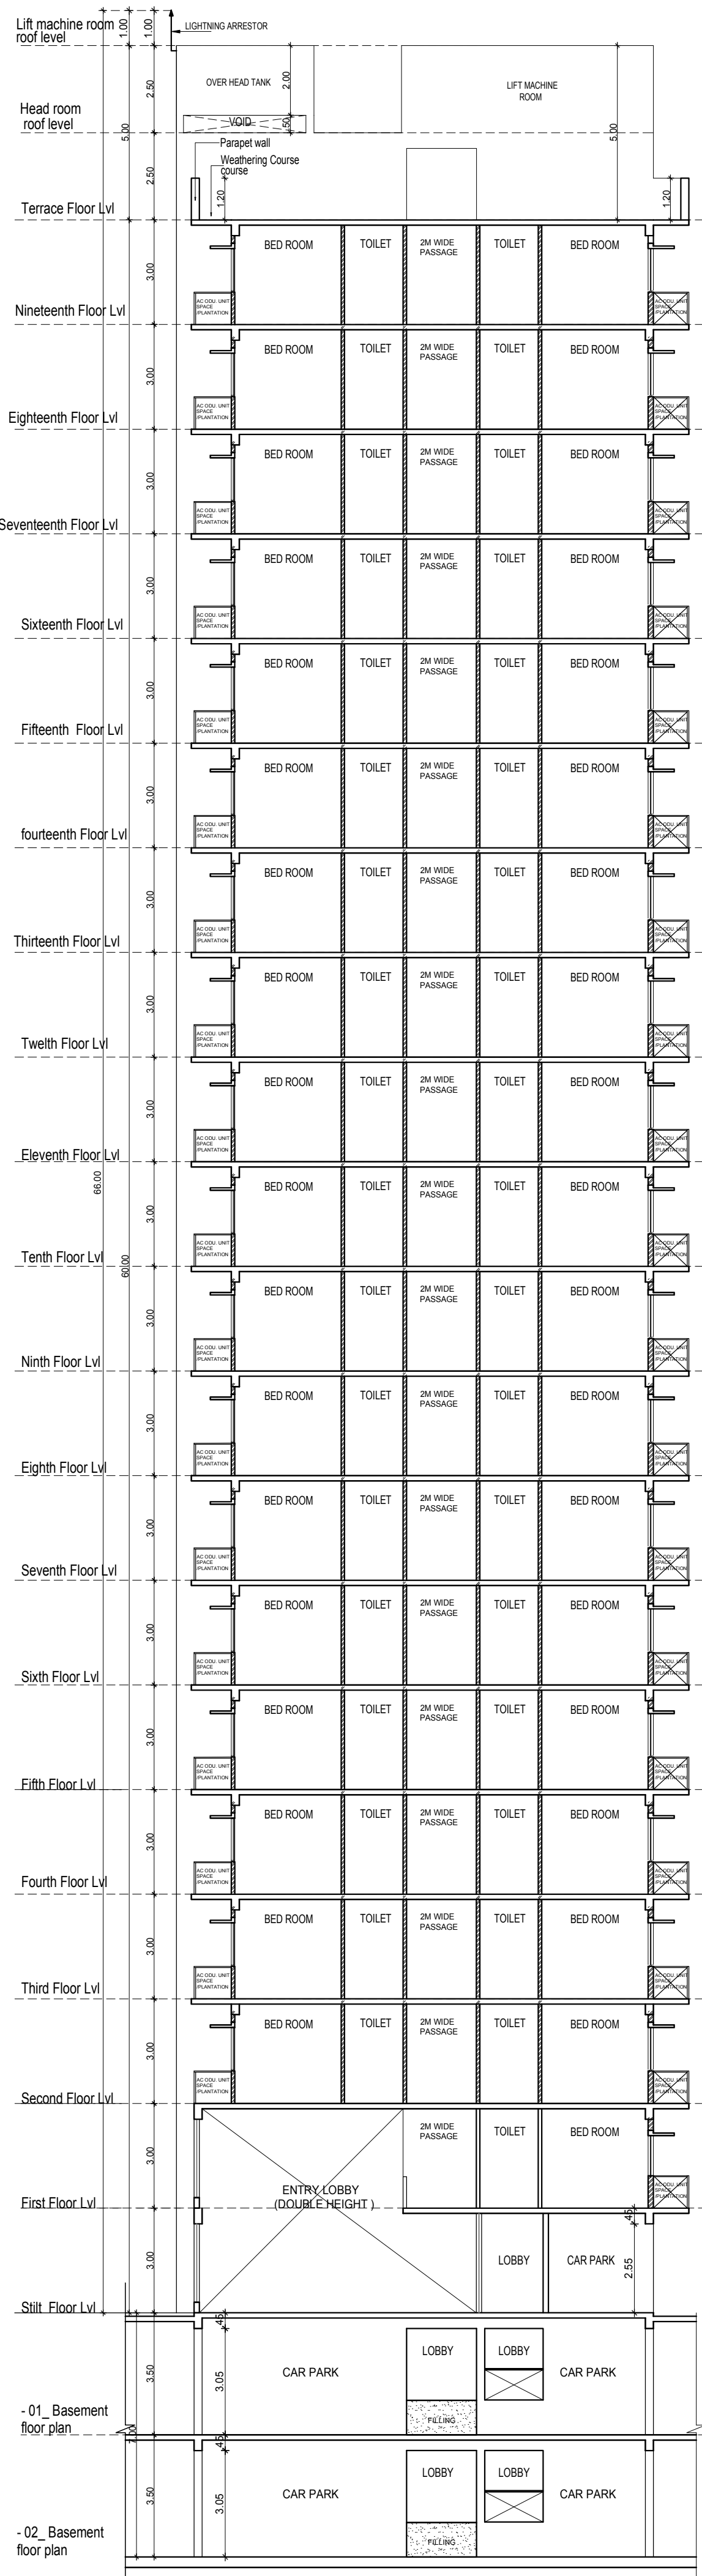

SECTION & ELEVATION

Plan Showing The Proposed Residential Towers & Club House Block in Survey nos: 89/1A1A, 3A2, 50/1A2, 1B, 2A, 2B2A1, 2B2A2, 2B2B, 100/4,5,6,7, 105, 106/1A, 1B, 2,3,4, 107/1, 110, 111/2B, 112/1, 2, 3,4,5,6, 7, 113/3,4,5, 117/1A, 1B1, 1B2, 2,3,4, 123/1,2 124, 125/1A, 1B,2A,2B1,2B2,3,127/1A, 1B, 2, 129/1, 2A, 2B, 3, 130/1,2,3,4,131,132/1B1, 1B2, 1B3, 2A, 2B,3A,3B1,3B2,4,133/1B1A,1B1B,145/1,2,3,4,146,147/1A1, 1A2,1B,2A,2B,148/1,2,3,4A,4B,5,149,150,151,152/1,2, 153/1A,1B1,1B2, 2,154/1A, 1B,2,155/1,2,3,172/1,2, 173/1, 2A,2B,174/1, 2, 3A, 3C, 175, 176/1, 2A, 2C,3A,3C, 4A, 4C, 5A, 5C, 177/1, 2A, 2C,3, 178/1A, 1C, 2A, 2B1, 179,180/1, 2A, 2B, 3A, 3C, 4A, 4C, 5A, 5B, 6, 181/1, 182/1, 2A, 183/1, 2, 3, 4, 5, 6A1, 184/1A1, 1A3, 3A, 185/1, 186, 187, 188, 189/1, 2A, 190/3A,196/5A,198/1, 199/1A1, 1A3, 1B, 1C, 2, 3, 200, 201/1, 3, 202/1, 3, 203, 204, 205, 206/1, 2, 207/1, 2A, 2B, 208, 209/1, 2B, 211/2A, 2B, 212/1,4,213 in Padur Village, Tiruppur Taluk, 198/10 & 199/5A1 & 5A2 in Pudupakkam Village, Vandalur Taluk, both in Chengalpattu District.

SCALE : 1:100

COLOR INDEX

- BOUNDARY
- PROPOSED
- ROAD

For PACIFICA BUILDERS PVT. LTD.
Authorised Signatory

APPLICANT SIGNATURE

Authorised Signatory

STRUCTURAL ENGINEER SIGNATURE

Authorised Signatory

LICENSED ARCHITECT SIGNATURE

ARCHITECTS
Pacifica Builders Pvt Ltd, "Pacifica House"
4-5, Sigma - 1 | Behind Rajpath Club |
Nr. Mann Party Plot | Bodakdev |
Ahmedabad - 380059
Landline : +91-79-40027783 |
Extension : 218
Fax : +91-79-40027786
Mobile: +91-9824121151

<u>JOINERY SCHEDULE</u>		
MD	1.05 X 2.10	Main Door
ED	1.50 X 2.10	Main Door
FD	1.20 X 2.10	Fire Proof Door
D3	0.90 X 2.10	Door
D2	0.75 X 2.10	Door
FW	2.75 X 2.10	French Window
FW1	2.10 X 2.10	French Window
FW2	1.00 X 2.10	French Window
FW3	0.75 X 2.10	French Window
FW4/V	0.45 X 2.10	French Window
	1.22 X 0.60	Ventilator
FG	3.00 X 2.10	Fixed Glazed
W2	0.61 X 1.20	Window
W4	1.20 X 1.20	Window
W6	1.83 X 1.20	Window
V1	0.60 X 0.60	Ventilator

COLOR INDEX

- ☐ BOUNDARY
- ☐ PROPOSED
- ☐ ROAD

For PACIFICA BUILDERS PVT. LTD.

 Authorised Signatory

APPLICANT SIGNATURE

AMARNATH R. BORAHIAH
CHIEF ENGINEER/QUALITY DEVELOPMENT AUTHORITY
Pack-1 and Chemical Engineer Grade-1 (SR)
ESG No. 56/CG-1/15/05/019
C-17, C-Block, R.V. Nagar, Ashoknagar, Co.,
CHENNAI - 60. Ph: 97831363187


STRUCTURAL ENGINEER SIGNATURE


SIVA ANBARASAN
M.Arch (U.S.A., England), A.I.A.,
Regd. Architect, CA/87/10769
TVLR/RA/Gr-/1/2019/08/003
ANBU & FAIZAL
S3, IInd Floor, 43, Pantheon Road, Egmore,
Chennai - 600008. Ph: 28554262, 28410888
☎: 98401 09197, ✉: anbu.faizal@gmail.com

LICENSED ARCHITECT SIGNATURE


ARCHITECTS
 Pacifica Builders Pvt Ltd, "Pacifica House"
 4-5, Sigma – 1 | Behind Rajpath Club |
 Nr. Mann Party Plot | Bodakdev |
 Ahmedabad – 380059
 Landline : +91-79-40027783 |
 Extension : 218
 Fax : +91-79-40027786
 Mobile: +91-9824121151



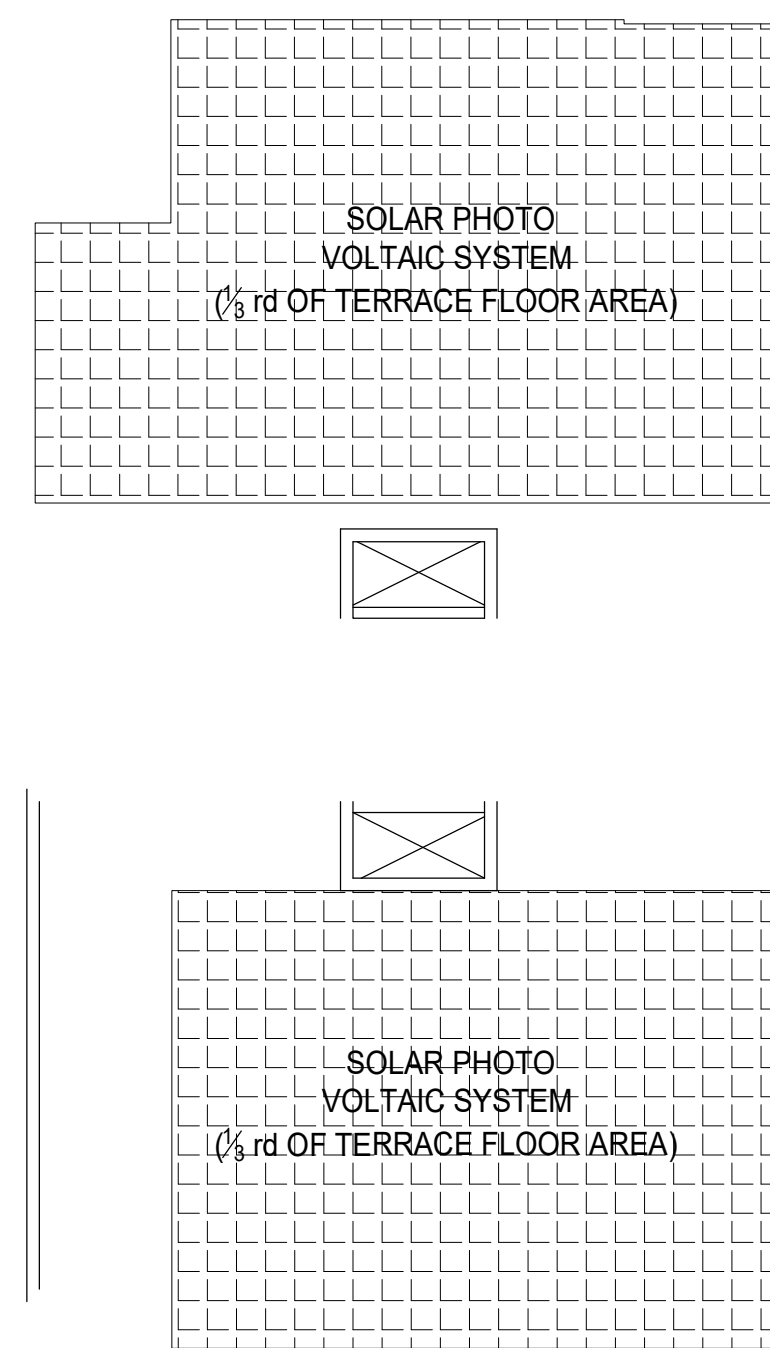


OPEN TERRACE

OPEN TERRACE

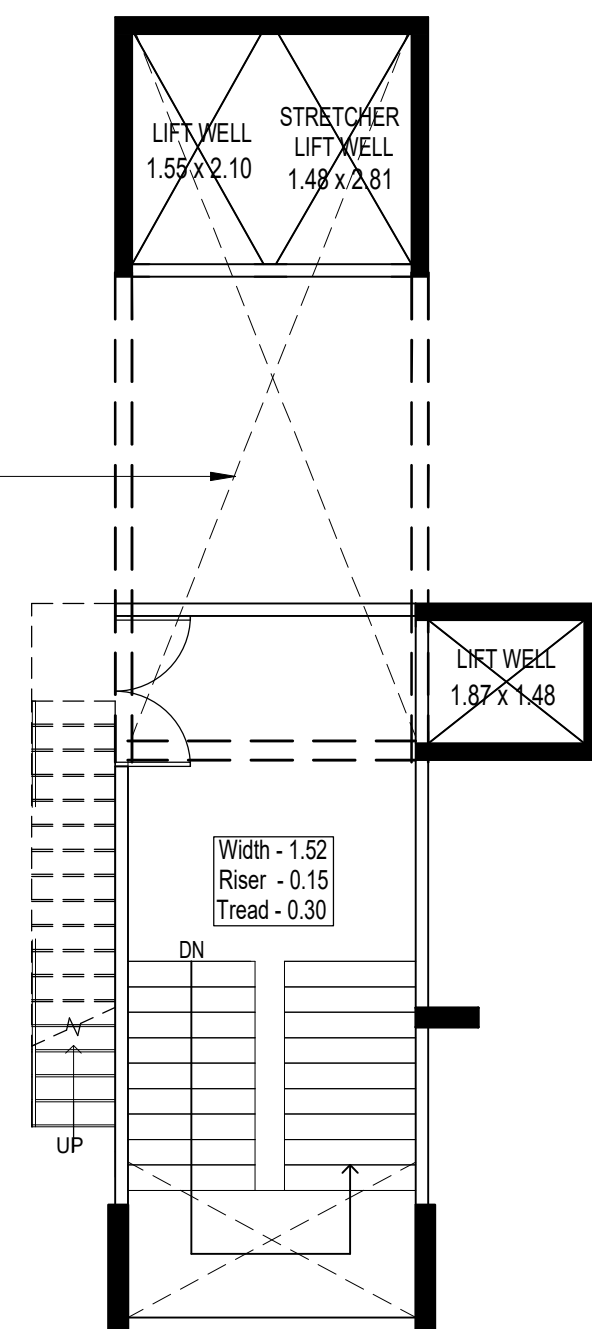


OPEN TERRACE

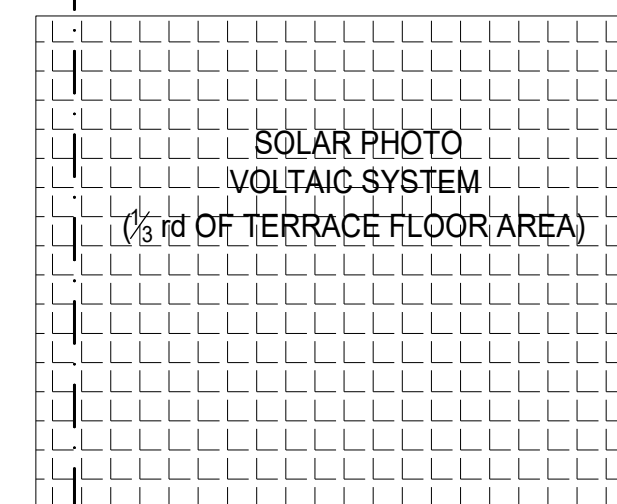

OPEN TERRACE

DOMESTIC WATER TANK
SIZE: 3.45 X

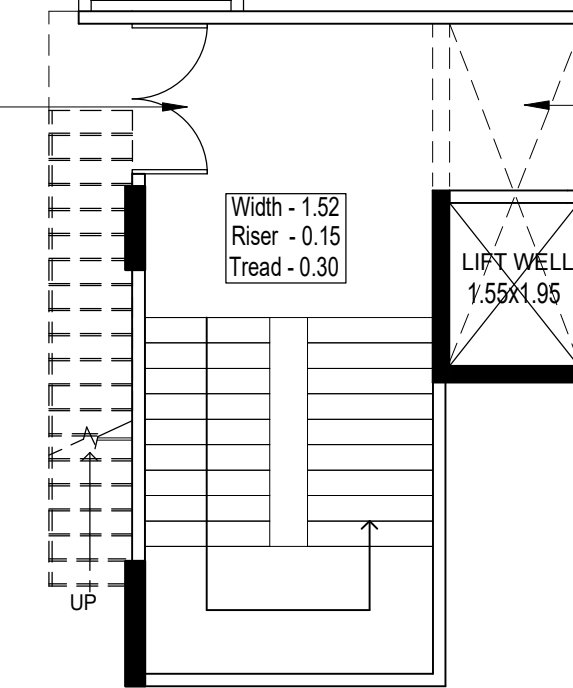

TERRACE FLOOR PLAN

TYPICAL FLOOR PLAN

(2nd,3rd,4th,5th,6th,7th,8th,9th,10th,11th,12th,13th,14th,15th,16th,17th,18th and 19th Floors)

SECTION & ELEVATION

Plan Showing The Proposed Residential Towers & Club House Block in Survey nos: 89/1A1A, 3A2, 90/1A2, 1B, 2A, 2B2A1, 2B2A2, 2B2B, 100/4,5,6,7, 105, 106/1A,1B, 2,3,4, 107/1, 110, 111/2B, 112/1, 2, 3,4,5,6, 7, 113/3,4,5, 117/1A, 1B1, 1B2, 2,3,4, 123/1,2 124, 125/1A, 1B,2A,2B1,2B2,3,127/1A, 1B, 2, 129/1, 2A, 2B, 3, 130/1,2,3,4,131,132/1B1, 1B2, 1B3, 2A, 2B,3A,3B1,3B2,4,133/1B1A,1B1B,145/1,2,3,4,146,147/1A1, 1A2,1B,2A,2B,148/1,2,3,4A,4B,5,149,150,151,152/1,2, 153/1A,1B1,1B2, 2,154/1A, 1B,2,155/1,2,3,172/1,2, 173/1, 2A,2B,174/1, 2, 3A, 3C, 175, 176/1, 2A, 2C,3A,3C, 4A, 4C, 5A, 5C, 177/1, 2A, 2C,3, 178/1A, 1C, 2A, 2B1, 179,180/1, 2A, 2B, 3A, 3C, 4A, 4C, 5A, 5B, 6, 181/1, 182/1, 188, 189/1, 2, 3, 4, 5, 6A1, 184/1A1, 1A3, 3A, 185/1, 186, 187, 188, 189/1, 2A, 201/1, 3, 202/1, 3, 203, 204, 205, 206/1, 2, 207/1, 2A, 2B, 208, 209/1, 2B, 211/2A, 2B, 212/1,4,213 in Padur Village, Tiruppur Taluk, 198/10 & 199/5A1 & 5A2 in Pudupakkam Village, Vandalur Taluk, both in Chengalpattu District.

SCALE : 1:100

COLOR INDEX

BOUNDARY
PROPOSED
ROAD

For PACIFICA BUILDERS,PVT. LTD.

Authorized Signatory


APPLICANT SIGNATURE

Structural Engineer Signature


STRUCTURAL ENGINEER SIGNATURE

Licensed Architect Signature

LICENSED ARCHITECT SIGNATURE
ARCHITECTS
Pacifica Builders Pvt Ltd, "Pacifica House"
4-5, Sigma - 1 | Behind Rajpath Club |
Nr. Mann Party Plot | Bodakdev |
Ahmedabad - 380059
Landline : +91-79-40027783 |
Extension : 216
Fax : +91-79-40027786
Mobile: +91-9824121151

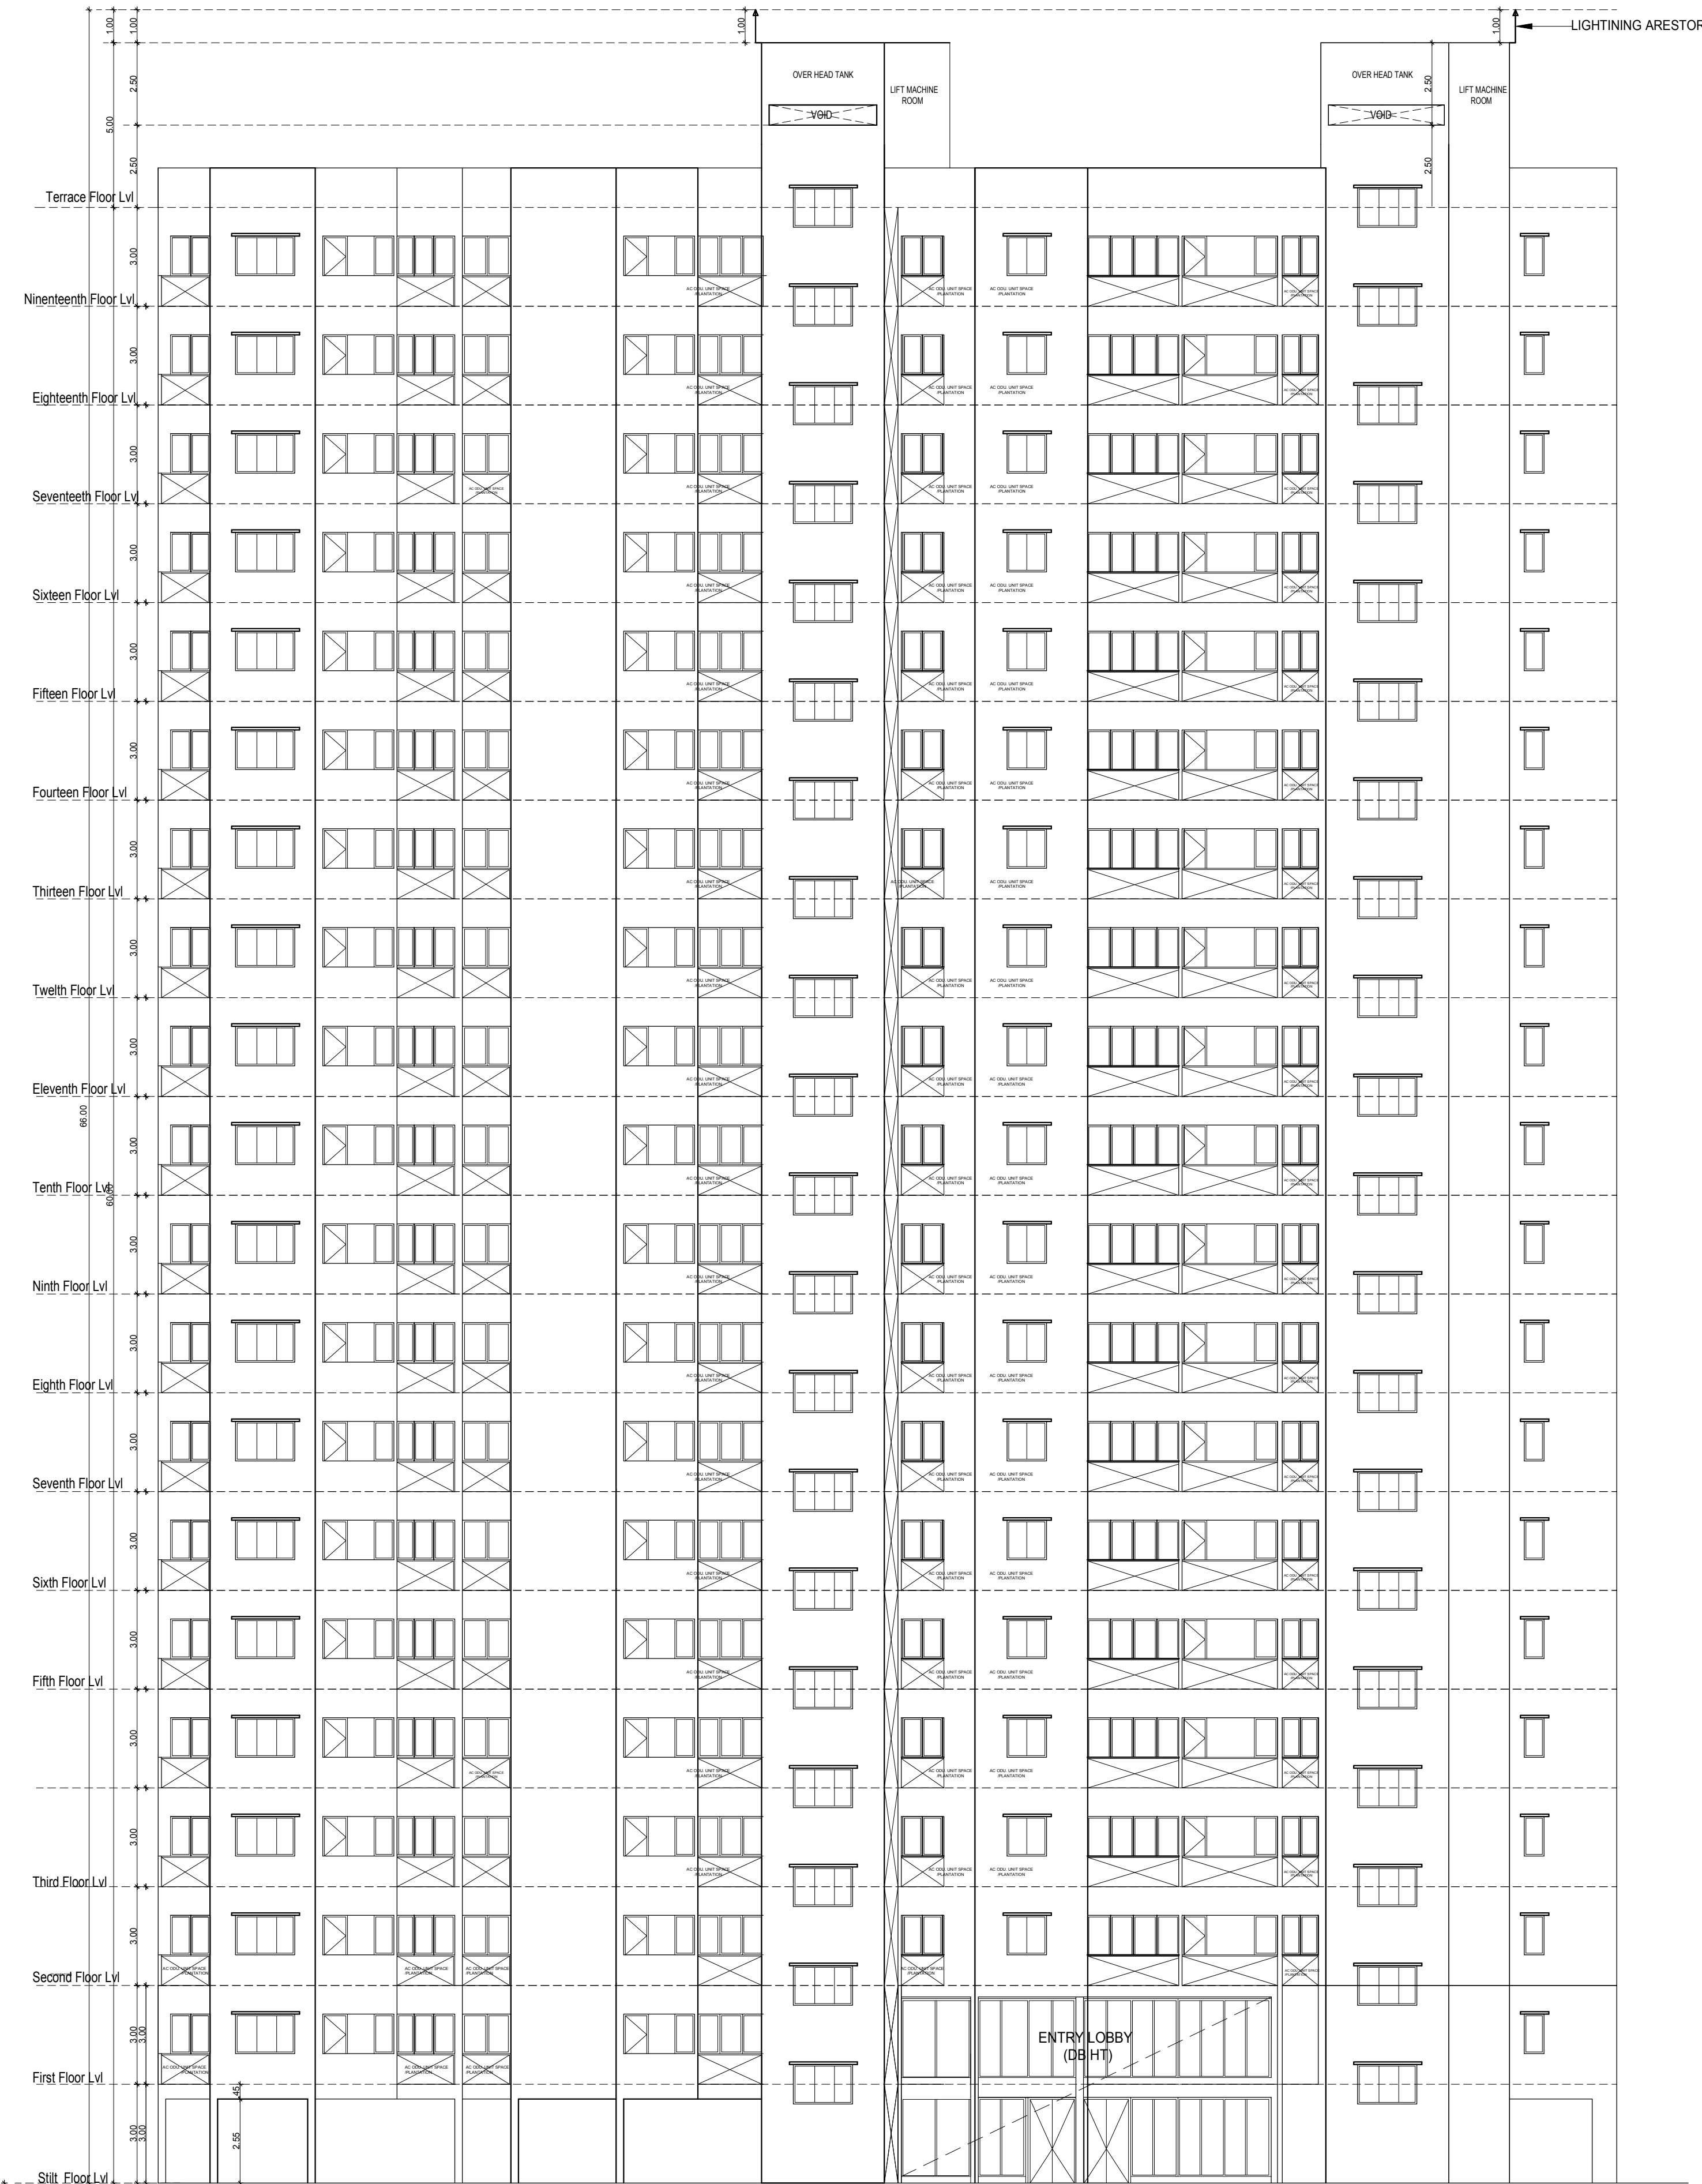

SOUTH SIDE ELEVATION

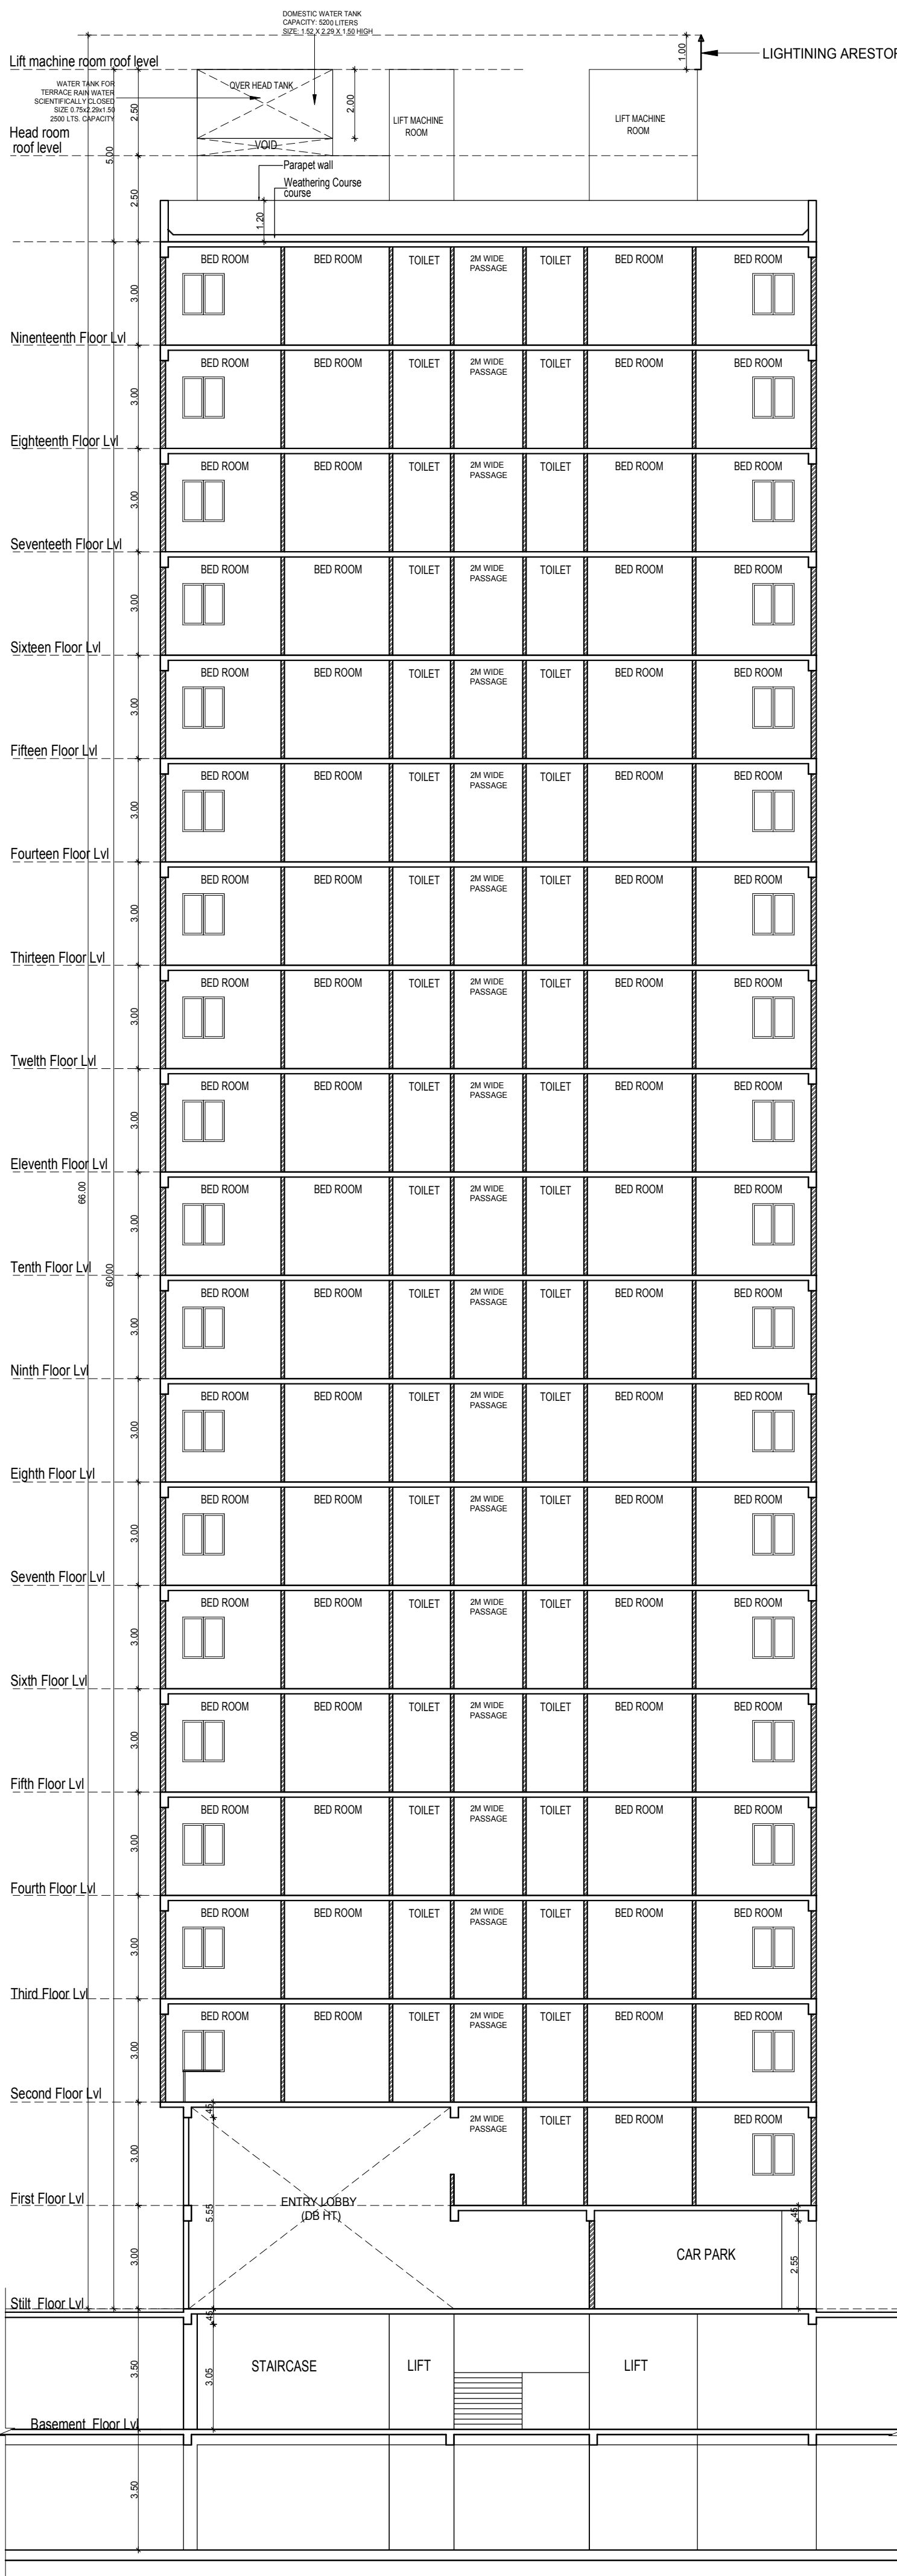

STILT AND FIRST FLOOR PLAN

Plan Showing The Proposed Residential Towers & Club House Block in Survey nos: 89/1A1A, 3A2, 90/1A2, 1B, 2A, 2B2A1, 2B2A2, 2B2B, 100/4,5,6,7, 105, 106/1A,1B, 2,3,4, 107/1, 110, 111/2B, 112/1, 2, 3,4,5,6, 7, 113/3,4,5, 117/1A, 1B1, 1B2, 2,3,4, 123/1,2 124, 125/1A, 1B,2A,2B1, 2B2,3, 127/1A, 1B, 2, 129/1, 2A, 2B, 3, 130/1,2,3,4,131,132/1B1, 1B2, 1B3, 2A, 2B,3A,3B1,3B2,4,133/1B1A,1B1B,145/1, 2,3, 4,146,147/1A1,1A2,1B,2A,2B,148/1, 2,3,4A, 4B,5, 149,150, 151, 152/1,2, 153/1A,1B1,1B2, 2,154/1A, 1B,2,155/1,2,3, 172/1, 2, 173/1, 2A,2B,174/1, 2, 3A, 3C, 175, 176/1, 2A, 2C, 3A, 3C, 4A, 4C, 5A, 5C, 177/1, 2A, 2C, 3, 178/1A, 1C, 2A, 2B1, 179,180/1, 2A, 2B, 3A, 3C, 4A, 4C, 5A, 5B, 6, 181/1, 182/1, 2A, 183/1, 2, 3, 4, 5, 6A1, 184/1A1, 1A3, 3A, 185/1, 186, 187, 188, 189/1, 2A, 190/3A,196/5A,198/1, 199/1A1, 1A3, 1B, 1C, 2, 3, 200, 201/1, 3, 202/1, 3, 203, 204, 205, 206/1, 2, 207/1, 2A, 2B, 208, 209/1, 2B, 211/2A, 2B, 212/1,4,213 in Padur Village, Tirupurur Taluk, 198/10 & 199/5A1 & 5A2 in Pudupakkam Village, Vandalur Taluk, both in Chengalpattu District.

JOINERY SCHEDULE


MD	1.05 X 2.10	Main Door
ED	1.50 X 2.10	Main Door
FD	1.20 X 2.10	Fire Proof Door
D3	0.90 X 2.10	Door
D2	0.75 X 2.10	Door
FW	2.75 X 2.10	French Window
FW1	2.10 X 2.10	French Window
FW2	1.00 X 2.10	French Window
FW3	0.75 X 2.10	French Window
FW4/V	0.45 X 2.10	French Window
	1.22 X 0.60	Ventilator
FG	3.00 X 2.10	Fixed Glazed
W2	0.61 X 1.20	Window
W4	1.20 X 1.20	Window
W6	1.83 X 1.20	Window
V1	0.60 X 0.60	Ventilator

SCALE : 1:100

COLOR INDEX

	BOUNDARY
	PROPOSED
	ROAD

North

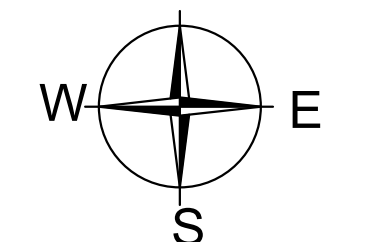

For PACIFICA BUILDERS.PVT. LTD.

Authorised Signatory

APPLICANT SIGNATURE

(Signature)
 AMARUJI R. SORANAH
 CIVIL ENGINEER
 No. 10, 11th Street, 11th Floor, Regd. Office, Chennai - 600008. Ph: 28543292, 28410888
 E-mail: amaruji_r_soranah@yahoo.co.uk, amaruji_r_soranah@gmail.com


STRUCTURAL ENGINEER SIGNATURE

(Signature)
 SIVA ANBARASAN
 M. Arch (U.S.A., England, A.I.A.),
 Regd. Architect, CA/67/10789
 TULRURA (G)-112018/08/003
 ANBU & FAIZAL
 53, 11th Floor, 43, Panduram Road, Egmore,
 Chennai - 600008. Ph: 28543292, 28410888
 E-mail: anbu_faizal@gmail.com


LICENSED ARCHITECT SIGNATURE

ARCHITECTS






Pacifica Builders Pvt Ltd, "Pacifica House"
 4-5, Sigma - 1 | Behind Rajpath Club |
 Nr. Mann Party Plot | Bodakdev |
 Ahmedabad - 380059
 Landline : +91-79-40027783 |
 Extension : 218
 Fax : +91-79-40027786
 Mobile: +91-9824121151

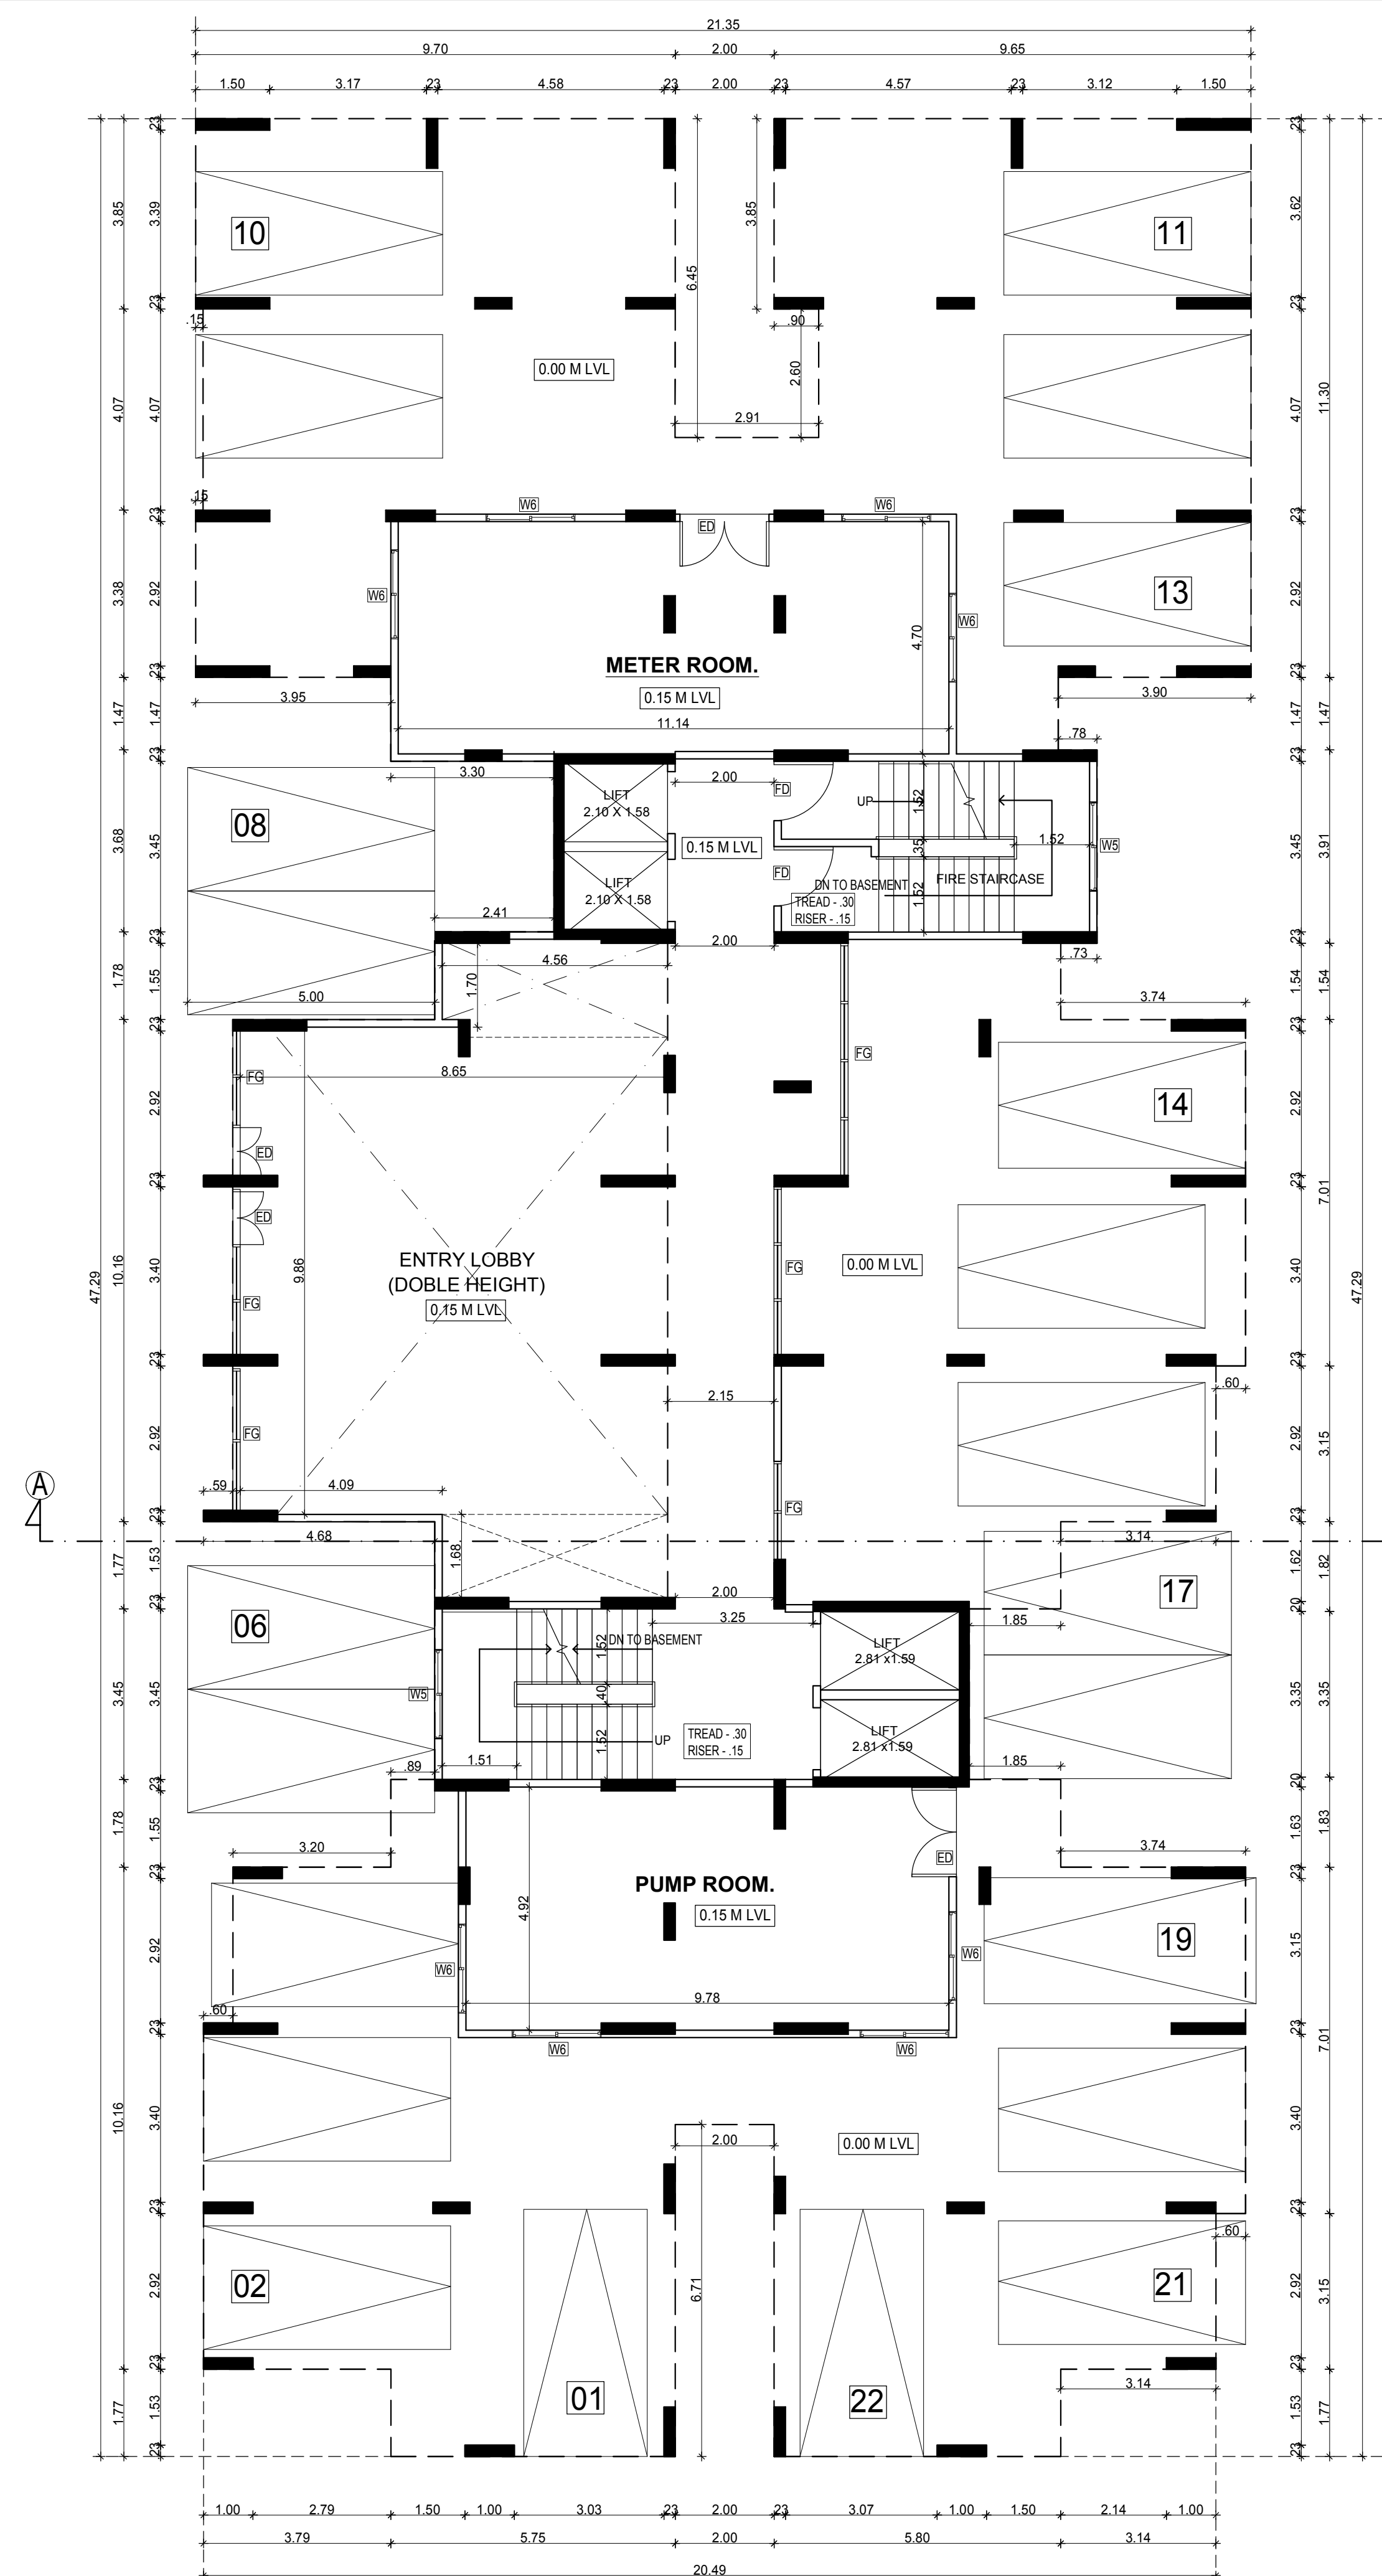

STILT FLOOR PLAN

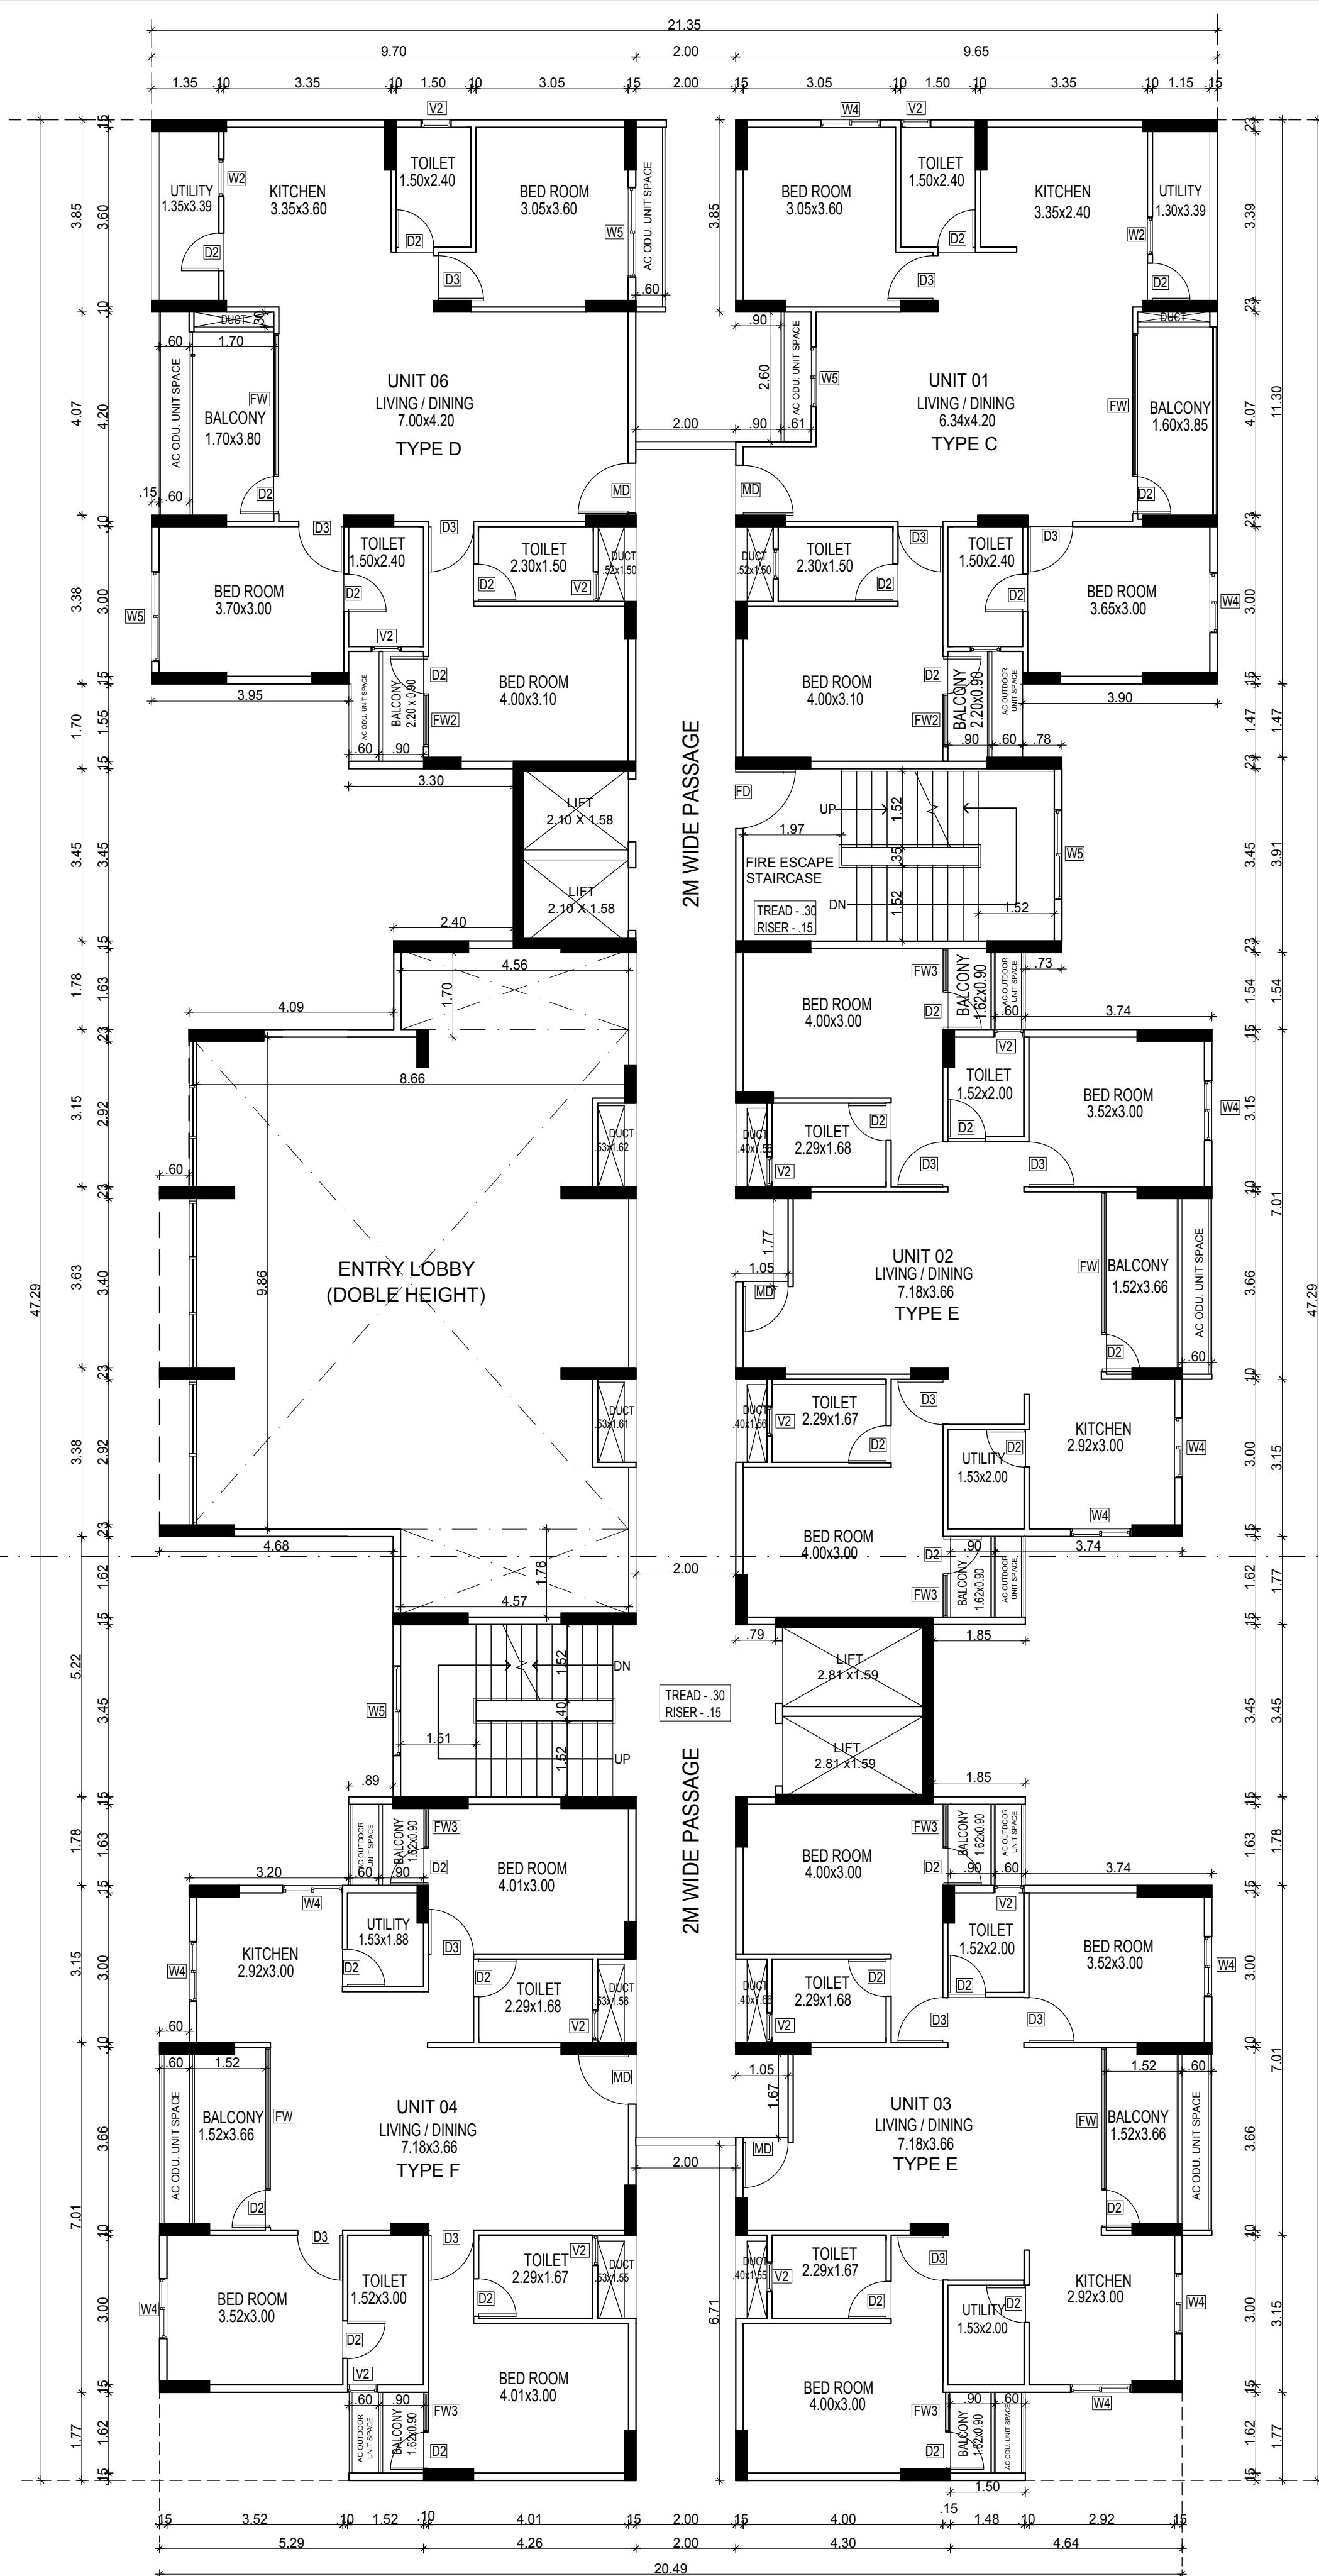

FIRST FLOOR PLAN

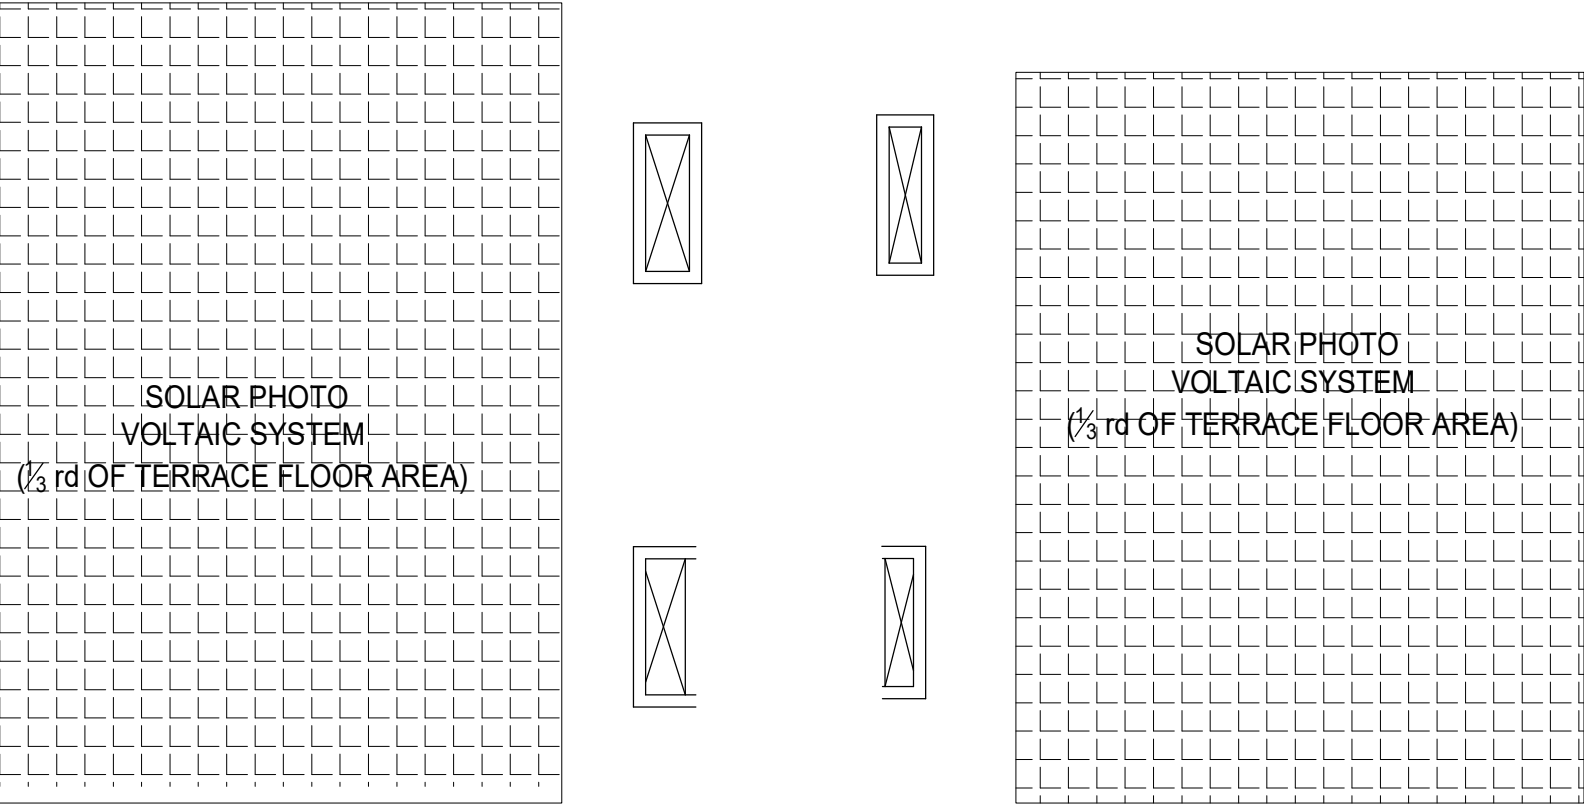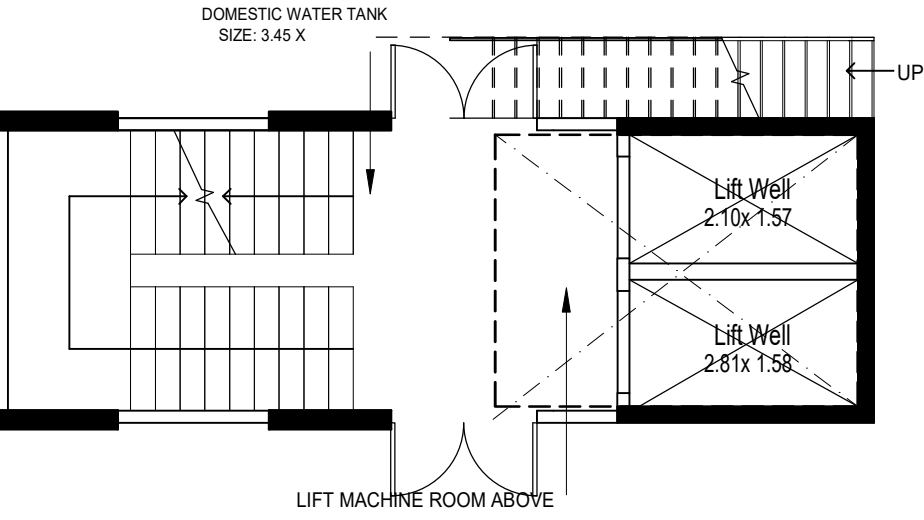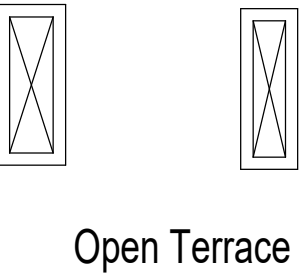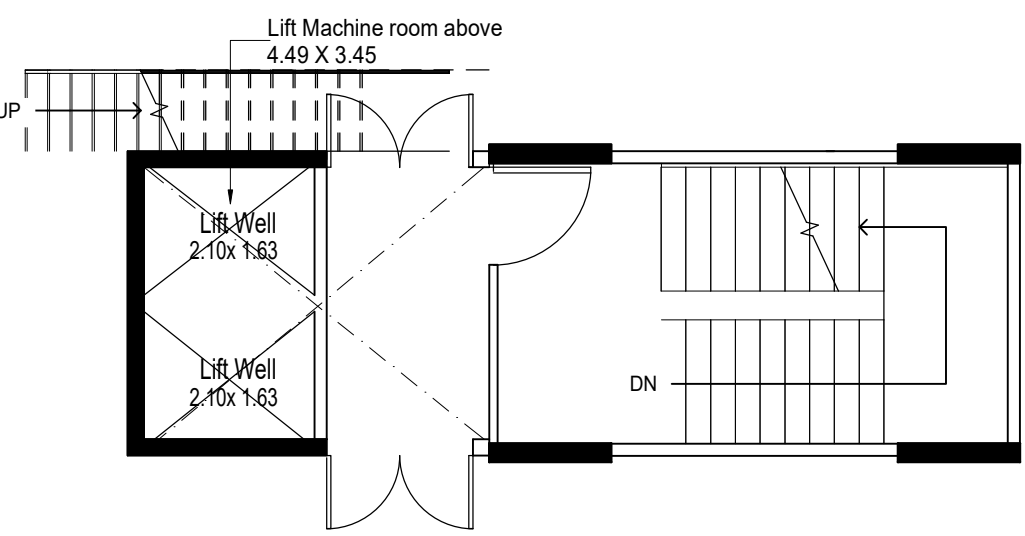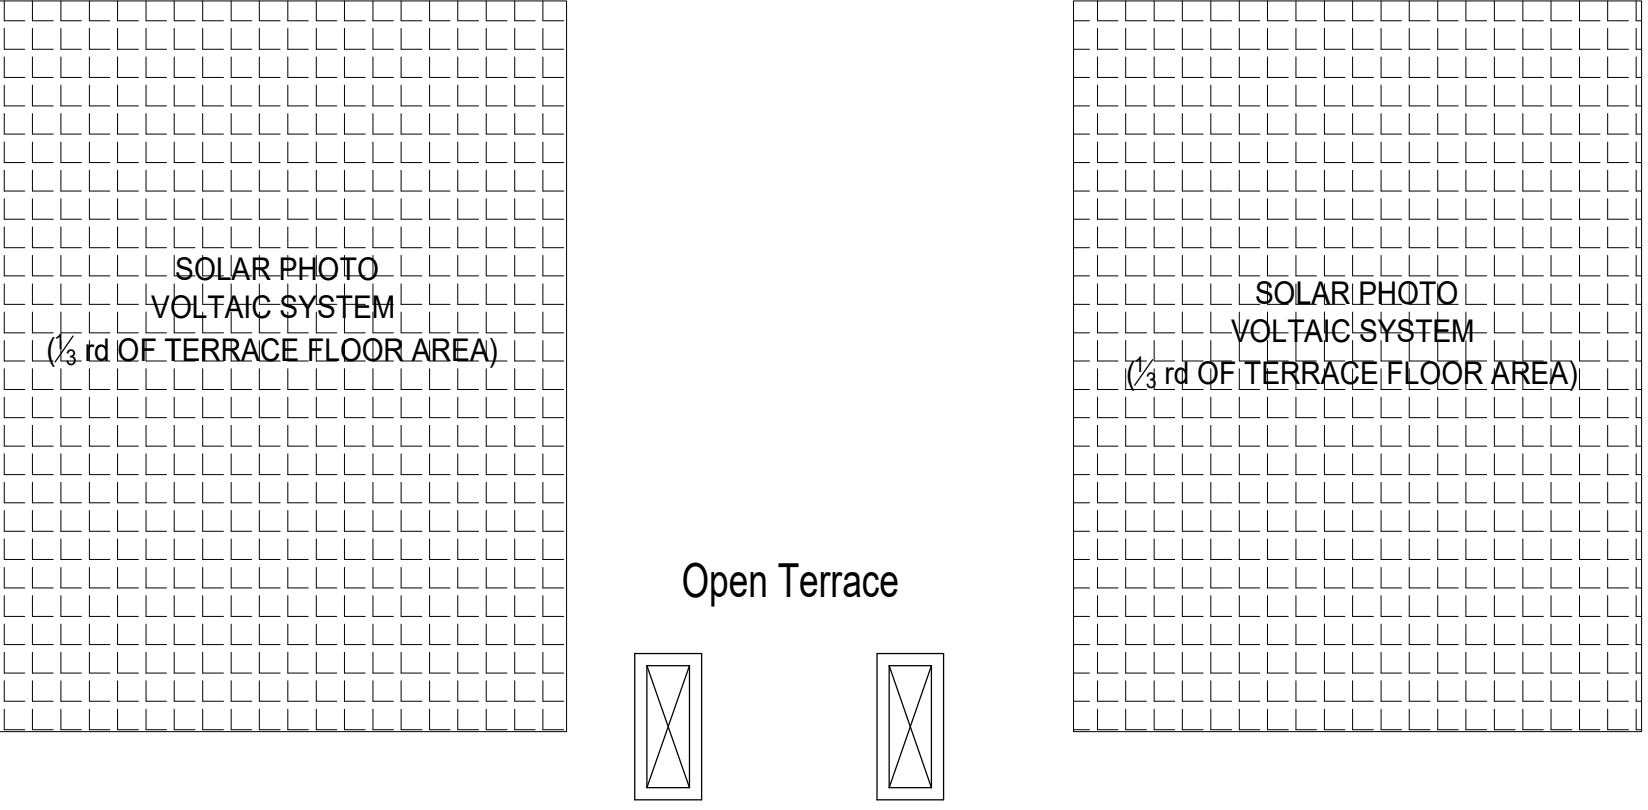

TYPICAL FLOOR PLAN

(2nd,3rd,4th,5th,6th,7th,8th,9th,10th,11th,12th,13th,14th,15th,16th,17th,18th and 19th Floors)


TERRACE FLOOR PLAN

SECTION & ELEVATION

Plan Showing The Proposed Residential Towers & Club House Block in Survey nos: 89/1A1A, 3A2, 90/1A2, 1B, 2A, 2B2A1, 2B2A2, 2B2B, 100/4,5,6,7, 105, 106/1A,1B, 2,3,4, 107/1, 110, 111/2B, 112/1, 2, 3,4,5,6, 7, 113/3,4,5, 117/1A, 1B1, 1B2, 2,3,4, 123/1,2 124, 125/1A, 1B,2A,2B1,2B2,3,127/1A, 1B, 2, 129/1, 2A, 2B, 3, 130/1,2,3,4,131,132/1B1, 1B2, 1B3, 2A, 2B, 3A,3B1,3B2,4,133/1B1A,1B1B,145/1,2,3,4,146,147/1A1, 1A2,1B,2A,2B,148/1,2,3,4A,4B,5,149,150,151,152/1,2, 153/1A,1B1,1B2,2,154/1A, 1B,2,155/1,2,3,172/1,2, 173/1, 2A,2B,174/1, 2, 3A, 3C, 175, 176/1, 2A, 2C,3A,3C, 4A, 4C, 5A, 5C, 177/1, 2A, 2C,3, 178/1A, 1C, 2A, 2B1, 179,180/1, 2A, 2B, 3A, 3C, 4A, 4C, 5A, 5B, 6, 181/1, 182/1, 2A, 183/1, 2, 3, 4, 5, 6A1, 184/1A1, 1A3, 3A, 185/1, 186, 187, 188, 189/1, 2A, 190/3A,196/5A,198/1, 199/1A1, 1A3, 1B, 1C, 2, 3, 200, 201/1, 3, 202/1, 3, 203, 204, 205, 206/1, 2, 207/1, 2A, 2B, 208, 209/1, 2B, 211/2A, 2B, 212/1,4,213 in Padur Village, Tirupurur Taluk, 198/10 & 199/5A1 & 5A2 in Pudupakkam Village, Vandalur Taluk, both in Chengalpattu District.


SCALE : 1:100

COLOR INDEX	
	BOUNDARY
	PROPOSED
	ROAD

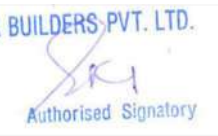
For PACIFICA BUILDERS-PVT. LTD.

Authorized Signatory

APPLICANT SIGNATURE

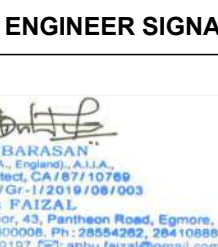

STRUCTURAL ENGINEER SIGNATURE


LICENSED ARCHITECT SIGNATURE

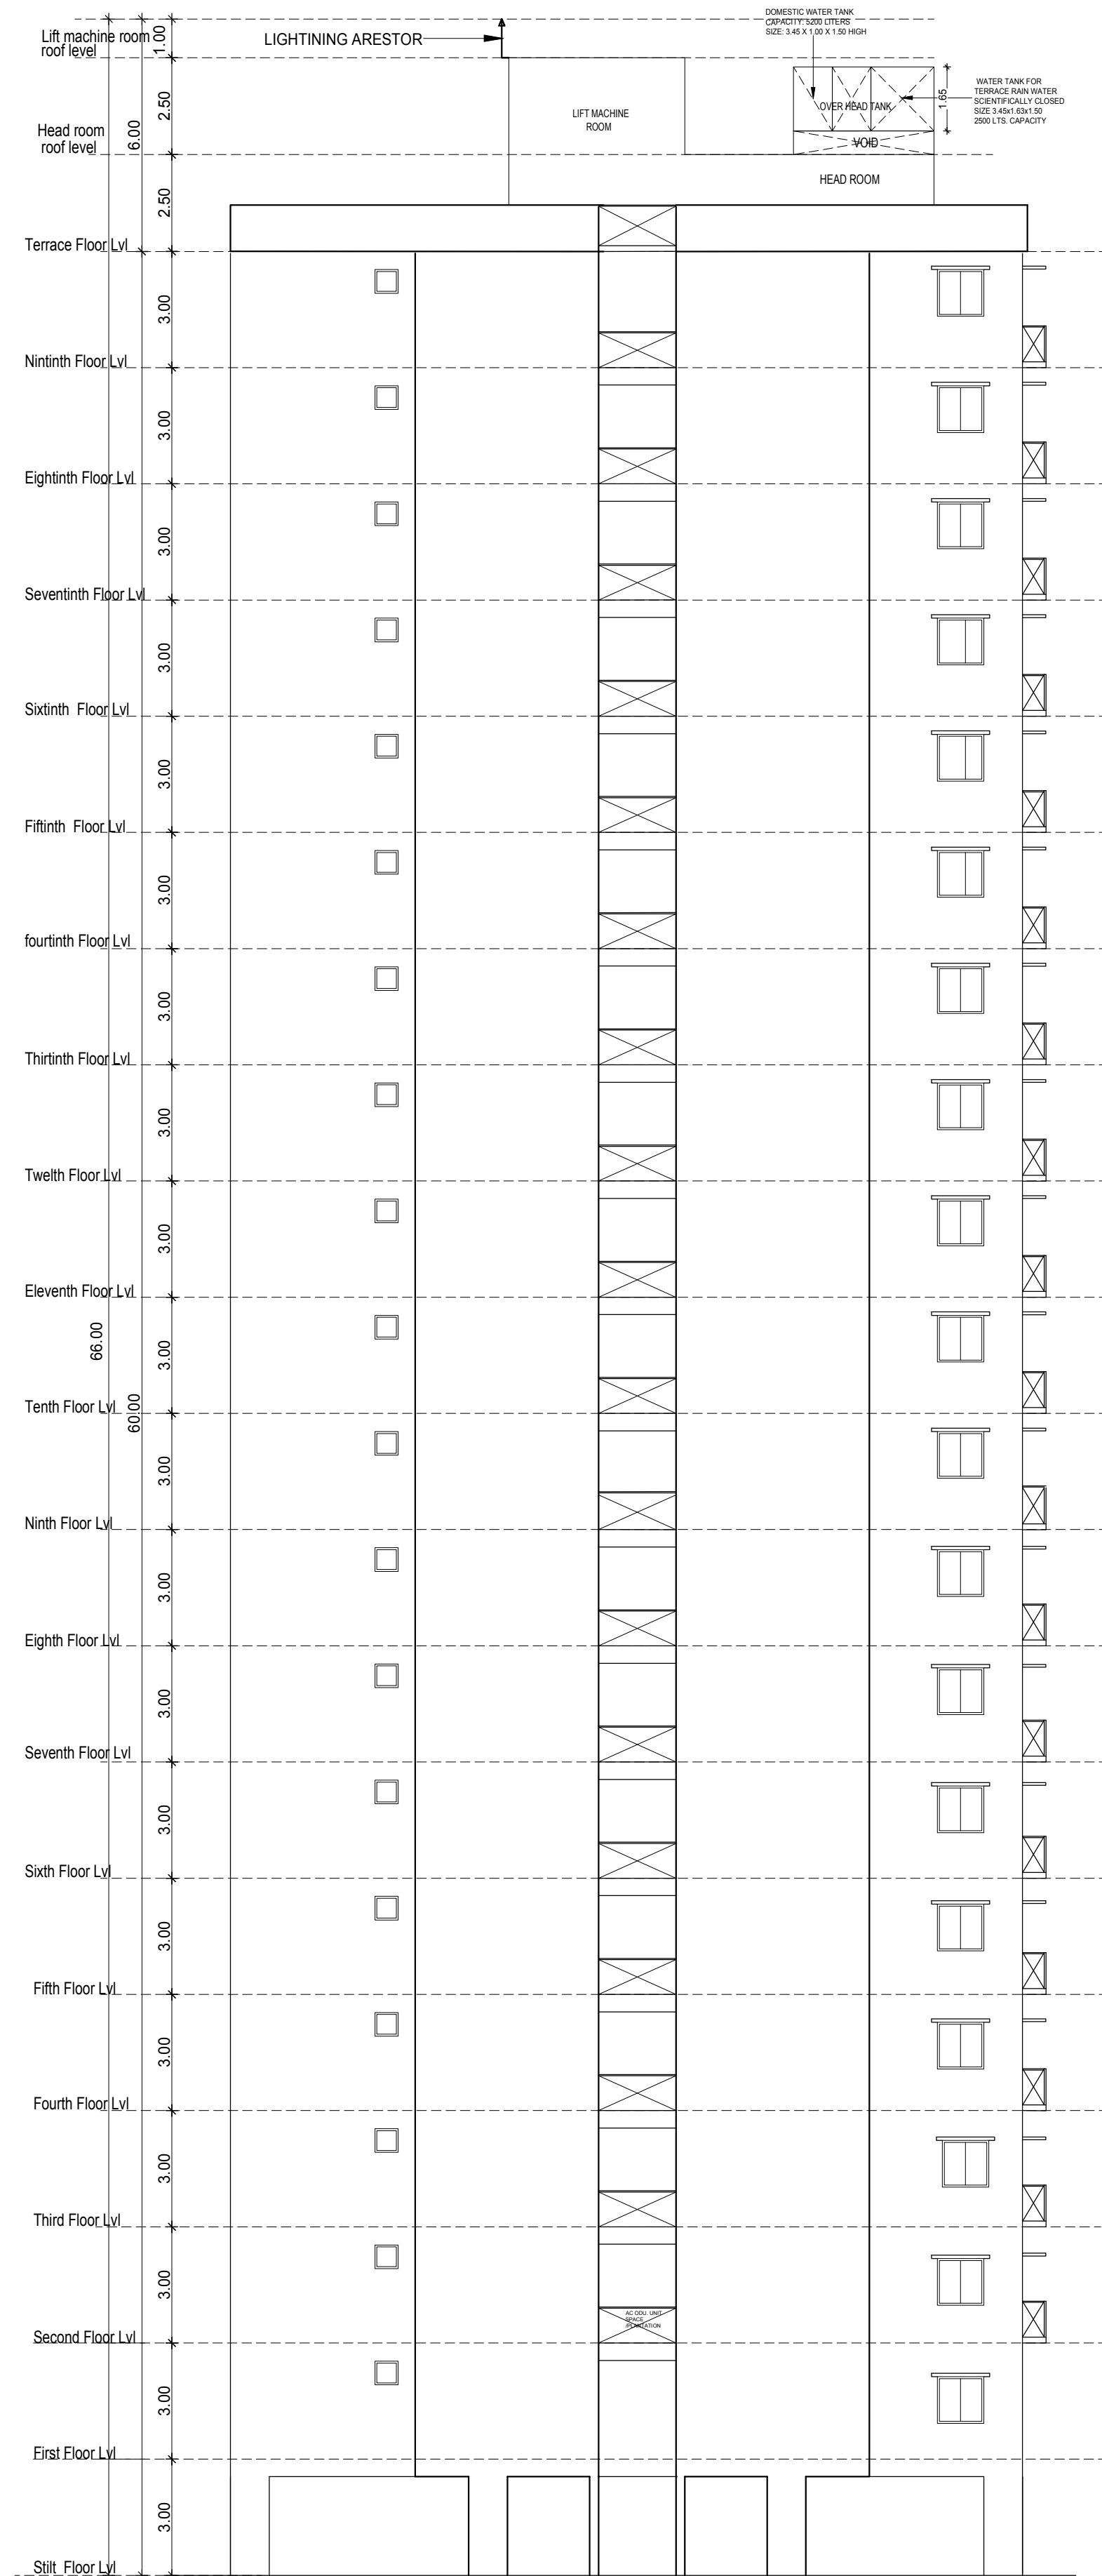ARCHITECTS
Pacifica Builders Pvt Ltd, "Pacifica House"
4-5, Sigma – 1 | Behind Rajpath Club |
Nr. Mann Party Plot | Bodakdev |
Ahmedabad – 380059
Landline : +91-79-40027783 |
Extension : 218
Fax : +91-79-40027786
Mobile: +91-9824121151



SOUTH SIDE ELEVATION

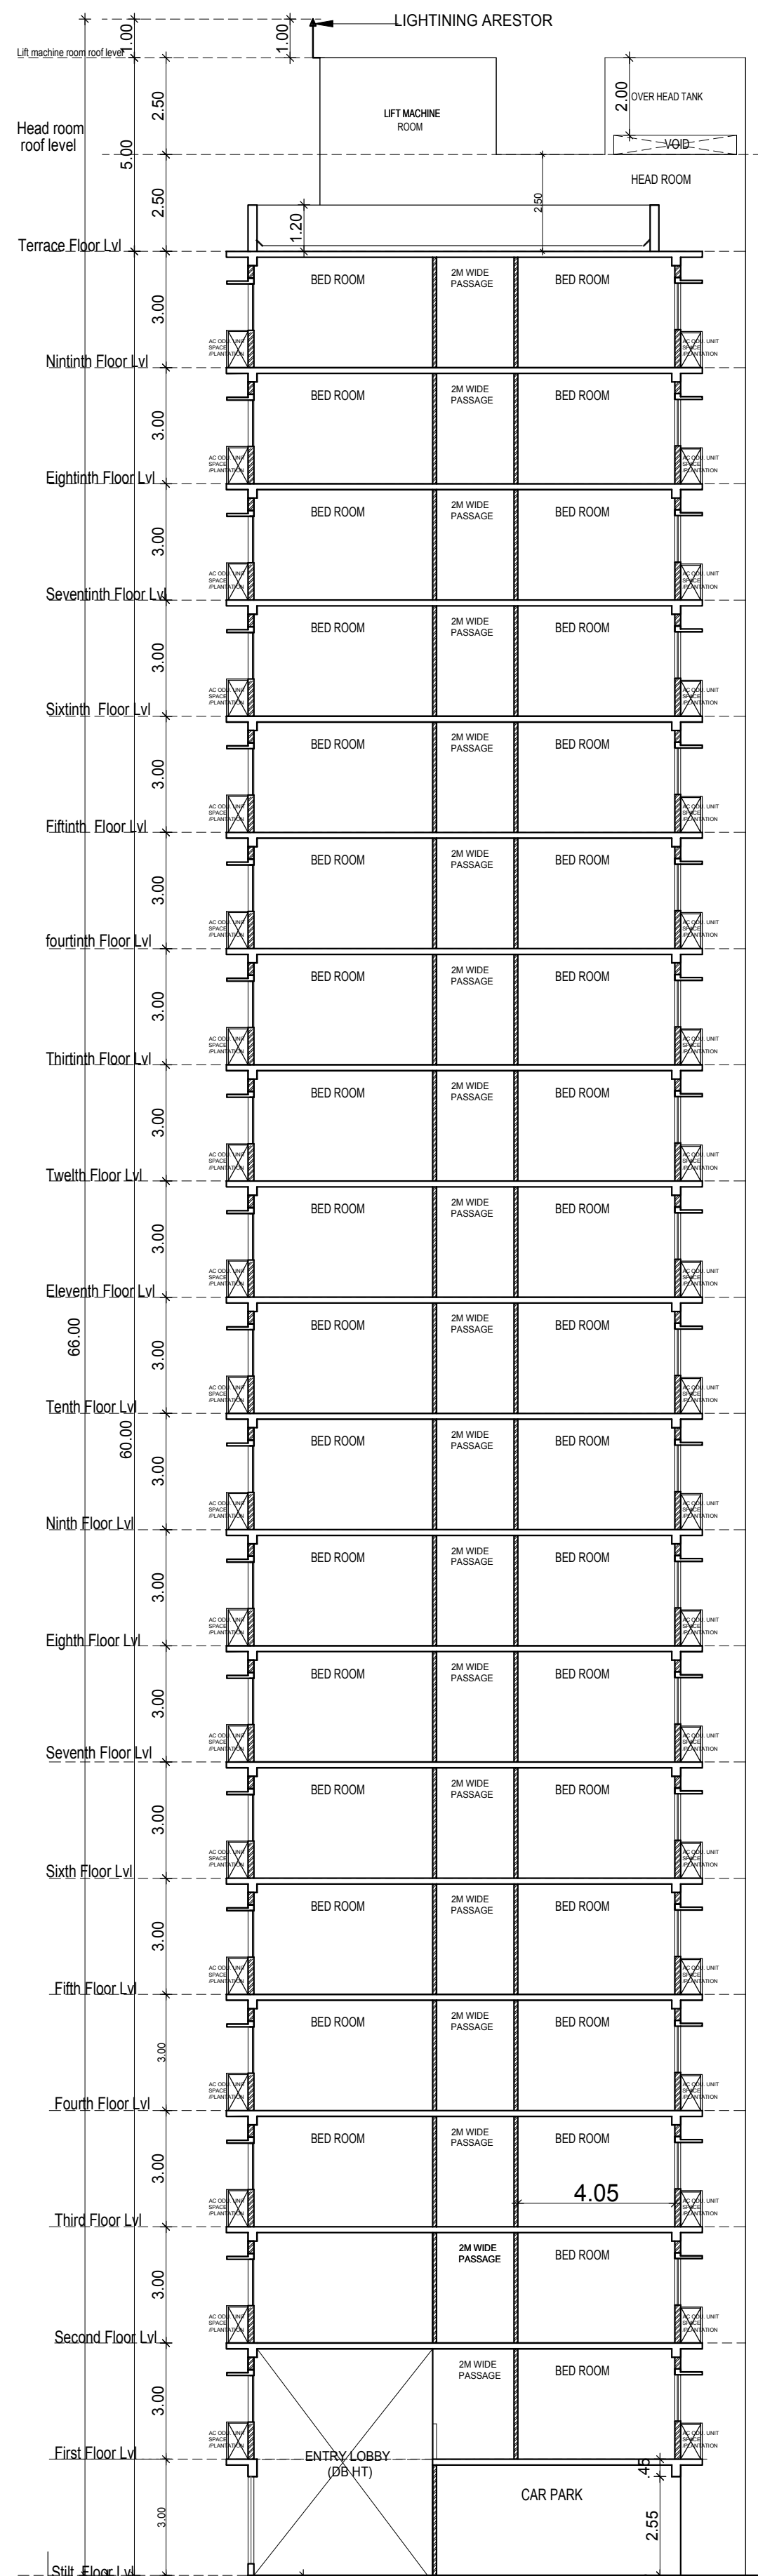

SECTION A-A'

STILT AND FIRST FLOOR PLAN

Plan Showing The Proposed Residential Towers & Club House Block in Survey nos: 89/1A1A, 3A2, 90/1A2, 1B, 2A, 2B2A1, 2B2A2, 2B2B, 100/4, 5, 6, 7, 105, 106/1A, 1B, 2, 3, 4, 107/1, 110, 111/2B, 112/1, 2, 3, 4, 5, 6, 7, 113/3, 4, 5, 117/1A, 1B1, 1B2, 2, 3, 4, 123/1, 2, 124, 125/1A, 1B, 2A, 2B1, 2B2, 3, 127/1A, 1B, 2, 129/1, 2A, 2B, 3, 130/1, 2, 3, 4, 131, 132/1B1, 1B2, 1B3, 2A, 2B, 3A, 3B1, 3B2, 4, 133/1B1A, 1B1B, 145/1, 2, 3, 4, 146, 147/1A1, 1A2, 1B, 2A, 2B, 148/1, 2, 3, 4A, 4B, 5, 149, 150, 151, 152/1, 2, 153/1A, 1B1, 1B2, 2, 154/1A, 1B, 2, 155/1, 2, 3, 172/1, 2, 173/1, 2A, 2B, 174/1, 2, 3A, 3C, 175, 176/1, 2A, 2C, 3A, 3C, 4A, 4C, 5A, 5C, 177/1, 2A, 2C, 3, 178/1A, 1C, 2A, 2B1, 179, 180/1, 2A, 2B, 3A, 3C, 4A, 4C, 5A, 5B, 6, 181/1, 182/1, 2A, 183/1, 2, 3, 4, 5, 6A1, 184/1A1, 1A3, 3A, 185/1, 186, 187, 188, 189/1, 2A, 190/3A, 196/5A, 198/1, 199/1A1, 1A3, 1B, 1C, 2, 3, 200, 201/1, 3, 202/1, 3, 203, 204, 205, 206/1, 2, 207/1, 2A, 2B, 208, 209/1, 2B, 211/2A, 2B, 212/1, 4, 213 in Padur Village, Tirupurur Taluk, 198/10 & 199/5A1 & 5A2 in Pudukkham Village, Vandalar Taluk, both in Chengalpattu District.

JOINERY SCHEDULE

MD	1.05 X 2.10	Main Door
ED	1.50 X 2.10	Main Door
FD	1.20 X 2.10	Fire Proof Door
D3	0.90 X 2.10	Door
D2	0.75 X 2.10	Door
FW	2.75 X 2.10	French Window
FW1	2.10 X 2.10	French Window
FW2	1.00 X 2.10	French Window
FW3	0.75 X 2.10	French Window
FW4/V	0.45 X 2.10	French Window
	1.22 X 0.60	Ventilator
FG	3.00 X 2.10	Fixed Glazed
W2	0.61 X 1.20	Window
W4	1.20 X 1.20	Window
W6	1.83 X 1.20	Window
V1	0.60 X 0.60	Ventilator

SCALE : 1:100

COLOR INDEX

	BOUNDARY
	PROPOSED
	ROAD

North





For PACIFICA BUILDERS PVT. LTD.

Authorized Signatory
APPLICANT SIGNATURE

APPLICANT SIGNATURE
STRUCTURAL ENGINEER SIGNATURE

STRUCTURAL ENGINEER SIGNATURE
LICENSED ARCHITECT SIGNATURE

ARCHITECTS
 Pacifica Builders Pvt Ltd, "Pacifica House"
 4-5, Sigma - 1 | Behind Rajpath Club |
 Nr. Mann Party Plot | Bodakdev |
 Ahmedabad - 380059
 Landline : +91-79-40027783 |
 Extension : 218
 Fax : +91-79-40027786
 Mobile: +91-9824121151

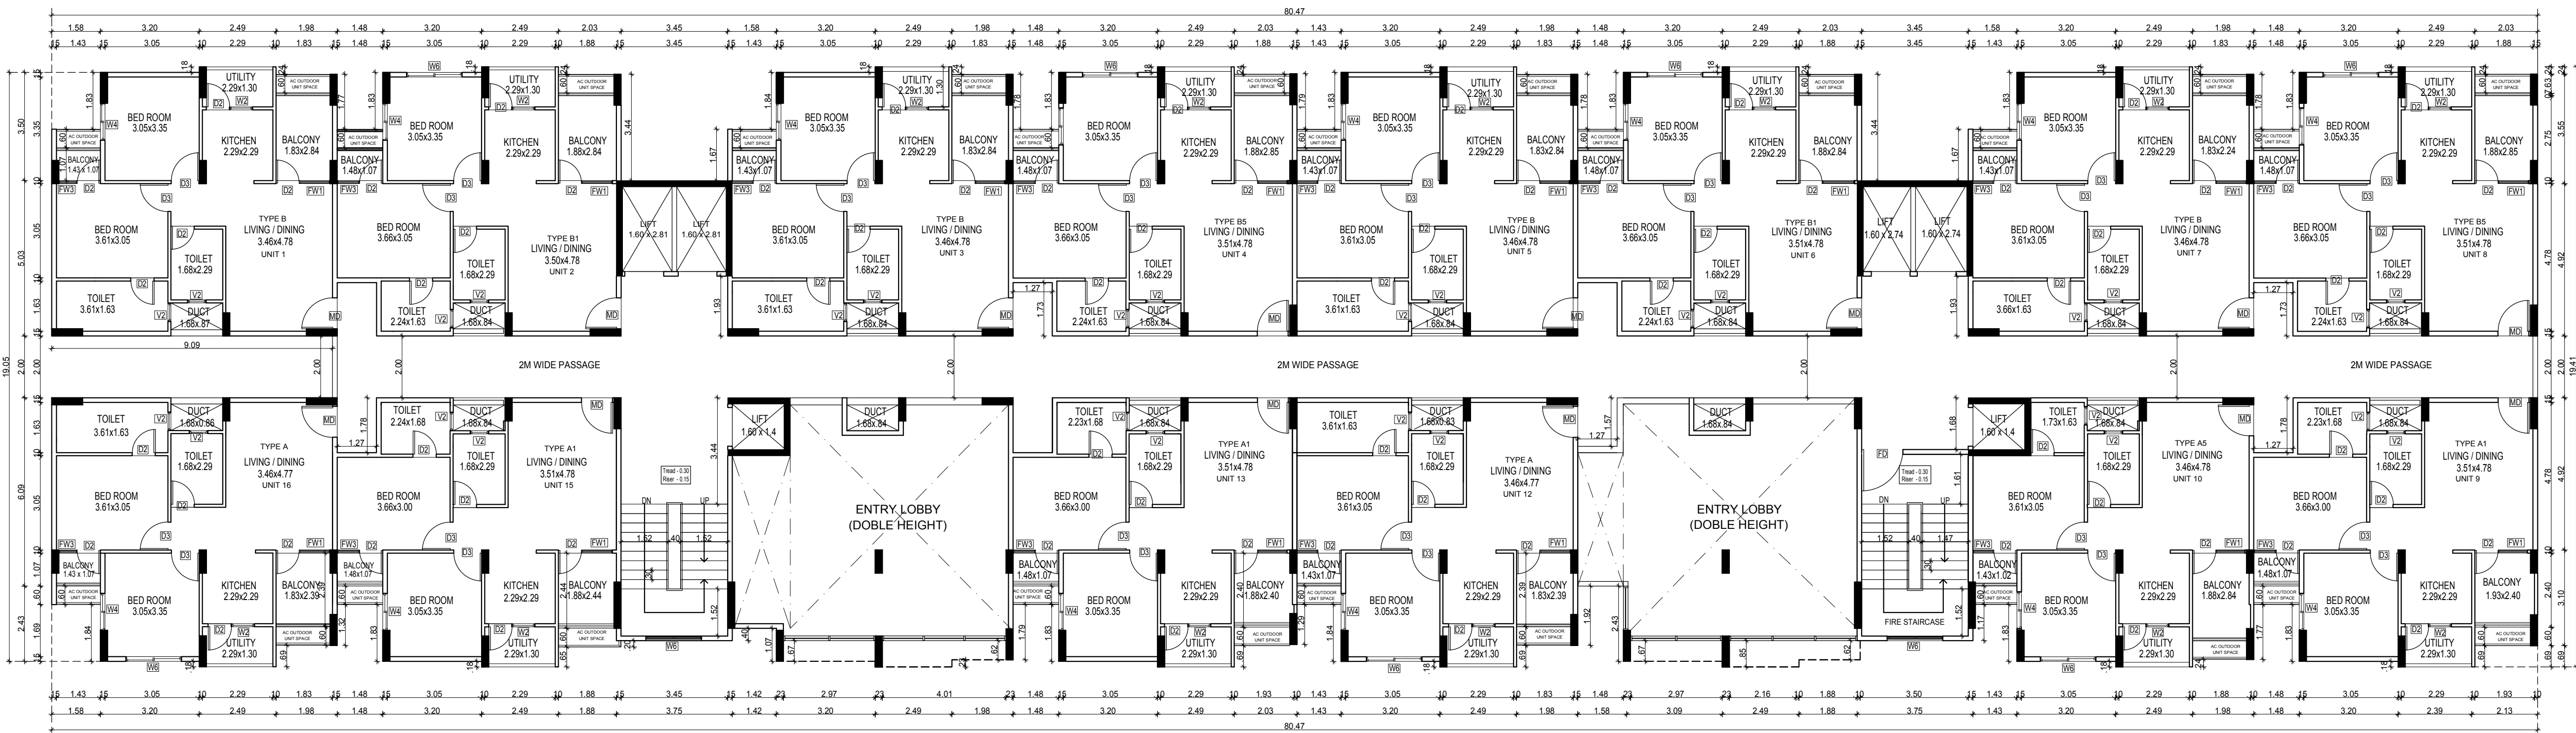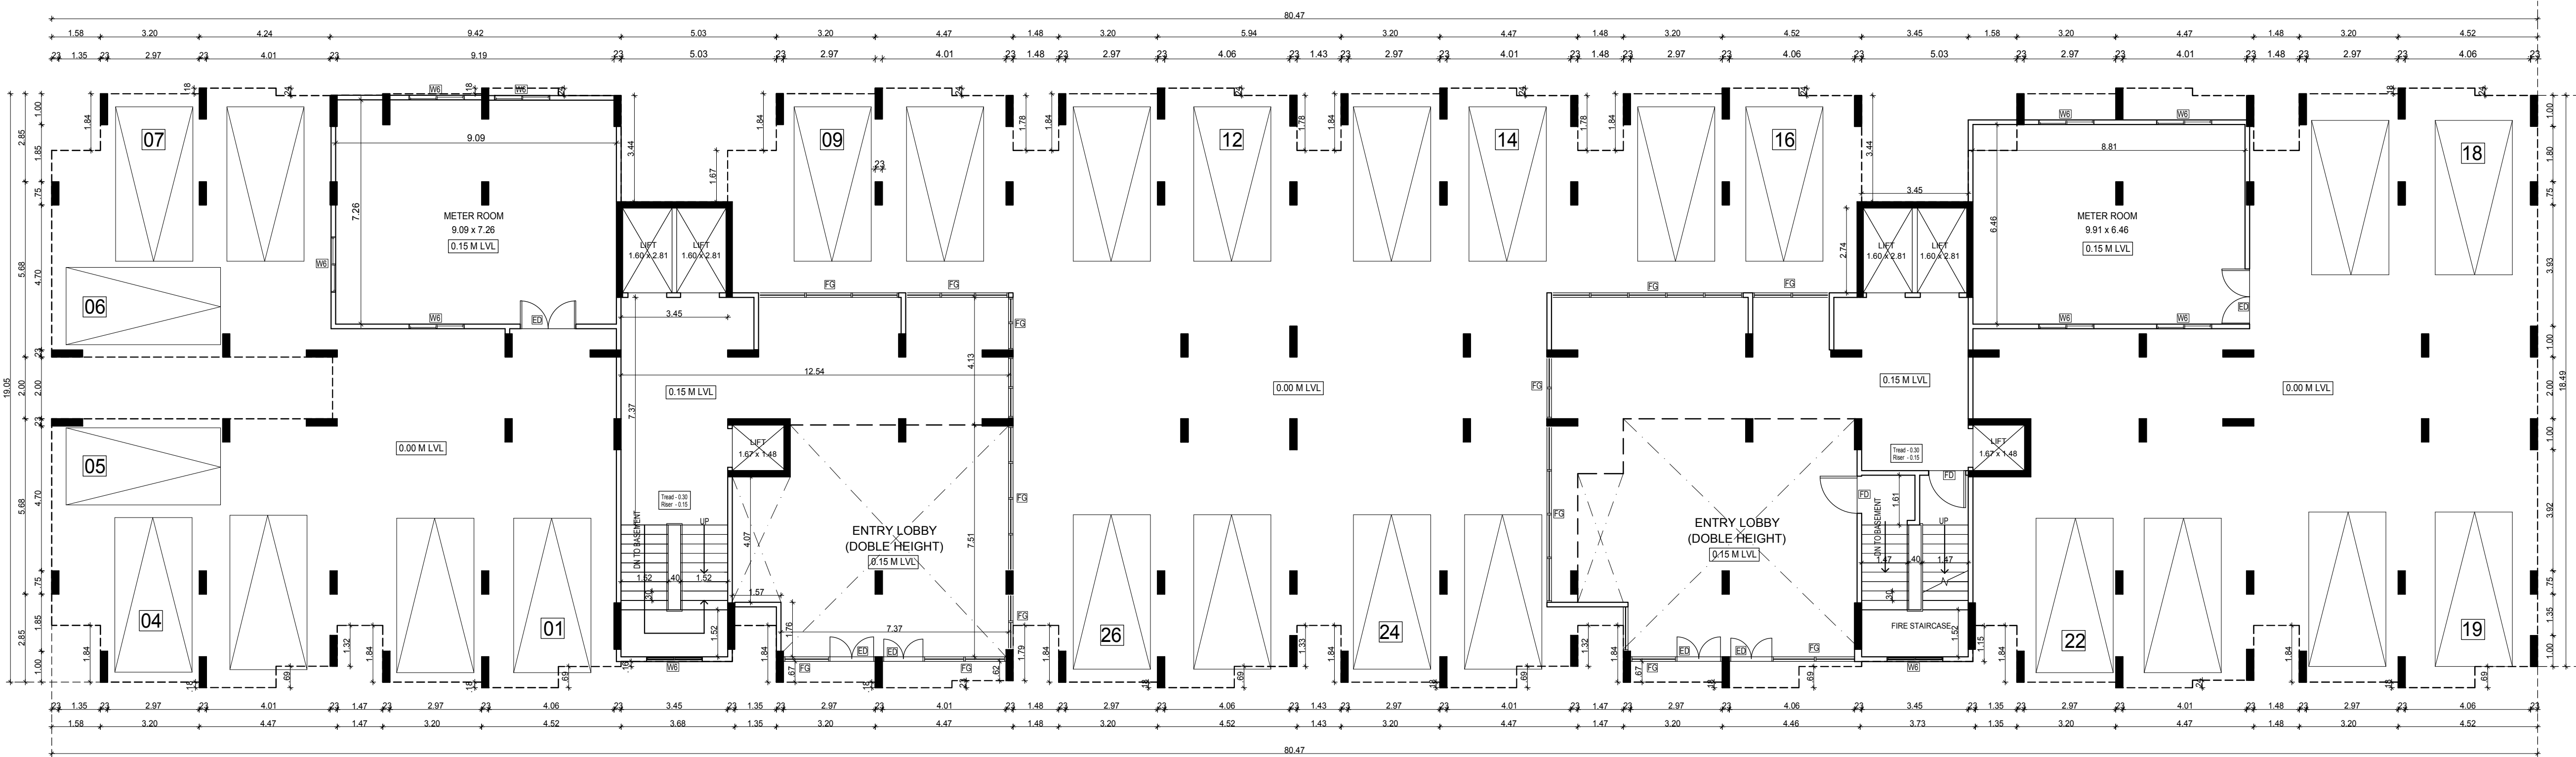**FIRST FLOOR PLAN****STILT FLOOR PLAN**

TYPICAL AND TERRACE FLOOR PLAN

Plan Showing The Proposed Residential Towers & Club House Block in Survey nos: 89/1A1A, 3A2, 90/1A2, 1B, 2A, 2B2A1, 2B2A2, 2B2B, 100/4, 5, 6, 7, 105, 106/1A, 1B, 2, 3, 4, 107/1, 110, 111/2B, 112/1, 2, 3, 4, 5, 6, 7, 113/3, 4, 5, 117/1A, 1B1, 1B2, 2, 3, 4, 123/1, 2, 124, 125/1A, 1B, 2A, 2B1, 2B2, 3, 127/1A, 1B, 2, 129/1, 2A, 2B, 3, 130/1, 2, 3, 4, 131, 132/1B1, 1B2, 1B3, 2A, 2B, 3A, 3B1, 3B2, 4, 133/1B1A, 1B1B, 145/1, 2, 3, 4, 146, 147/1A1, 1A2, 1B, 2A, 2B, 148/1, 2, 3, 4A, 4B, 5, 149, 150, 151, 152/1, 2, 153/1A, 1B1, 1B2, 2, 154/1A, 1B, 2, 155/1, 2, 3, 172/1, 2, 173/1, 2A, 2B, 174/1, 2, 3A, 3C, 175, 176/1, 2A, 2C, 3A, 3C, 4A, 4C, 5A, 5C, 177/1, 2A, 2C, 3, 178/1A, 1C, 2A, 2B1, 179, 180/1, 2A, 2B, 3A, 3C, 4A, 4C, 5A, 5B, 6, 181/1, 182/1, 2A, 183/1, 2, 3, 4, 5, 6A1, 184/1A1, 1A3, 3A, 185/1, 186, 187, 188, 189/1, 2A, 190/3A, 196/5A, 198/1, 199/1A1, 1A3, 1B, 1C, 2, 3, 200, 201/1, 3, 202/1, 3, 203, 204, 205, 206/1, 2, 207/1, 2A, 2B, 208, 209/1, 2B, 211/2A, 2B, 212/1, 4, 213 in Padur Village, Tiruppur Taluk, 198/10 & 199/5A1 & 5A2 in Pudukkamm Village, Vandalur Taluk, both in Chengalpattu District.

JOINERY SCHEDULE


MD	1.05 X 2.10	Main Door
ED	1.50 X 2.10	Main Door
FD	1.20 X 2.10	Fire Proof Door
D3	0.90 X 2.10	Door
D2	0.75 X 2.10	Door
FW	2.75 X 2.10	French Window
FW1	2.10 X 2.10	French Window
FW2	1.00 X 2.10	French Window
FW3	0.75 X 2.10	French Window
FW4/V	0.45 X 2.10	French Window
	1.22 X 0.60	Ventilator
FG	3.00 X 2.10	Fixed Glazed
W2	0.61 X 1.20	Window
W4	1.20 X 1.20	Window
W6	1.83 X 1.20	Window
V1	0.60 X 0.60	Ventilator

SCALE : 1:100

COLOR INDEX

	BOUNDARY
	PROPOSED
	ROAD

North

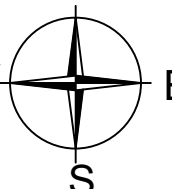

For PACIFICA BUILDERS-PVT. LTD.

Authorized Signatory

APPLICANT SIGNATURE

Structural Engineer

STRUCTURAL ENGINEER SIGNATURE

Licensed Architect

LICENSED ARCHITECT SIGNATURE

ARCHITECTS

Pacifica Builders Pvt Ltd, "Pacifica House"
4-5, Sigma - 1 | Behind Rajpath Club |
Nr. Mann Party Plot | Bodakdev |
Ahmedabad - 380059
Landline : +91-79-40027783 |
Extension : 218
Fax : +91-79-40027786
Mobile: +91-9824121151

TERRACE FLOOR PLAN

TYPICAL FLOOR PLAN

(2nd,3rd,4th,5th,6th,7th,8th,9th,10th,11th,12th,13th,14th,15th,16th,17th,18th and 19th Floors)



Plan Showing The Proposed Residential Towers & Club House Block in Survey nos: 89/1A/1A, 3A2, 90/1A2, 1B, 2A, 2B2A1, 2B2A2, 2B2A3, 400A,5,6,7, 105, 106B/1A, 11B, 2,3,4, 107/1, 10, 11/2B, 112/1, 2,3,4,5,6, 7, 113/3,4,5, 114/1, 115/1, 676

☐ BOUNDARY
☐ PROPOSED
☐ ROAD

Authorised Signator

A. J. B.
AMARINATH R. SORATHI
10000 130th Ave, NE, Suite 100, Redmond, WA 98073
Tel: 206-881-1111, Fax: 206-881-1112
E-mail: amarinath.sorathi@redmond.com



SIVA ANBARASAN
M.Arch - U.S.A., England, A.I.A.,
Regd. Architect, CA/877/10788

ARCHITECTS
Pacifica Builders Pvt Ltd, Pacifica House
4-5, Sigma - 1 | Behind Rajpath Club |
Nr. Mann Party Plot | Bodakdev |
Ahmedabad - 380059
Landline : +91-79-40027783 |
Extension : 218
Fax : +91-79-40027786
Mobile: +91-9824121151

STILT AND FIRST FLOOR PLAN

Plan Showing The Proposed Residential Towers & Club House Block in Survey nos: 89/1A1A, 3A2, 90/1A2, 1B, 2A, 2B2A1, 2B2A2, 2B2B, 100/4,5,6,7, 105, 106/1A,1B, 2,3,4, 107/1, 110, 111/2B, 112/1, 2, 3,4,5,6, 7, 113/3,4,5, 117/1A, 1B1, 1B2, 2,3,4, 123/1,2 124, 125/1A, 1B,2A,2B1, 2B2,3, 127/1A, 1B, 2, 129/1, 2A, 2B, 3, 130/1,2,3,4,131,132/1B1, 1B2, 1B3, 2A, 2B,3A,3B1,3B2,4,133/1B1A,1B1B,145/1, 2,3, 4,146,147/1A1,1A2,1B,2A,2B,148/1, 2,3,4A, 4B,5, 149,150, 151, 152/1,2, 153/1A,1B1,1B2, 2,154/1A, 1B,2,155/1,2,3, 172/1, 2, 173/1, 2A,2B,174/1, 2, 3A, 3C, 175, 176/1, 2A, 2C, 3A, 3C, 4A, 4C, 5A, 5C, 177/1, 2A, 2C,3, 178/1A, 1C, 2A, 2B1, 179,180/1, 2A, 2B, 3A, 3C, 4A, 4C, 5A, 5B, 6, 181/1, 182/1, 2A, 183/1, 2, 3, 4, 5, 6A1, 184/1A1, 1A3, 3A, 185/1, 186, 187, 188, 189/1, 2A, 190/3A,196/5A,198/1, 199/1A1, 1A3, 1B, 1C, 2, 3, 200, 201/1, 3, 202/1, 3, 203, 204, 205, 206/1, 2, 207/1, 2A, 2B, 208, 209/1, 2B, 211/2A, 2B, 212/1,4,213 in Padur Village, Tiruppur Taluk, 198/10 & 199/5A1 & 5A2 in Pudupakkam Village, Vandalur Taluk, both in Chengalpattu District.


JOINERY SCHEDULE

MD	1.05 X 2.10	Main Door
ED	1.50 X 2.10	Main Door
FD	1.20 X 2.10	Fire Proof Door
D3	0.90 X 2.10	Door
D2	0.75 X 2.10	Door
FW	2.75 X 2.10	French Window
FW1	2.10 X 2.10	French Window
FW2	1.00 X 2.10	French Window
FW3	0.75 X 2.10	French Window
FW4/V	0.45 X 2.10	French Window
	1.22 X 0.60	Ventilator
FG	3.00 X 2.10	Fixed Glazed
W2	0.61 X 1.20	Window
W4	1.20 X 1.20	Window
W6	1.83 X 1.20	Window
V1	0.60 X 0.60	Ventilator

SCALE : 1:100

COLOR INDEX

	BOUNDARY
	PROPOSED
	ROAD

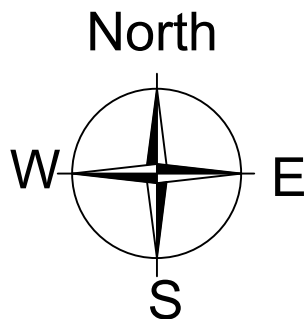

For PACIFICA BUILDERS PVT. LTD.

[Signature]
Authorised Signatory

APPLICANT SIGNATURE



[Signature]
Authorised Signatory

STRUCTURAL ENGINEER SIGNATURE

[Signature]
SIVA ANANDARAJAN
Mann Party Plot, Behind Rajpath Club
Ahmedabad - 380059
Landline : +91-79-40027783
Extension : 218
Fax : +91-79-40027786
Mobile: +91-9824121151

LICENSED ARCHITECT SIGNATURE

ARCHITECTS
Pacifica Builders Pvt Ltd, "Pacifica House"
4-5, Sigma – 1 | Behind Rajpath Club |
Nr. Mann Party Plot | Bodakdev |
Ahmedabad – 380059
Landline : +91-79-40027783 |
Extension : 218
Fax : +91-79-40027786
Mobile: +91-9824121151

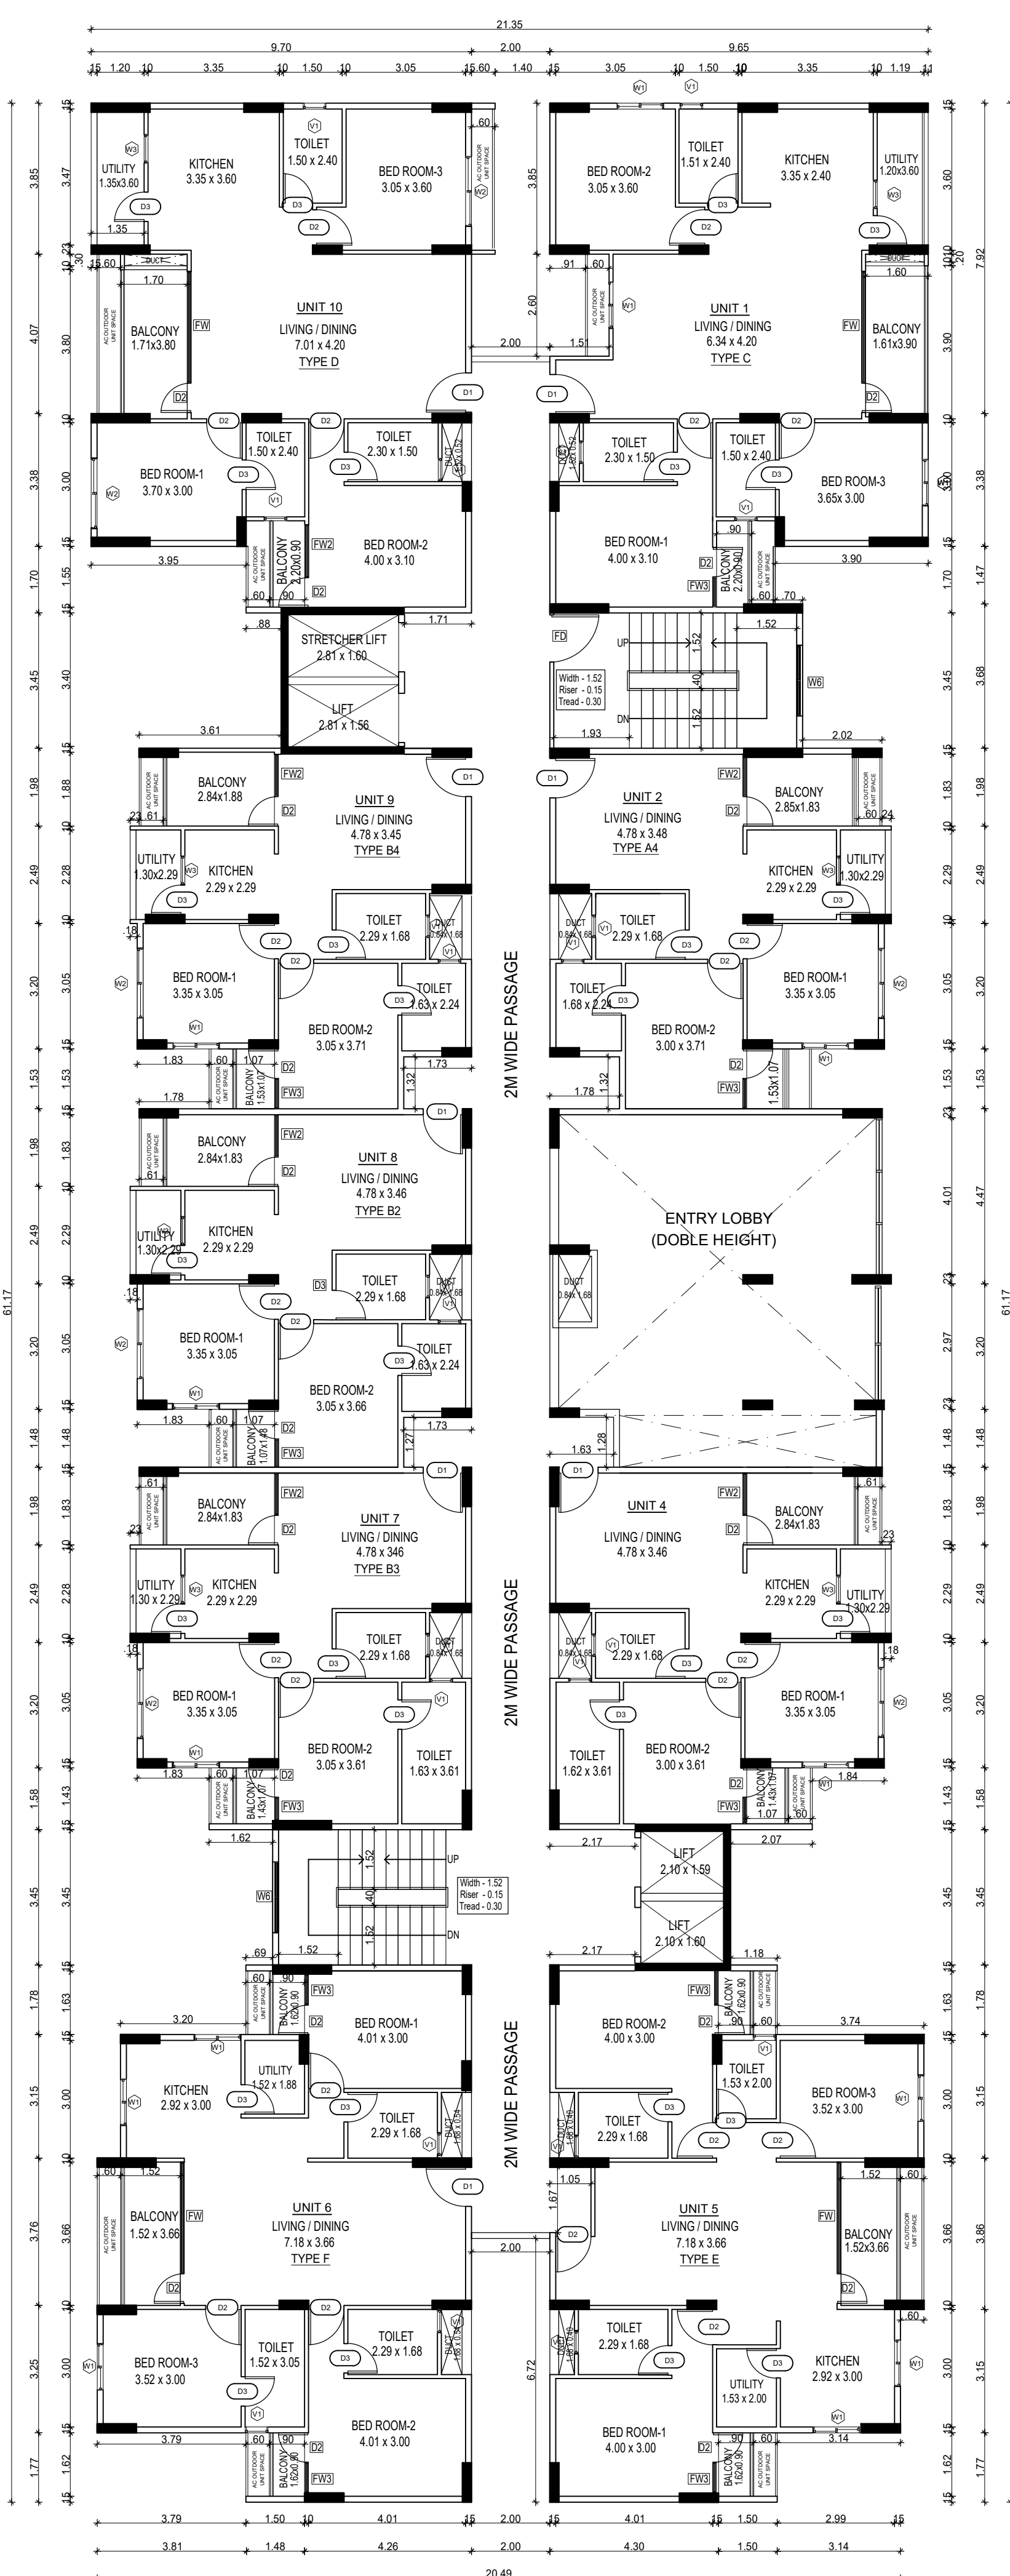
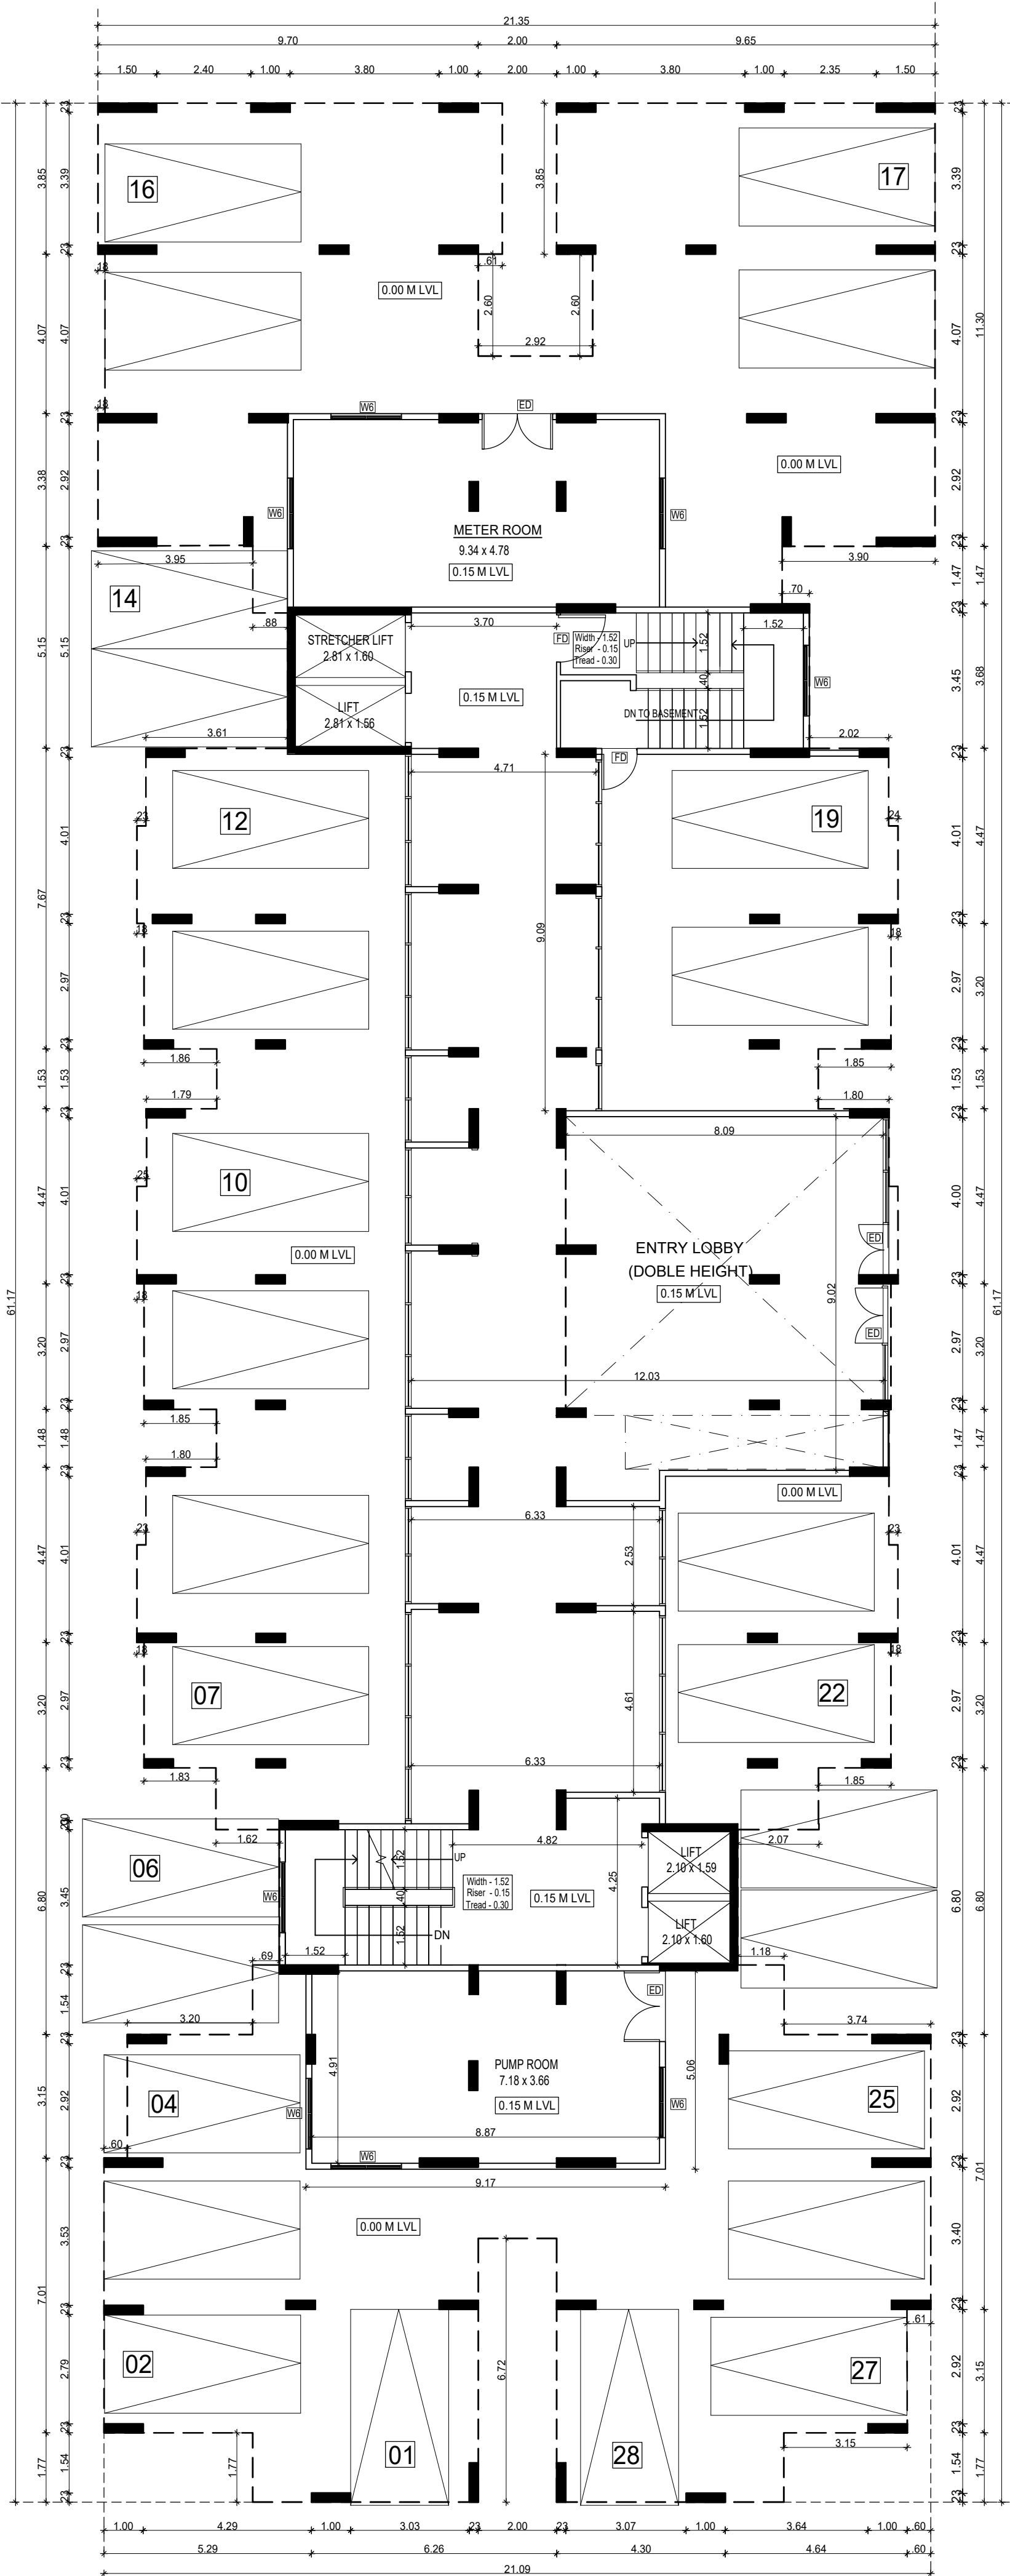



TYPICAL AND TERRACE FLOOR PLAN

Plan Showing The Proposed Residential Towers & Club House Block in Survey nos: 89/1A1A, 3A2, 90/1A2, 1B, 2A, 2B2A1, 2B2A2, 2B2B, 100/4,5,6,7, 105, 106/1A,1B, 2,3,4, 107/1, 110, 111/2B, 112/1, 2, 3,4,5,6, 7, 113/3,4,5, 117/1A, 1B1, 1B2, 2,3,4, 123/1,2 124, 125/1A, 1B,2A,2B1, 2B2,3, 127/1A, 1B, 2, 129/1, 2A, 2B, 3, 130/1,2,3,4,131,132/1B1, 1B2, 1B3, 2A, 2B,3A,3B1,3B2,4,133/1B1A,1B1B,145/1, 2,3, 4,146,147/1A1,1A2,1B,2A,2B,148/1, 2,3,4A, 4B,5, 149,150, 151, 152/1,2, 153/1A,1B1,1B2, 2,154/1A, 1B,2,155/1,2,3, 172/1, 2, 173/1, 2A,2B,174/1, 2, 3A, 3C, 175, 176/1, 2A, 2C, 3A, 3C, 4A, 4C, 5A, 5C, 177/1, 2A, 2C,3, 178/1A, 1C, 2A, 2B1, 179,180/1, 2A, 2B, 3A, 3C, 4A, 4C, 5A, 5B, 6, 181/1, 182/1, 2A, 183/1, 2, 3, 4, 5, 6A1, 184/1A1, 1A3, 3A, 185/1, 186, 187, 188, 189/1, 2A, 190/3A,196/5A,198/1, 199/1A1, 1A3, 1B, 1C, 2, 3, 200, 201/1, 3, 202/1, 3, 203, 204, 205, 206/1, 2, 207/1, 2A, 2B, 208, 209/1, 2B, 211/2A, 2B, 212/1,4,213 in Padur Village, Tiruporur Taluk, 198/10 & 199/5A1 & 5A2 in Pudukkham Village, Vandalur Taluk, both in Chengalpattu District.

JOINERY SCHEDULE		
MD	1.05 X 2.10	Main Door
ED	1.50 X 2.10	Main Door
FD	1.20 X 2.10	Fire Proof Door
D3	0.90 X 2.10	Door
D2	0.75 X 2.10	Door
FW	2.75 X 2.10	French Window
FW1	2.10 X 2.10	French Window
FW2	1.00 X 2.10	French Window
FW3	0.75 X 2.10	French Window
FW4/V	0.45 X 2.10	French Window
	1.22 X 0.60	Ventilator
FG	3.00 X 2.10	Fixed Glazed
W2	0.61 X 1.20	Window
W4	1.20 X 1.20	Window
W6	1.83 X 1.20	Window
V1	0.60 X 0.60	Ventilator

SCALE : 1:100

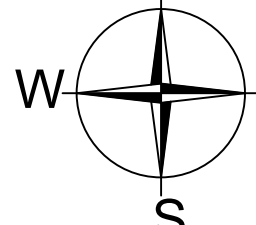 COLOR INDEX		North 
	BOUNDARY	
	PROPOSED	
	ROAD	

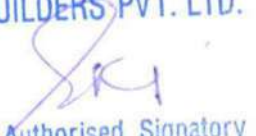For PACIFICA BUILDERS,PVT. LTD.

Authorized Signatory

APPLICANT SIGNATURE



AMARUJITH E. GONATH
100/4,5,6,7, 105, 106/1A,1B, 2,3,4, 107/1, 110, 111/2B, 112/1, 2, 3,4,5,6, 7, 113/3,4,5, 117/1A, 1B1, 1B2, 2,3,4, 123/1,2 124, 125/1A, 1B,2A,2B1, 2B2,3, 127/1A, 1B, 2, 129/1, 2A, 2B, 3, 130/1,2,3,4,131,132/1B1, 1B2, 1B3, 2A, 2B,3A,3B1,3B2,4,133/1B1A,1B1B,145/1, 2,3, 4,146,147/1A1,1A2,1B,2A,2B,148/1, 2,3,4A, 4B,5, 149,150, 151, 152/1,2, 153/1A,1B1,1B2, 2,154/1A, 1B,2,155/1,2,3, 172/1, 2, 173/1, 2A,2B,174/1, 2, 3A, 3C, 175, 176/1, 2A, 2C, 3A, 3C, 4A, 4C, 5A, 5C, 177/1, 2A, 2C,3, 178/1A, 1C, 2A, 2B1, 179,180/1, 2A, 2B, 3A, 3C, 4A, 4C, 5A, 5B, 6, 181/1, 182/1, 2A, 183/1, 2, 3, 4, 5, 6A1, 184/1A1, 1A3, 3A, 185/1, 186, 187, 188, 189/1, 2A, 190/3A,196/5A,198/1, 199/1A1, 1A3, 1B, 1C, 2, 3, 200, 201/1, 3, 202/1, 3, 203, 204, 205, 206/1, 2, 207/1, 2A, 2B, 208, 209/1, 2B, 211/2A, 2B, 212/1,4,213 in Padur Village, Tiruporur Taluk, 198/10 & 199/5A1 & 5A2 in Pudukkham Village, Vandalur Taluk, both in Chengalpattu District.

STRUCTURAL ENGINEER SIGNATURE


SIVA ANBARASAN
100/4,5,6,7, 105, 106/1A,1B, 2,3,4, 107/1, 110, 111/2B, 112/1, 2, 3,4,5,6, 7, 113/3,4,5, 117/1A, 1B1, 1B2, 2,3,4, 123/1,2 124, 125/1A, 1B,2A,2B1, 2B2,3, 127/1A, 1B, 2, 129/1, 2A, 2B, 3, 130/1,2,3,4,131,132/1B1, 1B2, 1B3, 2A, 2B,3A,3B1,3B2,4,133/1B1A,1B1B,145/1, 2,3, 4,146,147/1A1,1A2,1B,2A,2B,148/1, 2,3,4A, 4B,5, 149,150, 151, 152/1,2, 153/1A,1B1,1B2, 2,154/1A, 1B,2,155/1,2,3, 172/1, 2, 173/1, 2A,2B,174/1, 2, 3A, 3C, 175, 176/1, 2A, 2C, 3A, 3C, 4A, 4C, 5A, 5C, 177/1, 2A, 2C,3, 178/1A, 1C, 2A, 2B1, 179,180/1, 2A, 2B, 3A, 3C, 4A, 4C, 5A, 5B, 6, 181/1, 182/1, 2A, 183/1, 2, 3, 4, 5, 6A1, 184/1A1, 1A3, 3A, 185/1, 186, 187, 188, 189/1, 2A, 190/3A,196/5A,198/1, 199/1A1, 1A3, 1B, 1C, 2, 3, 200, 201/1, 3, 202/1, 3, 203, 204, 205, 206/1, 2, 207/1, 2A, 2B, 208, 209/1, 2B, 211/2A, 2B, 212/1,4,213 in Padur Village, Tiruporur Taluk, 198/10 & 199/5A1 & 5A2 in Pudukkham Village, Vandalur Taluk, both in Chengalpattu District.


LICENSED ARCHITECT SIGNATURE

ARCHITECTS
Pacifica Builders Pvt Ltd, "Pacifica House"
4-5, Sigma – 1 | Behind Rajpath Club |
Nr. Mann Party Plot | Bodakdev |
Ahmedabad – 380059
Landline : +91-79-40027783 |
Extension : 218
Fax : +91-79-40027786
Mobile: +91-9824121151

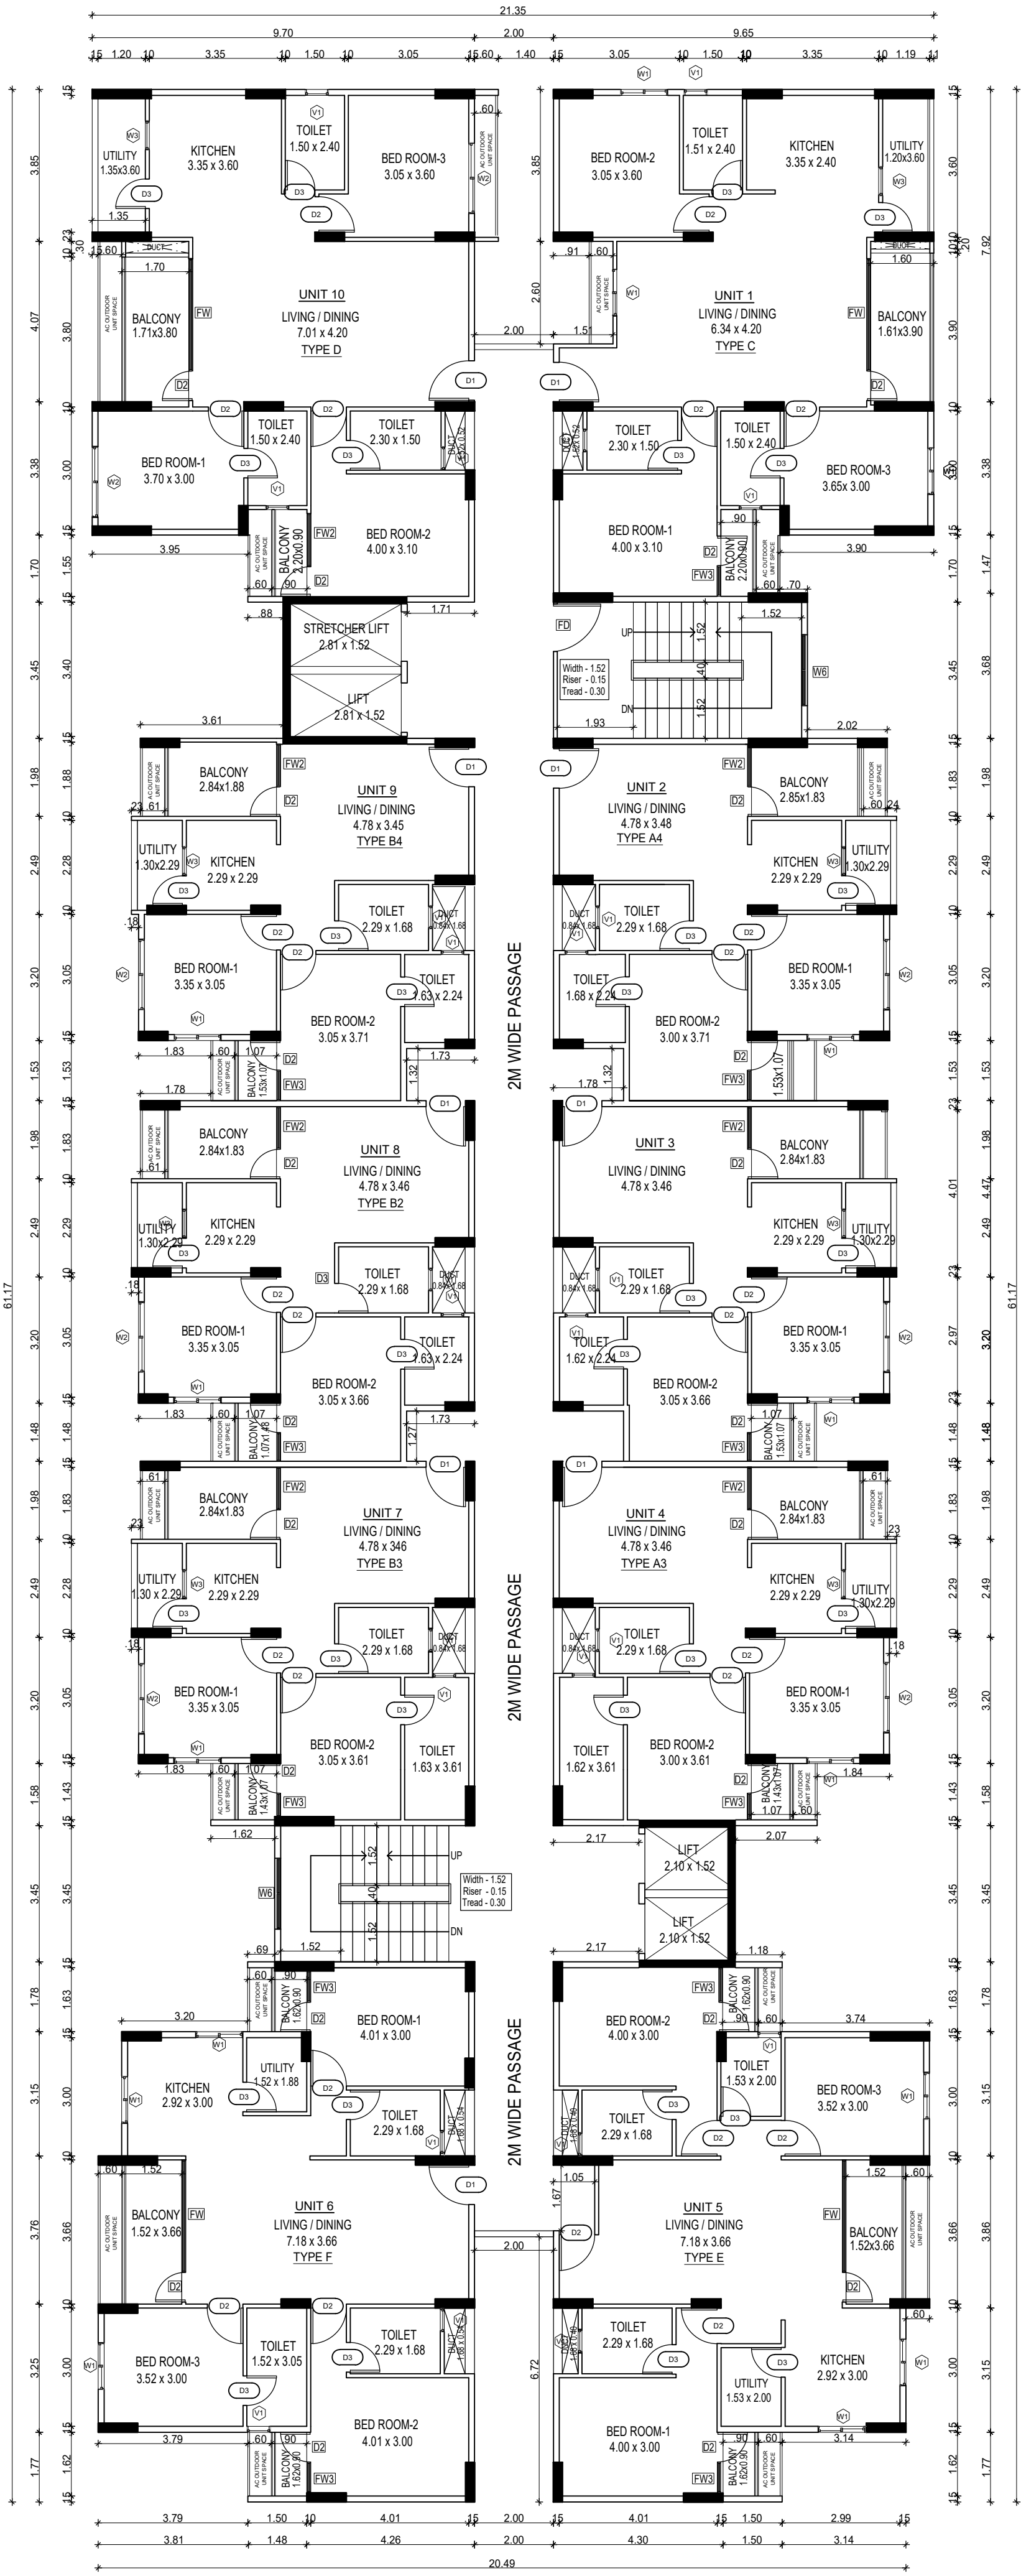

TYPICAL FLOOR PLAN

(2nd,3rd,4th,5th,6th,7th,8th,9th,10th,11th,12th,13th,14th,15th,16th,17th,18th and 19th Floors)

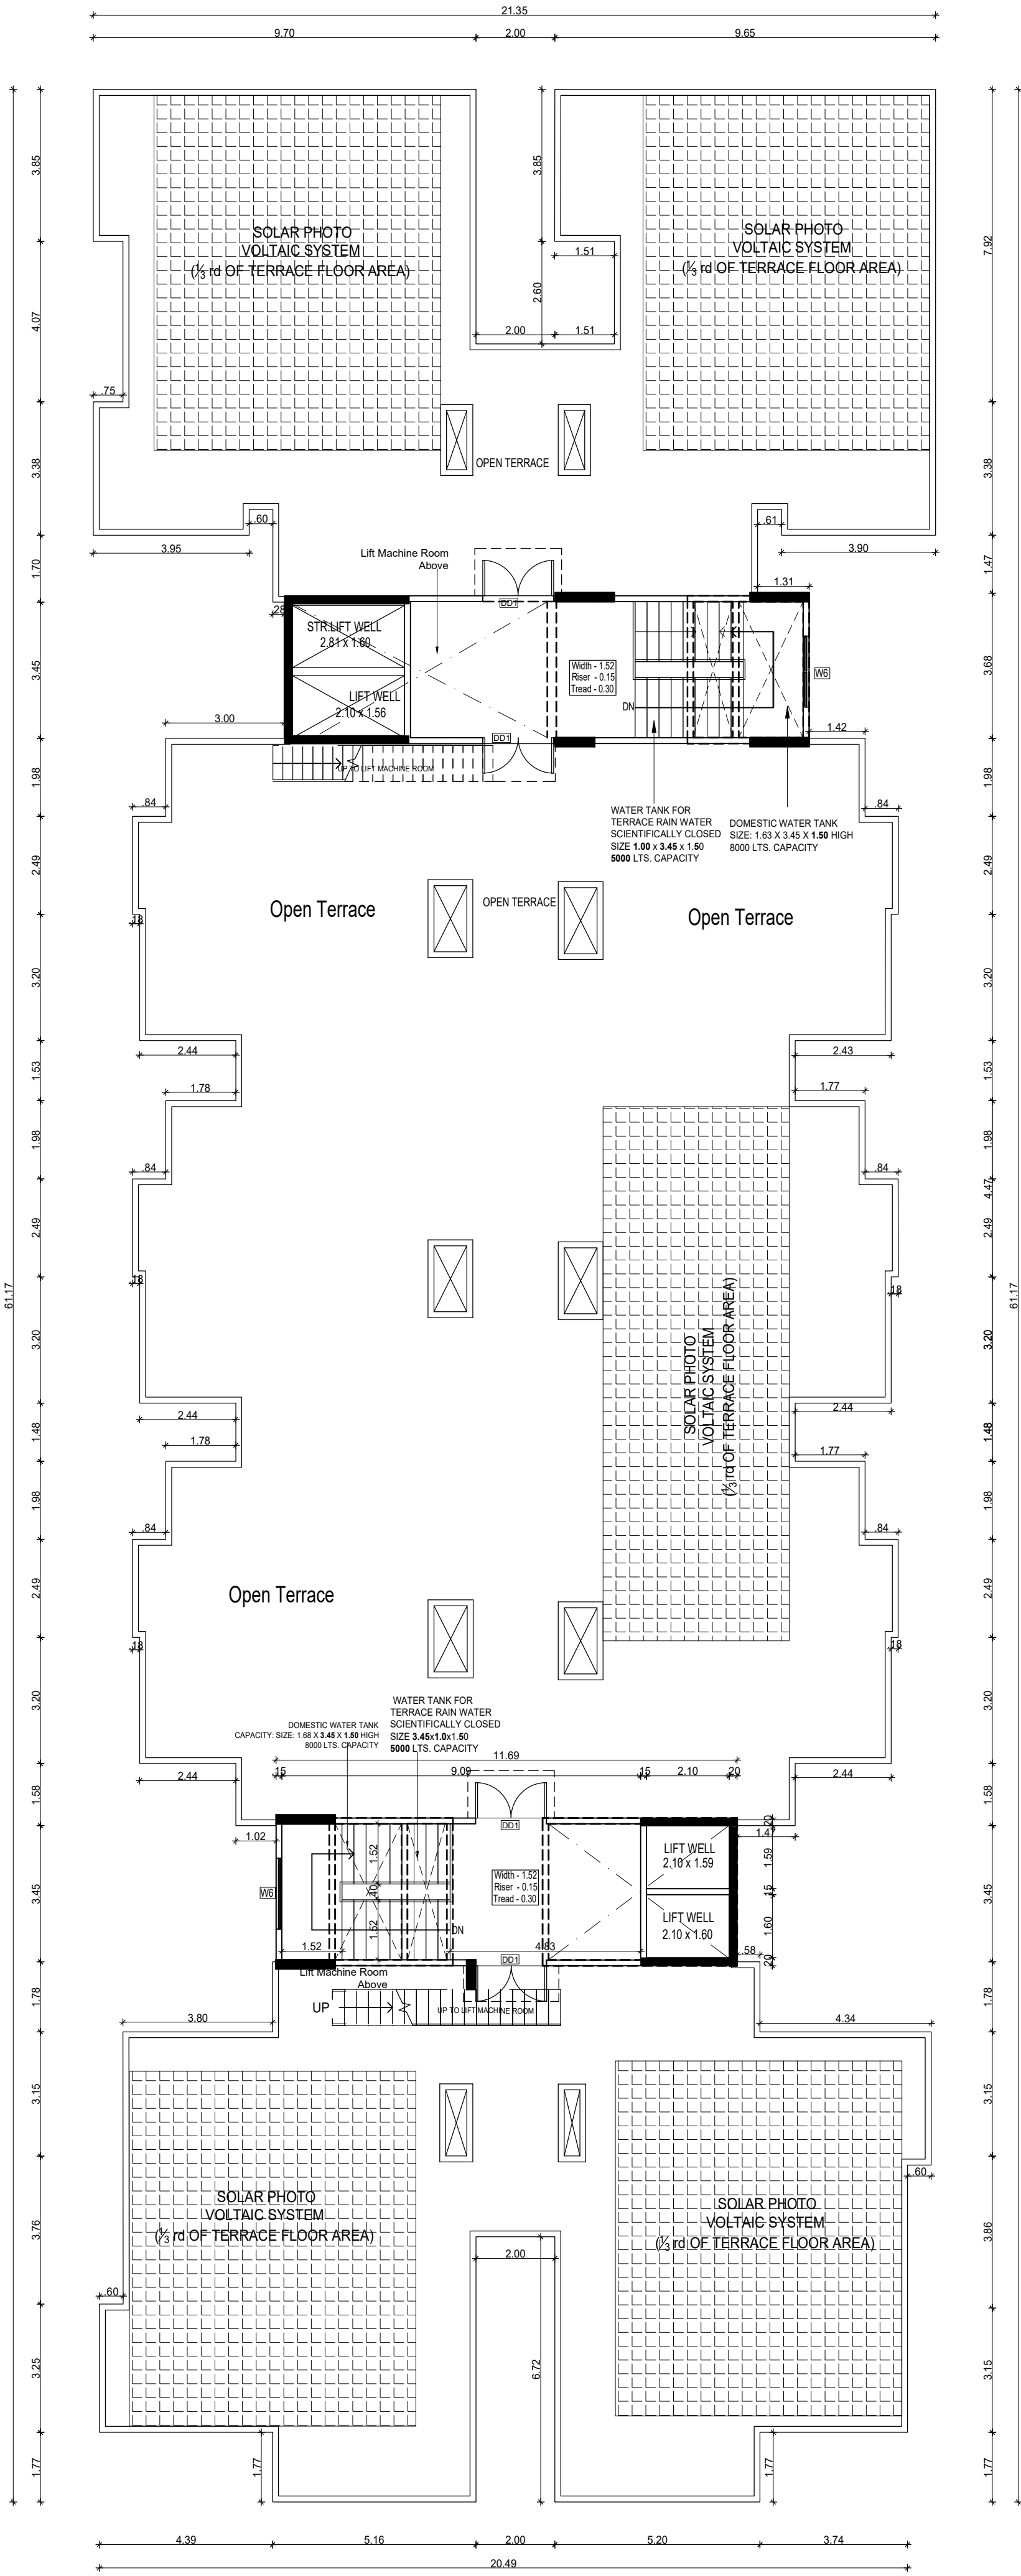

TERRACE FLOOR PLAN

SECTION & ELEVATION

Plan Showing The Proposed Residential Towers & Club House Block in Survey nos: 89/1A1A, 3A2, 90/1A2, 1B, 2A, 2B2A1, 2B2A2, 2B2B, 100/4,5,6,7, 105, 106/1A,1B, 2,3,4, 107/1, 110, 111/2B, 112/1, 2, 3,4,5,6, 7, 113/3,4,5, 117/1A, 1B1, 1B2, 2,3,4, 123/1,2 124, 125/1A, 1B,2A,2B1,2B2,3,127/1A, 1B, 2, 129/1, 2A, 2B, 3, 130/1,2,3,4,131,132/1B1, 1B2, 1B3, 2A, 2B,3A,3B1,3B2,4,133/1B1A,1B1B,145/1,2,3,4,146,147/1A1, 1A2,1B,2A,2B,148/1,2,3,4A,4B,5,149,150,151,152/1,2, 153/1A,1B1,1B2, 2,154/1A, 1B,2,155/1,2,3,172/1,2, 173/1, 2A,2B,174/1, 2, 3A, 3C, 175, 176/1, 2A, 2C,3A,3C, 4A, 4C, 5A, 5C, 177/1, 2A, 2C,3, 178/1A, 1C, 2A, 2B1, 179,180/1, 2A, 2B, 3A, 3C, 4A, 4C, 5A, 5B, 6, 181/1, 182/1, 2A, 183/1, 2, 3, 4, 5, 6A1, 184/1A1, 1A3, 3A, 185/1, 186, 187, 188, 189/1, 2A, 190/3A,196/5A,198/1, 199/1A1, 1A3, 1B, 1C, 2, 3, 200, 201/1, 3, 202/1, 3, 203, 204, 205, 206/1, 2, 207/1, 2A, 2B, 208, 209/1, 2B, 211/2A, 2B, 212/1,4,213 in Padur Village, Tiruppur Taluk, 198/10 & 199/5A1 & 5A2 in Pudupakkam Village, Vandalur Taluk, both in Chengalpattu District.

SCALE : 1:100

COLOR INDEX

- BOUNDARY
PROPOSED
ROAD

For PACIFICA BUILDERS PVT. LTD.

Authorized Signatory

APPLICANT SIGNATURE


APPLICANT SIGNATURE

STRUCTURAL ENGINEER SIGNATURE


STRUCTURAL ENGINEER SIGNATURE

LICENSED ARCHITECT SIGNATURE

ARCHITECTS
Pacifica Builders Pvt Ltd, "Pacifica House"
4-5, Sigma - 1 | Behind Rajpath Club |
Nr. Mann Party Plot | Bodakdev |
Ahmedabad - 380059
Landline : +91-79-40027783 |
Extension : 218
Fax : +91-79-40027786
Mobile: +91-9824121151

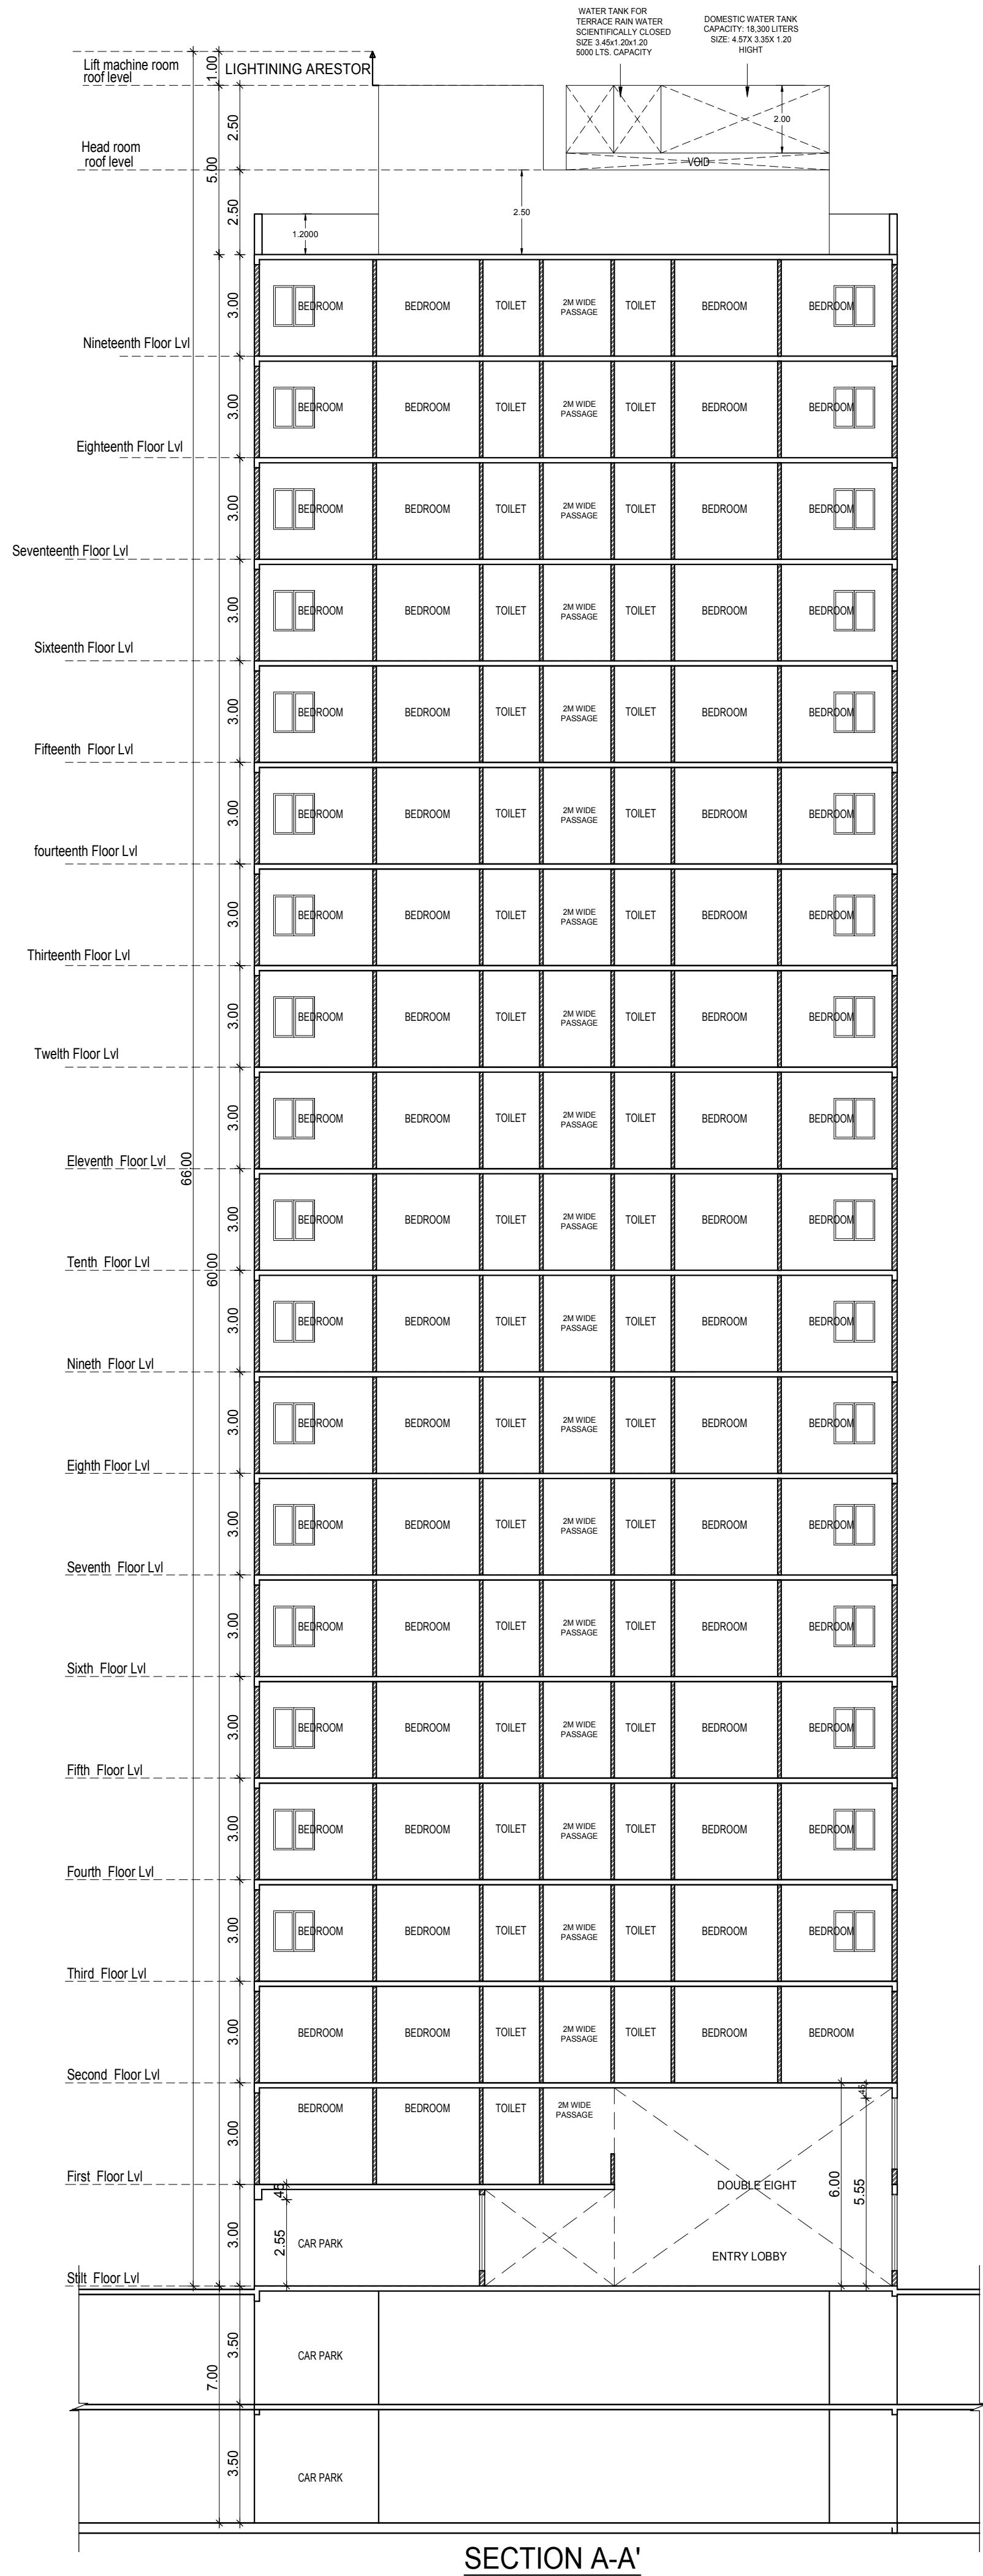

SECTION A-A'

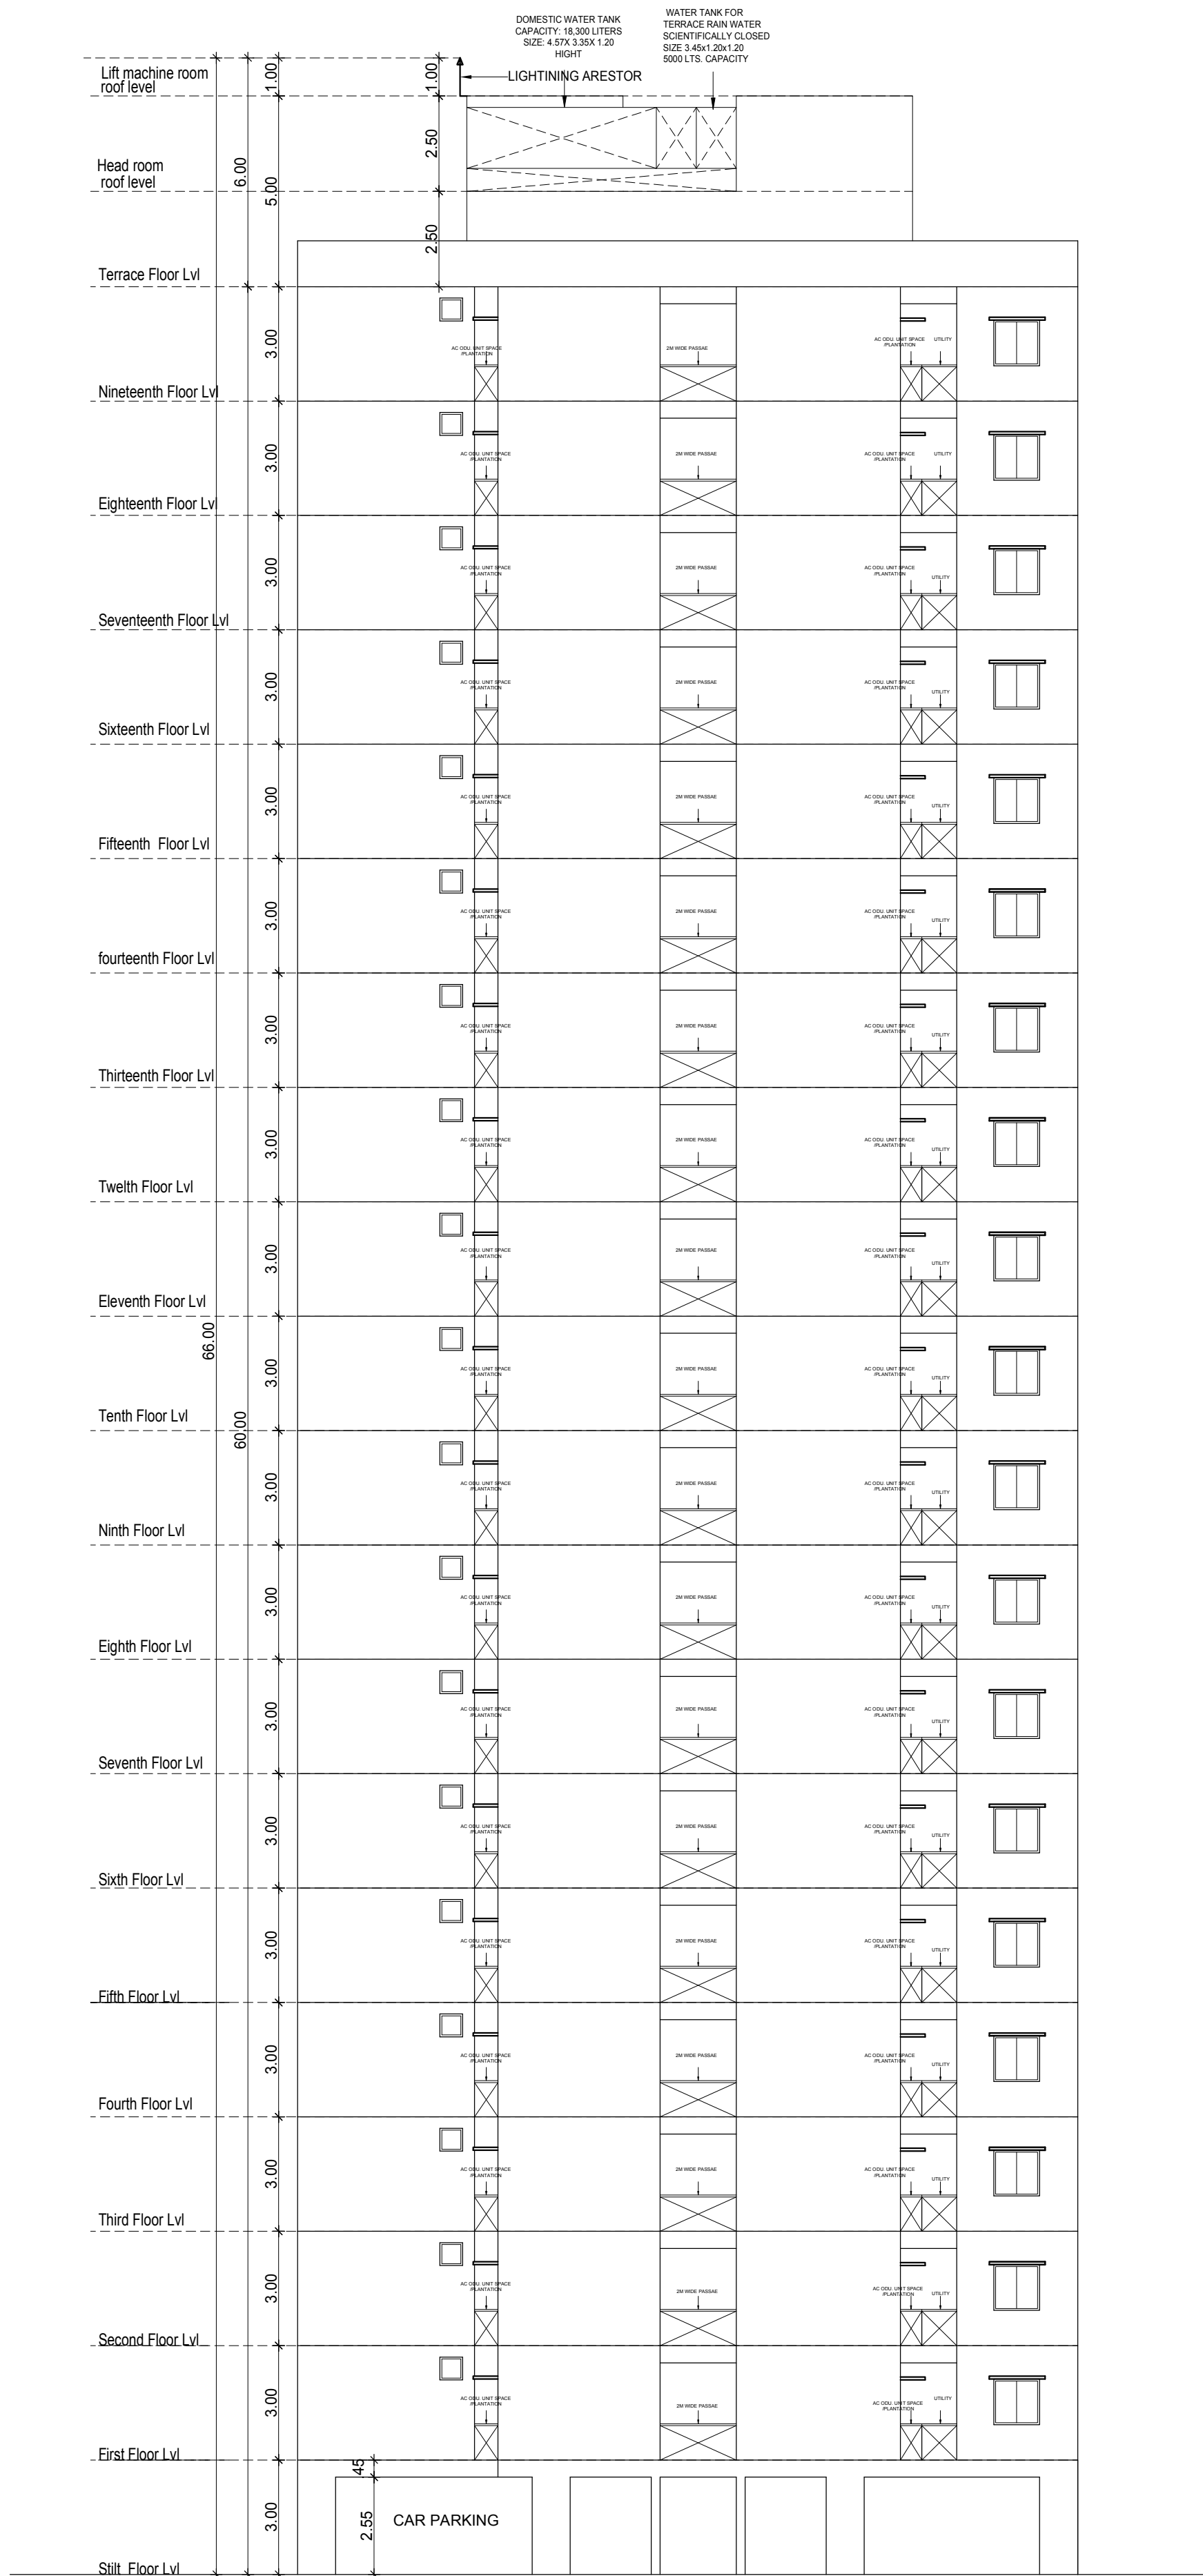

SOUTH SIDE ELEVATION

STILT AND FIRST FLOOR PLAN

Plan Showing The Proposed Residential Towers & Club House Block in Survey nos: 89/1A1A, 3A2, 90/1A2, 1B, 2A, 2B2A1, 2B2A2, 2B2B, 100/4,5,6,7, 105, 106/1A,1B, 2,3,4, 107/1, 110, 111/2B, 112/1, 2, 3,4,5,6, 7, 113/3,4,5, 117/1A, 1B1, 1B2, 2,3,4, 123/1,2 124, 125/1A, 1B,2A,2B1, 2B2,3, 127/1A, 1B, 2, 129/1, 2A, 2B, 3, 130/1,2,3,4,131,132/1B1, 1B2, 1B3, 2A, 2B,3A,3B1,3B2,4,133/1B1A,1B1B,145/1, 2,3, 4,146,147/1A1,1A2,1B,2A,2B,148/1, 2,3,4A, 4B,5, 149,150, 151, 152/1,2, 153/1A,1B1,1B2, 2,154/1A, 1B,2,155/1,2,3, 172/1, 2, 173/1, 2A,2B,174/1, 2, 3A, 3C, 175, 176/1, 2A, 2C, 3A, 3C, 4A, 4C, 5A, 5C, 177/1, 2A, 2C,3, 178/1A, 1C, 2A, 2B1, 179,180/1, 2A, 2B, 3A, 3C, 4A, 4C, 5A, 5B, 6, 181/1, 182/1, 2A, 183/1, 2, 3, 4, 5, 6A1, 184/1A1, 1A3, 3A, 185/1, 186, 187, 188, 189/1, 2A, 190/3A,196/5A,198/1, 199/1A1, 1A3, 1B, 1C, 2, 3, 200, 201/1, 3, 202/1, 3, 203, 204, 205, 206/1, 2, 207/1, 2A, 2B, 208, 209/1, 2B, 211/2A, 2B, 212/1,4,213 in Padur Village, Tiruporur Taluk, 198/10 & 199/5A1 & 5A2 in Pudukkamm Village, Vandalur Taluk, both in Chengalpattu District.

JOINERY SCHEDULE


MD	1.05 X 2.10	Main Door
ED	1.50 X 2.10	Main Door
FD	1.20 X 2.10	Fire Proof Door
D3	0.90 X 2.10	Door
D2	0.75 X 2.10	Door
FW	2.75 X 2.10	French Window
FW1	2.10 X 2.10	French Window
FW2	1.00 X 2.10	French Window
FW3	0.75 X 2.10	French Window
FW4/V	0.45 X 2.10	French Window
	1.22 X 0.60	Ventilator
FG	3.00 X 2.10	Fixed Glazed
W2	0.61 X 1.20	Window
W4	1.20 X 1.20	Window
W6	1.83 X 1.20	Window
V1	0.60 X 0.60	Ventilator

SCALE : 1:100

COLOR INDEX

	BOUNDARY
	PROPOSED
	ROAD

North

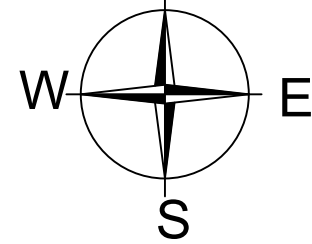

For PACIFICA BUILDERS.PVT.LTD.

Authorised Signatory

APPLICANT SIGNATURE


AMARAPATHY P. SIVAKUMAR
Civil Engineering Consultant & Surveyor
30/41, 1st Floor, Sankar Building, 6th St,
Chennai - 600 006. Ph: 28554282, 284 10885
E: amaru@rediffmail.com, Ph: 9781350167

STRUCTURAL ENGINEER SIGNATURE


SIVA ANBARASAN
M Arch U.S.A., Engineer, A.S.A.
Regd. Architect, CA/87/10769
TVLR/RA/Gr-1/2019/08/003
ANBU & FAIZAL
S3, 1st Floor, 43, Pantheon Road, Egmore,
Chennai - 600 006. Ph: 28554282, 284 10885
E: anbu@rediffmail.com, Ph: 9781350167

LICENSED ARCHITECT SIGNATURE

ARCHITECTS
Pacifica Builders Pvt Ltd, "Pacifica House"
4-5, Sigma – 1 | Behind Rajpath Club |
Nr. Mann Party Plot | Bodakdev |
Ahmedabad – 380059
Landline : +91-79-40027783 |
Extension : 218
Fax : +91-79-40027786
Mobile: +91-9824121151

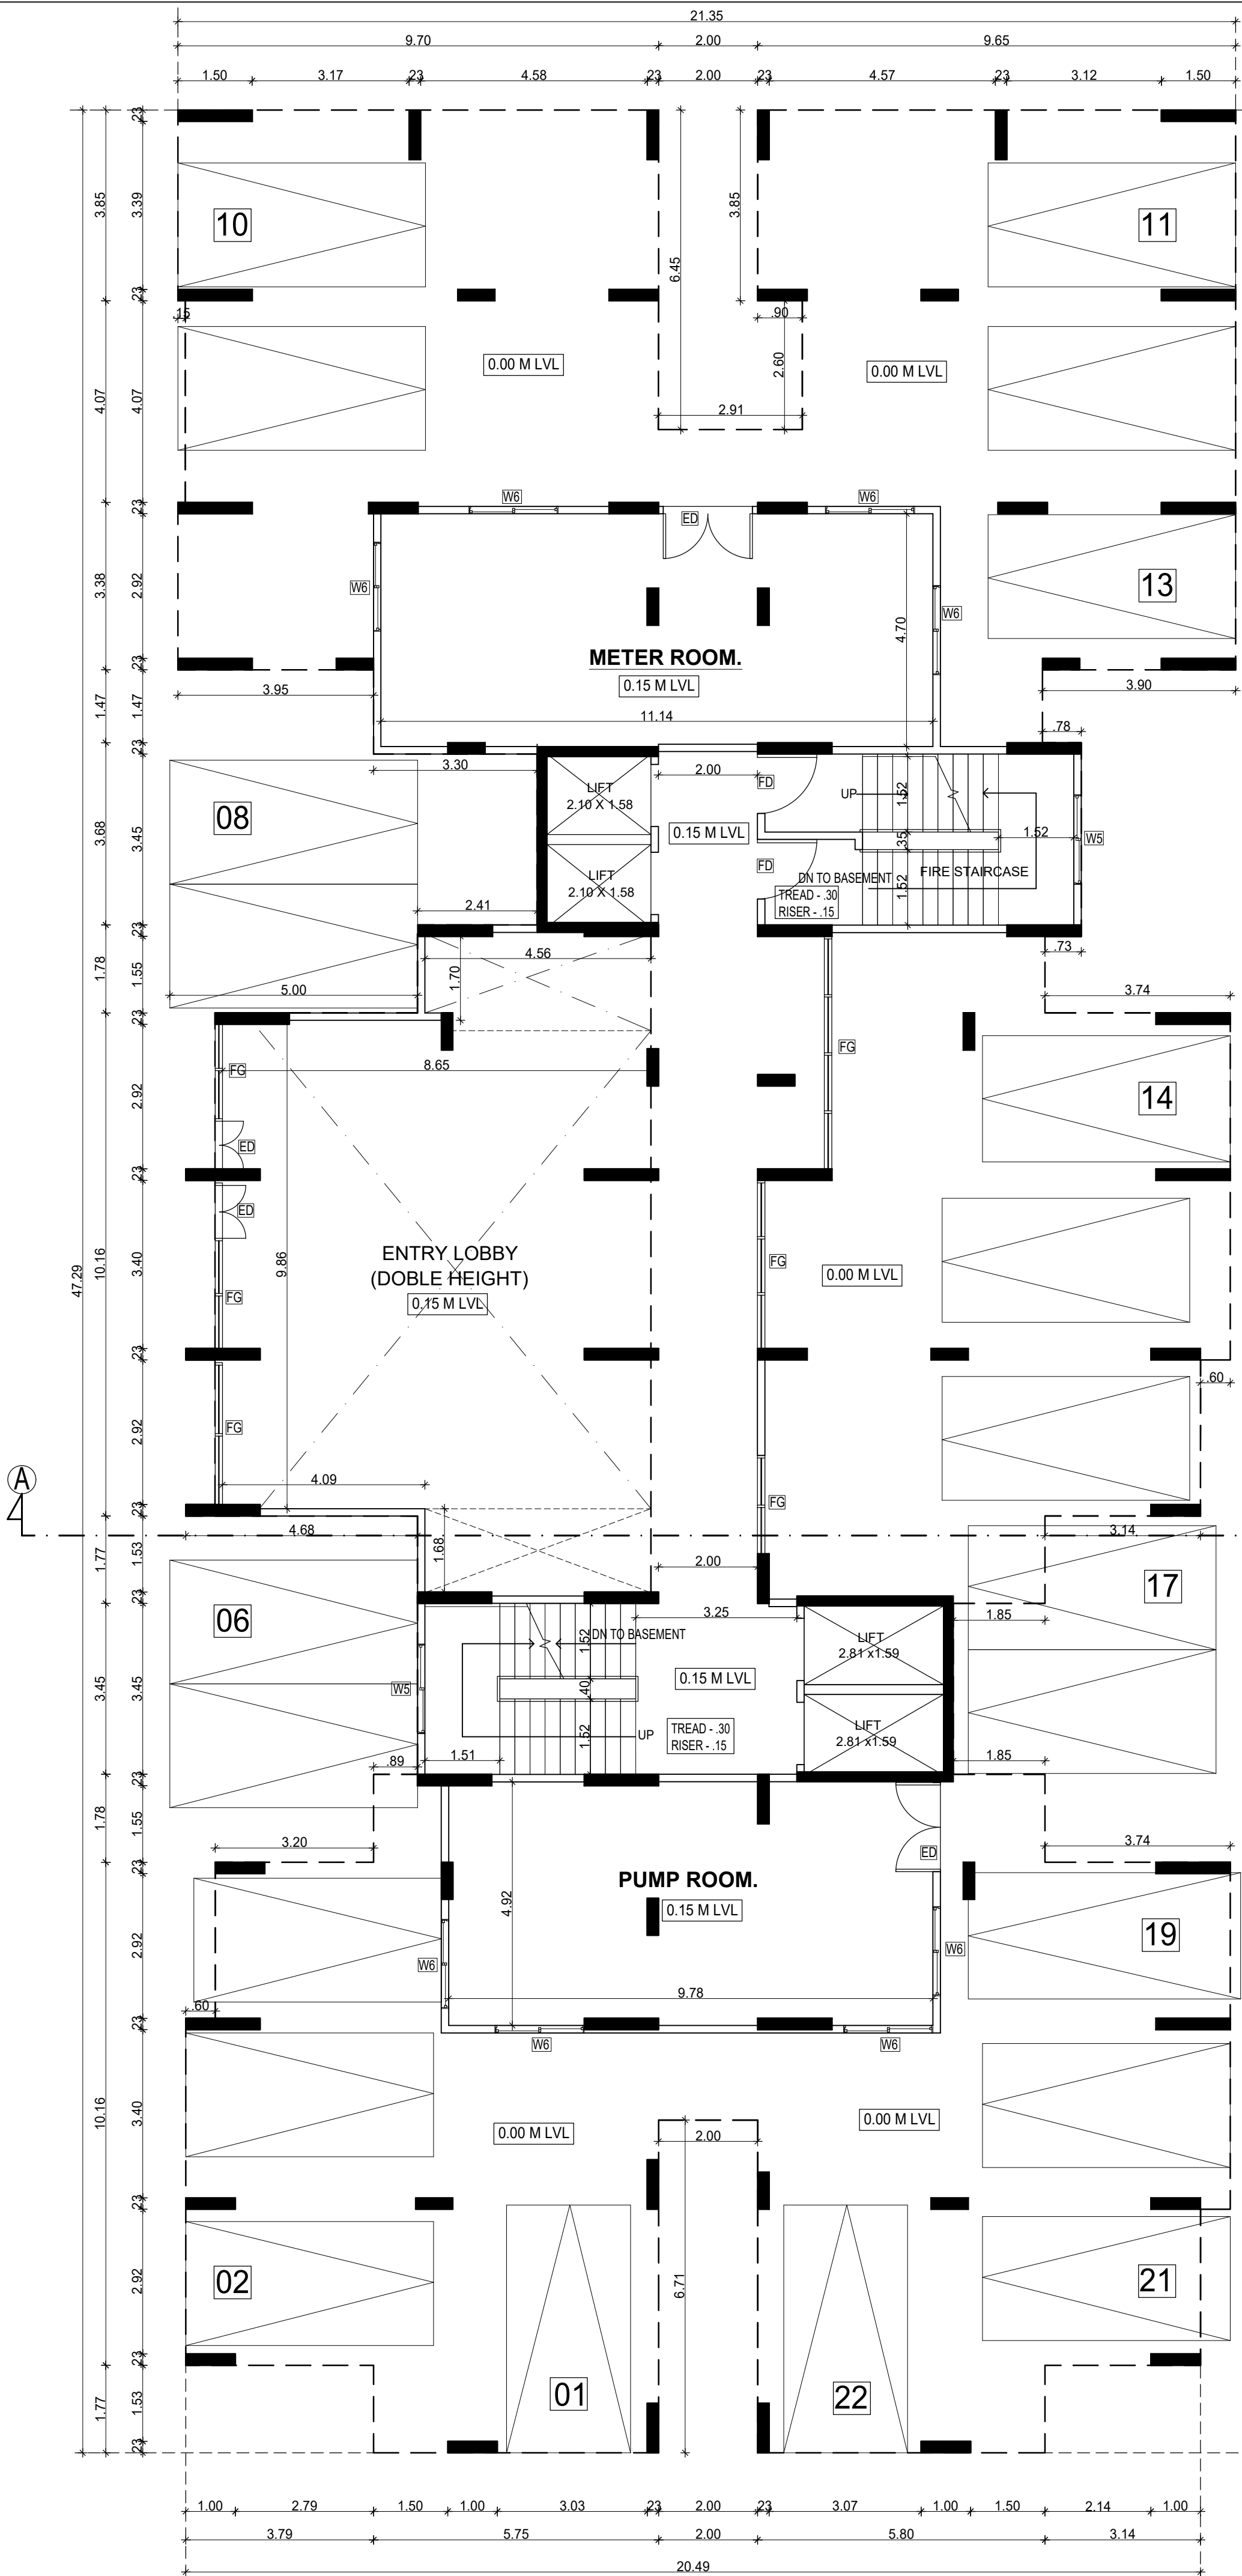

STILT FLOOR PLAN

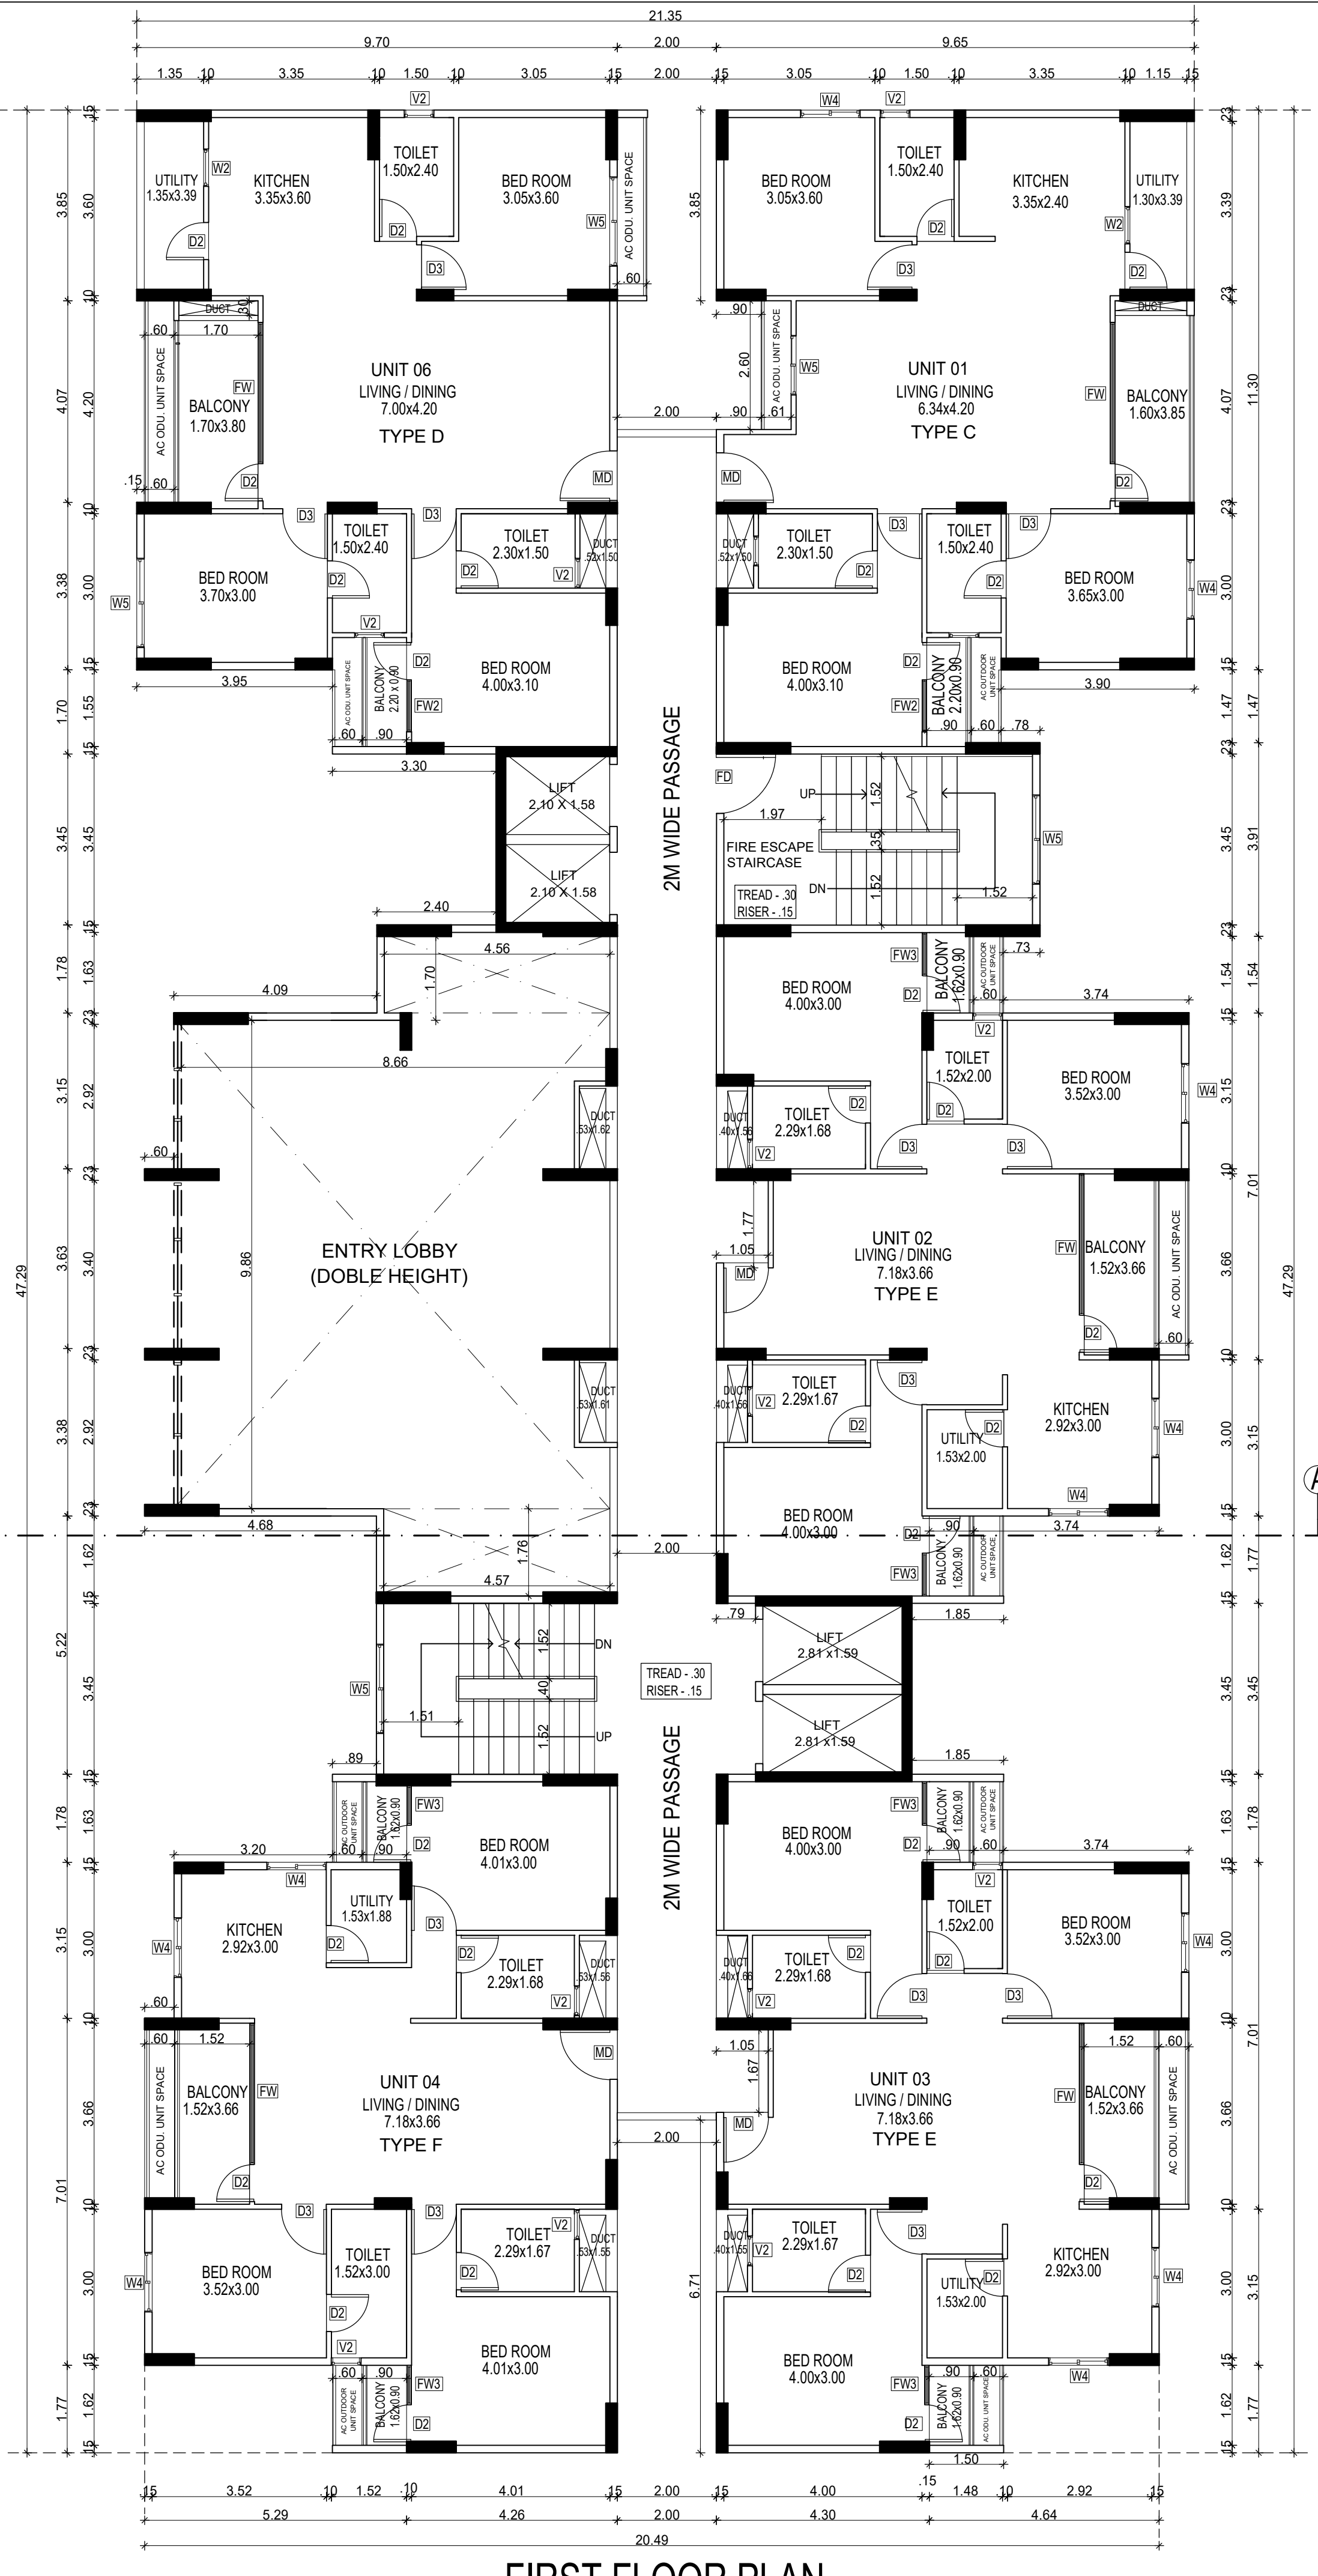

FIRST FLOOR PLAN

[illegible]

Plan Showing The Proposed Residential Towers & Club House Block in Survey nos: 89/1A, 3A, 209/1A, 1B, 2A, 2B2A1, 2B2A2, 2B2B, 100/4,5,6,7, 105, 106/1A,1B, 2,3,4, 107/1, 110, 111/2B, 112/1, 2, 3,4,5,6, 7, 113/3,4,5, 117/1A, 1B1, 1B2, 2,3,4, 123/1,2 124, 125/1A, 1B, 2A,2B1, 2B2,3, 127/1A, 1B, 2, 129/1, 2A, 2B, 3, 130/1,2,3,131/1,1,31,132/1B1, 1B2, 1B3, 2A, 2B,3A,3B1,3B2,4,133/1B,1A,1B1B,145/1, 2,3, 4,146,147/1A,1 2A,1B,2A,2B,148/1, 2,3,4,4A, 4B,5, 149,150, 151, 152/1,2, 153/1A,1B1,1B2, 2,154/1A, 1B,2,155/1,2,3, 172/1, 2, 173/1, 2A,2B,174/1, 2, 3A,3C, 175, 176/1, 2A, 2C, 3A, 3C, 4A, 4C, 5A, 5C, 177/1, 2A, 2C,3, 178/1A, 1C, 2A, 2B1, 179,180/1, 2A, 2B, 3A, 3C, 4A, 4C, 5A, 5B, 6, 181/1, 182/1, 2A, 183/1, 2, 3, 4, 5, 6A1, 184/1A,1, 1A3, 3A, 185/1, 186, 187, 188, 189/1, 2A, 190/3A,196/5A,198/1, 199/1A,1, 1A3, 1B, 1C, 1, 2, 3, 200, 201/1, 3, 202/1, 3, 203, 204, 205, 206/1, 2, 207/1, 2A, 2B, 208, 209/1, 2B, 211/2A, 198/10, 212/1,4,213 in Padur Village, Tirupurur Taluk, Nellore/59/SA1 & SA2 in Pudukpakkam Village, Vandalur Taluk, both in Chengalpattu District.

JOINERY SCHEDULE

MD	1.05 X 2.10	Main Door
ED	1.50 X 2.10	Main Door
FD	1.20 X 2.10	Fire Proof Door
D3	0.90 X 2.10	Door
D2	0.75 X 2.10	Door
FW	2.75 X 2.10	French Window
FW1	2.10 X 2.10	French Window
FW2	1.00 X 2.10	French Window
FW3	0.75 X 2.10	French Window
FW4/V	0.45 X 2.10	French Window
	1.22 X 0.60	Ventilator
FG	3.00 X 2.10	Fixed Glazed
W2	0.61 X 1.20	Window
W4	1.20 X 1.20	Window
W6	1.83 X 1.20	Window
V1	0.60 X 0.60	Ventilator


SCALE : 1:100

COLOR INDEX

☐ BOUNDARY

☐ PROPOSED

☐ ROAD

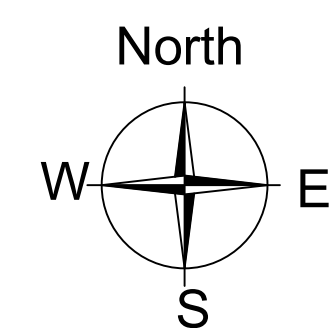

For PACIFICA BUILDERS PVT. LTD.

 Authorised Signatory

APPLICANT SIGNATURE

AMARNATH R. BORAIK
 CHIEF AND HONORARY DEVELOPMENT AUTHORITY
 National Engineering College-1 (NEC)
 ISO No. 56:00-1/15/03/017
 C-17, C-Block, R.V. Nagar, Jalandhar-14
 CHENNAI - 60, Ph: 9731363187


STRUCTURAL ENGINEER SIGNATURE


SIVA ANBARASAN
M.Arch (U.S.A., England), A.I.A.,
Regd. Architect, CA/87/10769
TVLR/RA/Gr-1/2019/08/003
ANBU & FAIZAL
S3, 1Ind Floor, 43, Pantheon Road, Egmore,
Chennai - 600008. Ph: 28554262, 28410888
E: 98401 09197, F3: anbu.faizal@gmail.com

LICENSED ARCHITECT SIGNATURE


ARCHITECTS

Pacifica Builders Pvt Ltd, "Pacifica House"
4-5, Sigma – 1 | Behind Rajpath Club |
Nr. Mann Party Plot | Bodakdev |
Ahmedabad – 380059
Landline : +91-79-40027783 |
Extension : 218
Fax : +91-79-40027786
Mobile: +91-9824121151

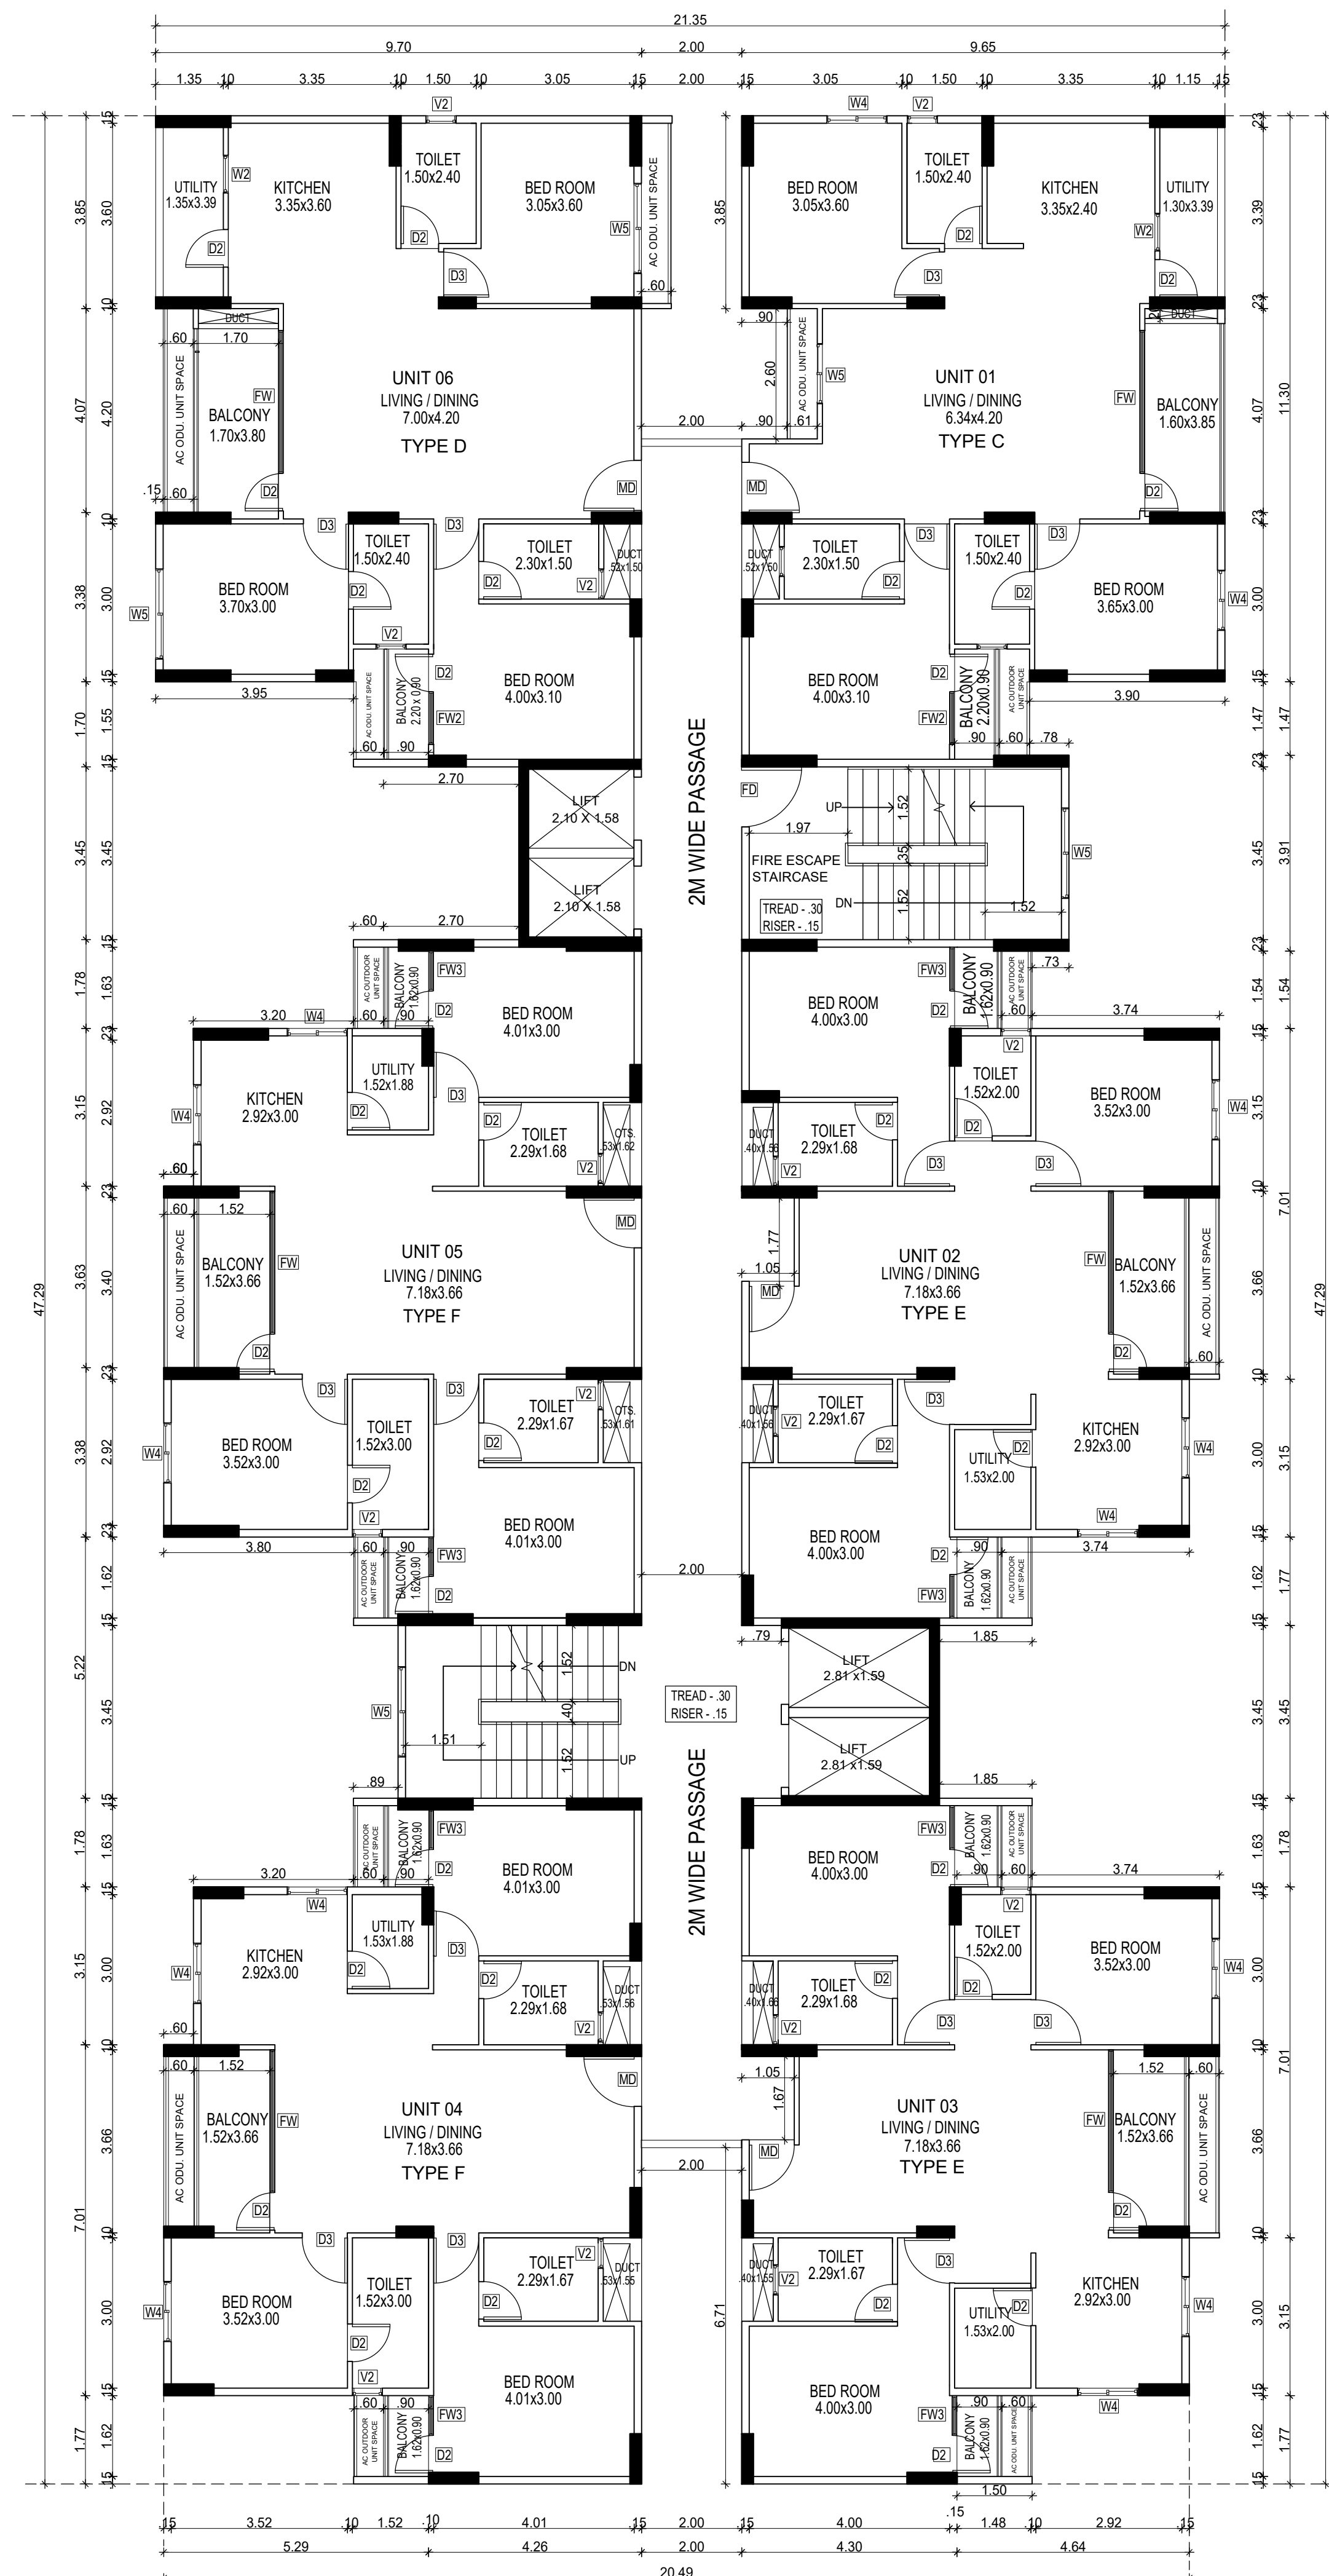

TYPICAL FLOOR PLAN

(2nd,3rd,4th,5th,6th,7th,8th,9th,10th,11th,12th,13th,14th,15th,16th,17th,18th and 19th Floors)

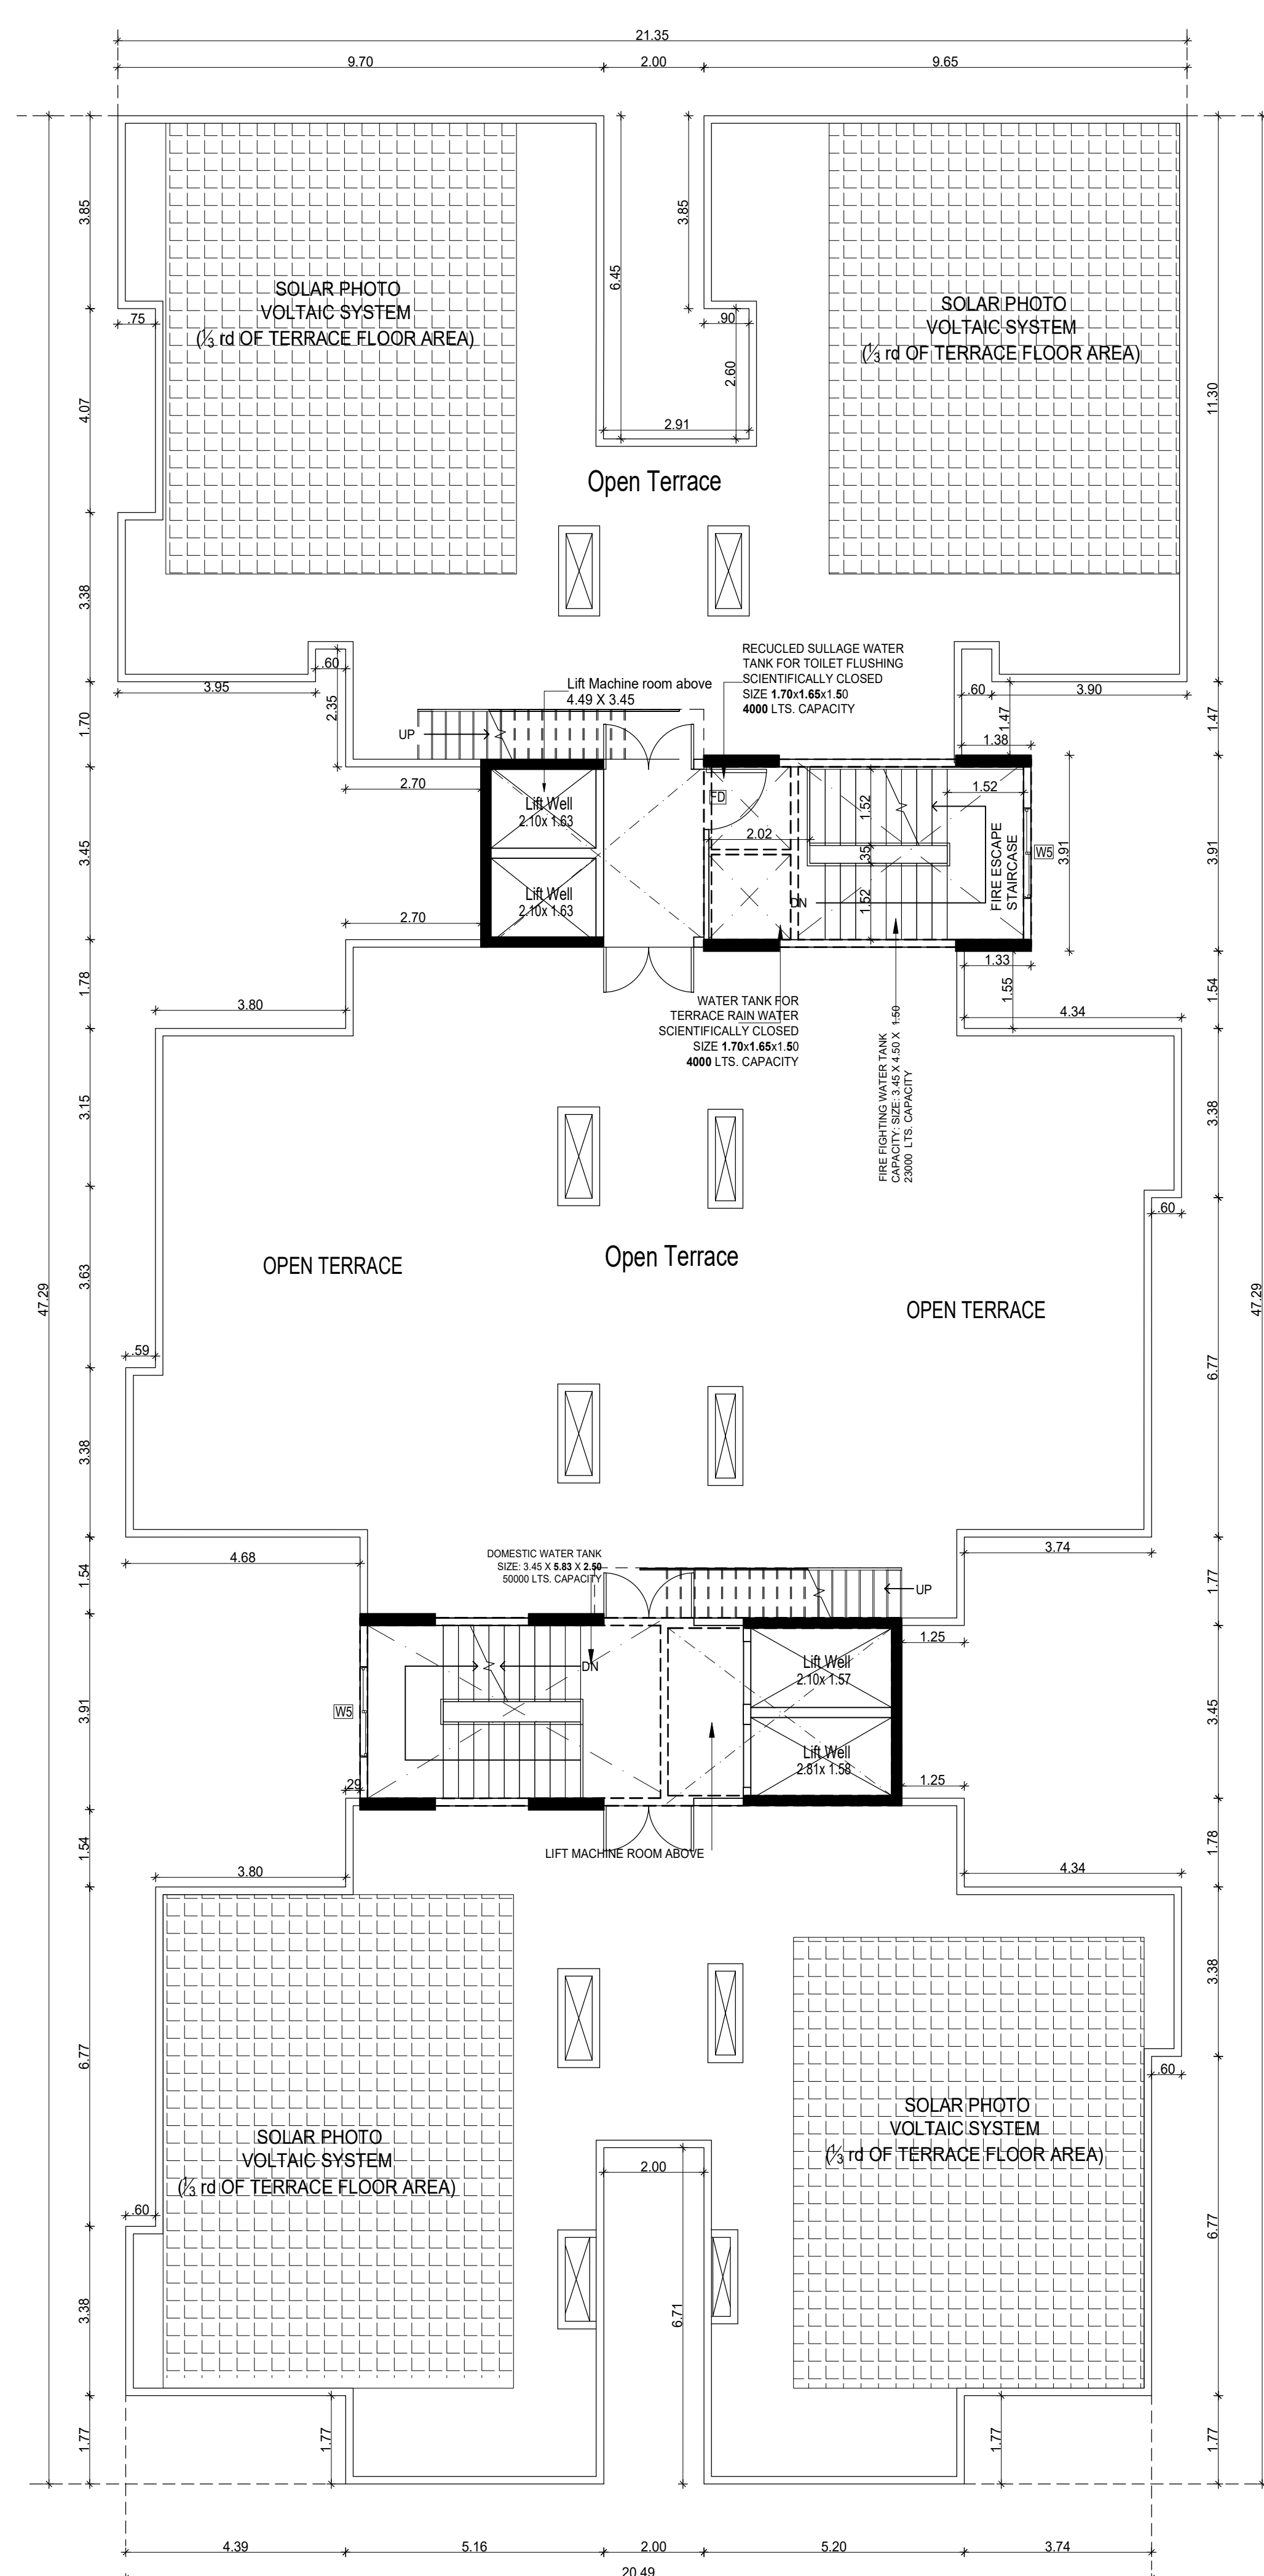


20.49


TERRACE FLOOR PLAN

SECTION & ELEVATION

Plan Showing The Proposed Residential Towers & Club House Block in Survey nos: 89/1A1A, 3A2, 90/1A2, 1B, 2A, 2B2A1, 2B2A2, 2B2B, 100/4,5,6,7, 105, 106/1A,1B, 2,3,4, 107/1, 110, 111/2B, 112/1, 2, 3,4,5,6, 7, 113/3,4,5, 117/1A, 1B1, 1B2, 2,3,4, 123/1,2 124, 125/1A, 1B,2A,2B1,2B2,3,127/1A, 1B, 2, 129/1, 2A, 2B, 3, 130/1,2,3,4,131,132/1B1, 1B2, 1B3, 2A, 2B,3A,3B1,3B2,4,133/1B1A,1B1B,145/1,2,3,4,146,147/1A1, 1A2,1B,2A,2B,148/1,2,3,4A,4B,5,149,150,151,152/1,2, 153/1A,1B1,1B2, 2,154/1A, 1B,2,155/1,2,3,172/1,2, 173/1, 2A,2B,174/1, 2, 3A, 3C, 175, 176/1, 2A, 2C,3A,3C, 4A, 4C, 5A, 5C, 177/1, 2A, 2C,3, 178/1A, 1C, 2A, 2B1, 179,180/1, 2A, 2B, 3A, 3C, 4A, 4C, 5A, 5B, 6, 181/1, 182/1, 2A, 183/1, 2, 3, 4, 5, 6A1, 184/1A1, 1A3, 3A, 185/1, 186, 187, 188, 189/1, 2A, 190/3A,196/5A,198/1, 199/1A1, 1A3, 1B, 1C, 2, 3, 200, 201/1, 3, 202/1, 3, 203, 204, 205, 206/1, 2, 207/1, 2A, 2B, 208, 209/1, 2B, 211/2A, 2B, 212/1,4,213 in Padur Village, Tirupurur Taluk, 198/10 & 199/5A1 & 5A2 in Pudukkham Village, Vandalur Taluk, both in Chengalpattu District.

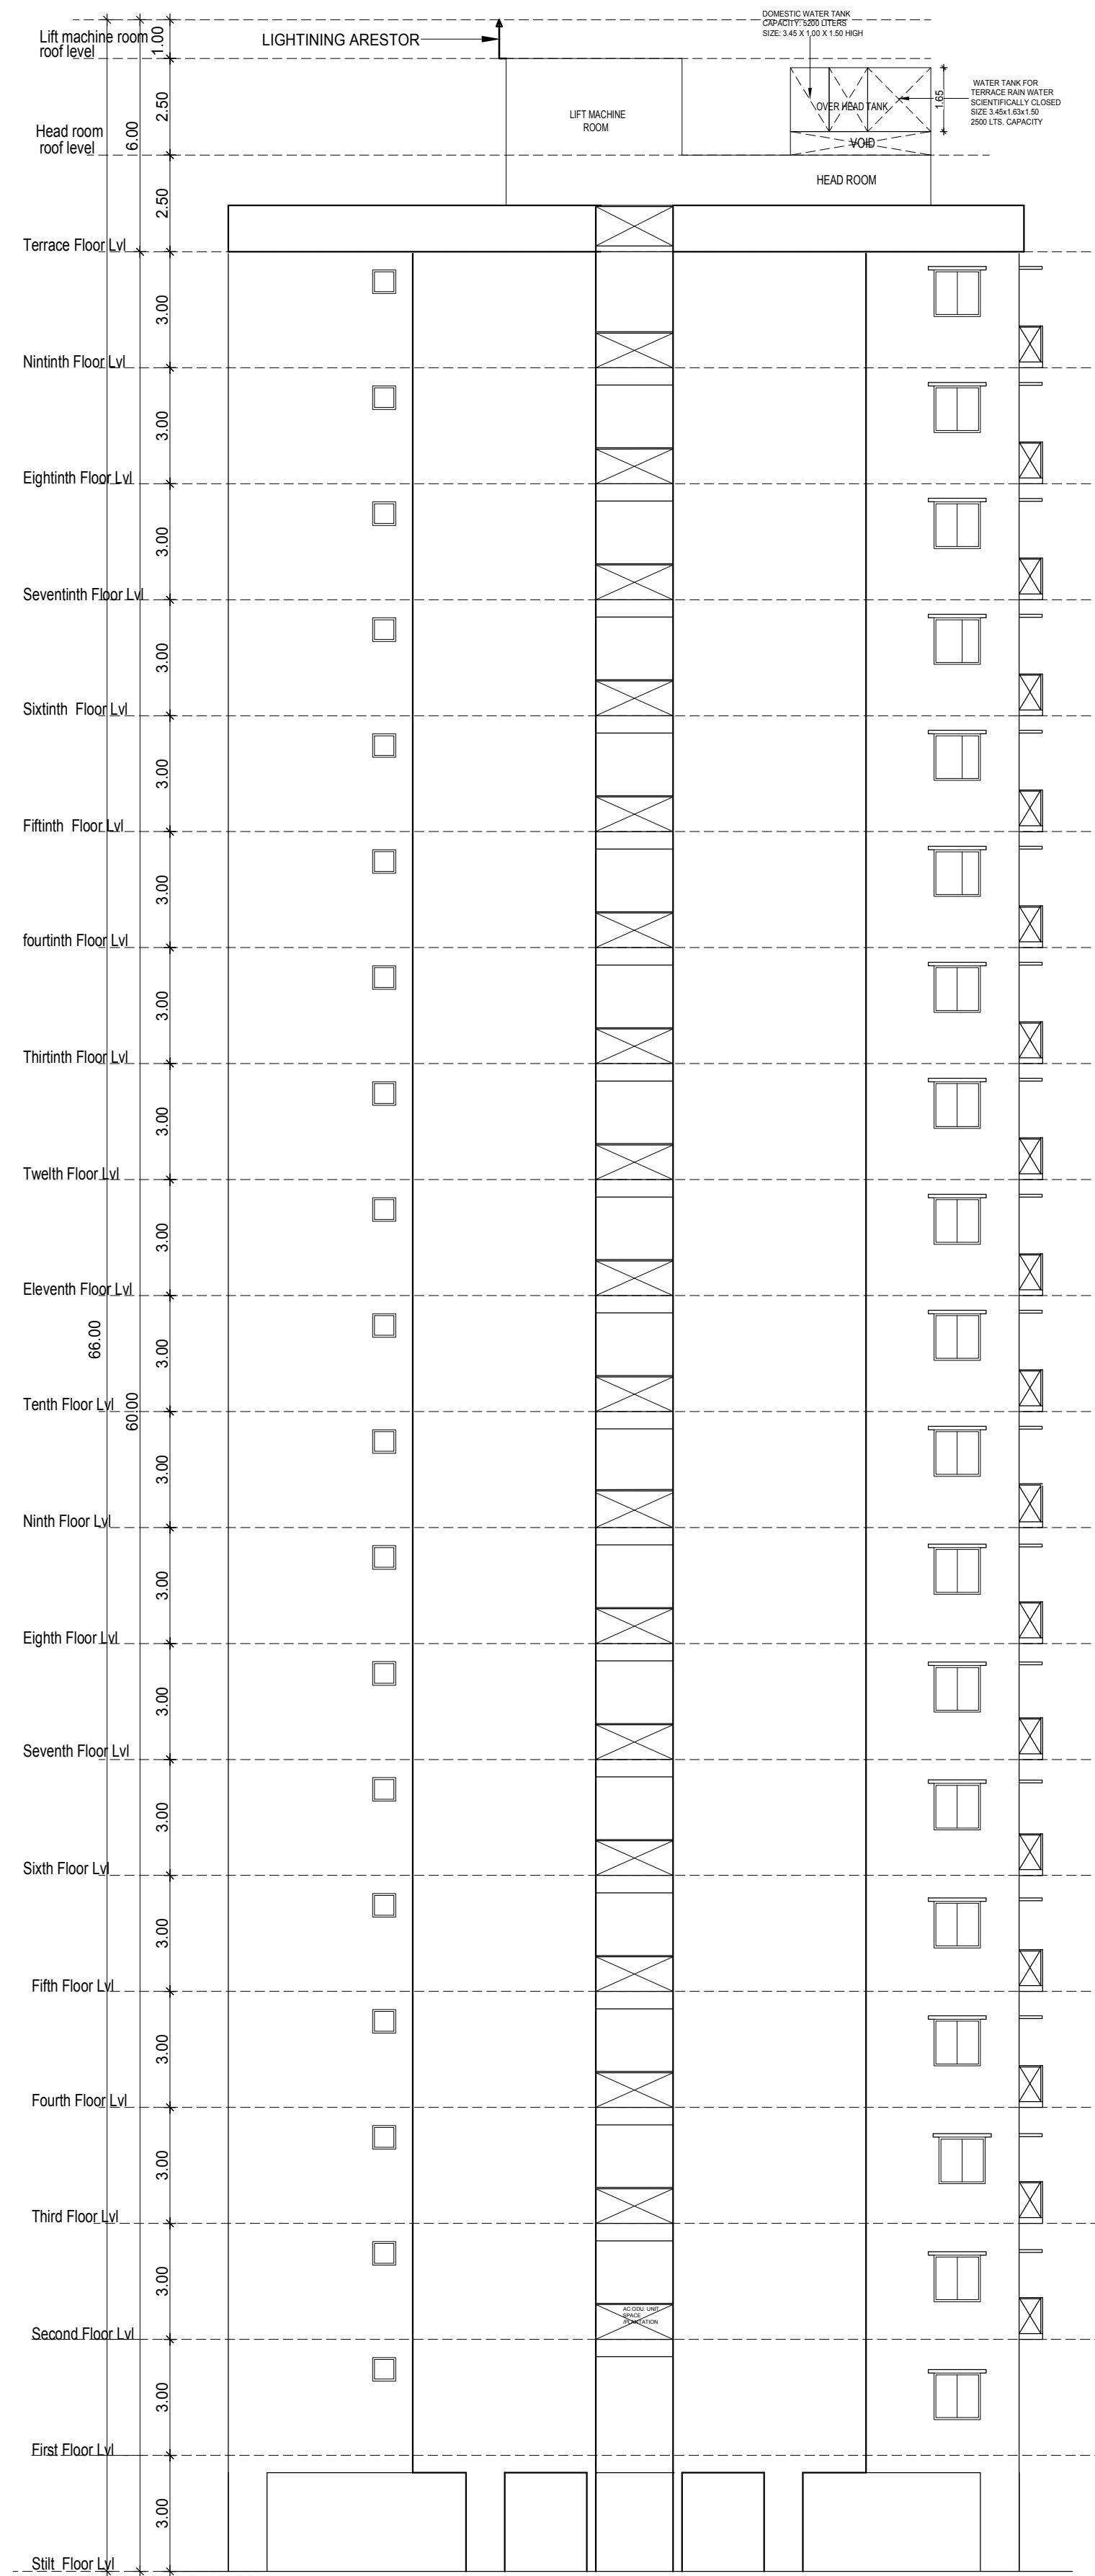

SOUTH SIDE ELEVATION

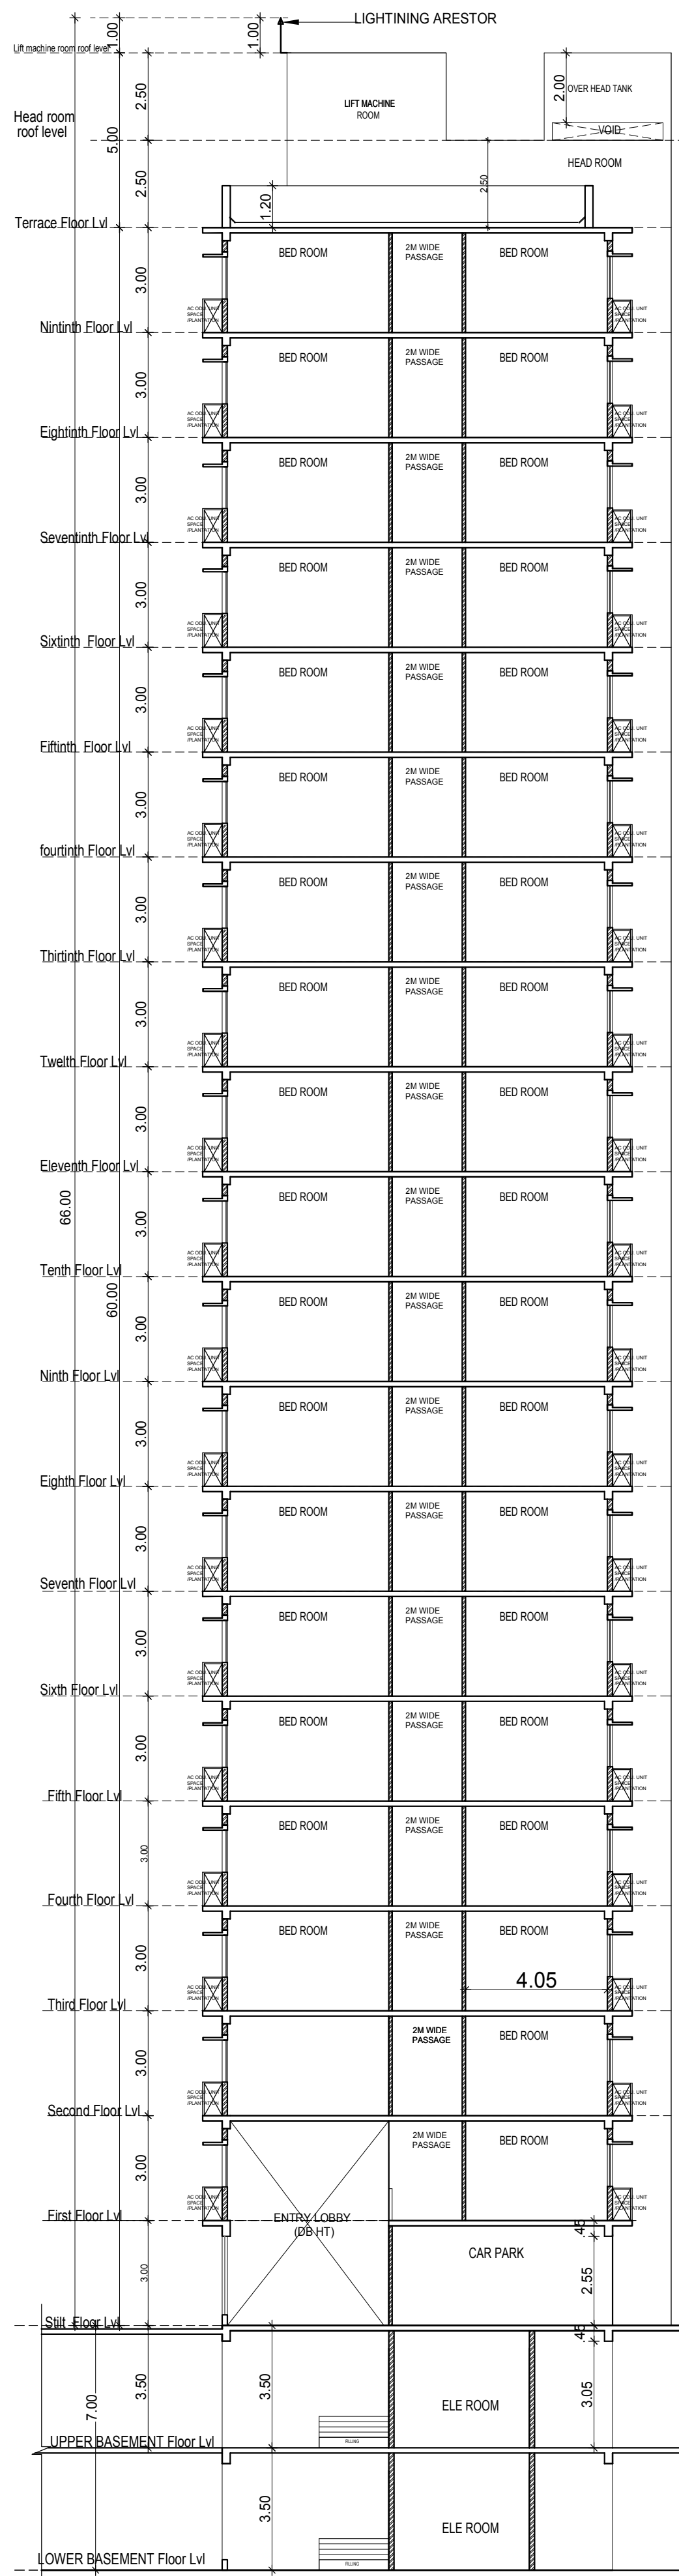

SECTION A-A'

SCALE : 1:100

COLOR INDEX

- BOUNDARY
- PROPOSED
- ROAD

For PACIFICA BUILDERS PVT. LTD.
Authorised Signatory

APPLICANT SIGNATURE

Signature of Applicant
Date: 12/12/2023
Place: Chennai

STRUCTURAL ENGINEER SIGNATURE

Signature of Structural Engineer
Date: 12/12/2023
Place: Chennai

LICENSED ARCHITECT SIGNATURE

ARCHITECTS
Pacifica Builders Pvt Ltd, "Pacifica House"
4-5, Signa - 1 | Behind Rajpath Club |
Nr. Mann Party Plot | Bodakdev |
Ahmedabad - 380059
Landline : +91-79-40027783 |
Extension : 218
Fax : +91-79-40027786
Mobile: +91-9824121151

Plan showing the proposed development in survey nos:
89/1A1A, 3A2, 90/1A2, 1B, 2A, 2B2A1, 2B2A2, 2B2B,
100/4,5,6,7, 105, 106/1A,1B, 2,3,4, 107/1, 110, 111/2B,
112/1, 2, 3,4,5,6, 7, 113/3,4,5, 117/1A, 1B1, 1B2, 2,3,4,
123/1,2 124, 125/1A, 1B,2A,2B1,2B2,3,127/1A, 1B, 2, 129/1,
2A, 2B, 3, 130/1,2,3,4,131,132/1B1, 1B2, 1B3, 2A,
2B,3A,3B1,3B2,4,133/1B1A,1B1B,145/1,2,3,4,146,147/1A1,
1A2,1B,2A,2B,148/1,2,3,4A,4B,5,149,150,151,152/1,2,
153/1A,1B1,1B2, 2,154/1A, 1B,2,155/1,2,3,172/1,2, 173/1,
2A,2B,174/1, 2, 3A, 3C, 175, 176/1, 2A, 2C,3A,3C, 4A, 4C,
5A, 5C, 177/1, 2A, 2C,3, 178/1A, 1C, 2A, 2B1, 179,180/1, 2A,
2B, 3A, 3C, 4A, 4C, 5A, 5B, 6, 181/1, 182/1, 2A, 183/1, 2, 3,
4, 5, 6A1, 184/1A1, 1A3, 3A, 185/1, 186, 187, 188, 189/1, 2A,
190/3A,196/5A,198/1, 199/1A1, 1A3, 1B, 1C, 2, 3, 200,
201/1, 3, 202/1, 3, 203, 204, 205, 206/1, 2, 207/1, 2A, 2B,
208, 209/1, 2B, 211/2A, 2B, 212/1,4,213 in Padur Village,
Tiruporur Taluk, 198/10 & 199/5A1 & 5A2 in Pudupakkam
Village, Vandalur Taluk, both in Chengalpattu District.

EARLIER SANCTION DTCP NO : 163 / 2012		
SCHEDULE OF JOINERIES		
DD	1.50 X 2.44	Double Door
MD	1.00 X 2.44	Main Door
D1	0.90 X 2.44	Door
D2	0.76 X 2.44	Door
O1	0.90 X 2.44	Opening
O2	0.76 X 2.44	Opening
FW1/V	2.44 X 2.44	French Window/Ventilator
FW2/V	1.83 X 2.44	French Window/Ventilator
FW3/V	1.50 X 2.44	French Window/Ventilator
FW4/V	1.20 X 2.44	French Window/Ventilator
FW1	2.44 X 2.13	French Window
FW2	1.83 X 2.13	French Window
FW3	1.50 X 2.13	French Window
FW4	1.20 X 2.13	French Window
FW5	0.50 X 2.13	French Window
W1	1.83 X 1.37	Window
W2	1.50 X 1.37	Window
W3	1.20 X 1.37	Window
KW	1.83 X 1.07	Kitchen Window
KW1	1.20 X 1.07	Kitchen Window
KW2	0.90 X 1.07	Kitchen Window
V1	0.90 X 0.90	Ventilator
V2	0.60 X 0.90	Ventilator
V3	0.50 X 0.90	Ventilator
SW	1.20 X 1.20	Staircase Window

Specifications.

Foundation :Column footing foundation.

Flooring :Ceramic tile Flooring

Super Structure :B.W in C.M 1:5

R.C.C.Work :For Lintel, Beams,sunshade,Roof,
etc.,with required thickness cement
concrete used M-25 grade

Weathering coarse :Brick jelly lime conc. below
the weathering tiles

Joinery :Best Indian Country Wood

Finishes :Exterior & interior painted
with cement paint.

All Dimensions are in Metre.
Scale : 1:150

Colour Index

Proposed

Boundary

Road

NORTH

W

E

S

For PACIFICA BUILDERS PVT. LTD.

[Signature]

Authorized Signatory

APPLICANT SIGNATURE

[Signature]

AMARATH R. MOHANTH

10-A, Jayaram Street, Bodakdev, Ahmedabad - 380015

Mobile: +91-9824121151

TVL R/RA/Gr-1/2018/08/003

APBU & FAIZAL

53, 1st Floor, 43, Pantheon Road, Egmore,
Chennai - 600008, Ph: 26564282, 26510485

© 2018/08 - 02 Ph: 9721003167

STRUCTURAL ENGINEER SIGNATURE

[Signature]

SIVA ANBARASAN*

Member U.S.A. Engineer, A.I.A.

Regd. Address, CA 167/10789

TVL R/RA/Gr-1/2018/08/003

APBU & FAIZAL

53, 1st Floor, 43, Pantheon Road, Egmore,
Chennai - 600008, Ph: 26564282, 26510485

© 2018/08 - 02 Ph: 9721003167

LICENSED ARCHITECT SIGNATURE

ARCHITECTS

Pacifica Builders Pvt Ltd, "Pacifica House"

4-5, Sigma – 1 | Behind Rajpath Club |

Nr. Mann Party Plot | Bodakdev |


Ahmedabad – 380059

Landline : +91-79-40027783 |

Extension : 218

Fax : +91-79-40027786

Mobile: +91-9824121151

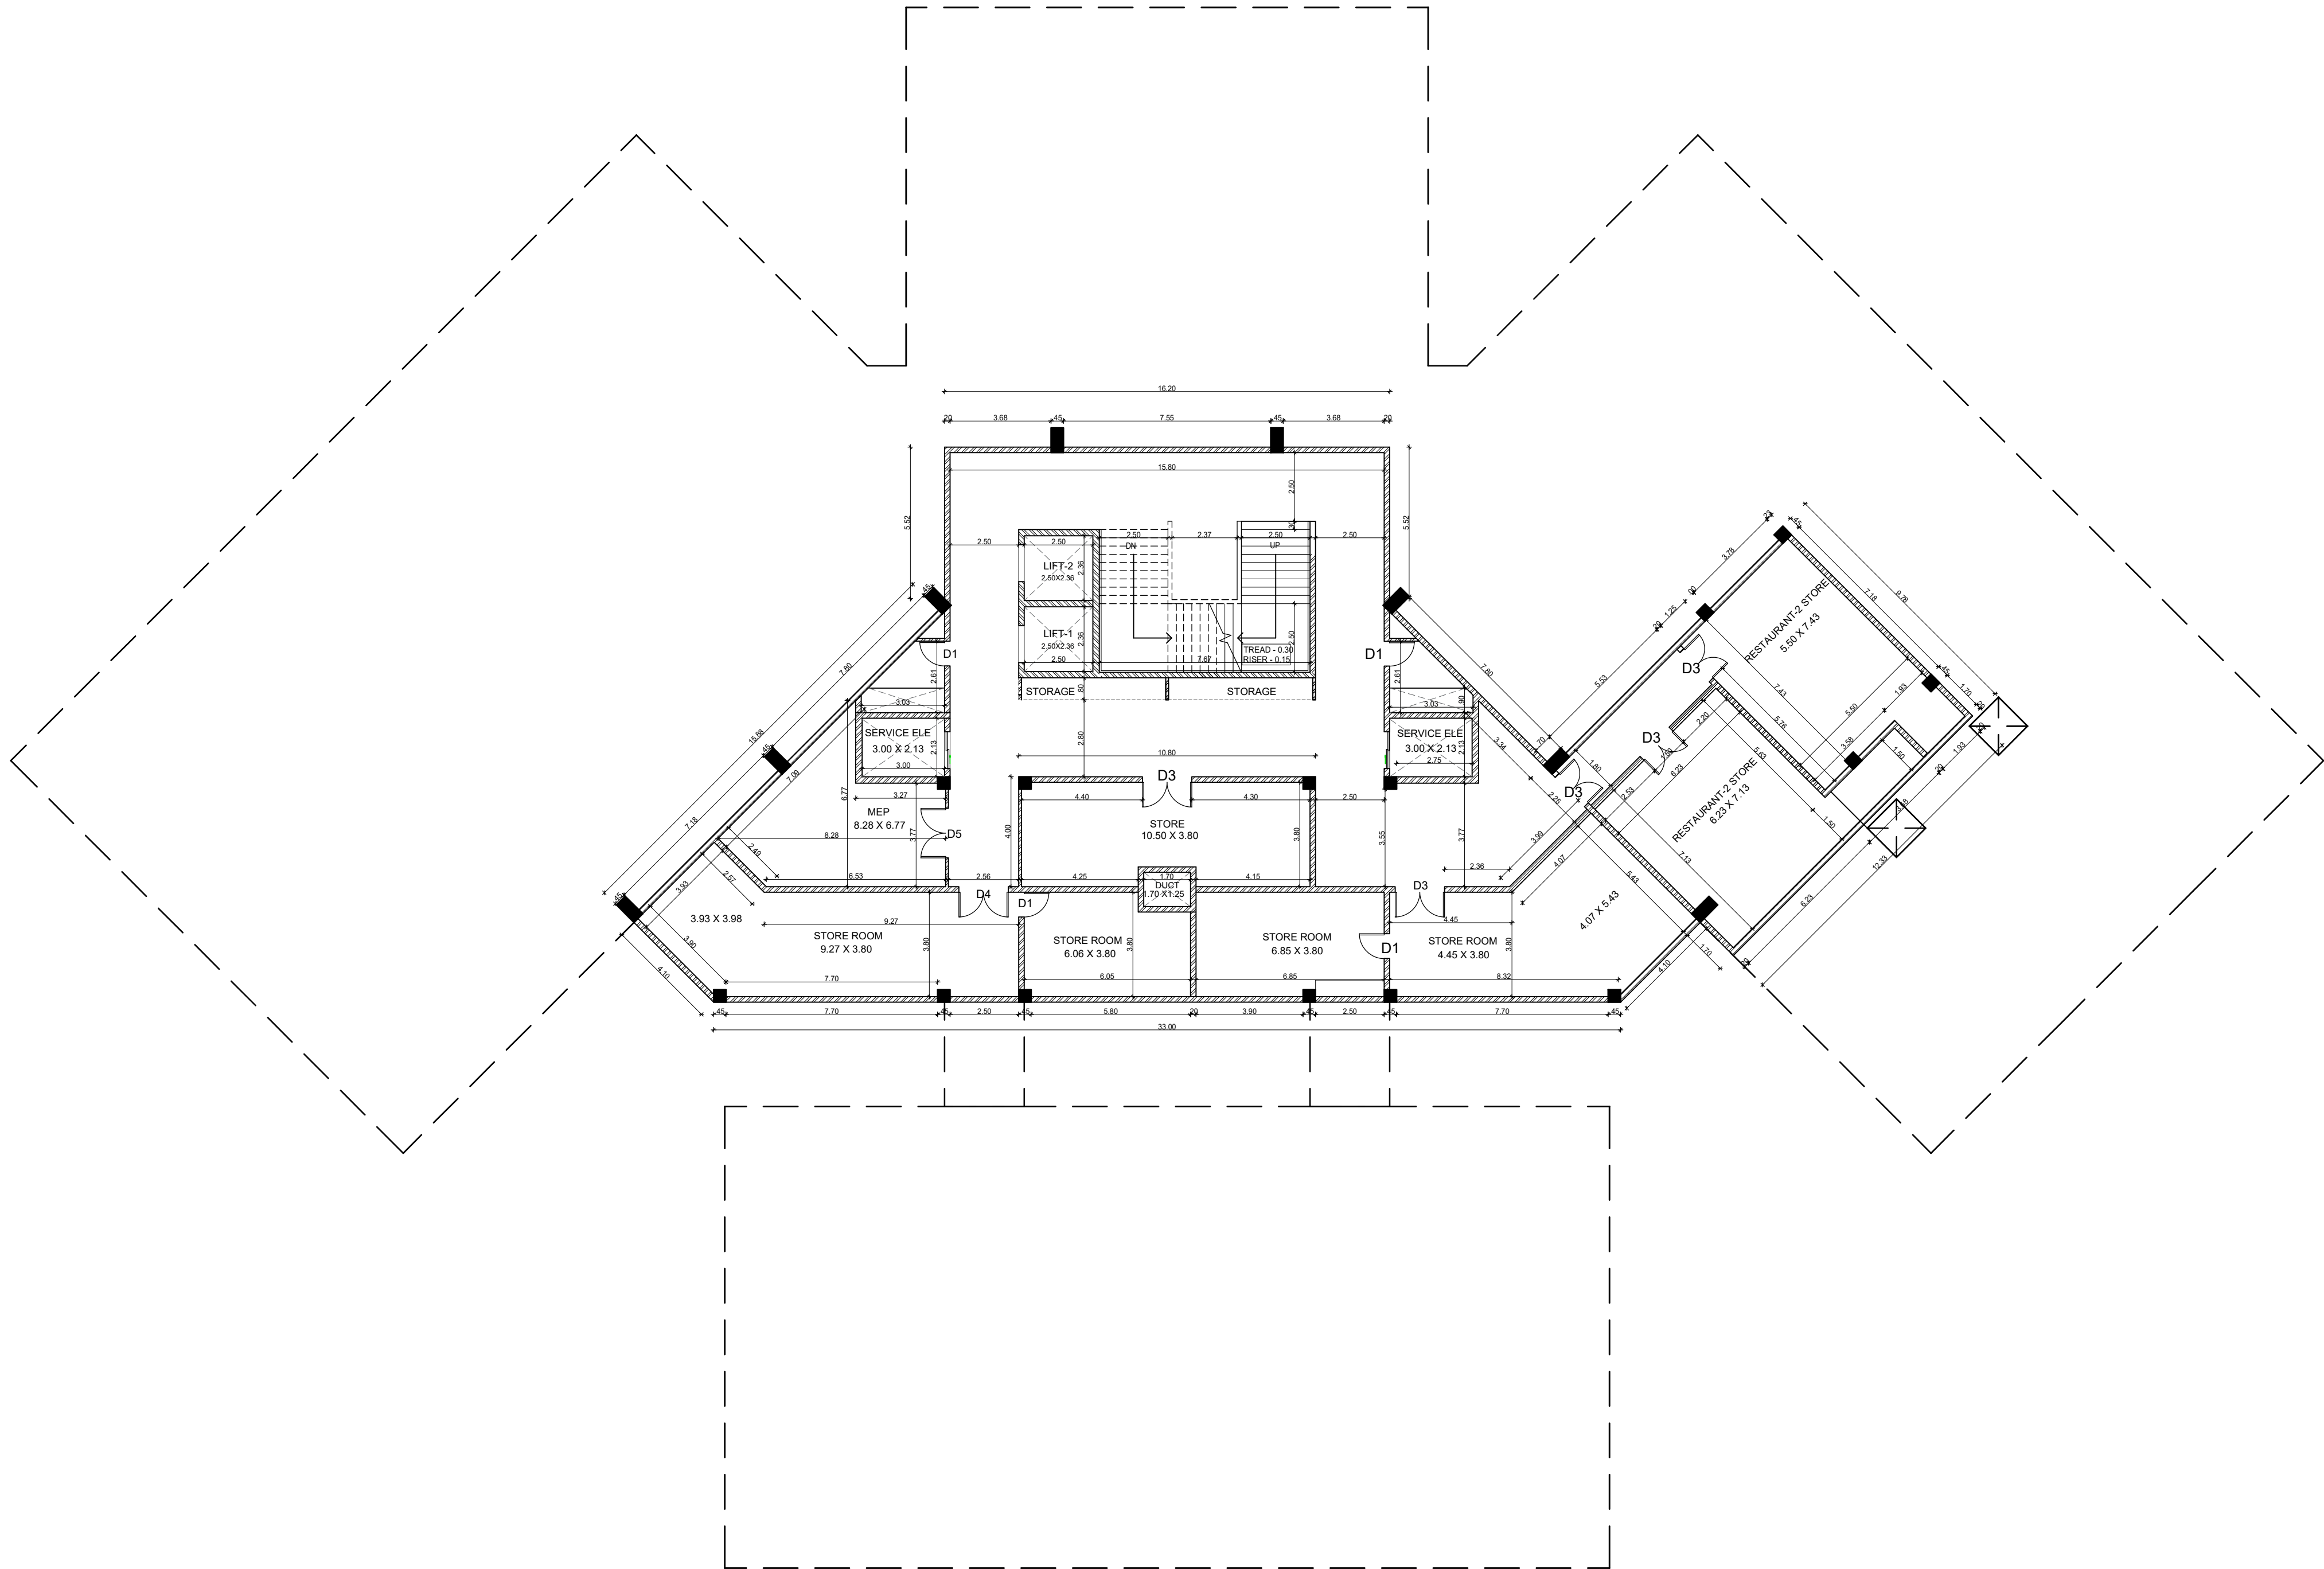

BASEMENT FLOOR PLAN
[MECHANICAL VENTILATION]

Plan showing the proposed development in survey nos:
89/1A1A, 3A2, 90/1A2, 1B, 2A, 2B2A1, 2B2A2, 2B2B,
100/4,5,6,7, 105, 106/1A,1B, 2,3,4, 107/1, 110, 111/2B,
112/1, 2, 3,4,5,6, 7, 113/3,4,5, 117/1A, 1B1, 1B2, 2,3,4,
123/1,2 124, 125/1A, 1B,2A,2B1,2B2,3,127/1A, 1B, 2, 129/1,
2A, 2B, 3, 130/1,2,3,4,131,132/1B1, 1B2, 1B3, 2A,
2B,3A,3B1,3B2,4,133/1B1A,1B1B,145/1,2,3,4,146,147/1A1,
1A2,1B,2A,2B,148/1,2,3,4A,4B,5,149,150,151,152/1,2,
153/1A,1B1,1B2, 2,154/1A, 1B,2,155/1,2,3,172/1,2, 173/1,
2A,2B,174/1, 2, 3A, 3C, 175, 176/1, 2A, 2C,3A,3C, 4A, 4C,
5A, 5C, 177/1, 2A, 2C,3, 178/1A, 1C, 2A, 2B1, 179,180/1, 2A,
2B, 3A, 3C, 4A, 4C, 5A, 5B, 6, 181/1, 182/1, 2A, 183/1, 2, 3,
4, 5, 6A1, 184/1A1, 1A3, 3A, 185/1, 186, 187, 188, 189/1, 2A,
190/3A,196/5A,198/1, 199/1A1, 1A3, 1B, 1C, 2, 3, 200,
201/1, 3, 202/1, 3, 203, 204, 205, 206/1, 2, 207/1, 2A, 2B,
208, 209/1, 2B, 211/2A, 2B, 212/1,4,213 in Padur Village,
Tiruporur Taluk, 198/10 & 199/5A1 & 5A2 in Pudupakkam
Village, Vandalur Taluk, both in Chengalpattu District.

EARLIER SANCTION DTCP NO : 163 / 2012

SCHEDULE OF JOINERIES

DD	1.50 X 2.44	Double Door
MD	1.00 X 2.44	Main Door
D1	0.90 X 2.44	Door
D2	0.76 X 2.44	Door
O1	0.90 X 2.44	Opening
O2	0.76 X 2.44	Opening
FW1/V	2.44 X 2.44	French Window/Ventilator
FW2/V	1.83 X 2.44	French Window/Ventilator
FW3/V	1.50 X 2.44	French Window/Ventilator
FW4/V	1.20 X 2.44	French Window/Ventilator
FW1	2.44 X 2.13	French Window
FW2	1.83 X 2.13	French Window
FW3	1.50 X 2.13	French Window
FW4	1.20 X 2.13	French Window
FW5	0.50 X 2.13	French Window
W1	1.83 X 1.37	Window
W2	1.50 X 1.37	Window
W3	1.20 X 1.37	Window
KW	1.83 X 1.07	Kitchen Window
KW1	1.20 X 1.07	Kitchen Window
KW2	0.90 X 1.07	Kitchen Window
V1	0.90 X 0.90	Ventilator
V2	0.60 X 0.90	Ventilator
V3	0.50 X 0.90	Ventilator
SW	1.20 X 1.20	Staircase Window

Specifications.

Foundation :Column footing foundation.
Flooring :Ceramic tile Flooring
Super Structure :B.W in C.M 1:5
R.C.C.Work :For Lintel, Beams,sunshade,Roof,
etc.,with required thickness cement
concrete used M-25 grade
Weathering coarse :Brick jelly lime conc. below
the weathering tiles
Joinery :Best Indian Country Wood
Finishes :Exterior & interior painted
with cement paint.

All Dimensions are in Metre.

Scale : 1:150

Colour Index

Proposed
Boundary
Road



For PACIFICA BUILDERS PVT. LTD.

Authorised Signatory

APPLICANT SIGNATURE

AMARATH R. SUNDARARAJU
100/4,5,6,7, 105, 106/1A,1B, 2,3,4, 107/1, 110, 111/2B,
112/1, 2, 3,4,5,6, 7, 113/3,4,5, 117/1A, 1B1, 1B2, 2,3,4,
123/1,2 124, 125/1A, 1B,2A,2B1,2B2,3,127/1A, 1B, 2, 129/1,
2A, 2B, 3, 130/1,2,3,4,131,132/1B1, 1B2, 1B3, 2A,
2B,3A,3B1,3B2,4,133/1B1A,1B1B,145/1,2,3,4,146,147/1A1,
1A2,1B,2A,2B,148/1,2,3,4A,4B,5,149,150,151,152/1,2,
153/1A,1B1,1B2, 2,154/1A, 1B,2,155/1,2,3,172/1,2, 173/1,
2A,2B,174/1, 2, 3A, 3C, 175, 176/1, 2A, 2C,3A,3C, 4A, 4C,
5A, 5C, 177/1, 2A, 2C,3, 178/1A, 1C, 2A, 2B1, 179,180/1, 2A,
2B, 3A, 3C, 4A, 4C, 5A, 5B, 6, 181/1, 182/1, 2A, 183/1, 2, 3,
4, 5, 6A1, 184/1A1, 1A3, 3A, 185/1, 186, 187, 188, 189/1, 2A,
190/3A,196/5A,198/1, 199/1A1, 1A3, 1B, 1C, 2, 3, 200,
201/1, 3, 202/1, 3, 203, 204, 205, 206/1, 2, 207/1, 2A, 2B,
208, 209/1, 2B, 211/2A, 2B, 212/1,4,213 in Padur Village,
Tiruporur Taluk, 198/10 & 199/5A1 & 5A2 in Pudupakkam
Village, Vandalur Taluk, both in Chengalpattu District.


STRUCTURAL ENGINEER SIGNATURE

SIVA ANBARASAN
100/4,5,6,7, 105, 106/1A,1B, 2,3,4, 107/1, 110, 111/2B,
112/1, 2, 3,4,5,6, 7, 113/3,4,5, 117/1A, 1B1, 1B2, 2,3,4,
123/1,2 124, 125/1A, 1B,2A,2B1,2B2,3,127/1A, 1B, 2, 129/1,
2A, 2B, 3, 130/1,2,3,4,131,132/1B1, 1B2, 1B3, 2A,
2B,3A,3B1,3B2,4,133/1B1A,1B1B,145/1,2,3,4,146,147/1A1,
1A2,1B,2A,2B,148/1,2,3,4A,4B,5,149,150,151,152/1,2,
153/1A,1B1,1B2, 2,154/1A, 1B,2,155/1,2,3,172/1,2, 173/1,
2A,2B,174/1, 2, 3A, 3C, 175, 176/1, 2A, 2C,3A,3C, 4A, 4C,
5A, 5C, 177/1, 2A, 2C,3, 178/1A, 1C, 2A, 2B1, 179,180/1, 2A,
2B, 3A, 3C, 4A, 4C, 5A, 5B, 6, 181/1, 182/1, 2A, 183/1, 2, 3,
4, 5, 6A1, 184/1A1, 1A3, 3A, 185/1, 186, 187, 188, 189/1, 2A,
190/3A,196/5A,198/1, 199/1A1, 1A3, 1B, 1C, 2, 3, 200,
201/1, 3, 202/1, 3, 203, 204, 205, 206/1, 2, 207/1, 2A, 2B,
208, 209/1, 2B, 211/2A, 2B, 212/1,4,213 in Padur Village,
Tiruporur Taluk, 198/10 & 199/5A1 & 5A2 in Pudupakkam
Village, Vandalur Taluk, both in Chengalpattu District.

LICENSED ARCHITECT SIGNATURE

ARCHITECTS

Pacifica Builders Pvt Ltd, "Pacifica House"
4-5, Sigma – 1 | Behind Rajpath Club |
Nr. Mann Party Plot | Bodakdev |
Ahmedabad – 380059
Landline : +91-79-40027783 |
Extension : 218
Fax : +91-79-40027786
Mobile: +91-9824121151

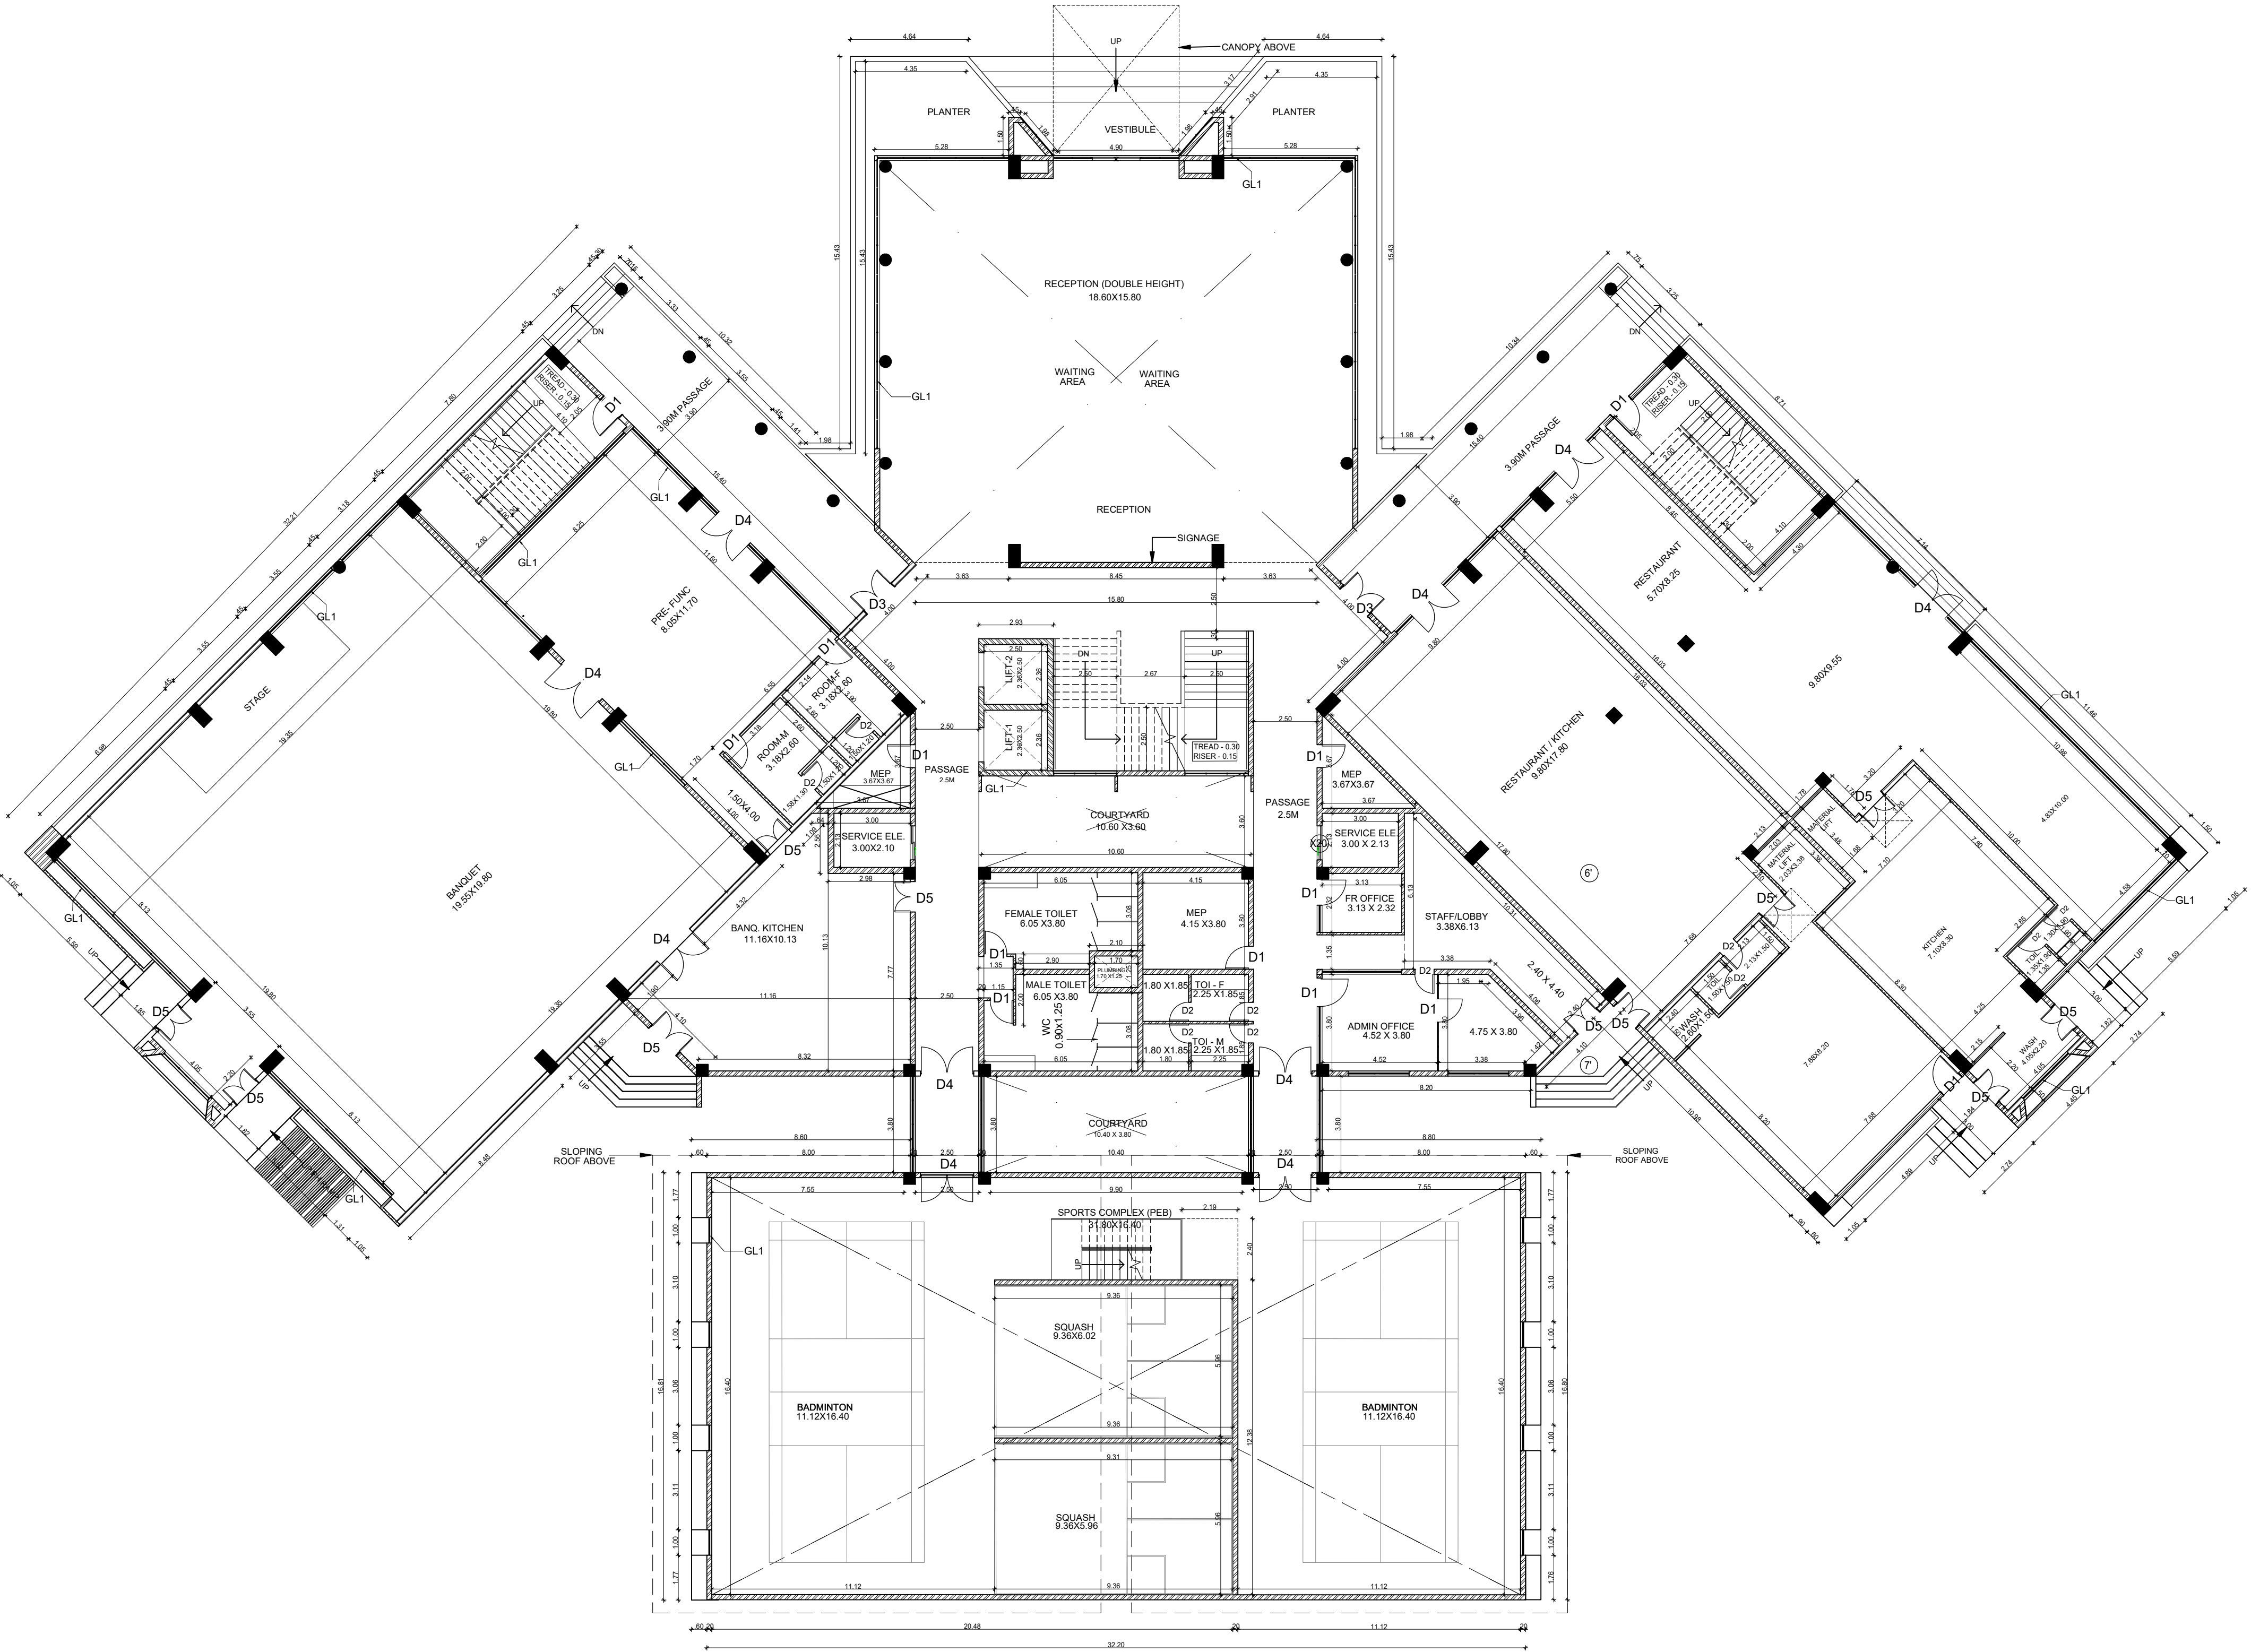

GROUND FLOOR PLAN
[MECHANICAL VENTILATION]

Plan showing the proposed development in survey nos: 89/1A/1A, 3A2, 90/1A2, 1B, 2A, 2B2A1, 2B2A2, 2B2B, 100/4,5,6,7, 105, 106/1A,1B, 2,3,4, 107/1, 110, 111/2B, 112/1, 2, 3,4,5,6, 7, 113/3,4,5, 117/1A, 1B1, 1B2, 2,3,4, 123/1,2 124, 125/1A, 1B,2A,2B1,2B2,3,127/1A, 1B, 2, 129/1, 2A, 2B, 3, 130/1,2,3,4,131,132/1B1, 1B2, 1B3, 2A, 2B,3A,3B1,3B2,4,133/1B1A,1B1B,145,147,13,4,146,147/1A1, 1A2,1B,2A,2B,148/1,2,3,4A,4B,5,149,150,151,152/1,2, 153/1A,1B1,1B2, 2,154/1A, 2B,1,155/1,2,3,172/1,2, 173/1, 2A,2B,174/1, 2, 3A, 3C, 175, 176/1, 2A, 2C,3A,3C, 4A, 4C, 5A, 5C, 177/1, 2A, 2C,3, 178/1A, 1C, 2A, 2B1, 179,180/1, 2A, 2B, 3A, 3C, 4A, 4C, 5A, 5B, 6, 181/1, 182/1, 2A, 183/1, 2, 3, 4, 5, 6A1, 184/1A1, 1A3, 3A, 185/1, 186, 187, 188, 189/1, 2A, 190/3A,196/5A,198/1, 199/1A1, 1A3, 1B, 1C, 2, 3, 200, 201/1, 3, 202/1, 3, 203, 204, 205, 206/1, 2, 207/1, 2A, 2B, 208, 209/1, 2B, 211/2A, 2B, 212/1,4,213 in Padur Village, Tiruppur Taluk, 198/10 & 199/5A1 & 5A2 in Pudukkottam Village, Vandalar Taluk, both in Chengalpattu District.

EARLIER SANCTION DTCP NO : 163 / 2012

SCHEDULE OF JOINERIES			
DD	1.50	X 2.44	Double Door
MD	1.00	X 2.44	Main Door
D1	0.90	X 2.44	Door
D2	0.76	X 2.44	Door
O1	0.90	X 2.44	Opening
O2	0.76	X 2.44	Opening
FW1/F1	2.83	X 2.44	French Window/Ventilator
FW2/F1	1.83	X 2.44	French Window/Ventilator
FW3/F1	1.50	X 2.44	French Window/Ventilator
FW4/F1	1.20	X 2.44	French Window/Ventilator
FW1	2.83	X 2.13	French Window
FW2	1.83	X 2.13	French Window
FW3	1.50	X 2.13	French Window
FW4	1.20	X 2.13	French Window
FW5	0.50	X 2.13	French Window
W1	1.83	X 1.37	Window
W2	1.50	X 1.37	Window
W3	1.20	X 1.37	Window
KW	1.83	X 1.07	Kitchen Window
KW1	1.20	X 1.07	Kitchen Window
KW2	0.90	X 1.07	Kitchen Window
V1	0.90	X 0.90	Ventilator
V2	0.60	X 0.90	Ventilator
V3	0.50	X 0.90	Ventilator
SW	1.20	X 1.20	Staircase Window

Specifications.

Foundation :Column footing foundation.
Flooring :Ceramic tile Flooring
Super Structure :B.W in C.M 1:5
R.C.C.Work :For Lintel, Beams,sunshade,Roof,
etc.,with required thickness cement
concrete used M-25 grade

Weathering coarse :Brick jelly lime conc. below
the weathering tiles

Joinery :Best Indian Country Wood

Finishes	:Exterior & interior painted with cement paint.
----------	---

All Dimensions are in Metre.


Scale : 1:150

Colour Index

Proposed

Boundary

Road

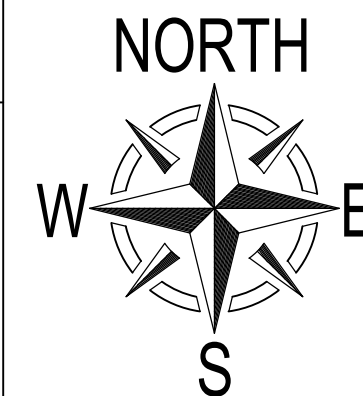

For PACIFICA BUILDERS PVT. LTD.

Authorised Signatory

APPLICANT SIGNATURE

A. R. B.
AMARNATH R. BORAHAIH
 CHIEF AIRCRAFT DEVELOPMENT AUTHORITY
 Regional Ground Vehicle Grade-1 (SG)
 IEG Co. SE/GA-1/18/03/017
 # 17, C-Block, R.V. Nagar, Ashoknagar, Co.
 ORIGINAL - CS, Ph: 9731363167


STRUCTURAL ENGINEER SIGNATURE


SIVA ANBARASAN
M.Arch (U.S.A., England), A.I.A.,
Regd. Architect, CA/87/10769
TVLR/RA/Gr-1/2019/08/003
ANBU & FAIZAL
S3, 11th Floor, 43, Pantheon Road, Egmore
Chennai - 600006. Ph: 28554262, 2841088
✉: 98401 09197, ✉: anbu_faizal@gmail.com

LICENSED ARCHITECT SIGNATURE

ARCHITECTS

Pacifica Builders Pvt Ltd, "Pacifica House"
4-5, Sigma – 1 | Behind Rajpath Club |
Nr. Mann Party Plot | Bodakdev |
Ahmedabad – 380059
Landline : +91-79-40027783 |
Extension : 218
Fax : +91-79-40027786
Mobile: +91-9824121151

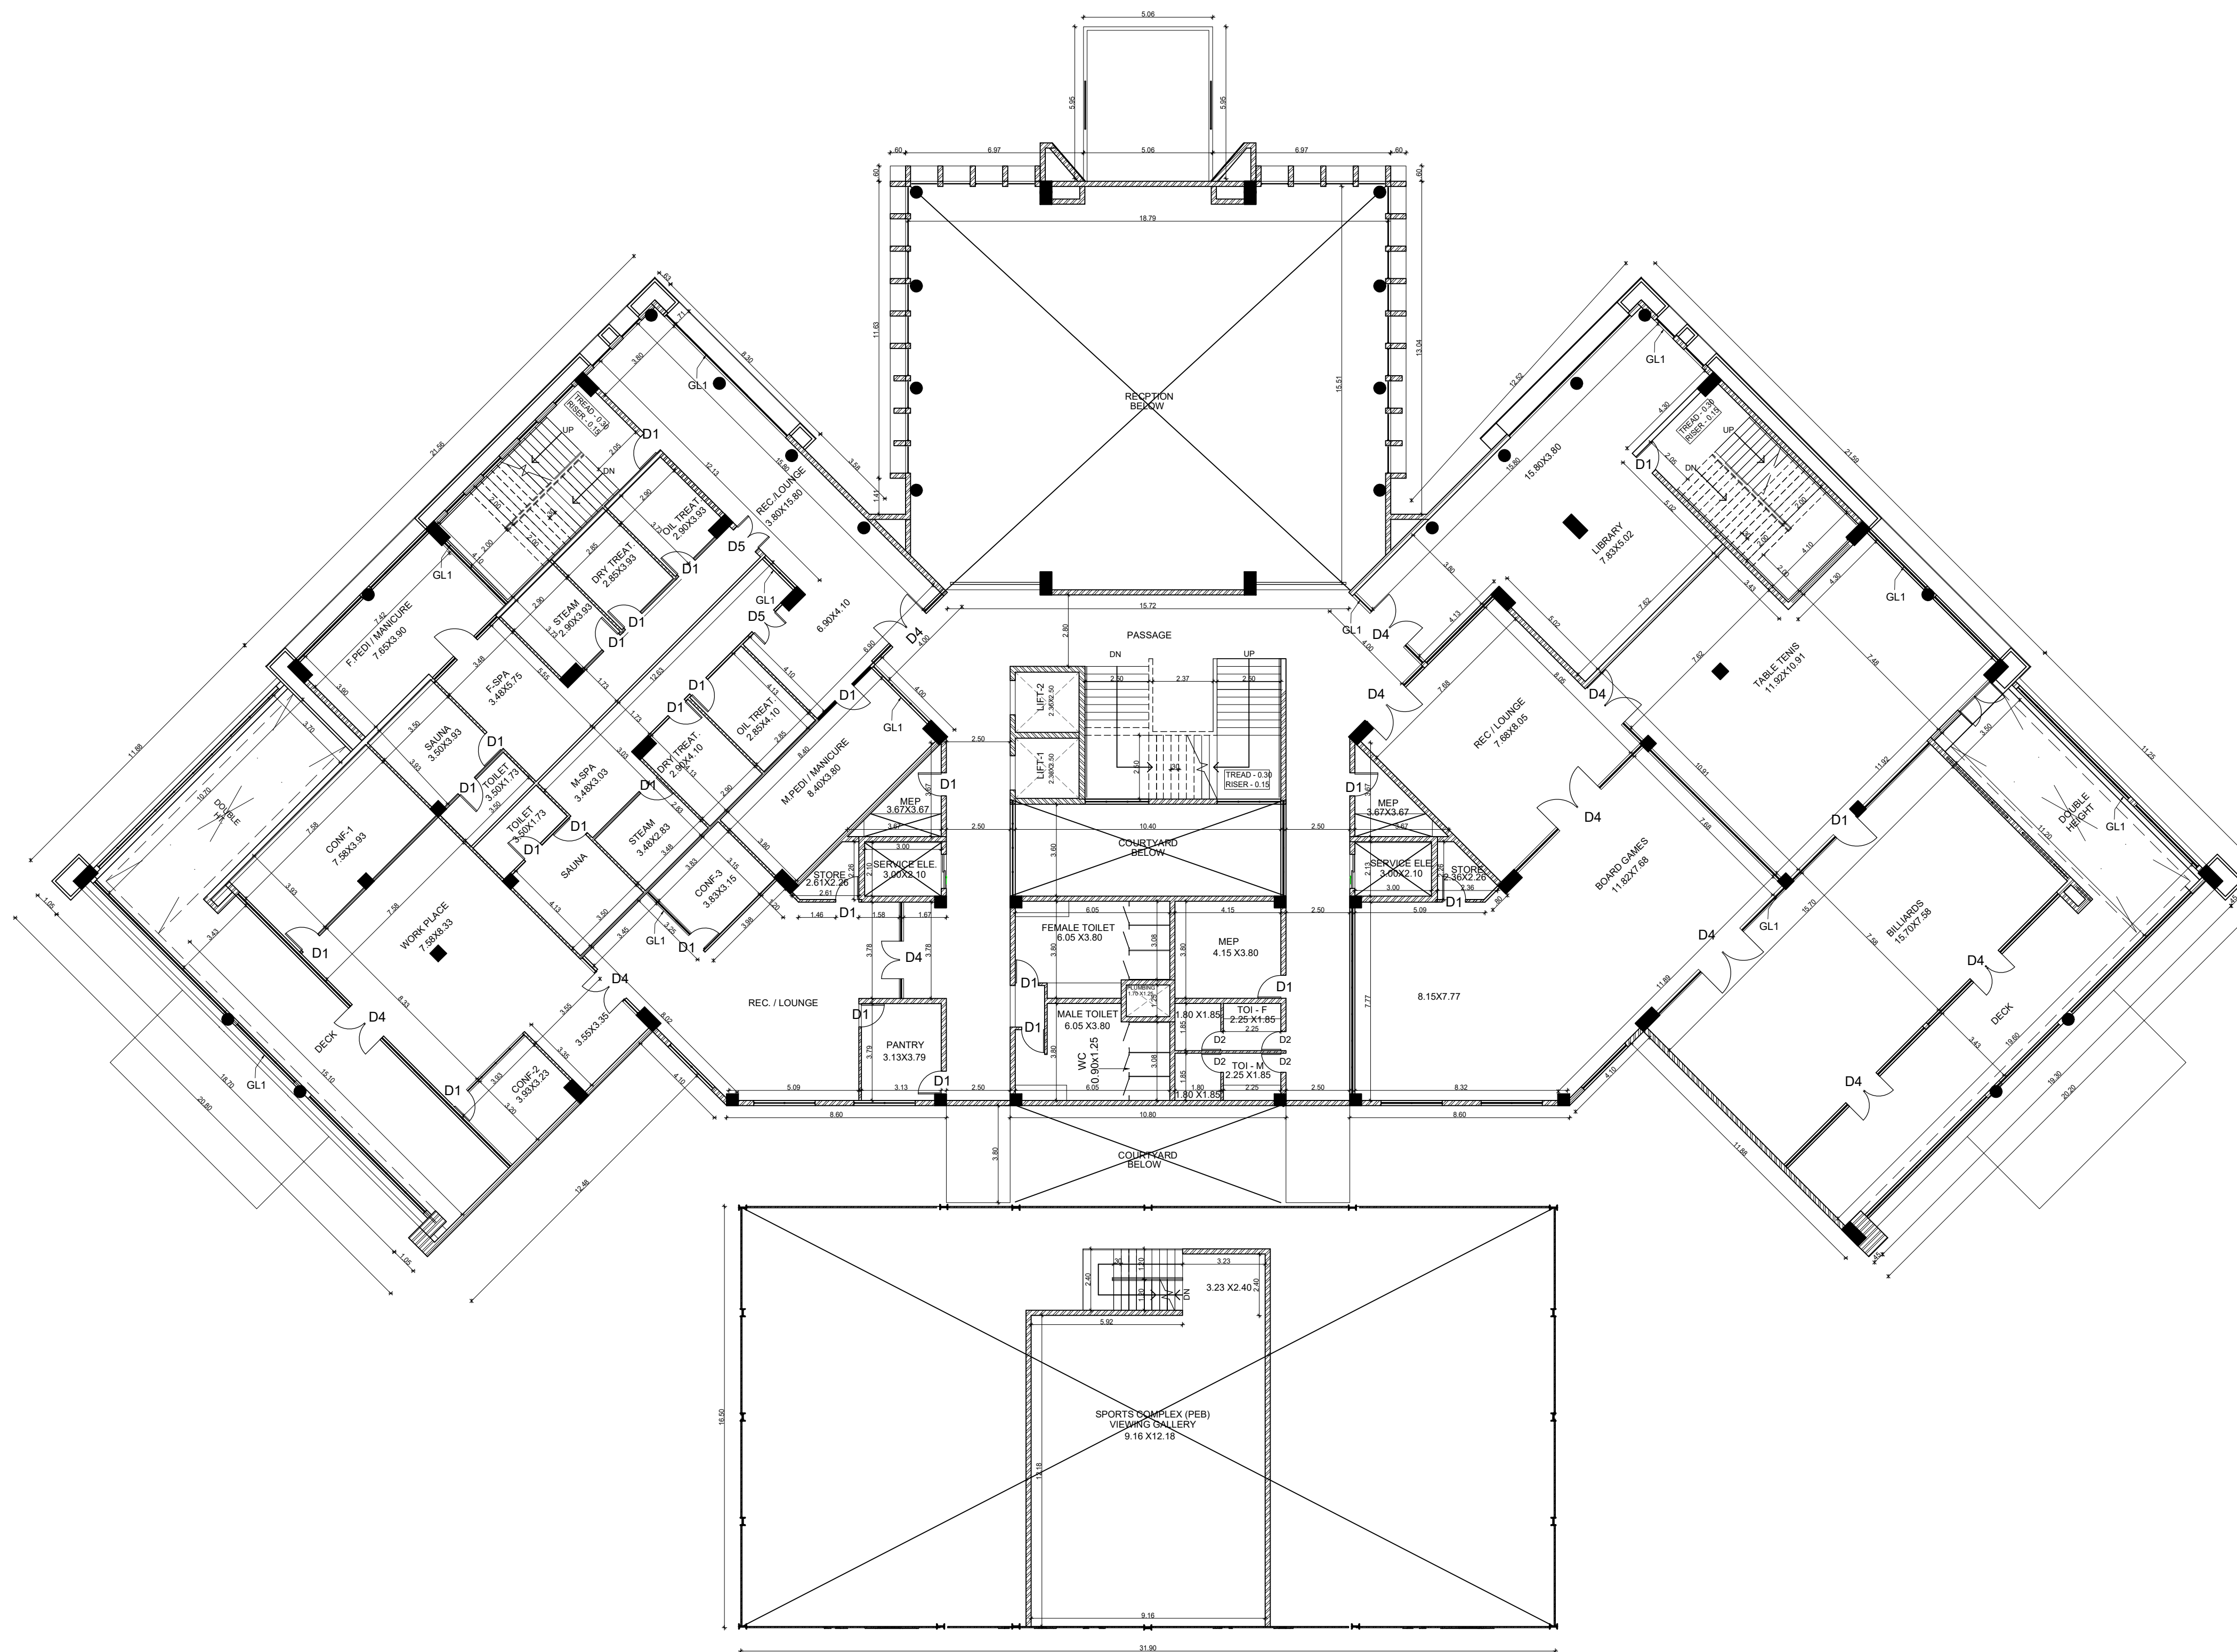

FIRST FLOOR PLAN

[MECHANICAL VENTILATION]

Plan showing the proposed development in survey nos:
89/1A1A, 3A2, 90/1A2, 1B, 2A, 2B2A1, 2B2A2, 2B2B,
100/4,5,6,7, 105, 106/1A,1B, 2,3,4, 107/1, 110, 111/2B,
112/1, 2, 3,4,5,6, 7, 113/3,4,5, 117/1A, 1B1, 1B2, 2,3,4,
123/1,2 124, 125/1A, 1B,2A,2B1,2B2,3,127/1A, 1B, 2, 129/1,
2A, 2B, 3, 130/1,2,3,4,131,132/1B1, 1B2, 1B3, 2A,
2B,3A,3B1,3B2,4,133/1B1A,1B1B,145/1,2,3,4,146,147/1A1,
1A2,1B,2A,2B,148/1,2,3,4A,4B,5,149,150,151,152/1,2,
153/1A,1B1,1B2, 2,154/1A, 1B,2,155/1,2,3,172/1,2, 173/1,
2A,2B,174/1, 2, 3A, 3C, 175, 176/1, 2A, 2C,3A,3C, 4A, 4C,
5A, 5C, 177/1, 2A, 2C,3, 178/1A, 1C, 2A, 2B1, 179,180/1, 2A,
2B, 3A, 3C, 4A, 4C, 5A, 5B, 6, 181/1, 182/1, 2A, 183/1, 2, 3,
4, 5, 6A1, 184/1A1, 1A3, 3A, 185/1, 186, 187, 188, 189/1, 2A,
190/3A,196/5A,198/1, 199/1A1, 1A3, 1B, 1C, 2, 3, 200,
201/1, 3, 202/1, 3, 203, 204, 205, 206/1, 2, 207/1, 2A, 2B,
208, 209/1, 2B, 211/2A, 2B, 212/1,4,213 in Padur Village,
Tiruporur Taluk, 198/10 & 199/5A1 & 5A2 in Pudupakkam
Village, Vandalur Taluk, both in Chengalpattu District.

EARLIER SANCTION DTCP NO : 163 / 2012

SCHEDULE OF JOINERIES

DD	1.50 X 2.44	Double Door
MD	1.00 X 2.44	Main Door
D1	0.90 X 2.44	Door
D2	0.76 X 2.44	Door
O1	0.90 X 2.44	Opening
O2	0.76 X 2.44	Opening
FW1/V	2.44 X 2.44	French Window/Ventilator
FW2/V	1.83 X 2.44	French Window/Ventilator
FW3/V	1.50 X 2.44	French Window/Ventilator
FW4/V	1.20 X 2.44	French Window/Ventilator
FW1	2.44 X 2.13	French Window
FW2	1.83 X 2.13	French Window
FW3	1.50 X 2.13	French Window
FW4	1.20 X 2.13	French Window
FW5	0.50 X 2.13	French Window
W1	1.83 X 1.37	Window
W2	1.50 X 1.37	Window
W3	1.20 X 1.37	Window
KW	1.83 X 1.07	Kitchen Window
KW1	1.20 X 1.07	Kitchen Window
KW2	0.90 X 1.07	Kitchen Window
V1	0.90 X 0.90	Ventilator
V2	0.60 X 0.90	Ventilator
V3	0.50 X 0.90	Ventilator
SW	1.20 X 1.20	Staircase Window

Specifications.


Foundation :Column footing foundation.
Flooring :Ceramic tile Flooring
Super Structure :B.W in C.M 1:5
R.C.C.Work :For Lintel, Beams,sunshade,Roof,
etc.,with required thickness cement
concrete used M-25 grade
Weathering coarse :Brick jelly lime conc. below
the weathering tiles
Joinery :Best Indian Country Wood
Finishes :Exterior & interior painted
with cement paint.

All Dimensions are in Metre.

Scale : 1:150

Colour Index

Proposed
Boundary
Road

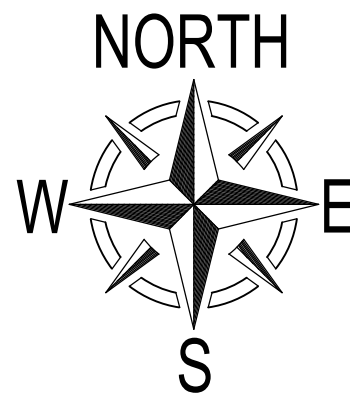

For PACIFICA BUILDERS PVT. LTD.

Authorised Signatory

APPLICANT SIGNATURE

AMARATH R. GUNATH
100/4,5,6,7, 105, 106/1A,1B, 2,3,4, 107/1, 110, 111/2B,
112/1, 2, 3,4,5,6, 7, 113/3,4,5, 117/1A, 1B1, 1B2, 2,3,4,
123/1,2 124, 125/1A, 1B,2A,2B1,2B2,3,127/1A, 1B, 2, 129/1,
2A, 2B, 3, 130/1,2,3,4,131,132/1B1, 1B2, 1B3, 2A,
2B,3A,3B1,3B2,4,133/1B1A,1B1B,145/1,2,3,4,146,147/1A1,
1A2,1B,2A,2B,148/1,2,3,4A,4B,5,149,150,151,152/1,2,
153/1A,1B1,1B2, 2,154/1A, 1B,2,155/1,2,3,172/1,2, 173/1,
2A,2B,174/1, 2, 3A, 3C, 175, 176/1, 2A, 2C,3A,3C, 4A, 4C,
5A, 5C, 177/1, 2A, 2C,3, 178/1A, 1C, 2A, 2B1, 179,180/1, 2A,
2B, 3A, 3C, 4A, 4C, 5A, 5B, 6, 181/1, 182/1, 2A, 183/1, 2, 3,
4, 5, 6A1, 184/1A1, 1A3, 3A, 185/1, 186, 187, 188, 189/1, 2A,
190/3A,196/5A,198/1, 199/1A1, 1A3, 1B, 1C, 2, 3, 200,
201/1, 3, 202/1, 3, 203, 204, 205, 206/1, 2, 207/1, 2A, 2B,
208, 209/1, 2B, 211/2A, 2B, 212/1,4,213 in Padur Village,
Tiruporur Taluk, 198/10 & 199/5A1 & 5A2 in Pudupakkam
Village, Vandalur Taluk, both in Chengalpattu District.


STRUCTURAL ENGINEER SIGNATURE

SIVA ANBARASAN
100/4,5,6,7, 105, 106/1A,1B, 2,3,4, 107/1, 110, 111/2B,
112/1, 2, 3,4,5,6, 7, 113/3,4,5, 117/1A, 1B1, 1B2, 2,3,4,
123/1,2 124, 125/1A, 1B,2A,2B1,2B2,3,127/1A, 1B, 2, 129/1,
2A, 2B, 3, 130/1,2,3,4,131,132/1B1, 1B2, 1B3, 2A,
2B,3A,3B1,3B2,4,133/1B1A,1B1B,145/1,2,3,4,146,147/1A1,
1A2,1B,2A,2B,148/1,2,3,4A,4B,5,149,150,151,152/1,2,
153/1A,1B1,1B2, 2,154/1A, 1B,2,155/1,2,3,172/1,2, 173/1,
2A,2B,174/1, 2, 3A, 3C, 175, 176/1, 2A, 2C,3A,3C, 4A, 4C,
5A, 5C, 177/1, 2A, 2C,3, 178/1A, 1C, 2A, 2B1, 179,180/1, 2A,
2B, 3A, 3C, 4A, 4C, 5A, 5B, 6, 181/1, 182/1, 2A, 183/1, 2, 3,
4, 5, 6A1, 184/1A1, 1A3, 3A, 185/1, 186, 187, 188, 189/1, 2A,
190/3A,196/5A,198/1, 199/1A1, 1A3, 1B, 1C, 2, 3, 200,
201/1, 3, 202/1, 3, 203, 204, 205, 206/1, 2, 207/1, 2A, 2B,
208, 209/1, 2B, 211/2A, 2B, 212/1,4,213 in Padur Village,
Tiruporur Taluk, 198/10 & 199/5A1 & 5A2 in Pudupakkam
Village, Vandalur Taluk, both in Chengalpattu District.

LICENSED ARCHITECT SIGNATURE

ARCHITECTS

Pacifica Builders Pvt Ltd, "Pacifica House"
4-5, Sigma – 1 | Behind Rajpath Club |
Nr. Mann Party Plot | Bodakdev |
Ahmedabad – 380059
Landline : +91-79-40027783 |
Extension : 218
Fax : +91-79-40027786
Mobile: +91-9824121151

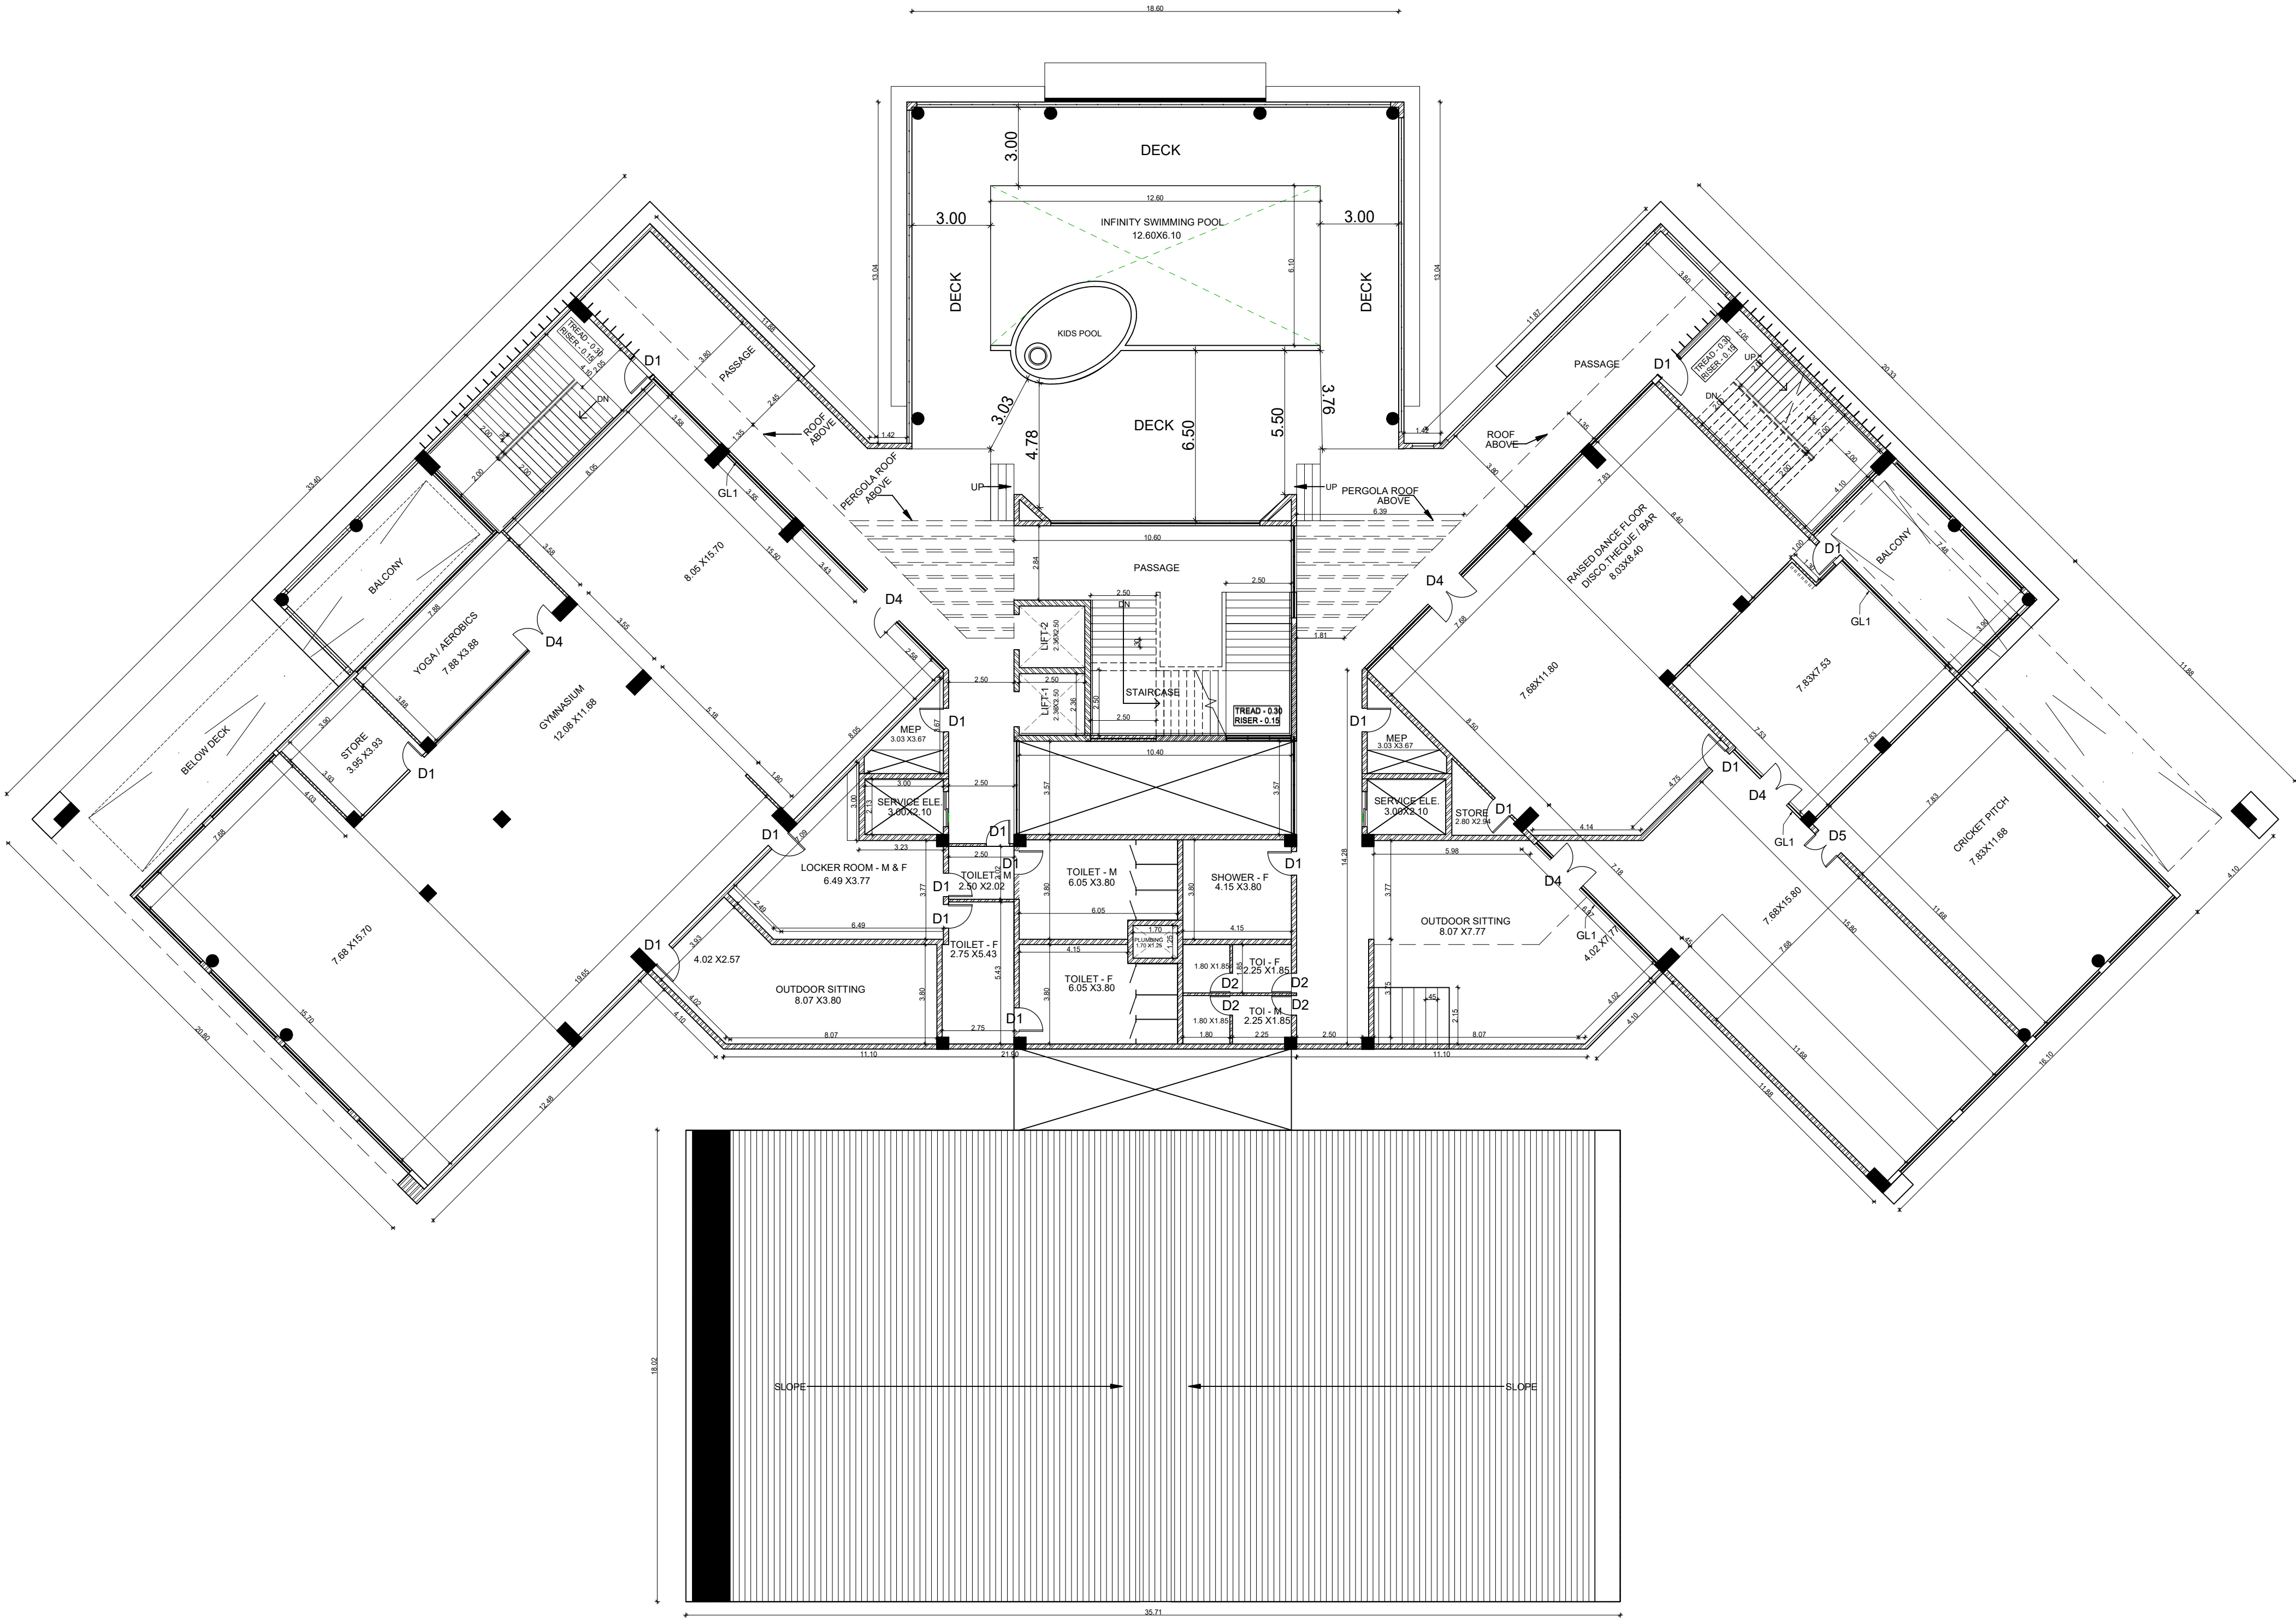

SECOND FLOOR PLAN

[MECHANICAL VENTILATION]

Plan showing the proposed development in survey nos:
 399/1A/1A, 3A, 90/1A/2, 1B, 2A, 2B2A/1, 2B2A/2, 2B2B,
 100/4/5,6,7, 105, 106/1A,1B, 2,3,4, 107/1, 110, 111/2B,
 112/1, 2, 3,4,5,6,7, 113/3,4,5, 117/1A,1B, 1B, 2, 3,4,
 123/2, 1,2,4, 125/1A, 1B,2A,2B1,2B2,3,127/1A, 1B, 2, 129/1,
 2A, 2B, 3, 130/1,2,3,4,131,132/1B1, 1B2, 1B3, 2A,
 1B2B,3A,3B1,3B2,4,133/1B1A,1B1B,145/1,2,3,4,146,147/1A1,
 1A2,1B,2A,2B,148/1,2,3,4A,4B,5,149,150,151,152/1,2,
 153/1A,1B,1B1,2B, 2,154/1A, 1B,2,155/1,2,3,172/1,2, 173/1,
 174/1, 2A, 175, 176/1, 2A, 2C,3A,3C, 4A, 4C,
 5A, 5C, 177/1, 2A, 2C,3, 178/1A, 1C, 2A, 2B1, 179,180/1, 2A,
 2B, 3A, 3C, 4A, 4C, 5A, 5B, 6, 181/1, 182/1, 2A, 183/1, 2, 3,
 4, 5, 6A1, 184/1A1, 1A3, 3A, 185/1, 186, 187, 188, 189/1, 2A,
 190/1,3A,196/5A,198/1, 199/1A/1, 1A3, 1B, 1C, 2, 3, 200,
 200/1, 3, 202/1, 3, 203, 204, 205, 206/1, 2, 207/1, 2A, 2B,
 208, 209/1, 2B, 211/2A, 2B, 212/1,4,213 in Padur Village,
 Tiruppur Taluk, 198/10 & 199/5A/1 & 5A/2 in Pudupakkam
 Village, Vandalur Taluk, both in Chengalpattu District.

EARLIER SANCTION DTCP NO : 163 / 2012

SCHEDULE OF JOINERIES		
DD	1.50 x 2.44	Double Door
MD	1.00 x 2.44	Main Door
D1	0.90 x 2.44	Door
D2	0.76 x 2.44	Door
O1	0.90 x 2.44	Opening
O2	0.76 x 2.44	Opening
FW1/W	2.44 x 2.44	French Window/Ventilator
FW2/W	1.83 x 2.44	French Window/Ventilator
FW3/W	1.50 x 2.44	French Window/Ventilator
FW4/W	1.20 x 2.44	French Window/Ventilator
FW1	2.44 x 2.13	French Window
FW2	1.83 x 2.13	French Window
FW3	1.50 x 2.13	French Window
FW4	1.20 x 2.13	French Window
FW5	0.50 x 2.13	French Window
W1	1.83 x 1.37	Window
W2	1.50 x 1.37	Window
W3	1.20 x 1.37	Window
KW	1.83 x 1.07	Kitchen Window
KW1	1.20 x 1.07	Kitchen Window
KW2	0.90 x 1.07	Kitchen Window
V1	0.90 x 0.90	Ventilator
V2	0.60 x 0.90	Ventilator
V3	0.50 x 0.90	Ventilator
SW	1.20 x 1.20	Staircase Window

Specifications

Foundation	:Column footing foundation.
Flooring	:Ceramic tile Flooring
Super Structure	:B.W in C.M 1:5
R.C.C.Work	:For Lintel, Beams,sunshade,Roof, etc., with required thickness cement concrete used M-25 grade
Weathering coarse	:Brick jelly lime conc. below the weathering tiles
Joinery	:Best Indian Country Wood
Finishes	:Exterior & interior painted with cement paint.

All Dimensions are in Metre.

Scale : 1:150

Colour Index

Proposed

Boundary

Road



For PACIFICA BUILDERS PVT. LTD.

Authorized Signatory

APPLICANT SIGNATURE

AMARNATH R. SORAIAH
 CHIEF MANUFACTURING DEVELOPMENT AUTHORITY
 Regional Technical Engineer Grade-1 (SR)
 TEG No. SR/CH-1/19/03/01V
 # 17, C-Block, R.V. Nagar, Ashok Nagar, Coimbatore-66,
 KERALA-68, Ph: 9731363167


STRUCTURAL ENGINEER SIGNATURE


SIVA ANBARASAN
M Arch (U.S.A., England), A.I.A.,
Regd. Architect, CA/67/10769
TVLR/RA/R-17/2019/08/003
ANBU & FAIZAL
S3, 11nd Floor, 43, Pantheon Road, Egmore,
Chennai - 600006. Ph: 26554262, 28410888
✉: 984001 09197, ✉: anbu_faizal@gmail.com

LICENSED ARCHITECT SIGNATURE

ARCHITECTS

Pacifica Builders Pvt Ltd, "Pacifica House"
4-5, Sigma – 1 | Behind Rajpath Club |
Nr. Mann Party Plot | Bodakdev |
Ahmedabad – 380059
Landline : +91-79-40027783 |
Extension : 218
Fax : +91-79-40027786
Mobile: +91-9824121151

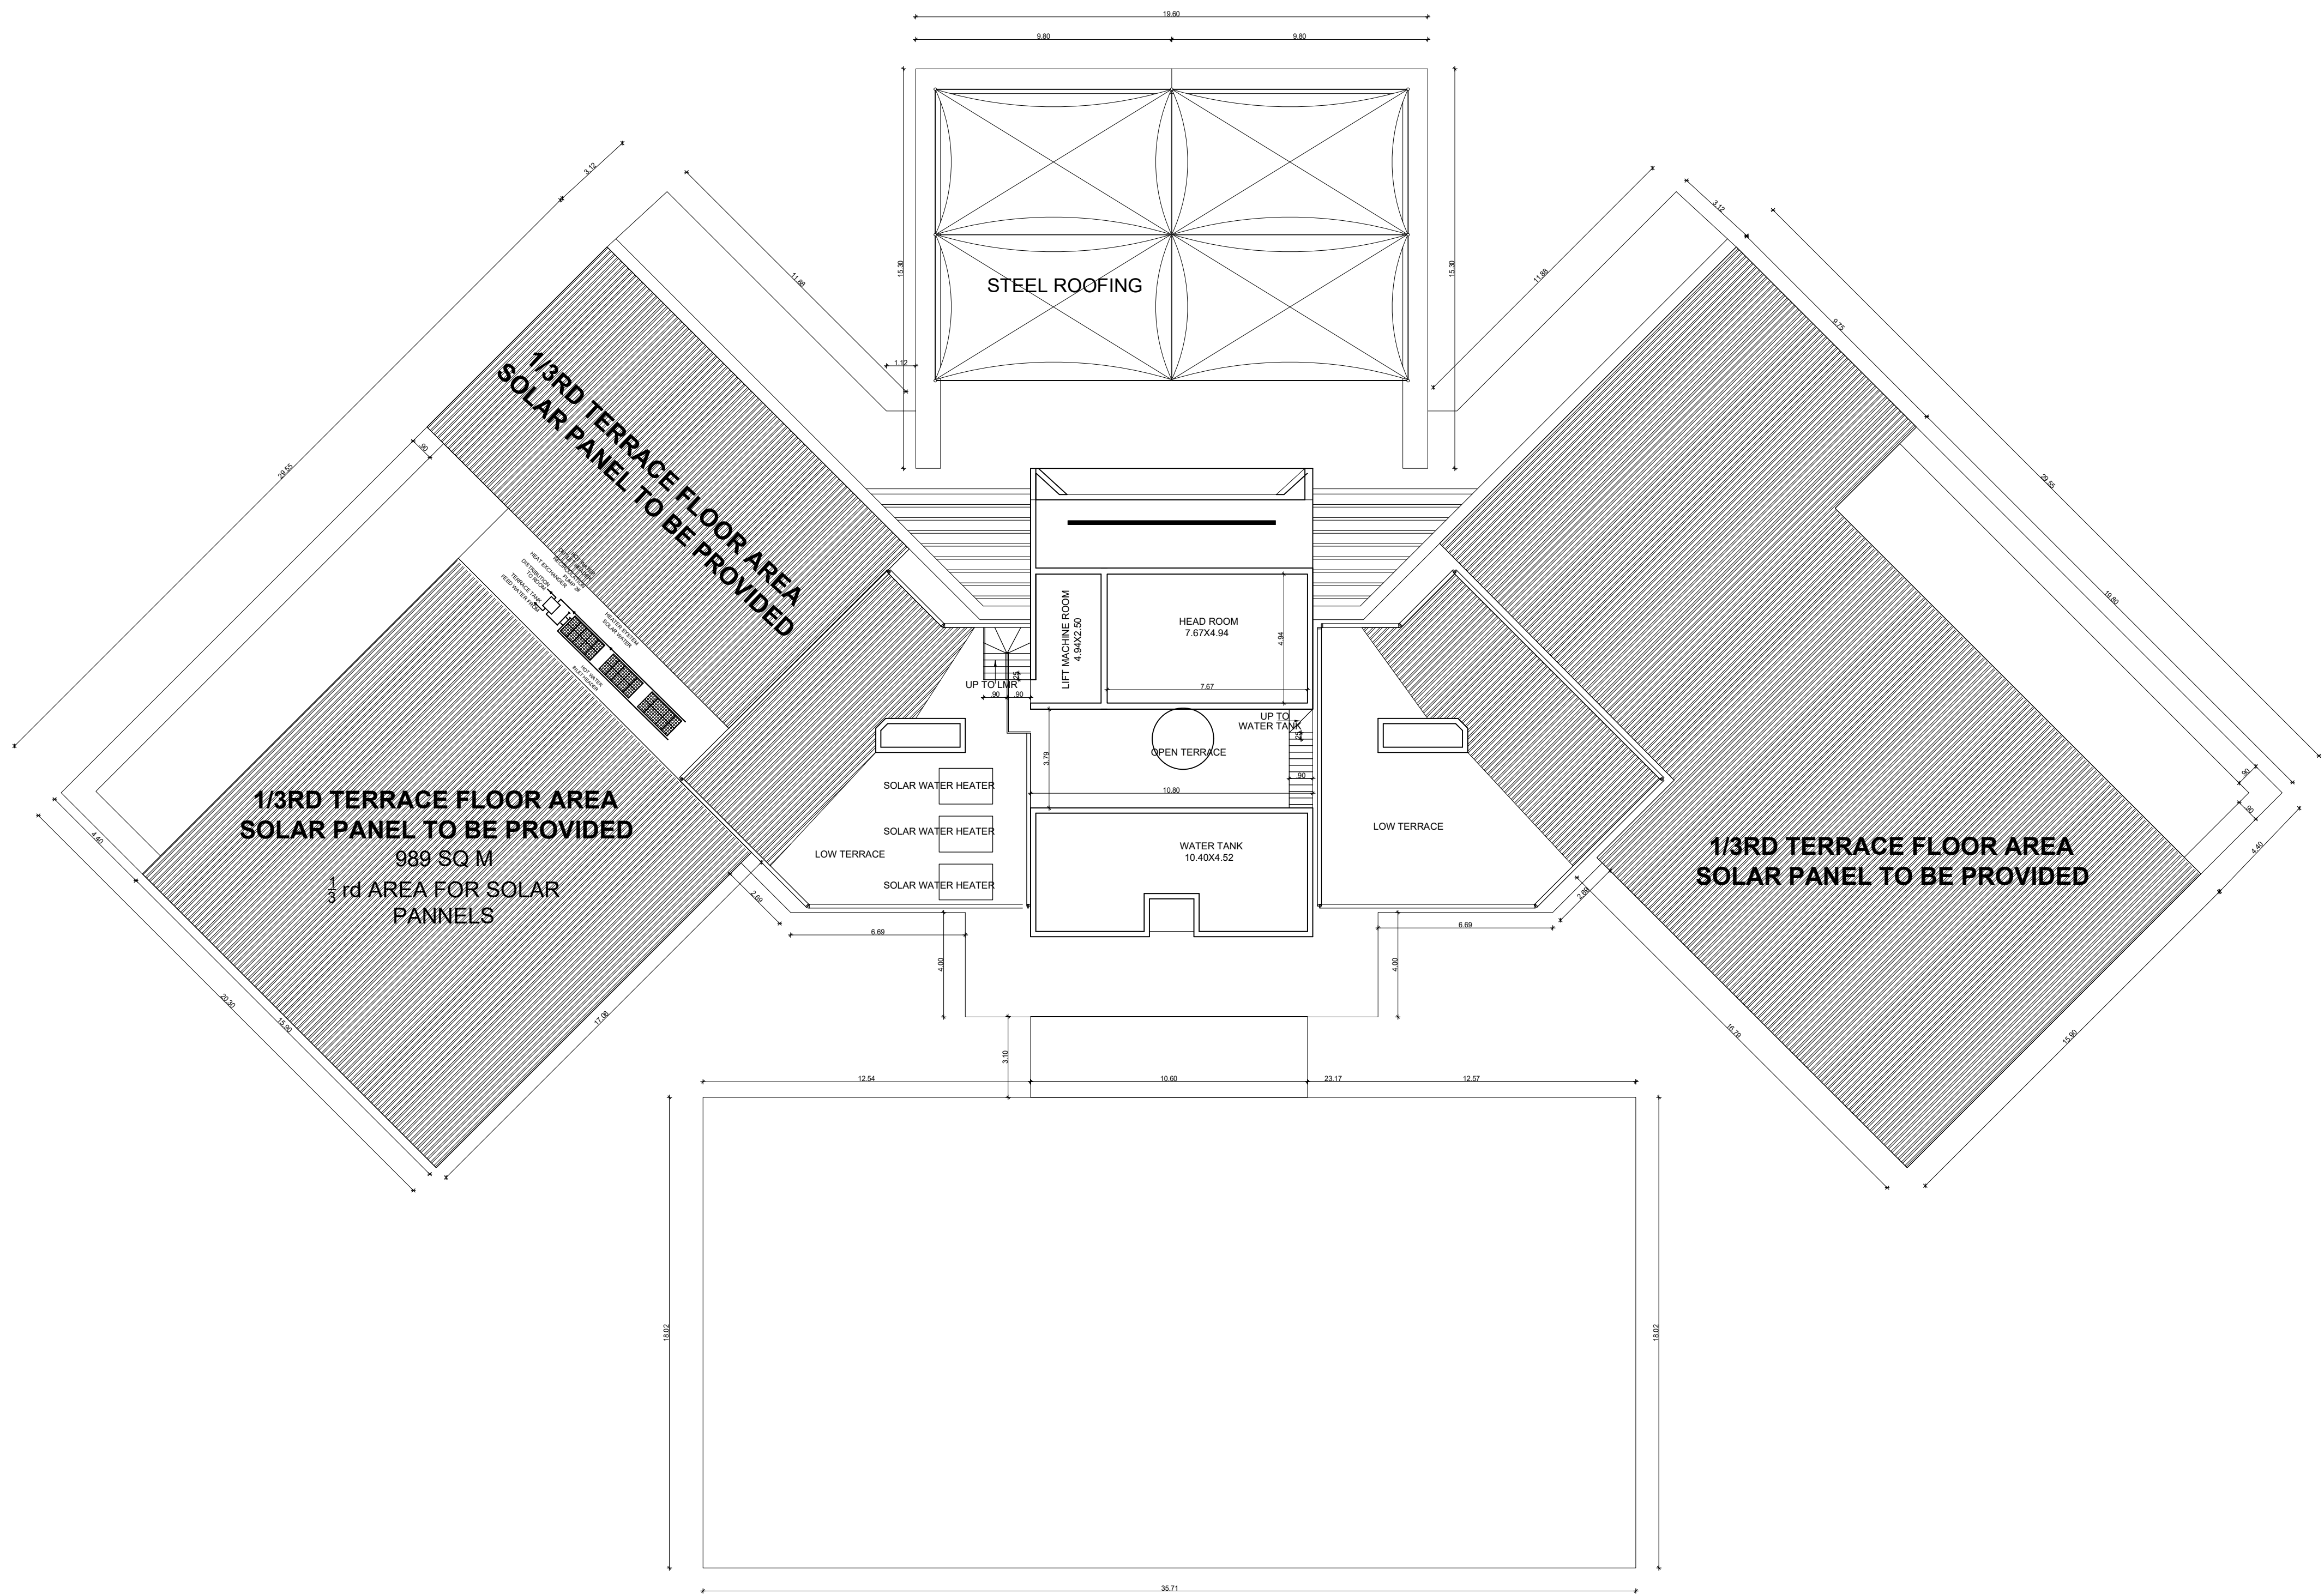

TERRACE FLOOR PLAN

[MECHANICAL VENTILATION]


Authorised Signatory


AMARNATH R. SORAJIAH
SENIOR INFRASTRUCTURE DEVELOPMENT MANAGER
Region of General Engineer (G-3)
ESG P.O. SR/GR-1/15/02/019
#17, S-Side, P.V. Nagar, Ashoknagar,
CHENNAI - 65, Ph: 9731363166


SIVA ANBARASAN
M Arch (U.S.A., England), A.L.A.,
Regd. Architect, CA/87/10769
TVLR/RA/Gr-1/2016/08/003
ANBU & FAIZAL
S3, 11nd Floor, 43, Pantheon Road, Egmore,
Chennai - 600008. Ph: 26554262, 28410888
☐: 98401 09197, ☐: anbu.faizal@gmail.com

ARCHITECTS

Pacifica Builders Pvt Ltd, "Pacifica House"
4-5, Sigma – 1 | Behind Rajpath Club |
Nr. Mann Party Plot | Bodakdev |
Ahmedabad – 380059
Landline : +91-79-40027783 |
Extension : 218
Fax : +91-79-40027786
Mobile: +91-9824121151

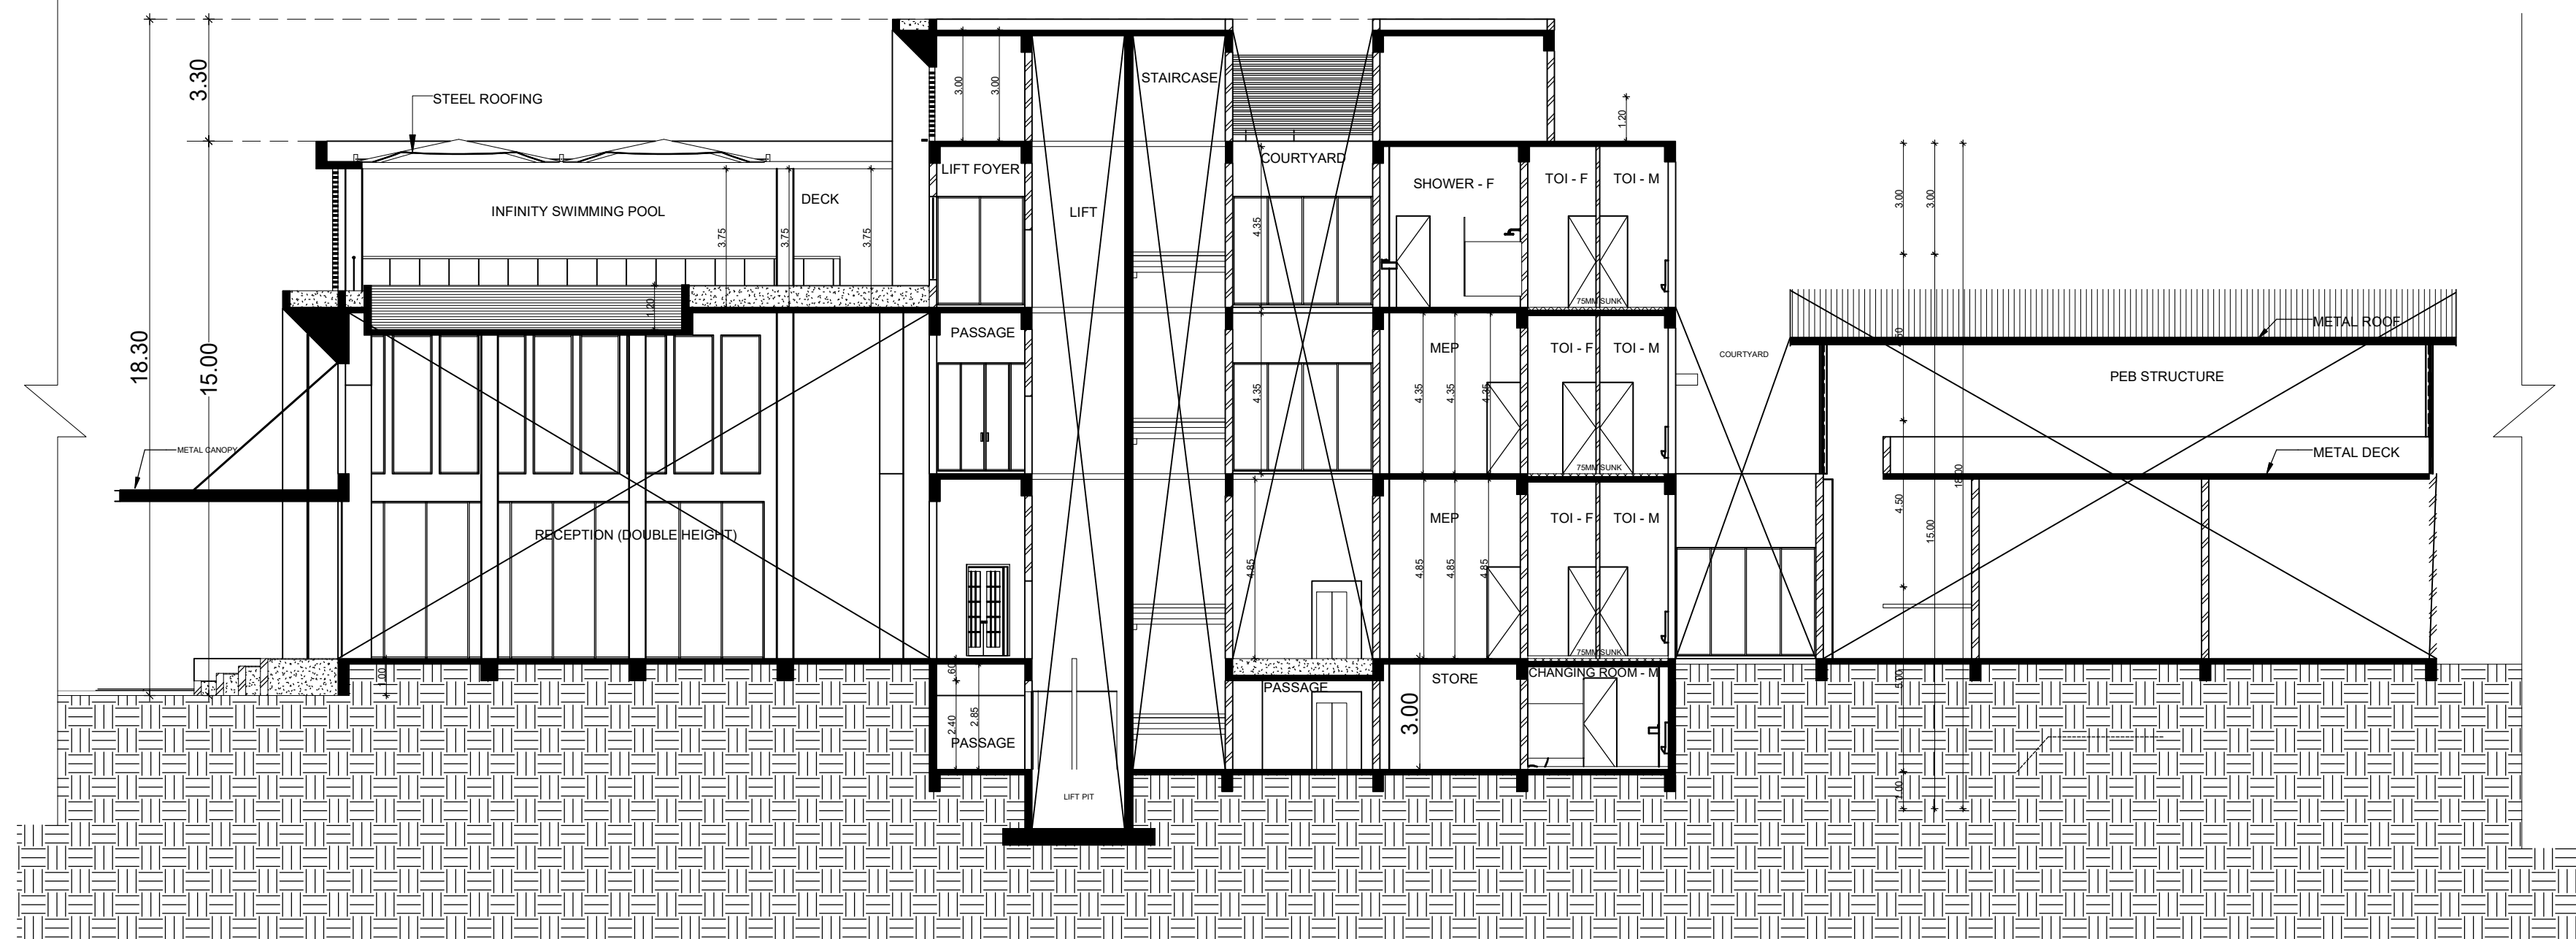

KEY PLAN

Sholinganallore

Navalur

SIPCOT IT Park

Siruseri

Padur

Chettinad Hospital

North

W

E

S

North

W

E

S

