



Your trusted partner for buying, selling, and managing property,
ensuring hassle-free service with 100% transparency.

3/350/2 Mettukuppam,
OMR Thoraipakkam,
Chennai, India



hello@verified.realestate

+91 9996 12 9996


Official Property Record

Digitally Verified Record - Powered by Verified  RealEstate™

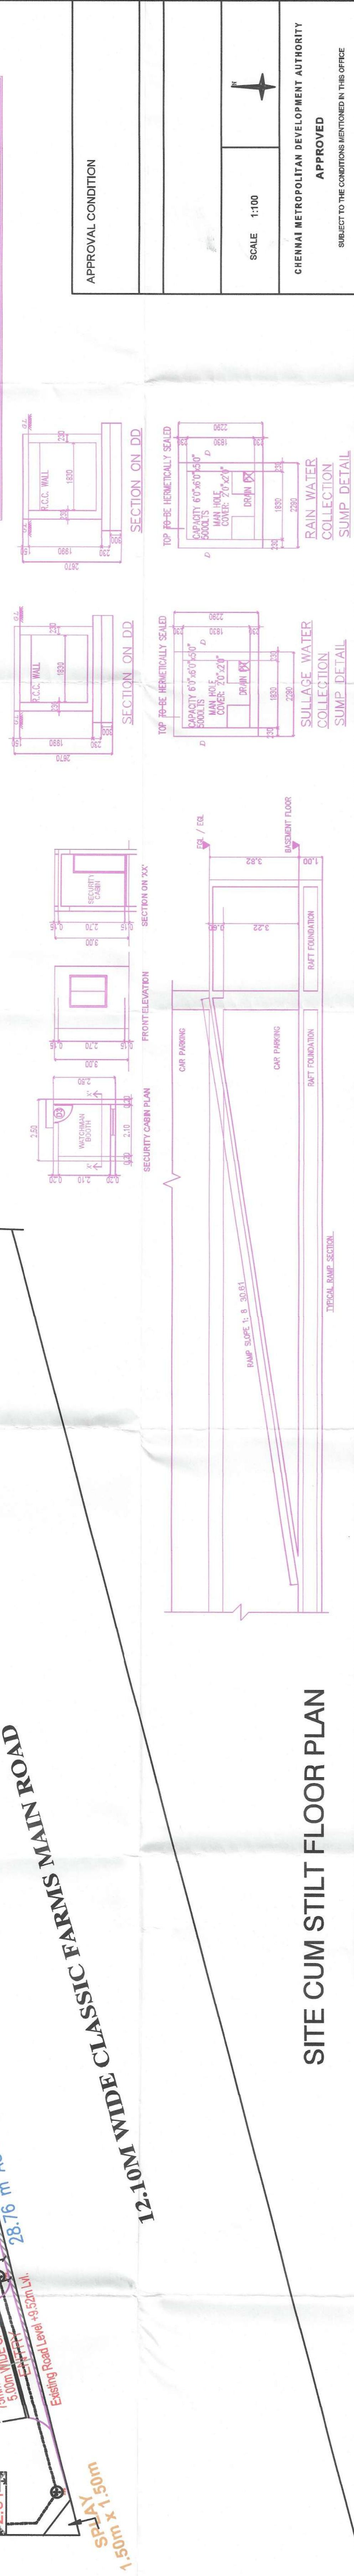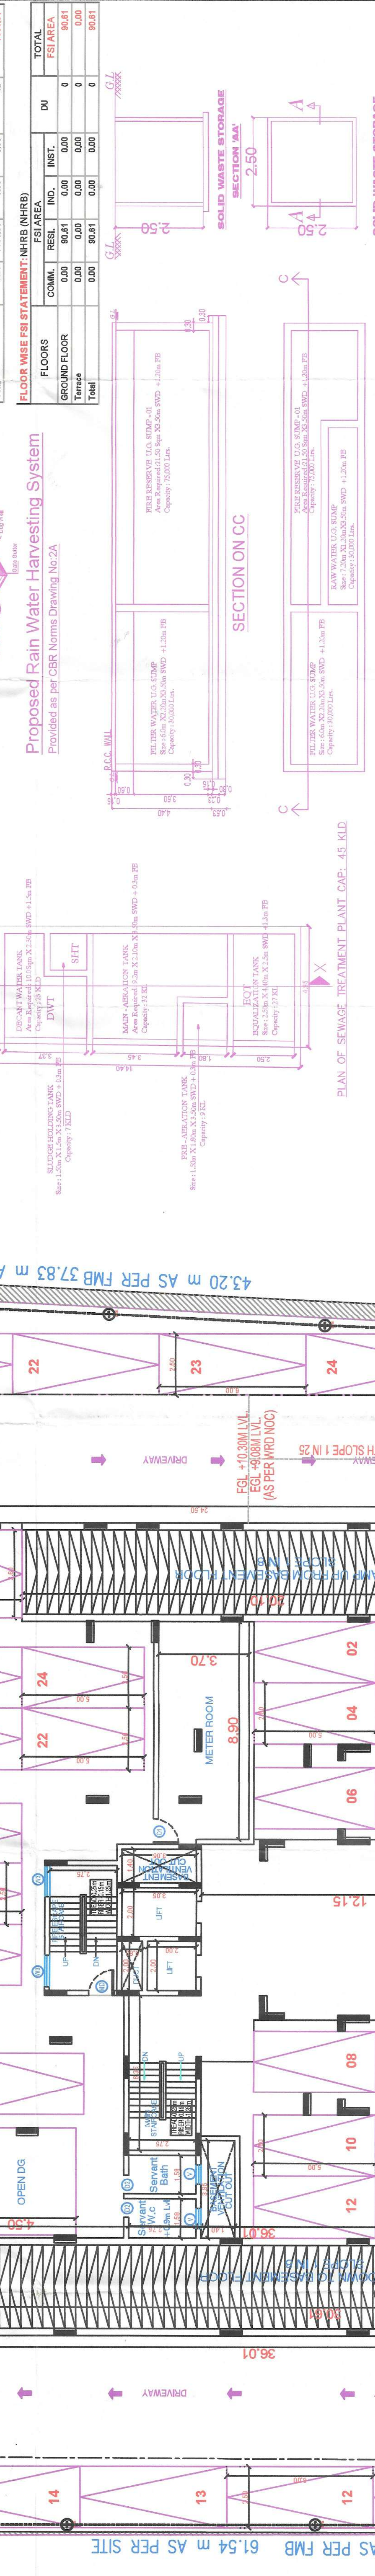

[illegible]


PLAN SHOWING THE PROPOSED CONSTRUCTION OF HIGH RISE GROUP DEVELOPMENT OF RESIDENTIAL BUILDING CONSISTS OF COMBINED/EXTENDED B FLOOR (FOR PARKING USE) OVER & ABOVE BLOCK-1: STILT FLOOR (FOR PARKING USE) + 1ST FLOOR + 10 FLOORS + 11TH FLOOR FOR RESIDENTIAL USE WITH 42 DWELLING UNITS AND BLOCK-2: GROUND FLOOR ONLY (FOR GYM), ABUTTING CLASSIC FARMS 1ST MAIN ROAD, SHOLINGANALLUR, CHENNAI - 600 119. COMPRISED IN S.NO.602/2B/1F, 2B1G, 2B1J AND 602/212B OF SHOLINGANALLUR VILLAGE, WITHIN THE LIMITS OF GREATER CHENNAI CORPORATION

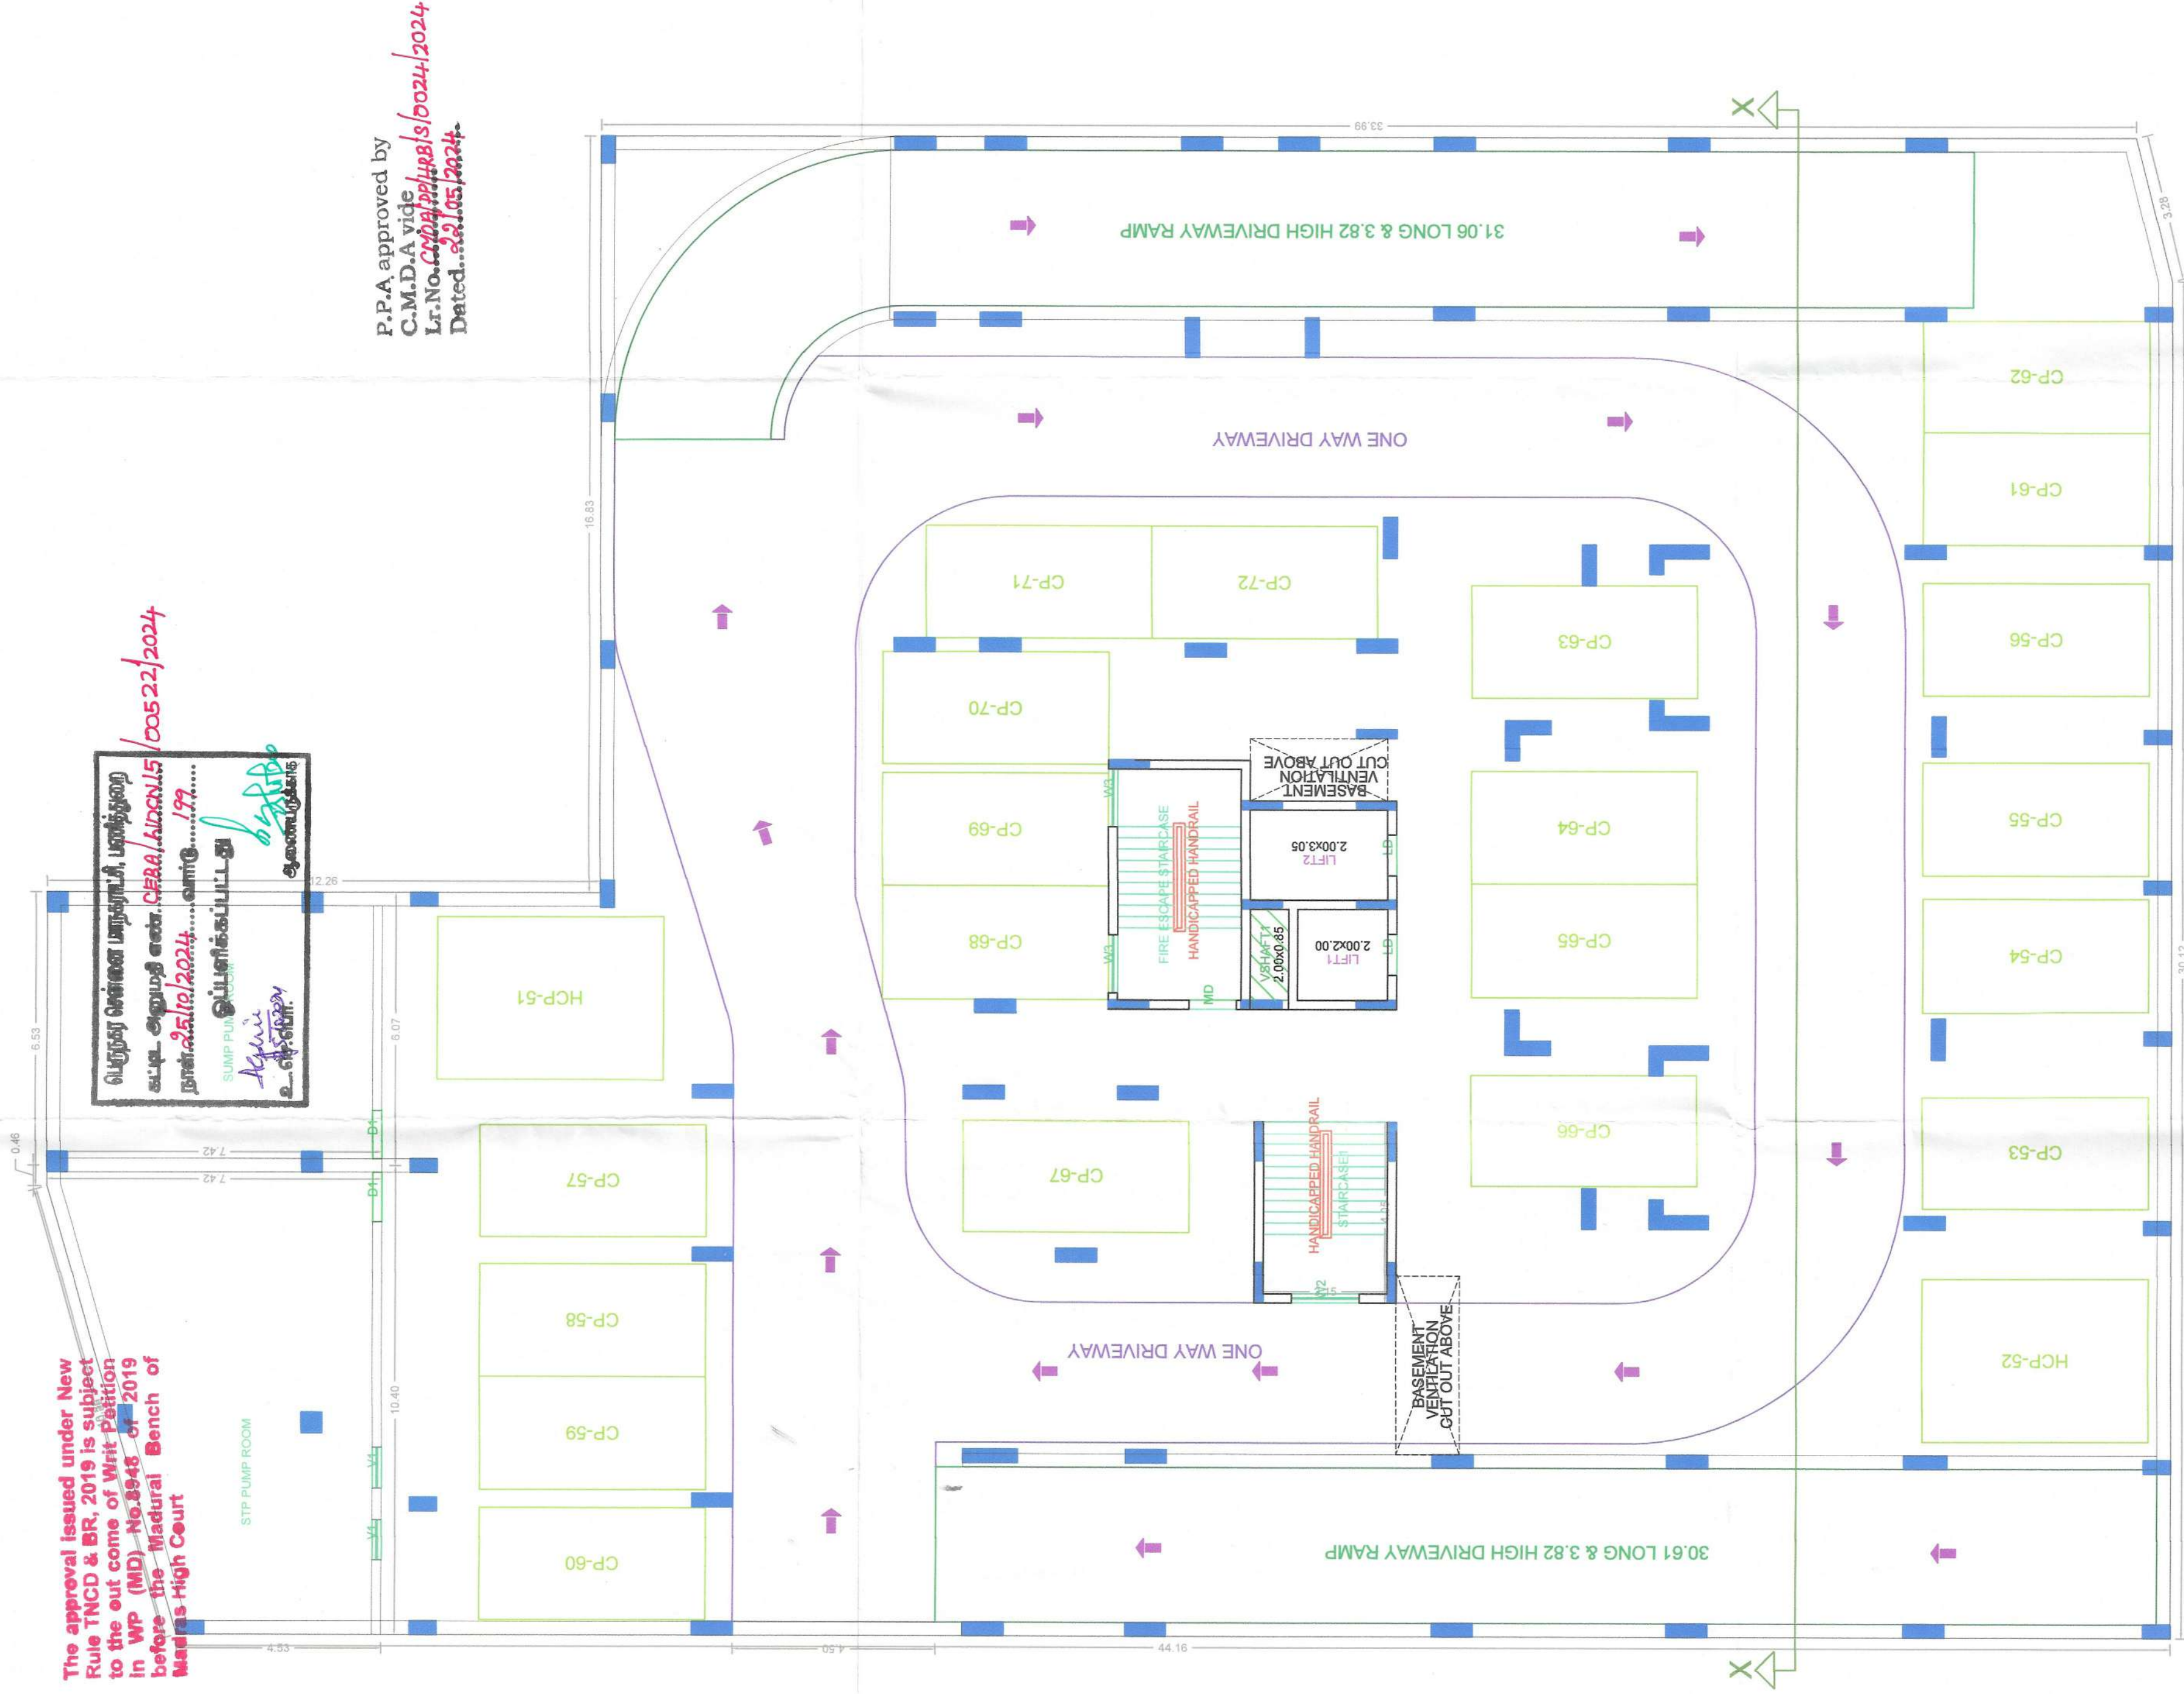

The approval issued under New Rule TNCB & BR, 2019 is subject to the end come of WTP Pictorial in WP (MD)-No.8948 of 2019 before the Madurai Bench of

பெருநகர் சென்னை மாநகராட்சி, மாநகரத்தை
கட்டும் தொழிற்சாலை எண்: CEB&D/பாருவாடி
நாள்: 25/10/2024 வார்டு: 199.....
STAMP PLACE
Sign
உ. வீரமணி
ஆகாண்டிமுகலை

P.P.A approved by
C.M.D.A vide
Lr.No. CM/PA/22/4818/0024/2024
Dated.. 02.05.2024

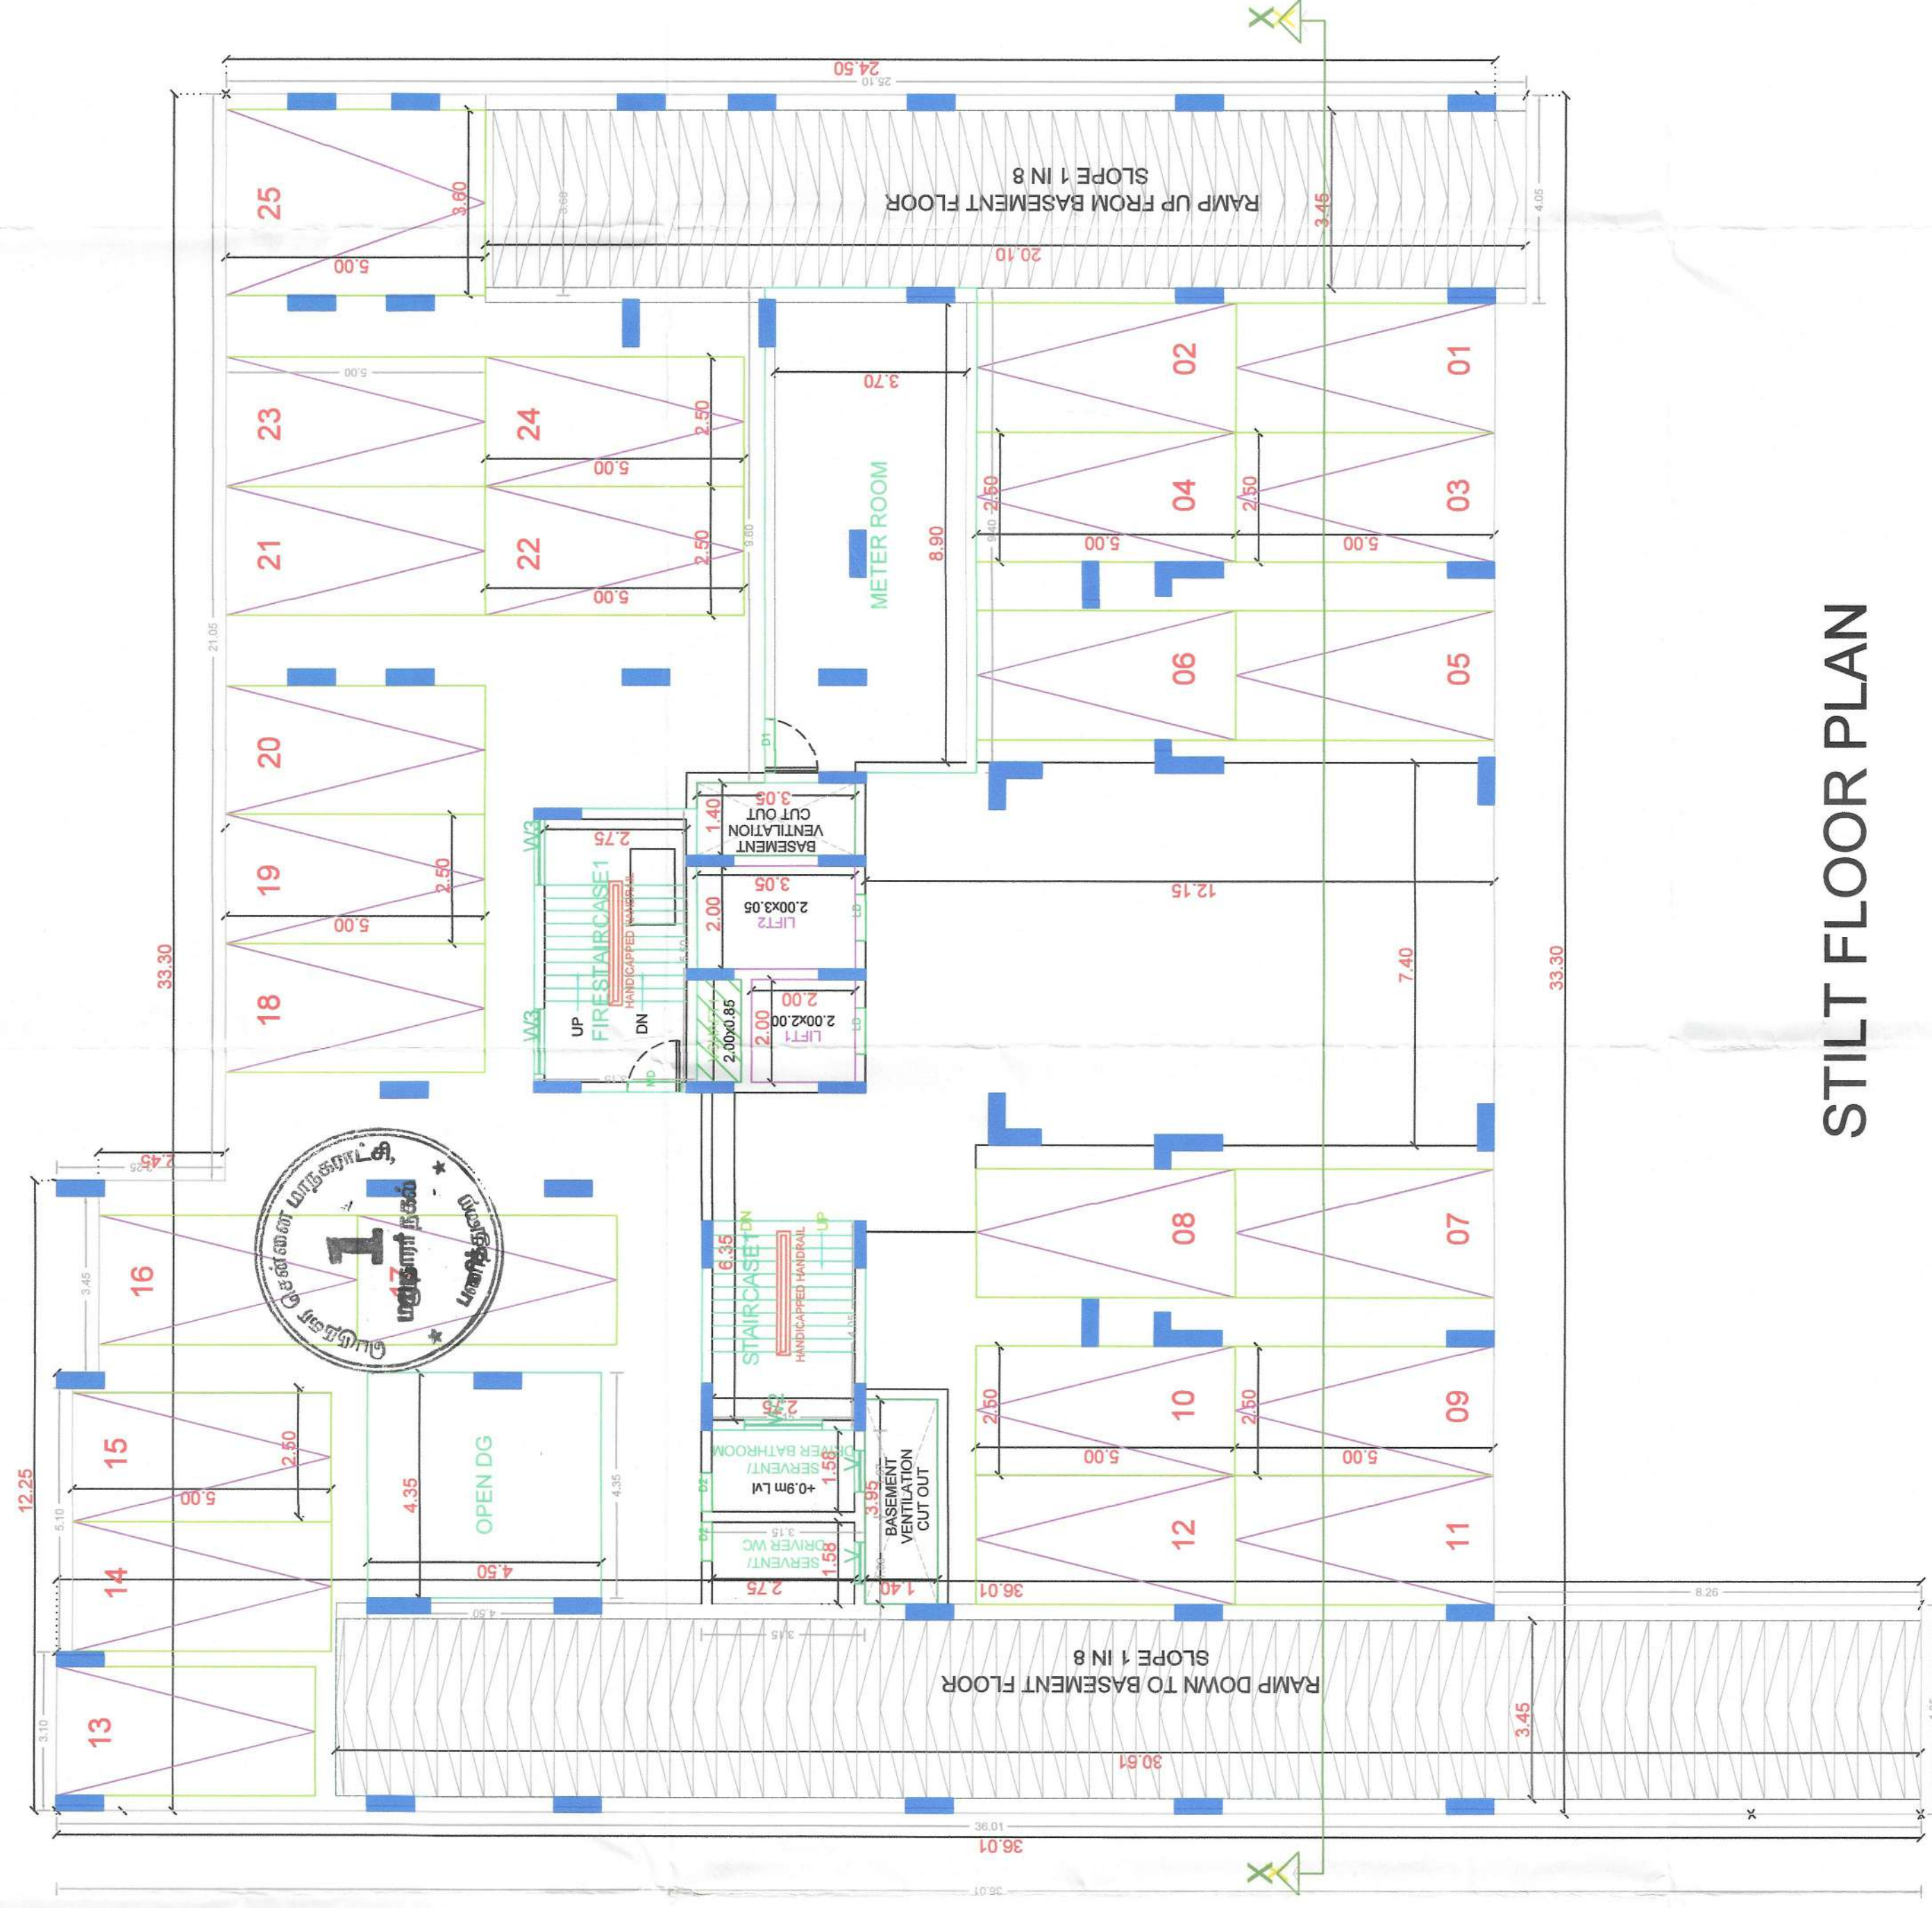

STILT FLOOR PLAN

BLOCK-1



APPROVAL CONDITION

SCALE 1:100



CHENNAI METROPOLITAN DEVELOPMENT AUTHORITY

APPROVED

SUBJECT TO THE CONDITIONS MENTIONED IN THIS OFFICE

For (Deputy) Planner / Chief Planner / Member-Secretary)
High Rise Building / Non High Rise Building


This Approval is valid only after building Permit is issued by the concerned Local Body.

Applicants (Owner / Developer / Power of Attorney)

ISO A0 (841.00 x 1189.00 MM)

KEY NO.	9588	CODE

This is a system generated drawing as per the soft copy submitted by the Architect/Engineer.

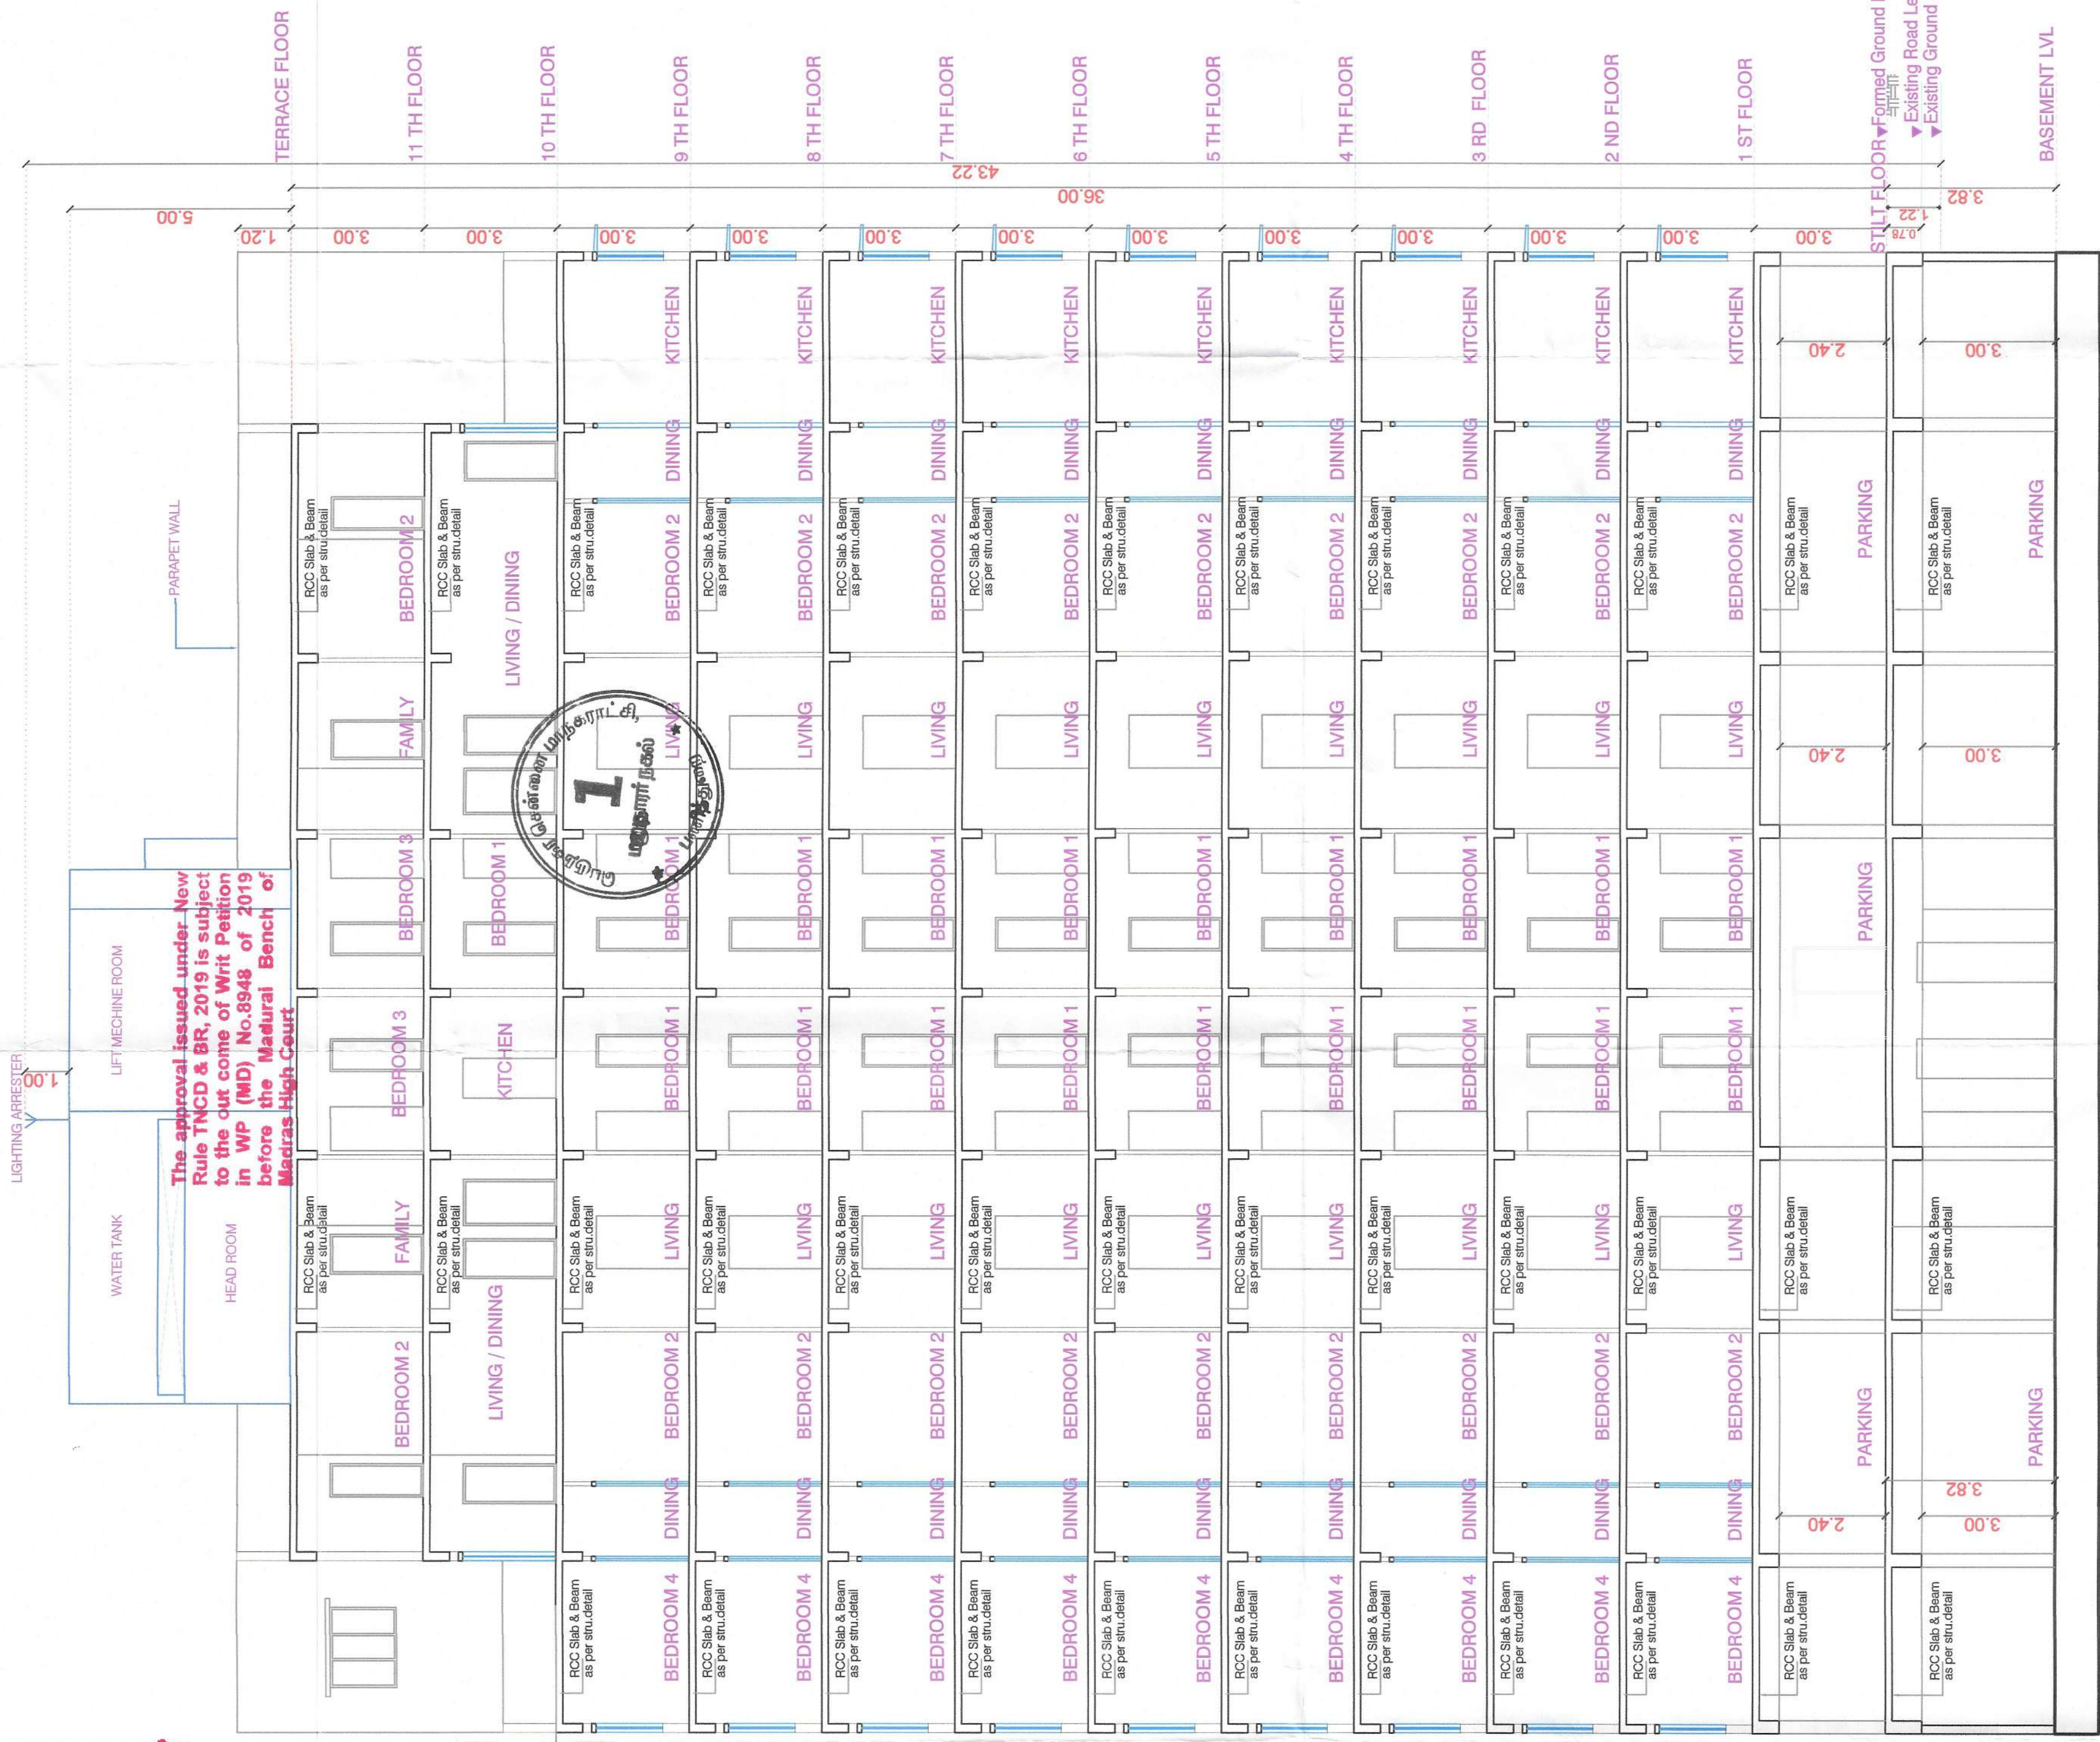


P.P.A approved by
C.M.D.A vide
Lr.No. CMDA/PP/HRS/31024/2024
Dated. 22.05.2024



செருப்பு பொருள்கள் வாங்குபவர், பருத்துக்கு
உ.மு. அழகுப்பதி எண் 688A, IRAN 18 / 005 22 / 2024
தாள்: 25/10/2024, வாரம்: 199.....
புதுச்சேரி, 25
செருப்புக்கள்
A. கி. வி. வி.
செருப்புக்கள்


ELEVATION

BLOCK-1

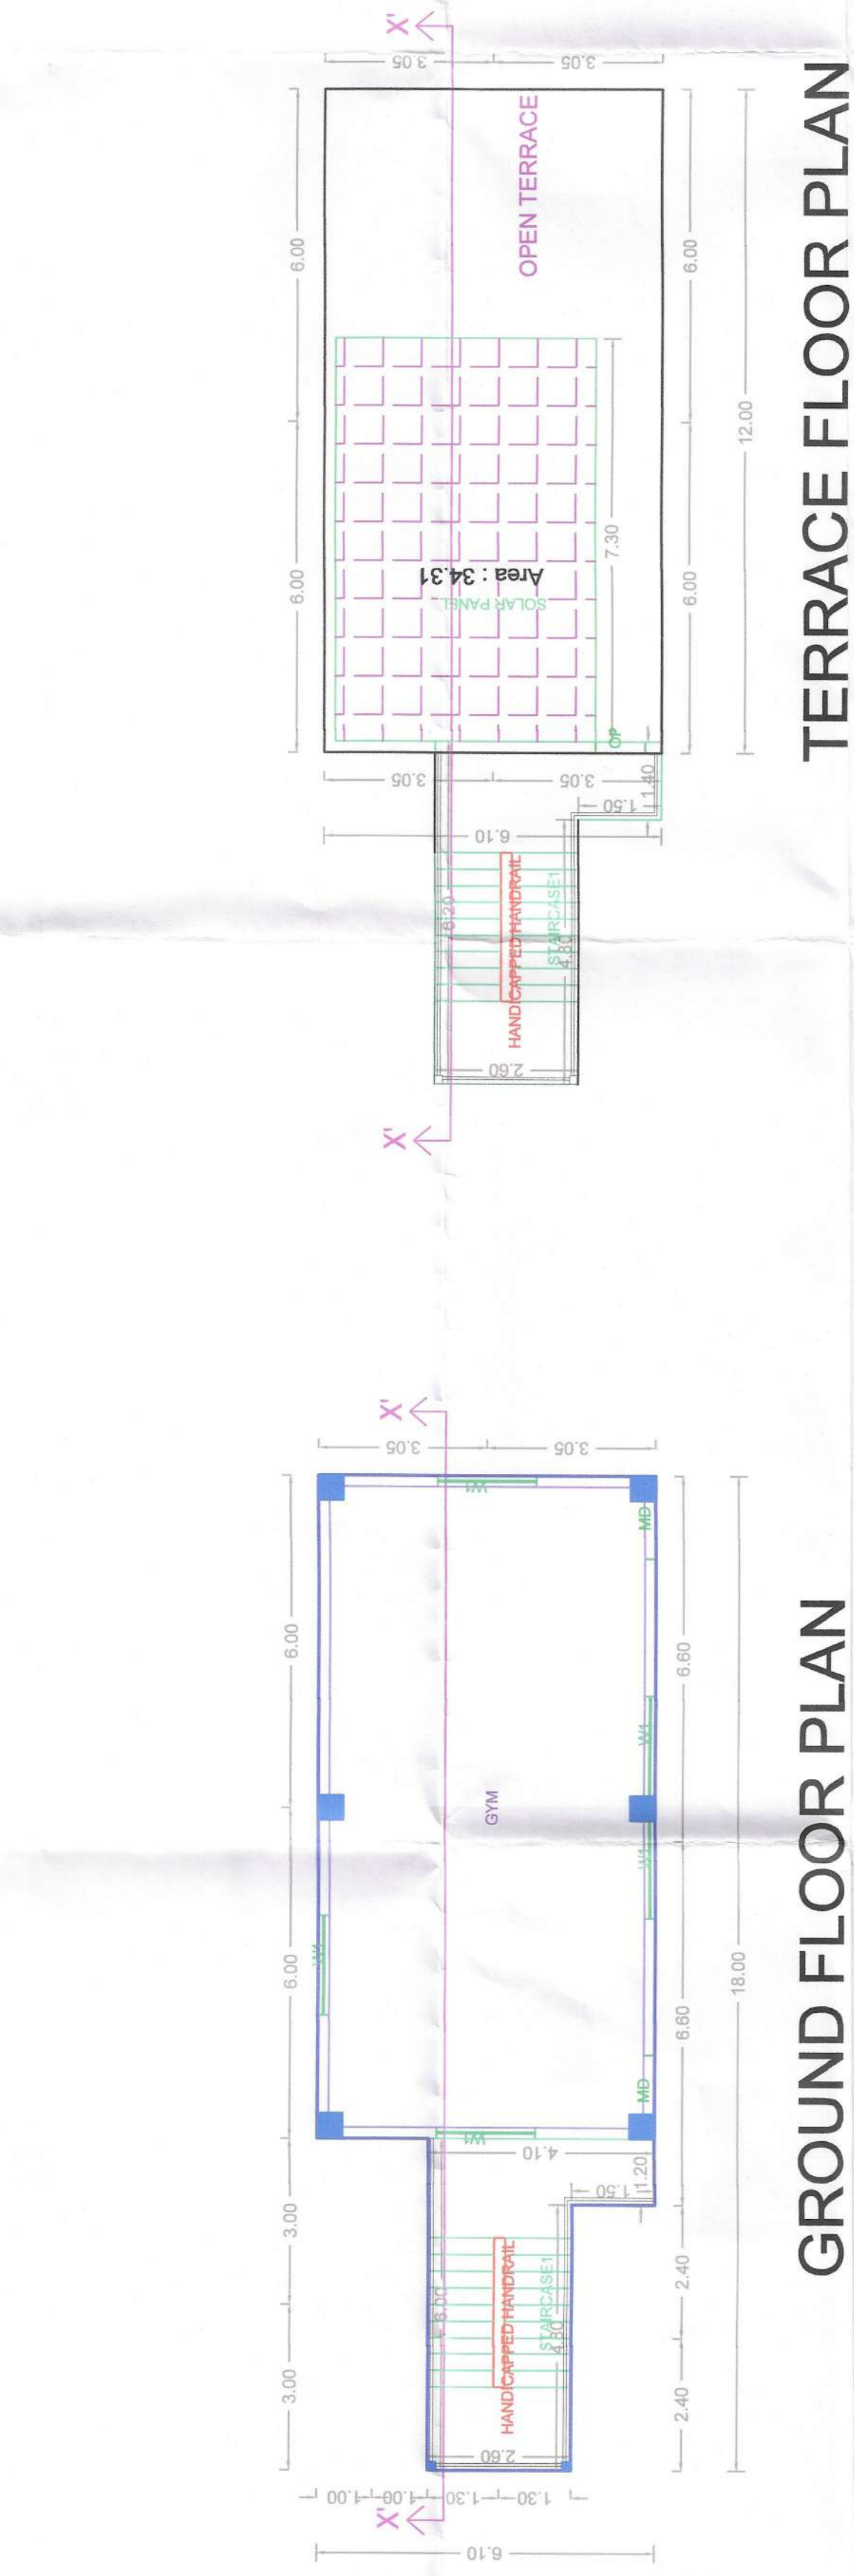

GROUND FLOOR PLAN

BLOCK-2

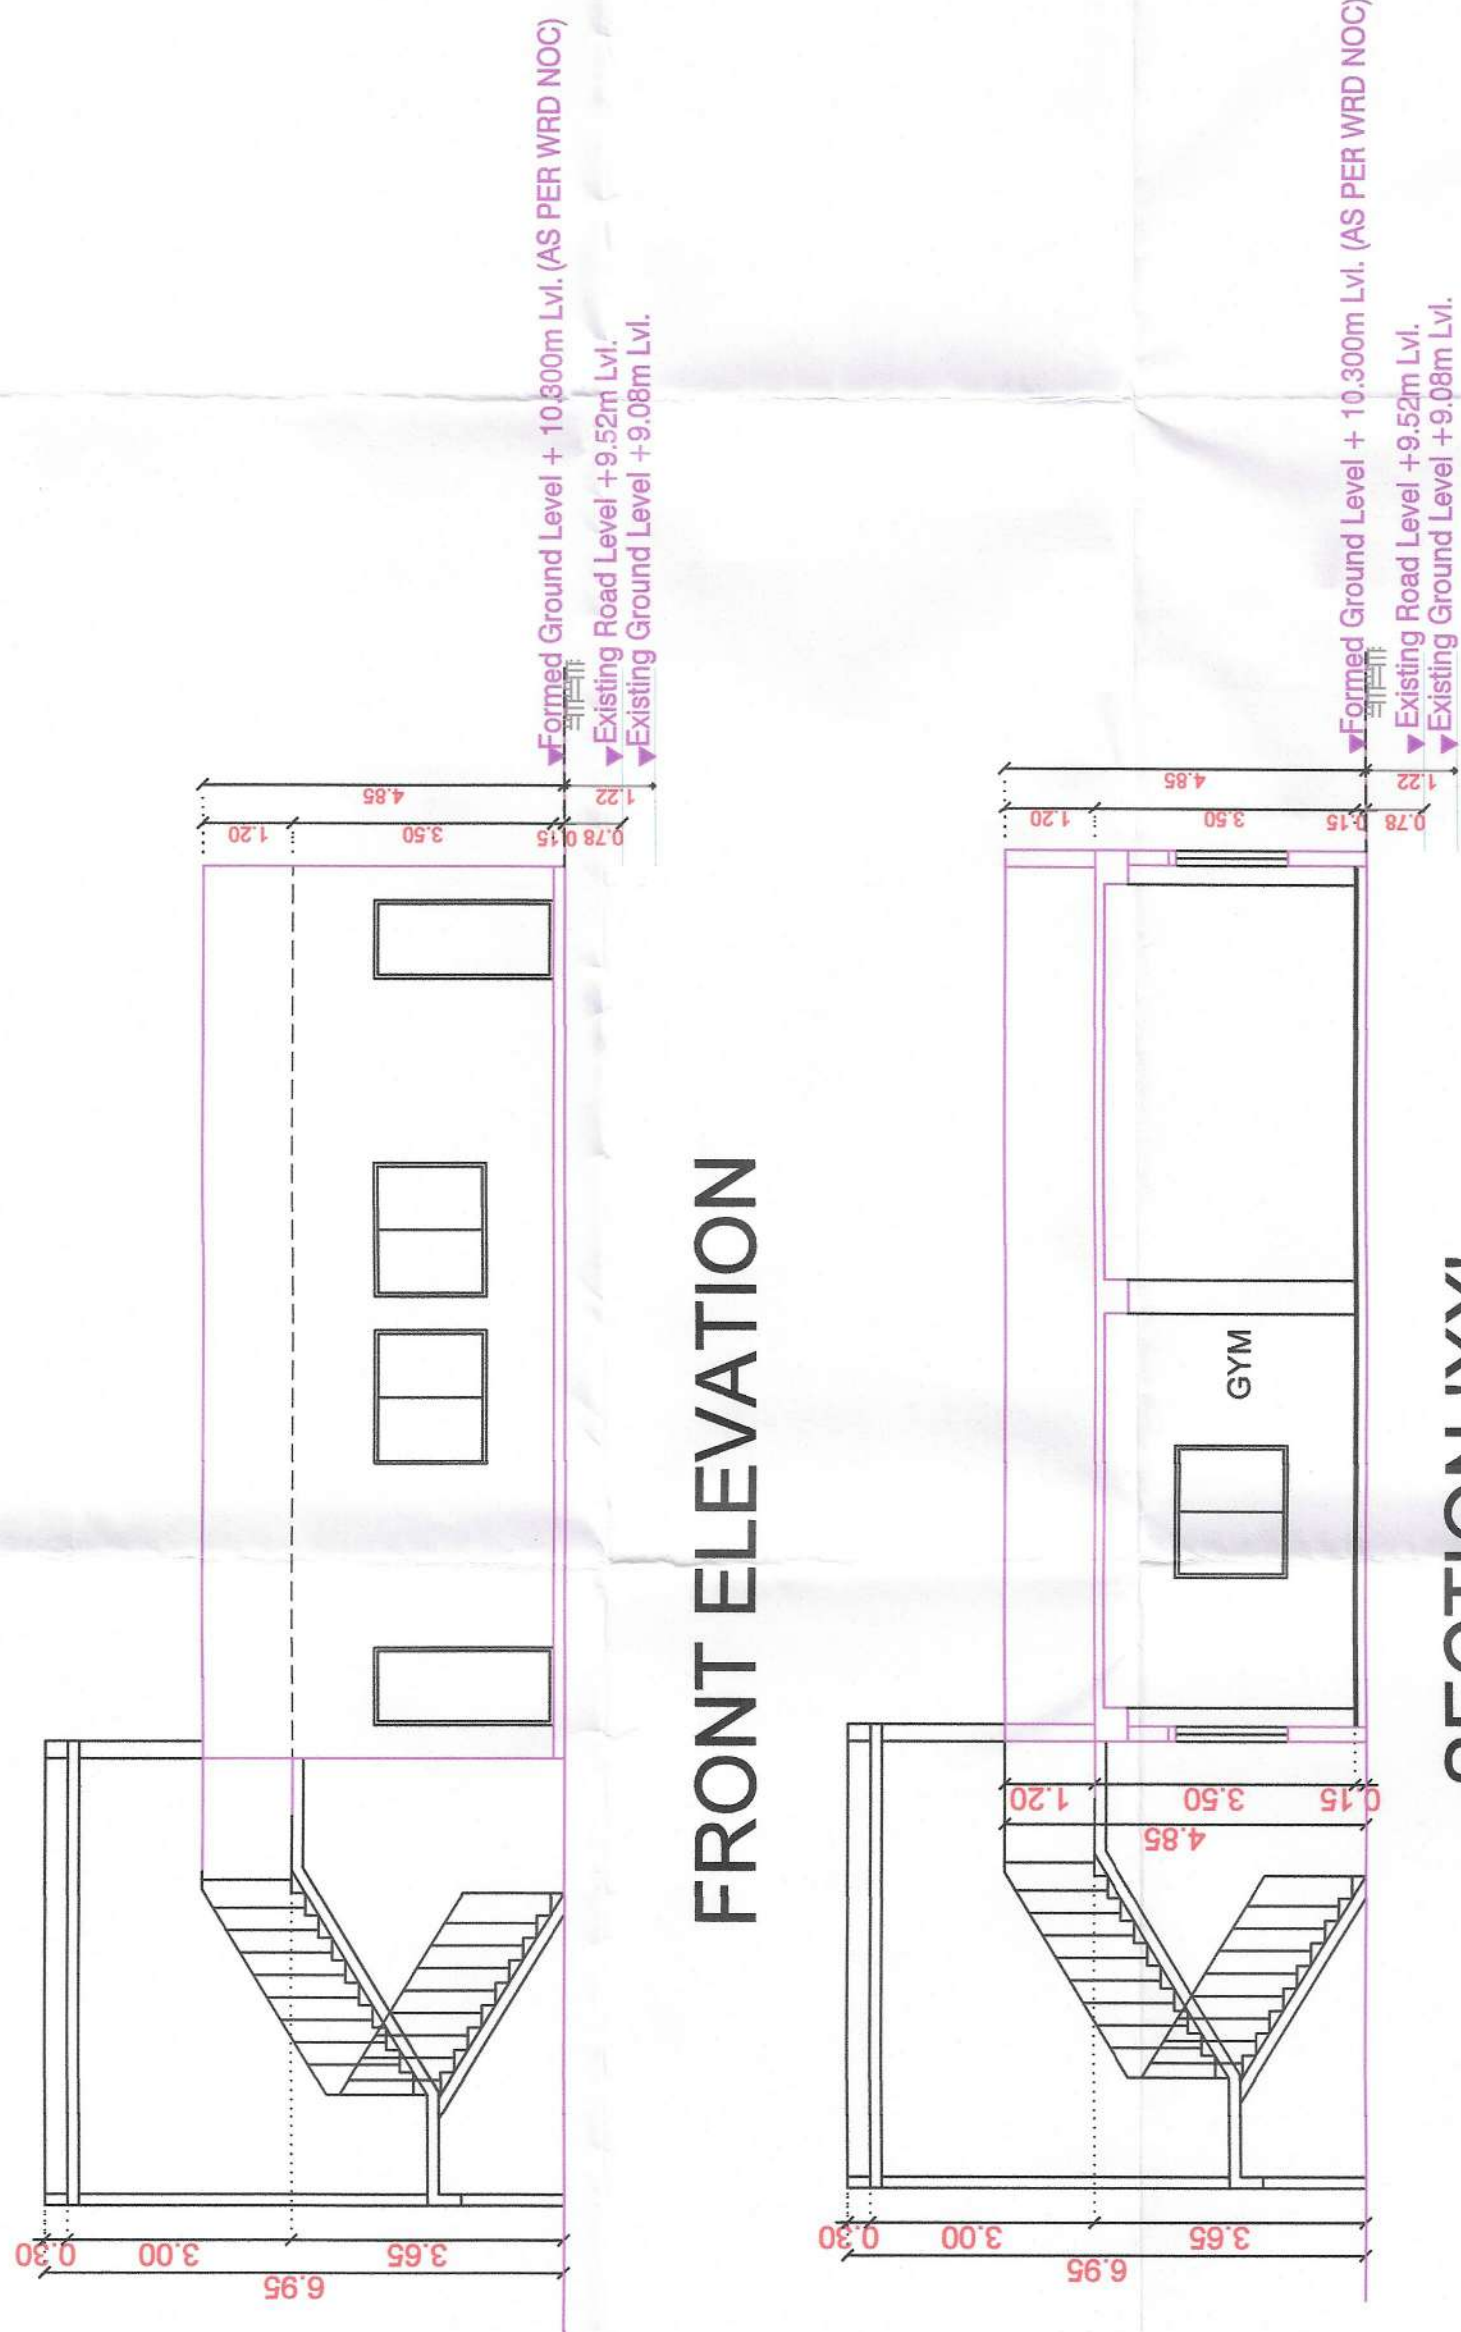

FRONT ELEVATION

SECTION 'XX'

[illegible]

For (Deputy Planner / Chief Planner / Member-Secretary)
High Rise Building / Non High Rise Building

SO_A0_(841.00_x_1189.00_MM)

... (continued)

This is a system generated drawing as per the soft copy submitted by the Architect/ License Engineer

This Planning Permission issued under New Rule TNCDBR, 2019 is subject to final outcome of the W.P. (MD) No.8948 of 2018 and WMP (MD) Nos. 6912 & 6913 of 2019.



our services doesn't just end there



Buying & Selling Services

Property Buying Assistance, Property Selling Support, Market Price Analysis, Owner Outreach and Negotiation.



Legal & Documentation Services

Certified EC, Patta, legal opinions, property verification, due diligence, litigation solutions, and legal heir certificates.



Property Development & Approvals

Building plan approvals, construction, layout and sub-division approvals, zone conversion, and occupancy certification.



NRI & Investment Services

Escrow Services, Rentals, Litigation Solutions, Property Valuation and Property Management



Compliance & Special Services

Demolition, Vaasthu checks, regularization of unauthorized buildings, and office space solutions.



 **empowering your real estate decisions
with smart tools**



Property Valuation & Cost Estimation

Guideline Value, Apartment Composite Value, Stamp Duty & Registration Fees Calculator, Building Value Calculator, Capital Gains Calculator, Area Unit Converter, Length Unit Converter



Ownership, Compliance & Legal Verification

Encumbrance Certificate (EC) Search, Find Your SRO, Temple Property Check, WAQF Property Check, View Patta/Chitta, View FMB, Patta Analyzer, EC Analyzer



Zoning & Land Use Analysis

Land Use Zone Finder, CRZ Zone Check, Aquifer Zone Check, CBA Check, EWS Check, Road Width Check, Proposed Road Widening Check, FSI Calculator



Property Documentation & Workflow Tools

Forms & Templates, Document Generator, Document Translation, Dictionary



Vastu & Property Management Tools

Home Vastu Shastra, Plot Vastu Shastra, Property Management



We're honored to be part of your
real estate journey

3/350/2 Mettukuppam,
OMR Thoraipakkam,
Chennai, India

hello@verified.realestate
[+91 9996 12 9996](tel:+919996129996)
www.verified.realestate