

Verified RealEstate™

Your trusted partner for buying, selling, and managing property,
ensuring hassle-free service with 100% transparency.

3/350/2 Mettukuppam,
OMR Thoraipakkam,
Chennai, India


hello@verified.realestate

+91 9996 12 9996


www.verified.realestate

Official Property Record




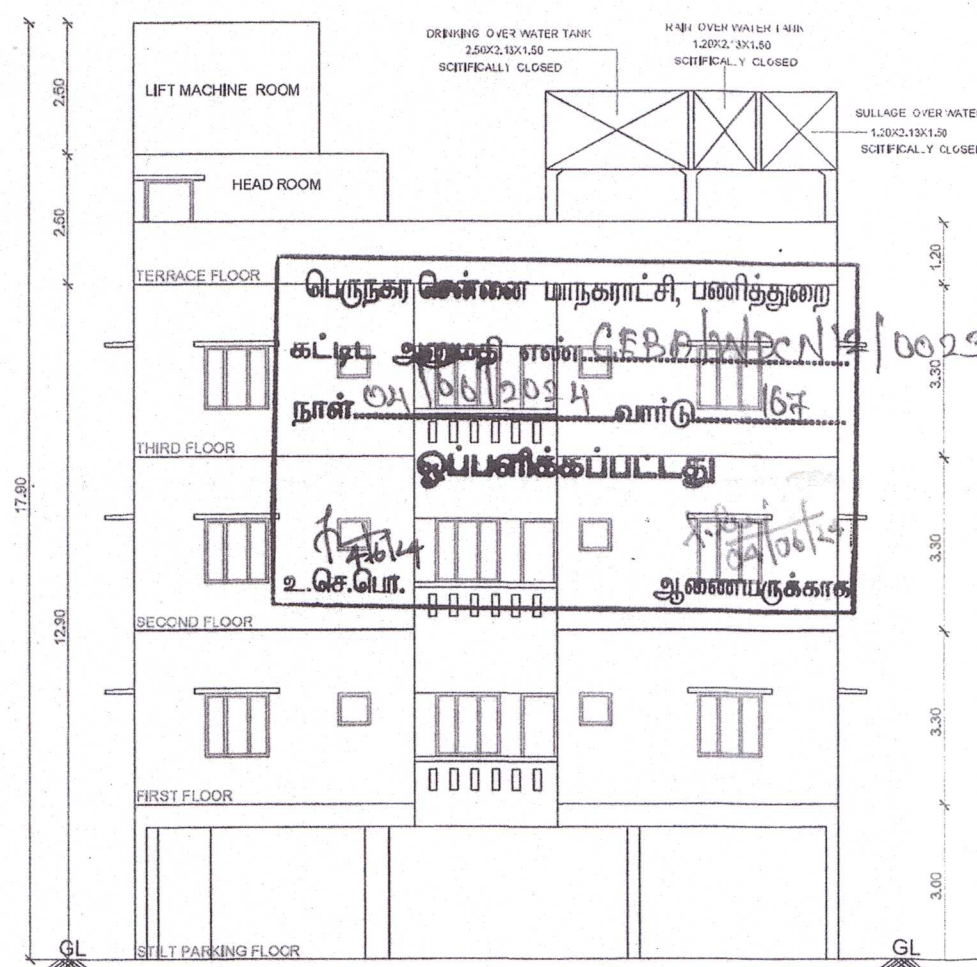


ELEVATION

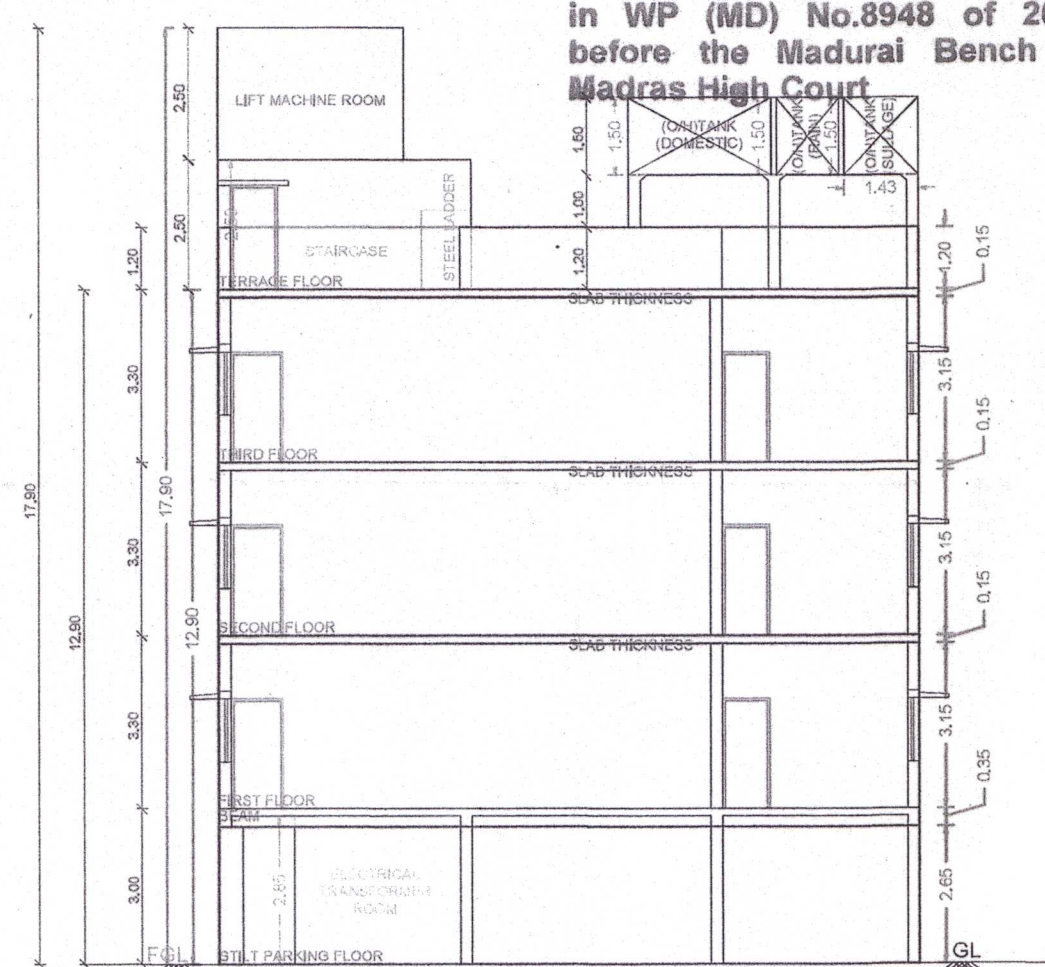


SECTION ON A-A

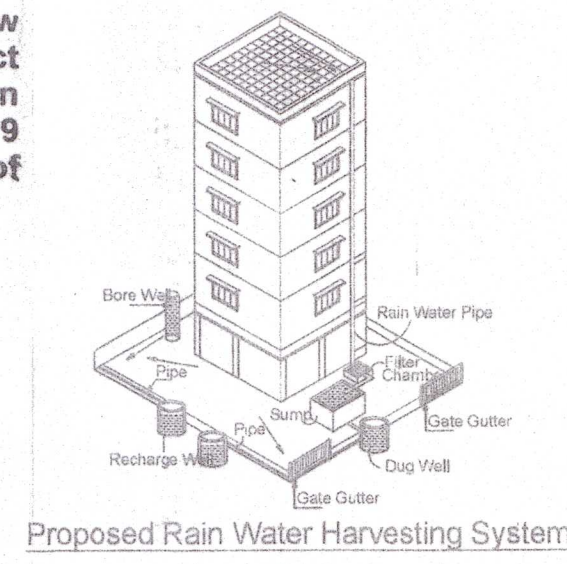


Proposed Rain Water Harvesting System

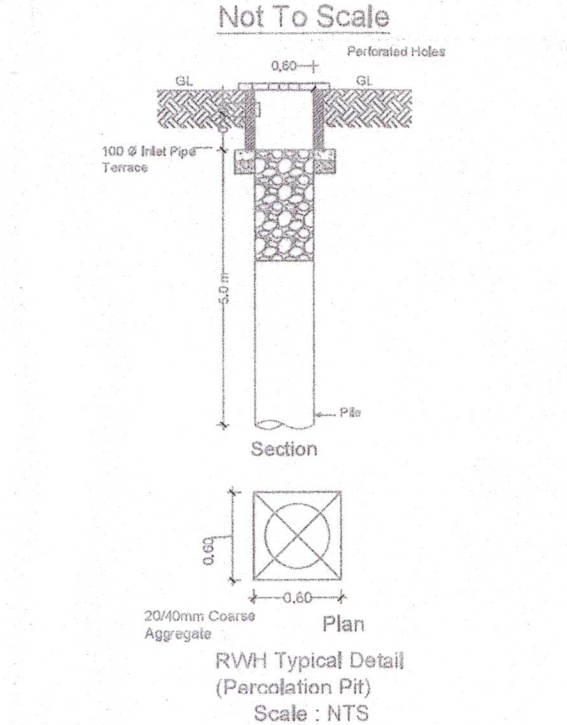


Not To Scale

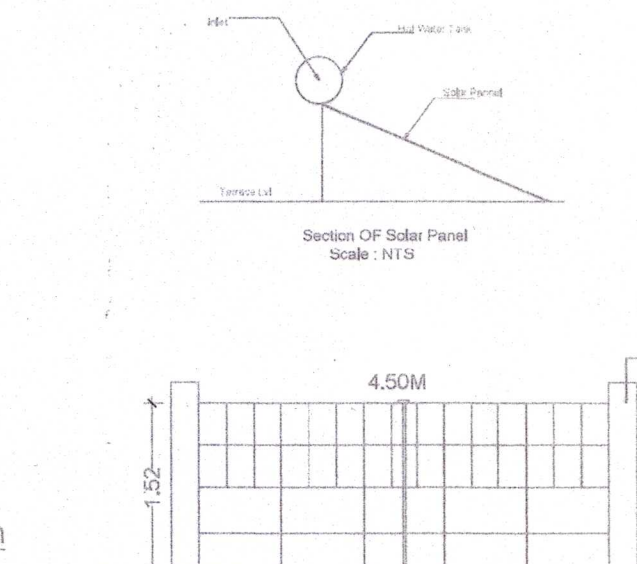


Section of Solar Panel

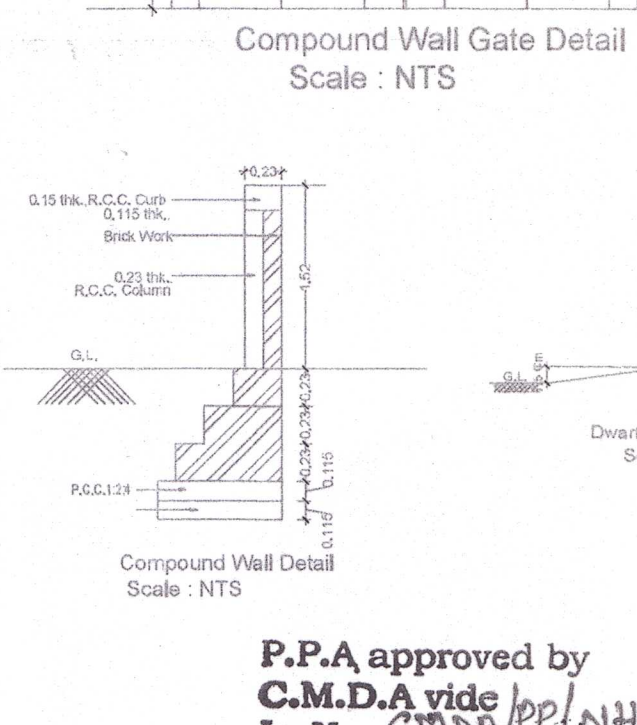


Compound Wall Gate Detail

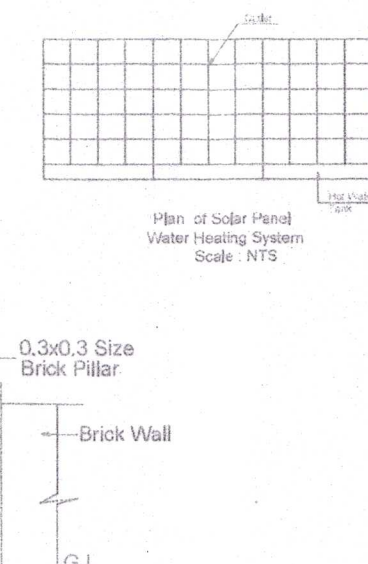

Plan of Solar Panel

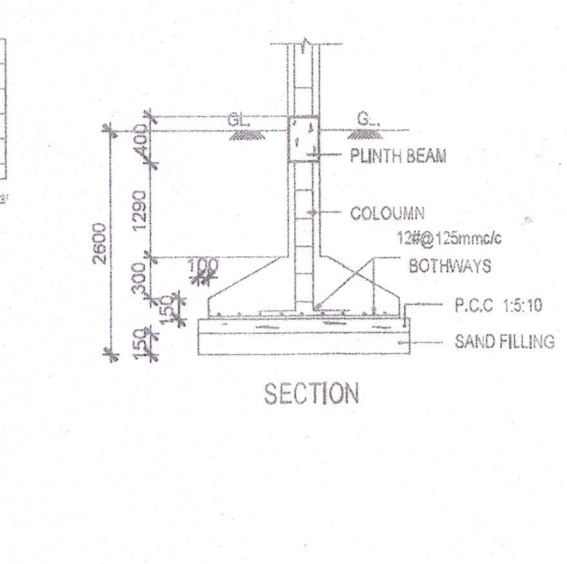

SECTION

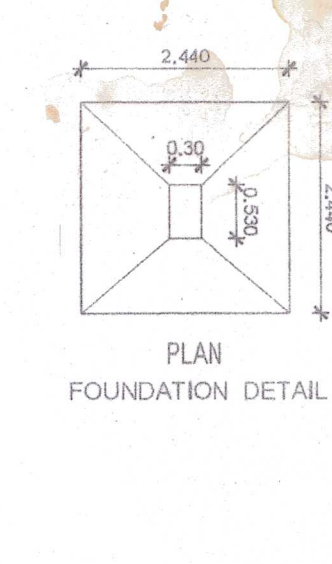


FOUNDATION DETAIL


PLAN SHOWING THE PROPOSED CONSTRUCTION OF STILT FLOOR + 3 FLOORS (HEIGHT 12.90M) RESIDENTIAL BUILDING WITH 12 DWELLING UNITS AT PLOT NO: A-43, HINDU COLONY 5TH CROSS STREET, HINDU CO-OPERATIVE BUILDING SCHEME, NANGANALLUR, CHENNAI - 600061, COMPRISED IN OLD S.NO : 32/1, 31/1 & 31/2, T.S.NO: 15, BLOCK NO. 7, WARD -D OF THALAKANANCHERY VILLAGE, ALANDUR TALUK, WITHIN THE LIMITS OF GREATER CHENNAI CORPORATION

A) AREA STATEMENT	SQ.M.
AREA AS PER PATTI	640.00
AREA AS PER DOCUMENT	638.70
AREA CONSIDERED FOR FSI	638.70
STREET ALIGNMENT/ ROAD WIDENING/LINK ROAD	0.00
OSR AREA	0.00
TOTAL FSI AREA	1276.70
FSI FACTOR	1.999
COVERAGE AREA (PERCENTAGE %)	NA


A) PARKING STATEMENT	REQUIRED	PROVIDED
VEHICLE	-	0
LORRY	-	0
CAR	13	15
TWO WHEELER	0	0
CYCLE	-	0

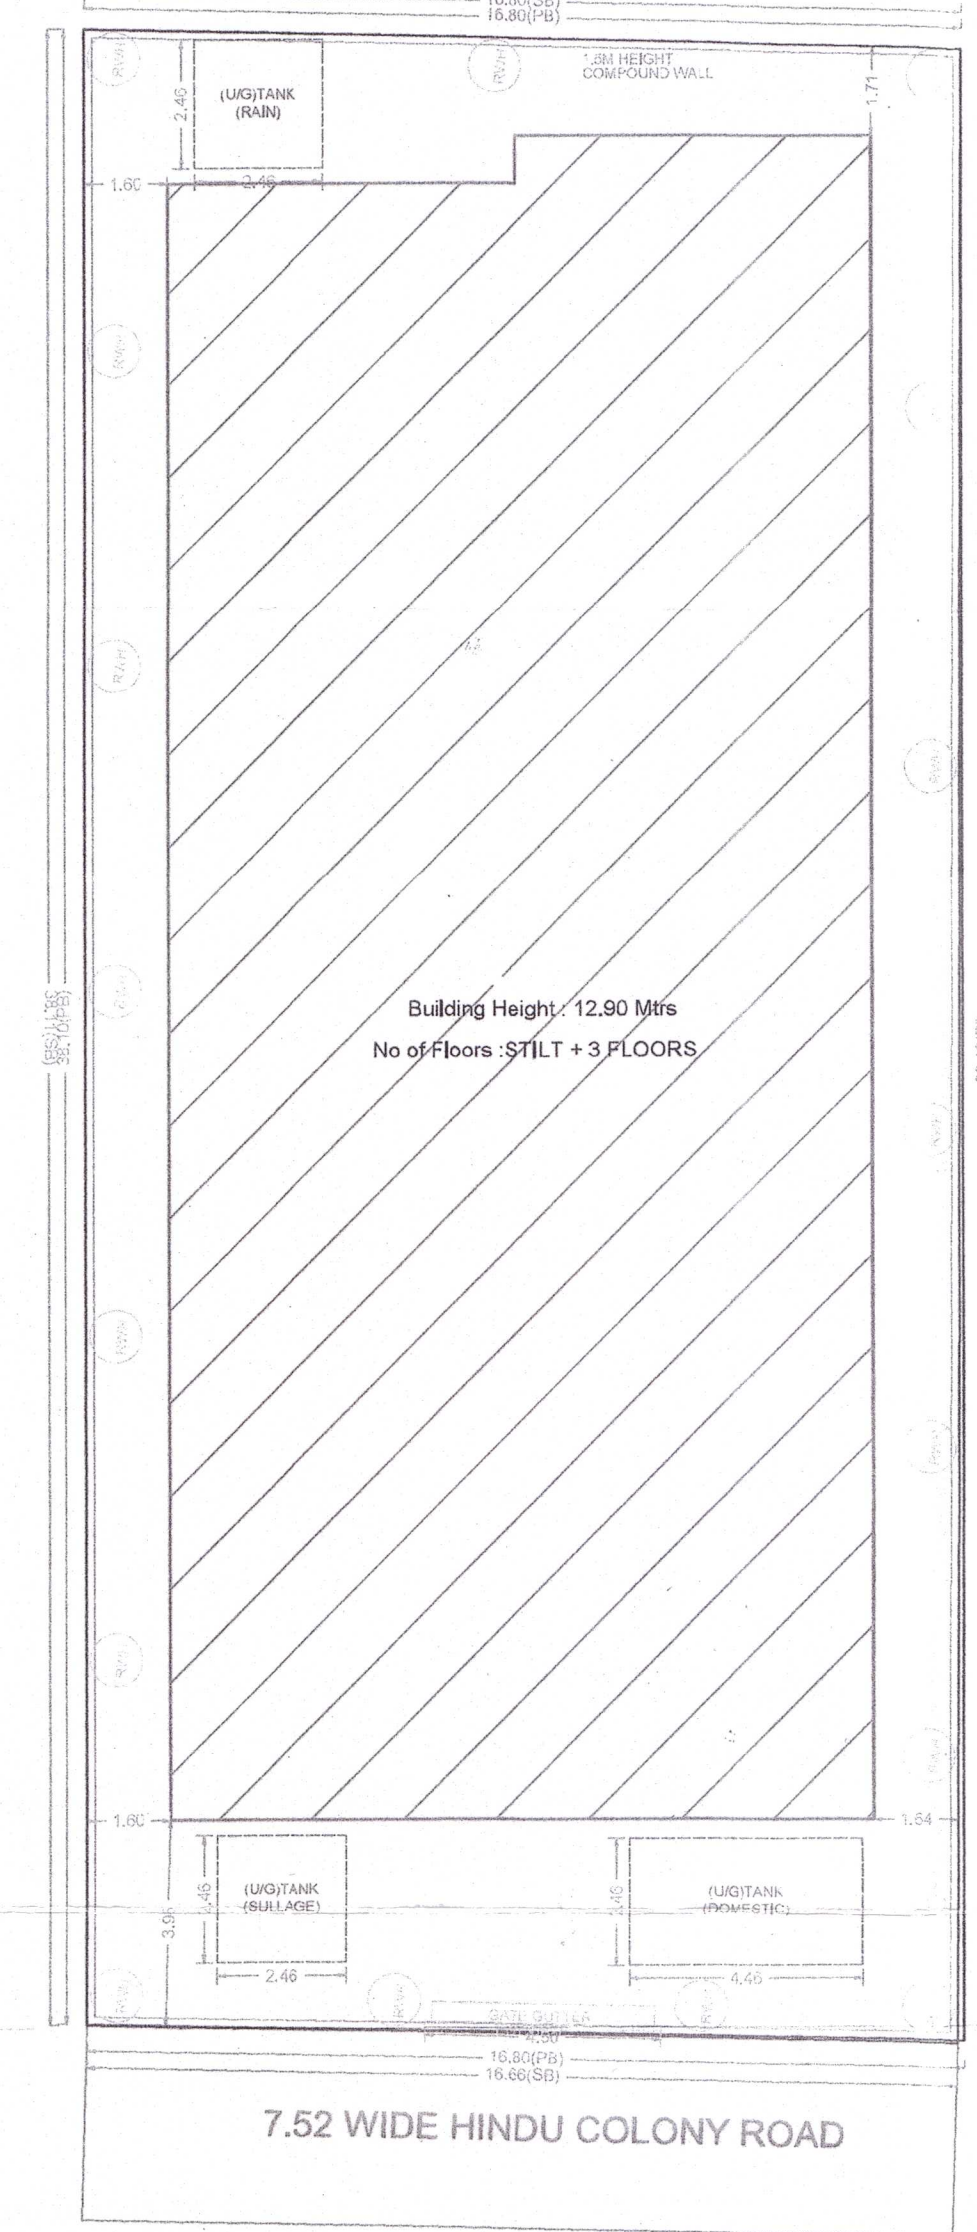


SITE PLAN

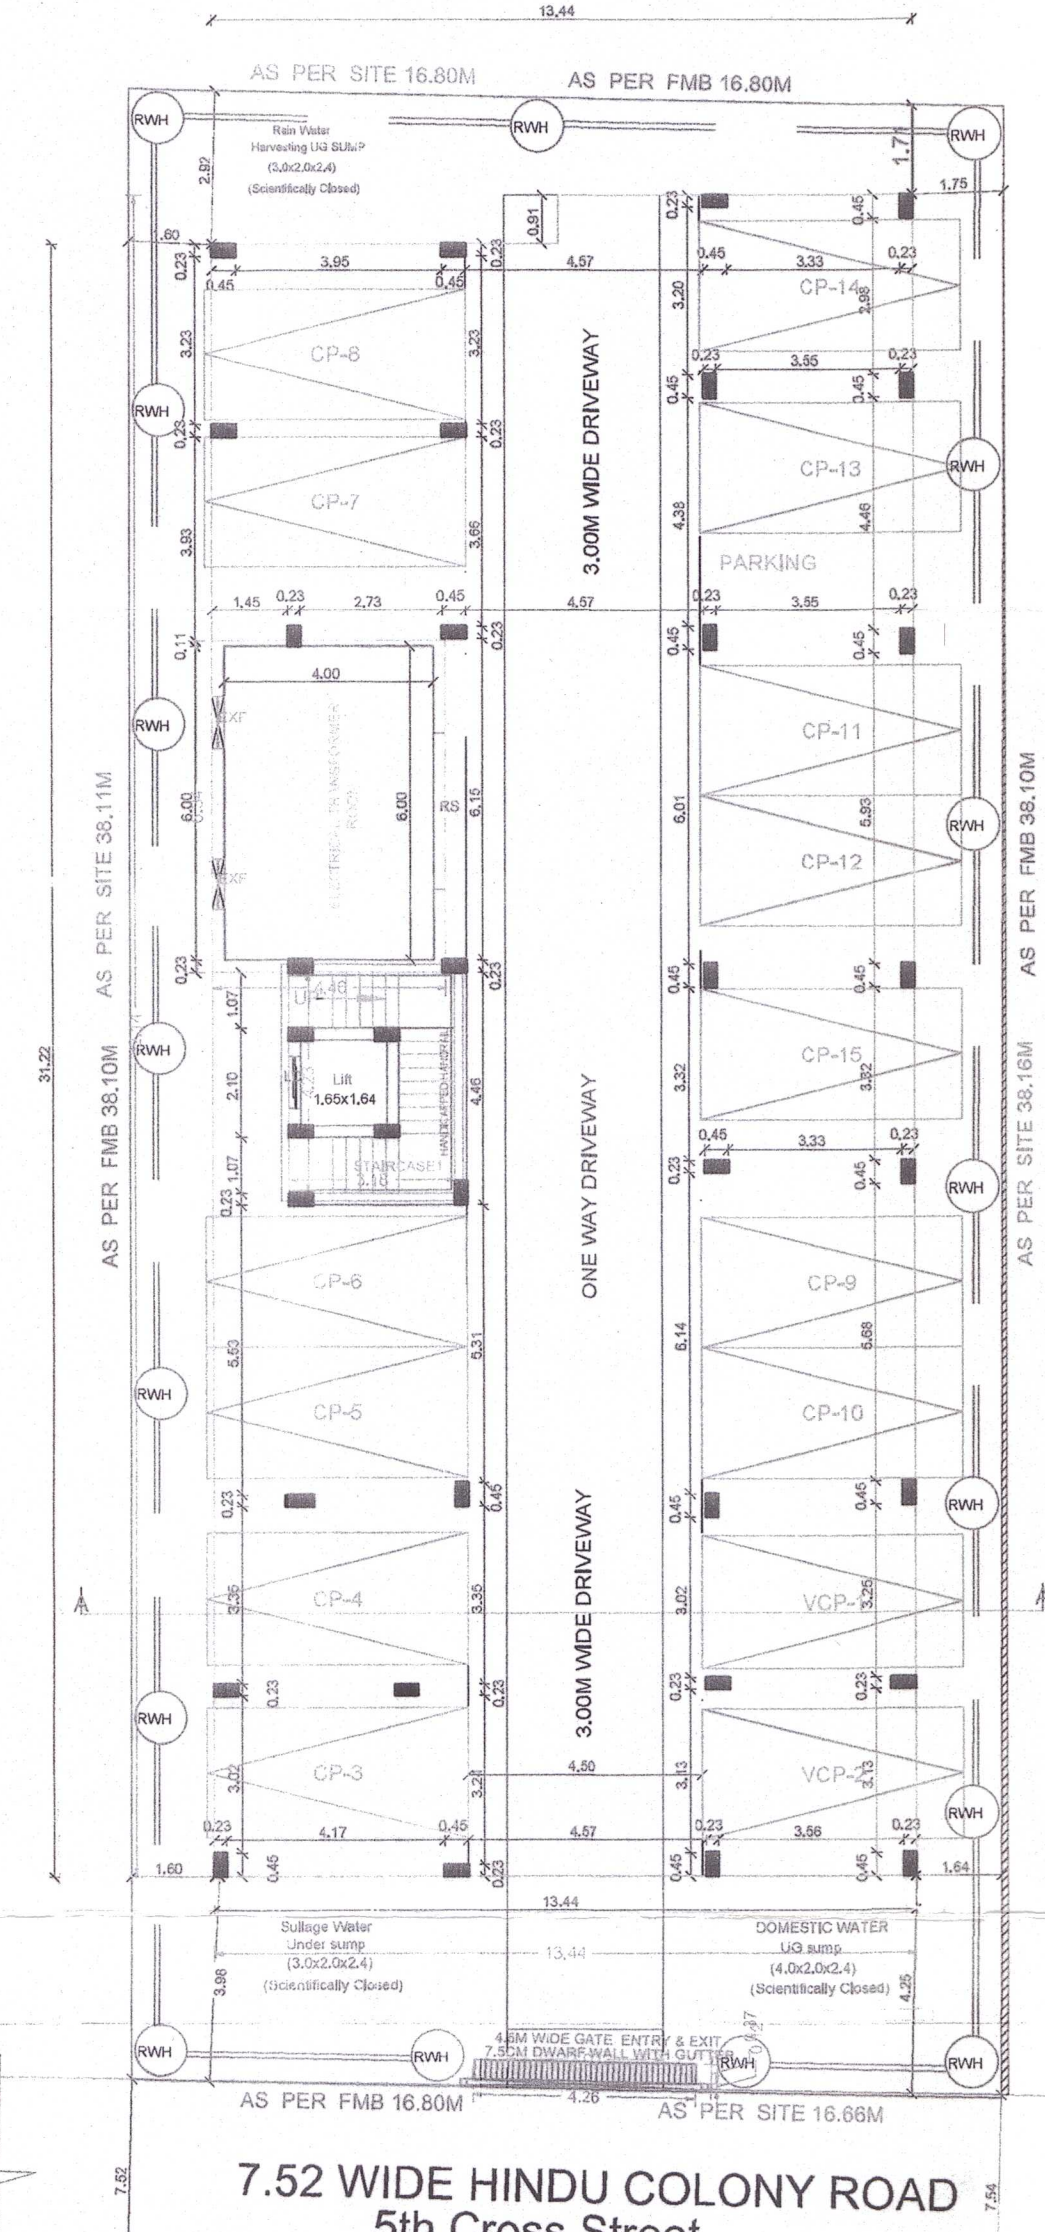


SITE CUM STILT FLOOR PLAN

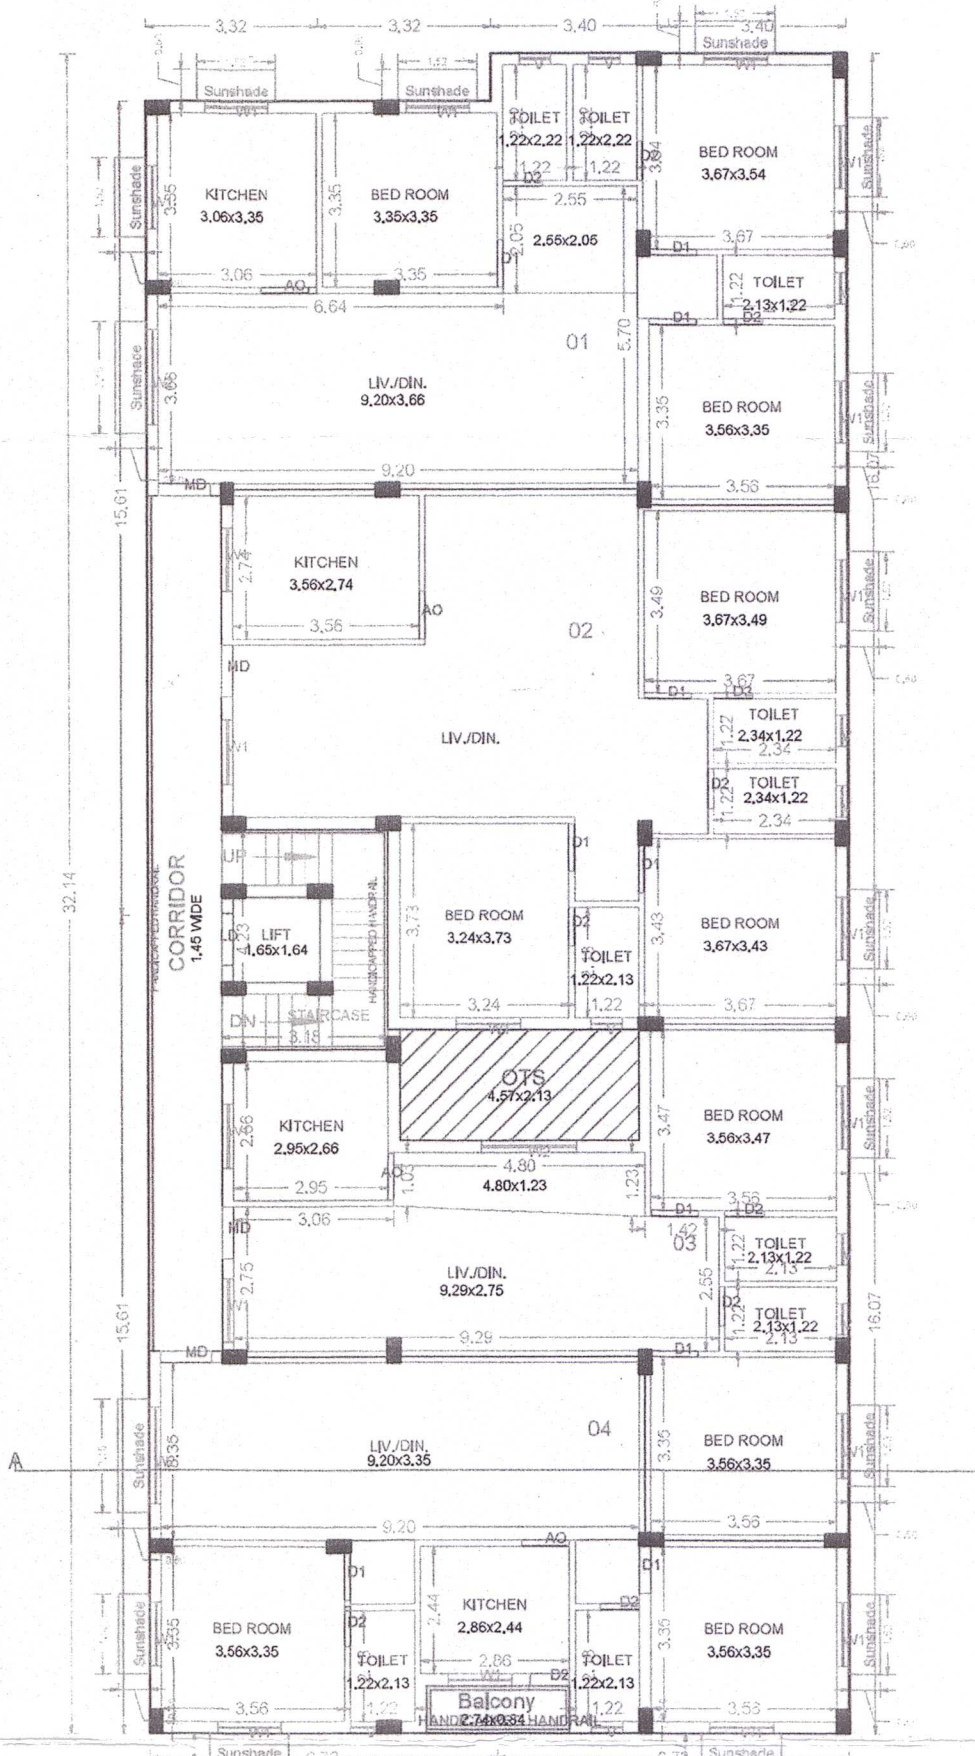

TYPICAL - 1, 2, 3 FLOOR PLAN

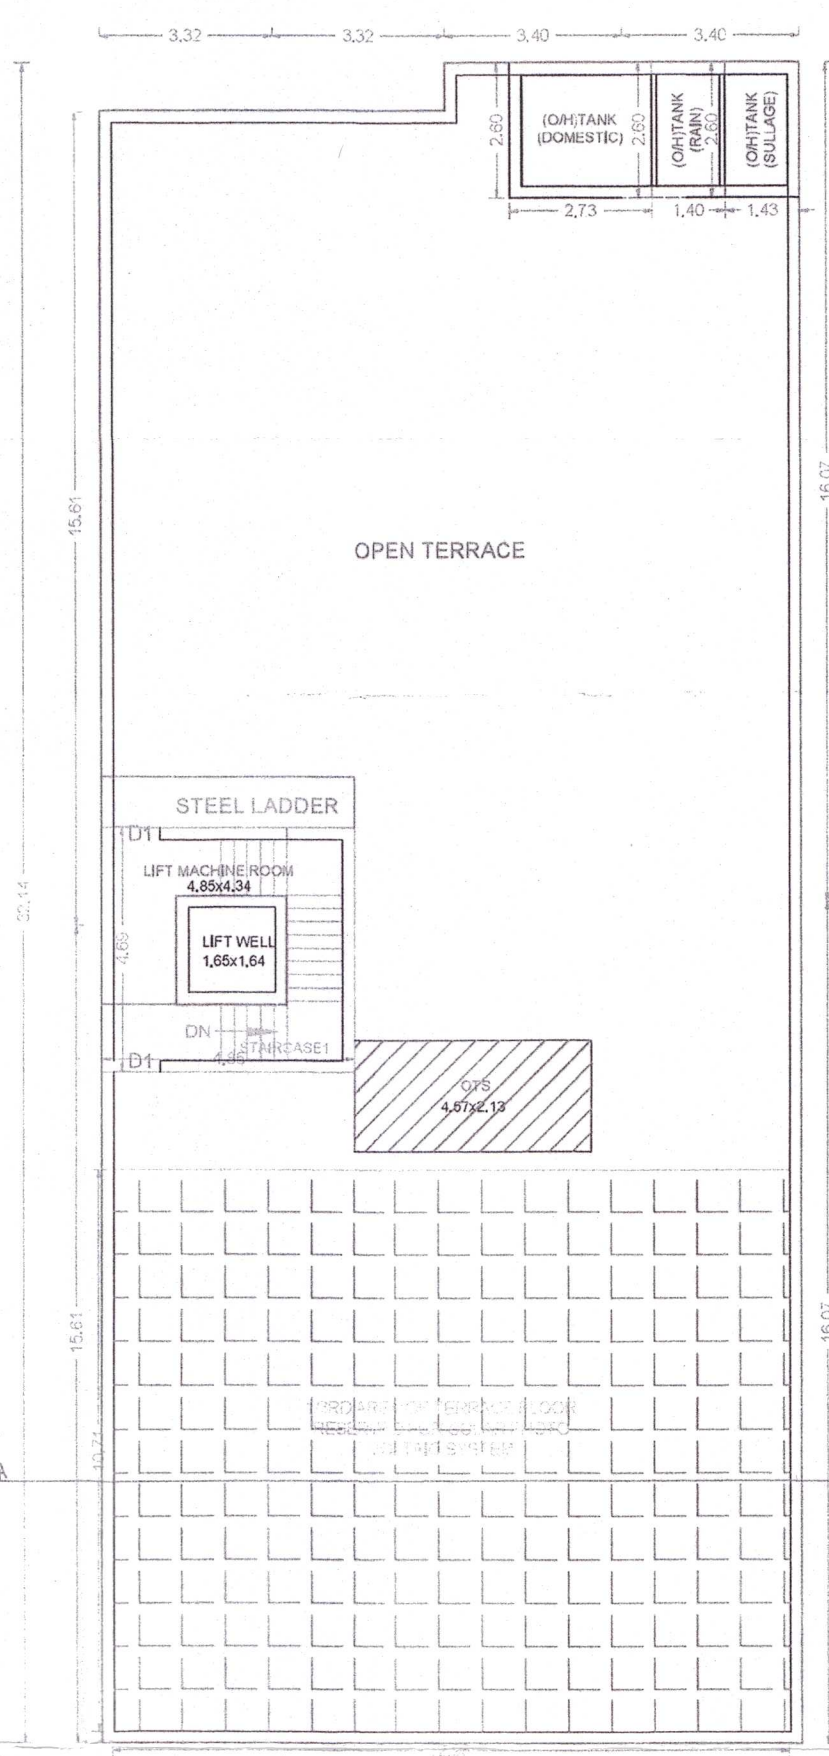

TERRACE FLOOR PLAN

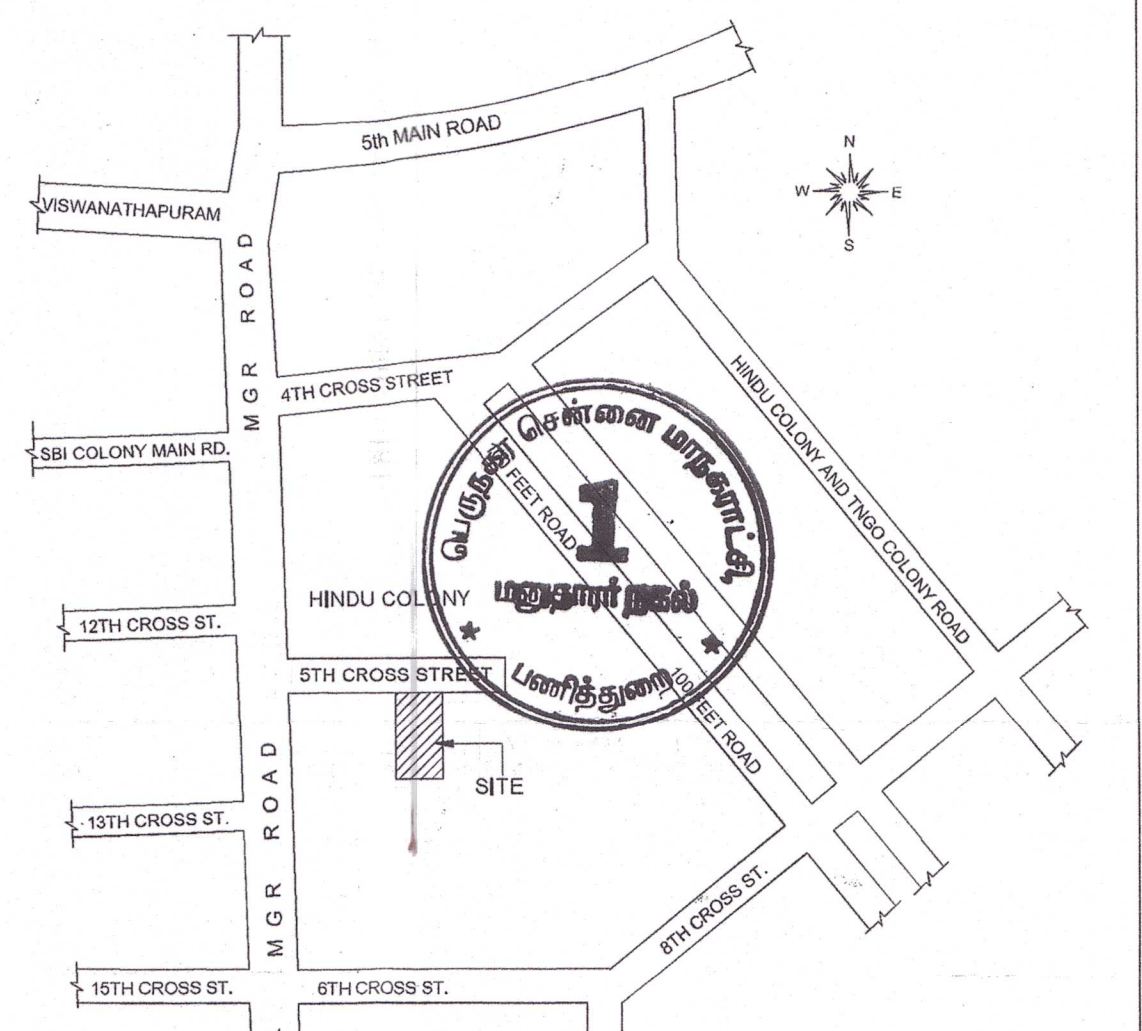

KEY PLAN
Location plan (Taken as per User Inputs)

APPROVAL CONDITION

SCALE 1:100

CHENNAI METROPOLITAN DEVELOPMENT AUTHORITY

APPROVED

SUBJECT TO THE CONDITIONS MENTIONED IN THIS OFFICE

Signature valid

For (Deputy Planner / Chief Planner / Member-Secretary)

High Rise Building / Non High Rise Building

This Approval is valid only after building Permit is issued by the concerned Local Body.

KEY NO. 6688

QR CODE

Signature valid
Digitally signed by
R. Ganesan
DN: cn=R. Ganesan, o=CHENNAI METROPOLITAN DEVELOPMENT AUTHORITY, ou=CHENNAI METROPOLITAN DEVELOPMENT AUTHORITY, email=R. Ganesan@cmddc.org, c=IN

This is a system generated drawing as per the soft copy submitted by the Architect/ License Engineer

Our services go beyond



Buying & Selling Services

Property Buying Assistance, Property Selling Support, Market Price Analysis, Owner Outreach and Negotiation.



Legal & Documentation Services

Certified EC, Patta, legal opinions, property verification, due diligence, litigation solutions, and legal heir certificates.



Property Development & Approvals

Building plan approvals, construction, layout and sub-division approvals, zone conversion, and occupancy certification.



NRI & Investment Services

Escrow Services, Rentals, Litigation Solutions, Property Valuation and Property Management



Compliance & Special Services

Demolition, Vaasthu checks, regularization of unauthorized buildings, and office space solutions.

Smarter Tools, Stronger Decisions



Property Valuation & Cost Estimation

Guideline Value, Apartment Composite Value, Stamp Duty & Registration Fees Calculator, Building Value Calculator, Capital Gains Calculator, Area Unit Converter, Length Unit Converter



Ownership, Compliance & Legal Verification

Encumbrance Certificate (EC) Search, Find Your SRO, Temple Property Check, WAQF Property Check, View Patta/Chitta, View FMB, Patta Analyzer, EC Analyzer



Zoning & Land Use Analysis

Land Use Zone Finder, CRZ Zone Check, Aquifer Zone Check, CBA Check, EWS Check, Road Width Check, Proposed Road Widening Check, FSI Calculator



Property Documentation & Workflow Tools

Forms & Templates, Document Generator, Document Translation, Dictionary



Vastu & Property Management Tools

Home Vastu Shastra, Plot Vastu Shastra, Property Management

Verified RealEstateTM

We're honored to be part of your
real estate journey

3/350/2 Mettukuppam,
OMR Thoraipakkam,
Chennai, India

hello@verified.realestate
+91 9996 12 9996
www.verified.realestate