



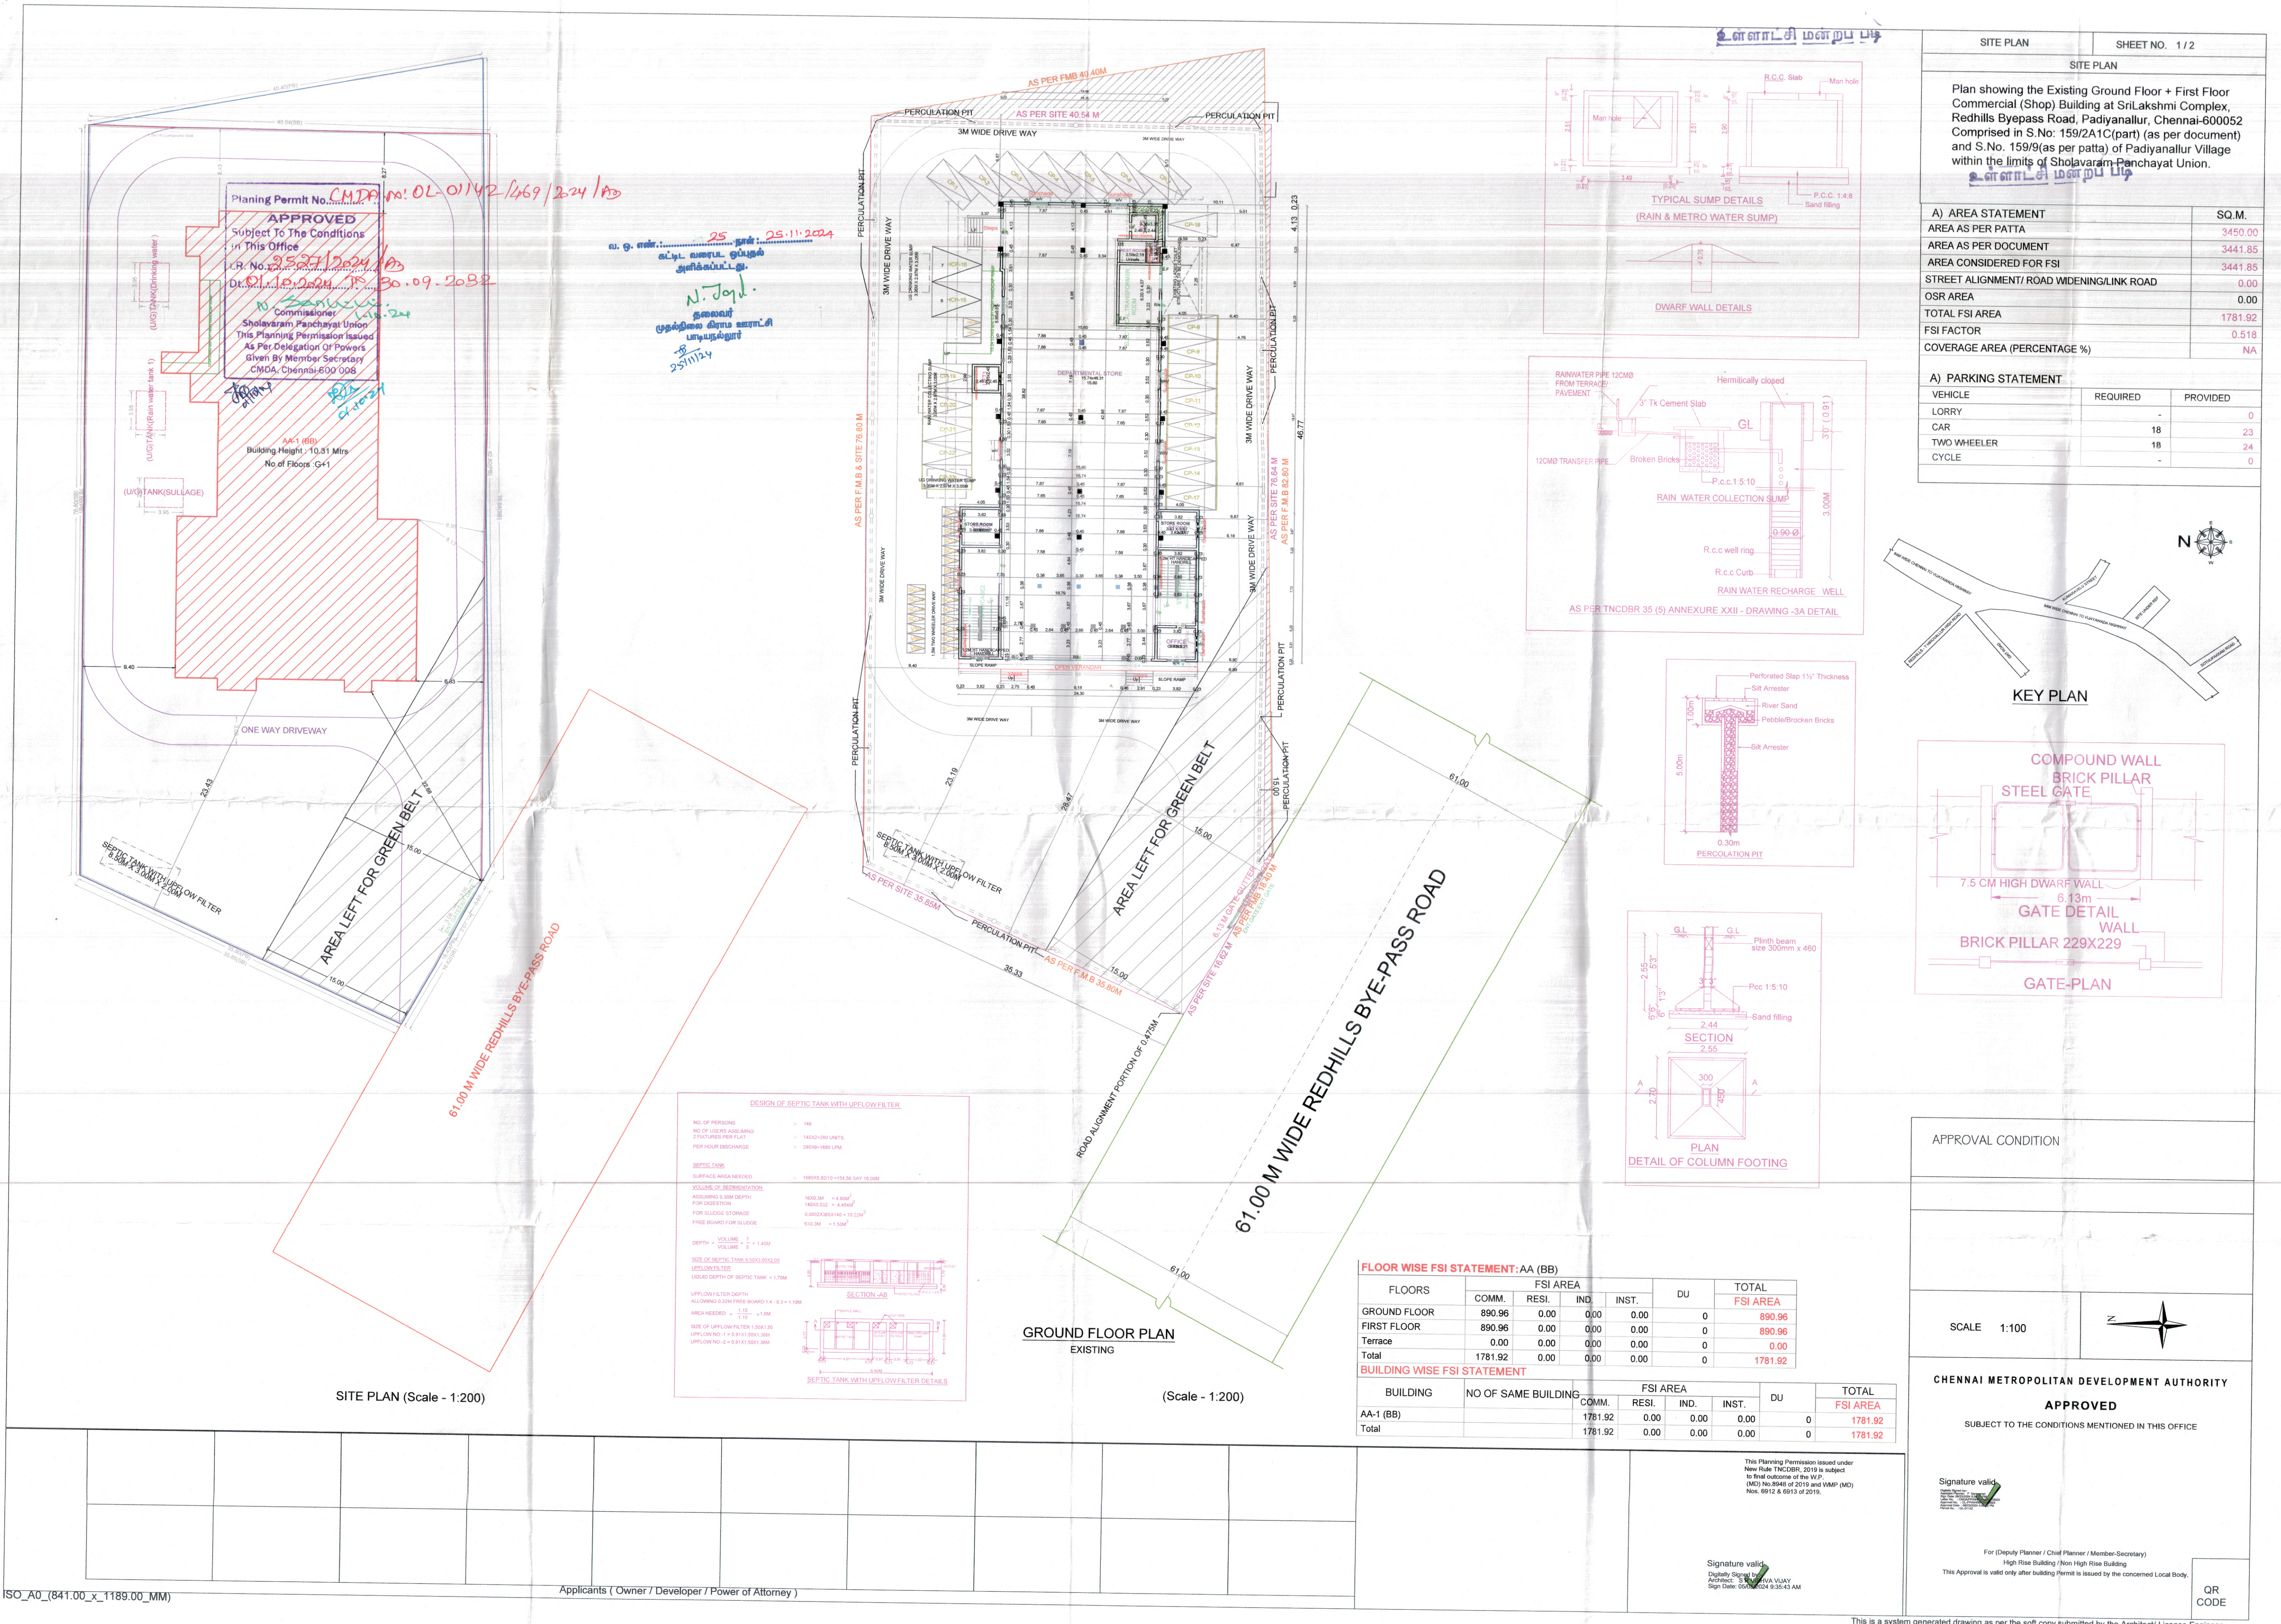


Plan showing the Existing Ground Floor + First Floor Commercial (Shop) Building at SriLakshmi Complex, Redhills Bypass Road, Padiyanallur, Chennai-600052 Comprised in S.No: 159/2A1C(part) (as per document) and S.No. 159/9(as per patta) of Padiyanallur Village within the limits of Sholavaram Panchayat Union.

உள்ளாட்சி மன்றப் படி

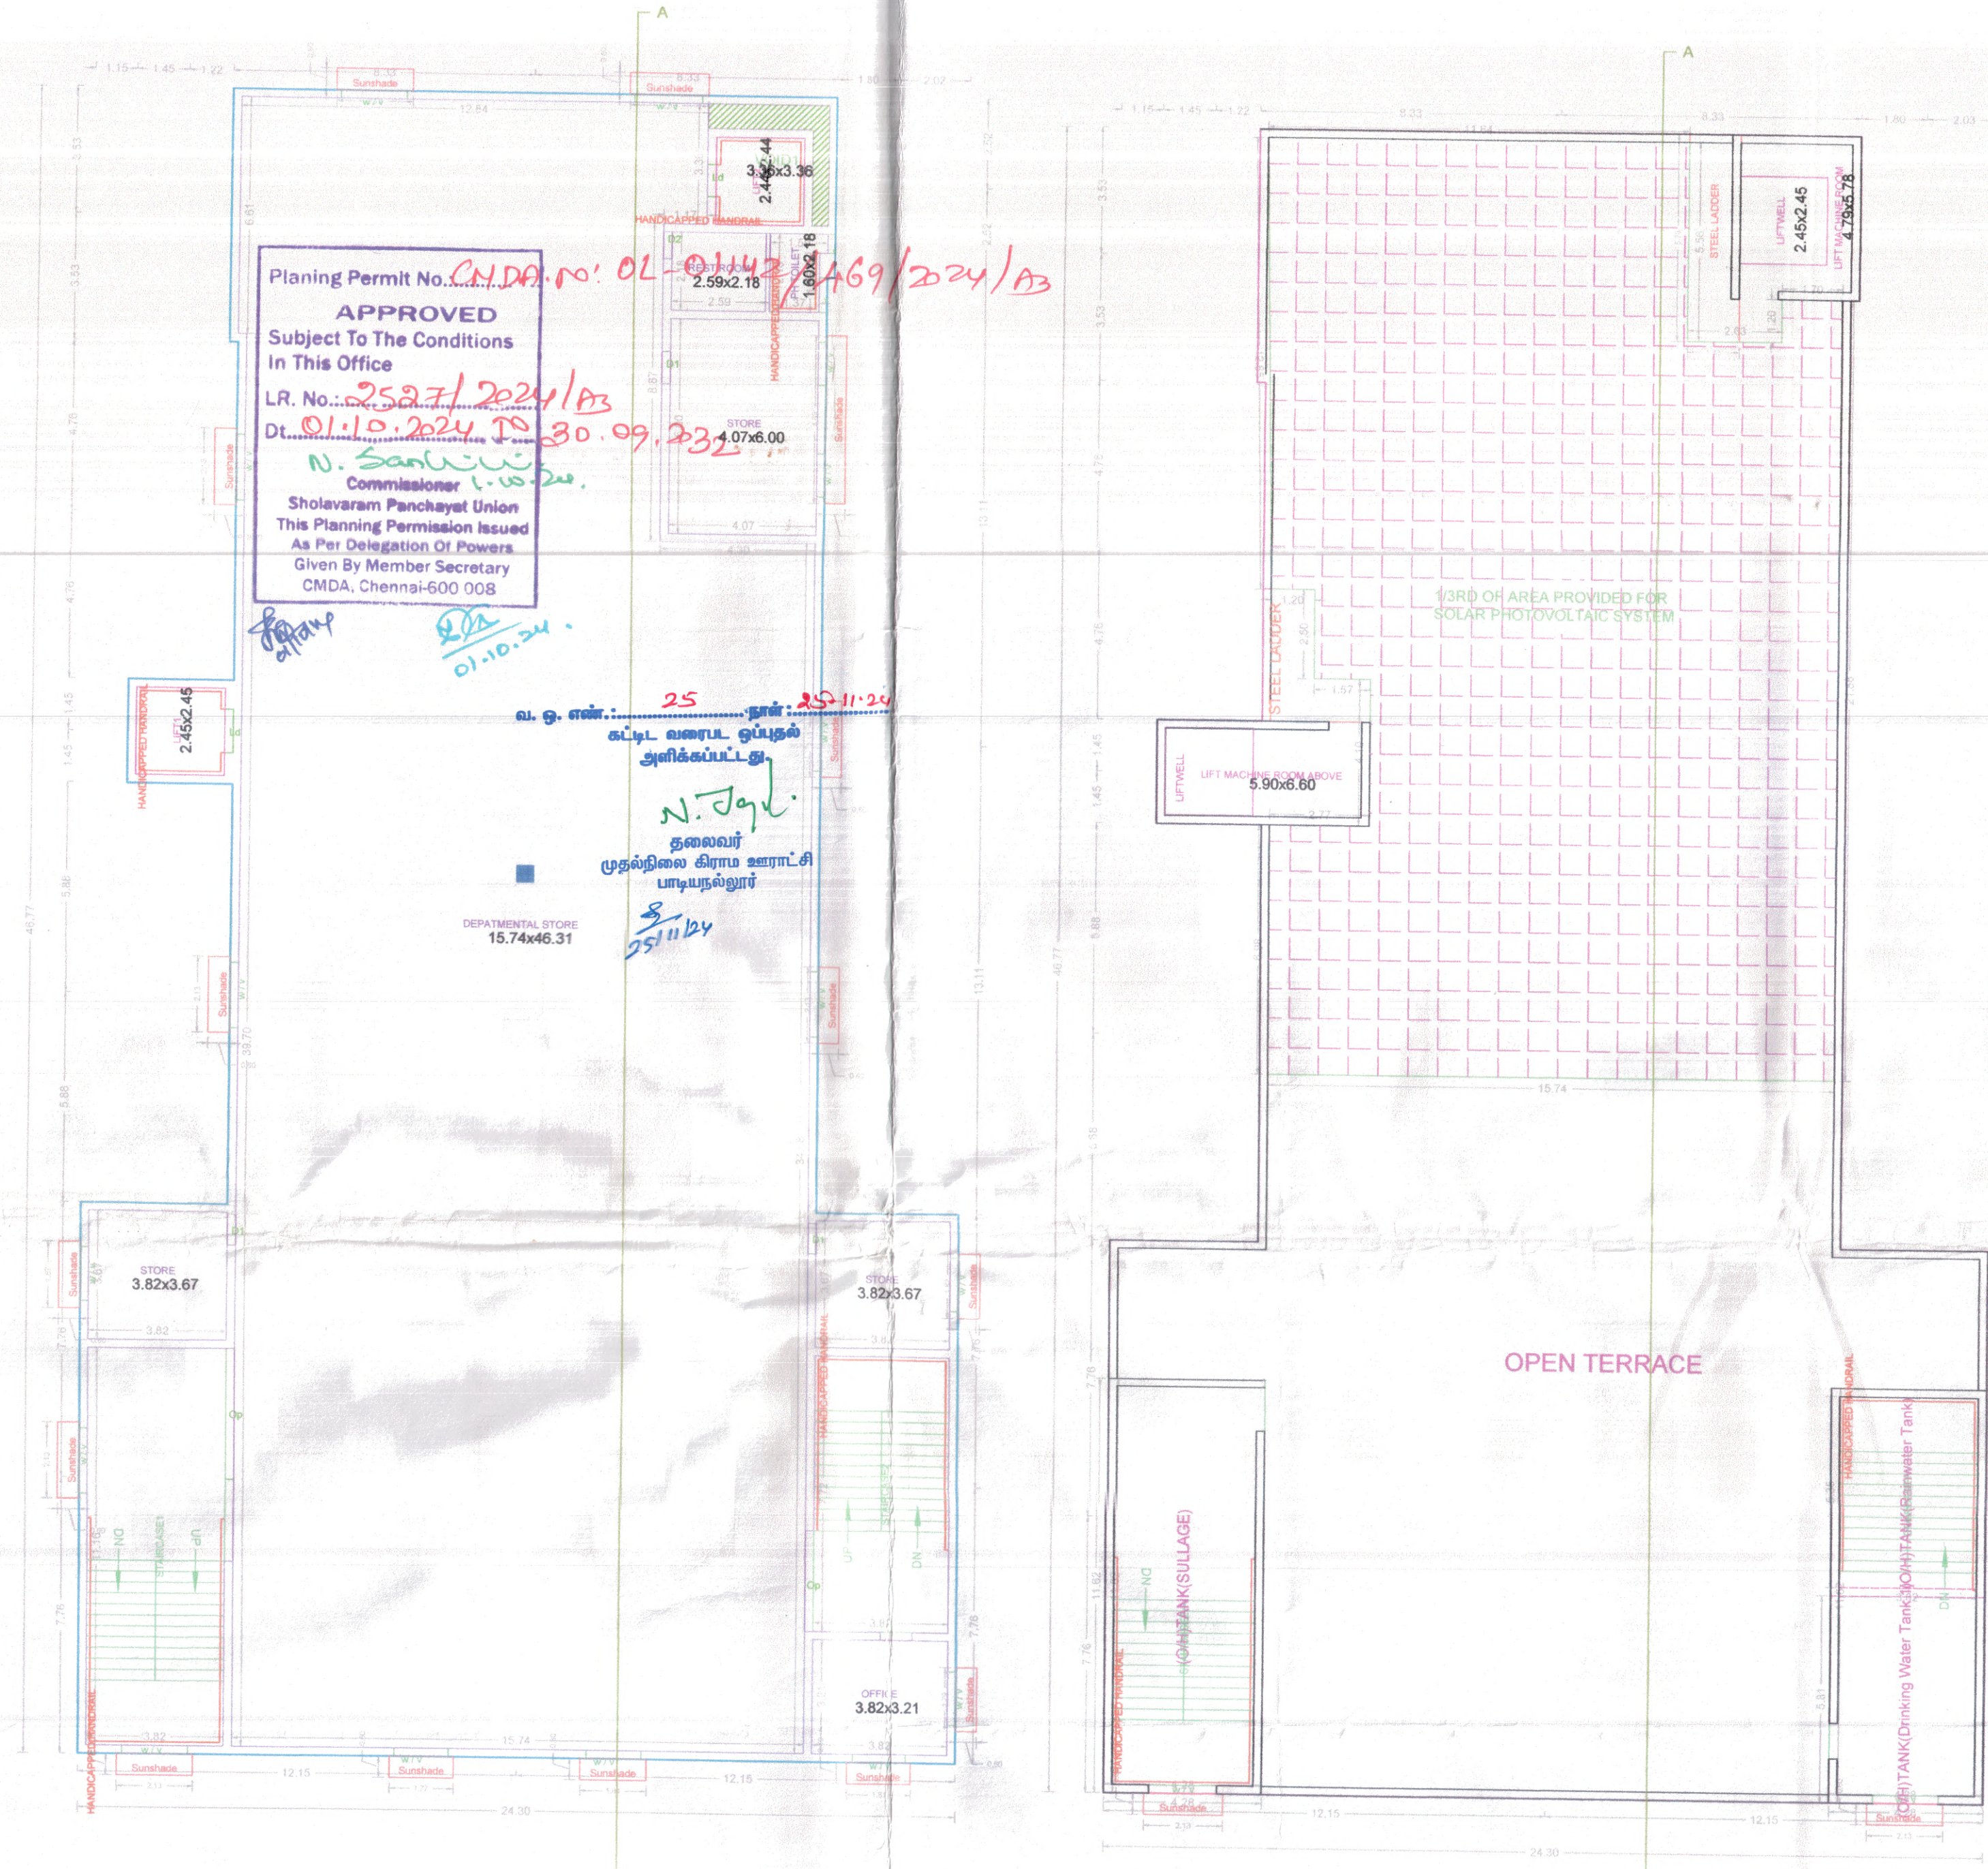


FIRST FLOOR PLAN
EXISTING

TERRACE FLOOR PLAN
EXISTING

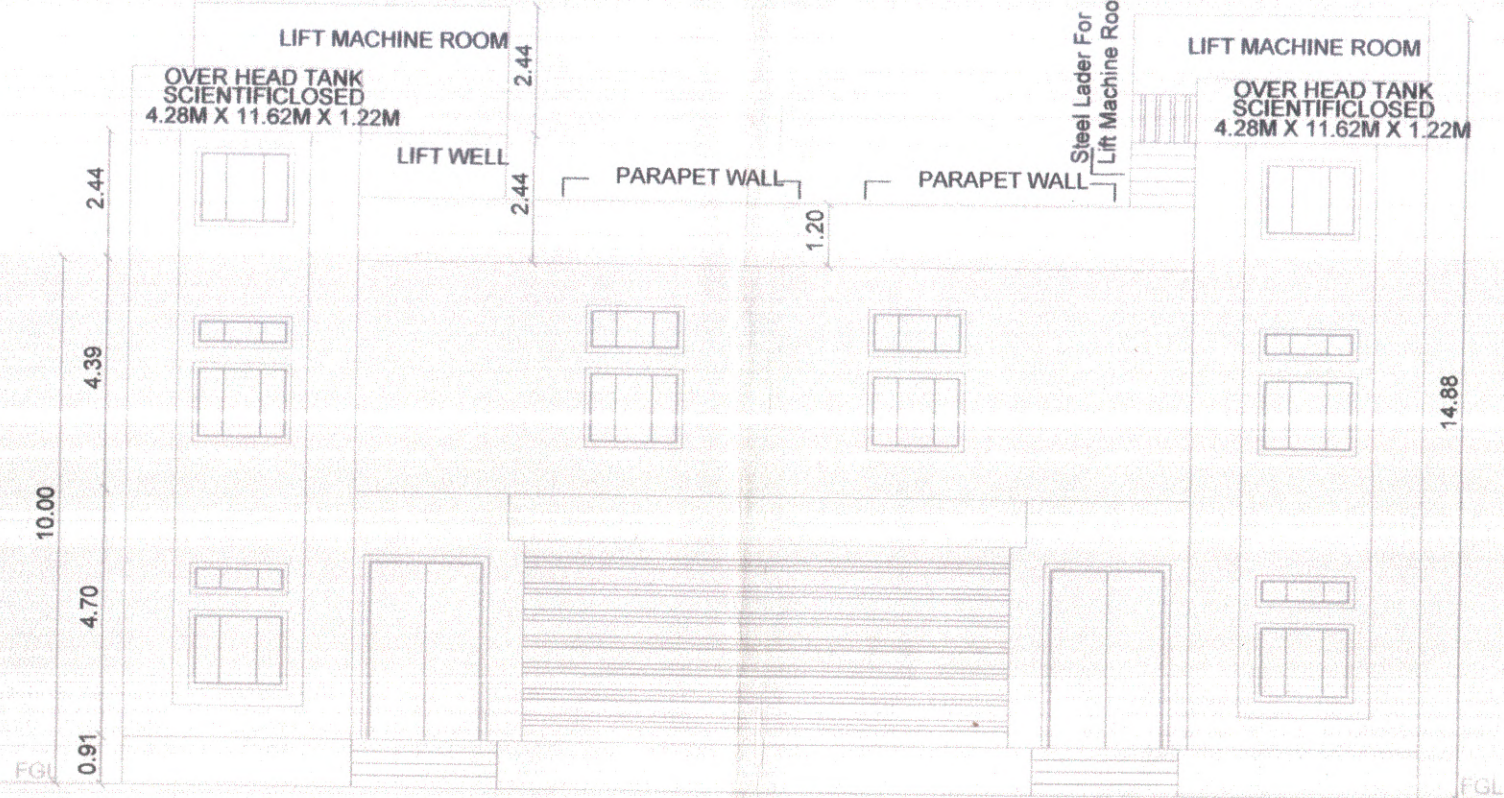

ELEVATION

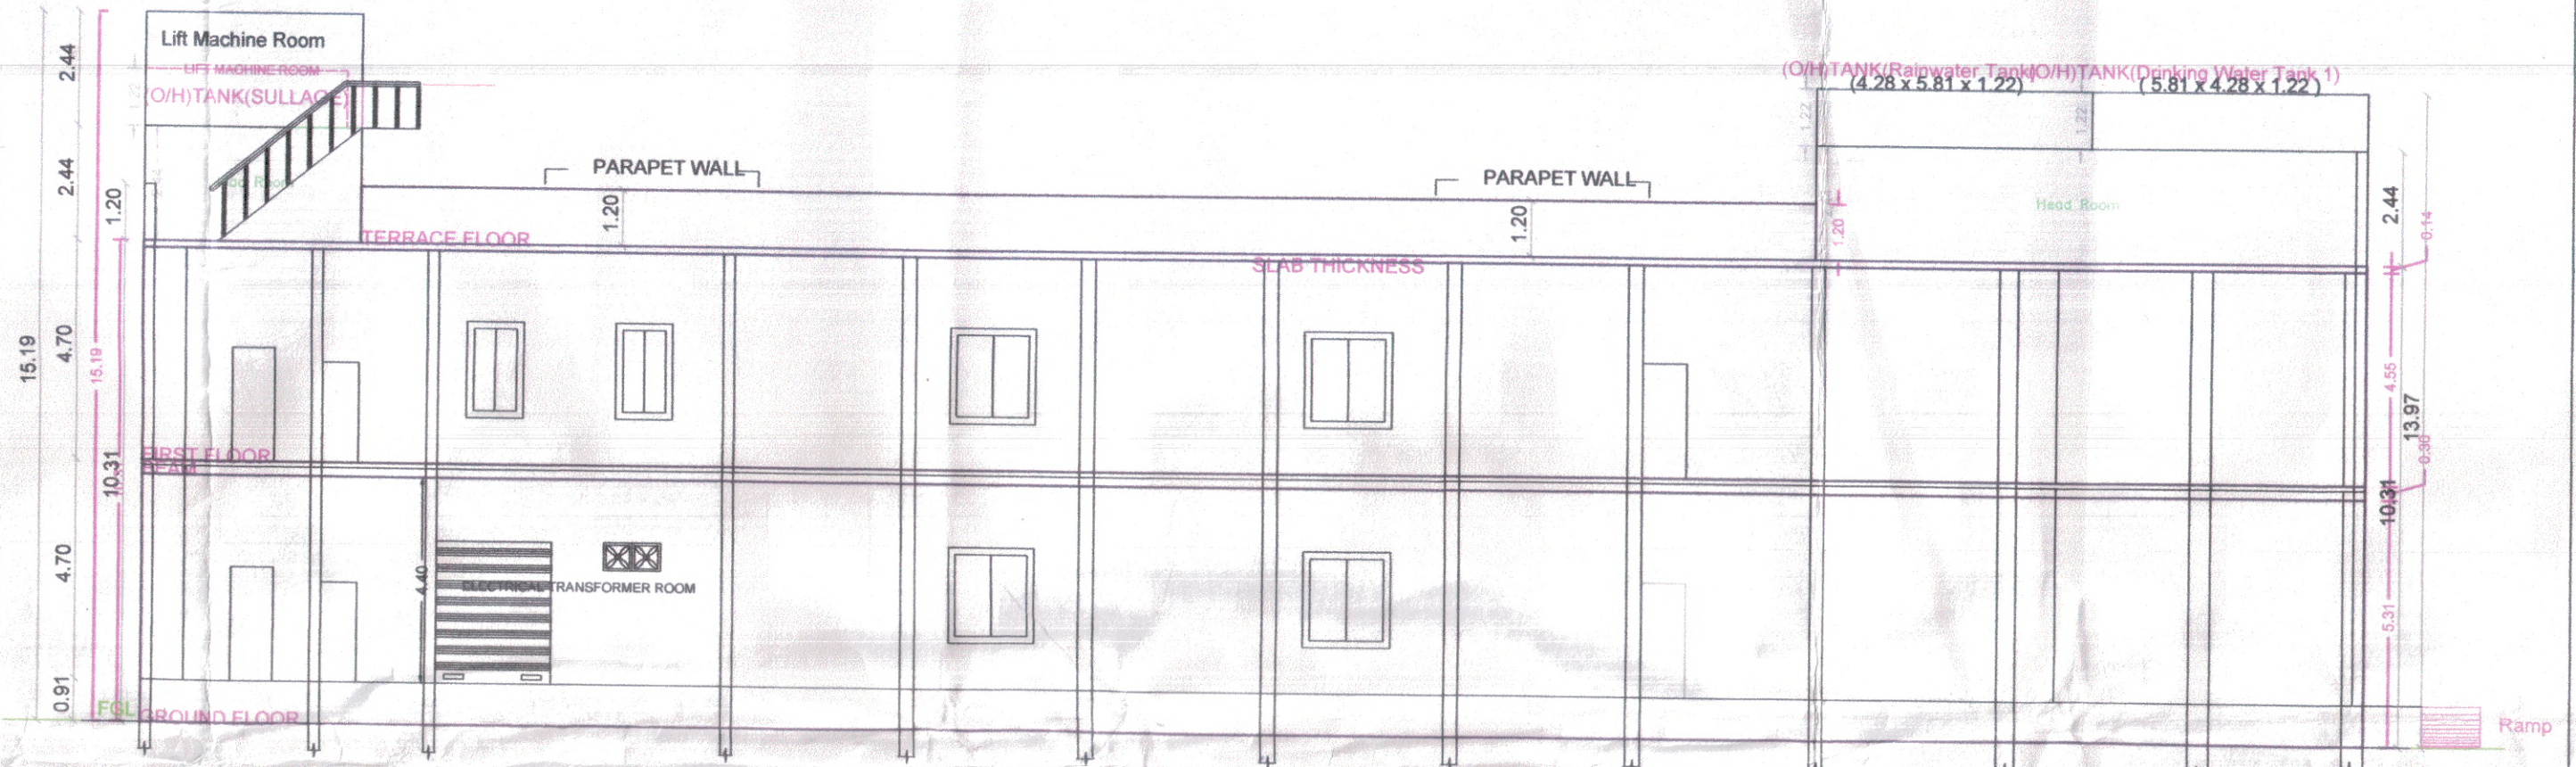

SECTION AT AA

APPROVAL CONDITION

SCALE 1:100



CHENNAI METROPOLITAN DEVELOPMENT AUTHORITY

APPROVED

SUBJECT TO THE CONDITIONS MENTIONED IN THIS OFFICE

This Planning Permission issued under New Rule TMCORR, 2019 is subject to final outcome of the M.P. (MD) No.8948 of 2019 and VAMP (MD) Nos. 6912 & 6913 of 2019.

For (Deputy Planner / Chief Planner / Member-Secretary)
High Rise Building / Non High Rise Building
This Approval is valid only after building Permit is issued by the concerned Local Body.

QR
CODE