

நகராட்சி அலுவலகம், மதுராந்தகம்

District : KANCHEEPURAM

Taluk : Madurantakam

The Extract from the Town Survey Register

Survey Mannual Chap XII Rule 84 & 187 Survey 51

நகல்/ஆர்.பி.டி./8A எண்.

Ward No: A

Block No. 60

Town Survey No. 2/10,12

Name of Locality	Number		Old Survey Number and Letter	Municipal Door No.	Government Mitta Zamin of Inam	Dry Wet Poramboke un Assessed House Site	Source of Irrigation and class	If double crop rate of Composition	Class and sort of Soil	Taram	Rate per acre	Extent by Town Survey		Assessment		Number of patta or nam Tittle Deed and name of the Registered Holder		Heavy the bulilding is utilised	Remarks
	Survey Field	Sub Division										Aore	Soft	Municipal	Government	Municipal Register	Adangal		
(1)	(2)	(3)	(4)	(5)	(6)	(7)	(8)	(9)	(10)	(11)	(12)	(13)	(14)	(15)	(16)	(17)	(18)	(19)	(20)
	2	10	224/5		5	நூர்						00821	-			M/S கிரேட்டர் ஓண்டர்			
			-6B													பிரைசஸ் &			
	2	12	224/5		5	நூர்						00979	-			டுடெவலப்மென்ட் பிரைசுலட்			வண்ண பெயர்.
			-6B													லிமிடெட் கியக்ஷன்			
																K.சுஜித் சி.ஸ். ஸ்கூல்			
																அகாடமி கம்பிர்.			

A.No. 202 Date 10.7.14

C. M. S. 10.7.2014.
SENIOR DRAFTSMAN
TALUK OFFICE
MADURANTAKAM

TOWN SUB-INSPECTOR OF SURVEY
MADURANTAKAM MUNICIPALITY
MADURANTAKAM



HEAD QUARTERS DEPUTY TAHSILDAR
TALUK OFFICE
MADURANTAKAM

SITE PLAN EXTRACT

District : KANCHEEPURAM

Taluk : Madurantakam


MADURANTAKAM MUNICIPALITY

Ward No. : A

Block No. : 60

T.S. No. : 2/10, 12.

Scale : Not to Schale

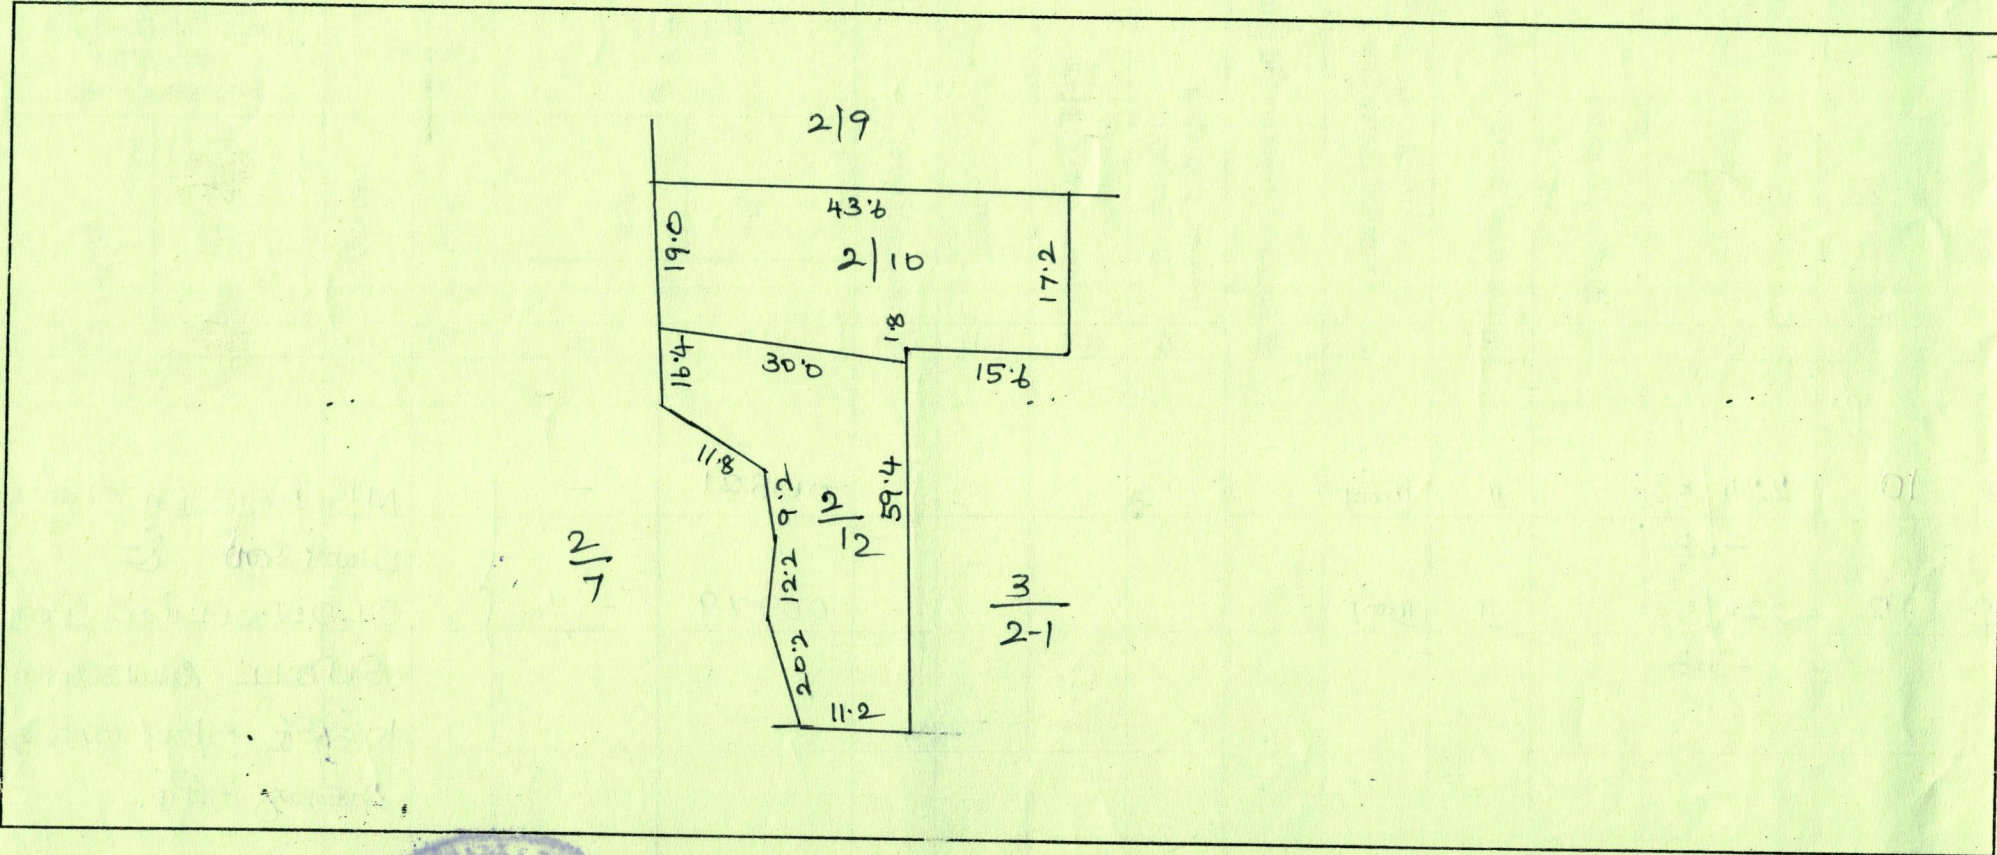

A.No. 202 Date 10.7.14



C. M. An
10.7.2014
SENIOR DRAFTSMAN
TALUK OFFICE
MADURANTAKAM

[Signature]
10.7.14
TOWN SUB-INSPECTOR OF SURVEY
MADURANTAKAM MUNICIPALITY
MADURANTAKAM

நகராட்சி அலுவலகம், மதுராந்தகம்

District KANCHEEPURAM

Taluk Madurantakam

The Extract from the Town Survey Register

Survey Manual Chap XII Rule 84 & 187 Survey 51

நகல்/ஆர்.பி.டி./8A எண்.

Ward No: A

Block No. 60

Town Survey No. 3/2-1, 2, 3, 3/3, 3/4-1, 2
4/7.

Name of Locality	Number		Old Survey Number and Letter	Municipal Door No.	Government Mitta Zamin of Inam	Dry Wet Poramboke un Assessed House Site	Source of Irrigation and class	If double crop rate of Composition	Class and sort of Soil	Taram	Rate per acre	Extent by Town Survey		Assess ment		Number of patta or nam Tittle Deed and name of the Registered Holder		Heavy the buliiding is utilised	Remarks
	Survey Field	Sub Division										Aore	Soft	Municipal	Government	Municipal Register	Adangal		
(1)	(2)	(3)	(4)	(5)	(6)	(7)	(8)	(9)	(10)	(11)	(12)	(13)	(14)	(15)	(16)	(17)	(18)	(19)	(20)
	3	2-1	225/2A		ர	நுன்						03664	-						
	3	2-2	225/2B		ர	நுன்						03022	-			M/S கிஷோர்			
	3	2-3	225/2C		ர	நுன்						01972	-			என்.பி. பிள்ளை & ச			உரிமை
	3	3-	228-		ர	நுன்						01644	-			உலகவியல் பிள்ளை			உரிமை
	3	4-1	226/2A 227/2A		ர	நுன்						00799	-			லிமிட்டெட் இயக்குனர்			
	3	4-2	226/2B 227/2B		ர	நுன்						05999	-			K.சு.சி. சி.வ. கையர்			
	4	7-	230/3		ர	நுன்						00900	-			செ.மது கபீர்			

A.No. 202 Date 10.7.14

SENIOR DRFTSMAN
TALUK OFFICE
MADURANTAKAM

TOWN SUB-INSPECTOR OF SURVEY
MADURANTAKAM MUNICIPALITY
MADURANTAKAM

HEAD QUARTERS DEPUTY TAHSILDAR
TALUK OFFICE
MADURANTAKAM

SITE PLAN EXTRACT

District : KANCHEEPURAM

Taluk : Madurantakam


MADURANTAKAM MUNICIPALITY

Ward No. : A

Block No. : 60

T.S. No. : 3/2-1, 2, 3, 3/3, 3/4-1, 2, 4/7

Scale : Not to Scale

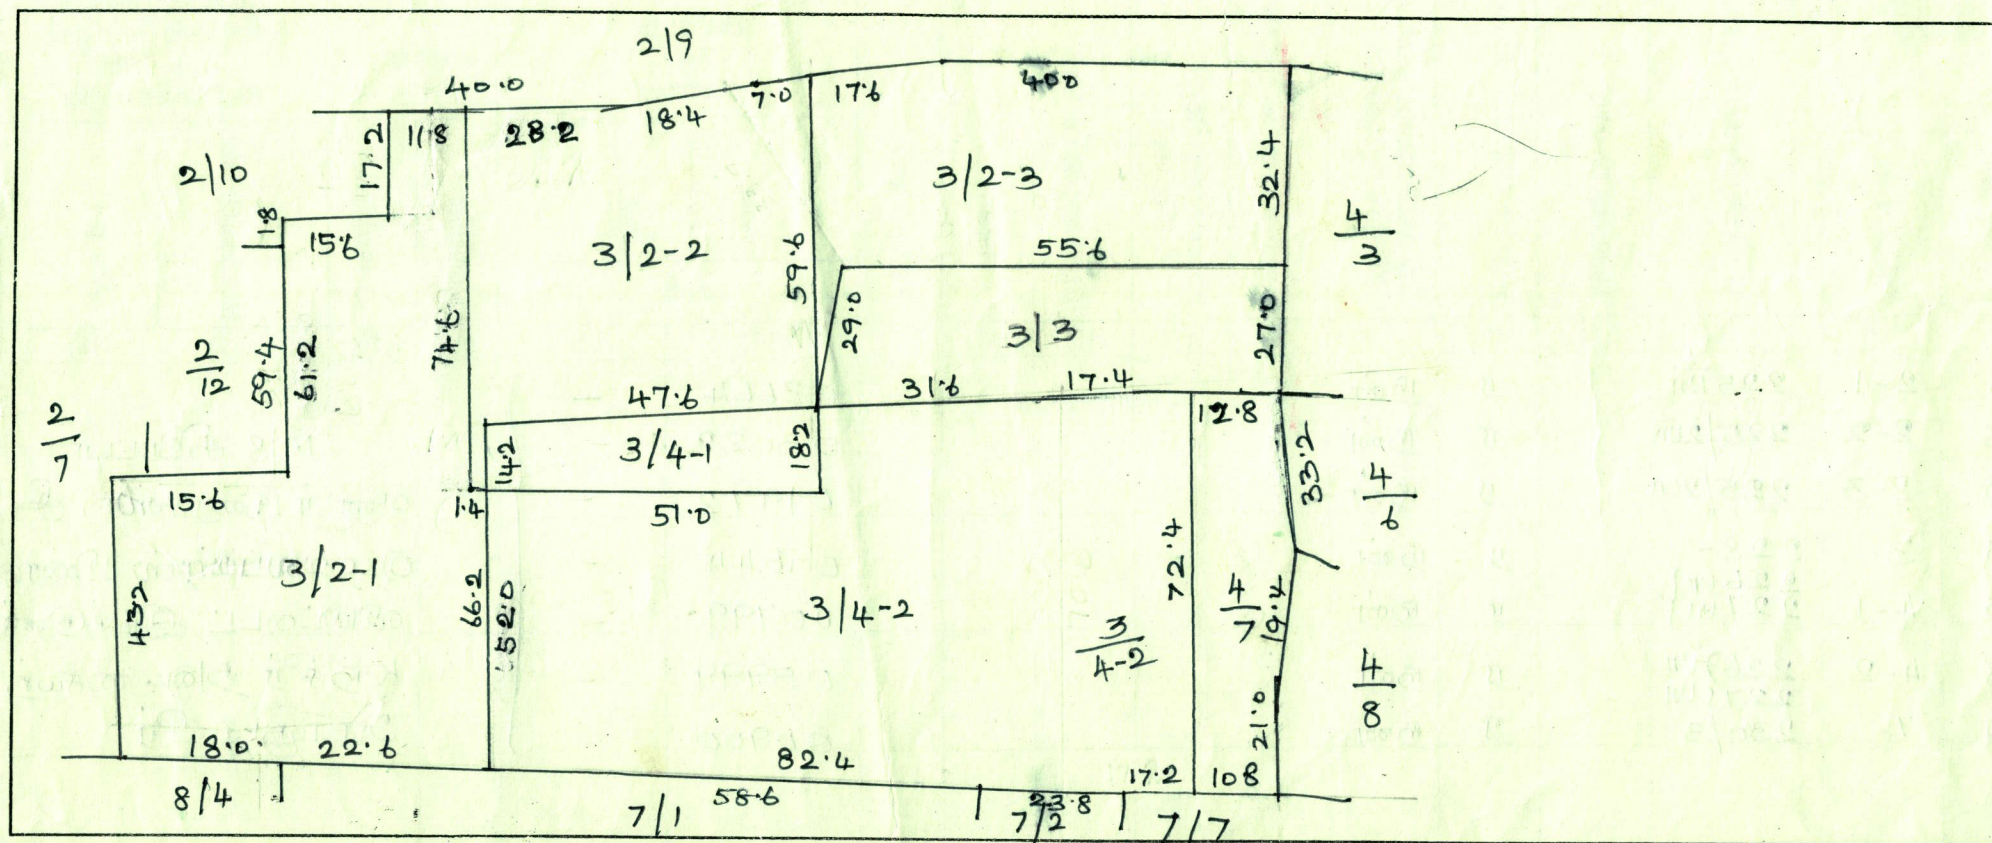

A.No. 202 Date 10.7.14

C. S. S. S.
10-7-2014

SENIOR DRAFTSMAN
TALUK OFFICE
MADURANTAKAM


10.7.16
TOWN SUB-INSPECTOR OF SURVEY
MADURANTAKAM MUNICIPALITY
MADURANTAKAM

நகராட்சி அலுவலகம், மதுராந்தகம்

District : KANCHEEPURAM

Taluk : Madurantakam

The Extract from the Town Survey Register

Survey Mannual Chap XII Rule 84 & 187 Survey 51

நகல்/ஆர்.பி.டி./8A எண்.

Ward No: A

Block No. 60

Town Survey No. 4/3,5,6,8, 5/5

Name of Locality	Number		Old Survey Number and Letter	Municipal Door No.	Government Mitta Zamin of Inam	Dry Wet Poramboke un Assessed House Site	Source of Irrigation and class	If double crop rate of Composition	Class and sort of Soil	Taram	Rate per acre	Extent by Town Survey		Assess ment		Number of patta or nam Tittle Deed and name of the Registered Holder		Havy the bulilding is utilised	Remarks
	Survey Field	Sub Division										Aore	Soft	Municipal	Government	Municipal Register	Adangal		
(1)	(2)	(3)	(4)	(5)	(6)	(7)	(8)	(9)	(10)	(11)	(12)	(13)	(14)	(15)	(16)	(17)	(18)	(19)	(20)
	4	3	229/2C		ர	நுன்						0 3180	-						
	4	5	229/1B		ர	நுன்						0 2020	-			M/S. கிராட்டா ராண்பர்			
	4	6	230/1		ர	நுன்						0 3150	-			பிறை சஸ். ௬			
	4	8	230/2		ர	நுன்						0 2450	-			உடனடிப்பர்ஸ் பிறைகலுட்			
																அமிட்டாட் இயக்குனர்			உணர்
	5	5	270/3		ர	நுன்						0 1300	-			K. நதீர் த/ரப ராசயத்			நெய்.
																அகமது கபீர்.			

A.No. 202 Date 10.7.14

SENIOR DRFTSMAN
TALUK OFFICE
MADURANTAKAM

TOWN SUB-INSPECTOR OF SURVEY
MADURANTAKAM MUNICIPALITY
MADURANTAKAM

HEAD QUARTERS DEPUTY TAHSILDAR
TALUK OFFICE
MADURANTAKAM

SITE PLAN EXTRACT

District : KANCHEEPURAM

Taluk : Madurantakam


MADURANTAKAM MUNICIPALITY

Ward No. : A

Block No. : 60

T.S. No. : 4/3, 5, 6, 8, 5/5

Scale : Not to Schale

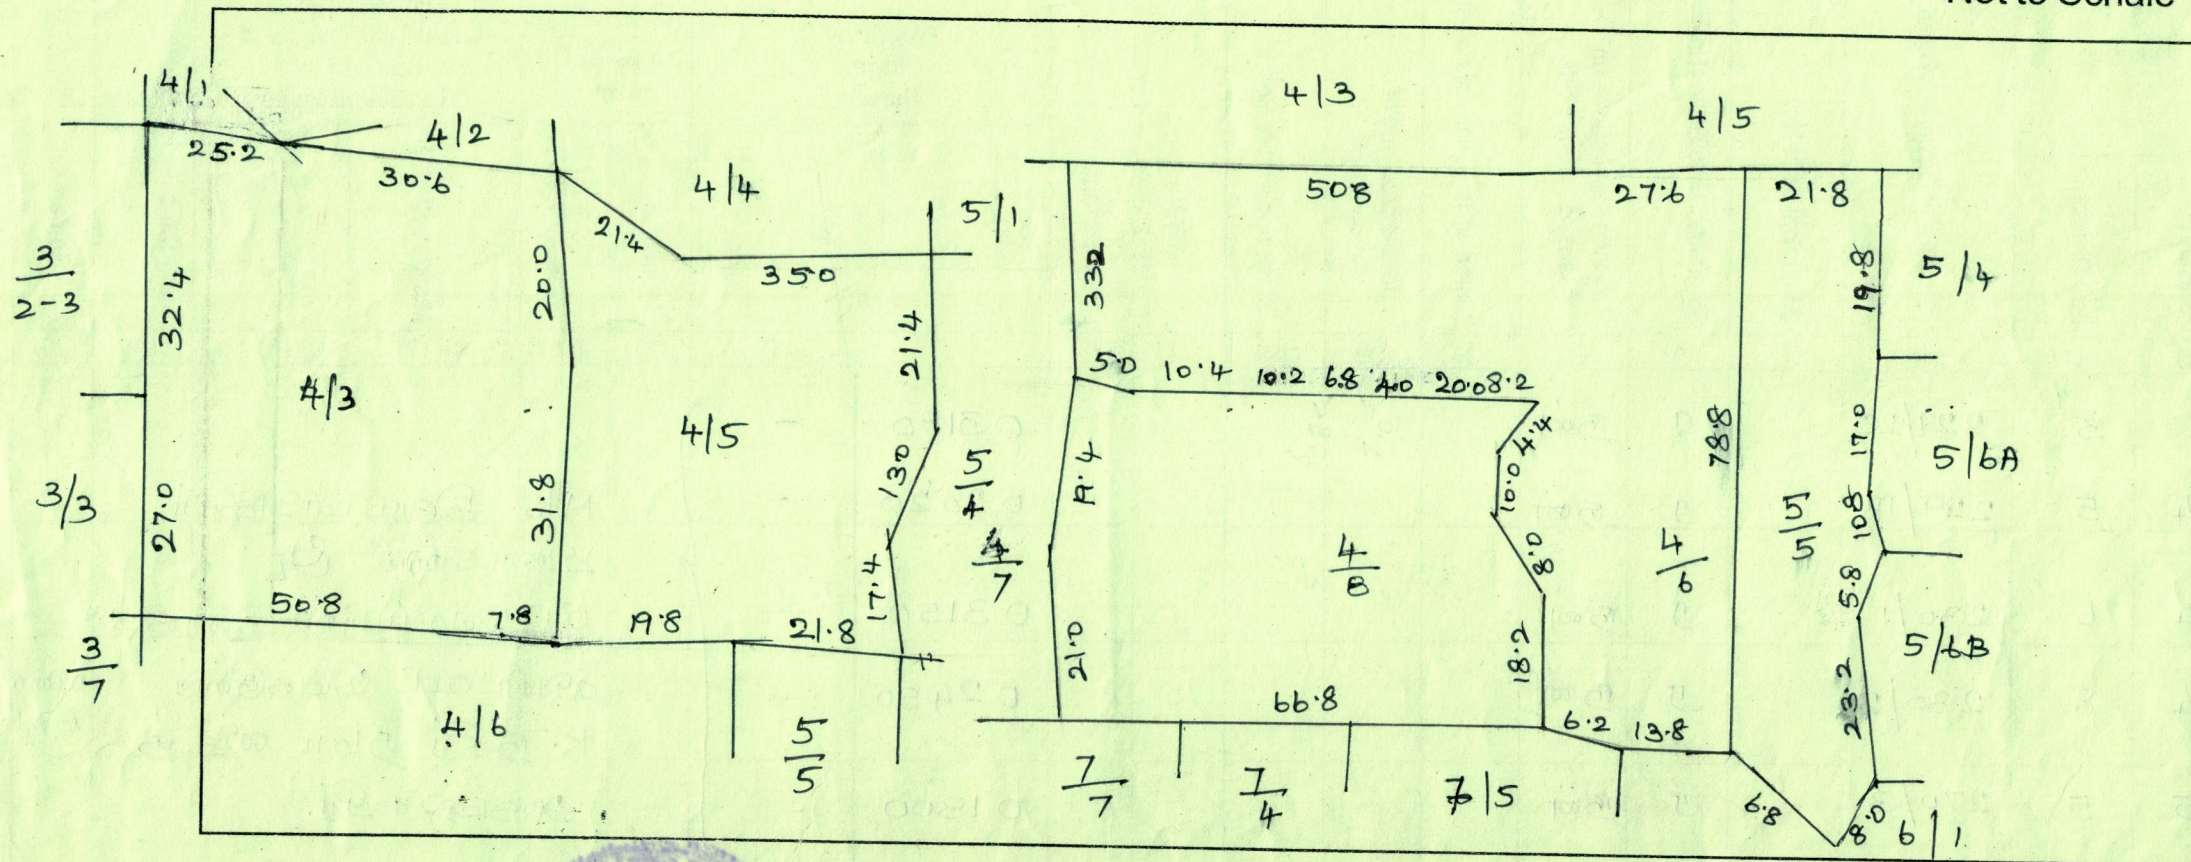

A.No. 202 Date 10.7.14

C. M. S. R.
00.2.004
SENIOR DRFTSMAN
TALUK OFFICE
MADURANTAKAM

M. S. S. R.
10.7.14.
TOWN SUB-INSPECTOR OF SURVEY
MADURANTAKAM MUNICIPALITY
MADURANTAKAM

நகராட்சி அலுவலகம், மதுராந்தகம்

Taluk : Madurantakam

The Extract from the Town Survey Register

Survey Mannual Chap. XII Rule 84 & 187 Survey 51

நகல்/ஆர்.பி.டி./8A எண்.

Ward No: A

Block No. 5

Town Survey No. 4

Name of Locality	Number		Old Survey Number and Letter	Municipal Door No.	Government Milta Zamin of Inam	Dry Wet Poramboke un Assessed House Site	Source of Irrigation and class	If double crop rate of Composition	Class and sort of Soil	Taram	Rate per acre	Extent by Town Survey		Assess ment		Number of patta or nam Tittle Deed and name of the Registered Holder		Havv the building is utilised	Remarks
	Survey Field	Sub Division										Aore	Soft	Municipal	Government	Municipal Register	Adangal		
(1)	(2)	(3)	(4)	(5)	(6)	(7)	(8)	(9)	(10)	(11)	(12)	(13)	(14)	(15)	(16)	(17)	(18)	(19)	(20)
	5	4	271/2B		சு	நீர்						03450	-			M/சு. கிரேட்டர் எண்பு			
																பிறை சன் ஐ			
																டுடவையப்பன் பிறைமேட்			உணர்விலம்
																லாமலட்டி இலக்குரை			
																K. நீதி ச/ஸ. கையேடு			
																செய்து கையேடு.			

A.No. 292 Date 10.7.16

SENIOR DRFTSMAN
TALUK OFFICE
MADURANTAKAM

TOWN SUB-INSPECTOR OF SURVEY
MADURANTAKAM MUNICIPALITY
MADURANTAKAM

HEAD QUARTERS DEPUTY TAHSILDAR
TALUK OFFICE
MADURANTAKAM

SITE PLAN EXTRACT

District : KANCHEEPURAM

Taluk : Madurantakam

MADURANTAKAM MUNICIPALITY


Ward No. : A

Block No. : 60

T.S. No. : 5/4

Scale :

Not to Schale

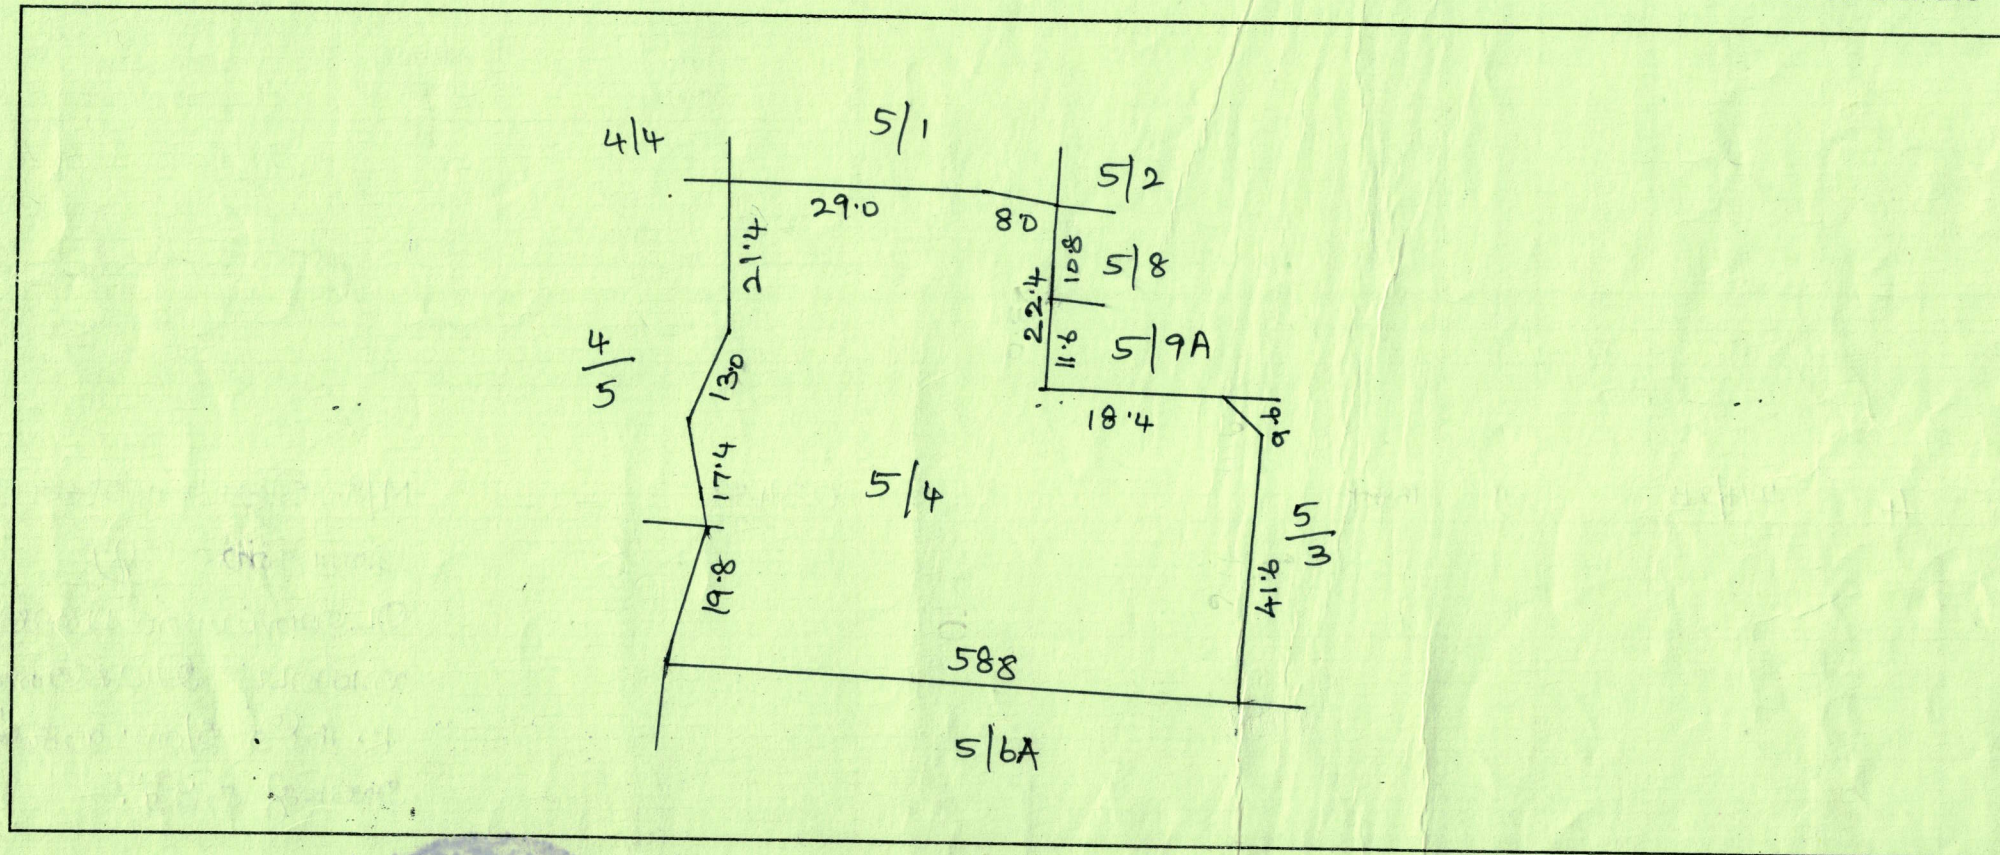

A.No. 202 Date 10.7.14

C. M. S.
10.7.2014
SENIOR DRFTSMAN
TALUK OFFICE
MADURANTAKAM

[Signature]
10.7.14
TOWN SUB-INSPECTOR OF SURVEY
MADURANTAKAM MUNICIPALITY
MADURANTAKAM