


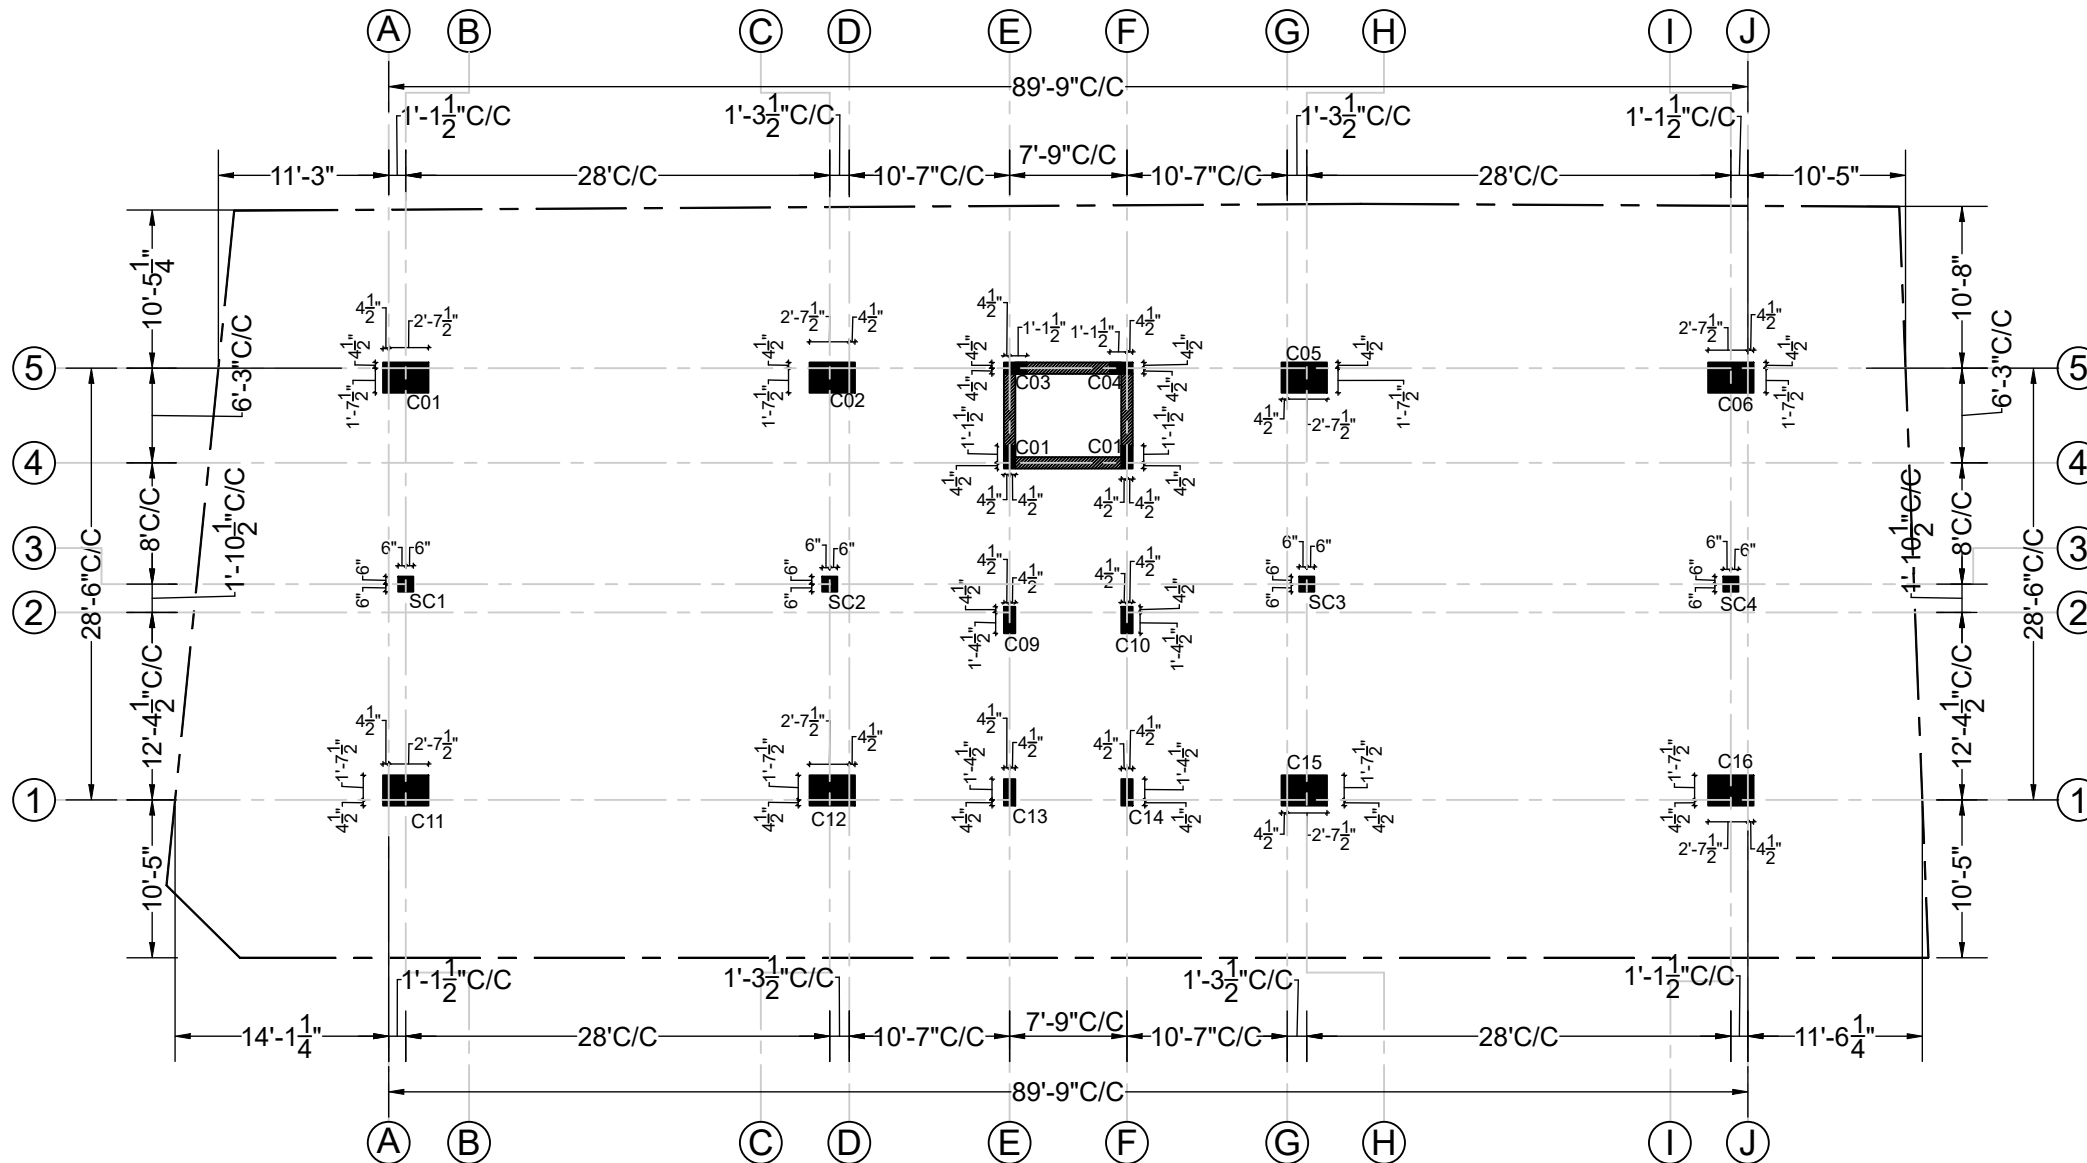


COLUMN LAYOUT
SCALE: 1:100

COLUMN SCHEDULE:-

FROM FOUNDATION TO STILT FLOOR	M30							
LEVELS	GRADE OF CONCRETE	C01&C11	C02&C12	C03, C04, C07&C08	C05&C15	C06&C16	C09, C10, C13&C14	SC1, SC2, SC3&SC4
COLUMN NUMBERS								

- NOTES:-
- ALL DIMENSIONS ARE FT & INCHES. SBC, MATERIAL PROPERTIES & COVER ARE IN MM
 - MIN. GRADE OF CONCRETE **M30** FOR ALL STRUCTURAL ELEMENTS
 - GRADE OF REINFORCEMENT Fe500.
 - COVER TO MAIN REINFORCEMENT:
FOOTING = 50MM
 - VERIFY ALL DIMENSIONS WITH ARCHITECTURAL DWG.
BEFORE COMMENCING CONSTRUCTION.
 - P.C.C 1:4:8 FOR FOOTING = 4" THK
 - P.C.C OFFSET SHALL BE 4" FROM THE FACE OF THE FOOTING
 - P.C.C 1:4:8 FOR SLAB ON GRADE = 3" THK
 - STRUCTURE DESIGNED FOR **STILT FLOOR+6 SLABS**
 - DEVELOPMENT LENGTH (Ld) = 50xDIA

R3	COLUMN REINFORCEMENT ADDED	05-05-25	MS	PACHI	PACHI
R2	COLUMN SIZE REVISED	22-04-25	MS	PACHI	PACHI
R1	DETAILS REVISED	22-03-25	MS	PACHI	PACHI
R0	ISSUE FOR APPROVAL	07-03-25	MS	PACHI	PACHI
Rev.	REVISIONS	DATE	DRAWN	DESIGNED	CHECKED
ARCHITECT/STRUCTURAL CONSULTANT:				ORIENTATION	
 ADARSH ASSOCIATES ADARSH ASSOCIATES Architects & Interior consultants A S TOWERS, 2A, 6TH CROSS, MARAVANERI, OPP. TO BALA BHARATHI GATE SALEM - 636007 OFF: +91-427-4031503 +91-8508622422 E-MAIL: adarshassociates.salem@gmail.com WEBSITE: www.adarshassociates.com					
PROJECT TITLE: APARTMENT BUILDING FOR METROPOLES AT NEW FAIRLANDS.					
DRAWING TITLE: COLUMN LAYOUT & SCHEDULE (SH-01 OF 04)					
DRAWING NO: 2025014-CS-101				REV. NO. R3	
DRAWN BY : MUNUSAMY		CHECKED BY: PACHIYAPPAN		DATE: 07-03-2025	
DESIGNED BY: PACHIYAPPAN				SCALE & SIZE:	

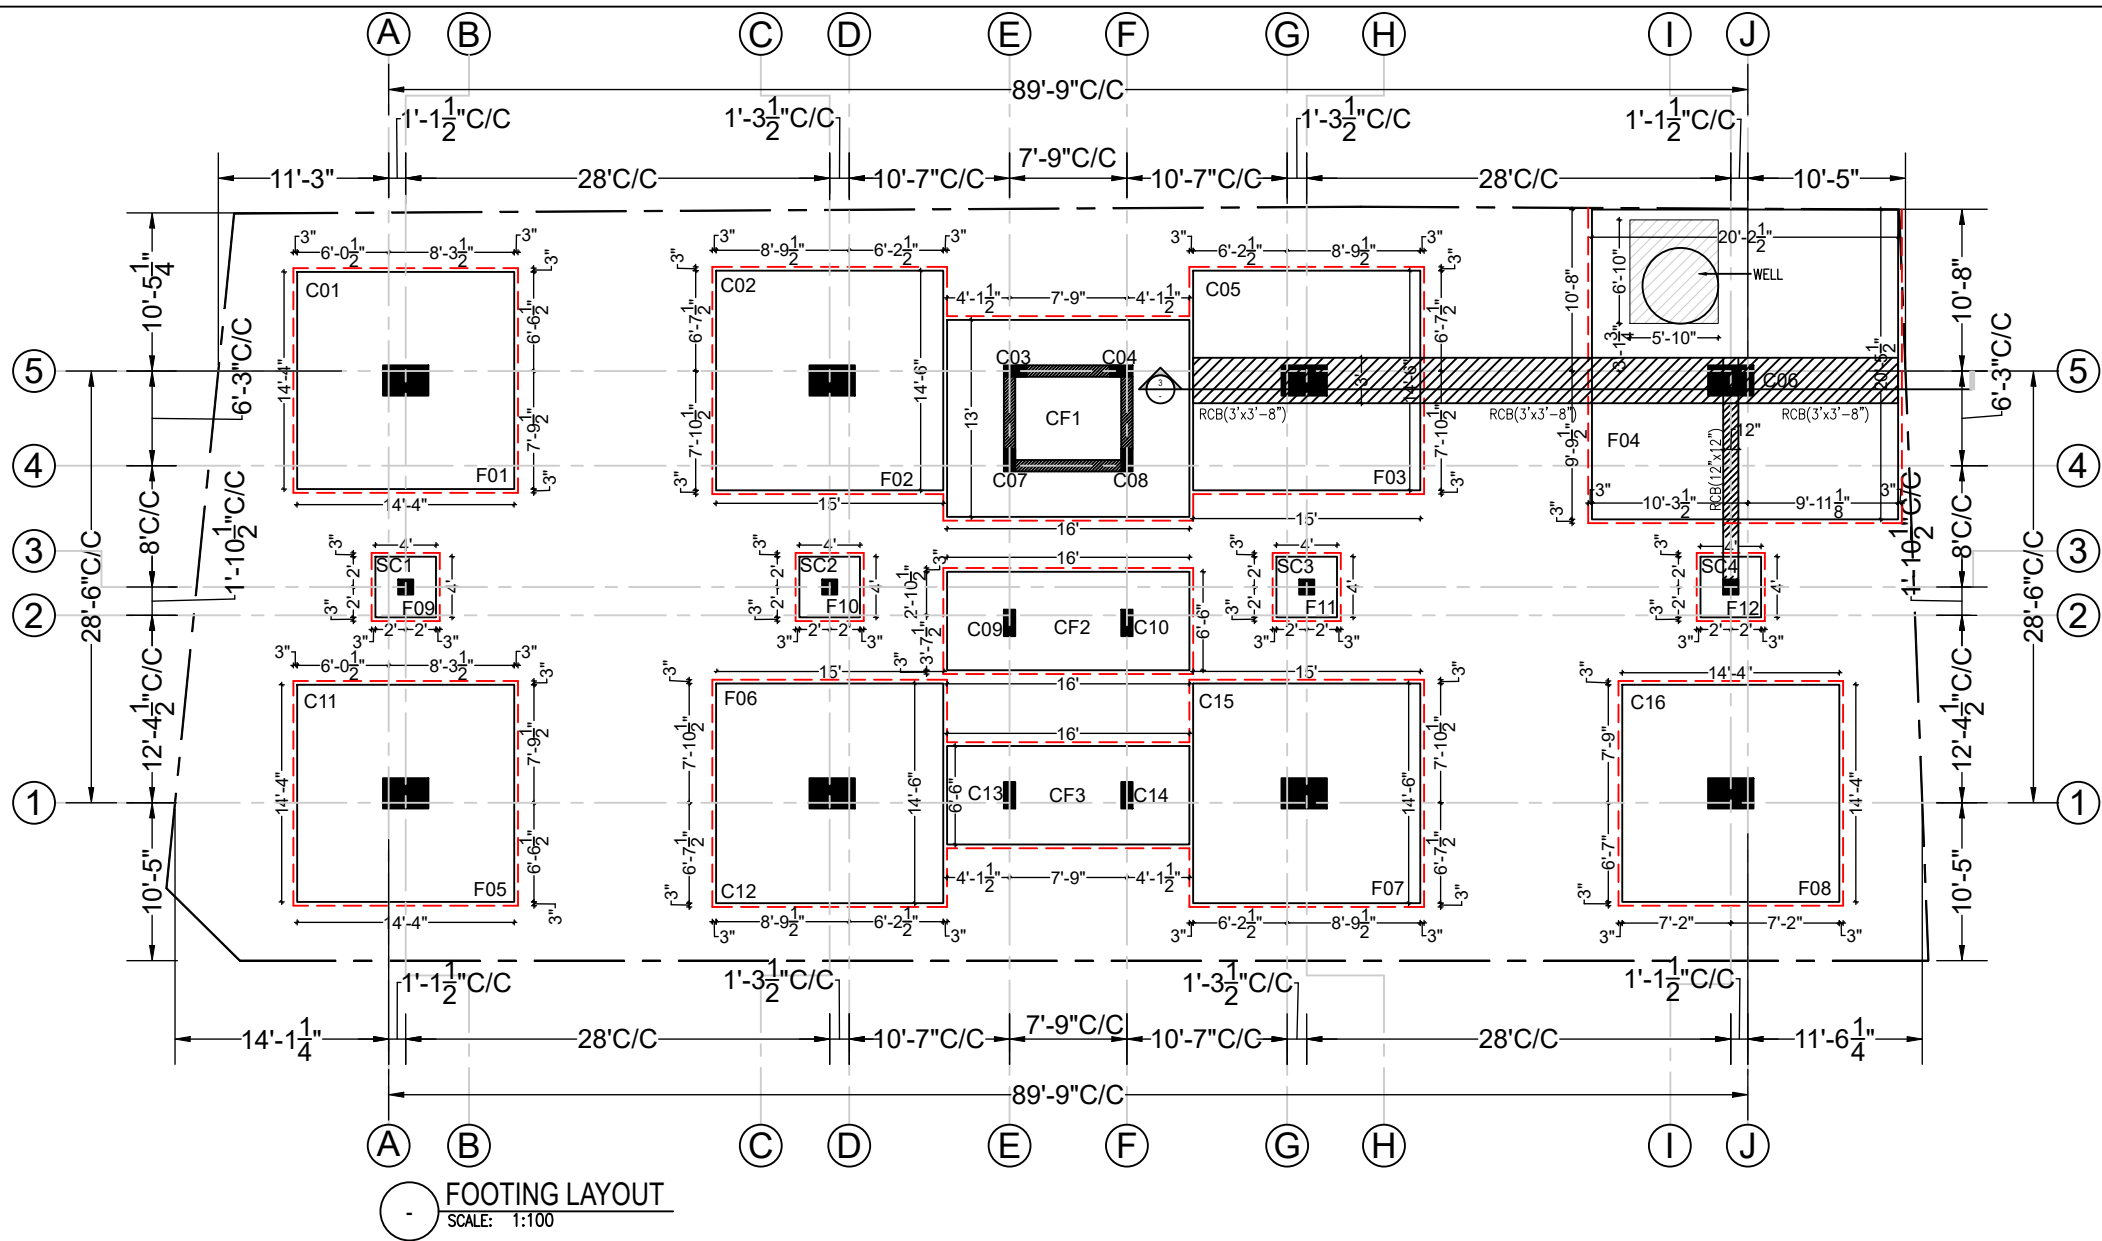








FOOTING LAYOUT
SCALE: 1:100

FOOTING SCHEDULE									
SL NO.	FOOTING NO.	LENGTH (L)	BREADTH (B)	DEPTH (D)	BOTTOM BARS		TOP BARS		REMARKS
					LONG	SHORT	LONG	SHORT	
1	F01	14'-4"	14'-4"	3'-6"	T16@4" C/C	T16@4" C/C	T10@4" C/C	T10@4" C/C	3T12 SIDE FACE
2	F02	15'-0"	14'-6"	3'-4"	T16@4" C/C	T16@4" C/C	T10@4" C/C	T10@4" C/C	3T12 SIDE FACE
3	F03	15'-0"	14'-6"	3'-8"	T16@4" C/C	T16@4" C/C	T10@4" C/C	T10@4" C/C	3T12 SIDE FACE
4	F04	20'-2.6"	20'-5.4"	3'-8"	T16@4" C/C	T16@4" C/C	T12@4" C/C	T12@4" C/C	3T12 SIDE FACE
5	F05	14'-4"	14'-4"	3'-6"	T16@4" C/C	T16@4" C/C	T10@4" C/C	T10@4" C/C	3T12 SIDE FACE
6	F06	15'-0"	14'-6"	3'-4"	T16@4" C/C	T16@4" C/C	T10@4" C/C	T10@4" C/C	3T12 SIDE FACE
7	F07	15'-0"	14'-6"	3'-4"	T16@4" C/C	T16@4" C/C	T10@4" C/C	T10@4" C/C	3T12 SIDE FACE
8	F08	14'-4"	14'-4"	3'-6"	T16@4" C/C	T16@4" C/C	T10@4" C/C	T10@4" C/C	3T12 SIDE FACE
9	F09	4'-0"	4'-0"	1'-4"	T10@6" C/C	T10@6" C/C	-	-	-
10	F10	4'-0"	4'-0"	1'-4"	T10@6" C/C	T10@6" C/C	-	-	-
11	F11	4'-0"	4'-0"	1'-4"	T10@6" C/C	T10@6" C/C	-	-	-
12	F12	4'-0"	4'-0"	1'-4"	T10@6" C/C	T10@6" C/C	-	-	-
13	CF1	16'-0"	13'-0"	2'-0"	T12@5" C/C	T12@5" C/C	T10@5" C/C	T10@5" C/C	-
14	CF2	16'-3"	6'-6"	2'-0"	T12@6" C/C	T12@6" C/C	T10@8" C/C	T10@8" C/C	-
15	CF3	16'-3"	6'-6"	2'-0"	T12@6" C/C	T12@6" C/C	T10@8" C/C	T10@8" C/C	-

NOTES:-


- ALL DIMENSIONS ARE FT & INCHES. SBC, MATERIAL PROPERTIES & COVER ARE IN MM
- MIN. GRADE OF CONCRETE M30 FOR ALL STRUCTURAL ELEMENTS
- GRADE OF REINFORCEMENT Fe500.
- COVER TO MAIN REINFORCEMENT:
FOOTING = 50MM
- VERIFY ALL DIMENSIONS WITH ARCHITECTURAL DWG. BEFORE COMMENCING CONSTRUCTION.
- P.C.C 1:4:8 FOR FOOTING = 4" THK
- P.C.C OFFSET SHALL BE 4" FROM THE FACE OF THE FOOTING
- P.C.C 1:4:8 FOR SLAB ON GRADE = 3" THK
- STRUCTURE DESIGNED FOR STILT FLOOR+6 SLABS
- DEVELOPMENT LENGTH (Ld) = 50xDIA

R4	WELL ADDED	21-06-25	MS	PACHI	PACHI
R3	REVISED FOOTING SIZE AND FOOTING REIN. ADD.	29-04-25	MS	PACHI	PACHI
R2	REVISED FOOTING AND COLUMN SIZE	22-04-25	MS	PACHI	PACHI
R1	DETAILS REVISED	22-03-25	MS	PACHI	PACHI
R0	ISSUE FOR APPROVAL	07-03-25	MS	PACHI	PACHI
Rev.	REVISIONS	DATE	DRAWN	DESIGNED	CHECKED
ARCHITECT/STRUCTURAL CONSULTANT:				ORIENTATION	
 ADARSH ASSOCIATES Architects & Interior consultants A S TOWERS, 2A, 6TH CROSS, MARAVANERI, OPP. TO BALA BHARATHI GATE SALEM - 636007 OFF: +91-427-4031503 +91-8508622422 E-MAIL: adarshassociates.salem@gmail.com WEBSITE: www.adarshassociates.com					
PROJECT TITLE:					
APARTMENT BUILDING FOR METROPOLES AT NEW FAIRLANDS.					
DRAWING TITLE:					
FOOTING LAYOUT & SCHEDULE (SH-02 OF 04)					
DRAWING NO:			REV. NO.		
2025014-FDN-102			R3		
DRAWN BY :		CHECKED BY:		DATE:	
MUNUSAMY		PACHIYAPPAN		07-03-2025	
DESIGNED BY:				SCALE & SIZE:	
PACHIYAPPAN					

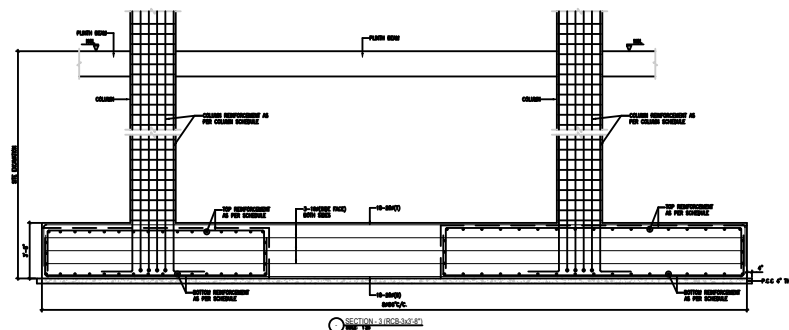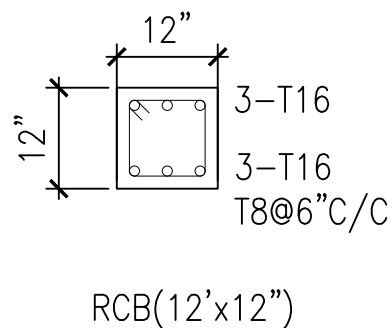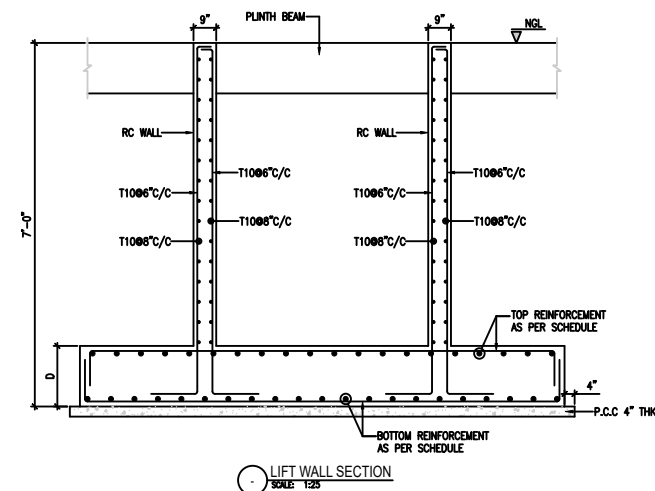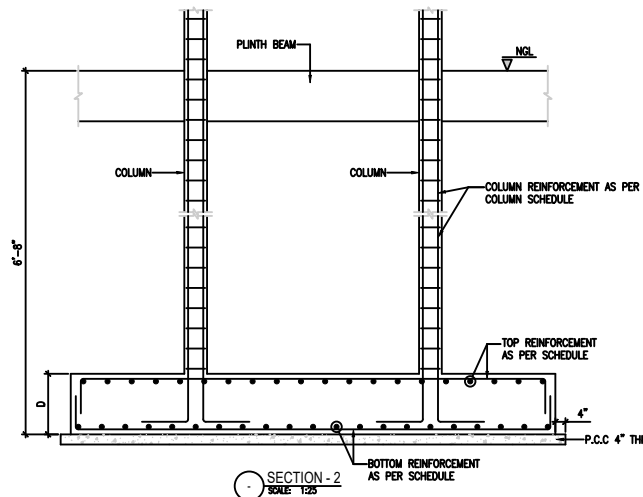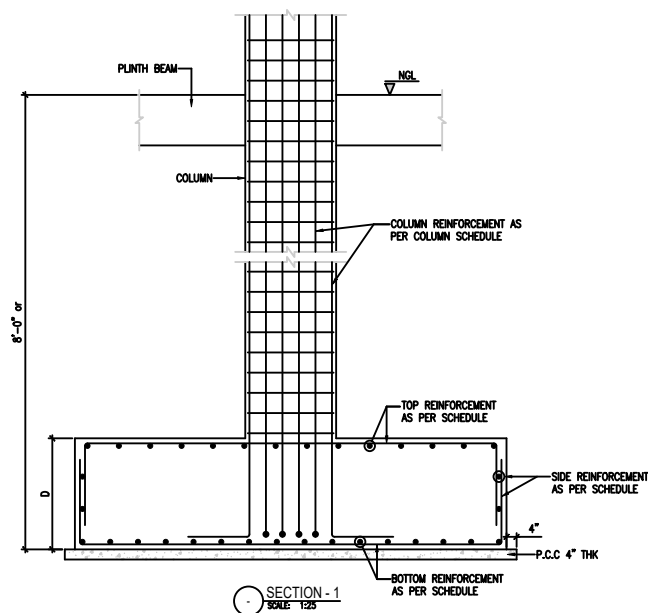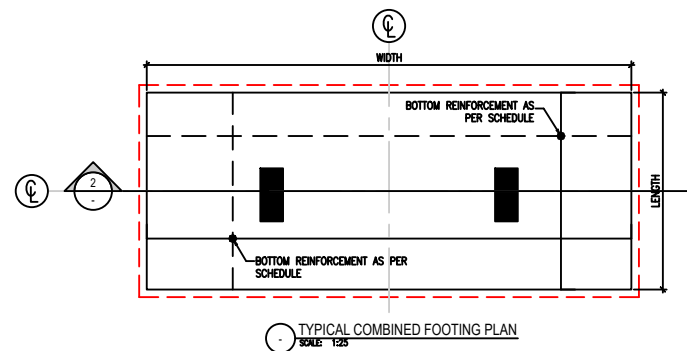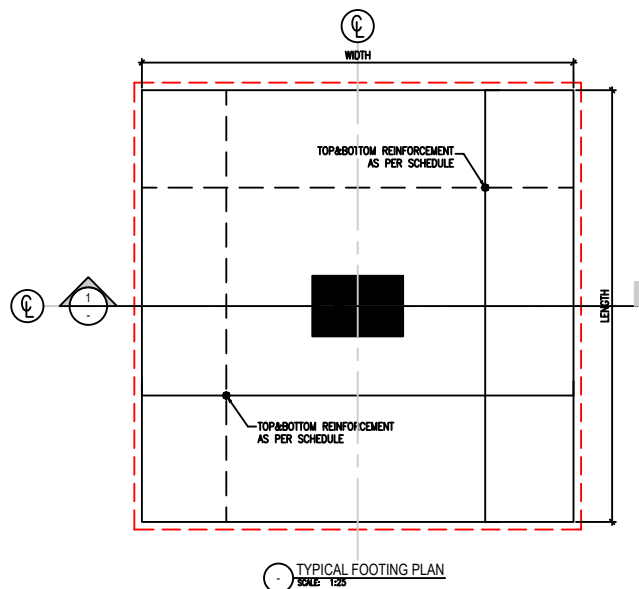


- NOTES:-**
- ALL DIMENSIONS ARE FT & INCHES. SBC, MATERIAL PROPERTIES & COVER ARE IN MM
 - MIN. GRADE OF CONCRETE **M30 FOR ALL STRUCTURAL ELEMENTS**
 - GRADE OF REINFORCEMENT **Fe500**.
 - COVER TO MAIN REINFORCEMENT:
FOOTING = 50MM
 - VERIFY ALL DIMENSIONS WITH ARCHITECTURAL DWG. BEFORE COMMENCING CONSTRUCTION.
 - P.C.C 1:4:8 FOR FOOTING = 4" THK
 - P.C.C OFFSET SHALL BE 4" FROM THE FACE OF THE FOOTING
 - P.C.C 1:4:8 FOR SLAB ON GRADE = 3" THK
 - STRUCTURE DESIGNED FOR **STILT FLOOR+3 FLOORS+TERRACE LEVELS**
 - DEVELOPMENT LENGTH (L_d) = $50 \times \text{DIA}$


RO	ISSUE FOR APPROVAL	05-05-25	MS	PACHI	PACHI
Rev.	REVISIONS	DATE	DRAWN	DESIGNED	CHECKED
ARCHITECT/STRUCTURAL CONSULTANT:				ORIENTATION	
 ADARSH ASSOCIATES Architects & Interior consultants A S TOWERS, 2A, 6TH CROSS, MARAVANERI, OPP. TO BALA BHARATHI GATE SALEM - 636007 OFF: +91-427-4031503 +91-8508622422 E-MAIL: adarshassociates.salem@gmail.com WEBSITE: www.adarshassociates.com					
PROJECT TITLE:					
APARTMENT BUILDING FOR METROPOLES AT NEW FAIRLANDS.					
DRAWING TITLE:					
FOOTING SECTIONS (SH-03 OF 04)					
DRAWING NO:				REV. NO.	
2025014-FDN-103				R0	
DRAWN BY :		CHECKED BY:		DATE:	
MUNUSAMY		PACHIYAPPAN		05-05-2025	
DESIGNED BY:				SCALE & SIZE:	
PACHIYAPPAN					

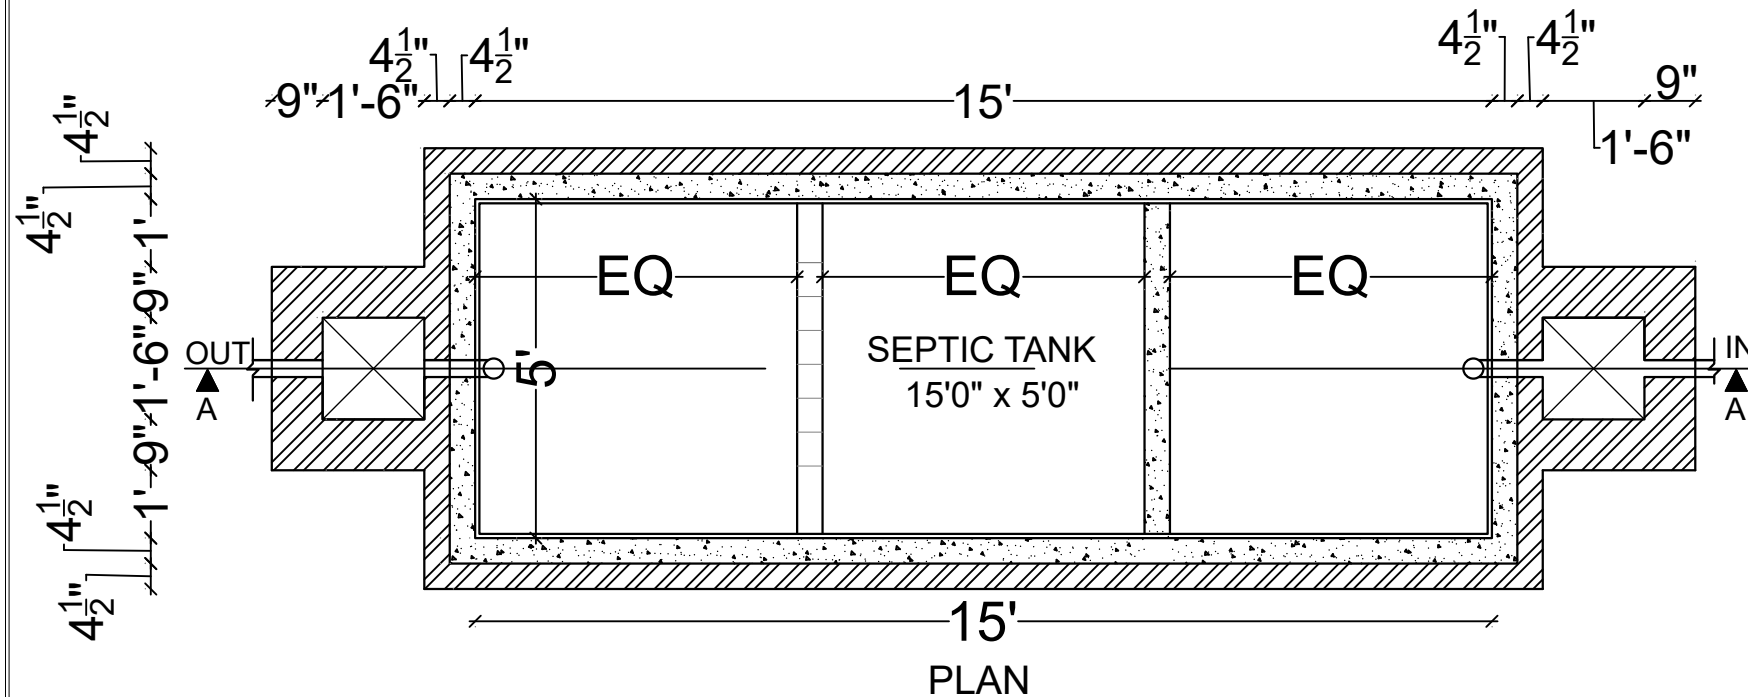


PLAN

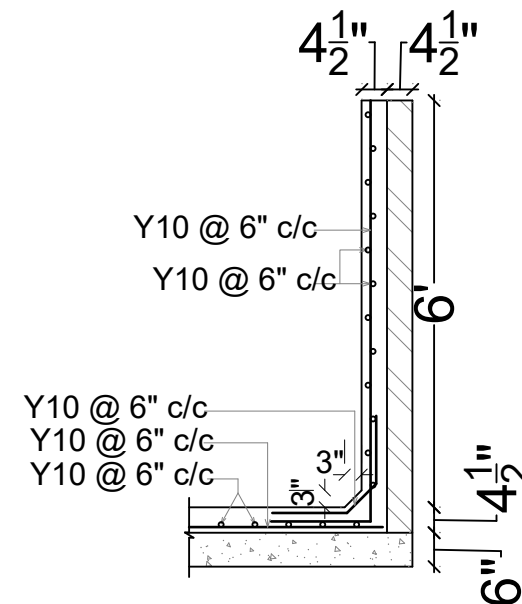


RCC WALL DETAIL

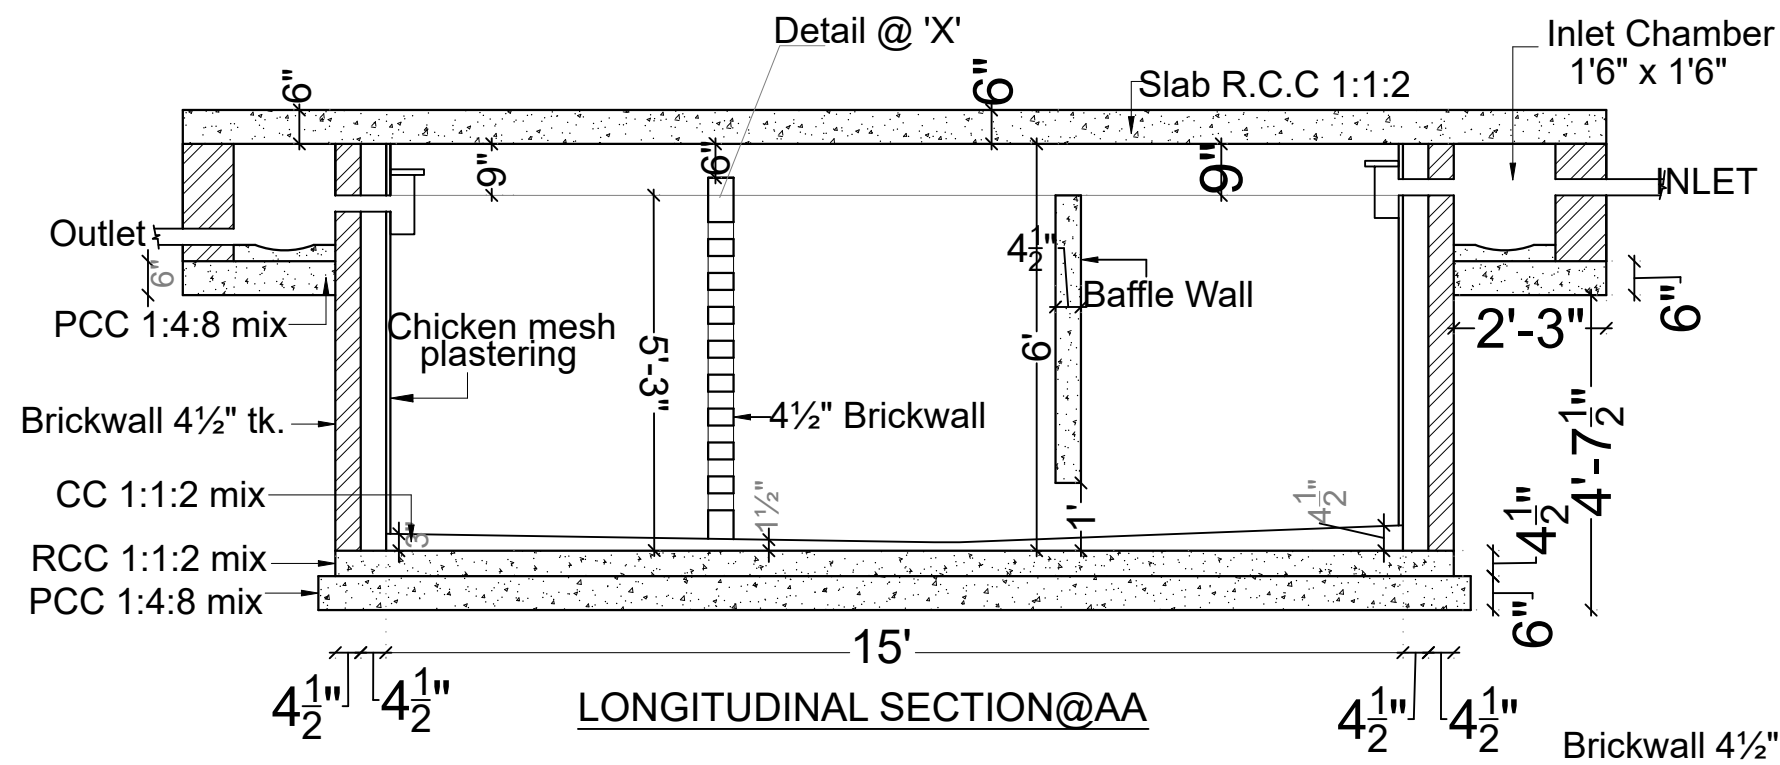

LONGITUDINAL SECTION@AA

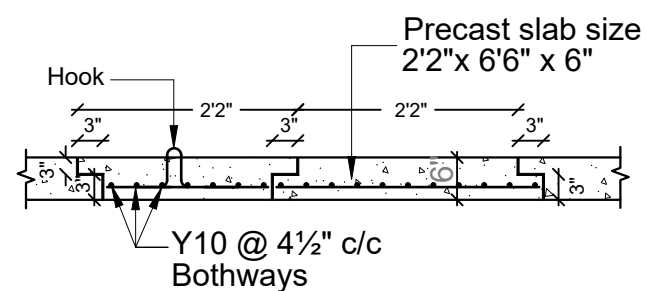

PRECAST SLAB DETAIL

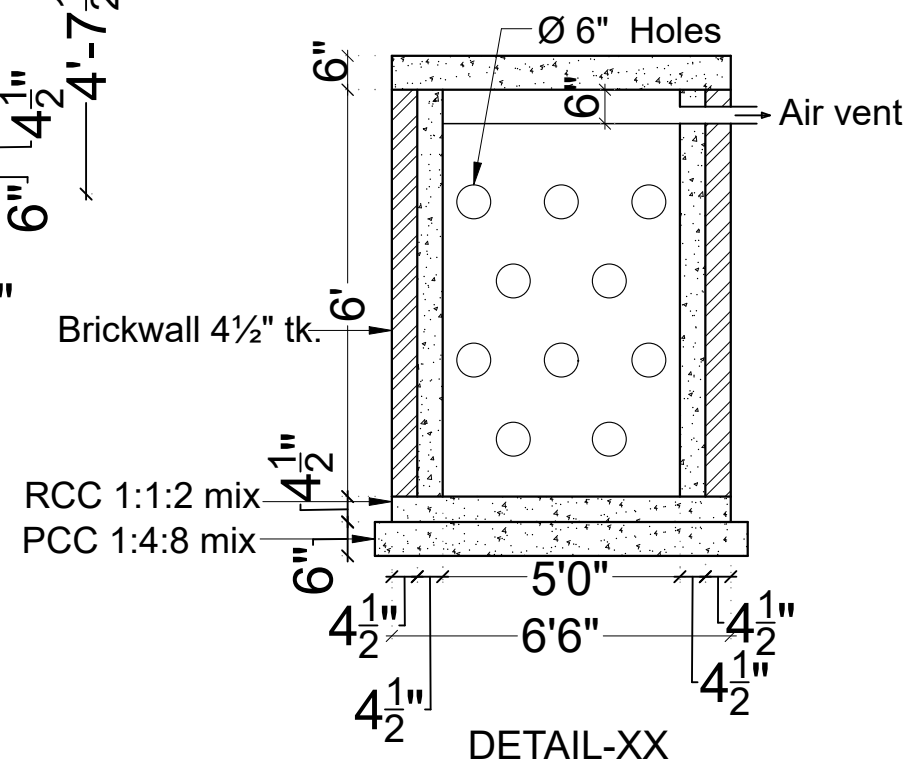

DETAIL-XX

NOTES:

1. All dimensions are in 'Feet & Inches' unless otherwise noted.
2. All dimensions are C/C of Wall
3. Wherever applicable, this drawing must be read along with the relevant Architectural drawings.
4. Steel Grade shall be - Fe 500
5. Concrete mix shall be - M25(1:1:2)
6. Clear Cover to Main reinforcement shall be:
(i) Slab : 15mm

R5		
R4		
R3		
R2		
R1		
R0		
REV	DATE	DESCRIPTION

CLIENT:

METROPOLE APARTMENT @ NEW FAIRLANDS

DRAWING TITLE:


SEPTIC TANK DETAIL

DRAWING NO:		SHEET NO:
105-S		1/1
DATE:	SCALE:	ISSUED FOR:
21-07-2025	NTS	EXECUTION
DRAWN BY:		CHECKED BY:
HASHNI S		M. D

ARCHITECTS:

ADARSH ASSOCIATES
Architects & Interior consultants
A S TOWERS, 2A, 6TH CROSS, MARAVANERI,
OPP. TO BALA BHARATHI GATE
SALEM - 636007
OFF: +91-427-4031503 | +91-8508622422
E-MAIL: adarshassociates.salem@gmail.com
WEBSITE: www.adarshassociates.com

Contractors, vendors & consultants must verify all dimensions at site and notify this to architect, in case of any discrepancies prior to carrying out work. Written dimensions take precedence over scaled dimensions. ADARSH ASSOCIATES retains copyright on this drawing.

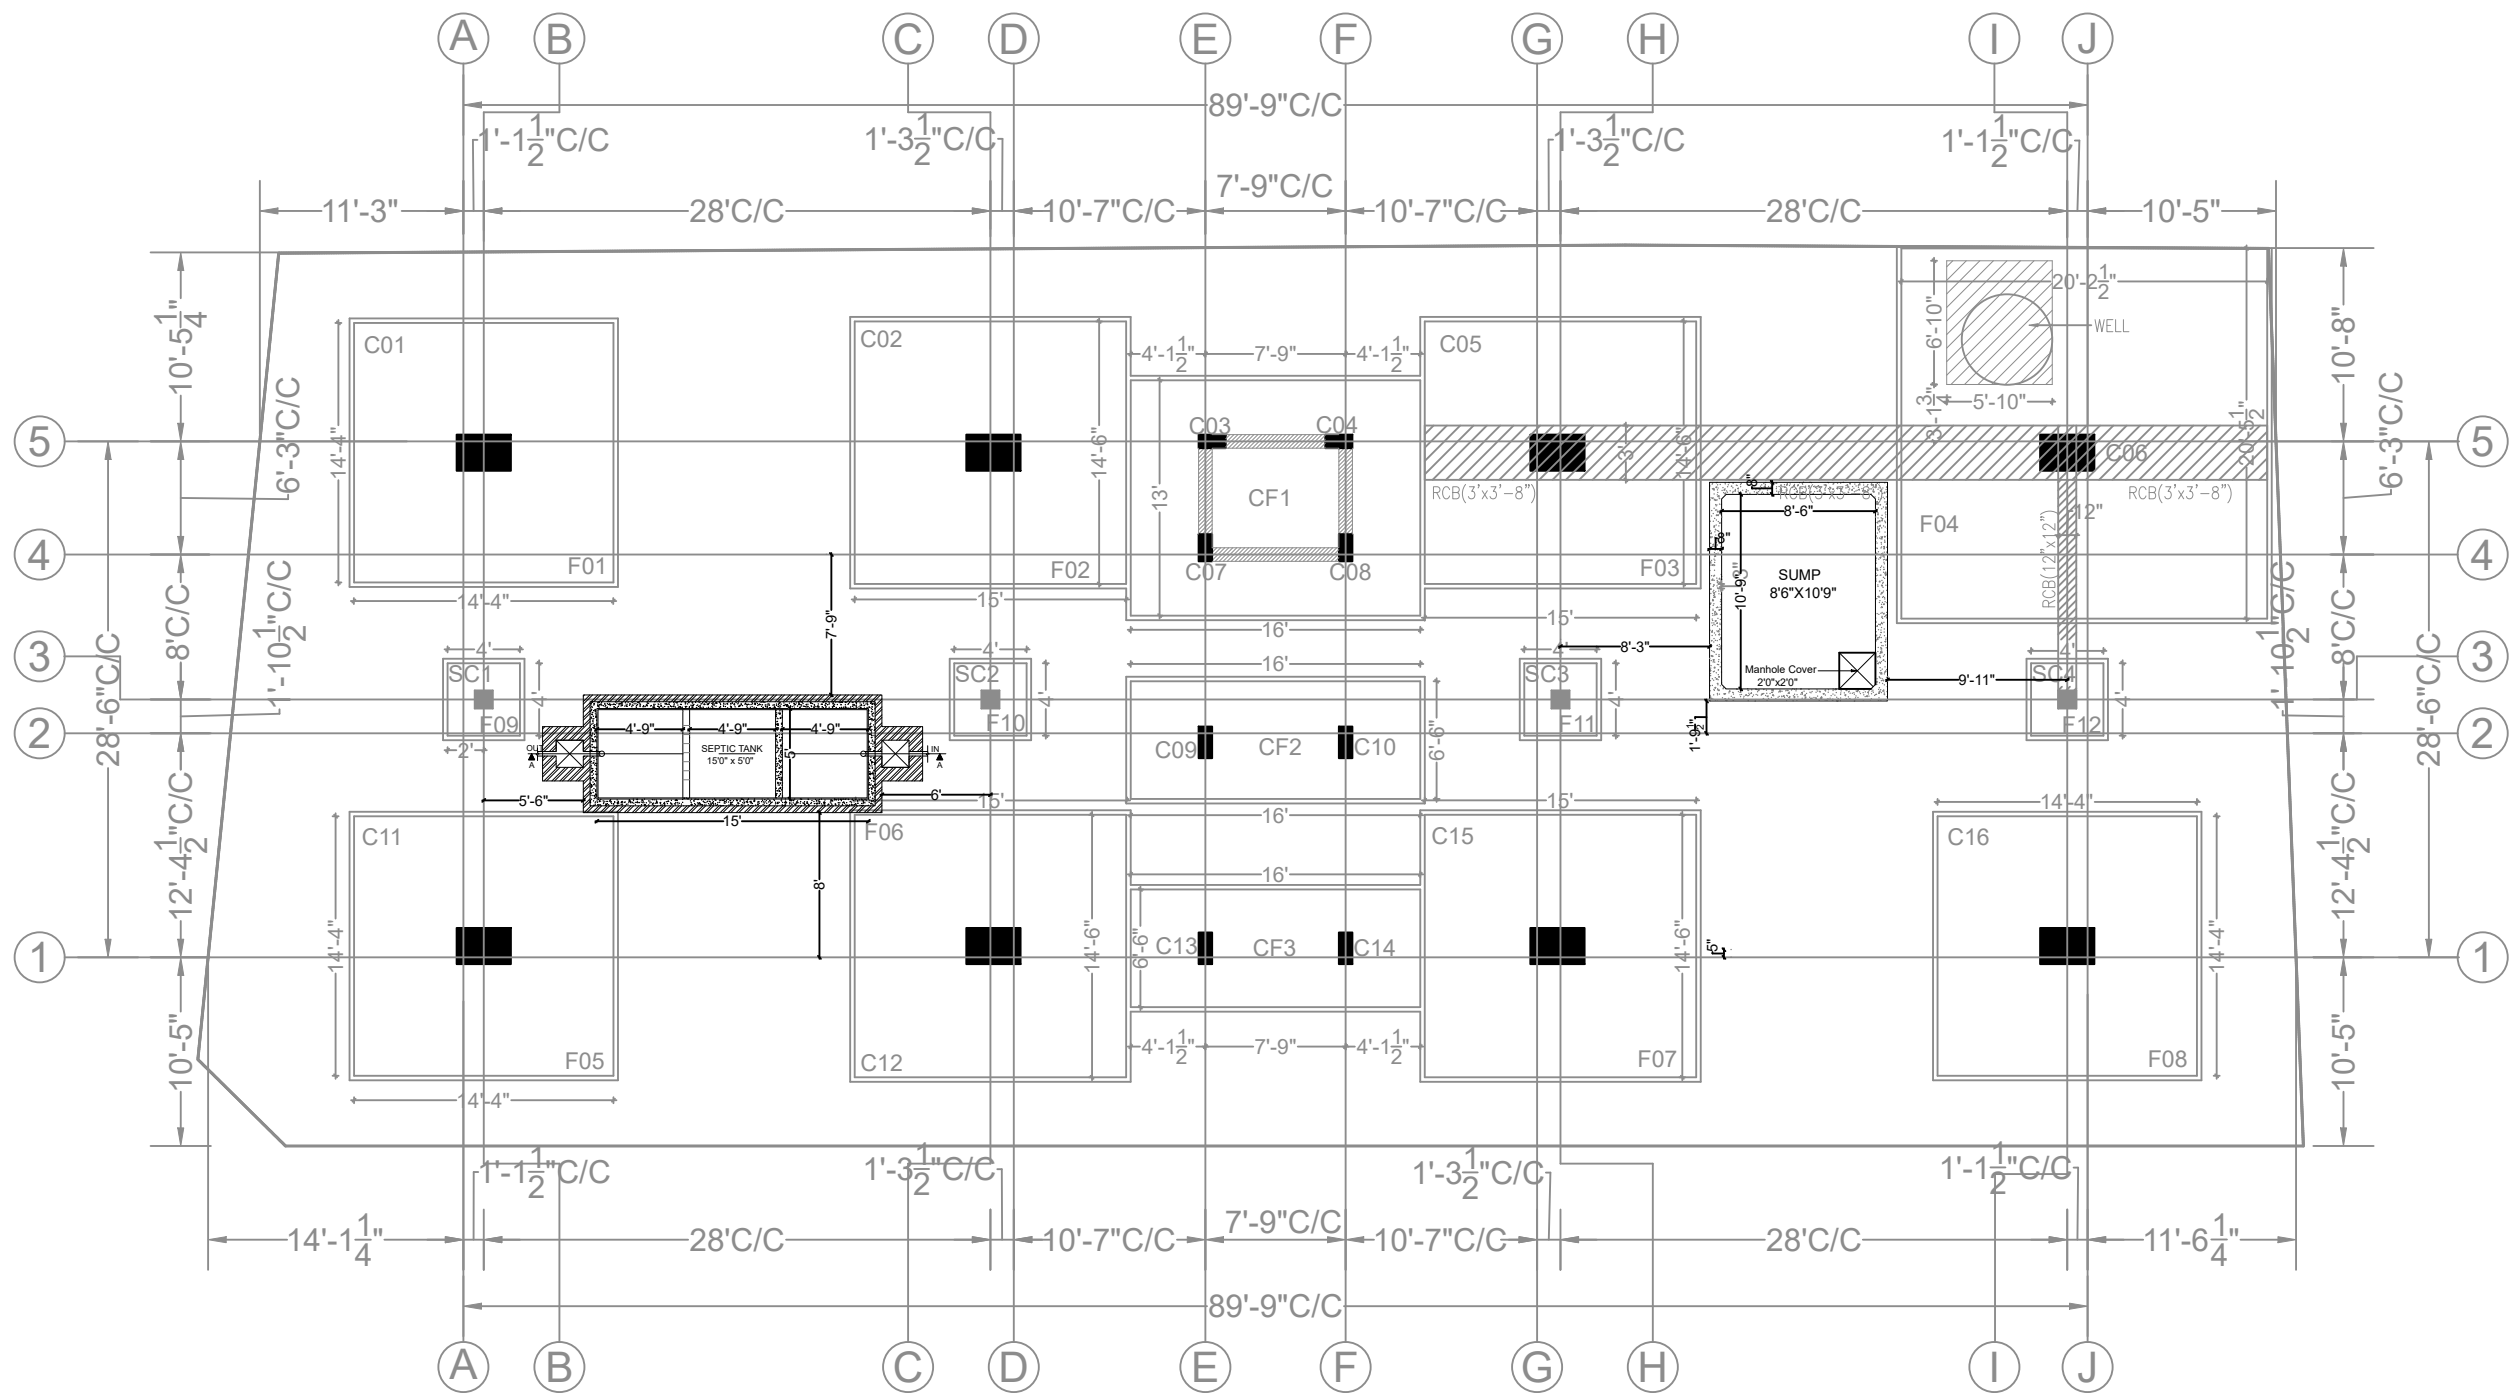

- NOTES:
1. ALL DIMENSIONS ARE IN FEET & INCHES UNLESS SPECIFIED.
 2. ANY DISCREPANCY IN THE DRAWING TO BE BROUGHT TO THE ARCHITECT'S NOTICE IMMEDIATELY.
 3. ARCHITECTURAL DRAWING TO HAVE PRECEDENCE OVER STRUCTURAL DRAWING.
 4. ALL DIMENSIONS NEED VERIFICATION AS PER SITE.

R5		
R4		
R3		
R2		
R1		
R0		
REV	DATE	DESCRIPTION

- NOTE :-
1. Use M25 (1:1:2) Grade of Concrete
 2. Use Fe500 Steel
 3. Clear Cover for Slab - 15 mm


CLIENT:
METROPOLE APARTMENT @ NEW FAIRLANDS

DRAWING TITLE: SUMP & SEPTIC TANK LOCATION
ORIENTATION:


DRAWING NO:		SHEET NO:
105-S		1/1
DATE:	SCALE:	ISSUED FOR:
21-07-2025	NTS	EXECUTION
DRAWN BY:		CHECKED BY:
HASHNI S		M . D

ARCHITECTS:
ADARSH ASSOCIATES
Architects & Interior consultants
A S TOWERS, 2A, 6TH CROSS, MARAVANERI,
OPP. TO BALA BHARATHI GATE
SALEM - 636007
OFF: +91-427-4031503 | +91-8508622422
E-MAIL: adarshassociates.salem@gmail.com
WEBSITE: www.adarshassociates.com


Contractors, vendors & consultants must verify all dimensions at site and notify this to architect, in case of any discrepancies prior to carrying out work. Written dimensions take precedence over scaled dimensions. ADARSH ASSOCIATES retains copyrights on this drawing.

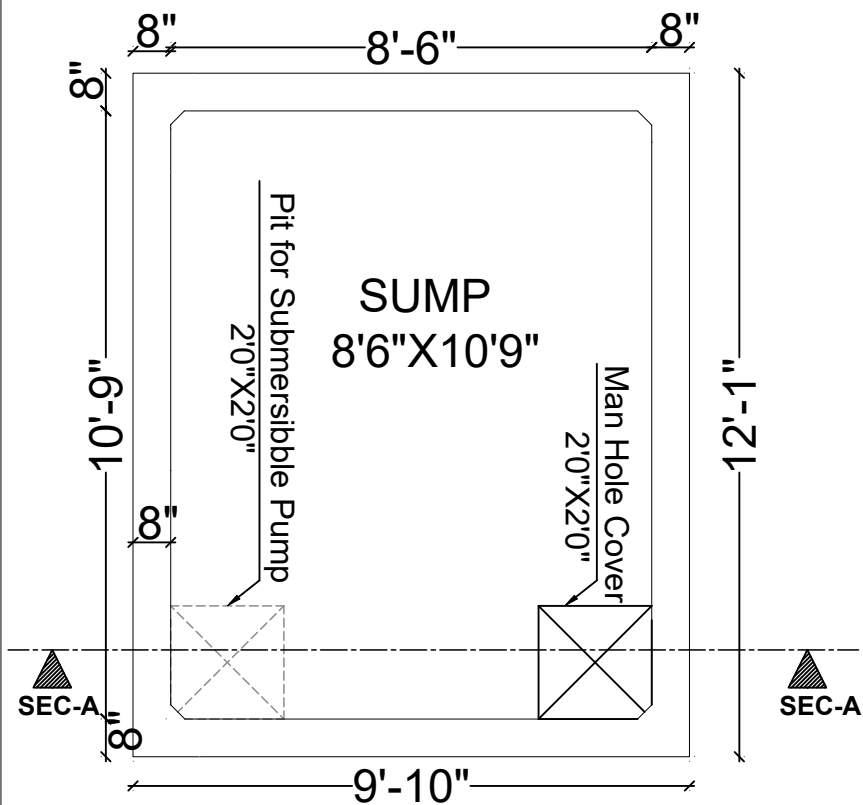


SUMP PLAN

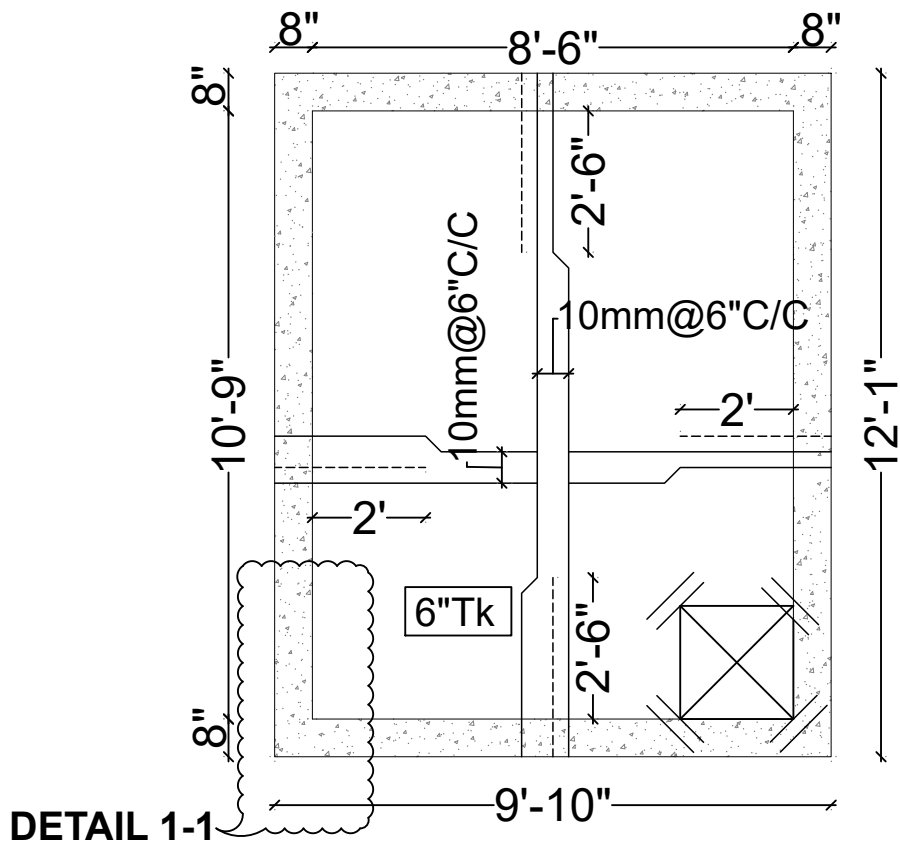


SUMP COVER SLAB

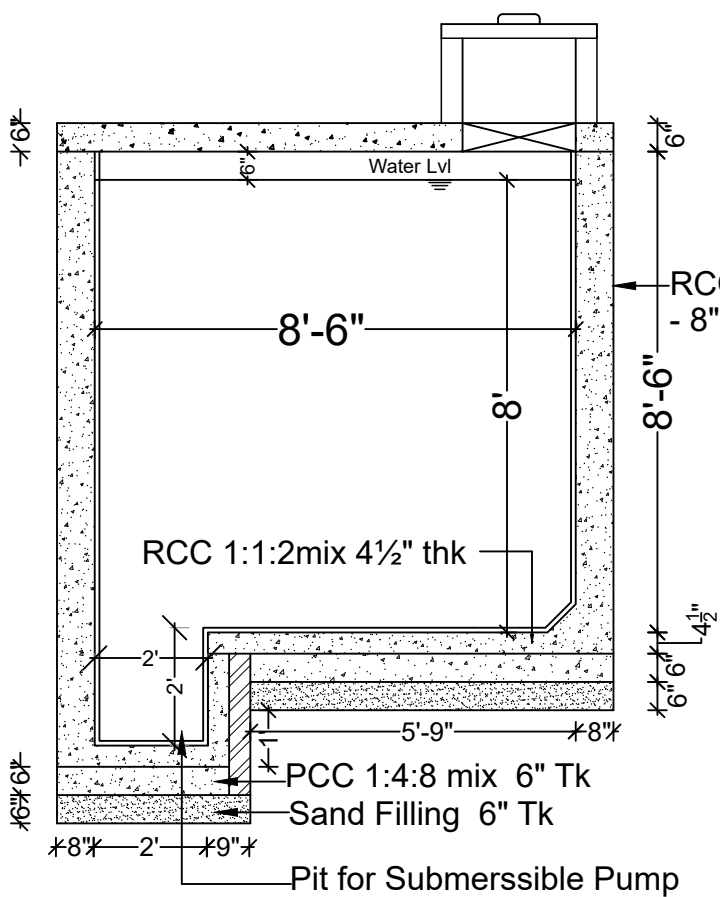


SECTION A-A

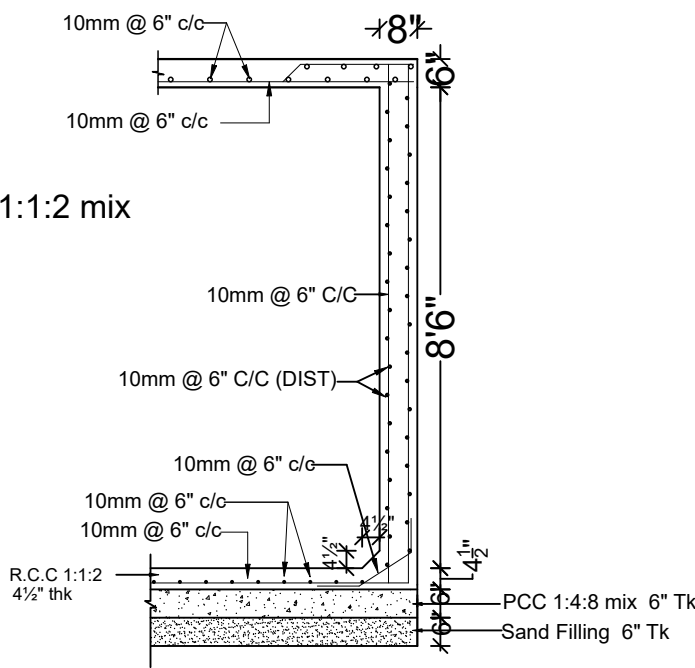

R.C.C WALL DETAIL

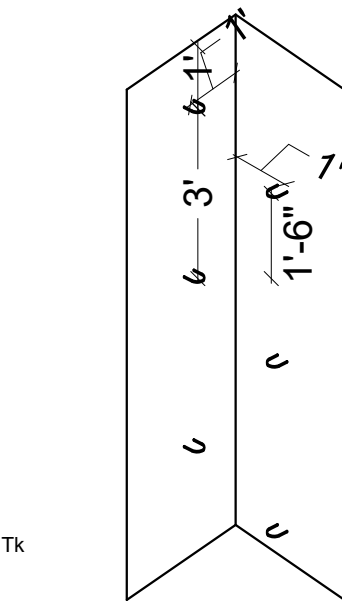

HOOKS DETAIL

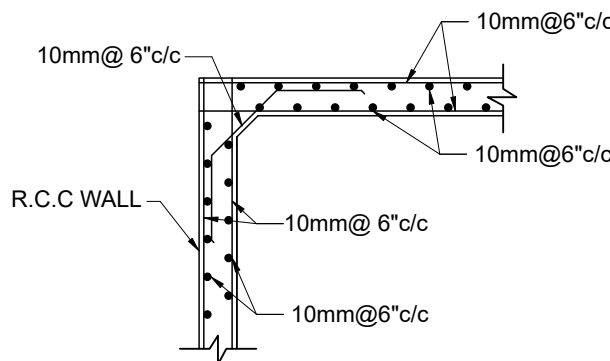

DETAIL 1-1

Notes:-

- All dimensions are in 'Feet & Inches' unless otherwise noted.
- All dimensions are C/C of Wall
- Wherever applicable, this drawing must be read along with the relevant Architectural drawings.
- Steel Grade shall be - Fe 500
- Concrete mix shall be - M25(1:1:2)
- Clear Cover to Main reinforcement shall be:
(i) Slab : 15mm

R8		
R7		
R6		
R5		
R4		
R3		
R2		
R1		
R0		
REV	DATE	DESCRIPTION

DRAWING TITLE:

SUMP DETAIL

CLIENT:

METROPOLE APARTMENT @
NEW FAIRLANDS

DRAWING NO:

S-102B

SHEET NO:

1/1

DATE:

21-07-2025

SCALE:

NTS

ISSUED FOR:

EXECUTION

DRAWN BY:

HASHNI S


CHECKED BY:

M.D


ARCHITECTS:

ADARSH ASSOCIATES
Architects & Interior consultants
A S TOWERS, 2A, 6TH CROSS, MARAVANERI,
OPP. TO BALA BHARATHI GATE
SALEM - 636007
OFF: +91-427-4031503 | +91-9508622422
E-MAIL: adarshassociates.salem@gmail.com
WEBSITE: www.adarshassociates.com


Contractors, vendors & consultants must verify all dimensions at site and notify this to architect, in case of any discrepancies prior to carrying out work.
Written dimensions take precedence over scaled dimensions.
ADARSH ASSOCIATES retains copyrights on this drawing.

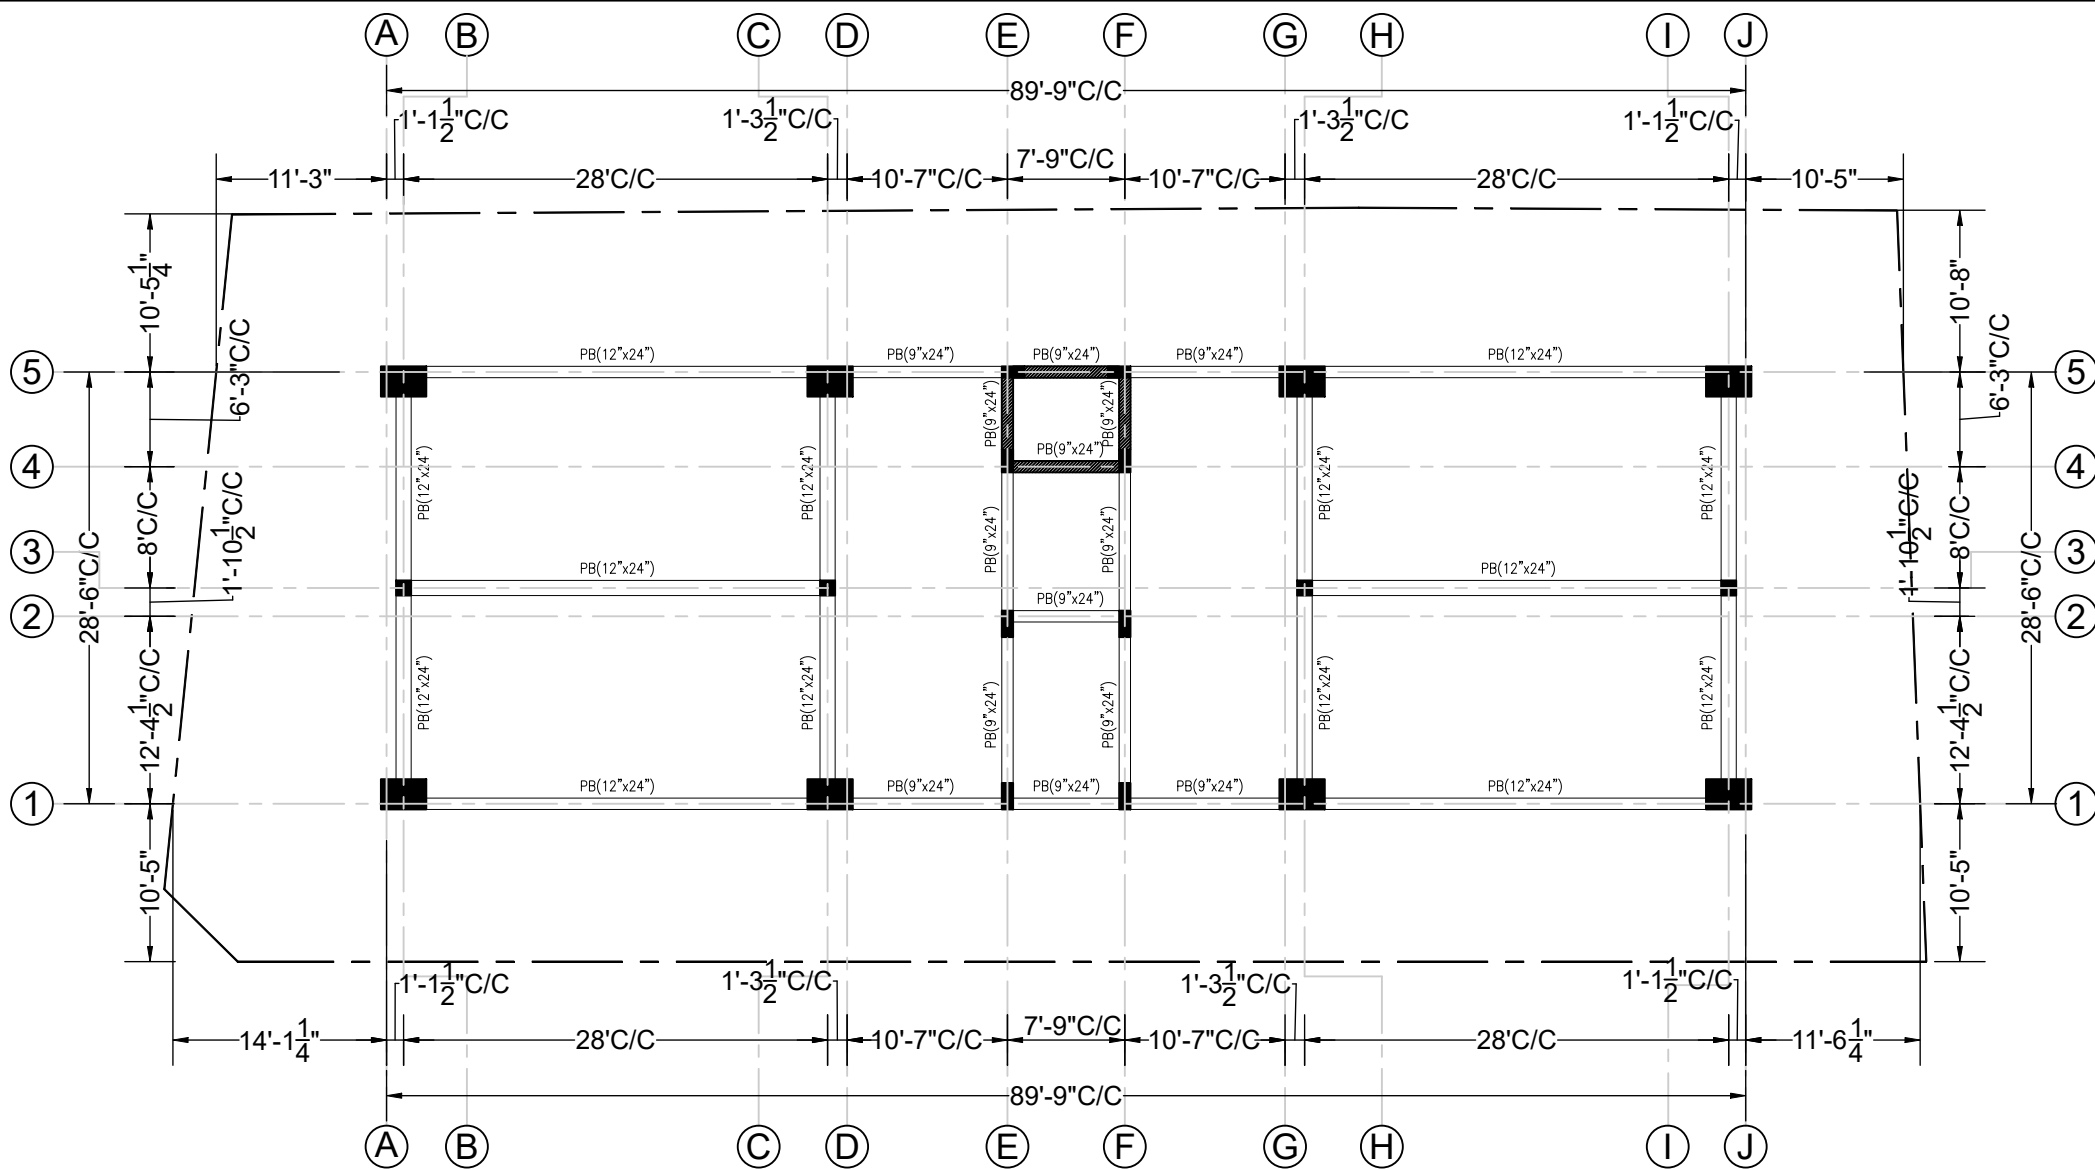

PLINTH BEAM LAYOUT
SCALE: 1:100

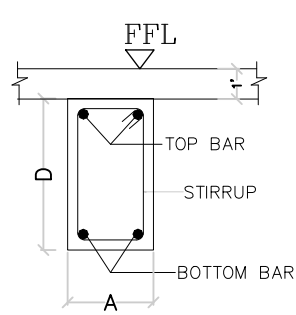


TYPICAL PB DETAILS

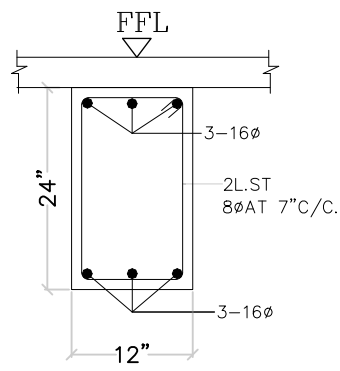


AT SUPPORTS

TYP. C.S. OF PB1(12"x24")

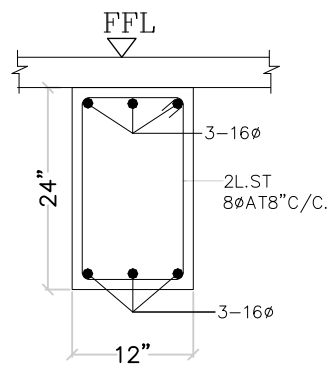


AT MID SPAN

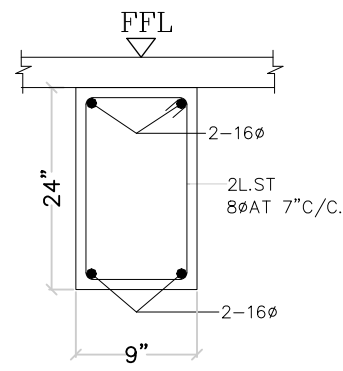


AT SUPPORTS


TYP. C.S. OF PB1(9"x24")

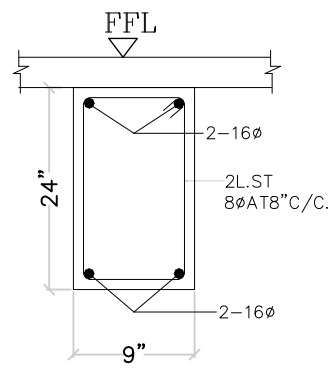


AT MID SPAN

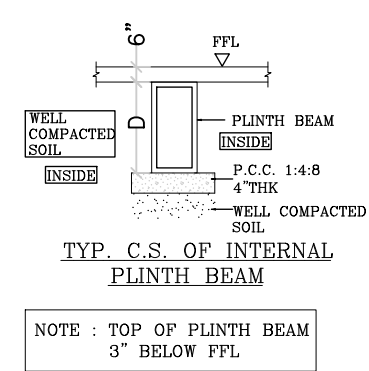

TYP. C.S. OF INTERNAL
PLINTH BEAM

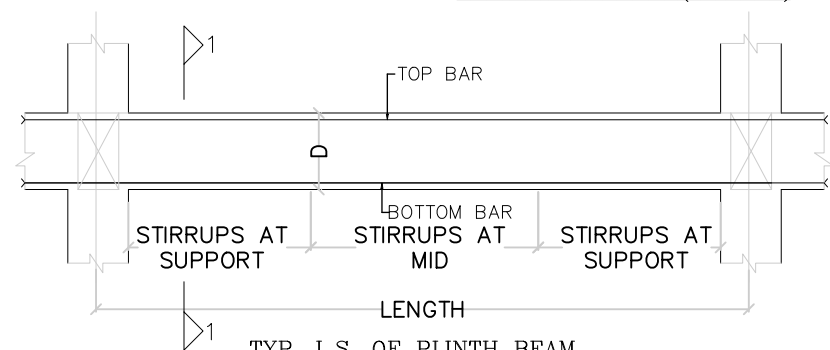


TYP. L.S. OF PLINTH BEAM

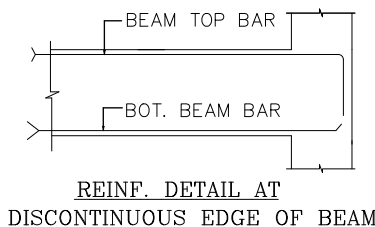

REINF. DETAIL AT
DISCONTINUOUS EDGE OF BEAM


NOTES:-

1. ALL DIMENSIONS ARE FT & INCHES. SBC, MATERIAL PROPERTIES & COVER ARE IN MM
2. MIN. GRADE OF CONCRETE **M25** FOR ALL STRUCTURAL ELEMENTS
3. GRADE OF REINFORCEMENT Fe500.
4. COVER TO MAIN REINFORCEMENT:
FOOTING = 50MM
5. VERIFY ALL DIMENSIONS WITH ARCHITECTURAL DWG.
BEFORE COMMENCING CONSTRUCTION.
6. P.C.C 1:4:8 FOR FOOTING = 4" THK
7. P.C.C OFFSET SHALL BE 4" FROM THE FACE OF THE FOOTING
8. P.C.C 1:4:8 FOR SLAB ON GRADE = 3" THK
9. STRUCTURE DESIGNED FOR **STILT FLOOR+3 FLOORS+TERRACE LEVELS**
10. DEVELOPMENT LENGTH (Ld) = 50xDIA

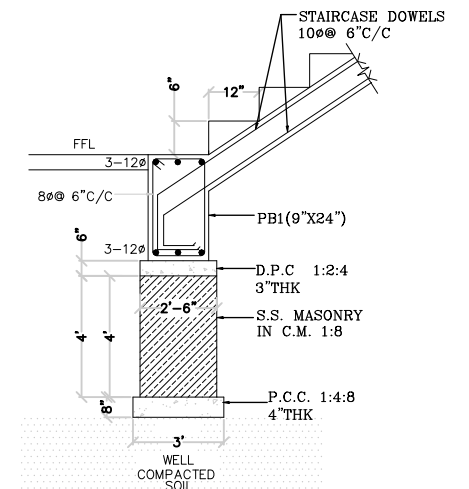





TYP. STAIR FOUNDATION DETAILS

RO	ISSUE FOR APPROVAL	05-05-25	MS	PACHI	PACHI
Rev.	REVISIONS	DATE	DRAWN	DESIGNED	CHECKED
ARCHITECT/STRUCTURAL CONSULTANT:				ORIENTATION	
 ADARSH ASSOCIATES ADARSH ASSOCIATES Architects & Interior consultants A S TOWERS, 2A, 6TH CROSS, MARAVANERI, OPP. TO BALA BHARATHI GATE SALEM - 636007 OFF: +91-427-4031503 +91-8508622422 E-MAIL: adarshassociates.salem@gmail.com WEBSITE: www.adarshassociates.com					
PROJECT TITLE:					
APARTMENT BUILDING FOR METROPOLES AT NEW FAIRLANDS.					
DRAWING TITLE:					
PLINTH BEAM LAYOUT & REBAR DETAILS. (SH-04 OF 04)					
DRAWING NO:			REV. NO.		
2025014-PB-104			R0		
DRAWN BY :		CHECKED BY:		DATE:	
MUNUSAMY		PACHIYAPPAN		05-05-2025	
DESIGNED BY:				SCALE & SIZE:	
PACHIYAPPAN					

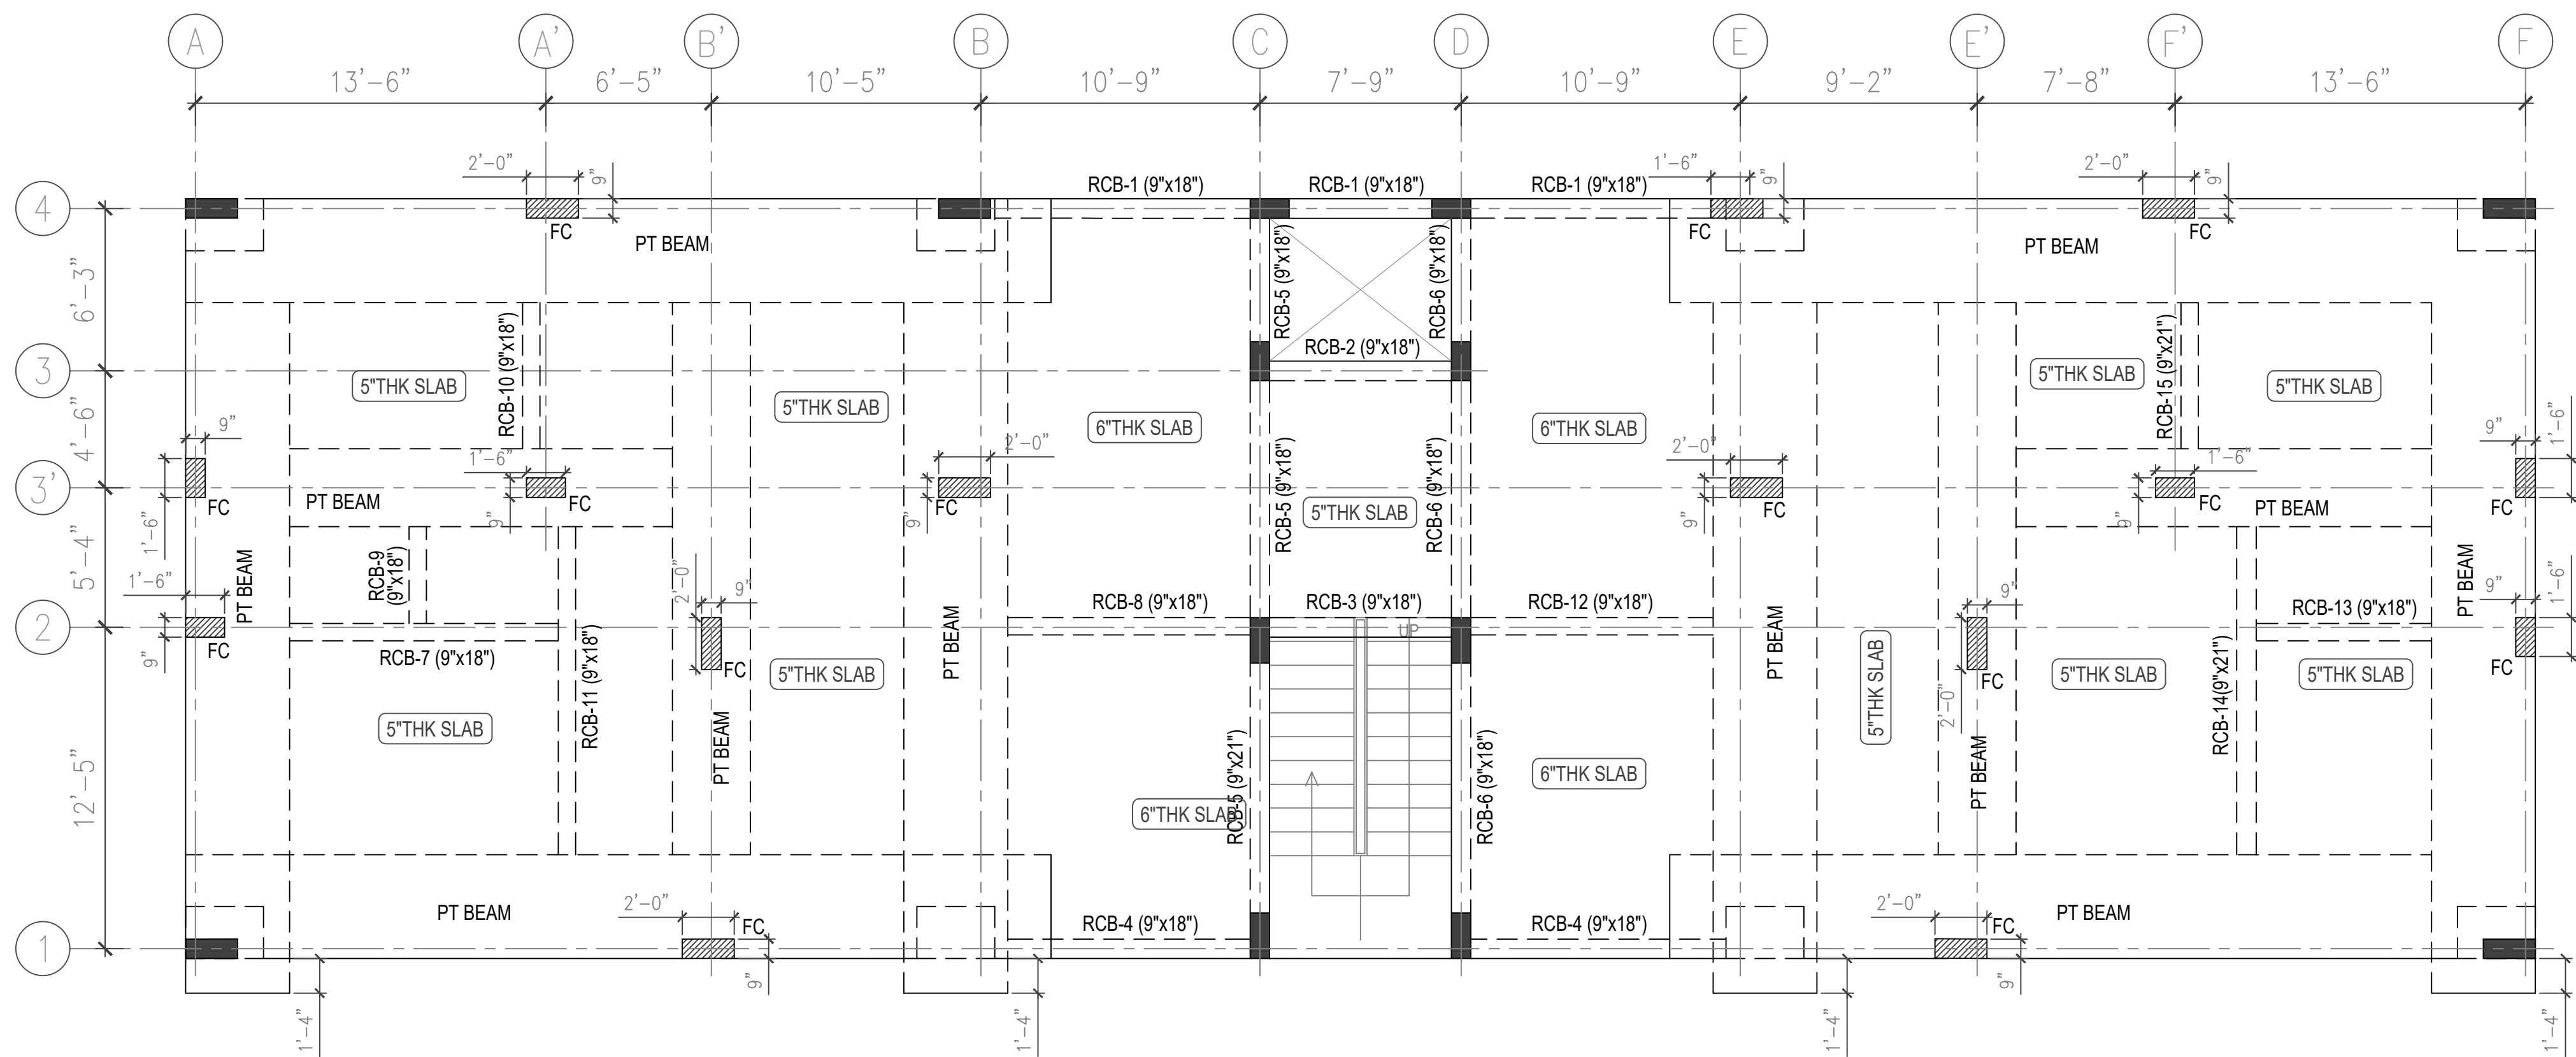


GROUND FLOOR FRAMING PLAN
SCALE: 1:75


- NOTES:-
1. ALL DIMENSIONS ARE FT & INCHES.
 2. MIN. GRADE OF CONCRETE M25 RCC BEAM AND SLAB
 3. GRADE OF REINFORCEMENT Fe550.
 4. COVER TO MAIN REINFORCEMENT:
FOOTING = 50MM
 5. VERIFY ALL DIMENSIONS WITH ARCHITECTURAL DWG.
BEFORE COMMENCING CONSTRUCTION.
 6. P.C.C 1:4:8 FOR FOOTING = 4" THK
 7. P.C.C OFFSET SHALL BE 4" FROM THE FACE OF THE FOOTING
 8. P.C.C 1:4:8 FOR SLAB ON GRADE = 3" THK
 9. STRUCTURE DESIGNED FOR STILT FLOOR+6 SLABS
 10. DEVELOPMENT LENGTH (L_d) = 50ϕ
 11. SBC CONSIDERED AS PER GEO TECHNICAL ENGINEER CONFIRMATION-200kN/m2

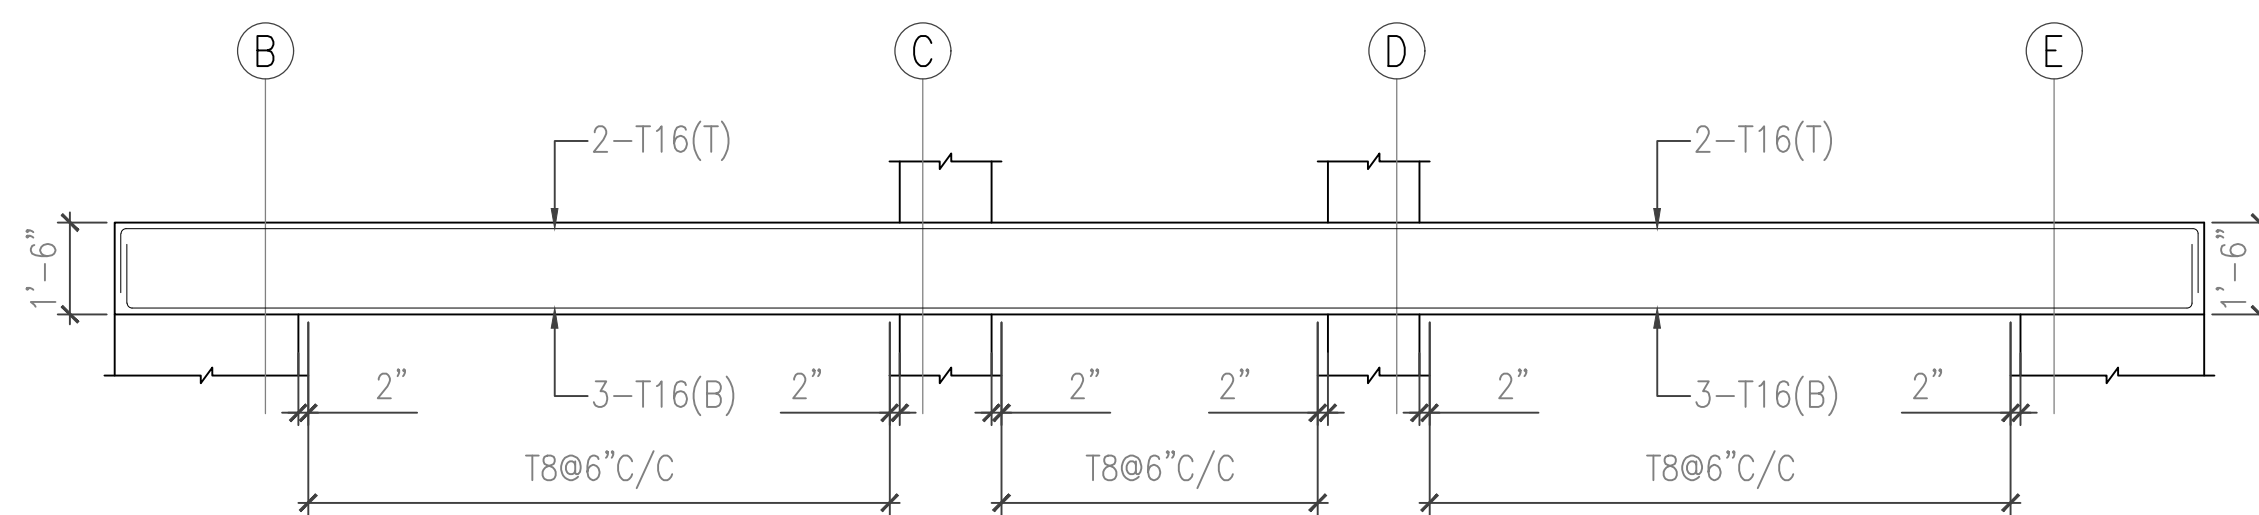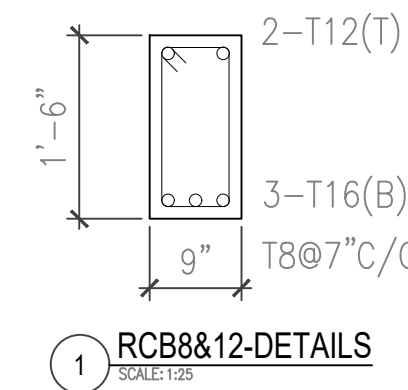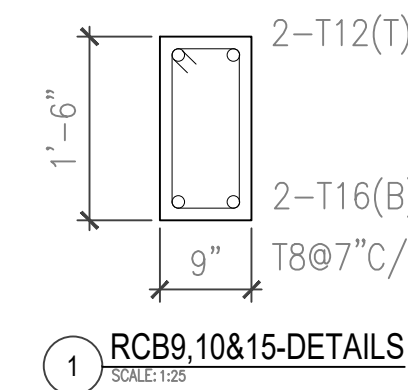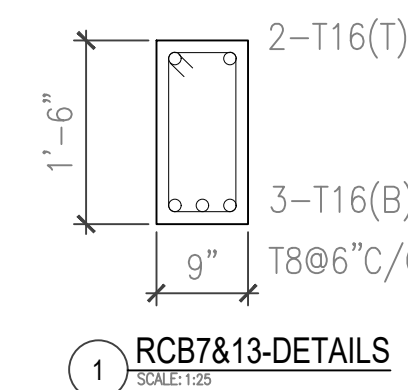


RCB-1 (9'x18")
SCALE: 1:50

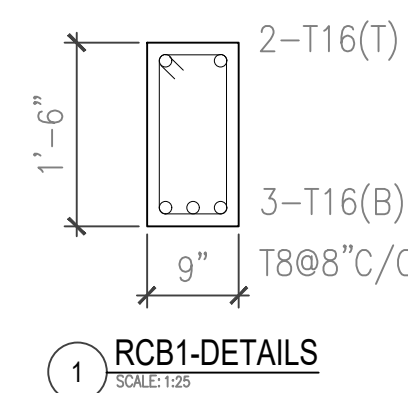


RCB1-DETAILS
SCALE: 1:25

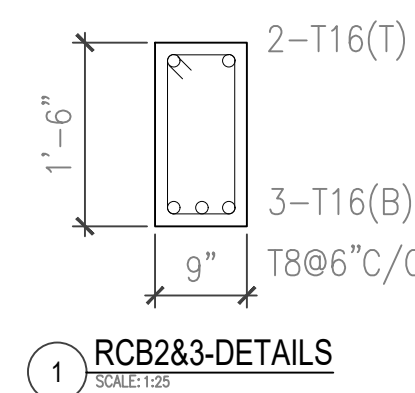


RCB2&3-DETAILS
SCALE: 1:25

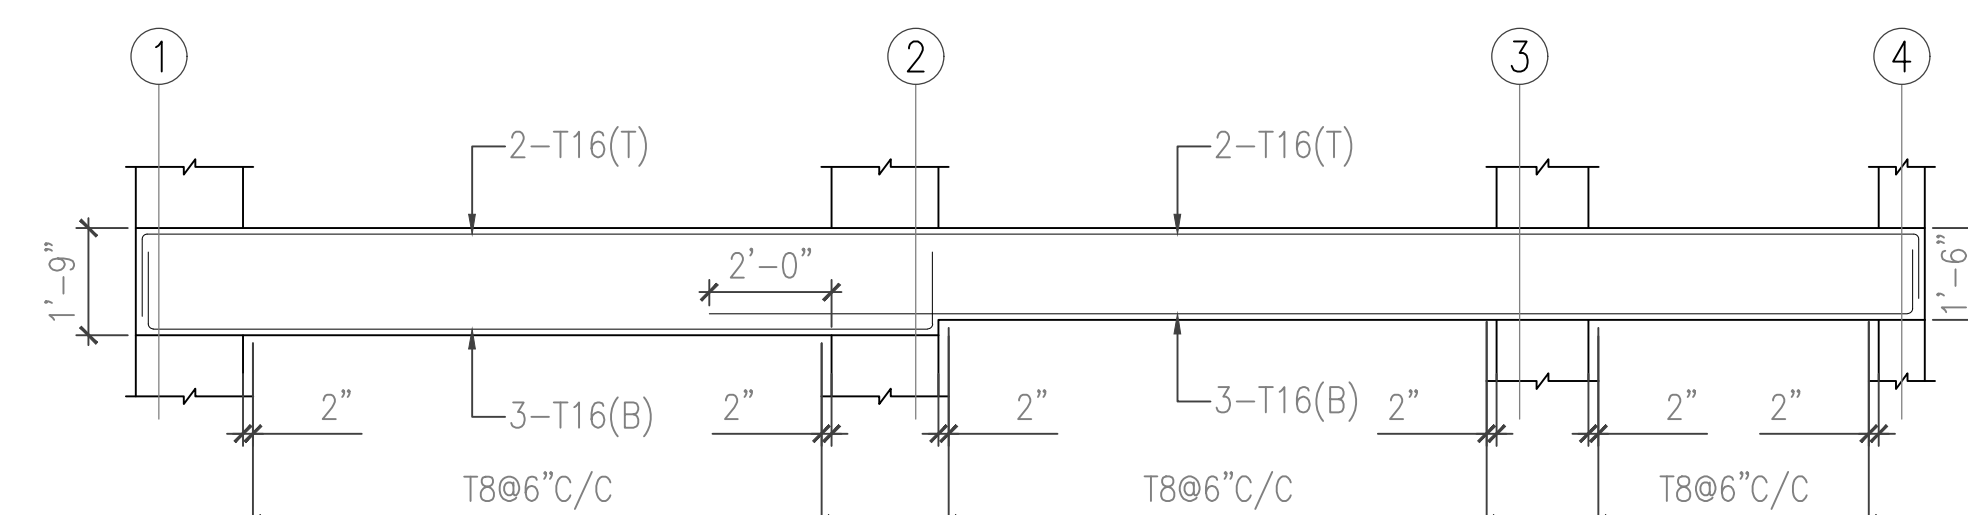


RCB-6 (9'x21")
SCALE: 1:50

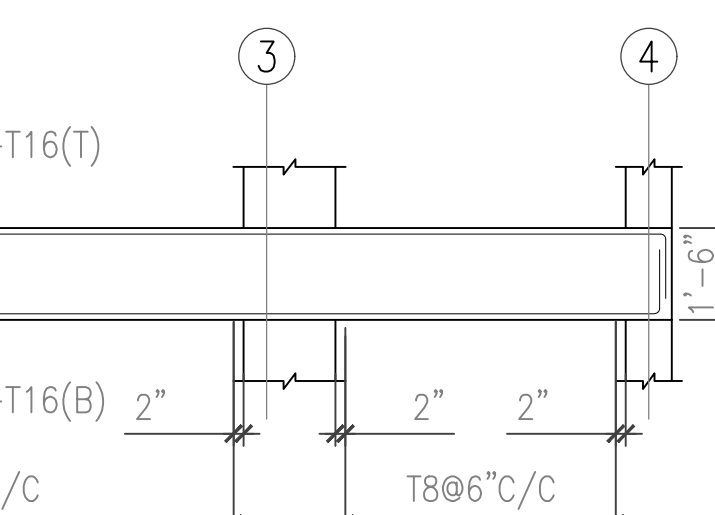


RCB-6 (9'x18")
SCALE: 1:50

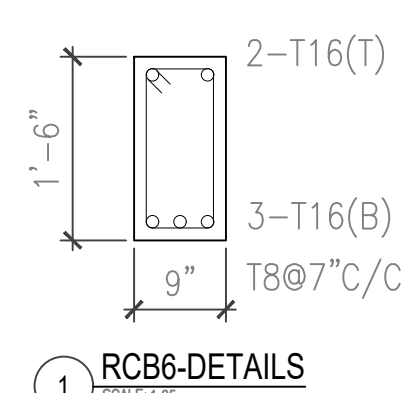


RCB6-DETAILS
SCALE: 1:25

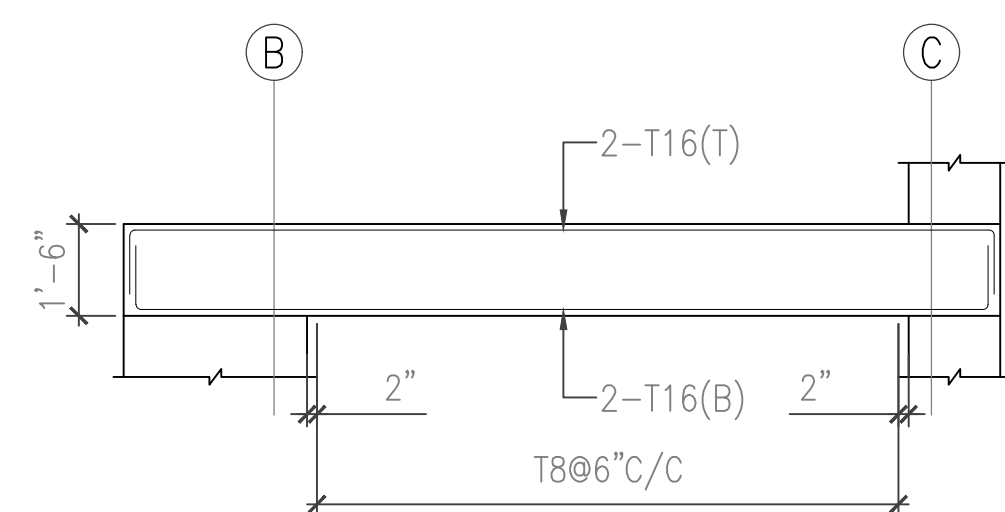


RCB-4 (9'x18")
SCALE: 1:50

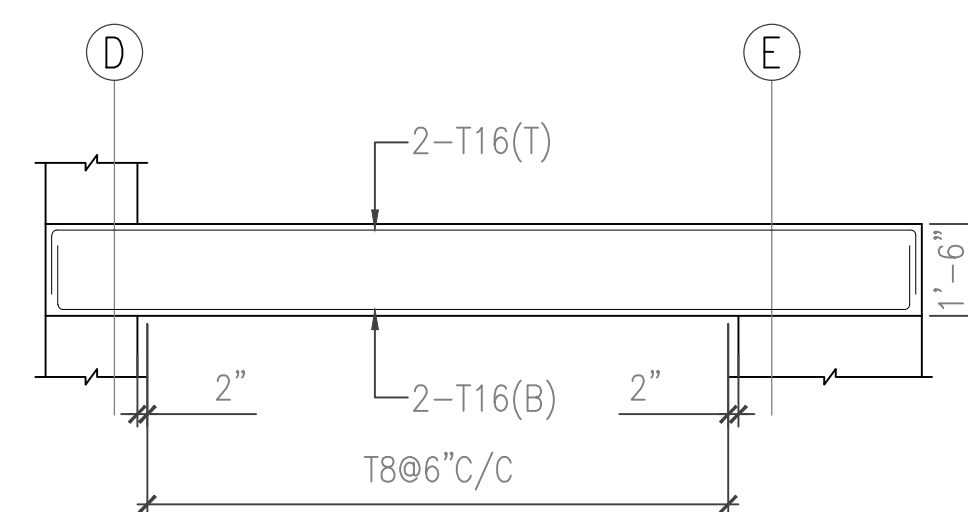


RCB-4A (9'x18")
SCALE: 1:50

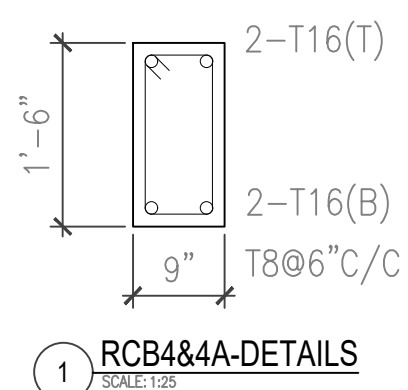


RCB4&4A-DETAILS
SCALE: 1:25

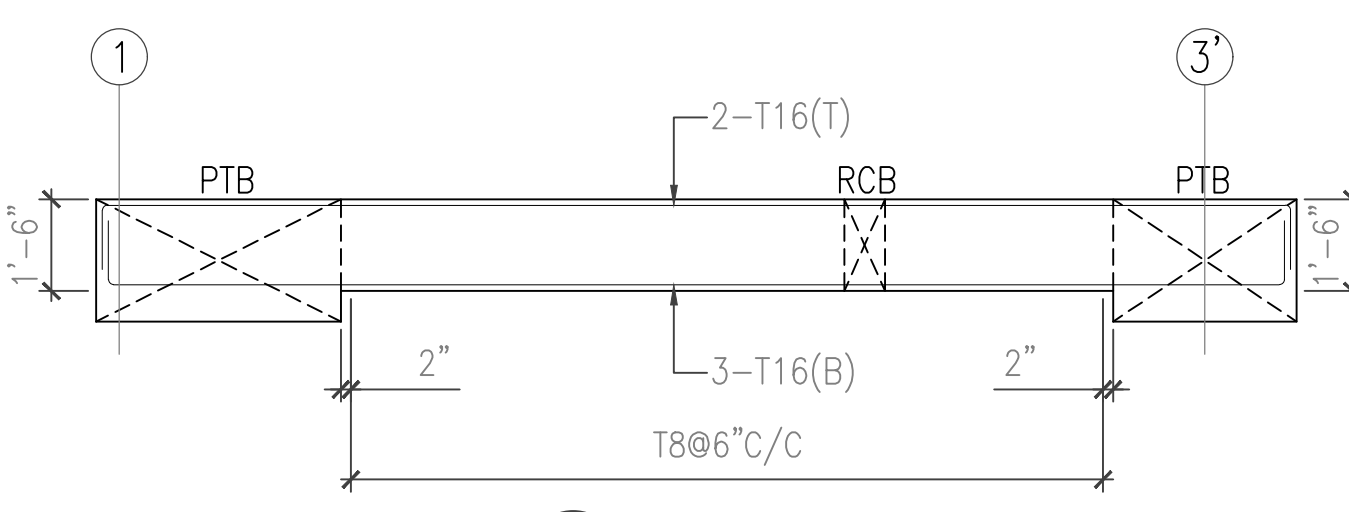


RCB-11 (9'x18")
SCALE: 1:50

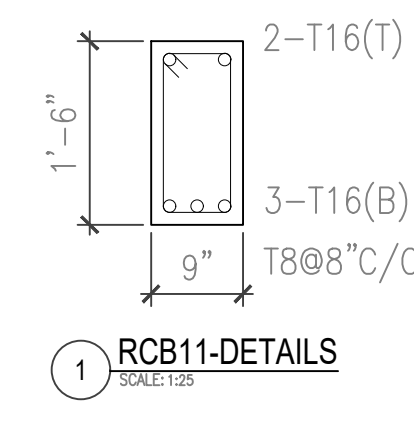


RCB11-DETAILS
SCALE: 1:25

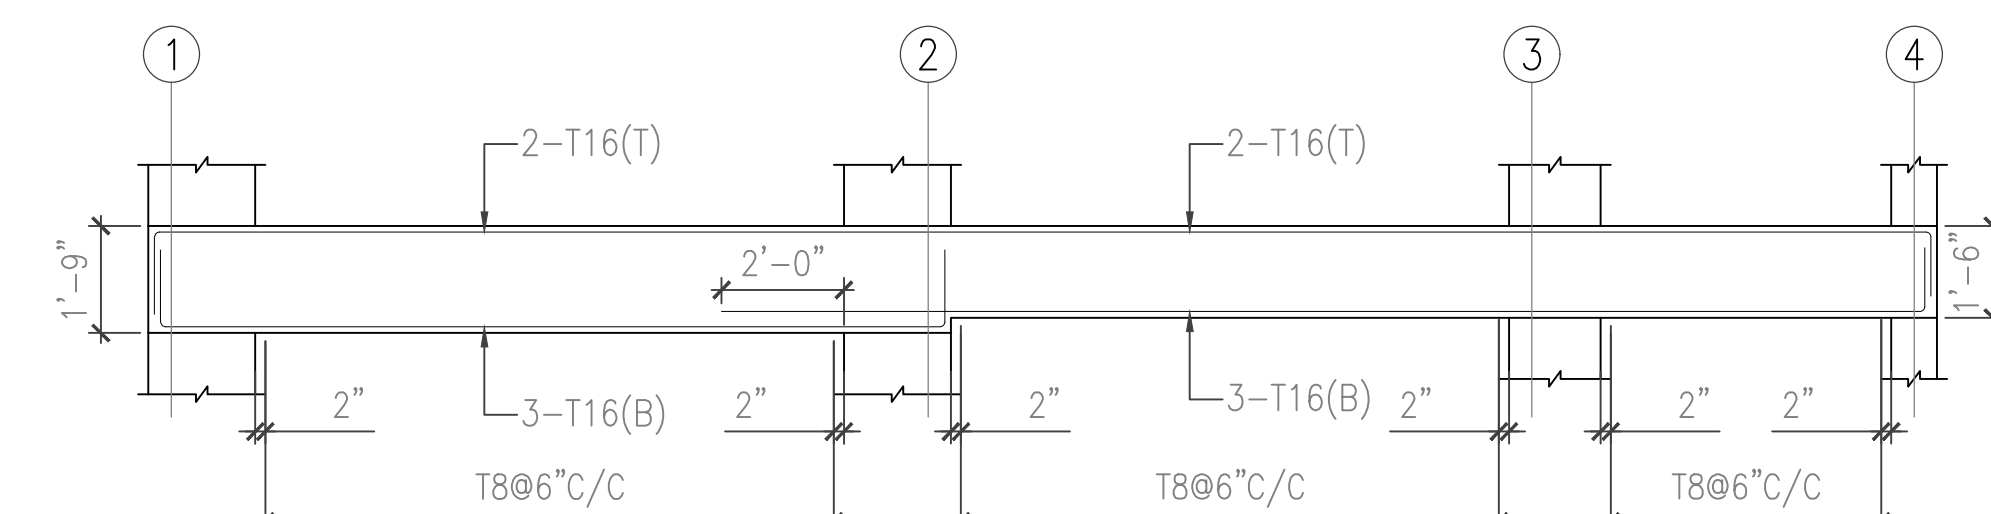


RCB-5 (9'x21")
SCALE: 1:50

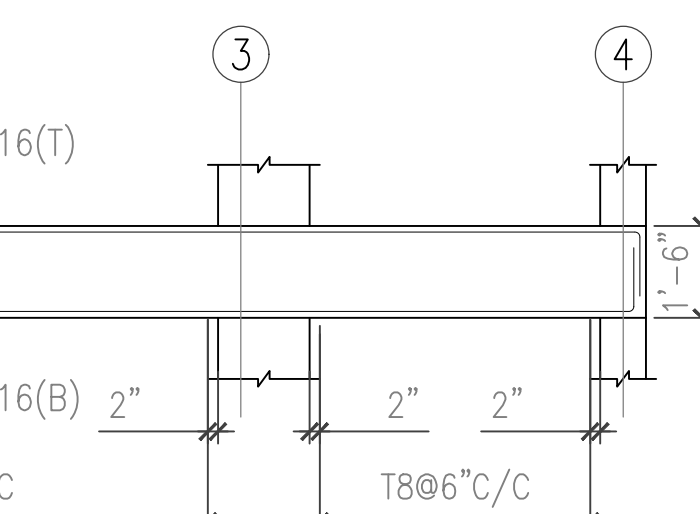


RCB-5 (9'x18")
SCALE: 1:50

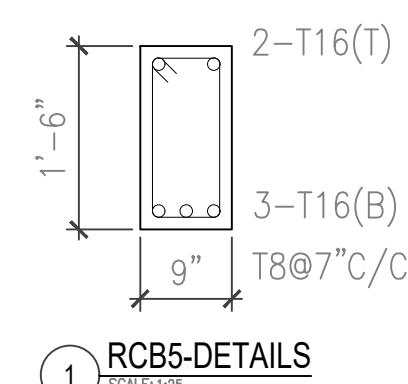

RCB5-DETAILS
SCALE: 1:25

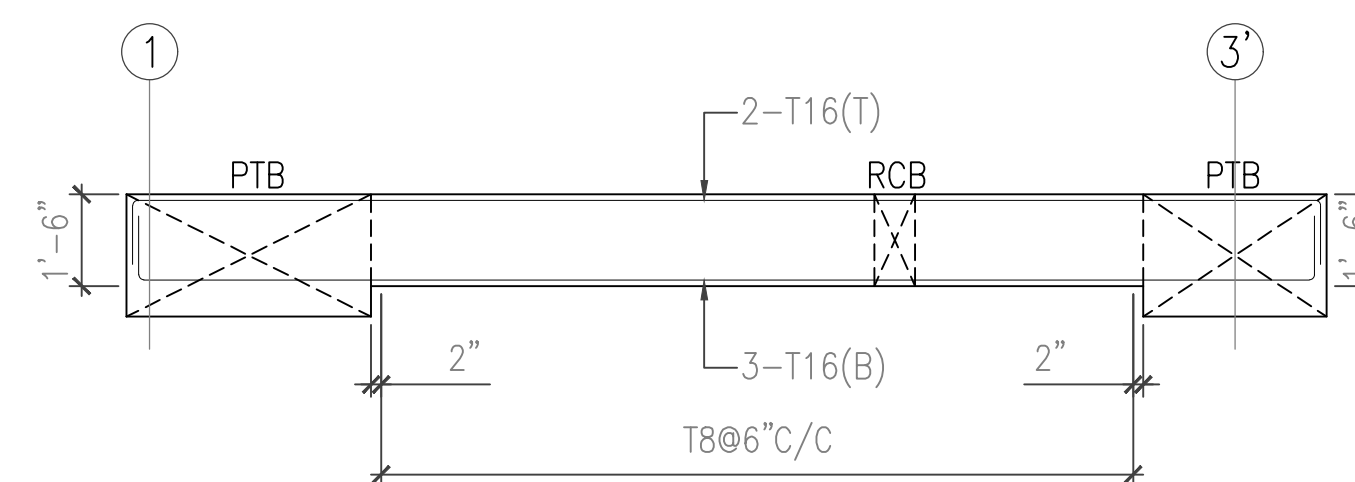


RCB-14 (9'x18")
SCALE: 1:50

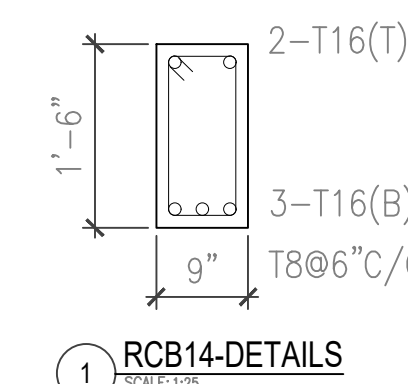

RCB14-DETAILS
SCALE: 1:25


A	ISSUE FOR REVIEW	11-08-2025	MS	PACHI	PACHI
Rev.	REVISIONS	DATE	DRAWN	DESIGNED	CHECKED
ARCHITECT/STRUCTURAL CONSULTANT:					
ADARSH ASSOCIATES Architects & Interior consultants A S TOWERS, 2A, 6TH CROSS, MARAVANERI, OPP. TO BALA BHARATHI GATE SALEM - 636007 OFF: +91-427-4031503 +91-8508622422 E-MAIL: adarshassociates.salem@gmail.com WEBSITE: www.adarshassociates.com					
PROJECT TITLE:					
APARTMENT BUILDING FOR METROPOLES AT NEW FAIRLANDS.					
DRAWING TITLE:					
GROUND FLOOR LAYOUT PLAN & BEAM REINFORCEMENT DETAILS.					
DRAWING NO:				REV. NO.	
2025014-GF-105				A	
DRAWN BY:			CHECKED BY:		DATE:
MUNUSAMY			PACHIYAPPAN		11-08-2025
DESIGNED BY:					SCALE & SIZE:
PACHIYAPPAN					

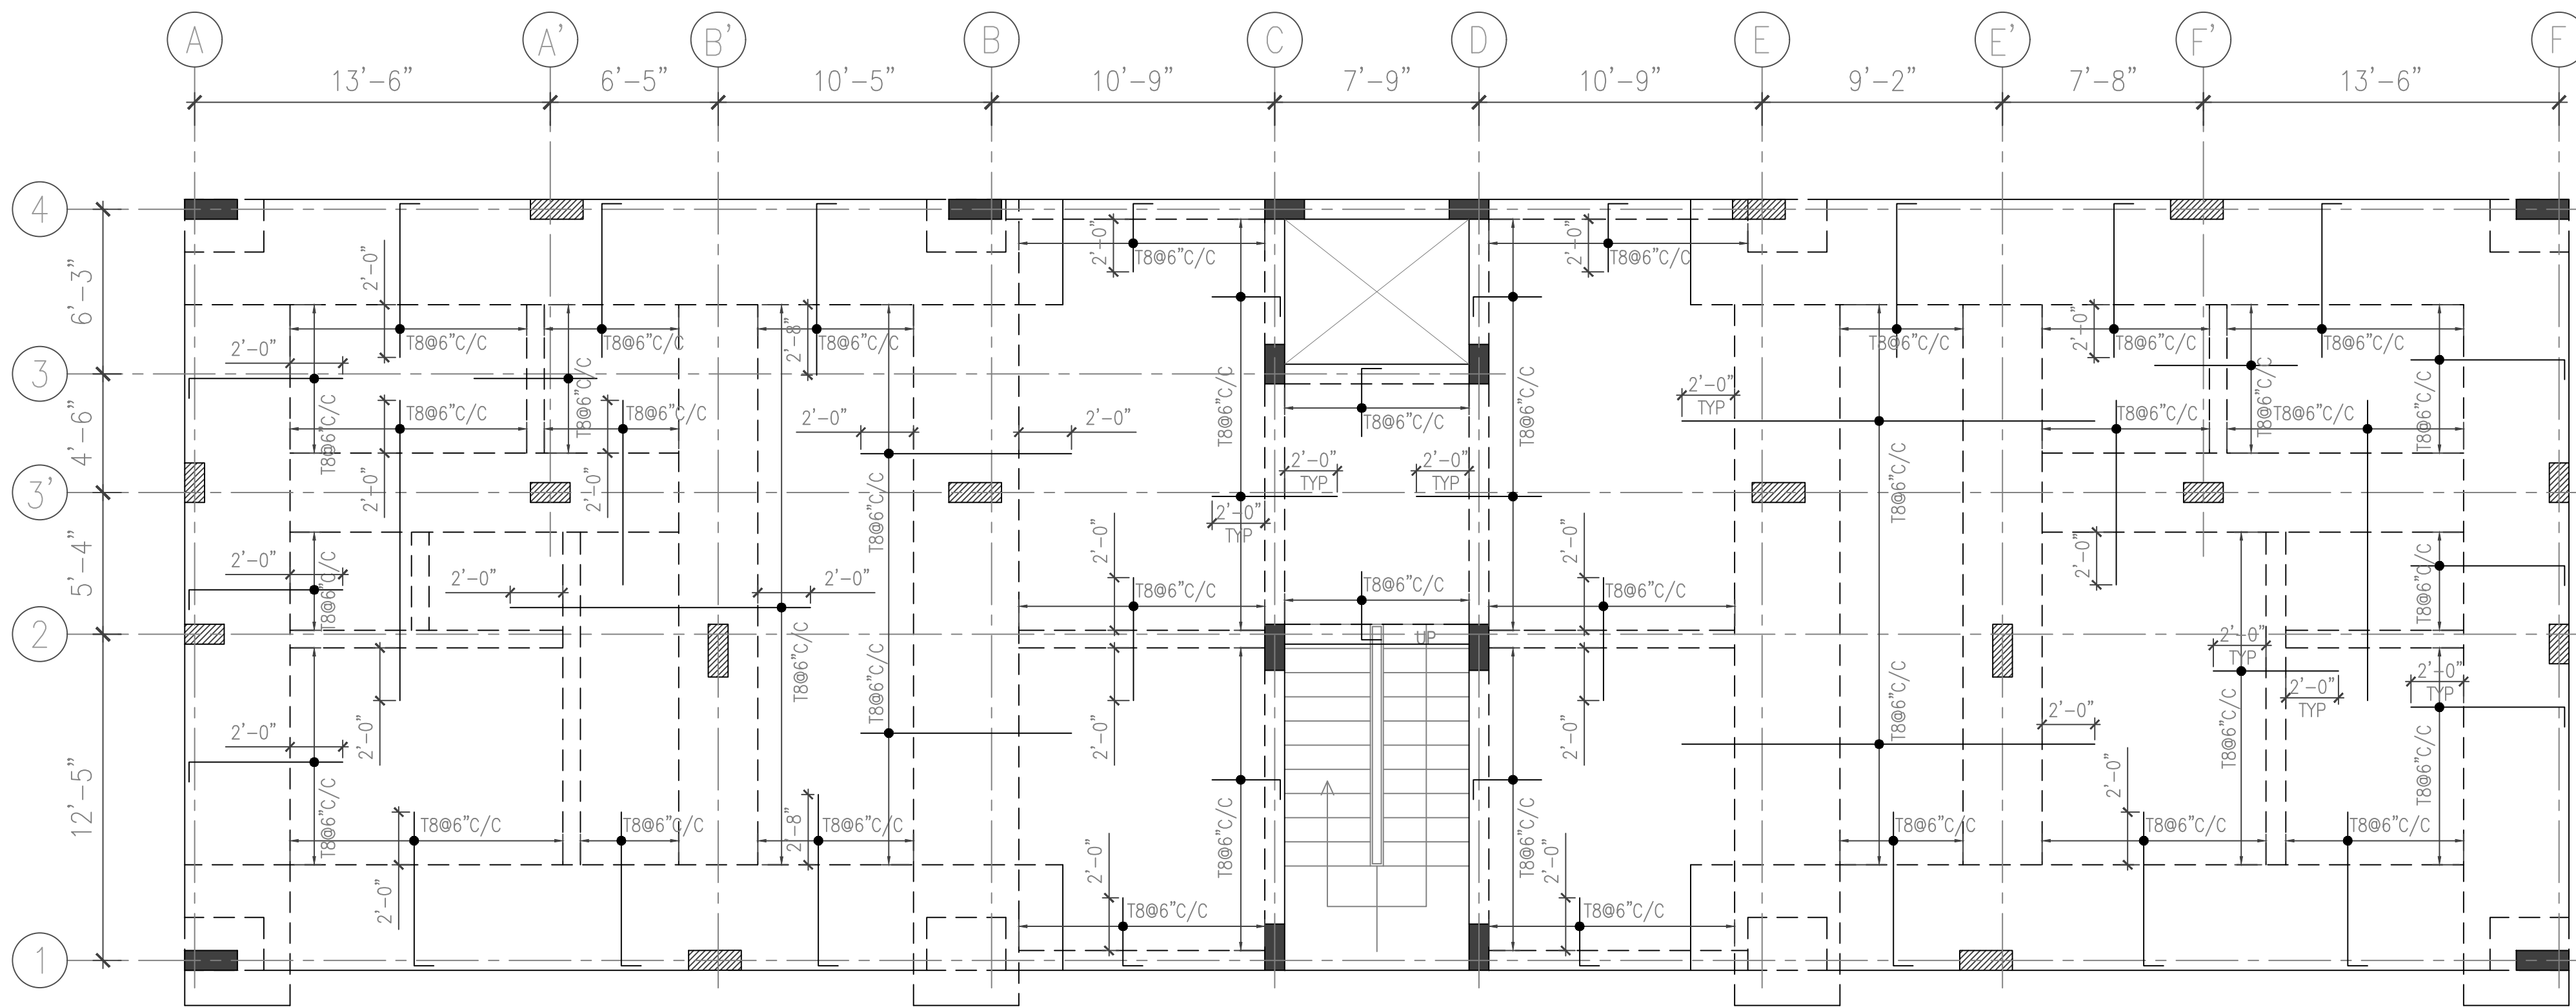

GROUND FLOOR SLAB TOP REINFORCEMENT DETAILS

SCALE: 1:75

- * PROVIDE TOP REINFORCEMENT SHOULD BE T8@6\"/>

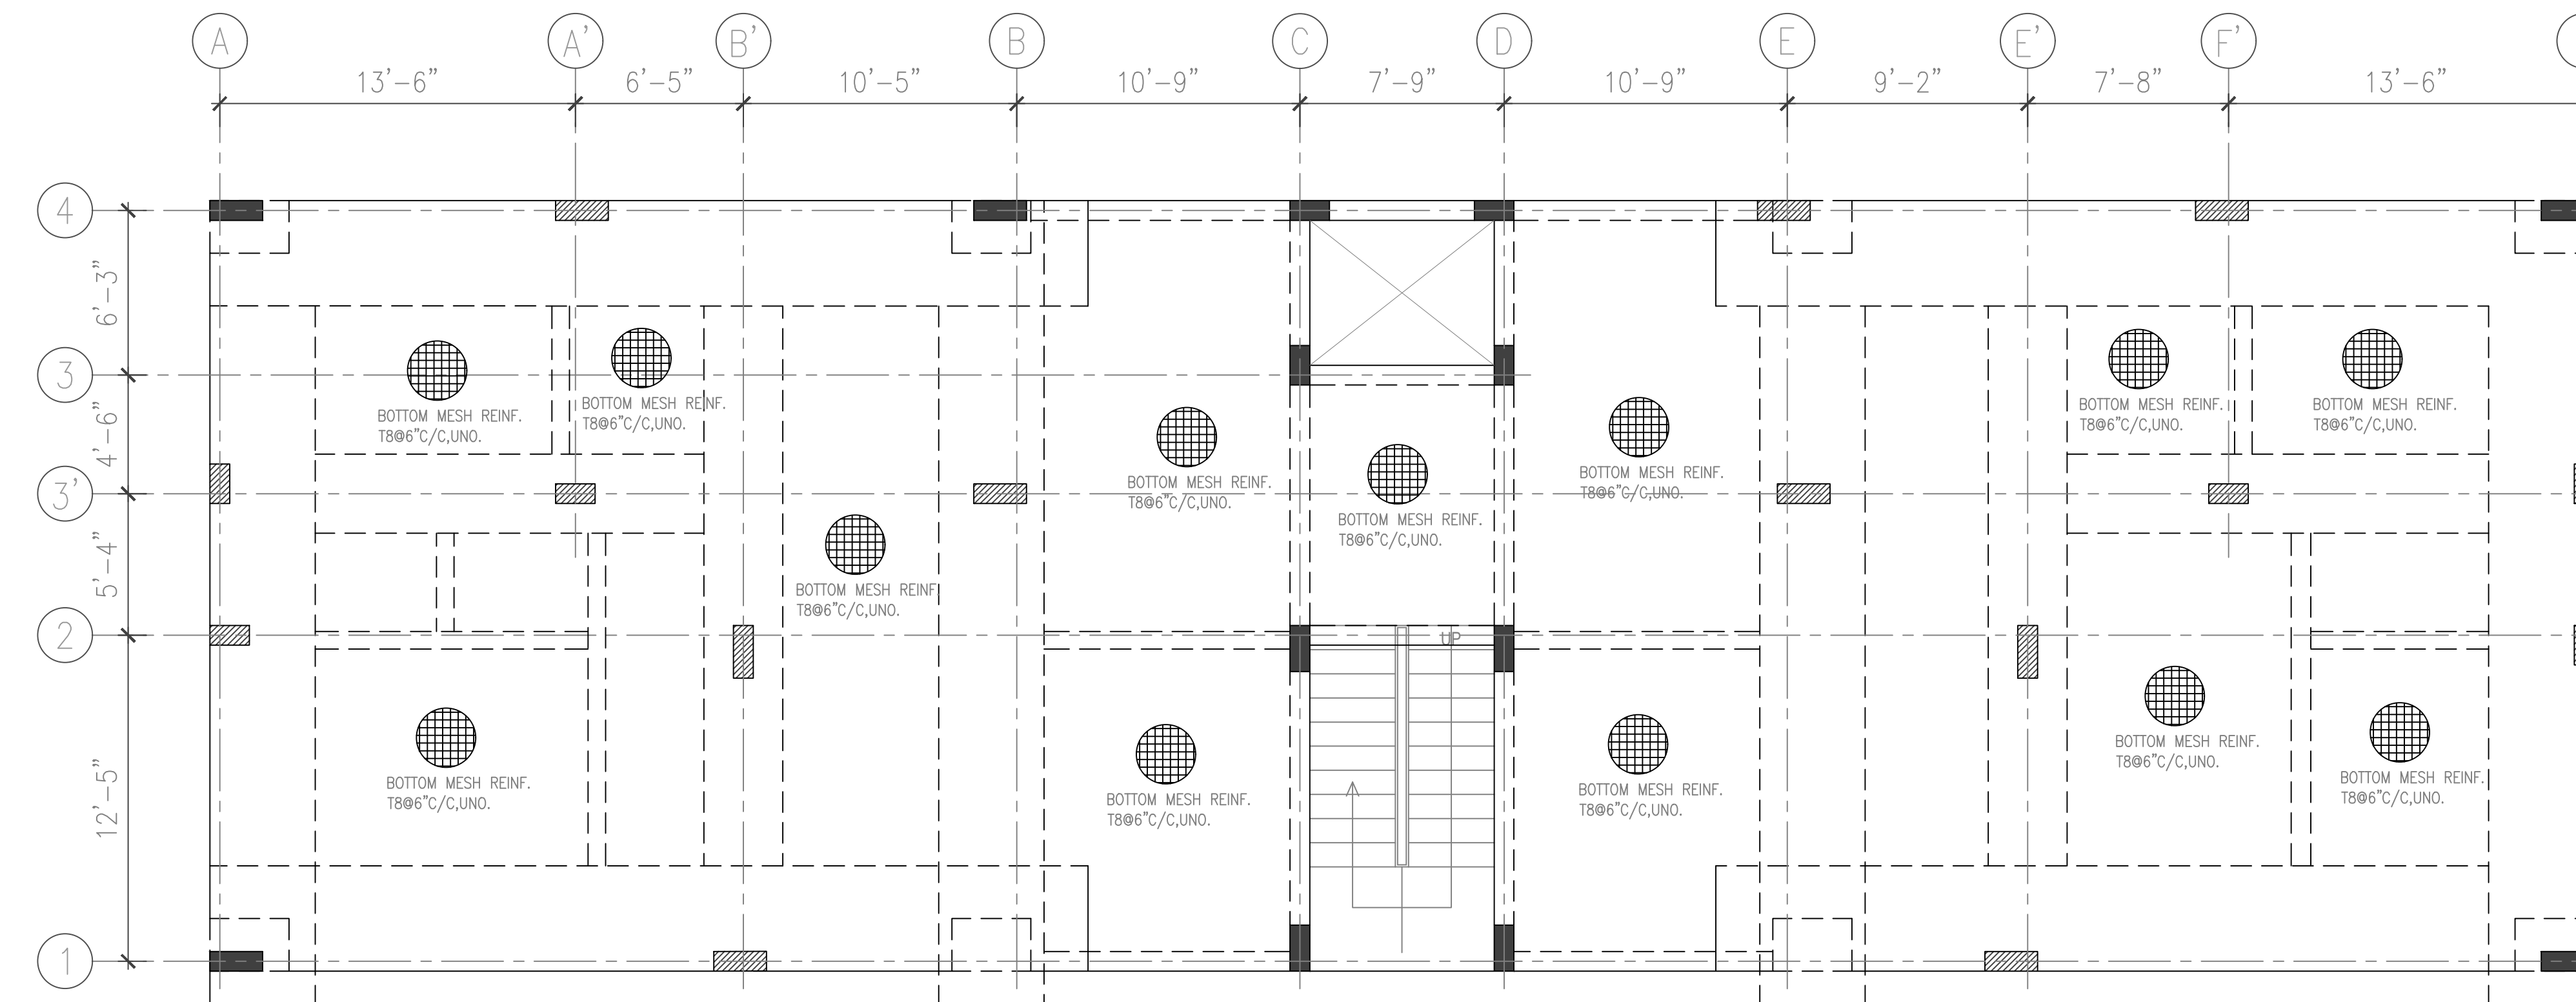

GROUND FLOOR SLAB BOTTOM REINFORCEMENT DETAILS

SCALE: 1:75


NOTES:-

1. ALL DIMENSIONS ARE FT & INCHES.
2. MIN. GRADE OF CONCRETE M25 FOR RCC BEAM AND SLAB
3. GRADE OF REINFORCEMENT Fe550.
4. COVER TO MAIN REINFORCEMENT:
FOOTING = 50MM
5. VERIFY ALL DIMENSIONS WITH ARCHITECTURAL DWG.
BEFORE COMMENCING CONSTRUCTION.
6. P.C.C 1:4:8 FOR FOOTING = 4\"/>
7. P.C.C OFFSET SHALL BE 4\"/>
8. P.C.C 1:4:8 FOR SLAB ON GRADE = 3\"/>
9. STRUCTURE DESIGNED FOR STILT FLOOR+6 SLABS
10. DEVELOPMENT LENGTH (Ld) = 50xDIA
11. SBC CONSIDERED AS PER GEO TECHNICAL ENGINEER CONFIRMATION-200kN/m2

A	ISSUE FOR REVIEW	11-08-2025	MS	PACHI	PACHI
Rev.	REVISIONS	DATE	DRAWN	DESIGNED	CHECKED
ARCHITECT/STRUCTURAL CONSULTANT:					
 ADARSH ASSOCIATES Architects & Interior consultants A S TOWERS, 2A, 6TH CROSS, MARAVANERI, OPP. TO BALA BHARATHI GATE SALEM - 636007 OFF: +91-427-4031503 +91-8508622422 E-MAIL: adarshassociates.salem@gmail.com WEBSITE: www.adarshassociates.com					
PROJECT TITLE:					
APARTMENT BUILDING FOR METROPOLES AT NEW FAIRLANDS.					
DRAWING TITLE:					
GROUND FLOOR SLAB REINFORCEMENT DETAILS.					
DRAWING NO:					REV. NO.
2025014-GF-106					A
DRAWN BY:			CHECKED BY:		DATE:
MUNUSAMY			PACHIYAPPAN		11-08-2025
DESIGNED BY:					SCALE & SIZE:
PACHIYAPPAN					


NOTES:-

- ALL DIMENSIONS ARE FT & INCHES.
- MIN. GRADE OF CONCRETE M25 FOR RCC BEAM AND SLAB
- GRADE OF REINFORCEMENT Fe500.
- COVER TO MAIN REINFORCEMENT:
FOOTING = 50MM
- VERIFY ALL DIMENSIONS WITH ARCHITECTURAL DWG.
BEFORE COMMENCING CONSTRUCTION.
- P.C.C 1:4:8 FOR FOOTING = 4" THK
- P.C.C OFFSET SHALL BE 4" FROM THE FACE OF THE FOOTING
- P.C.C 1:4:8 FOR SLAB ON GRADE = 3" THK
- STRUCTURE DESIGNED FOR STILT FLOOR+6 SLABS
- DEVELOPMENT LENGTH (Ld) = 50xDIA
- SBC CONSIDERED AS PER GEO TECHNICAL ENGINEER CONFIRMATION-200kN/m2

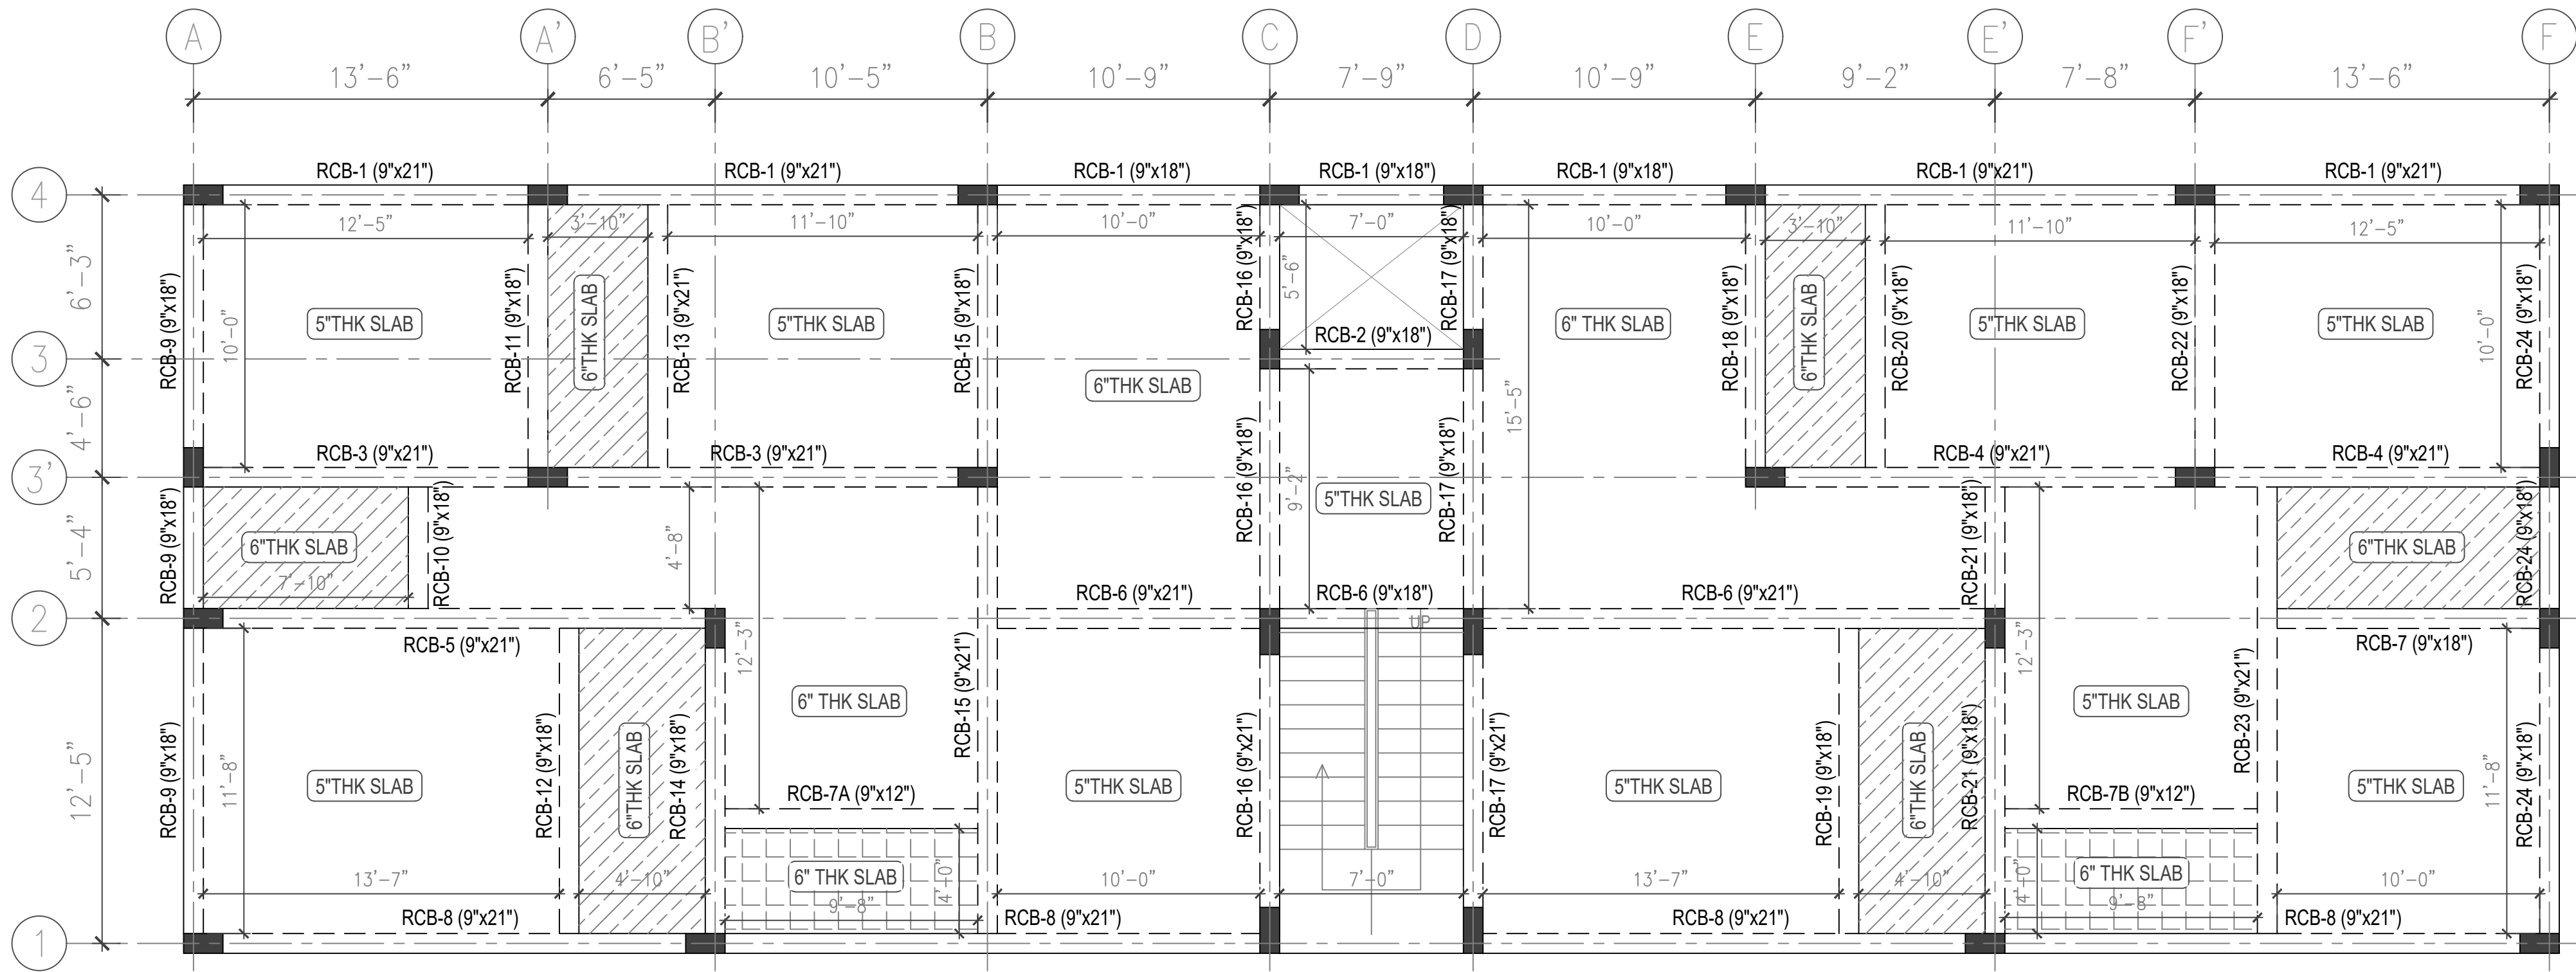

FIRST FLOOR FRAMING PLAN
SCALE: 1:75


-  12" SUNK
-  6" SUNK

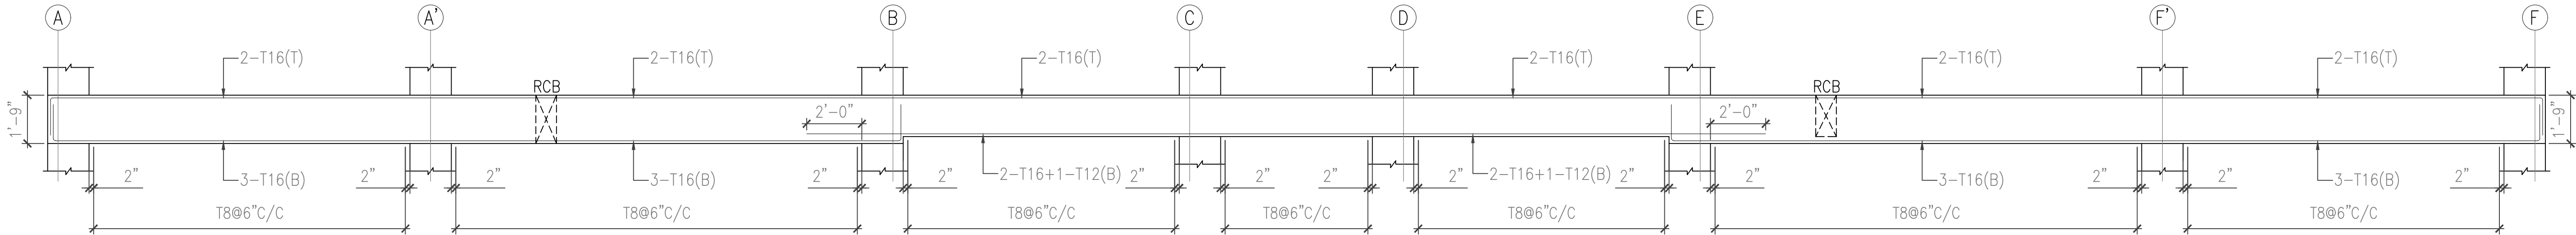

RCB-1 (9\"/>

RCB-1 (9\"/>


RCB-1 (9\"/>

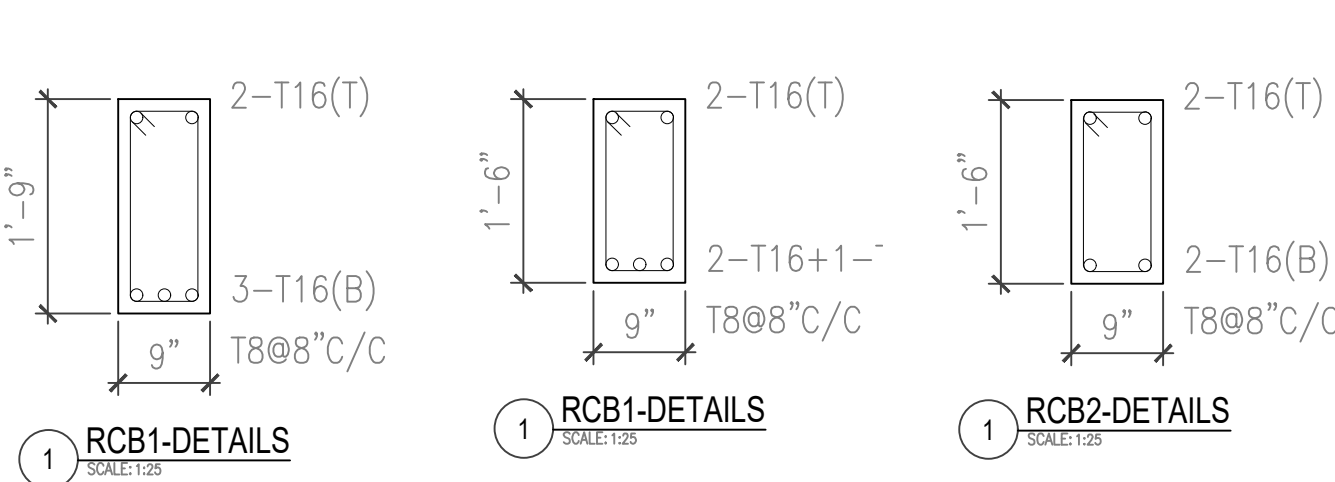


RCB1-DETAILS
SCALE: 1:25

RCB2-DETAILS
SCALE: 1:25


RCB3-DETAILS
SCALE: 1:25

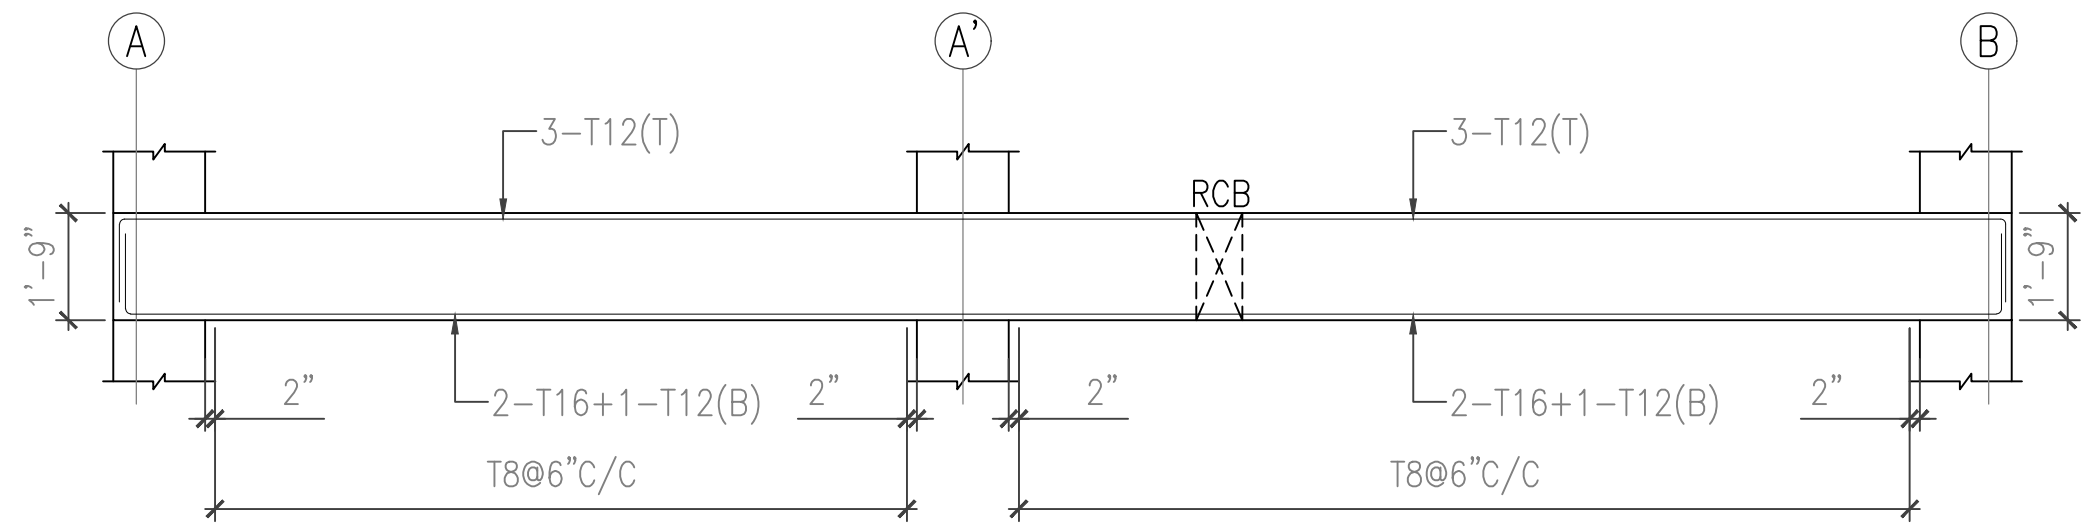


RCB-3 (9\"/>

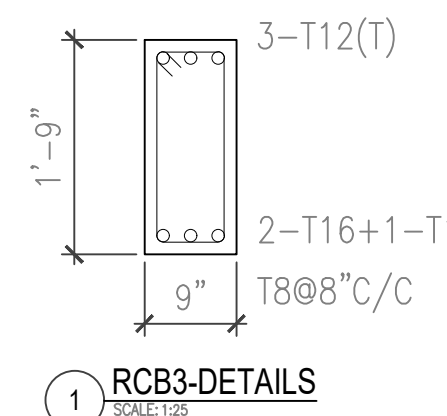


RCB3-DETAILS
SCALE: 1:25

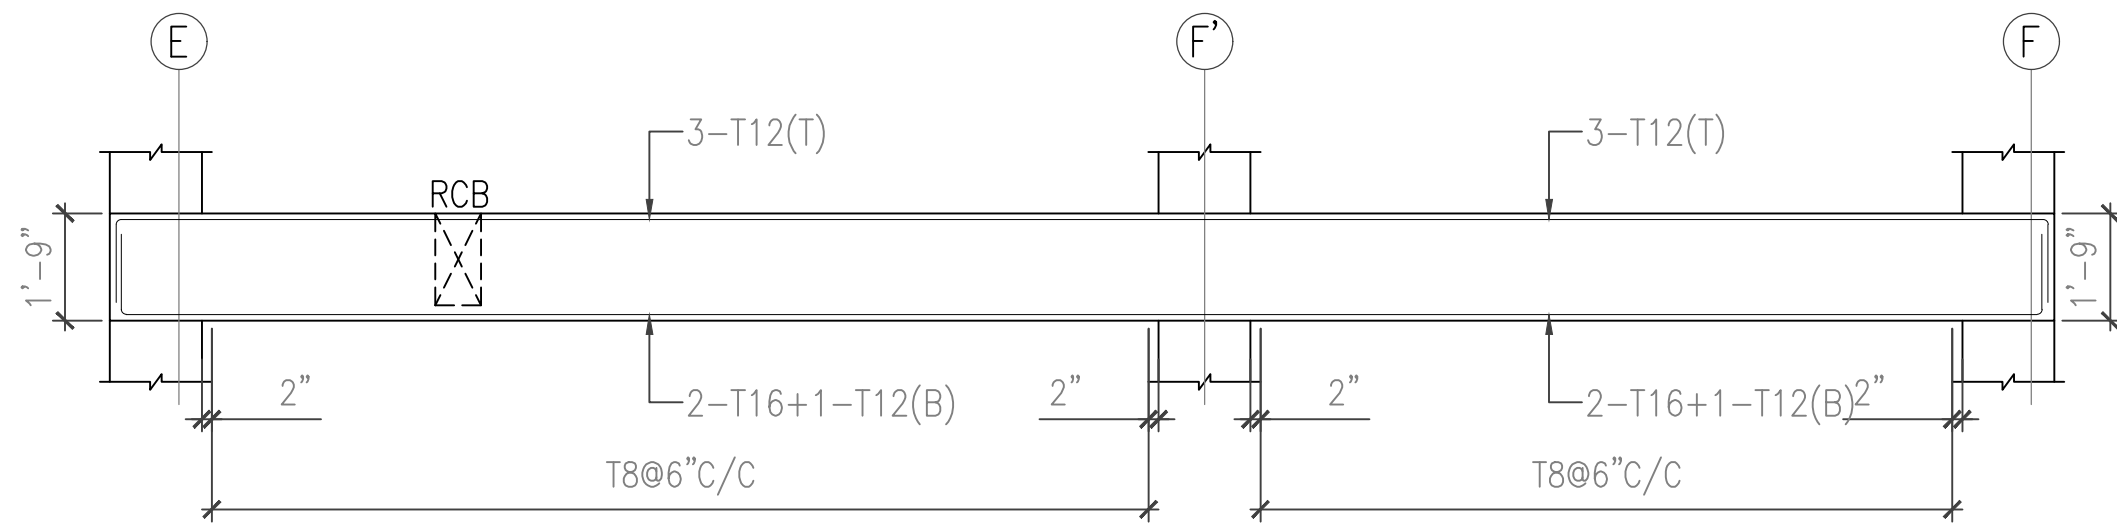


RCB-4 (9\"/>

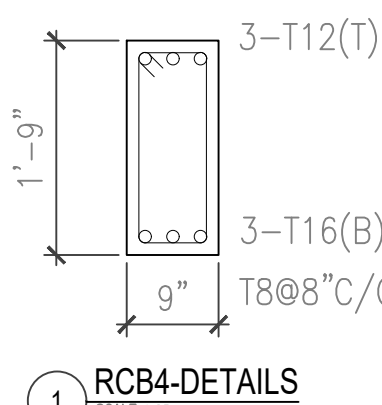

RCB4-DETAILS
SCALE: 1:25

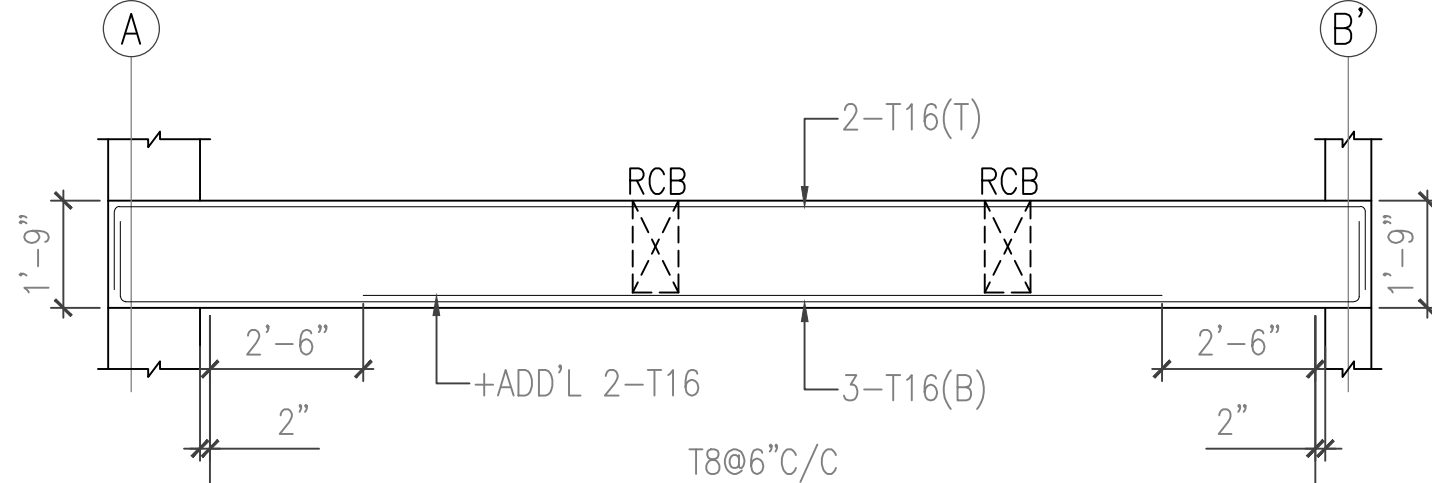


RCB-5 (9\"/>

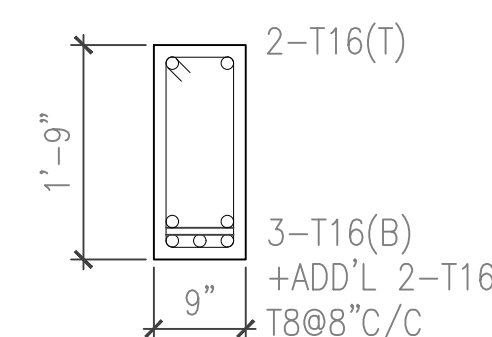


RCB3-DETAILS
SCALE: 1:25

A	ISSUE FOR REVIEW	11-08-2025	MS	PACHI	PACHI
Rev.	REVISIONS	DATE	DRAWN	DESIGNED	CHECKED
ARCHITECT/STRUCTURAL CONSULTANT:					
ADARSH ASSOCIATES Architects & Interior consultants A S TOWERS, 2A, 6TH CROSS, MARAVANERI, OPP. TO BALA BHARATHI GATE SALEM - 636007 OFF: +91-427-4031503 +91-8508622422 E-MAIL: adarshassociates.salem@gmail.com WEBSITE: www.adarshassociates.com					
PROJECT TITLE: APARTMENT BUILDING FOR METROPOLES AT NEW FAIRLANDS.					
DRAWING TITLE: FIRST FLOOR LAYOUT PLAN & BEAM REINFORCEMENT DETAILS					
DRAWING NO: 2025014-1F-107					REV. NO. A
DRAWN BY: MUNUSAMY			CHECKED BY: PACHIYAPPAN		DATE: 11-08-2025
DESIGNED BY: PACHIYAPPAN			SCALE & SIZE:		

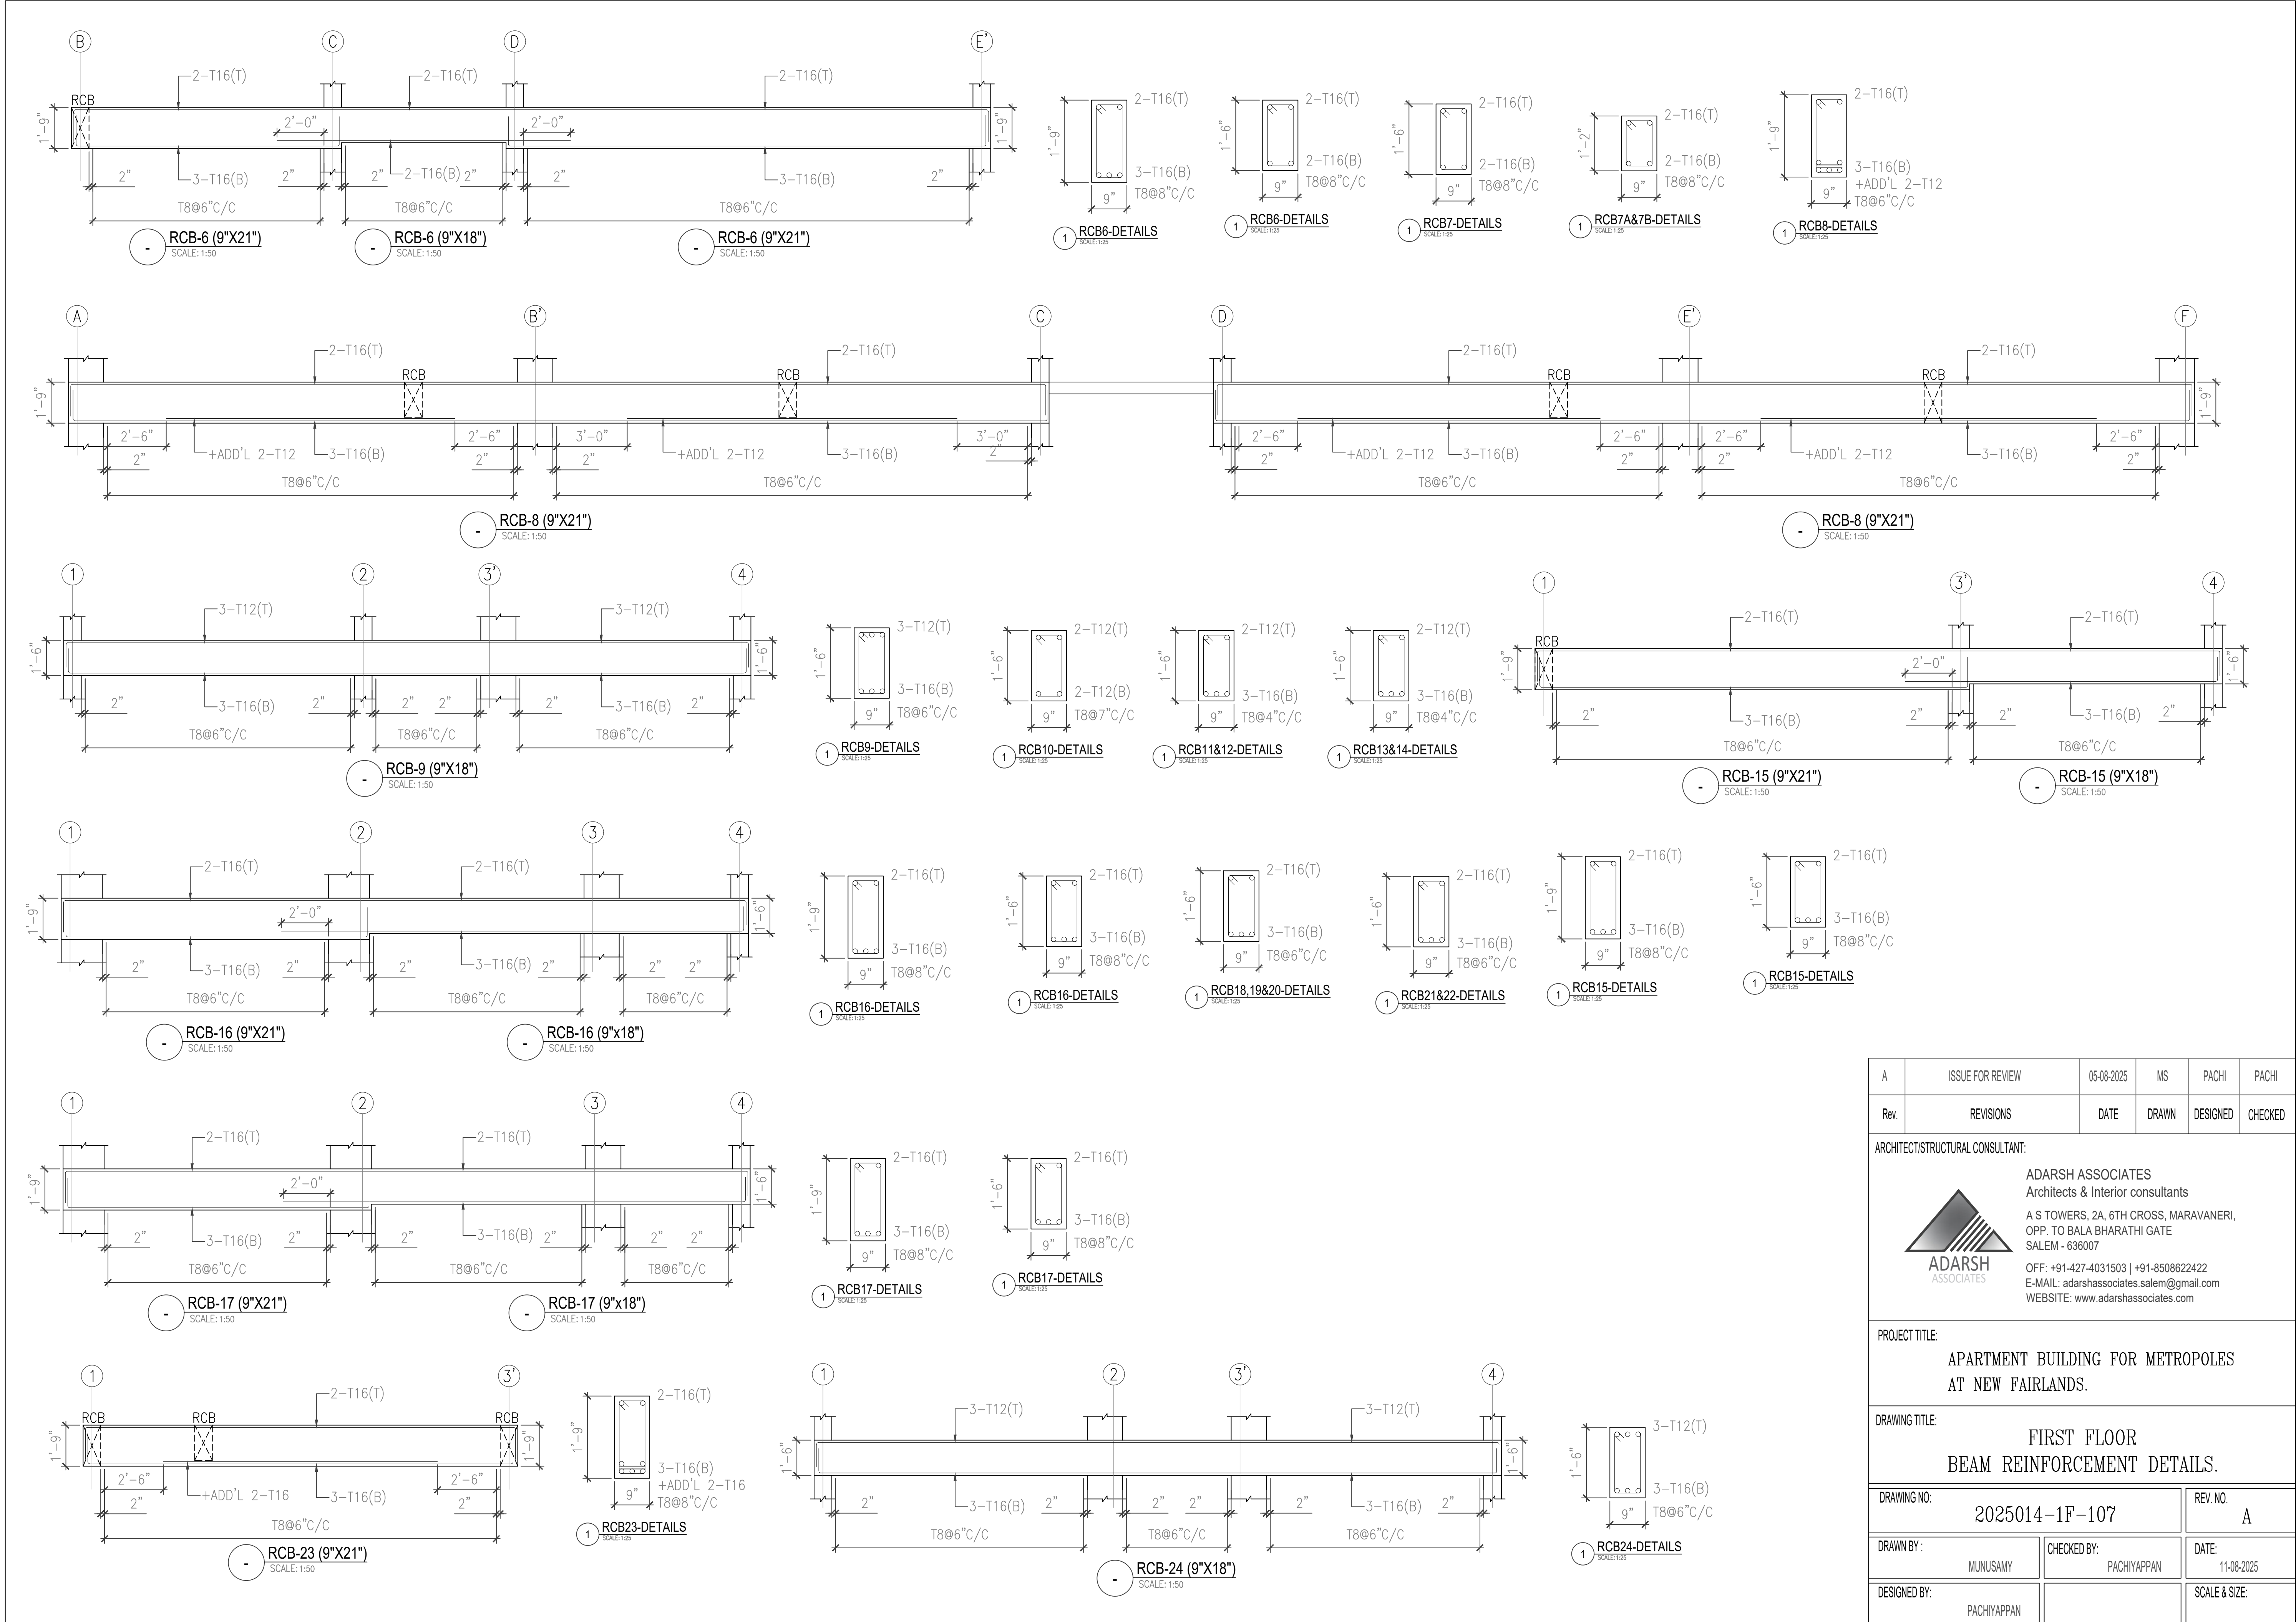


A	ISSUE FOR REVIEW	05-08-2025	MS	PACHI	PACHI
Rev.	REVISIONS	DATE	DRAWN	DESIGNED	CHECKED
ARCHITECT/STRUCTURAL CONSULTANT:					
 ADARSH ASSOCIATES ADARSH ASSOCIATES Architects & Interior consultants A S TOWERS, 2A, 6TH CROSS, MARAVANERI, OPP. TO BALA BHARATHI GATE SALEM - 636007 OFF: +91-427-4031503 +91-8508622422 E-MAIL: adarshassociates.salem@gmail.com WEBSITE: www.adarshassociates.com					
PROJECT TITLE:					
APARTMENT BUILDING FOR METROPOLES AT NEW FAIRLANDS.					
DRAWING TITLE:					
FIRST FLOOR BEAM REINFORCEMENT DETAILS.					
DRAWING NO:				REV. NO.	
2025014-1F-107				A	
DRAWN BY:		CHECKED BY:		DATE:	
MUNUSAMY		PACHIYAPPAN		11-08-2025	
DESIGNED BY:				SCALE & SIZE:	
PACHIYAPPAN					

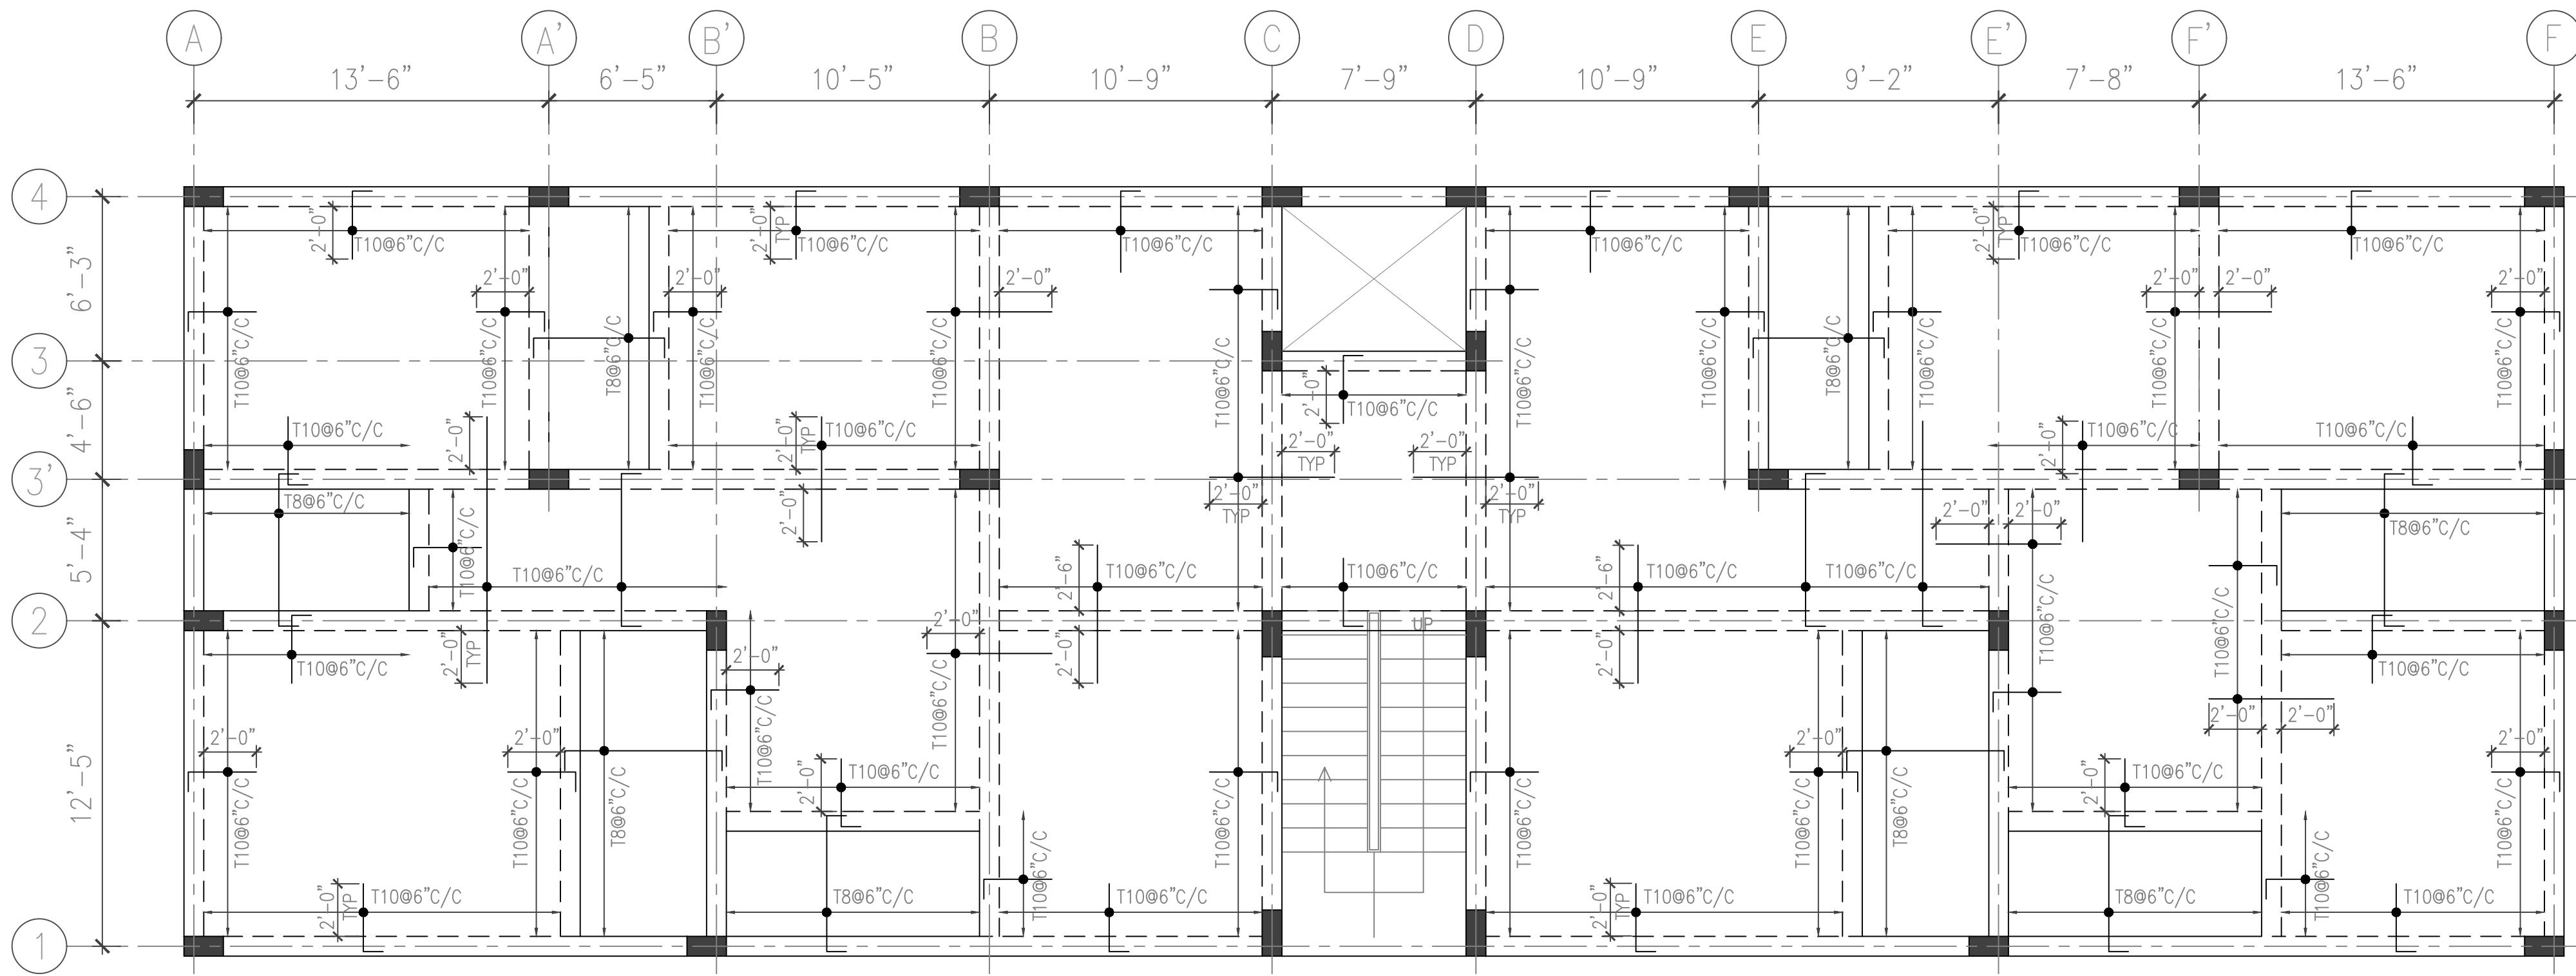

FIRST FLOOR SLAB TOP REINFORCEMENT DETAILS
SCALE: 1:75

- * PROVIDE TOP REINFORCEMENT SHOULD BE T10@6\"/>

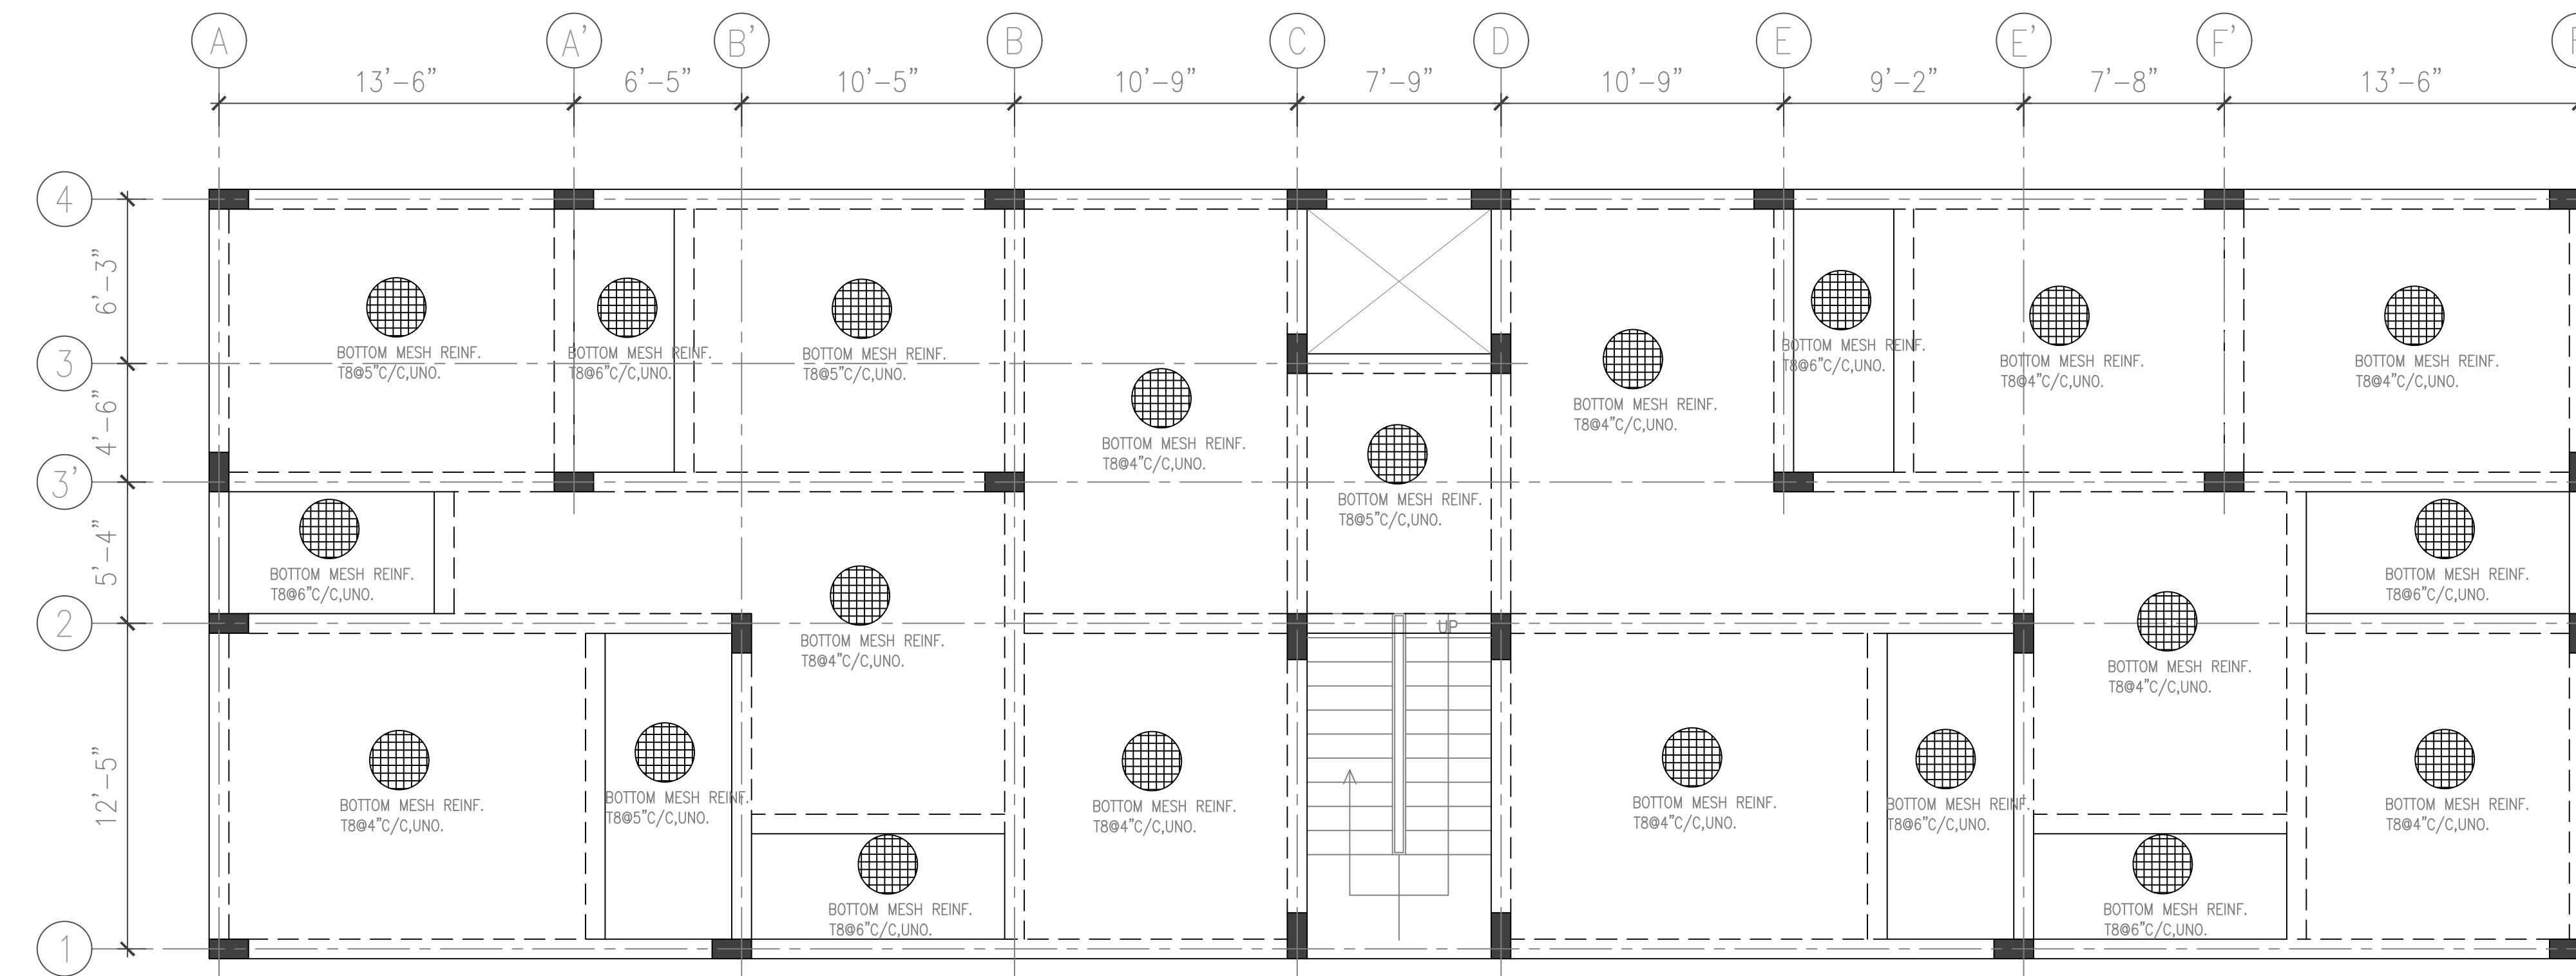

FIRST FLOOR SLAB BOTTOM REINFORCEMENT DETAILS
SCALE: 1:75

NOTES:-

1. ALL DIMENSIONS ARE FT & INCHES.
2. MIN. GRADE OF CONCRETE M25 FOR RCC BEAM AND SLAB
3. GRADE OF REINFORCEMENT Fe500.
4. COVER TO MAIN REINFORCEMENT:
FOOTING = 50MM
5. VERIFY ALL DIMENSIONS WITH ARCHITECTURAL DWG.
BEFORE COMMENCING CONSTRUCTION.
6. P.C.C 1:4:8 FOR FOOTING = 4\"/>

A	ISSUE FOR REVIEW	11-08-2025	MS	PACHI	PACHI
Rev.	REVISIONS	DATE	DRAWN	DESIGNED	CHECKED
ARCHITECT/STRUCTURAL CONSULTANT:					
 ADARSH ASSOCIATES ADARSH ASSOCIATES Architects & Interior consultants A S TOWERS, 2A, 6TH CROSS, MARAVANERI, OPP. TO BALA BHARATHI GATE SALEM - 636007 OFF: +91-427-4031503 +91-8508622422 E-MAIL: adarshassociates.salem@gmail.com WEBSITE: www.adarshassociates.com					
PROJECT TITLE:					
APARTMENT BUILDING FOR METROPOLES AT NEW FAIRLANDS.					
DRAWING TITLE:					
FIRST FLOOR SLAB REINFORCEMENT DETAILS.					
DRAWING NO:					REV. NO.
2025014-1F-107					A
DRAWN BY:			CHECKED BY:		DATE:
MUNUSAMY			PACHIYAPPAN		11-08-2025
DESIGNED BY:					SCALE & SIZE:
PACHIYAPPAN					