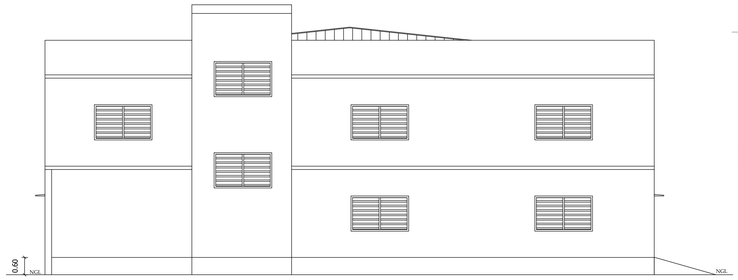

WEST SIDE ELEVATION

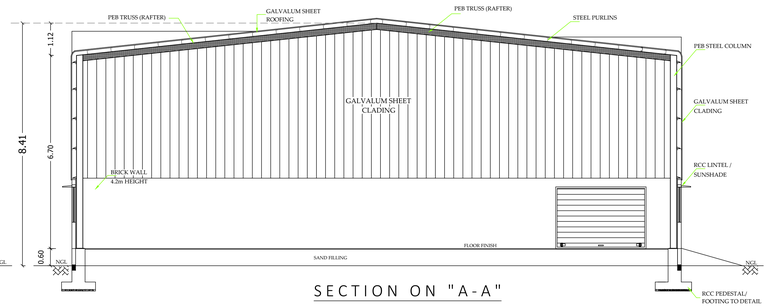

SECTION ON "A-A"

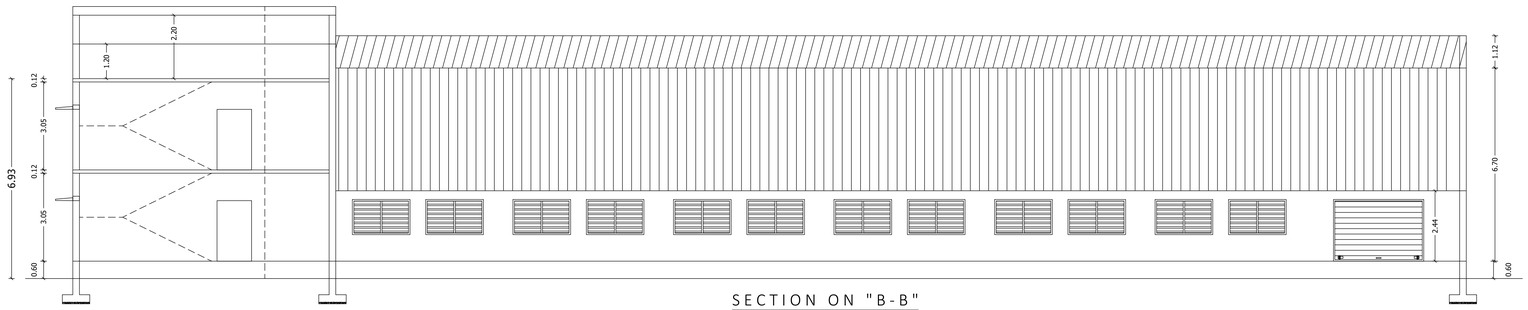

SECTION ON "B-B"

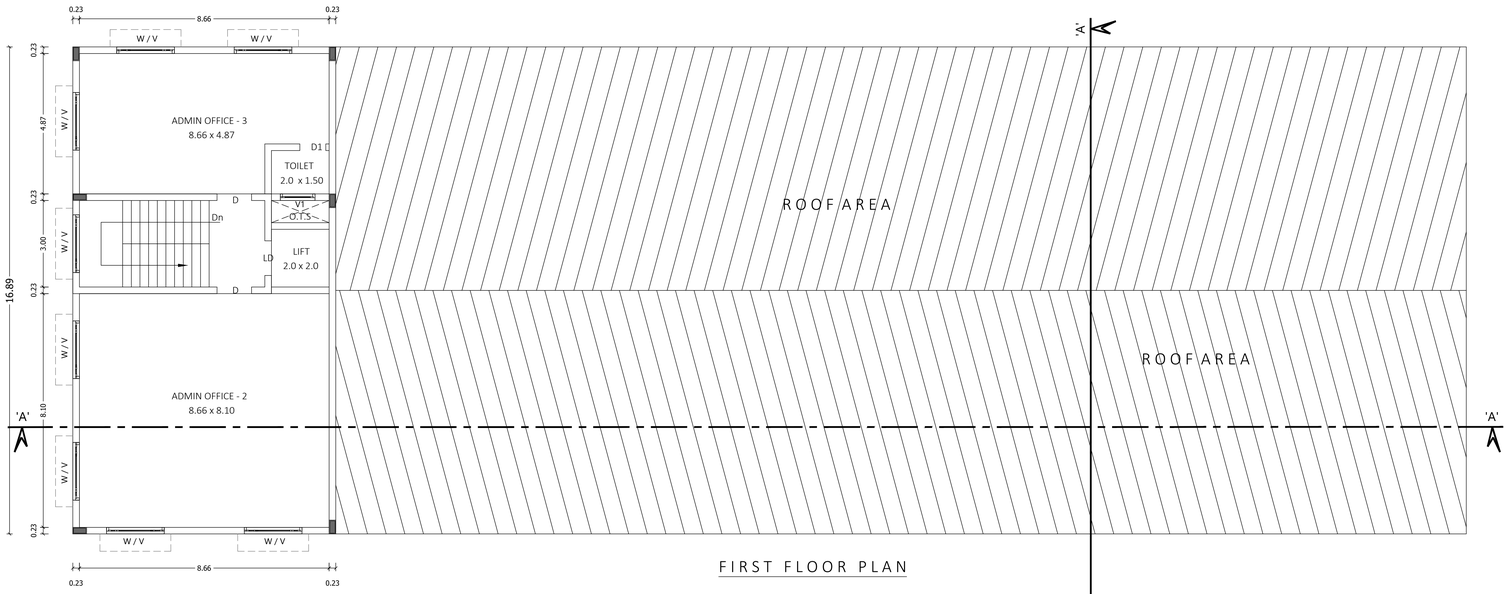

FIRST FLOOR PLAN

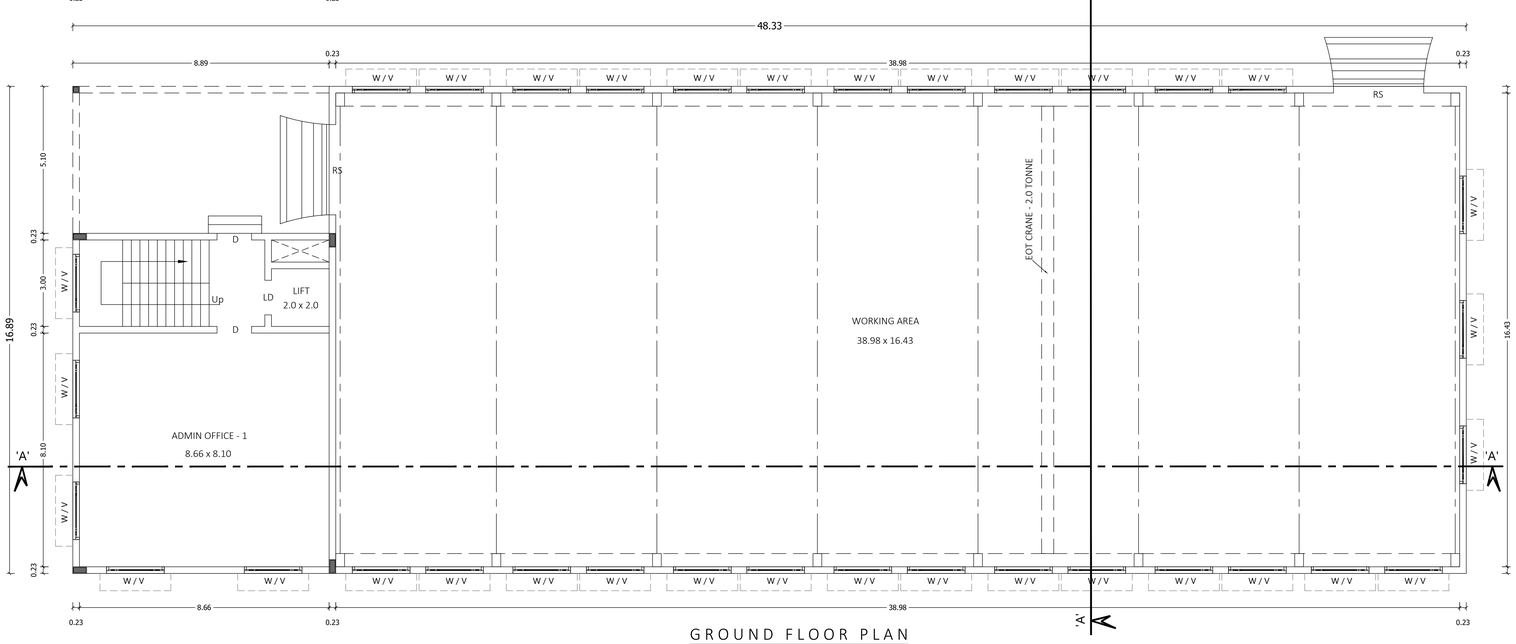

GROUND FLOOR PLAN

PLAN SHOWING THE PROPOSED CONSTRUCTION OF G.I.SHEET ROOF INDUSTRIAL BUILDING [Electronic and Electrical goods]- (G R E E N I N D U S T R I E S) (00.00 H.P) IN S.F.No. 451 / 1A AT MALUMACHAMPATTI VILLAGE AND PANCHAYAT, MADUKKARAI TALUK, COIMBATORE DISTRICT. "M/s. AIM ELECTRICAL CONTROLS INDIA PRIVATE LIMITED"

SCALE DETAILS:

PLAN, SECTION & ELEVATION - 1 : 100

All Linear Measurements Values Are in Metres.

N

AREA DETAILS:

DESCRIPTION	Total Built up Area	Non FSI	FSI Area
Ground Floor	816.33	----	816.33
First Floor	154.07	----	154.07
Terrace Floor	18.80	18.80	----
TOTAL AREA	989.20	18.80	970.40

ONLINE APPLICATION No. SWP/BPA/0004866/2022

SWP / SITE APPOVAL / LP / KNTDA / 13 / 2023

SWP / PP NO.14 / 2023

NUMBER OF LABOURS = 10 Nos.

1. S.R. SENTHIL KUMAR

2. P. BALAMURUGAN

APPLICANT

Er. T. BENADIT, DCE,BE.,
REGISTERED ENGINEER GRADE-II (RE)
DTCP/RE/GR-II/008/2022
No.198-A, NGN Street, New Siddhapudur,
Coimbatore - 641 044.
Cell : 98940 52134

REGISTERED ENGINEER

Er. K.P. VETRISELVAN, M.E.,(GEOTECH),MIGS,MISTE.,
GEOTECHNICAL ENGINEER
CLPA REGN. No: CLPA/GTE/19/03/001
GEODESIGN INDIA PRIVATE LIMITED
D.No.40, N.No.29, 8th Street, K.K.Pudur,
Coimbatore - 641 038.
+91 90433 44488, E-mail: geodesign123@gmail.com

REGISTERED GEO TECH ENGINEER

PLAN SHOWING THE PROPOSED CONSTRUCTION OF G.I.SHEET ROOF INDUSTRIAL BUILDING [Electronic and Electrical goods] (Green Industries) IN S.F.No. 451 / 1A AT MALUMACHAMPATTI VILLAGE AND PANCHAYAT, MADUKKARAI TALUK, COIMBATORE DISTRICT. "M/s. AIM ELECTRICAL CONTROLS INDIA PRIVATE LIMITED"

Floor Space Index
= 970.4 / 1900.00
= 0.510 < 2.0

ONLINE APPLICATION No. SWP/BPA/0004866/2022
SWP / SITE APPOVAL / LP / KNTDA / 13 / 2023
SWP / PP NO. 14 / 2023

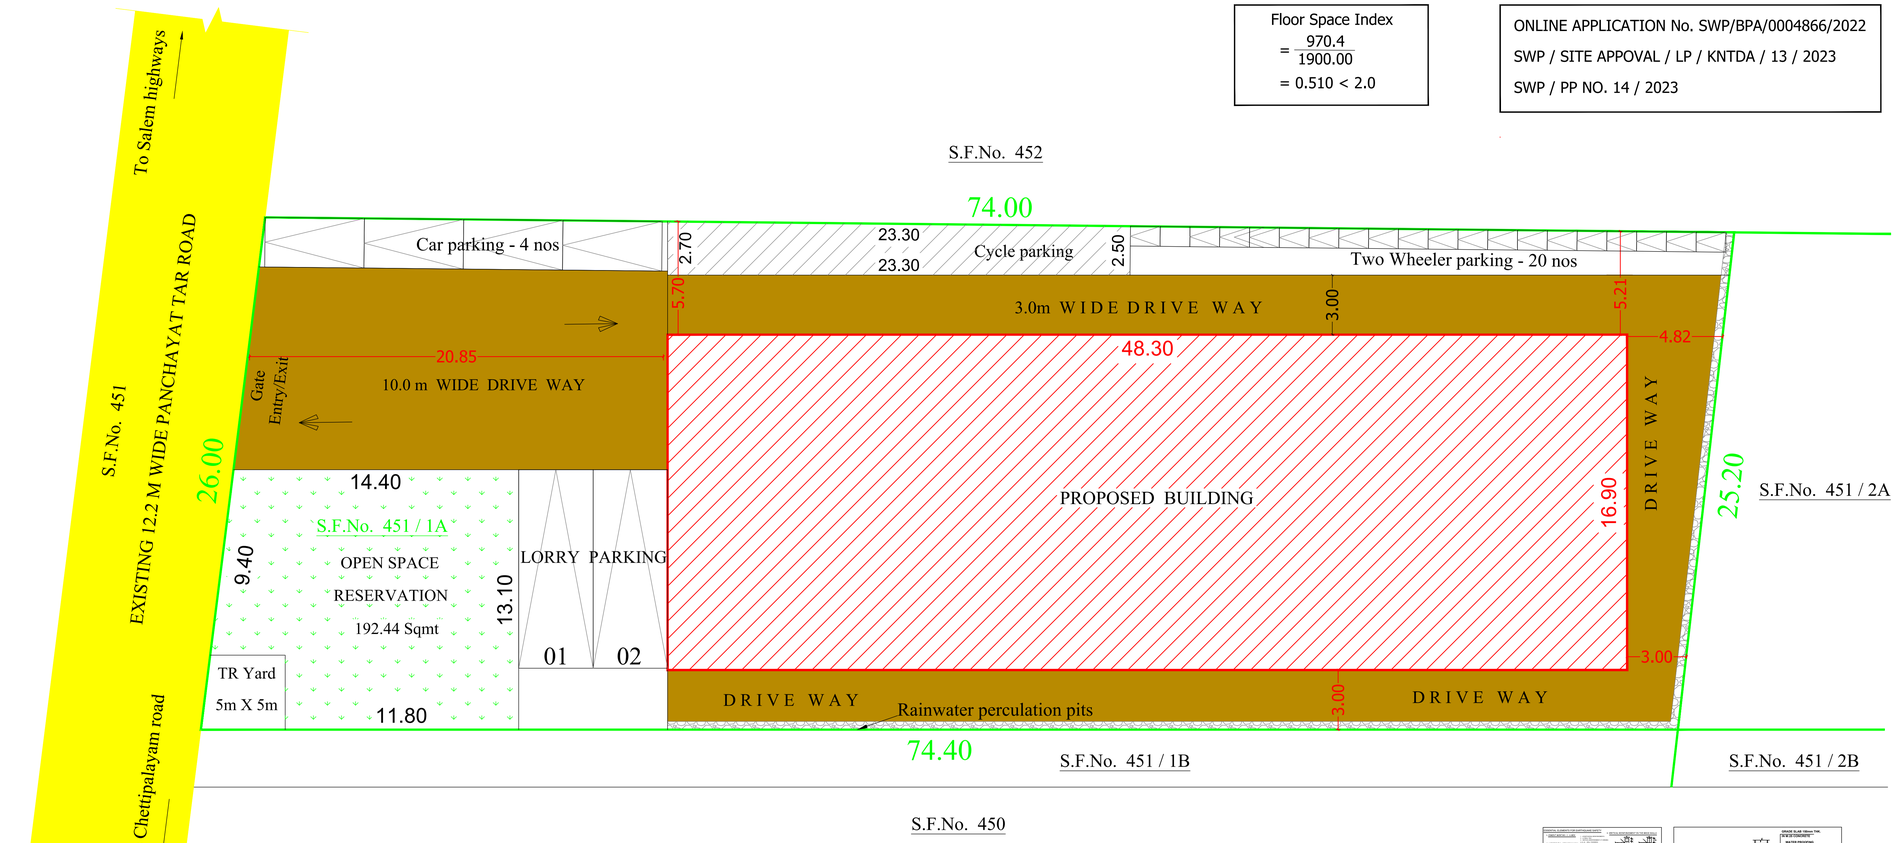

DETAILED DRAWING FOR SEPTIC TANK WITH DISPERSION TRENCH 1000 GALLONS CAPACITY OF 10000 LITRES

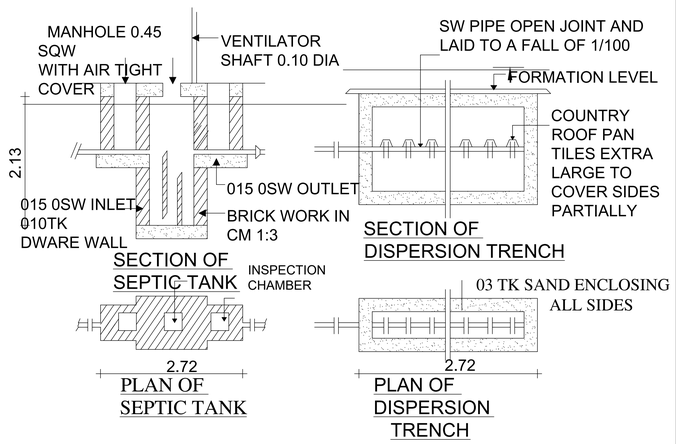

Plan of Sewage Treatment Plant & Hydraulic Flow Diagram

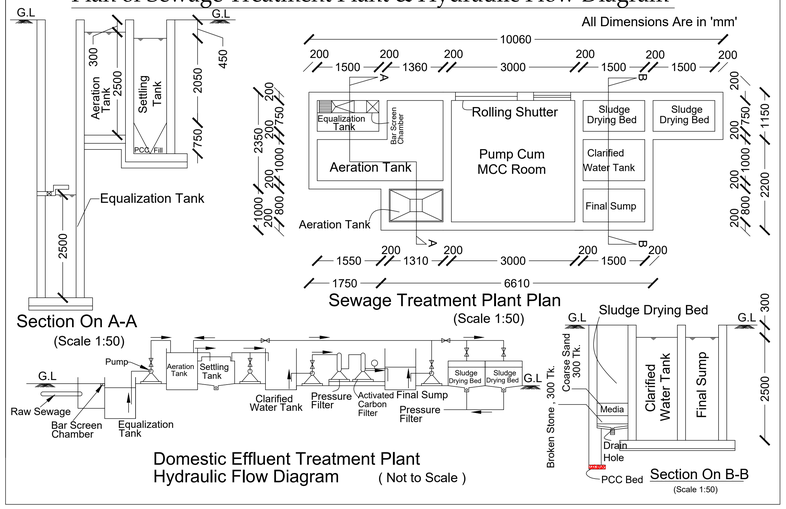

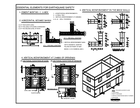

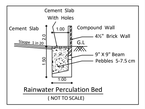

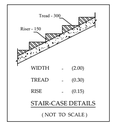

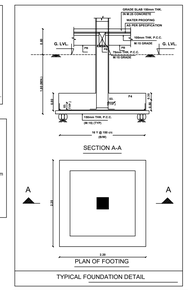

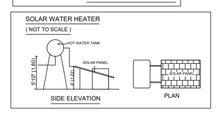

SCALE : 1 : 200

All Linear Measurements
Values Are in Metres.

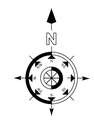

AREA DETAILS:

DESCRIPTION	IN SQM
SITE AREA AS PER DOCUMENT	1900.00
SITE AREA AS PER PATTA	1900.00

DESCRIPTION	Total Built up Area	Non FSI	FSI Area
Ground Floor	816.33	----	816.33
First Floor	154.07	----	154.07
Terrace Floor	18.80	18.80	----
TOTAL AREA	989.20	18.80	970.40

TOTAL GROUND FLOOR AREA	816.33
AREA OF THE OPEN SPACE	1083.67

REFERENCE

SITE BOUNDARY	
PROPOSED BUILDING	
EXISTING ROAD	
DRIVE WAY	
OSR	

Er. K.P. VETRISELVAN, M.E.,(GEOTECH),MIGS,MISTE.,
GEOTECHNICAL ENGINEER
CLPA REGN. No: CLPA/GTE/19/03/001
GEODESIGN INDIA PRIVATE LIMITED
0.No.40, N.No.29, 8th Street, K.K.Pudur,
Coimbatore - 641 038.
+91 90433 44488, E-mail: geodesign123@gmail.com

REGISTERED GEO TECH ENGINEER

1. S.R.SENTHIL KUMAR

2. P. BALAMURUGAN

APPLICANT

Er. T. BENADIT, DCE,BE.,
REGISTERED ENGINEER GRADE-II (RE)
DTCP/RE/GR-II/008/2022
No.198-A, NGN Street, New Siddhapudur,
Coimbatore - 641 044.
Cell : 98940 52134

REGISTERED ENGINEER

Signature Not Verified
Signed by: JOHN DAVID
Reason: Approver
Date: 2023.01.04 11:03:52