




FRONT ELEVATION

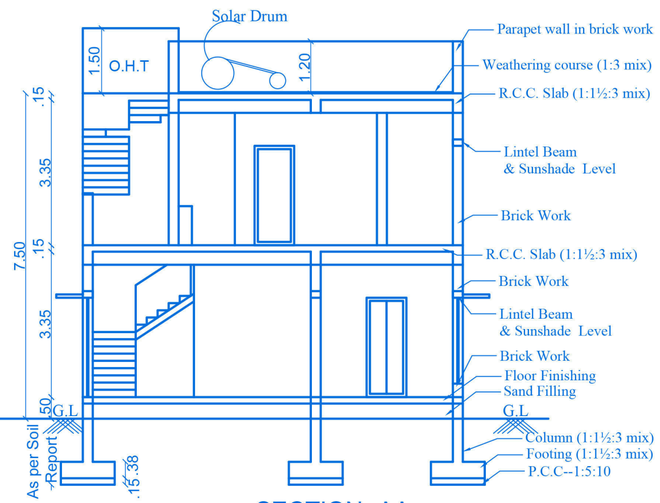


SECTION- AA

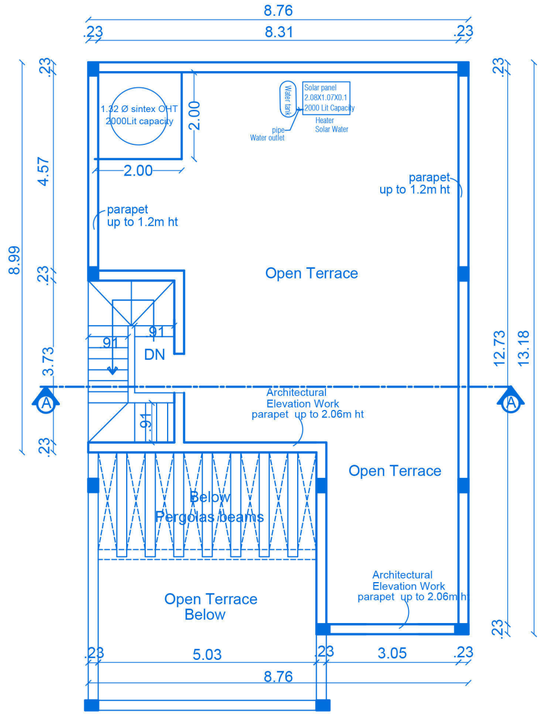

TERRACE FLOOR PLAN

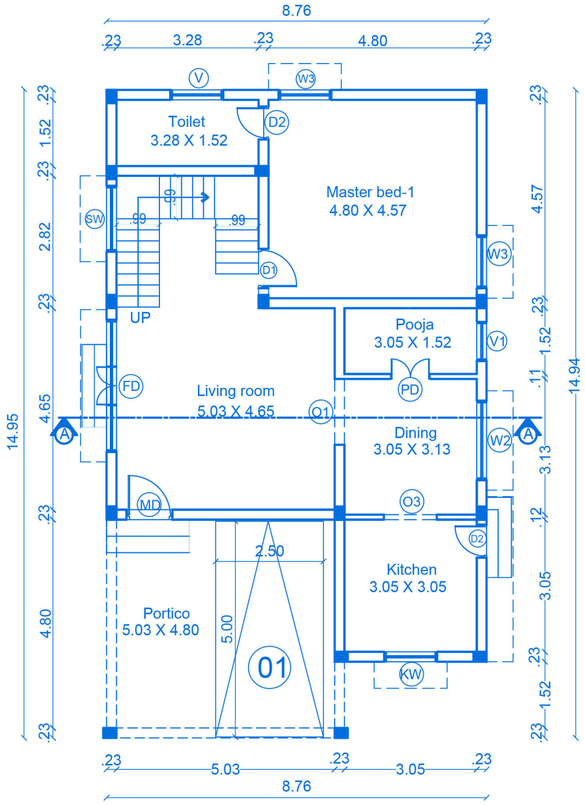

GROUND FLOOR PLAN

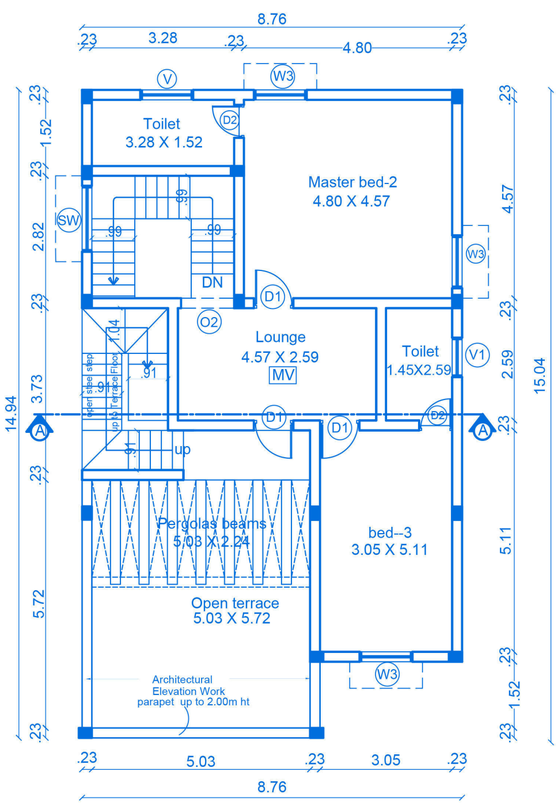

FIRST FLOOR PLAN

JOINERY'S DETAILS

Description of works	In Meter
MD- Main Door	1.06 x 2.29
d1 - Door	0.91 x 2.29
d2 - Door	0.76 x 2.29
Fd - French Door	3.02 x 2.29
Pd - Pooja Door	0.91 x 2.29
W2 - Window	1.83 x 1.98
W3 - Window	1.22 x 1.98
Sw - Stair Window	1.52 x 1.98
Kw - Kitchen window	1.22 x 1.22
V1 - Ventilator	0.91 x 0.61
O1 - Open	1.52 x 2.29
O2 - Open	1.22 x 2.29


STAIRCASE DETAILS :

INNER STAIRCASE :

	In Feet	In CM
Flight Width	3'3"	99
Tread	10"	25
Riser	6.5"	17.5

OUTER STAIRCASE :

	In Feet	In CM
Flight Width	3'0"	91
Tread	10"	25
Riser	6.5"	17.5

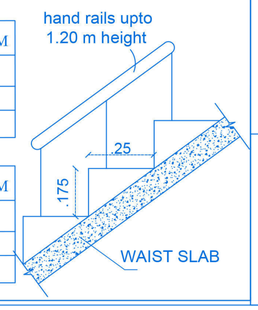

BLOCK	VILLA NO	TOTAL	Sheet No:27/27
Block - J	87	01	

PLAN SHOWING THE PROPOSED RESIDENTIAL GROUP DEVELOPMENT BUILDING IN SF.NO:547/1A2, 547/2A2, 549/1, 550/2B, 554/1, 554/2A, 554/2B, 554/3, 556/5A, 556/5B, 556/5C1, AND 556/6D2 AT VADAVALLI VILLAGE, PERUR TALUK, COIMBATORE WEST ZONE , COIMBATORE CORPORATION.

APPLICANT NAME:

LAND OWNERS :

1) M. LEEMAROSE
2) M/s. SURAKSHA AGENCIES PRIVATE LIMITED
3) M/s. DAISON LAND AND DEVELOPMENT PRIVATE LIMITED

POWER AGENT:

M/S . SREE DAKSHA PROPERTY DEVELOPERS (INDIA) PVT,LTD..
R.RAMANARAYANAN (DIRECTOR)

N

SCALE 1 : 100

All Dimensions are in metre

INDIVIDUAL VILLA AREA :

Area Details	F.S.I AREA (sqm)	NON F.S.I AREA (sqm)	TOTAL AREA (sqm)	NON F.S.I AREA DETAIL
Area of the Ground Floor	125.13	-	125.13	-
Area of the First Floor	81.89	-	81.89	-
Area of the Terrace Floor	-	-	-	-
Total Area	207.02	-	207.02	-


Sree Daksha Property Developers (India) Pvt.Ltd.
Director
Applicant

Er. K.P. VETRISELVAN, M.E. (GEOTECH), MIGS,MISTE.,
GEOTECHNICAL ENGINEER
CLPA Regn No: CLPA/GTE/19/03/001
GEODESIGN INDIA PRIVATE LIMITED
D. No: 40, N.No. 29, 6th Street, K.K. Pudur Coimbatore-641 038
+91 90433 44489, Email: geodesign123@gmail.com
Geotech. Engineer

T.JOHN YOGARAJ
REGISTER ARCHITECT, (RA) GRADE-I
Architect Register No: CA/2000/26960
Coimbatore LPA/RA/GR-I/19/03/005
Architect

Er. S.VINNY GEORGE
REGISTRED CONSTRUCTION ENGINEER (CE)
Coimbatore. LPA/CE/19/06/048
Construction Engineer

P. SENTHIL KUMAR M.E. (struct), AIV.,
Chartered Engineer, Approved Valuer and Structural Consultant
30-A, 1st Floor, Kalidas Road, Ramnagar, Coimbatore-641 009.
Reg No: AM/92059/4, CLPA/SE/GR-I/19/03/003
Structural Engineer

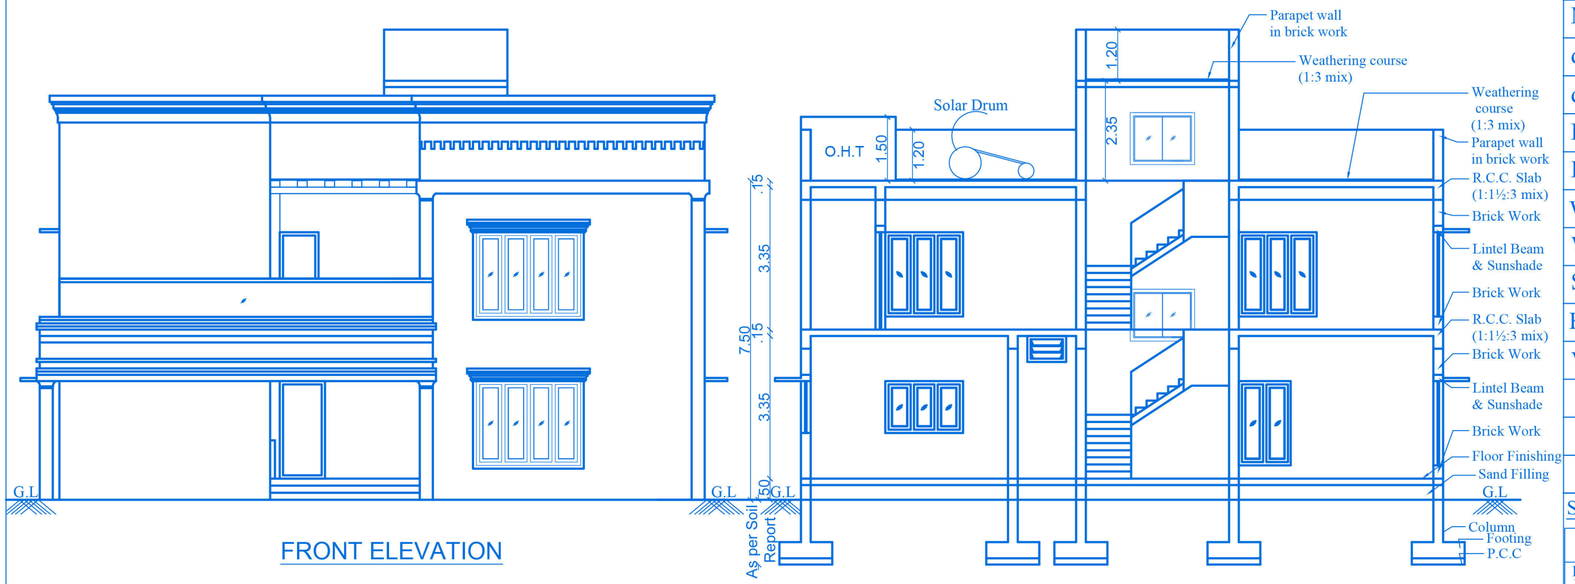


FRONT ELEVATION

JOINERY'S DETAILS

Description of works	In Meter
MD- Main Door	1.06 x 2.29
d1 - Door	0.91 x 2.29
d2 - Door	0.76 x 2.29
Fd - French Door	1.22 x 2.29
Pd - Pooja Door	1.22 x 2.29
W2 - Window	1.83 x 1.98
W3 - Window	1.22 x 1.98
Sw - Stair Window	1.52 x 1.98
Kw- Kitchen window	1.22 x1.22
V1 - Ventilator	0.91 x 0.61
O1 - Open	1.52 x 2.29
O2 - Open	0.91 x 2.29
O3 - Open	0.91 x 2.29

STAIRCASE DETAILS :

	In Feet	In CM
Flight Width	3'6"	107
Tread	10"	25
Riser	6.5"	17.5

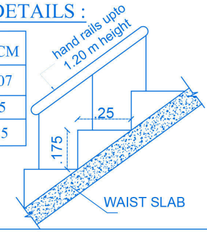

BLOCK	VILLA NO	TOTAL
Block - J	86	01

Sheet No: 26/27

PLAN SHOWING THE PROPOSED RESIDENTIAL GROUP DEVELOPMENT BUILDING IN SF.NO:547/1A2, 547/2A2, 549/1, 550/2B, 554/1, 554/2A, 554/2B, 554/3, 556/5A, 556/5B, 556/5C1, AND 556/6D2 AT VADAVALLI VILLAGE, PERUR TALUK, COIMBATORE WEST ZONE , COIMBATORE CORPORATION.

APPLICANT NAME:

LAND OWNERS :

1) M. LEEMAROSE
2) M/s.SURAKSHA AGENCIES PRIVATE LIMITED
3) M/s. DAISON LAND AND DEVELOPMENT PRIVATE LIMITED

POWER AGENT:

M/S . SREE DAKSHA PROPERTY DEVELOPERS (INDIA) PVT,LTD..
R.RAMANARAYANAN (DIRECTOR)


N

SCALE 1 : 100


All Dimensions are in meter

INDIVIDUAL VILLA AREA :


Area Details	F.S.I AREA (sqm)	NON F.S.I AREA (sqm)	TOTAL AREA (sqm)	NON F.S.I AREA DETAIL
Area of the Ground Floor	209.77	-	209.77	-
Area of the First Floor	166.86	-	166.86	-
Area of the Terrace Floor	-	13.40	13.40	Head room
Total Area	376.63	13.40	390.03	-

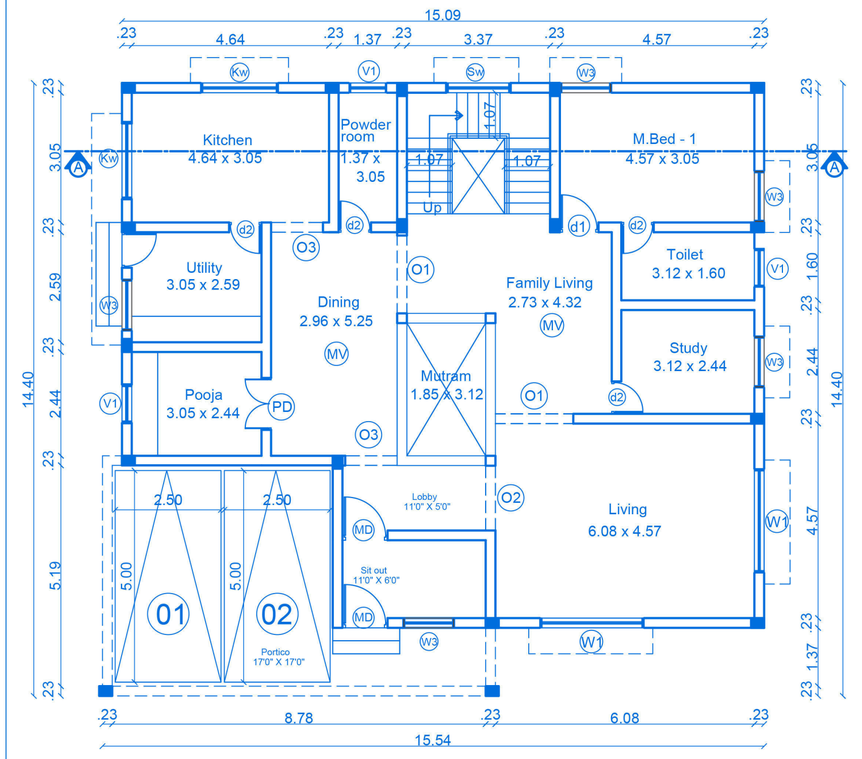

GROUND FLOOR PLAN

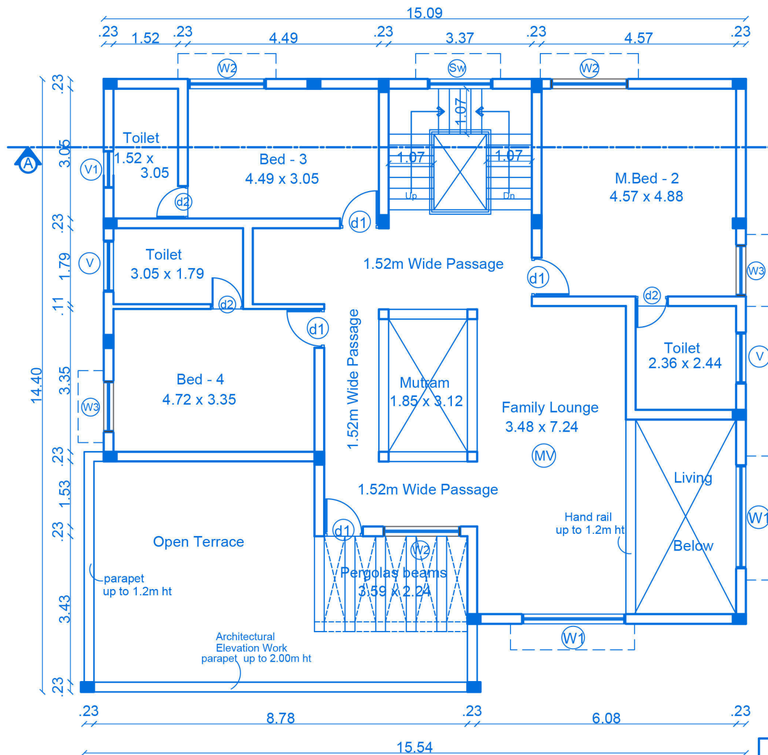

FIRST FLOOR PLAN

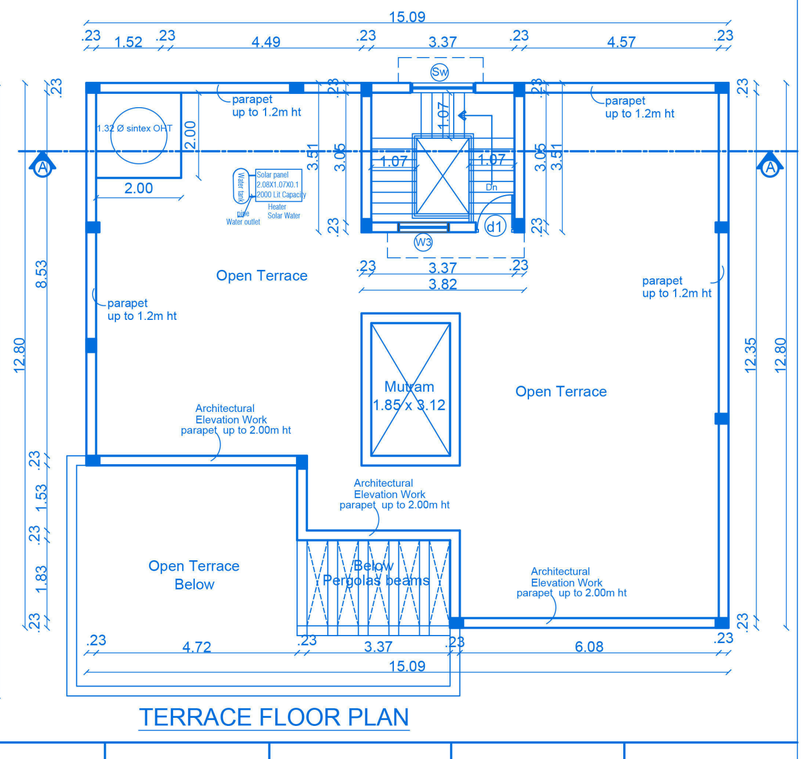

TERRACE FLOOR PLAN


Sree Daksha Property Developers (India) Pvt.Ltd.
Director
Applicant

Er. K.P.VETRISELVAN. M.E. (GEOTECHNICAL ENGG.MISTE.,
GEOTECHNICAL ENGINEER
C/PA Regn No: CLPA/GTE/19/03/001
GEODESIGN INDIA PRIVATE LIMITED
D. No: 49, N.No. 29, 6th Street, K.K. Pudur Coimbatore-641 038
+ 91 90133 44489, Email: geodesign123@gmail.com
Geotech. Engineer


Er. S.VINNY GEORGE
REGISTRED CONSTRUCTION ENGINEER (CE)
Coimbatore. LPA/CE/19/05/048
Construction Engineer

P.SENTHIL KUMAR M.E. (struct), AIV.,
Chartered Engineer, Approved Valuer and
Structural Consultant
30-A, 1st Floor, Krishna Road, Ramnagar,
Coimbatore-641 009.
Reg No: AM/82009/4, CLPA/SE/GR-I/19/03/003
Structural Engineer

T.JOHN YOGARAJ
REGISTER ARCHITECT, (RA) GRADE-I
Architect Register No: CA/2000/26960
Coimbatore LPA/RA/GR-I/19/03/005
Architect

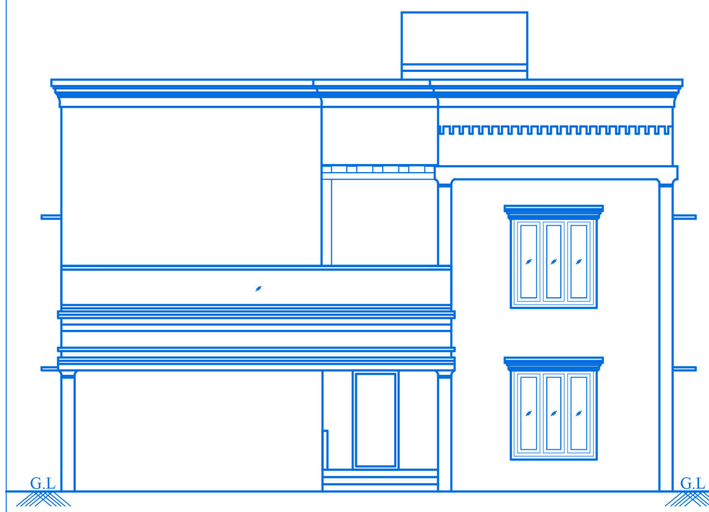

FRONT ELEVATION

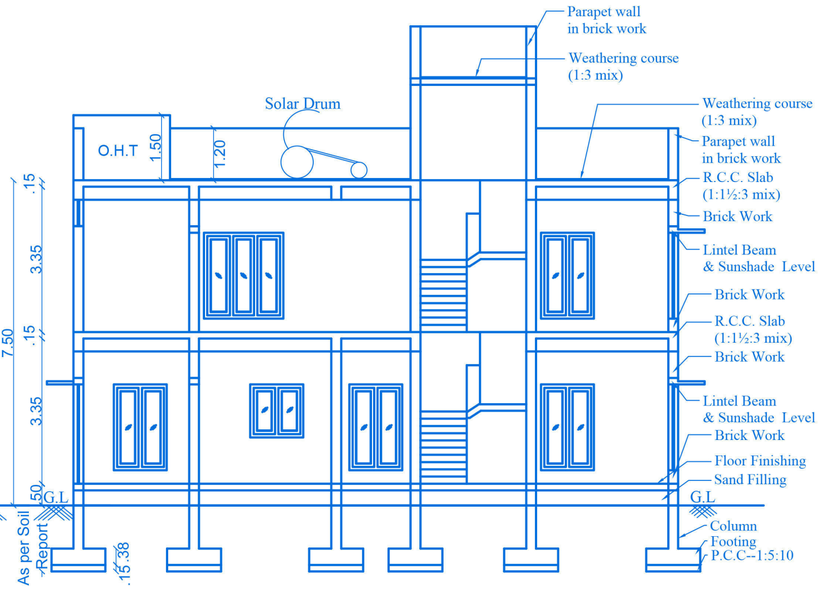


SECTION- AA

JOINERY'S DETAILS

Description of works	In Meter
MD- Main Door	1.06 x 2.29
d1 - Door	0.91 x 2.29
d2 - Door	0.76 x 2.29
Fd - French Door	1.22 x 2.29
Pd - Pooja Door	1.22 x 2.29
W2 - Window	1.83 x 1.98
W3 - Window	1.22 x 1.98
Sw - Stair Window	1.52 x 1.98
Kw- Kitchen window	1.22 x1.22
V1 - Ventilator	0.91 x 0.61
O1 - Open	1.52 x 2.29
O2 - Open	0.91 x 2.29
O3 - Open	0.91 x 2.29

STAIRCASE DETAILS :

	In Feet	In CM
Flight Width	3'6"	107
Tread	10"	25
Riser	6.5"	17.5

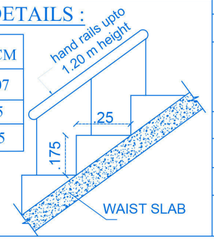

BLOCK	VILLA NO	TOTAL
Block - J	85	01

Sheet No: 25/27

PLAN SHOWING THE PROPOSED RESIDENTIAL GROUP DEVELOPMENT BUILDING IN SF.NO:547/1A2, 547/2A2, 549/1, 550/2B, 554/1, 554/2A, 554/2B, 554/3, 556/5A, 556/5B, 556/5C1, AND 556/6D2 AT VADAVALLI VILLAGE, PERUR TALUK, COIMBATORE WEST ZONE , COIMBATORE CORPORATION.

APPLICANT NAME:

LAND OWNERS :

1) M. LEEMAROSE
2) M/s.SURAKSHA AGENCIES PRIVATE LIMITED
3) M/s. DAISON LAND AND DEVELOPMENT PRIVATE LIMITED

POWER AGENT:

M/S . SREE DAKSHA PROPERTY DEVELOPERS (INDIA) PVT,LTD..
R.RAMANARAYANAN (DIRECTOR)


N

SCALE 1 : 100


All Dimensions are in meter

INDIVIDUAL VILLA AREA :


Area Details	F.S.I AREA (sqm)	NON F.S.I AREA (sqm)	TOTAL AREA (sqm)	NON F.S.I AREA DETAIL
Area of the Ground Floor	196.62	-	196.62	-
Area of the First Floor	113.89	-	113.89	-
Area of the Terrace Floor	-	15.00	15.00	-
Total Area	310.51	15.00	325.51	-

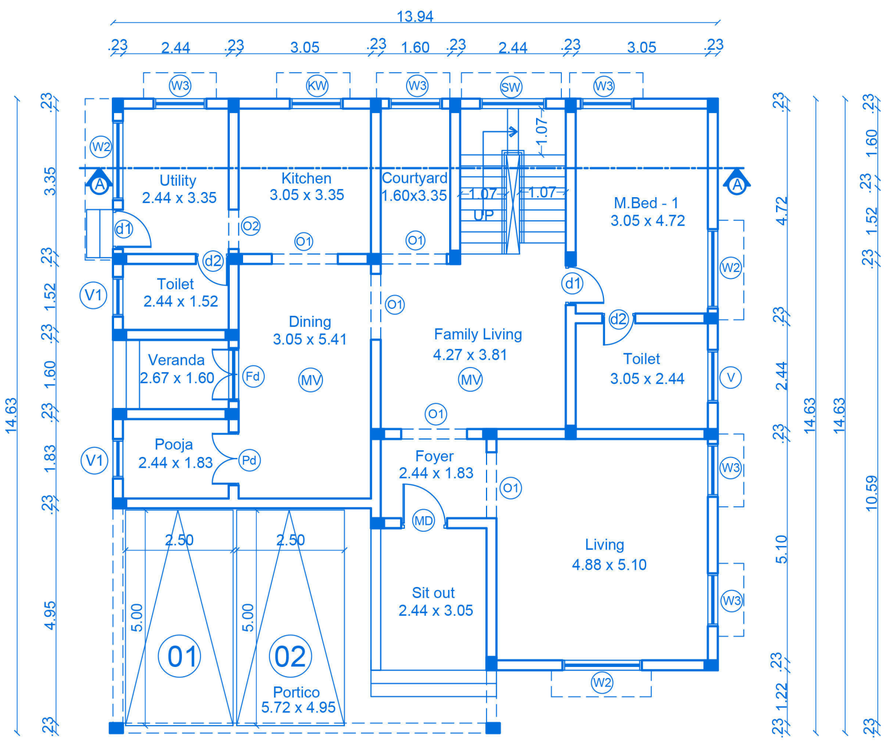

GROUND FLOOR PLAN

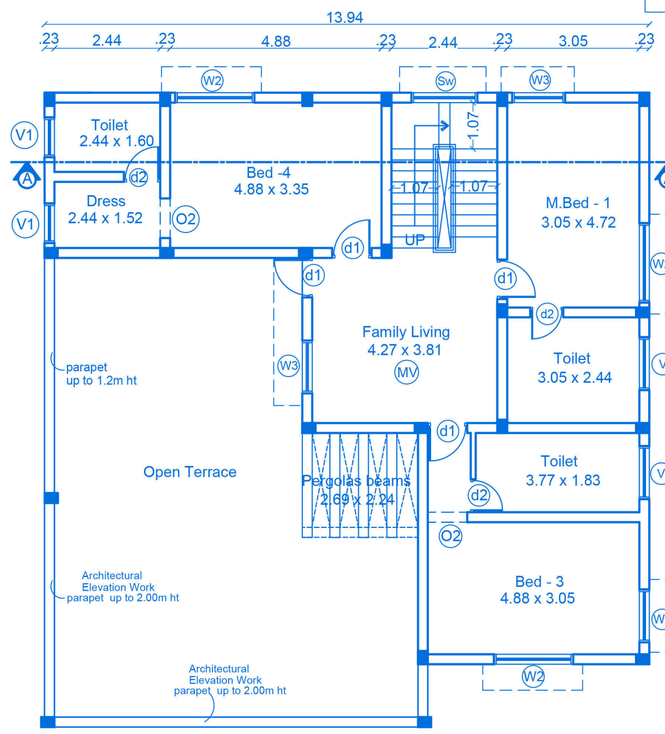

FIRST FLOOR PLAN

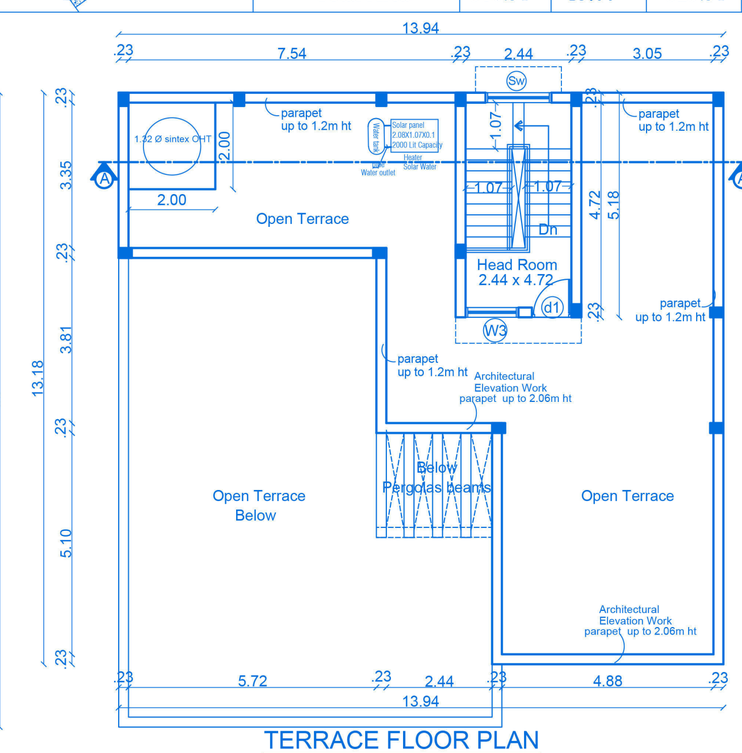

TERRACE FLOOR PLAN


Sree Daksha Property Developers (India) Pvt.Ltd.
Director
Applicant

Er. K.P.VETRISELVAN, M.E. (GEOTECH/MGS/MSTE., GEOTECHNICAL ENGINEER
CLPA Regn No: CLPA/GE/18/03/001
GEODESIGN INDIA PRIVATE LIMITED
D. No: 40, N.No. 29, 6th Street, K.K. Pudur Coimbatore-641 038
+91 90133 44489, Email. geodesign123@gmail.com
Geotech. Engineer


Er. S.VINNY GEORGE
REGISTRED CONSTRUCTION ENGINEER (CE)
Coimbatore. LPA/CE/19/06/048
Construction Engineer

P.SENTHIL KUMAR M.E. (struct), AIV.,
Chartered Engineer, Approved Valuer and Structural Consultant
30-A, 1st Floor, Kalidas Road, Ramnagar, Coimbatore-641 009.
Reg No: AM/S/6209/94, CLPA/SE/GR-I/19/03/003
Structural Engineer


T.JOHN YOGARAJ
REGISTER ARCHITECT, (RA) GRADE-I
Architect Registor No: CA/2000/26960
Coimbatore LPA/RA/GR-I/19/03/005
Architect

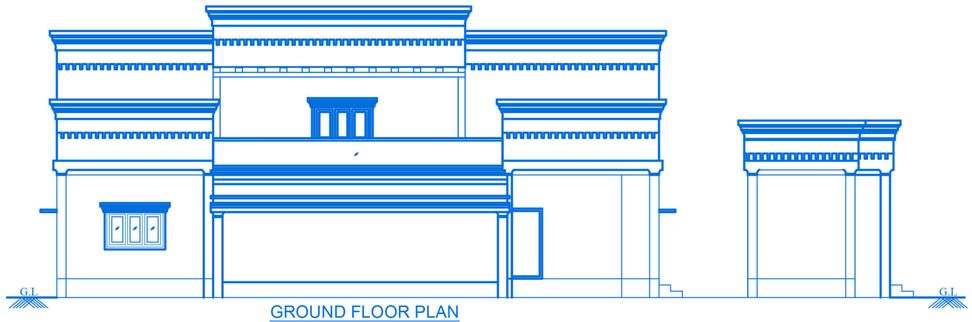


GROUND FLOOR PLAN

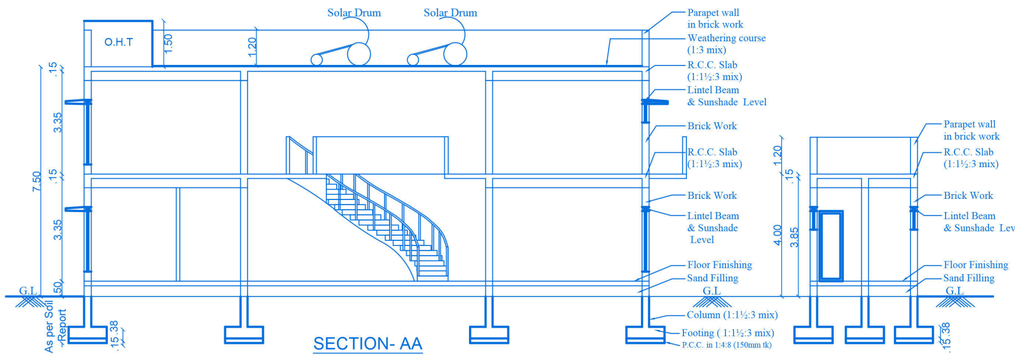


SECTION- AA

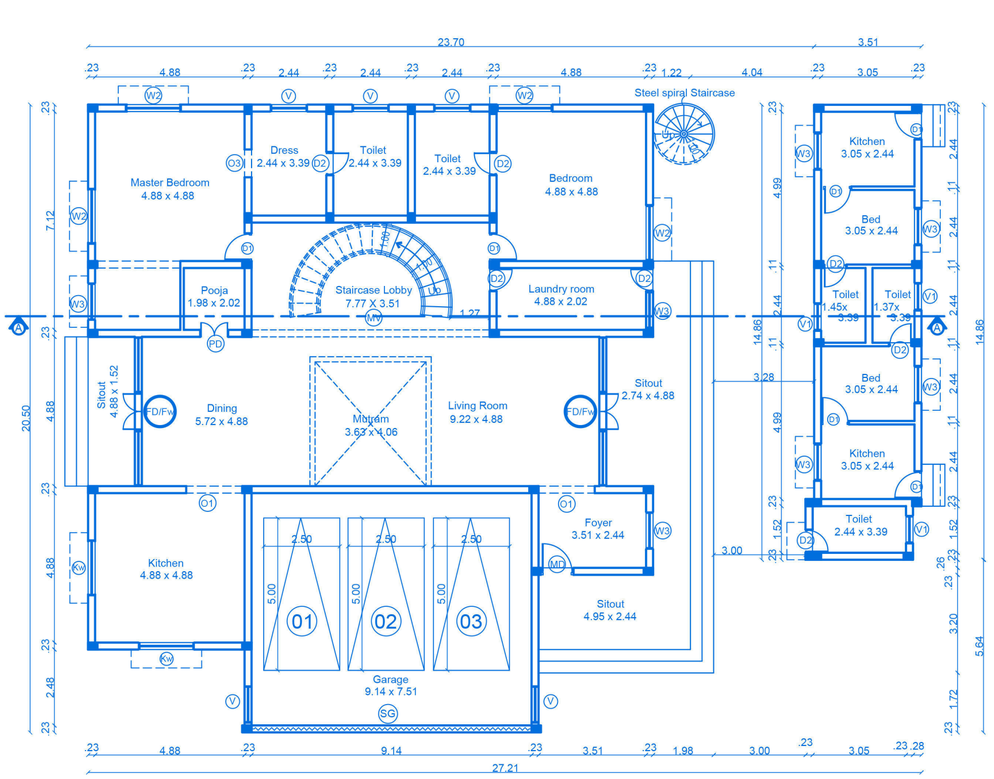

GROUND FLOOR PLAN

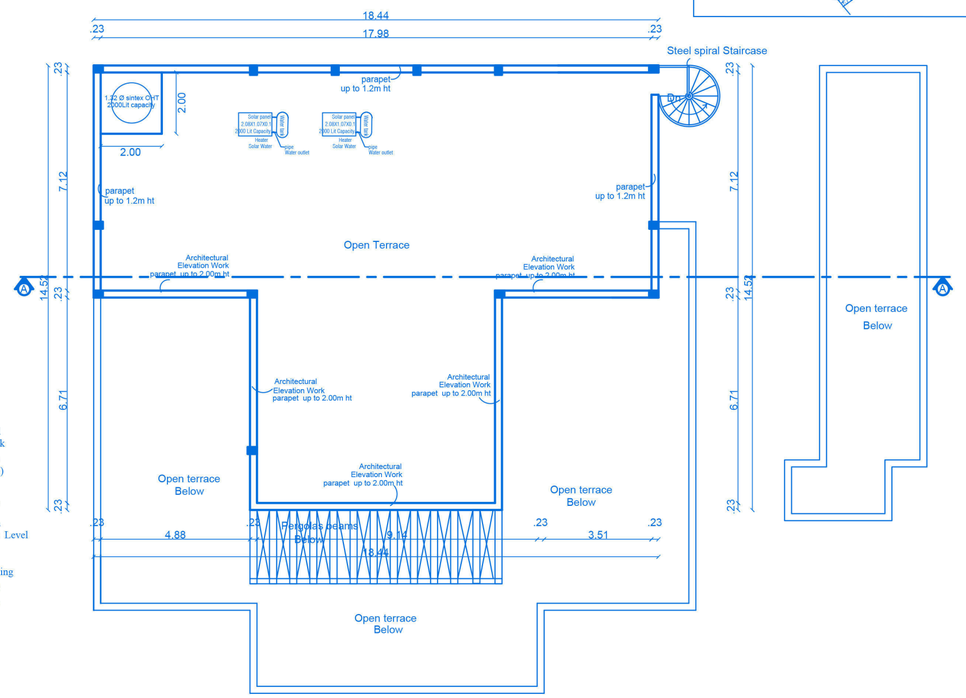


TERRACE FLOOR PLAN

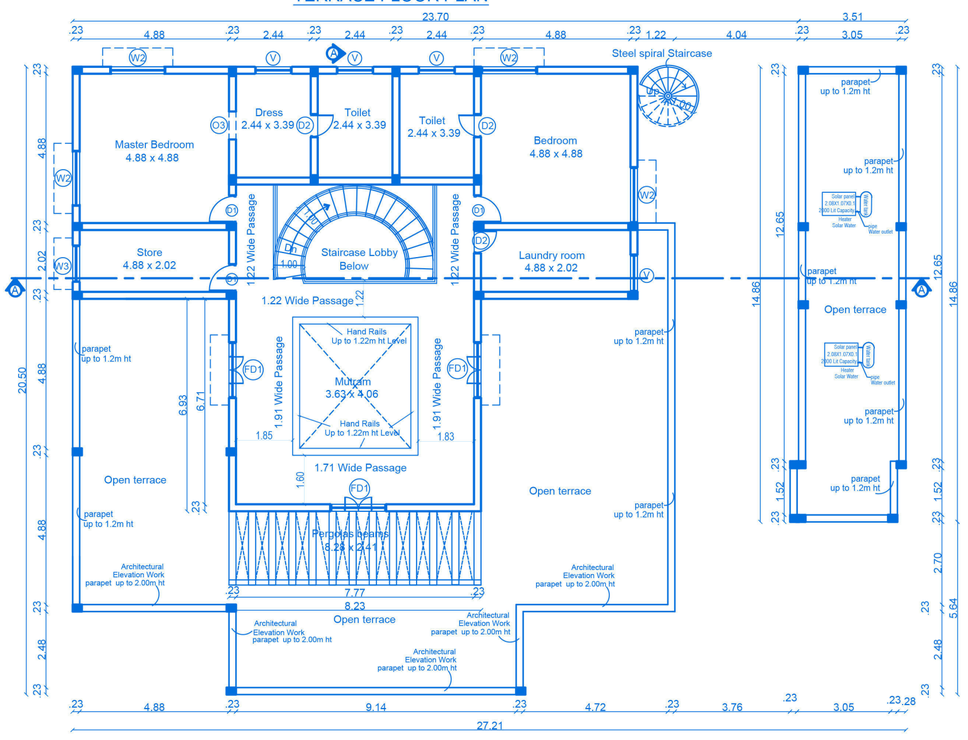

FIRST FLOOR PLAN

STAIRCASE DETAILS :

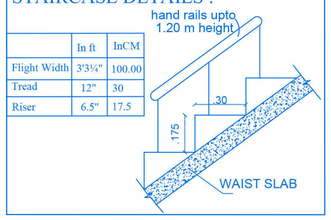

	In ft	InCM
Flight Width	3'3½"	100.00
Tread	12"	30
Riser	6.5"	17.5

BLOCK	VILLA NO	TOTAL	Sheet No:24/27
Block - J	83	01	

PLAN SHOWING THE PROPOSED RESIDENTIAL GROUP DEVELOPMENT BUILDING IN SF.NO:547/1A2, 547/2A2, 549/1, 550/2B, 554/1, 554/2A, 554/2B, 554/3, 556/5A, 556/5B, 556/5C1, AND 556/6D2 AT VADAVALLI VILLAGE, PERUR TALUK, COIMBATORE WEST ZONE , COIMBATORE CORPORATION.

APPLICANT NAME:

LAND OWNERS :

1) M. LEEMAROSE
2) M/s. SURAKSHA AGENCIES PRIVATE LIMITED
3) M/s. DAISON LAND AND DEVELOPMENT PRIVATE LIMITED

POWER AGENT:

M/S . SREE DAKSHA PROPERTY DEVELOPERS (INDIA) PVT,LTD.,
R.RAMANARAYANAN (DIRECTOR)

N

SCALE 1 : 100

All Dimensions are in meter

INDIVIDUAL VILLA AREA :

Area Details	F.S.I AREA (sqm)	NON F.S.I AREA (sqm)	TOTAL AREA (sqm)	NON F.S.I AREA DETAIL
Area of the Ground Floor	436.00	-	436.00	-
Area of the First Floor	199.30	-	199.30	-
Area of the Terrace Floor	-	-		-
Total Area	635.30	-	635.30	-

JOINERY'S DETAILS

Description of works	In Meter
MD- Main Door	1.06 x 2.29
d1 - Door	0.91 x 2.29
d2 - Door	0.76 x 2.29
Fd 1 - French Door	1.83 x 2.29
Fd2/Fw - French Door / French Window	1.22 x 2.29/ 2.00 x 2.29
SG - Steel Gate	9.14 x 3.00
Pd - Pooja Door	0.91 x 2.29
W1 - Window	2.45 x 1.98
W2 - Window	1.83 x 1.98
W3 - Window	1.22 x 1.98
Kw - Kitchen window	1.83 x 1.22
V - Ventilator	1.22 x 0.61
V1 - Ventilator	0.91 x 0.61
O1 - Open	1.83 x 2.29
O2 - Open	1.52 x 2.29
O3 - Open	0.91 x 2.29
MV - Mechanical Ventilation	


Sree Daksha Property Developers (India) Pvt.Ltd.
Director
Applicant

Er. K.P. VETRISELVAN, M.E. (GEOTECHNICS), MISTE.,
GEOTECHNICAL ENGINEER
CLPA Regn No: CLPA/GTE/19/03/001
GEODESIGN INDIA PRIVATE LIMITED
D. No: 43, N.No. 29, 6th Street, K.K. Pudur Coimbatore-641 038
+91 90433 44488, Email: geodesign123@gmail.com
Geotech. Engineer


T.JOHN YOGARAJ
REGISTER ARCHITECT, (RA) GRADE-I
Architect Register No: CA/2000/26950
Coimbatore LPA/RA/GR-I/19/03/005
Architect

Er. S.VINNY GEORGE
REGISTRED CONSTRUCTION ENGINEER (CE)
Coimbatore. LPA/CE/19/06/048
Construction Engineer


P. SENTHIL KUMAR M.E. (struct), AIV,
Chartered Engineer, Approved Valuer and Structural Consultant
30-A, 1st Floor Kattoor Road, Ramnagar, Coimbatore-641 009.
Reg No: AM/2002/04/4, CLPA/SE/GR-I/19/03/003
Structural Engineer

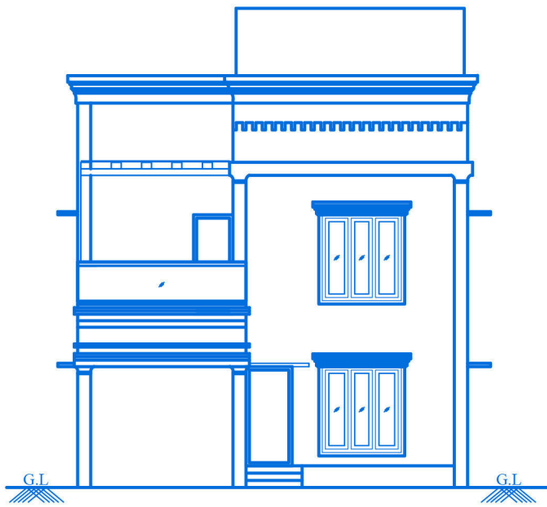


FRONT ELEVATION

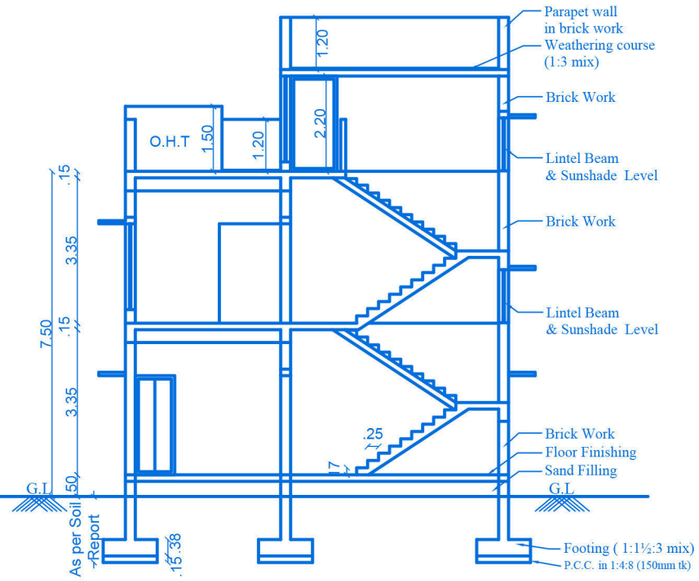


SECTION- AA

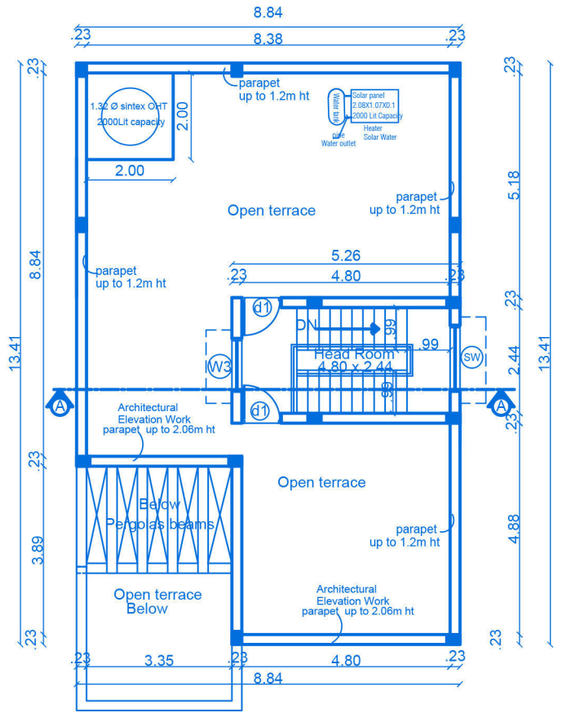

TERRACE FLOOR PLAN

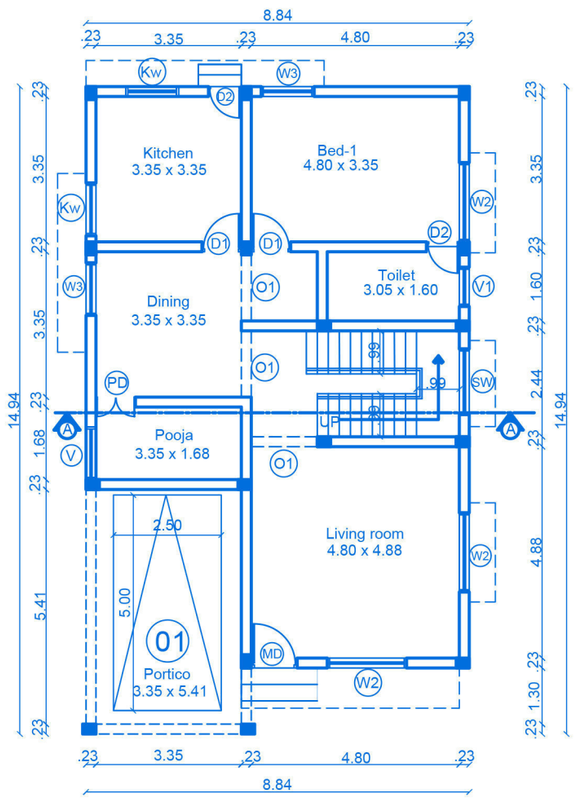

GROUD FLOOR PLAN

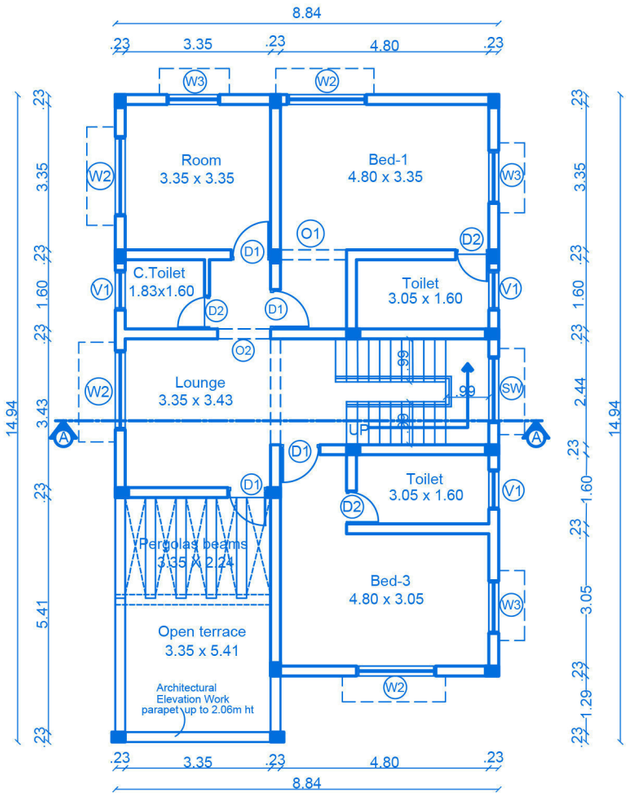

FIRST FLOOR PLAN

JOINERY'S DETAILS

Description of works	In Meter
MD- Main Door	1.06 x 2.29
d1 - Door	0.91 x 2.29
d2 - Door	0.76 x 2.29
W2 - Window	1.83 x 1.98
W3 - Window	1.22 x 1.98
Sw - Stair Window	1.22 x 1.22
Kw - Kitchen window	1.22 x1.22
V1 - Ventilator	0.91 x 0.61
O1 - Open	1.52 x 2.29
O2 - Open	1.22 x 2.29


STAIRCASE DETAILS :

INNER STAIRCASE :

	In Feet	In CM
Flight Width	3'3"	99
Tread	10"	25
Riser	6.5"	17.5

OUTER STAIRCASE :

	In Feet	In CM
Flight Width	3'0"	91
Tread	10"	25
Riser	6.5"	17.5

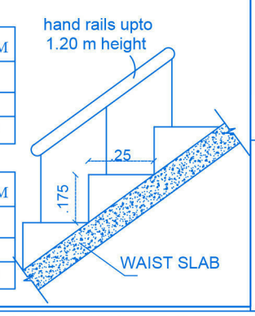

BLOCK	VILLA NO	TOTAL	Sheet No:23/27
Block - I	66	01	

PLAN SHOWING THE PROPOSED RESIDENTIAL GROUP DEVELOPMENT BUILDING IN SF.NO:547/1A2, 547/2A2, 549/1, 550/2B, 554/1, 554/2A, 554/2B, 554/3, 556/5A, 556/5B, 556/5C1, AND 556/6D2 AT VADAVALLI VILLAGE, PERUR TALUK, COIMBATORE WEST ZONE , COIMBATORE CORPORATION.

APPLICANT NAME:

LAND OWNERS :

1) M. LEEMAROSE
2) M/s. SURAKSHA AGENCIES PRIVATE LIMITED
3) M/s. DAISON LAND AND DEVELOPMENT PRIVATE LIMITED

POWER AGENT:

M/S . SREE DAKSHA PROPERTY DEVELOPERS (INDIA) PVT,LTD.,
R.RAMANARAYANAN (DIRECTOR)

N

SCALE 1 : 100

All Dimensions are in meter

INDIVIDUAL VILLA AREA :

Area Details	F.S.I AREA (sqm)	NON F.S.I AREA (sqm)	TOTAL AREA (sqm)	NON F.S.I AREA DETAIL
Area of the Ground Floor	124.35	-	124.35	-
Area of the First Floor	103.81	-	103.81	-
Area of the Terrace Floor	-	15.24	15.24	-
Total Area	228.16	15.24	243.40	-

Sree Daksha Property Developers (India) Pvt.Ltd.

Director

Applicant

Er. K.P. VETRISELVAN, M.E. (GEOTECH) MIGS,MISTE.,
GEOTECHNICAL ENGINEER
CLPA Regn No: CLPA/GTE/19/03/001
GEODESIGN INDIA PRIVATE LIMITED
D. No: 40, N.No: 29, 6th Street, K.K. Pudur Coimbatore-641 038
+91 90433 44488, Email: geodesign123@gmail.com

Geotech. Engineer

T.JOHN YOGARAJ
REGISTER ARCHITECT, (RA) GRADE-I
Architect Register No: CA/2000/26960
Coimbatore LPA/RA/GR-I/19/03/005

Architect

Er. S.VINNY GEORGE
REGISTRED CONSTRUCTION ENGINEER (CE)
Coimbatore. LPA/CE/19/06/048

Construction Engineer

P. SENTHIL KUMAR M.E. (struct), AIV.,
Chartered Engineer, Approved Valuer and
Structural Consultant
30-A, 1st Floor, Kalidas Road, Ramnagar,
Coimbatore-641 009.
Reg No: AM092099/4, CLPA/SE/GR-I/19/03/003

Structural Engineer

BLOCK	VILLA NO	TOTAL	Sheet No:22/27
Block - I	63	01	

PLAN SHOWING THE PROPOSED RESIDENTIAL GROUP DEVELOPMENT BUILDING IN SF.NO:547/1A2, 547/2A2, 549/1, 550/2B, 554/1, 554/2A, 554/2B, 554/3, 556/5A, 556/5B, 556/5C1, AND 556/6D2 AT VADAVALLI VILLAGE, PERUR TALUK, COIMBATORE WEST ZONE , COIMBATORE CORPORATION.

APPLICANT NAME:

LAND OWNERS :

1) M. LEEMAROSE
2) M/s. SURAKSHA AGENCIES PRIVATE LIMITED
3) M/s. DAISON LAND AND DEVELOPMENT PRIVATE LIMITED

POWER AGENT:

M/S . SREE DAKSHA PROPERTY DEVELOPERS (INDIA) PVT,LTD..
R.RAMANARAYANAN (DIRECTOR)


N

SCALE 1 : 100


All Dimensions are in meter




FRONT ELEVATION

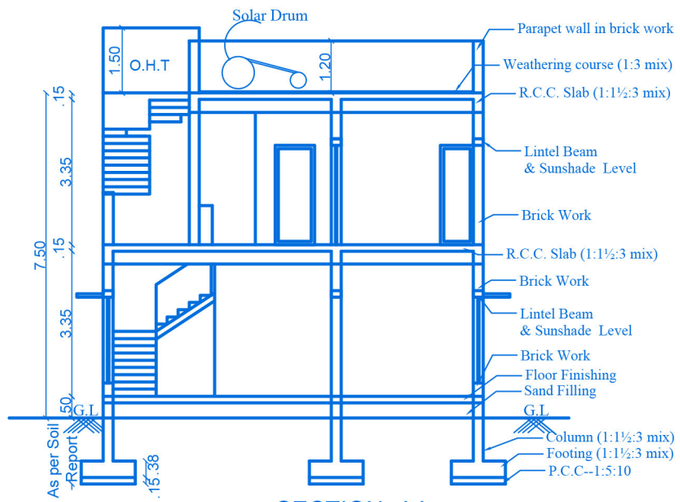


SECTION- AA

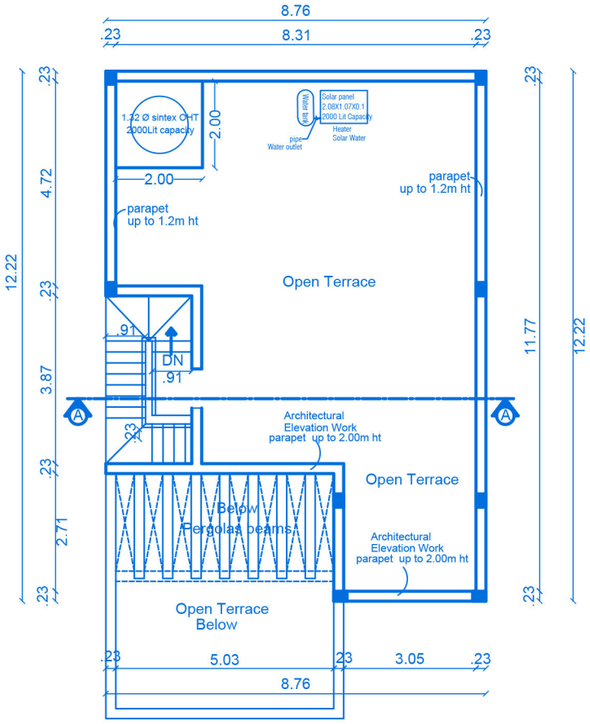

TERRACE FLOOR PLAN

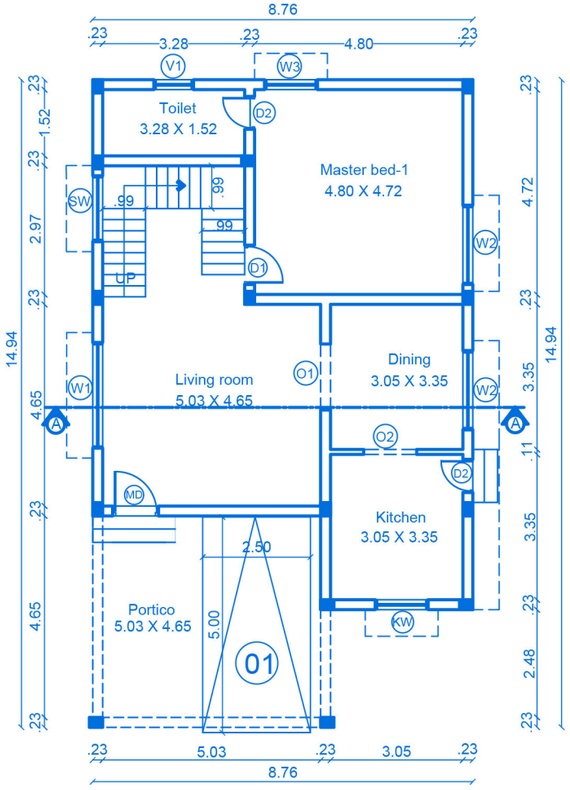

GROUND FLOOR PLAN

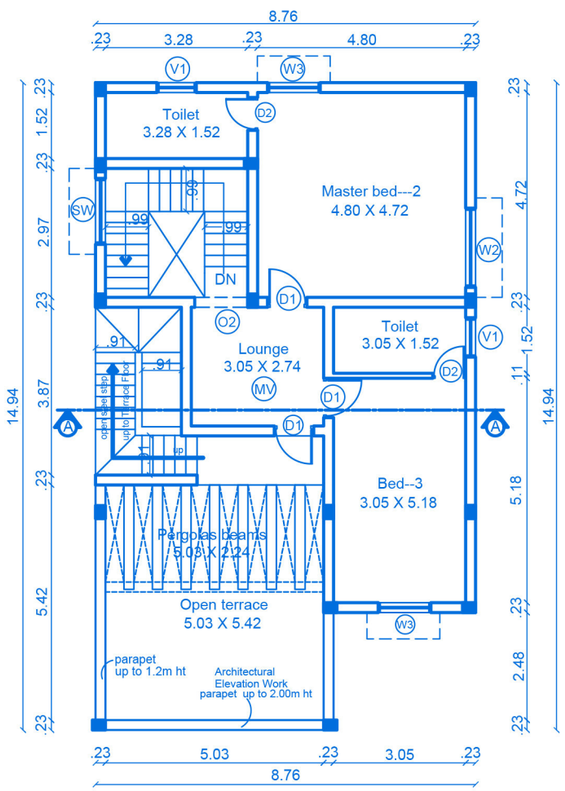

FIRST FLOOR PLAN

JOINERY'S DETAILS

Description of works	In Meter
MD- Main Door	1.06 x 2.29
d1 - Door	0.91 x 2.29
d2 - Door	0.76 x 2.29
W2 - Window	1.83 x 1.98
W3 - Window	1.22 x 1.98
Sw - Stair Window	1.22 x 1.22
Kw - Kitchen window	1.22 x1.22
V1 - Ventilator	0.91 x 0.61
O1 - Open	1.52 x 2.29
O2 - Open	1.22 x 2.29


STAIRCASE DETAILS :

INNER STAIRCASE :

	In Feet	In CM
Flight Width	3'3"	99
Tread	10"	25
Riser	6.5"	17.5

OUTER STAIRCASE :

	In Feet	In CM
Flight Width	3'0"	91
Tread	10"	25
Riser	6.5"	17.5

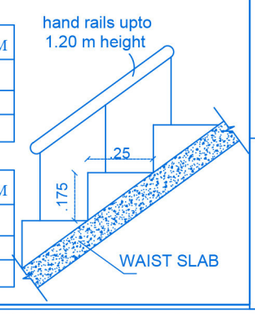

INDIVIDUAL VILLA AREA :

Area Details	F.S.I AREA (sqm)	NON F.S.I AREA (sqm)	TOTAL AREA (sqm)	NON F.S.I AREA DETAIL
Area of the Ground Floor	121.99	-	121.99	-
Area of the First Floor	79.53	-	79.53	-
Area of the Terrace Floor	-	-	-	-
Total Area	201.52	-	201.52	-

Sree Daksha Property Developers (India) Pvt.Ltd.

Director

Applicant

Er. K.P. VETRISELVAN. M.E. (GEOTECH) MIGS.MISTE., GEOTECHNICAL ENGINEER
CLPA Regn No: CLPA/GTE/19/03/001
GEODESIGN INDIA PRIVATE LIMITED
D. No: 40, N.No: 29, 6th Street, K.K. Pudur Coimbatore-641 038
+91 90433 44488, Email: geodesign123@gmail.com

Geotech. Engineer

T.JOHN YOGARAJ
REGISTER ARCHITECT, (RA) GRADE-I
Architect Register No: CA/2000/26960
Coimbatore LPA/RA/GR-I/19/03/005

Architect

Er. S.VINNY GEORGE
REGISTRED CONSTRUCTION ENGINEER (CE)
Coimbatore. LPA/CE/19/06/048

Construction Engineer

P. SENTHIL KUMAR M.E. (struct), AIV.,
Chartered Engineer, Approved Valuer and Structural Consultant
30-A, 1st Floor, Kalidas Road, Ramnagar, Coimbatore-641 009.
Reg No: AM092099/4, CLPA/SE/GR-I/19/03/003

Structural Engineer

BLOCK	VILLA NO	TOTAL	Sheet No:21/27
Block - I	61	01	

PLAN SHOWING THE PROPOSED RESIDENTIAL GROUP DEVELOPMENT BUILDING IN SF.NO:547/1A2, 547/2A2, 549/1, 550/2B, 554/1, 554/2A, 554/2B, 554/3, 556/5A, 556/5B, 556/5C1, AND 556/6D2 AT VADAVALLI VILLAGE, PERUR TALUK, COIMBATORE WEST ZONE , COIMBATORE CORPORATION.

APPLICANT NAME:

LAND OWNERS :

1) M. LEEMAROSE
2) M/s. SURAKSHA AGENCIES PRIVATE LIMITED
3) M/s. DAISON LAND AND DEVELOPMENT PRIVATE LIMITED

POWER AGENT:

M/S . SREE DAKSHA PROPERTY DEVELOPERS (INDIA) PVT,LTD.,
R.RAMANARAYANAN (DIRECTOR)


N

SCALE 1 : 100


All Dimensions are in meter




FRONT ELEVATION

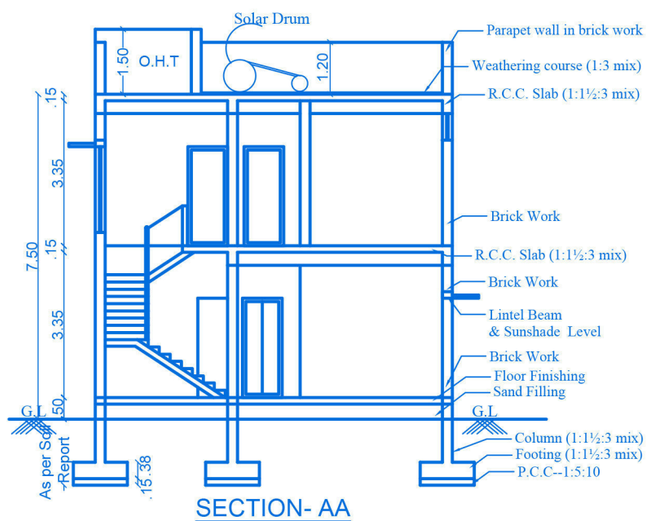


SECTION- AA

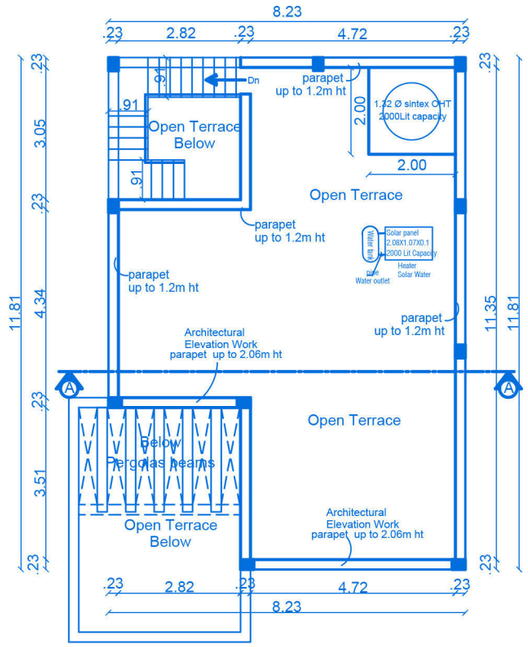

TERRACE FLOOR PLAN

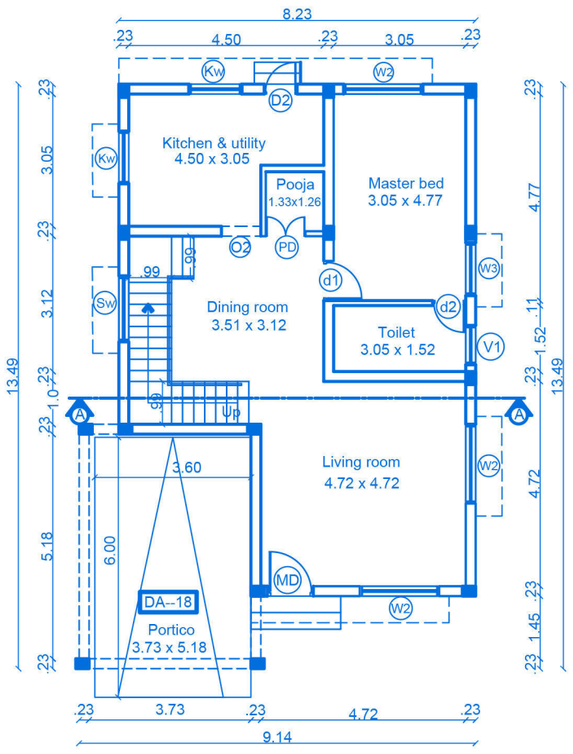

GROUD FLOOR PLAN

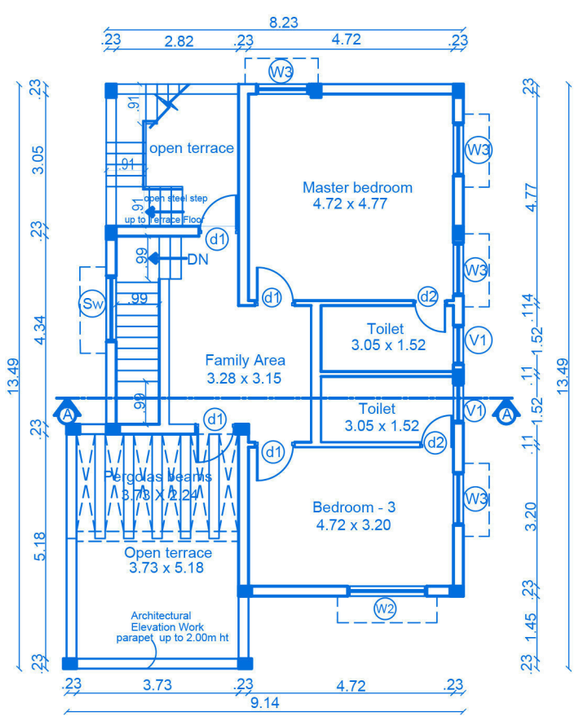

FIRST FLOOR PLAN

INDIVIDUAL VILLA AREA :

Area Details	F.S.I AREA (sqm)	NON F.S.I AREA (sqm)	TOTAL AREA (sqm)	NON F.S.I AREA DETAIL
Area of the Ground Floor	107.85	-	107.85	-
Area of the First Floor	75.83	-	75.83	-
Area of the Terrace Floor	-	-	-	-
Total Area	183.68	-	183.68	-

JOINERY'S DETAILS

Description of works	In Meter
MD- Main Door	1.06 x 2.29
d1 - Door	0.91 x 2.29
d2 - Door	0.76 x 2.29
W2 - Window	1.83 x 1.98
W3 - Window	1.22 x 1.98
Sw - Stair Window	1.22 x 1.22
Kw - Kitchen window	1.22 x1.22
V1 - Ventilator	0.91 x 0.61
O1 - Open	1.52 x 2.29
O2 - Open	0.91 x 2.29


STAIRCASE DETAILS :

INNER STAIRCASE :

	In Feet	In CM
Flight Width	3'3"	99
Tread	10"	25
Riser	6.5"	17.5

OUTER STAIRCASE :

	In Feet	In CM
Flight Width	3'0"	91
Tread	10"	25
Riser	6.5"	17.5

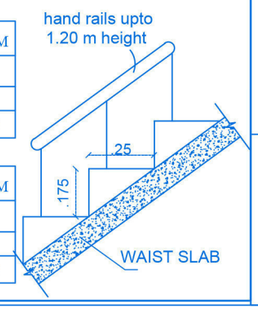

Sree Daksha Property Developers (India) Pvt.Ltd.

Director

Applicant

Er. K.P. VETRISELVAN, M.E. (GEOTECH), MIGS, MISTE.,
GEOTECHNICAL ENGINEER
CLPA Regn No: CLPA/GTE/19/03/001
GEODESIGN INDIA PRIVATE LIMITED
D. No: 40, N.No: 29, 6th Street, K.K. Pudur Coimbatore-641 038
+91 90433 44488, Email: geodesign123@gmail.com

Geotech. Engineer

T.JOHN YOGARAJ
REGISTER ARCHITECT, (RA) GRADE-I
Architect Register No: CA/2000/26960
Coimbatore LPA/RA/GR-I/19/03/005

Architect

Er. S.VINNY GEORGE
REGISTRED CONSTRUCTION ENGINEER (CE)
Coimbatore. LPA/CE/19/06/048

Construction Engineer

P. SENTHIL KUMAR M.E. (struct), AIV.,
Chartered Engineer, Approved Valuer and
Structural Consultant
30-A, 1st Floor, Kailas Road, Ramnagar,
Coimbatore-641 009.
Reg No: AM092099/4, CLPA/SE/GR-I/19/03/003

Structural Engineer

BLOCK	VILLA NO	TOTAL	Sheet No:20/27
Block - H	48,50 & 51	03	

PLAN SHOWING THE PROPOSED RESIDENTIAL GROUP DEVELOPMENT BUILDING IN SF.NO:547/1A2, 547/2A2, 549/1, 550/2B, 554/1, 554/2A, 554/2B, 554/3, 556/5A, 556/5B, 556/5C1, AND 556/6D2 AT VADAVALLI VILLAGE, PERUR TALUK, COIMBATORE WEST ZONE , COIMBATORE CORPORATION.

APPLICANT NAME:

LAND OWNERS :

1) M. LEEMAROSE
2) M/s. SURAKSHA AGENCIES PRIVATE LIMITED
3) M/s. DAISON LAND AND DEVELOPMENT PRIVATE LIMITED

POWER AGENT:

M/S . SREE DAKSHA PROPERTY DEVELOPERS (INDIA) PVT,LTD.,
R.RAMANARAYANAN (DIRECTOR)


N

SCALE 1 : 100


All Dimensions are in meter




FRONT ELEVATION

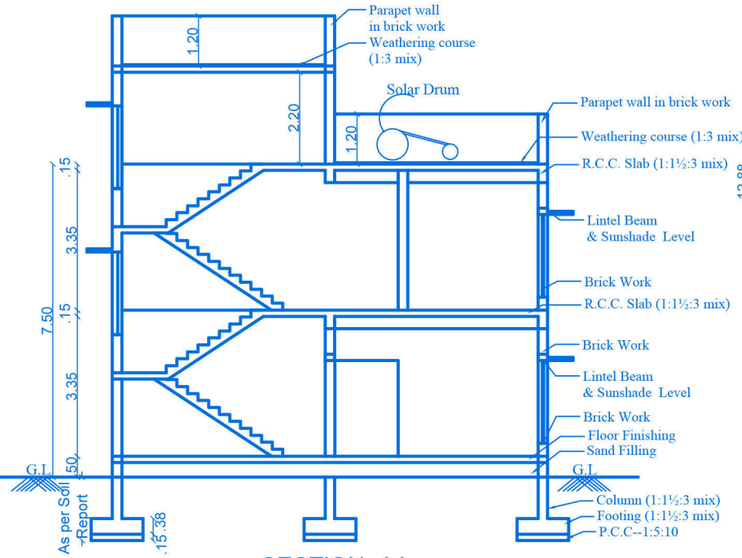


SECTION- AA

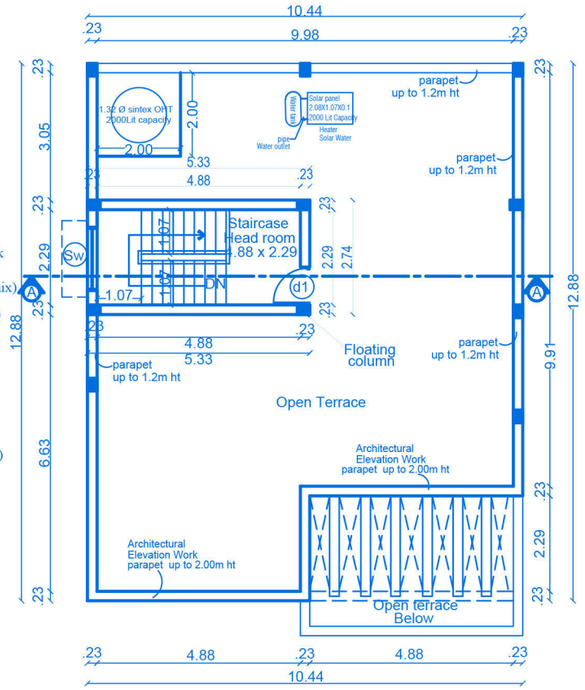

TERRACE FLOOR PLAN

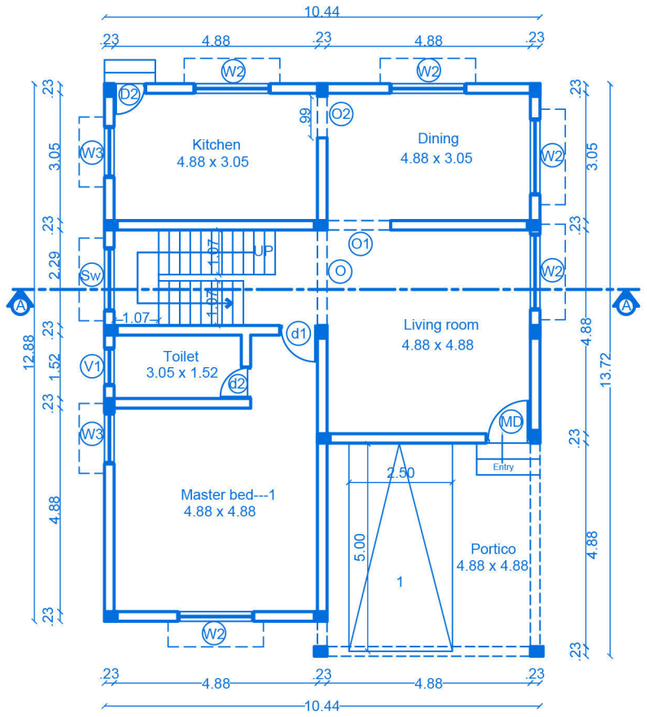

GROUND FLOOR PLAN

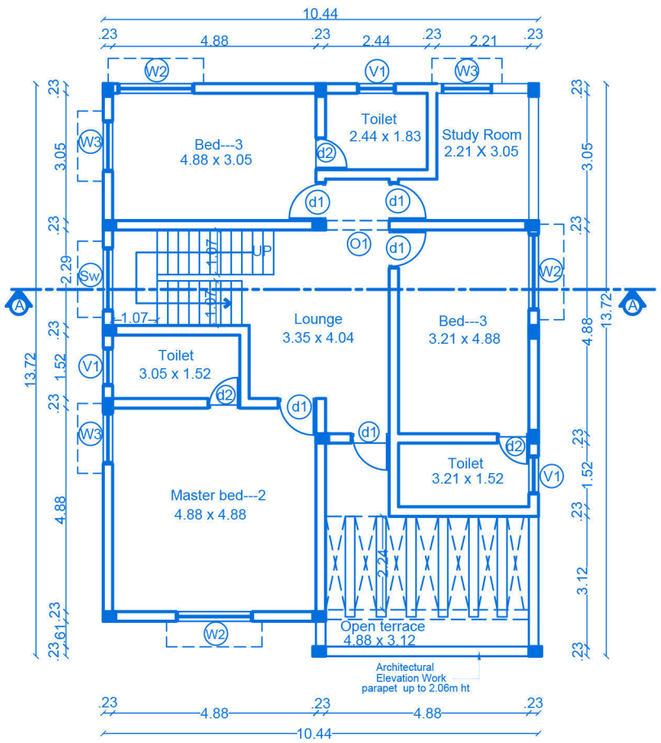

FIRST FLOOR PLAN

JOINERY'S DETAILS

Description of works	In Meter
MD- Main Door	1.06 x 2.29
d1 - Door	0.91 x 2.29
d2 - Door	0.76 x 2.29
W2 - Window	1.83 x 1.98
W3 - Window	1.22 x 1.98
Sw - Stair Window	1.22 x 1.98
Kw - Kitchen window	1.22 x1.22
V1 - Ventilator	0.91 x 0.61
O1 - Open	1.83 x 2.29
O2 - Open	0.91 x 2.29


STAIRCASE DETAILS :

INNER STAIRCASE :

	In Feet	In CM
Flight Width	3'3"	99
Tread	10"	25
Riser	6.5"	17.5

OUTER STAIRCASE :

	In Feet	In CM
Flight Width	3'0"	91
Tread	10"	25
Riser	6.5"	17.5

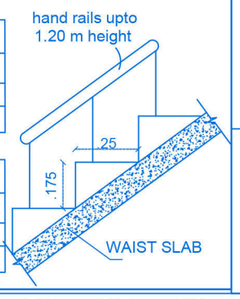

INDIVIDUAL VILLA AREA :

Area Details	F.S.I AREA (sqm)	NON F.S.I AREA (sqm)	TOTAL AREA (sqm)	NON F.S.I AREA DETAIL
Area of the Ground Floor	138.91	-	138.91	-
Area of the First Floor	118.93	-	118.93	-
Area of the Terrace Floor	-	14.63	14.63	Head room
Total Area	257.84	14.63	272.47	-

Block - H / TOTAL VILLA : 03 Dwelling

Area Details	F.S.I AREA (sqm)	NON F.S.I AREA (sqm)	TOTAL AREA (sqm)	NON F.S.I AREA DETAIL
Area of the Ground Floor	416.73	-	416.73	-
Area of the First Floor	356.79	-	356.79	-
Area of the Terrace Floor	-	43.89	43.89	Head room
Total Area	773.52	43.89	817.41	-

Sree Daksha Property Developers (India) Pvt.Ltd.

Director

Applicant

Er. K.P. VETRISELVAN, M.E. (GEOTECH), MIGS, MSTE.,
GEOTECHNICAL ENGINEER
CLPA Regn No: CLPA/GTE/19/03/001
GEODESIGN INDIA PRIVATE LIMITED
D. No: 40, N.No. 29, 6th Street, K.K. Pudur Coimbatore-641 038
+91 90433 44488, Email: geodesign123@gmail.com
Geotech. Engineer

T.JOHN YOGARAJ
REGISTER ARCHITECT, (RA) GRADE-I
Architect Register No: CA/2000/26960
Coimbatore LPA/RA/GR-I/19/03/005
Architect

Er. S.VINNY GEORGE
REGISTRED CONSTRUCTION ENGINEER (GE)
Coimbatore. LPA/CE/19/06/048
Construction Engineer

P. SENTHIL KUMAR M.E. (struct), AIV.,
Chartered Engineer, Approved Valuer and Structural Consultant
30-A, 1st Floor, Kalidas Road, Ramnagar,
Coimbatore-641 009.
Reg No: AM092099/4, CLPA/SE/GR-I/19/03/003
Structural Engineer

BLOCK	VILLA NO	TOTAL
Block- I	72,To 79,81 & 82	10
Block- J	90,91,92,93,94,95,96 & 97	08

Sheet No: 19/27

PLAN SHOWING THE PROPOSED RESIDENTIAL GROUP DEVELOPMENT BUILDING IN SF.NO:547/1A2, 547/2A2, 549/1, 550/2B, 554/1, 554/2A, 554/2B, 554/3, 556/5A, 556/5B, 556/5C1, AND 556/6D2 AT VADAVALLI VILLAGE, PERUR TALUK, COIMBATORE WEST ZONE , COIMBATORE CORPORATION.

APPLICANT NAME:

LAND OWNERS :

1) M. LEEMAROSE
2) M/s. SURAKSHA AGENCIES PRIVATE LIMITED
3) M/s. DAISON LAND AND DEVELOPMENT PRIVATE LIMITED

POWER AGENT:

M/S . SREE DAKSHA PROPERTY DEVELOPERS (INDIA) PVT,LTD..
R.RAMANARAYANAN (DIRECTOR)


N

SCALE 1 : 100


All Dimensions are in meter




FRONT ELEVATION

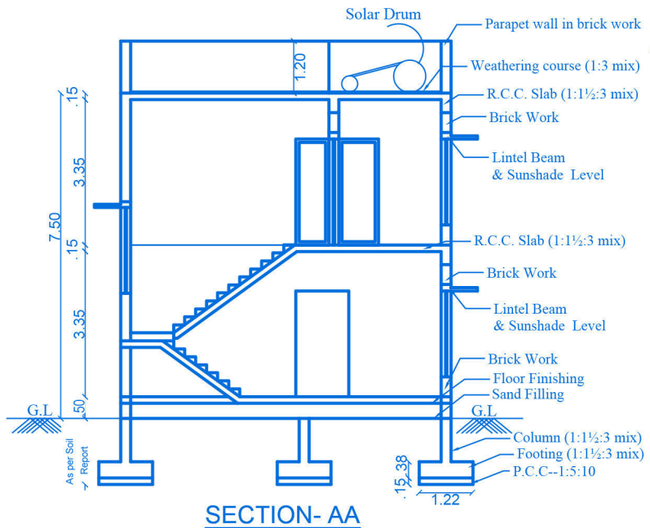


SECTION- AA

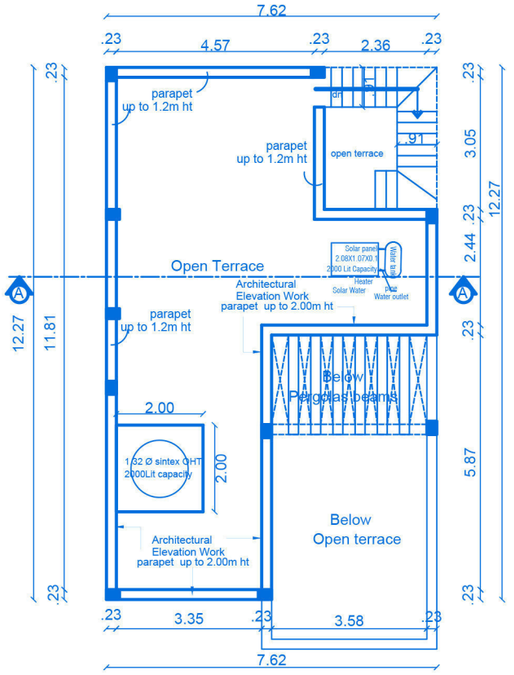

TERRACE FLOOR PLAN

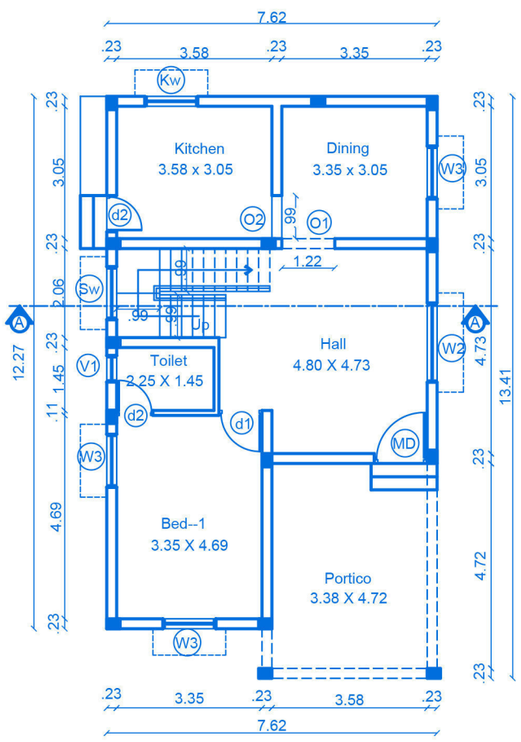

GROUND FLOOR PLAN

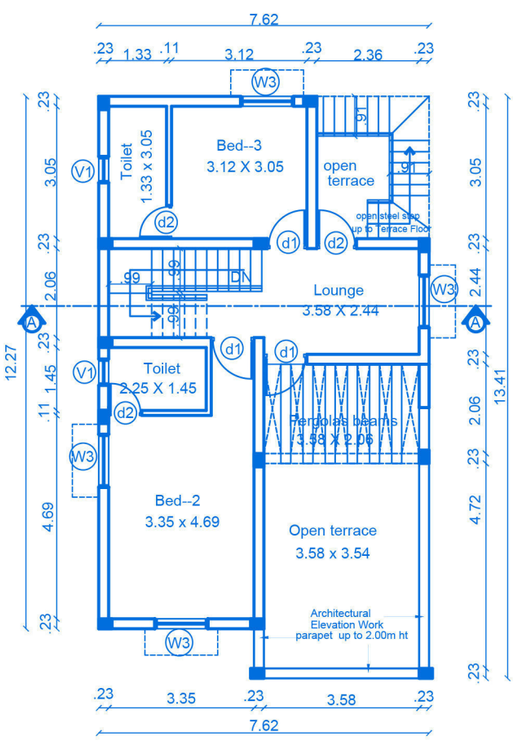

FIRST FLOOR PLAN

JOINERY'S DETAILS

Description of works	In Meter
MD- Main Door	1.06 x 2.29
d1 - Door	0.91 x 2.29
d2 - Door	0.76 x 2.29
W2 - Window	1.83 x 1.98
W3 - Window	1.22 x 1.98
Sw - Stair Window	1.22 x 1.98
Kw - Kitchen window	1.22 x1.22
V1 - Ventilator	0.91 x 0.61
O1 - Open	1.83 x 2.29
O2 - Open	0.91 x 2.29


STAIRCASE DETAILS :

INNER STAIRCASE :

	In Feet	In CM
Flight Width	3'3"	99
Tread	10"	25
Riser	6.5"	17.5

OUTER STAIRCASE :

	In Feet	In CM
Flight Width	3'0"	91
Tread	10"	25
Riser	6.5"	17.5

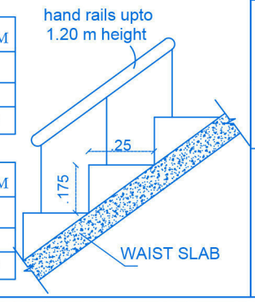

INDIVIDUAL VILLA AREA :

Area Details	F.S.I AREA (sqm)	NON F.S.I AREA (sqm)	TOTAL AREA (sqm)	NON F.S.I AREA DETAIL
Area of the Ground Floor	98.10	-	98.10	-
Area of the First Floor	61.77	-	61.77	-
Area of the Terrace Floor	-	-	-	-
Total Area	159.87	-	159.87	-

Block - I & J / TOTAL VILLA : 18 Dwelling

Area Details	F.S.I AREA (sqm)	NON F.S.I AREA (sqm)	TOTAL AREA (sqm)	NON F.S.I AREA DETAIL
Area of the Ground Floor	1765.80	-	1765.80	-
Area of the First Floor	1111.86	-	1111.86	-
Area of the Terrace Floor	-	-	-	-
Total Area	2877.66	-	2877.66	-

Sree Daksha Property Developers (India) Pvt.Ltd.
Director
Applicant

Er. K.P. VETRISELVAN. M.E. (GEOTECH.MIGS,MISTE., GEOTECHNICAL ENGINEER
CLPA Regn No: CLPA/GTE/19/03/001
GEODESIGN INDIA PRIVATE LIMITED
D. No: 40, N.No: 29, 6th Street, K.K. Pudur Coimbatore-641 038
+91 90433 44488, Email: geodesign123@gmail.com
Geotech. Engineer


T.JOHN YOGARAJ
REGISTER ARCHITECT, (RA) GRADE-I
Architect Register No: CA/2000/26960
Coimbatore LPA/RA/GR-I/19/03/005
Architect

Er. S.VINNY GEORGE
REGISTRED CONSTRUCTION ENGINEER (CE)
Coimbatore-LPA/CE/19/06/048
Construction Engineer


P. SENTHIL KUMAR M.E, (struct), AIV.,
Chartered Engineer, Approved Valuer and Structural Consultant
30-A, 1st Floor, Kalidas Road, Ramnagar, Coimbatore-641 009.
Reg No: AM-092009/4, CLPA/SE/GR-I/19/03/003
Structural Engineer




FRONT ELEVATION

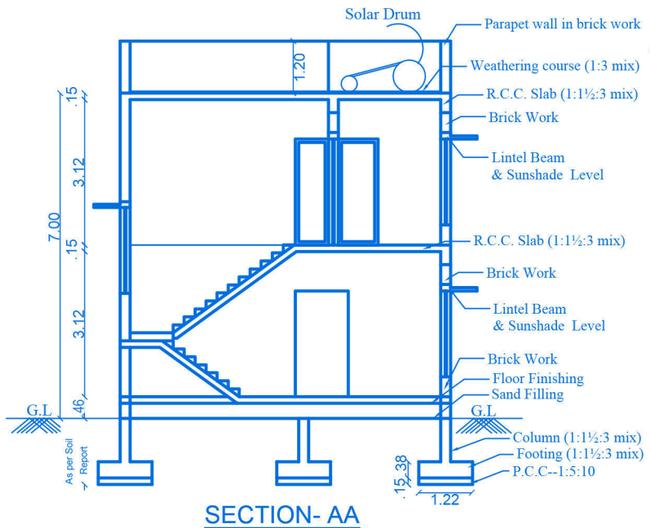


SECTION- AA

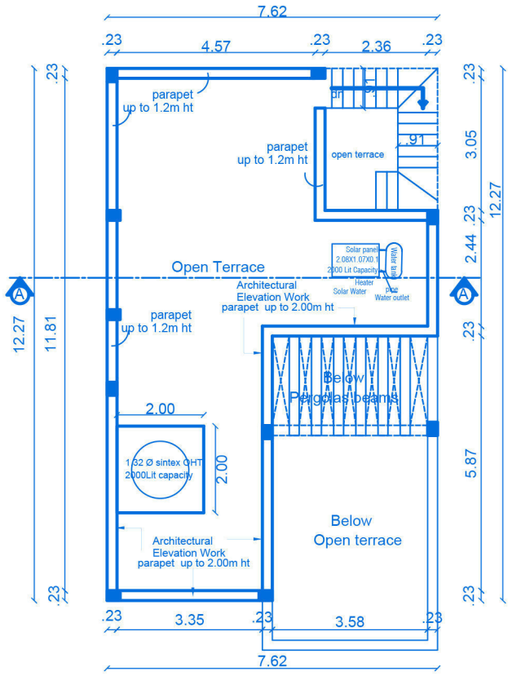

TERRACE FLOOR PLAN

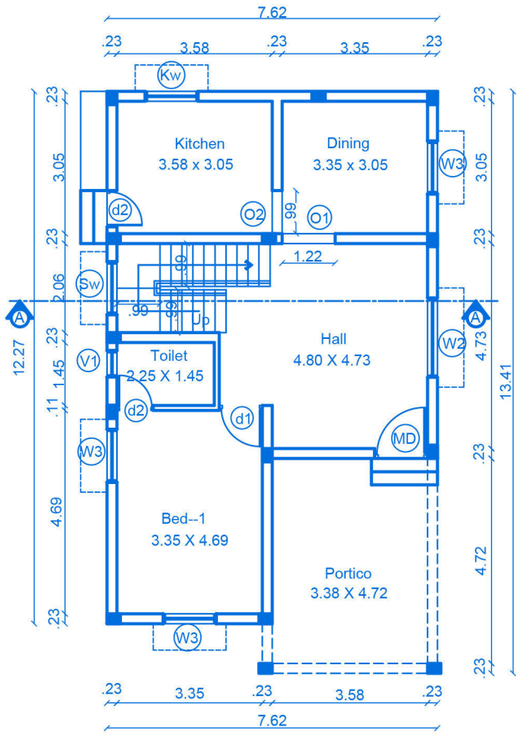

GROUND FLOOR PLAN

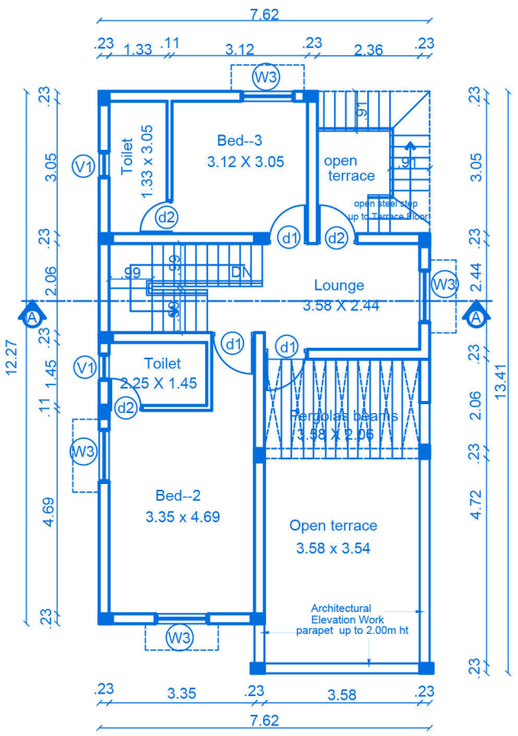

FIRST FLOOR PLAN

BLOCK	VILLA NO	TOTAL	Sheet No:
Block- H	52,54,55,56,57,59 & 60	07	18/27

PLAN SHOWING THE PROPOSED RESIDENTIAL GROUP DEVELOPMENT BUILDING IN SF.NO:547/1A2, 547/2A2, 549/1, 550/2B, 554/1, 554/2A, 554/2B, 554/3, 556/5A, 556/5B, 556/5C1, AND 556/6D2 AT VADAVALLI VILLAGE, PERUR TALUK, COIMBATORE WEST ZONE , COIMBATORE CORPORATION.

APPLICANT NAME:

LAND OWNERS :

1) M. LEEMAROSE
2) M/s. SURAKSHA AGENCIES PRIVATE LIMITED
3) M/s. DAISON LAND AND DEVELOPMENT PRIVATE LIMITED

POWER AGENT:

M/S . SREE DAKSHA PROPERTY DEVELOPERS (INDIA) PVT,LTD..
R.RAMANARAYANAN (DIRECTOR)

N

SCALE 1 : 100

All Dimensions are in meter

INDIVIDUAL VILLA AREA :

Area Details	F.S.I AREA (sqm)	NON F.S.I AREA (sqm)	TOTAL AREA (sqm)	NON F.S.I AREA DETAIL
Area of the Ground Floor	98.10	-	98.10	-
Area of the First Floor	61.77	-	61.77	-
Area of the Terrace Floor	-	-	-	-
Total Area	159.87	-	159.87	-

Block - H / TOTAL VILLA : 07 Dwelling

Area Details	F.S.I AREA (sqm)	NON F.S.I AREA (sqm)	TOTAL AREA (sqm)	NON F.S.I AREA DETAIL
Area of the Ground Floor	686.70	-	686.70	-
Area of the First Floor	432.39	-	432.39	-
Area of the Terrace Floor	-	-	-	-
Total Area	1119.09	-	1119.09	-

JOINERY'S DETAILS

Description of works	In Meter
MD- Main Door	1.06 x 2.29
d1 - Door	0.91 x 2.29
d2 - Door	0.76 x 2.29
W2 - Window	1.83 x 1.98
W3 - Window	1.22 x 1.98
Sw - Stair Window	1.22 x 1.98
Kw - Kitchen window	1.22 x1.22
V1 - Ventilator	0.91 x 0.61
O1 - Open	1.83 x 2.29
O2 - Open	0.91 x 2.29


STAIRCASE DETAILS :

INNER STAIRCASE :

	In Feet	In CM
Flight Width	3'3"	99
Tread	10"	25
Riser	6.5"	17.5

OUTER STAIRCASE :

	In Feet	In CM
Flight Width	3'0"	91
Tread	10"	25
Riser	6.5"	17.5

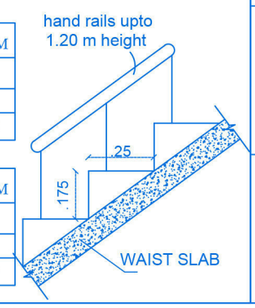


Sree Daksha Property Developers (India) Pvt.Ltd.
Director
Applicant

Er. K.P. VETRISELVAN, M.E. (GEOTECH), MIGS, MISTE.,
GEOTECHNICAL ENGINEER
CLPA Regn No: CLPA/GTE/19/03/001
GEODESIGN INDIA PRIVATE LIMITED
D. No: 40, N.No: 29, 6th Street, K.K. Pudur Coimbatore-641 038
+91 90433 44488, Email: geodesign123@gmail.com
Geotech. Engineer


T.JOHN YOGARAJ
REGISTER ARCHITECT, (RA) GRADE-I
Architect Register No: CA/2000/26960
Coimbatore LPA/RA/GR-I/19/03/005
Architect

Er. S.VINNY GEORGE
REGISTRED CONSTRUCTION ENGINEER (CE)
Coimbatore. LPA/CE/19/06/048
Construction Engineer


P. SENTHIL KUMAR M.E. (struct), AIV.,
Chartered Engineer, Approved Valuer and
Structural Consultant
30-A, 1st Floor, Kalidas Road, Ramnagar,
Coimbatore-641 009.
Reg No: AM092099/4, CLPA/SE/GR-I/19/03/003
Structural Engineer

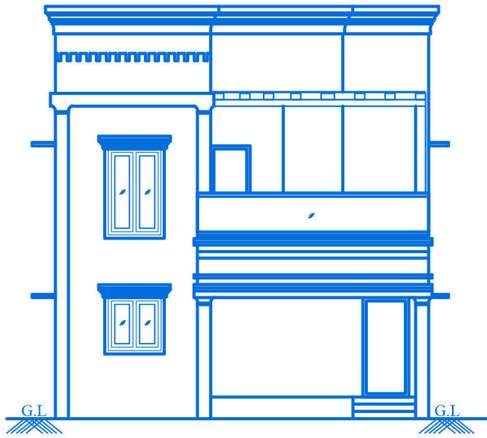


FRONT ELEVATION

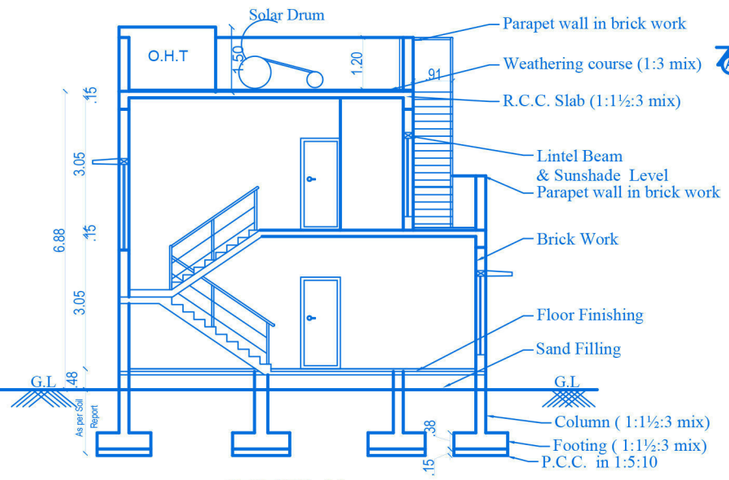


SECTION- AA

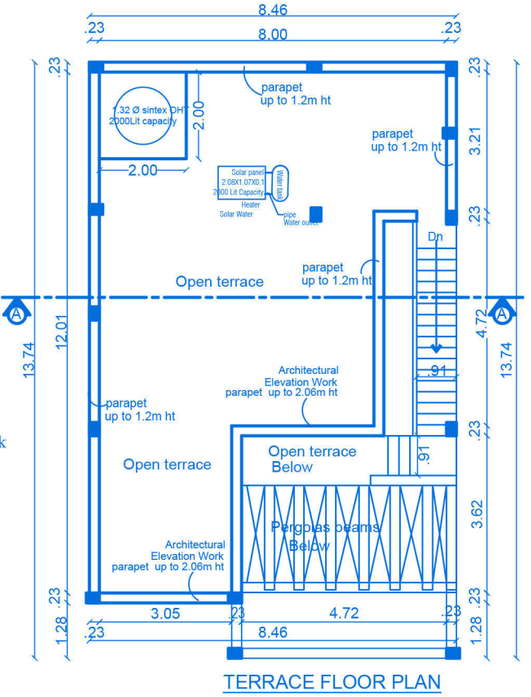

TERRACE FLOOR PLAN

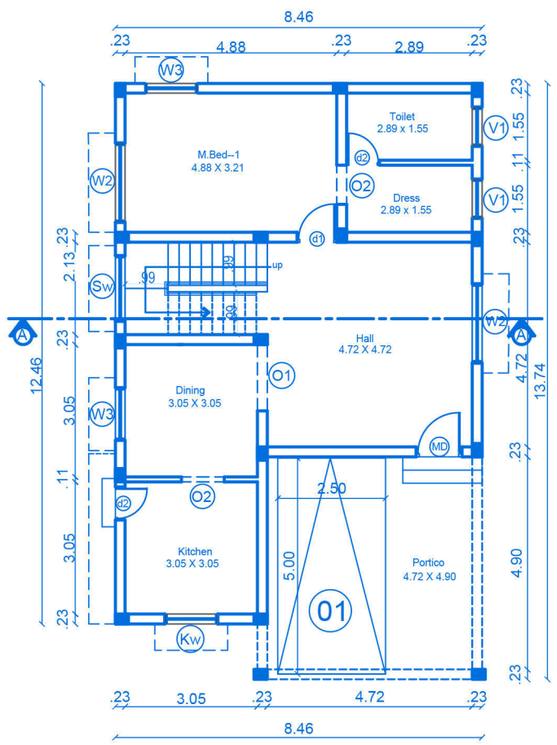

GROUND FLOOR PLAN

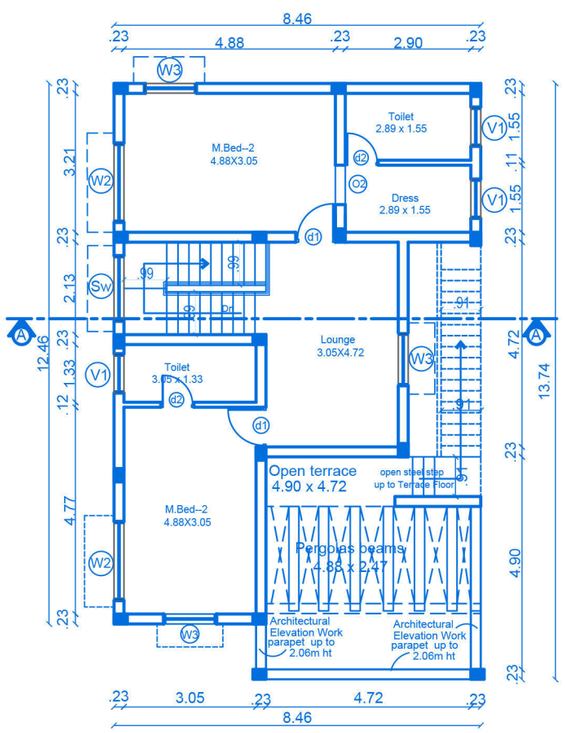

FIRST FLOOR PLAN

BLOCK	VILLA NO	TOTAL	Sheet No: 17/27
Block - G	43,45,46&47	04	

PLAN SHOWING THE PROPOSED RESIDENTIAL GROUP DEVELOPMENT BUILDING IN SF.NO:547/1A2, 547/2A2, 549/1, 550/2B, 554/1, 554/2A, 554/2B, 554/3, 556/5A, 556/5B, 556/5C1, AND 556/6D2 AT VADAVALLI VILLAGE, PERUR TALUK, COIMBATORE WEST ZONE , COIMBATORE CORPORATION.

APPLICANT NAME:

LAND OWNERS :

1) M. LEEMAROSE
2) M/s. SURAKSHA AGENCIES PRIVATE LIMITED
3) M/s. DAISON LAND AND DEVELOPMENT PRIVATE LIMITED

POWER AGENT:

M/S . SREE DAKSHA PROPERTY DEVELOPERS (INDIA) PVT,LTD.
R.RAMANARAYANAN (DIRECTOR)

N

SCALE 1 : 100

All Dimensions are in meter

INDIVIDUAL VILLA AREA :

Area Details	F.S.I AREA (sqm)	NON F.S.I AREA (sqm)	TOTAL AREA (sqm)	NON F.S.I AREA DETAIL
Area of the Ground Floor	112.03	-	112.03	-
Area of the First Floor	78.05	-	78.05	-
Area of the Terrace Floor	-	-	-	-
Total Area	190.08	-	190.08	-

Block - G / TOTAL VILLA : 04 Dwelling

Area Details	F.S.I AREA (sqm)	NON F.S.I AREA (sqm)	TOTAL AREA (sqm)	NON F.S.I AREA DETAIL
Area of the Ground Floor	448.12	-	448.12	-
Area of the First Floor	312.20	-	312.20	-
Area of the Terrace Floor	-	-	-	-
Total Area	760.32	-	760.32	-

JOINERY'S DETAILS

Description of works	In Meter
MD- Main Door	1.06 x 2.29
d1 - Door	0.91 x 2.29
d2 - Door	0.76 x 2.29
W2 - Window	1.83 x 1.98
W3 - Window	1.22 x 1.98
Sw - Stair Window	1.22 x 1.22
Kw - Kitchen window	1.22 x1.22
V1 - Ventilator	0.91 x 0.61
O1 - Open	1.83 x 2.29
O2 - Open	0.91 x 2.29


STAIRCASE DETAILS :

INNER STAIRCASE :

	In Feet	In CM
Flight Width	3'3"	99
Tread	10"	25
Riser	6.5"	17.5

OUTER STAIRCASE :

	In Feet	In CM
Flight Width	3'0"	91
Tread	10"	25
Riser	6.5"	17.5

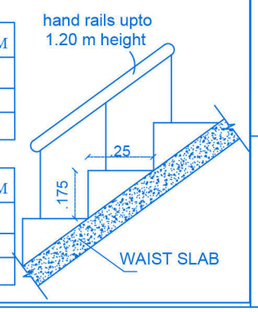

Sree Daksha Property Developers (India) Pvt.Ltd.

Director

Applicant

Er. K.P. VETRISELVAN, M.E. (GEOTECH), MIGS, MISTE.,
GEOTECHNICAL ENGINEER
CLPA Regn No: CLPA/GTE/19/03/001
GEODESIGN INDIA PRIVATE LIMITED
D. No: 40, N.No: 29, 6th Street, K.K. Pudur Coimbatore-641 038
+91 90433 44488, Email: geodesign123@gmail.com

Geotech. Engineer

T.JOHN YOGARAJ
REGISTER ARCHITECT, (RA) GRADE-I
Architect Register No: CA/2000/26960
Coimbatore LPA/RA/GR-I/19/03/005

Architect

Er. S.VINNY GEORGE
REGISTRED CONSTRUCTION ENGINEER (CE)
Coimbatore. LPA/CE/19/06/048

Construction Engineer

P. SENTHIL KUMAR M.E, (struct), AIV.,
Chartered Engineer, Approved Valuer and
Structural Consultant
30-A, 1st Floor, Kalidas Road, Ramnagar,
Coimbatore-641 009.
Reg No: AM092098/4, CLPA/SE/GR-I/19/03/003

Structural Engineer

BLOCK	VILLA NO	TOTAL	Sheet No:16/27
Block - G	39,40,41	03	

PLAN SHOWING THE PROPOSED RESIDENTIAL GROUP DEVELOPMENT BUILDING IN SF.NO:547/1A2, 547/2A2, 549/1, 550/2B, 554/1, 554/2A, 554/2B, 554/3, 556/5A, 556/5B, 556/5C1, AND 556/6D2 AT VADAVALLI VILLAGE, PERUR TALUK, COIMBATORE WEST ZONE , COIMBATORE CORPORATION.

APPLICANT NAME:

LAND OWNERS :

1) M. LEEMAROSE
2) M/s. SURAKSHA AGENCIES PRIVATE LIMITED
3) M/s. DAISON LAND AND DEVELOPMENT PRIVATE LIMITED

POWER AGENT:

M/S . SREE DAKSHA PROPERTY DEVELOPERS (INDIA) PVT,LTD..
R.RAMANARAYANAN (DIRECTOR)

N


SCALE 1 : 100

All Dimensions are in meter


FRONT ELEVATION




SECTION- AA

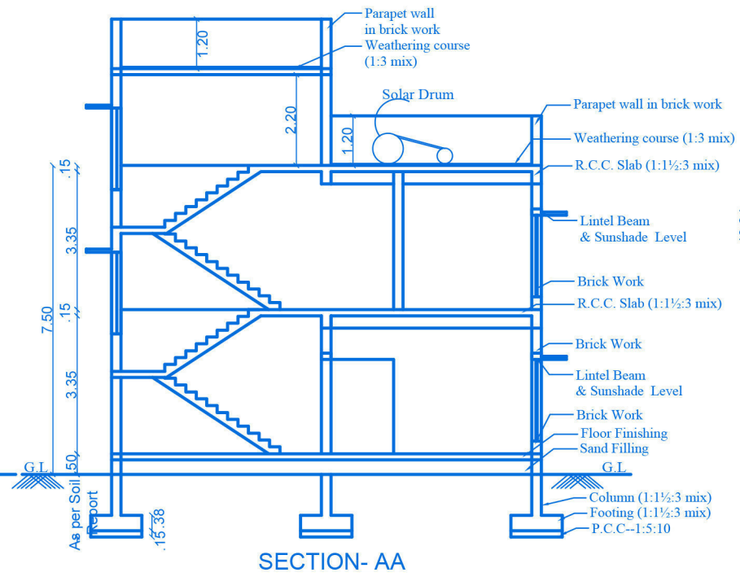


TERRACE FLOOR PLAN

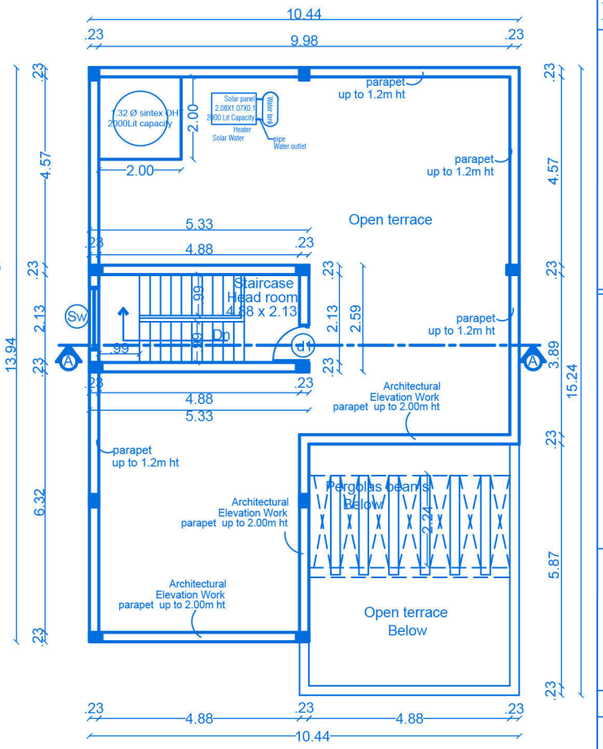

GROUND FLOOR PLAN

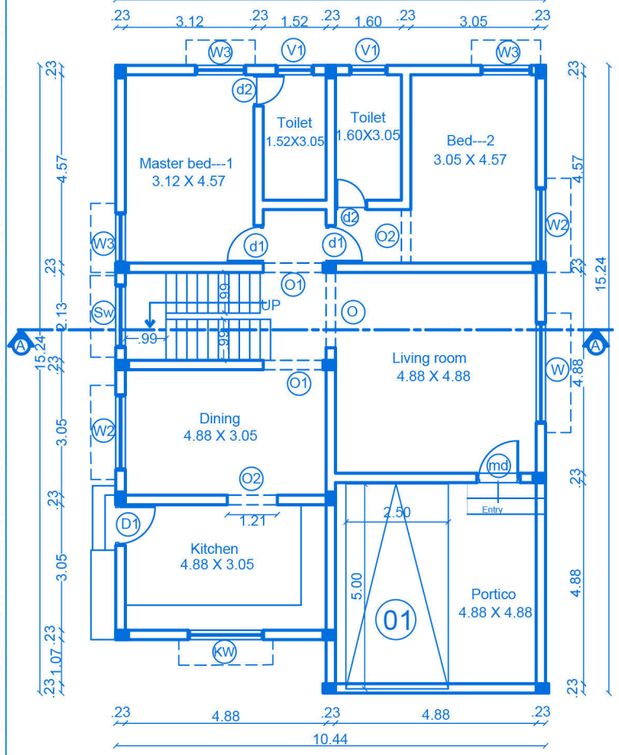

FIRST FLOOR PLAN

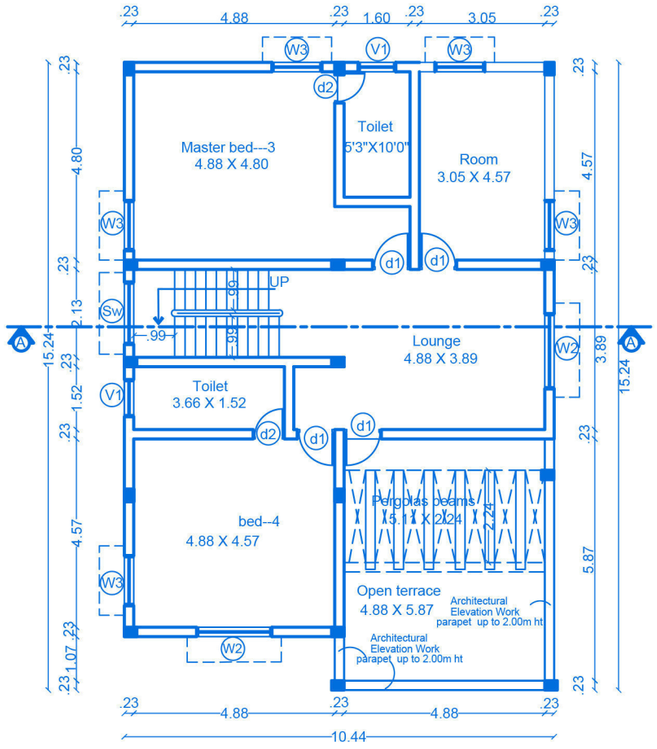

JOINERY'S DETAILS

Description of works	In Meter
MD- Main Door	1.06 x 2.29
d1 - Door	0.91 x 2.29
d2 - Door	0.76 x 2.29
W2 - Window	1.83 x 1.98
W3 - Window	1.22 x 1.98
Sw - Stair Window	1.22 x 1.22
Kw - Kitchen window	1.22 x1.22
V1 - Ventilator	0.91 x 0.61
O1 - Open	1.83 x 2.29
O2 - Open	0.91 x 2.29


STAIRCASE DETAILS :

INNER STAIRCASE :

	In Feet	In CM
Flight Width	3'3"	99
Tread	10"	25
Riser	6.5"	17.5

OUTER STAIRCASE :

	In Feet	In CM
Flight Width	3'0"	91
Tread	10"	25
Riser	6.5"	17.5

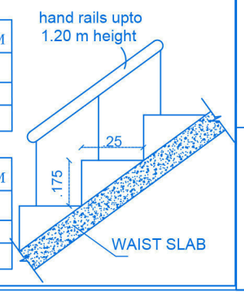

INDIVIDUAL VILLA AREA :

Area Details	F.S.I AREA (sqm)	NON F.S.I AREA (sqm)	TOTAL AREA (sqm)	NON F.S.I AREA DETAIL
Area of the Ground Floor	152.43	-	152.43	-
Area of the First Floor	121.06	-	121.06	-
Area of the Terrace Floor	-	13.82	13.82	Head room
Total Area	273.49	13.82	287.31	-

Block - G / TOTAL VILLA : 03 Dwelling

Area Details	F.S.I AREA (sqm)	NON F.S.I AREA (sqm)	TOTAL AREA (sqm)	NON F.S.I AREA DETAIL
Area of the Ground Floor	457.29	-	457.29	-
Area of the First Floor	363.18	-	363.18	-
Area of the Terrace Floor	-	41.46	41.46	Head room
Total Area	820.47	41.46	861.93	-

Sree Daksha Property Developers (India) Pvt.Ltd.

Director

Applicant

Er. K.P. VETRISELVAN., M.E. (GEOTECH), MIGS, MISTE.,
GEOTECHNICAL ENGINEER
CLPA Regn No: CLPA/GTE/19/03/001
GEODESIGN INDIA PRIVATE LIMITED
D. No: 40, N No: 29, 6th Street, K.K. Pudur Coimbatore-641 038
+91 90433 44488, Email: geodesign123@gmail.com
Geotech. Engineer


T.JOHN YOGARAJ
REGISTER ARCHITECT, (RA) GRADE-I
Architect Register No: CA/2000/26960
Coimbatore LPA/RA/GR-I/19/03/005
Architect

Er. S.VINNY GEORGE
REGISTRED CONSTRUCTION ENGINEER (CE)
Coimbatore. LPA/CE/19/06/048
Construction Engineer


P. SENTHIL KUMAR M.E. (struct), AIV.,
Chartered Engineer, Approved Valuer and Structural Consultant
30-A, 1st Floor, Kalidas Road, Ramnagar, Coimbatore-641 009.
Reg No: AM992098/4, CLPA/SE/GR-I/19/03/003
Structural Engineer




FRONT ELEVATION

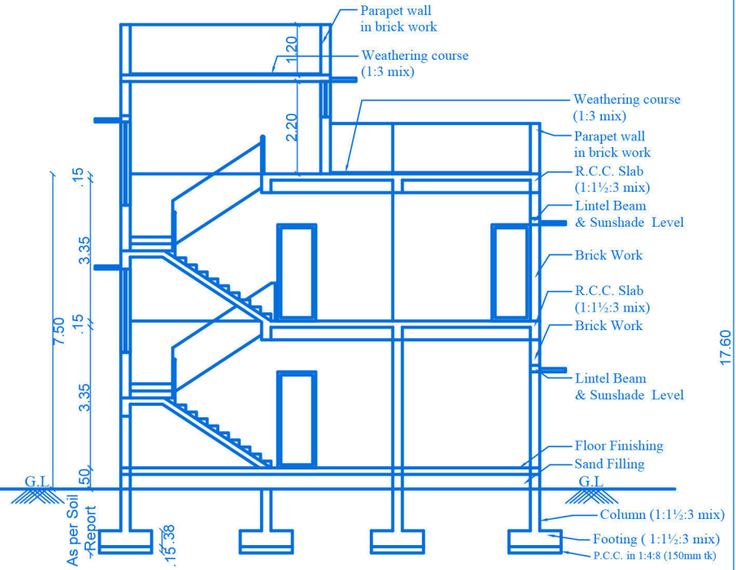


SECTION- AA

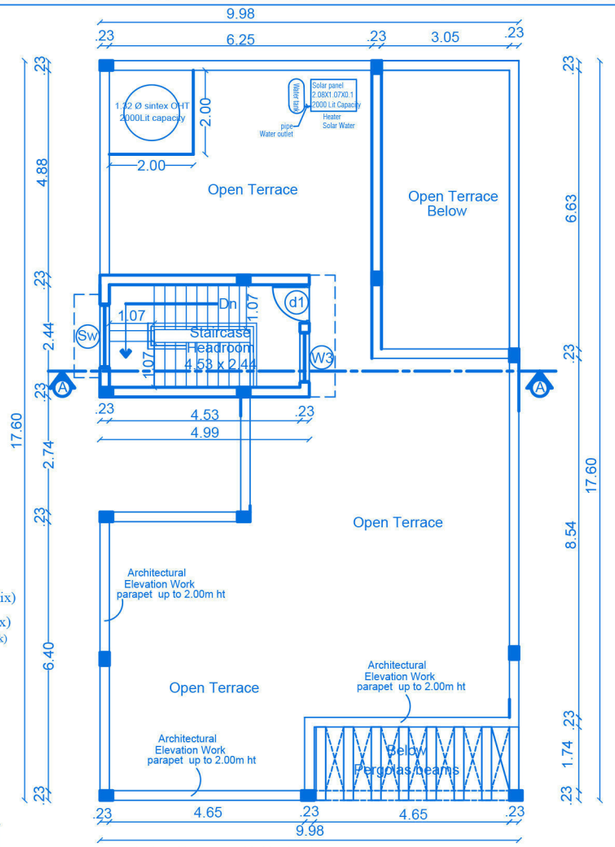

TERRACE FLOOR PLAN

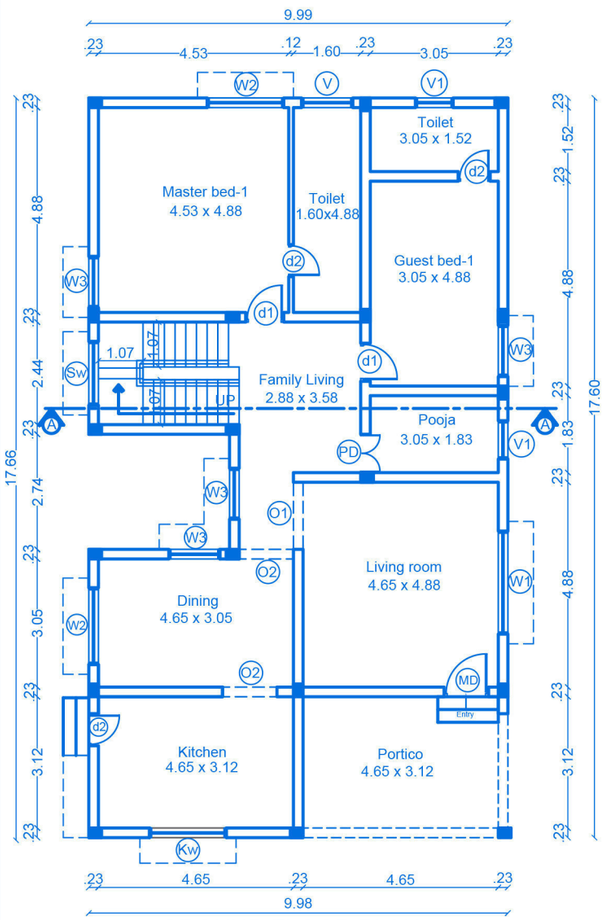

GROUND FLOOR PLAN

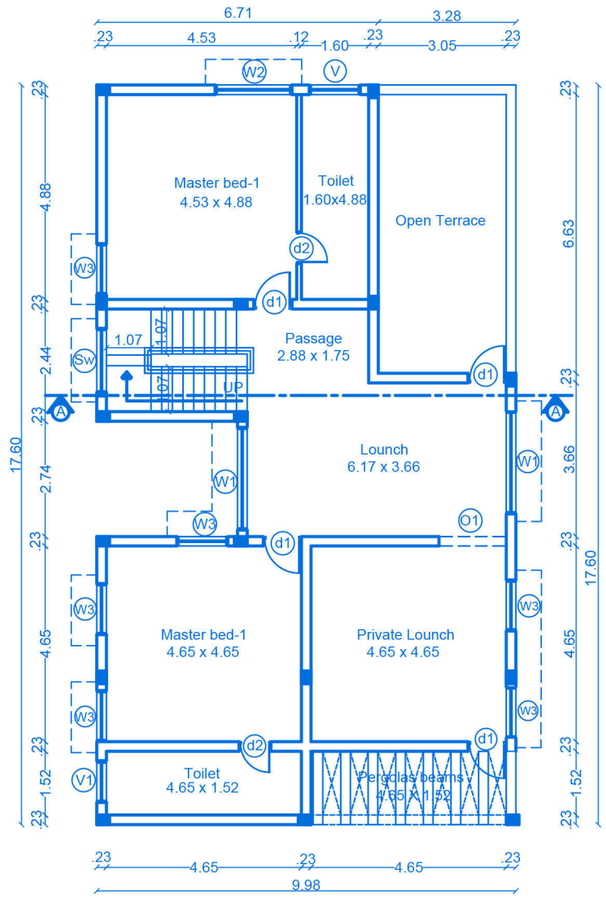


FIRST FLOOR PLAN

JOINERY'S DETAILS

Description of works	In Meter
MD- Main Door	1.06 x 2.29
d1 - Door	0.91 x 2.29
d2 - Door	0.76 x 2.29
Pd- Pooja Door	0.91 x 2.29
W1 - Window	2.45 x 1.98
W2 - Window	1.83 x 1.98
W3 - Window	1.22 x 1.98
Sw - Stair Window	1.52 x 1.22
Kw - Kitchen window	1.83 x1.22
V - Ventilator	1.22 x 0.61
V1 - Ventilator	0.91 x 0.61
O - Open	2.52 x 2.29
O1 - Open	1.52 x 2.29
O2 - Open	0.92 x 2.29
MV - Mechanical Ventilation	

STAIRCASE DETAILS :

	In ft	InCM
Flight Width	3'6"	106.68
Tread	10"	25
Riser	6.5"	17.5

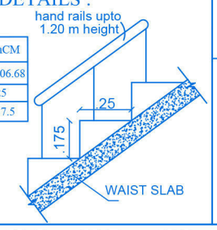

BLOCK	VILLA NO	TOTAL	Sheet No:15/27
Block - G	38	01	

PLAN SHOWING THE PROPOSED RESIDENTIAL GROUP DEVELOPMENT BUILDING IN SF.NO:547/1A2, 547/2A2, 549/1, 550/2B, 554/1, 554/2A, 554/2B, 554/3, 556/5A, 556/5B, 556/5C1, AND 556/6D2 AT VADAVALLI VILLAGE, PERUR TALUK, COIMBATORE WEST ZONE , COIMBATORE CORPORATION.

APPLICANT NAME:

LAND OWNERS :

1) M. LEEMAROSE
2) M/s. SURAKSHA AGENCIES PRIVATE LIMITED
3) M/s. DAISON LAND AND DEVELOPMENT PRIVATE LIMITED

POWER AGENT:

M/S . SREE DAKSHA PROPERTY DEVELOPERS (INDIA) PVT,LTD..
R.RAMANARAYANAN (DIRECTOR)

N

SCALE 1 : 100

All Dimensions are in meter

INDIVIDUAL VILLA AREA :

Area Details	F.S.I AREA (sqm)	NON F.S.I AREA (sqm)	TOTAL AREA (sqm)	NON F.S.I AREA DETAIL
Area of the Ground Floor	166.53	-	166.53	-
Area of the First Floor	135.52	-	135.52	-
Area of the Terrace Floor	-	14.50	14.50	Head room
Total Area	302.05	-	316.55	-

Sree Daksha Property Developers (India) Pvt.Ltd.

Director

Applicant

Er. K.P. VETRISELVAN. M.E. (GEOTECH)MIGS,MISTE.,
GEOTECHNICAL ENGINEER
CLPA Regn No: CLPA/GTE/19/03/001
GEODESIGN INDIA PRIVATE LIMITED
D. No: 40, N.No: 29, 6th Street, K.K. Pudur Coimbatore-641 038
+91 90433 44488, Email: geodesign123@gmail.com
Geotech. Engineer


T.JOHN YOGARAJ
REGISTER ARCHITECT, (RA) GRADE-I
Architect Register No: CA/2000/26960
Coimbatore LPA/RA/GR-I/19/03/005
Architect

Er. S.VINNY GEORGE
REGISTRED CONSTRUCTION ENGINEER (CE)
Coimbatore. LPA/CE/19/06/048
Construction Engineer


P. SENTHIL KUMAR M.E, (struct), AIV.,
Chartered Engineer, Approved Valuer and
Structural Consultant
30-A, 1st Floor, Kalidas Road, Ramnagar,
Coimbatore-641 009.
Reg No: AM/92099/4, CLPA/SE/GR-I/19/03/003
Structural Engineer




FRONT ELEVATION

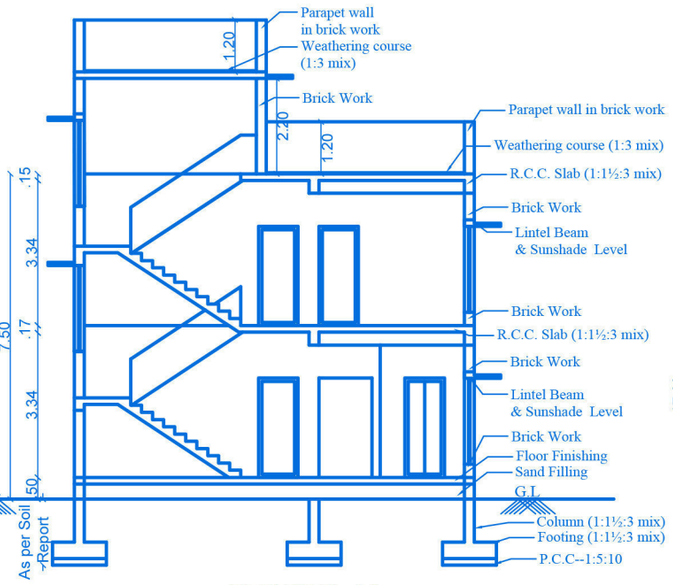


SECTION- AA

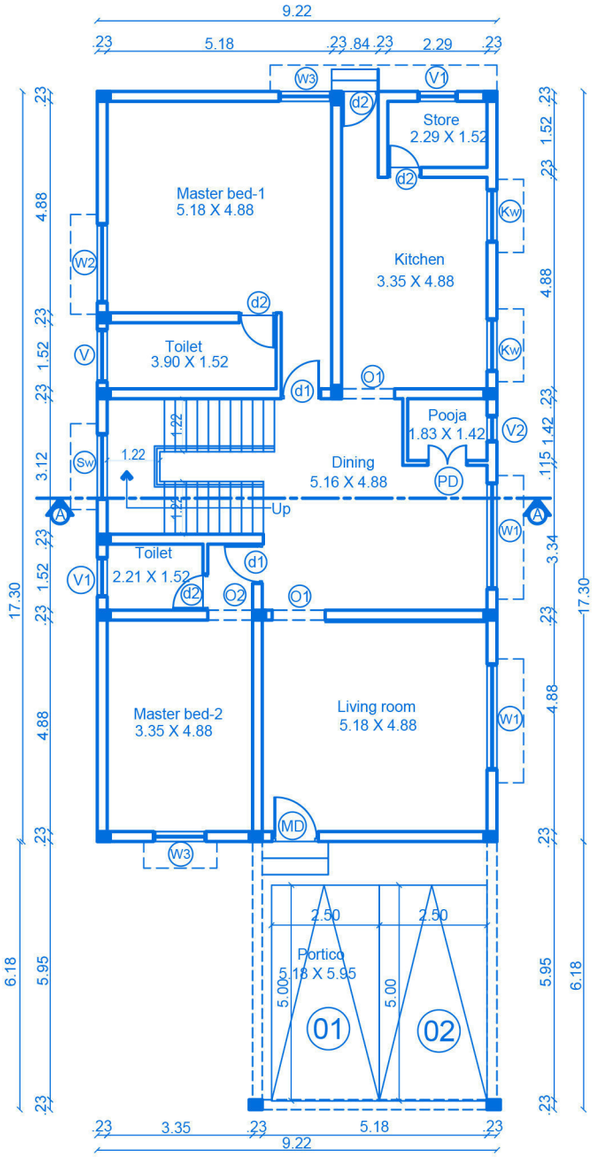

GROUD FLOOR PLAN

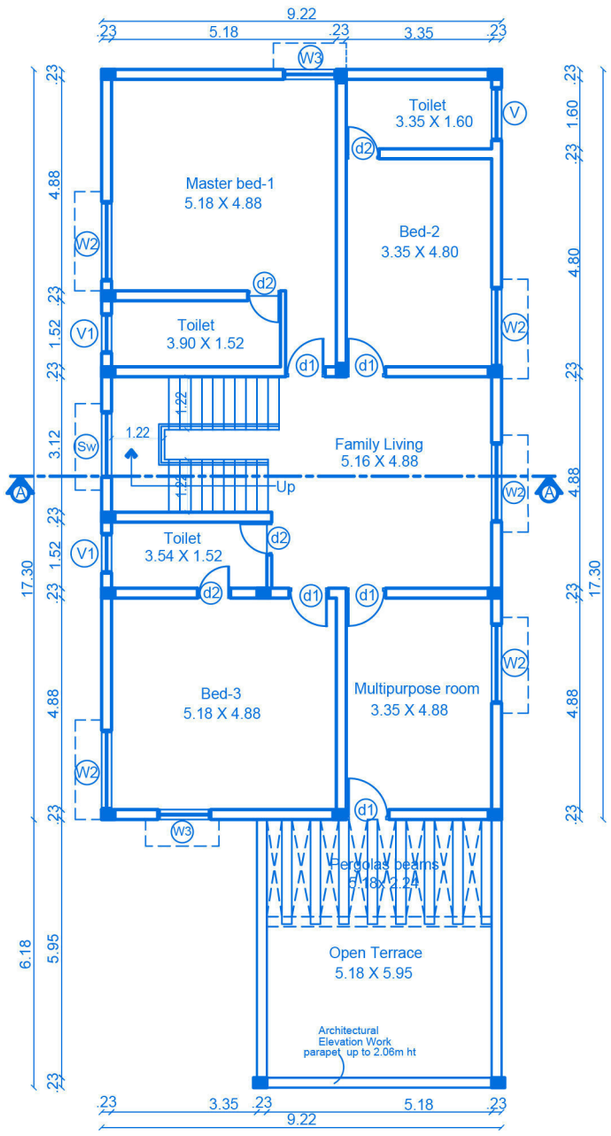

FIRST FLOOR PLAN

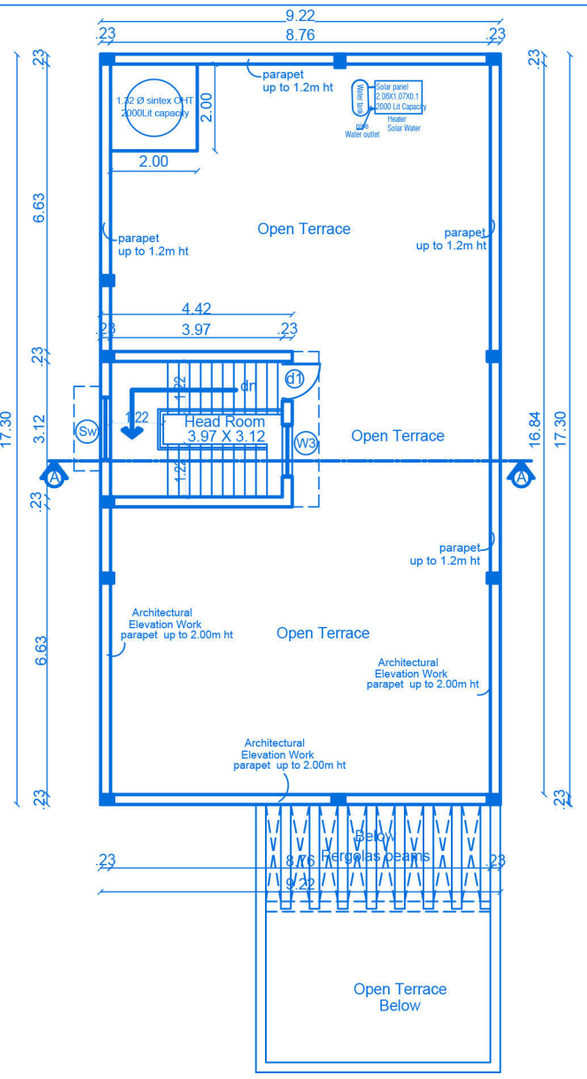


TERRACE FLOOR PLAN

JOINERY'S DETAILS

Description of works	In Meter
MD- Main Door	1.06 x 2.29
d1 - Door	0.91 x 2.29
d2 - Door	0.76 x 2.29
W1 - Window	2.45 x 2.29
W2 - Window	1.83 x 1.98
W3 - Window	1.22 x 1.98
Sw - Stair Window	1.22 x 1.22
Kw - Kitchen window	1.22 x1.22
V1 - Ventilator	0.91 x 0.61
O1 - Open	1.83 x 2.29
O2 - Open	0.91 x 2.29

STAIRCASE DETAILS :

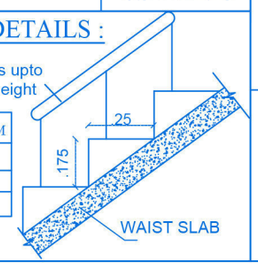

	In Feet	In CM
Flight Width	4'0"	122
Tread	10"	25
Riser	6.5"	17.5

BLOCK	VILLA NO	TOTAL	Sheet No:14/27
Block - G	37	01	

PLAN SHOWING THE PROPOSED RESIDENTIAL GROUP DEVELOPMENT BUILDING IN SF.NO:547/1A2, 547/2A2, 549/1, 550/2B, 554/1, 554/2A, 554/2B, 554/3, 556/5A, 556/5B, 556/5C1, AND 556/6D2 AT VADAVALLI VILLAGE, PERUR TALUK, COIMBATORE WEST ZONE , COIMBATORE CORPORATION.

APPLICANT NAME:

LAND OWNERS :

1) M. LEEMAROSE
2) M/s. SURAKSHA AGENCIES PRIVATE LIMITED
3) M/s. DAISON LAND AND DEVELOPMENT PRIVATE LIMITED

POWER AGENT:

M/S . SREE DAKSHA PROPERTY DEVELOPERS (INDIA) PVT,LTD.
R.RAMANARAYANAN (DIRECTOR)

N

SCALE 1 : 100

All Dimensions are in meter

INDIVIDUAL VILLA AREA :

Area Details	F.S.I AREA (sqm)	NON F.S.I AREA (sqm)	TOTAL AREA (sqm)	NON F.S.I AREA DETAIL
Area of the Ground Floor	194.33	-	194.33	-
Area of the First Floor	159.49	-	159.49	-
Area of the Terrace Floor	-	15.89	15.89	Head room
Total Area	353.82	15.89	369.71	-

Sree Daksha Property Developers (India) Pvt.Ltd.

Director


Applicant

Er. K.P. VETRISELVAN, M.E. (GEOTECH), MIGS, MISTE.,
GEOTECHNICAL ENGINEER
CLPA Regn No: CLPA/GTE/19/03/001
GEODESIGN INDIA PRIVATE LIMITED
D. No: 40, N No: 29, 6th Street, K.K. Pudur Coimbatore-641 038
+91 90433 44488, Email: geodesign123@gmail.com
Geotech. Engineer

T.JOHN YOGARAJ
REGISTER ARCHITECT, (RA) GRADE-I
Architect Register No: CA/2000/26960
Coimbatore LPA/RA/GR-I/19/03/005
Architect


Er. S.VINNY GEORGE
REGISTRED CONSTRUCTION ENGINEER (CE)
Coimbatore, LPA/CE/19/06/048
Construction Engineer

P. SENTHIL KUMAR M.E. (struct), AIV.,
Chartered Engineer, Approved Valuer and
Structural Consultant
30-A, 1st Floor, Kalidas Road, Ramnagar,
Coimbatore-641 009.
Reg No: AM092099/4, CLPA/SE/GR-I/19/03/003
Structural Engineer

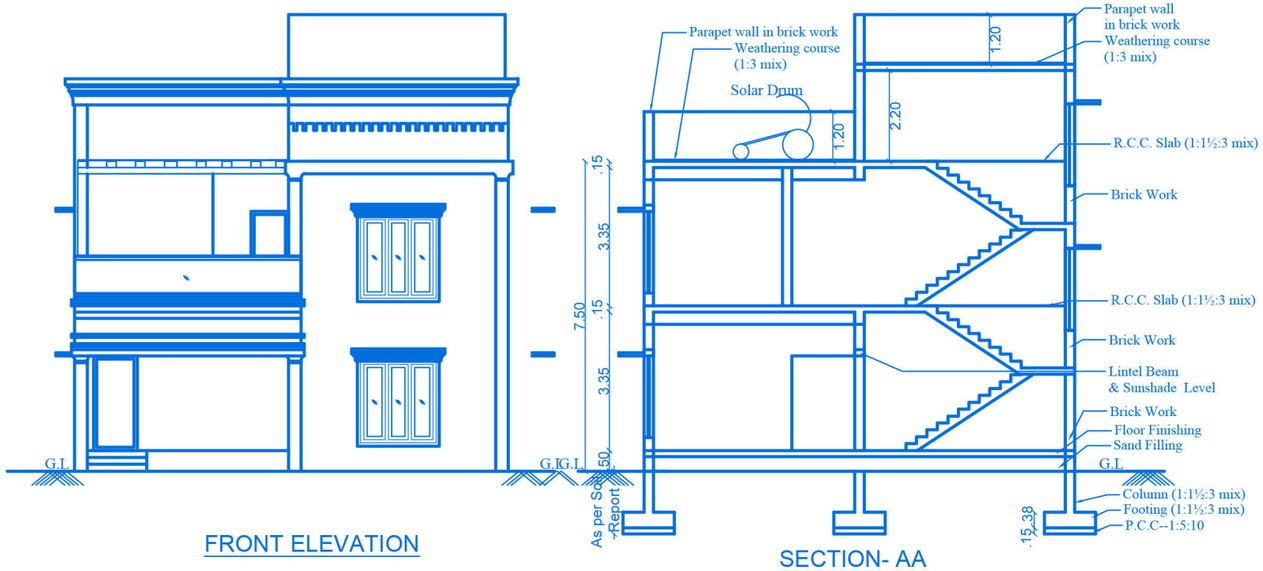


FRONT ELEVATION


SECTION- AA

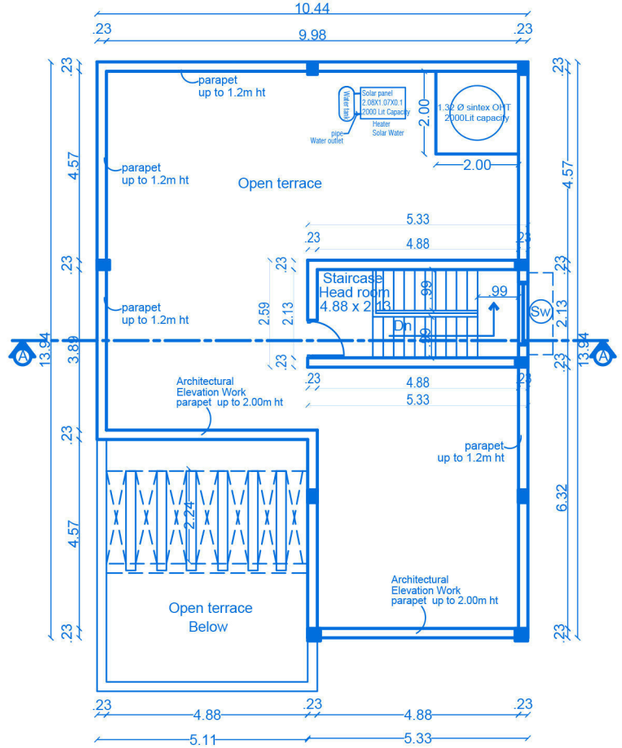

TERRACE FLOOR PLAN

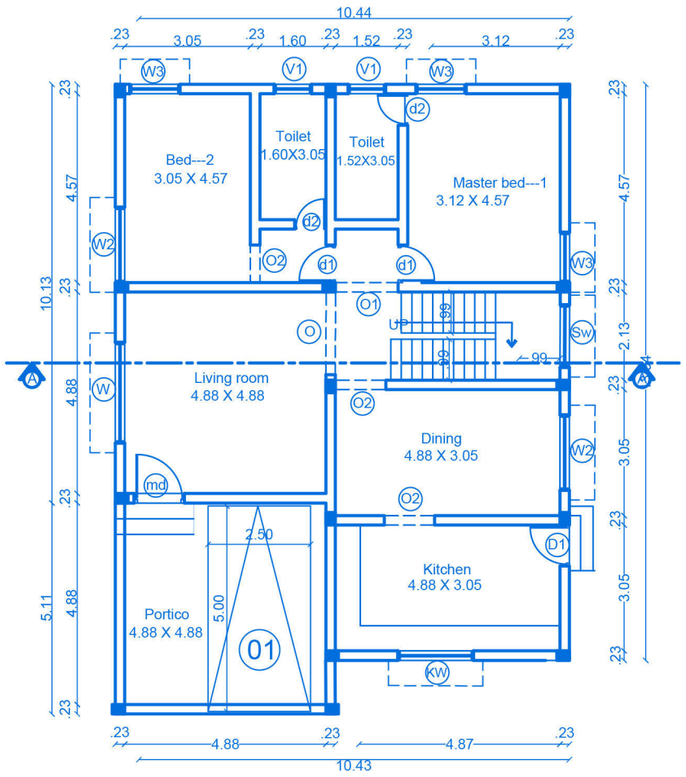

GROUND FLOOR PLAN

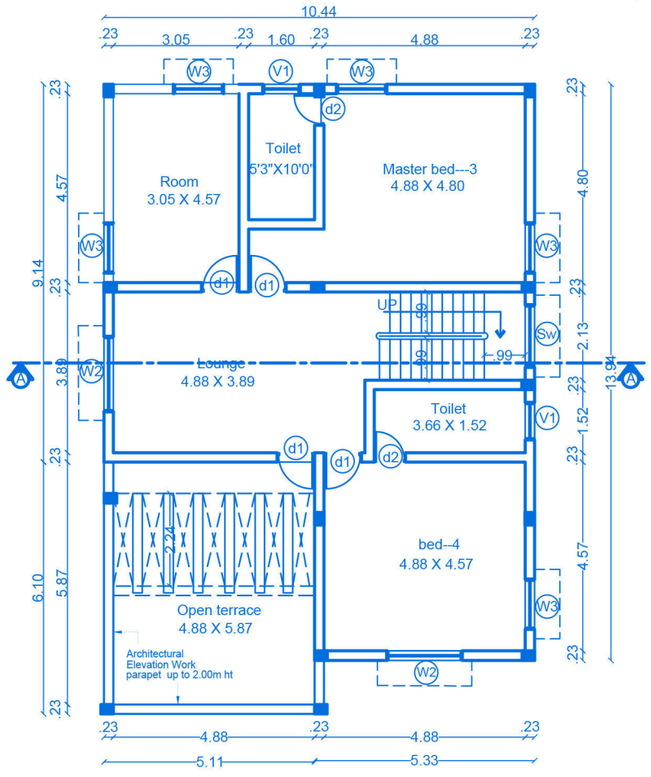

FIRST FLOOR PLAN

JOINERY'S DETAILS

Description of works	In Meter
MD- Main Door	1.06 x 2.29
d1 - Door	0.91 x 2.29
d2 - Door	0.76 x 2.29
W2 - Window	1.83 x 1.98
W3 - Window	1.22 x 1.98
Sw - Stair Window	1.22 x 1.22
Kw - Kitchen window	1.22 x1.22
V1 - Ventilator	0.91 x 0.61
O - Open	2.00 x 2.29
O1 - Open	1.52 x 2.29
O2 - Open	1.22 x 2.29


STAIRCASE DETAILS :

INNER STAIRCASE :

	In Feet	In CM
Flight Width	3'3"	99
Tread	10"	25
Riser	6.5"	17.5

OUTER STAIRCASE :

	In Feet	In CM
Flight Width	3'0"	91
Tread	10"	25
Riser	6.5"	17.5

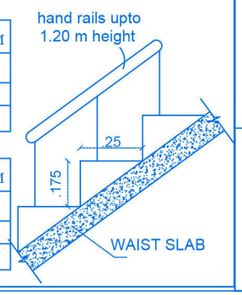

BLOCK	VILLA NO	TOTAL	Sheet No:13/27
Block - F	30 & 31	02	

PLAN SHOWING THE PROPOSED RESIDENTIAL GROUP DEVELOPMENT BUILDING IN SF.NO:547/1A2, 547/2A2, 549/1, 550/2B, 554/1, 554/2A, 554/2B, 554/3, 556/5A, 556/5B, 556/5C1, AND 556/6D2 AT VADAVALLI VILLAGE, PERUR TALUK, COIMBATORE WEST ZONE , COIMBATORE CORPORATION.

APPLICANT NAME:

LAND OWNERS :

1) M. LEEMAROSE
2) M/s. SURAKSHA AGENCIES PRIVATE LIMITED
3) M/s. DAISON LAND AND DEVELOPMENT PRIVATE LIMITED

POWER AGENT:

M/S . SREE DAKSHA PROPERTY DEVELOPERS (INDIA) PVT,LTD.. R.RAMANARAYANAN (DIRECTOR)

N

SCALE 1 : 100

All Dimensions are in meter

INDIVIDUAL VILLA AREA :

Area Details	F.S.I AREA (sqm)	NON F.S.I AREA (sqm)	TOTAL AREA (sqm)	NON F.S.I AREA DETAIL
Area of the Ground Floor	152.48	-	152.48	-
Area of the First Floor	121.06	-	121.06	-
Area of the Terrace Floor	-	13.82	13.82	Head room
Total Area	273.54	13.82	287.36	-

Block - F / TOTAL VILLA : 02 Dwelling

Area Details	F.S.I AREA (sqm)	NON F.S.I AREA (sqm)	TOTAL AREA (sqm)	NON F.S.I AREA DETAIL
Area of the Ground Floor	304.96	-	304.96	-
Area of the First Floor	242.12	-	242.12	-
Area of the Terrace Floor	-	27.64	27.64	Head room
Total Area	547.08	27.64	574.72	-

Sree Daksha Property Developers (India) Pvt.Ltd.

Director

Applicant

Er. K.P. VETRISELVAN, M.E. (GEOTECH), MIGS, MISTE., GEOTECHNICAL ENGINEER
CLPA Regn No: CLPA/GTE/19/03/001
GEODESIGN INDIA PRIVATE LIMITED
D. No: 40, N.No: 29, 6th Street, K.K. Pudur Coimbatore-641 038
+91 90433 44488, Email: geodesign123@gmail.com
Geotech. Engineer

T.JOHN YOGARAJ
REGISTER ARCHITECT, (RA) GRADE-I
Architect Register No: CA/2000/26960
Coimbatore LPA/RA/GR-I/19/03/005
Architect

Er. S.VINNY GEORGE
REGISTRED CONSTRUCTION ENGINEER (CE)
Coimbatore. LPA/CE/19/06/048
Construction Engineer

P. SENTHIL KUMAR M.E, (struct), AIV.,
Chartered Engineer, Approved Valuer and Structural Consultant
30-A, 1st Floor, Kalidas Road, Ramnagar, Coimbatore-641 009.
Reg No: AM/92099/4, CLPA/SE/GR-I/19/03/003
Structural Engineer

BLOCK	VILLA NO	TOTAL	Sheet No: 12/27
Block - F	29	01	

PLAN SHOWING THE PROPOSED RESIDENTIAL GROUP DEVELOPMENT BUILDING IN SF.NO:547/1A2, 547/2A2, 549/1, 550/2B, 554/1, 554/2A, 554/2B, 554/3, 556/5A, 556/5B, 556/5C1, AND 556/6D2 AT VADAVALLI VILLAGE, PERUR TALUK, COIMBATORE WEST ZONE , COIMBATORE CORPORATION.

APPLICANT NAME:

LAND OWNERS :

1) M. LEEMAROSE
2) M/s. SURAKSHA AGENCIES PRIVATE LIMITED
3) M/s. DAISON LAND AND DEVELOPMENT PRIVATE LIMITED


POWER AGENT:

M/S . SREE DAKSHA PROPERTY DEVELOPERS (INDIA) PVT,LTD..
R.RAMANARAYANAN (DIRECTOR)


N

SCALE 1 : 100


All Dimensions are in meter

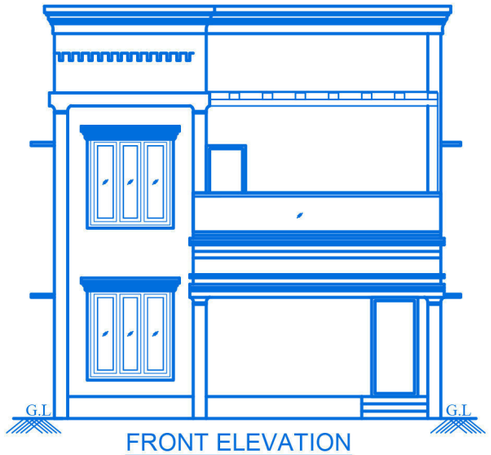


FRONT ELEVATION

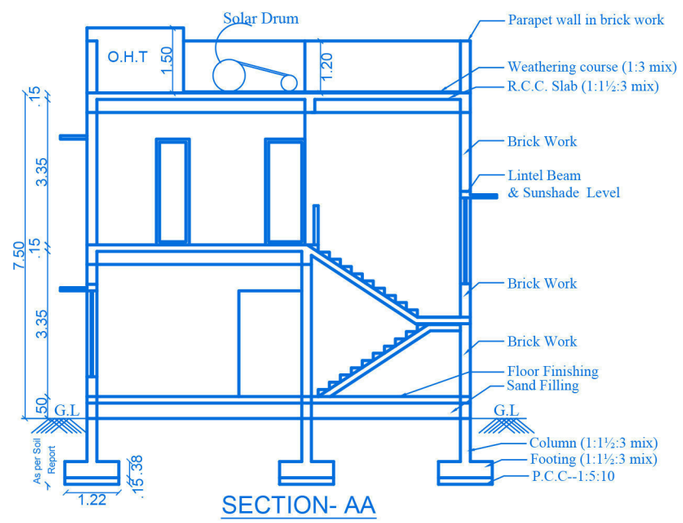


SECTION- AA

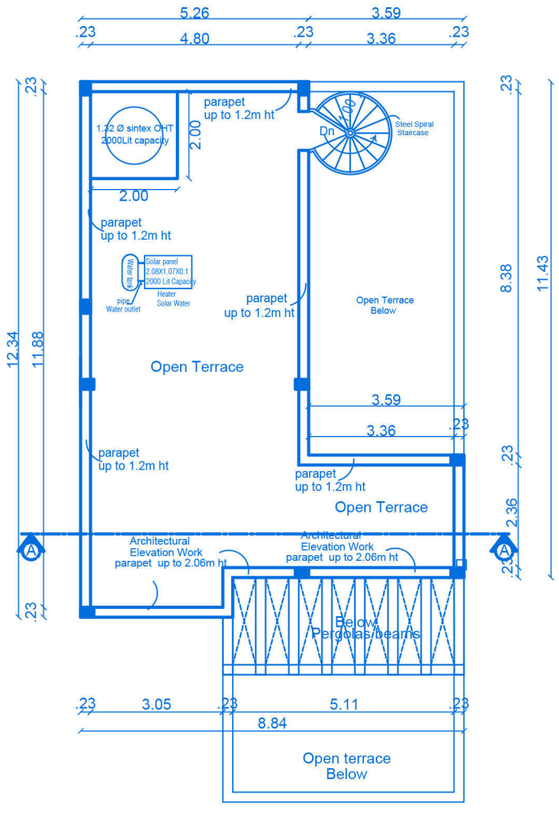

TERRACE FLOOR PLAN

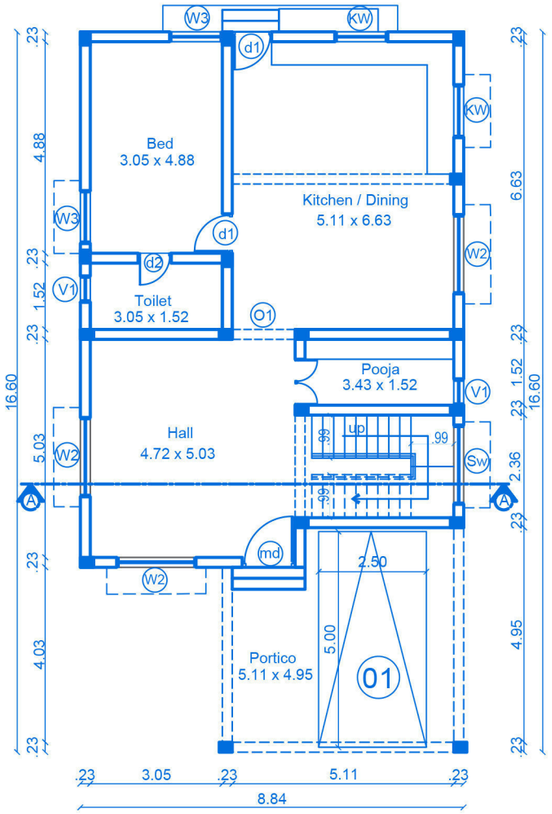

GROUND FLOOR PLAN

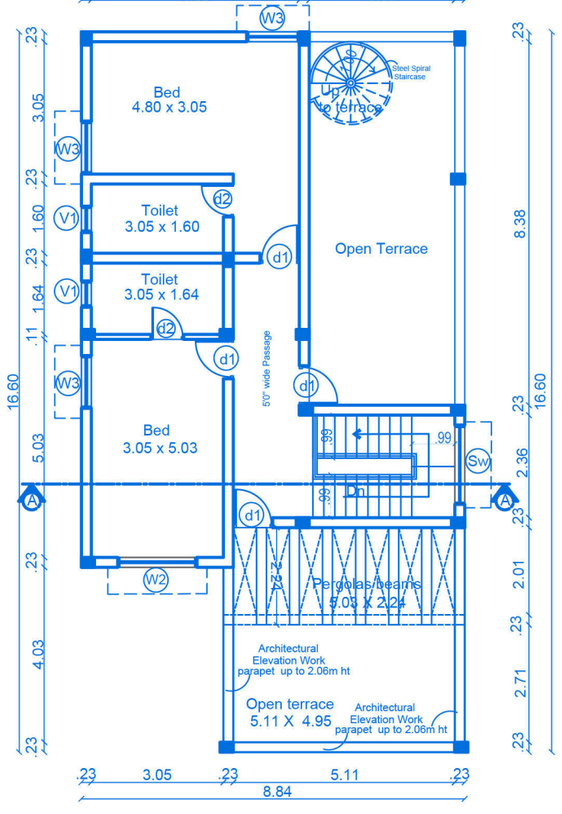


FIRST FLOOR PLAN

JOINERY'S DETAILS

Description of works	In Meter
MD- Main Door	1.06 x 2.29
d1 - Door	0.91 x 2.29
d2 - Door	0.76 x 2.29
W2 - Window	1.83 x 1.98
W3 - Window	1.22 x 1.98
Sw - Stair Window	1.22 x 1.22
Kw - Kitchen window	1.22 x1.22
V1 - Ventilator	0.91 x 0.61
O1 - Open	1.45 x 2.29
O2 - Open	0.91 x 2.29

STAIRCASE DETAILS :

	In Feet	In CM
Flight Width	3'3"	99
Tread	10"	25
Riser	6.5"	17.5

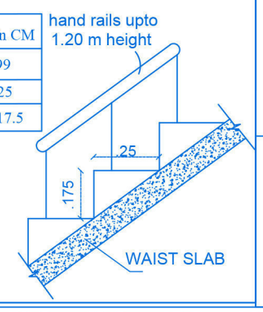

INDIVIDUAL VILLA AREA :

Area Details	F.S.I AREA (sqm)	NON F.S.I AREA (sqm)	TOTAL AREA (sqm)	NON F.S.I AREA DETAIL
Area of the Ground Floor	132.82	-	132.82	-
Area of the First Floor	73.39	-	73.39	-
Area of the Terrace Floor	-	-	-	-
Total Area	206.21	-	206.21	-

Sree Daksha Property Developers (India) Pvt.Ltd.
Director

Applicant

Er. K.P. VETRISELVAN. M.E. (GEOTECH) MIGS,MISTE.,
GEOTECHNICAL ENGINEER
CLPA Regn No: CLPA/GTE/19/03/001
GEODESIGN INDIA PRIVATE LIMITED
D. No: 40, N.No: 29, 6th Street, K.K. Pudur Coimbatore-641 038
+91 90433 44488, Email: geodesign123@gmail.com

Geotech. Engineer

T.JOHN YOGARAJ
REGISTER ARCHITECT, (RA) GRADE-I
Architect Register No: CA/2000/26960
Coimbatore LPA/RA/GR-I/19/03/005

Architect

Er. S.VINNY GEORGE
REGISTRED CONSTRUCTION ENGINEER (CE)
Coimbatore. LPA/CE/19/06/048

Construction Engineer

P. SENTHIL KUMAR M.E, (struct), AIV.,
Chartered Engineer, Approved Valuer and
Structural Consultant
30-A, 1st Floor, Kalidas Road, Ramnagar,
Coimbatore-641 009.
Reg No: AM/92009/4, CLPA/SE/GR-I/19/03/003

Structural Engineer

BLOCK	VILLA NO	TOTAL	Sheet No: 11/27
Block - E	27	01	

PLAN SHOWING THE PROPOSED RESIDENTIAL GROUP DEVELOPMENT BUILDING IN SF.NO:547/1A2, 547/2A2, 549/1, 550/2B, 554/1, 554/2A, 554/2B, 554/3, 556/5A, 556/5B, 556/5C1, AND 556/6D2 AT VADAVALLI VILLAGE, PERUR TALUK, COIMBATORE WEST ZONE , COIMBATORE CORPORATION.

APPLICANT NAME:

LAND OWNERS :

1) M. LEEMAROSE
2) M/s. SURAKSHA AGENCIES PRIVATE LIMITED
3) M/s. DAISON LAND AND DEVELOPMENT PRIVATE LIMITED

POWER AGENT:

M/S . SREE DAKSHA PROPERTY DEVELOPERS (INDIA) PVT,LTD..
R.RAMANARAYANAN (DIRECTOR)


N

SCALE 1 : 100

All Dimensions are in meter


INDIVIDUAL VILLA AREA :

Area Details	F.S.I AREA (sqm)	NON F.S.I AREA (sqm)	TOTAL AREA (sqm)	NON F.S.I AREA DETAIL
Area of the Ground Floor	126.85	-	126.85	-
Area of the First Floor	83.17	-	83.17	-
Area of the Terrace Floor	-	-	-	-
Total Area	210.02	-	210.02	-

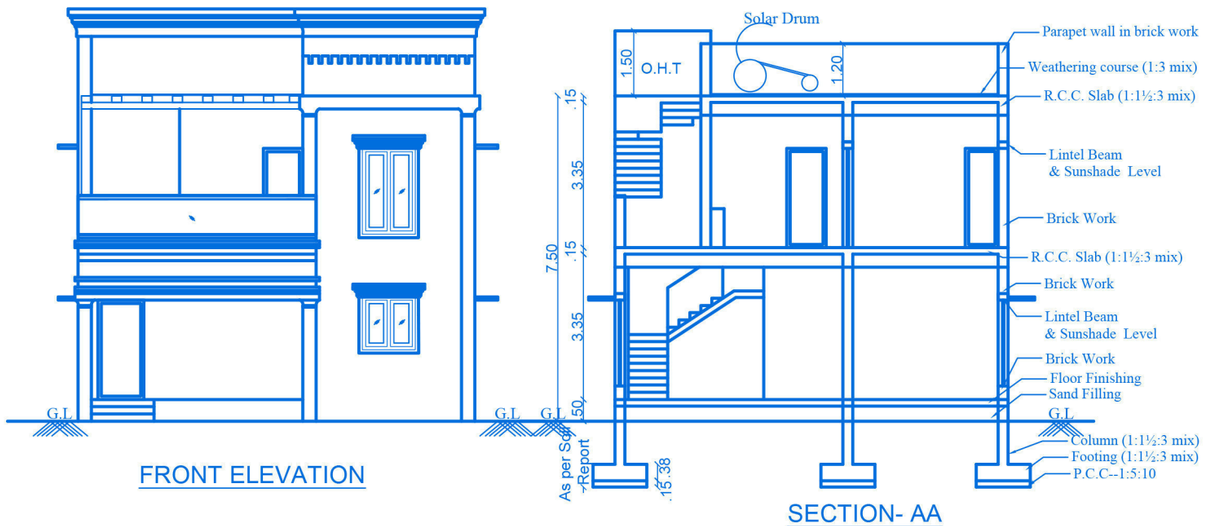


FRONT ELEVATION

SECTION- AA

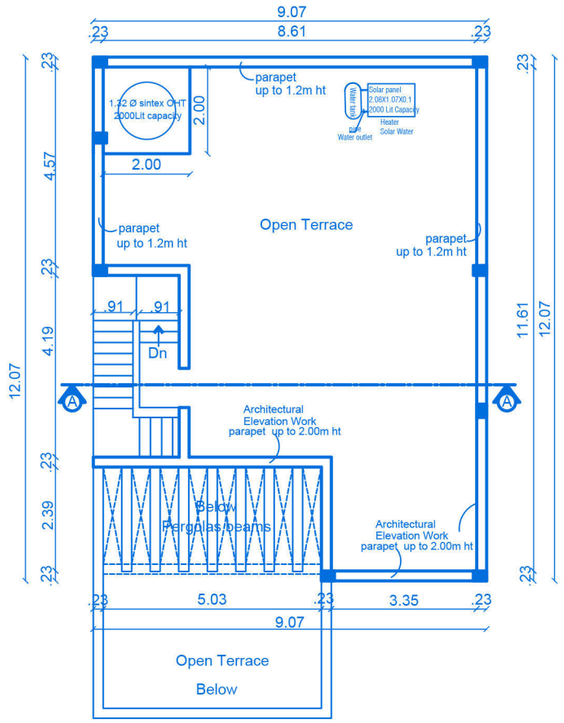

FIRST FLOOR PLAN

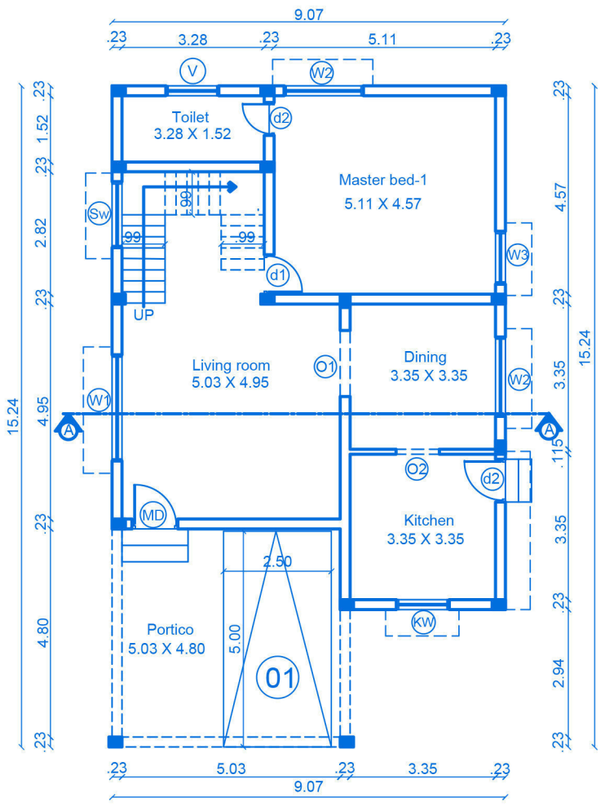
9.07
.23
3.28
.23
5.11
.23
V
W2
Toilet 3.28 X 1.52
d2
Master bed-1 5.11 X 4.57
Sw
W3
d1
UP
Living room 5.03 X 4.95
O1
Dining 3.35 X 3.35
W2
W1
A
A
O2
d2
MD
Kitchen 3.35 X 3.35
2.50
Portico 5.03 X 4.80
5.00
01
KW
15.24
1.52
2.82
4.95
4.80
4.57
3.35
3.35
2.94
.115
.23
.23
.23

BLOCK	VILLA NO	TOTAL
Block - E	21,22,23,24 & 25	05
Block - I	64,65,67,68,69&70	06
Block - J	84 & 88	02

Sheet No:10/27

PLAN SHOWING THE PROPOSED RESIDENTIAL GROUP DEVELOPMENT BUILDING IN SF.NO:547/1A2, 547/2A2, 549/1, 550/2B, 554/1, 554/2A, 554/2B, 554/3, 556/5A, 556/5B, 556/5C1, AND 556/6D2 AT VADAVALLI VILLAGE, PERUR TALUK, COIMBATORE WEST ZONE , COIMBATORE CORPORATION.

APPLICANT NAME:

LAND OWNERS :

1) M. LEEMAROSE

2) M/s. SURAKSHA AGENCIES PRIVATE LIMITED

3) M/s. DAISON LAND AND DEVELOPMENT PRIVATE LIMITED

POWER AGENT:

M/S . SREE DAKSHA PROPERTY DEVELOPERS (INDIA) PVT,LTD..
R.RAMANARAYANAN (DIRECTOR)


N

SCALE 1 : 100


All Dimensions are in meter




FRONT ELEVATION

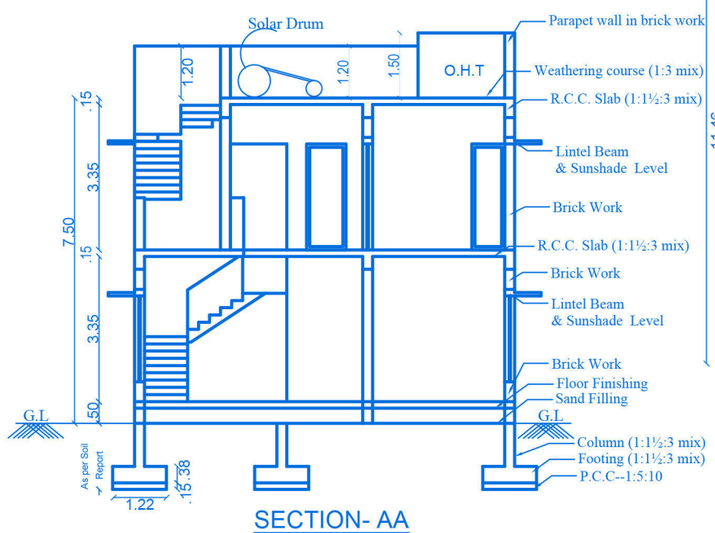


SECTION- AA

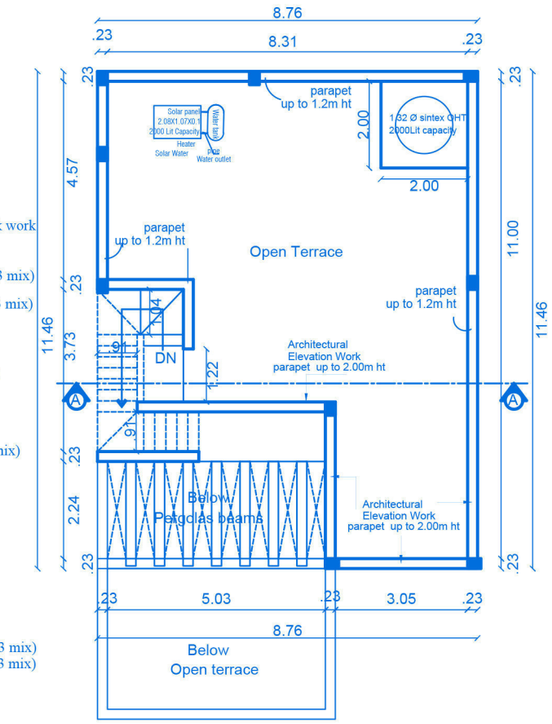

TERRACE FLOOR PLAN

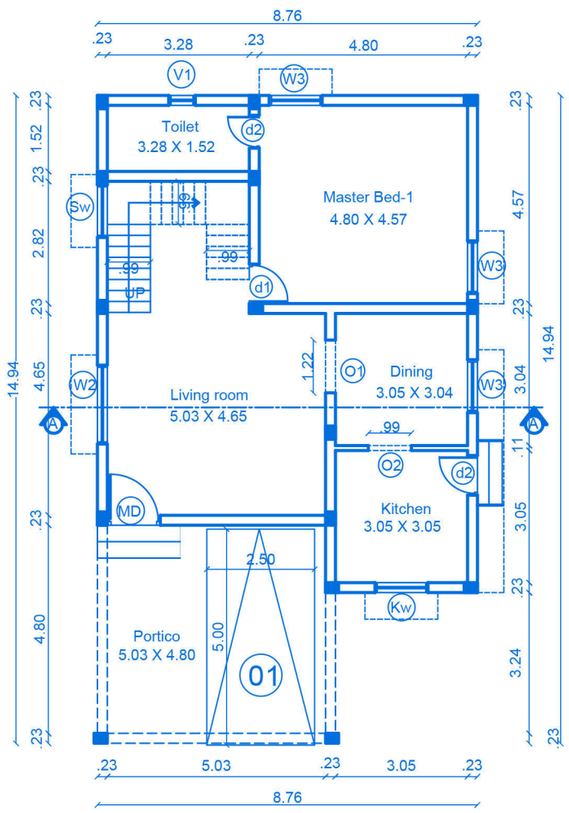

GROUND FLOOR PLAN

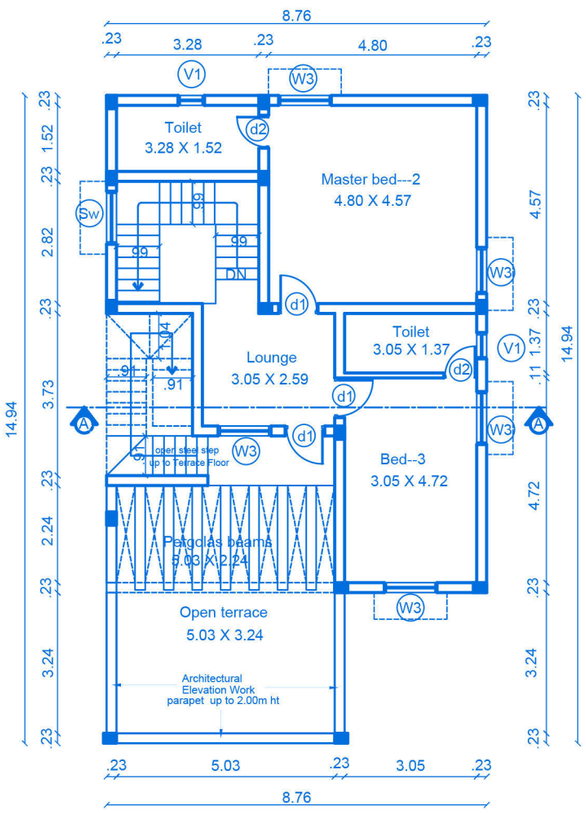

FIRST FLOOR PLAN

JOINERY'S DETAILS

Description of works	In Meter
MD- Main Door	1.06 x 2.29
d1 - Door	0.91 x 2.29
d2 - Door	0.76 x 2.29
W2 - Window	1.83 x 1.98
W3 - Window	1.22 x 1.98
Sw - Stair Window	1.22 x 1.98
Kw - Kitchen window	1.22 x1.22
V1 - Ventilator	0.91 x 0.61
O1 - Open	1.83 x 2.29
O2 - Open	0.91 x 2.29


STAIRCASE DETAILS :

INNER STAIRCASE :

	In Feet	In CM
Flight Width	3'3"	99
Tread	10"	25
Riser	6.5"	17.5

OUTER STAIRCASE :

	In Feet	In CM
Flight Width	3'0"	91
Tread	10"	25
Riser	6.5"	17.5

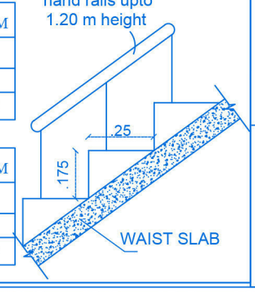

INDIVIDUAL VILLA AREA :

Area Details	F.S.I AREA (sqm)	NON F.S.I AREA (sqm)	TOTAL AREA (sqm)	NON F.S.I AREA DETAIL
Area of the Ground Floor	119.50	-	119.50	-
Area of the First Floor	75.86	-	75.86	-
Area of the Terrace Floor	-	-	-	-
Total Area	195.36	-	195.36	-

Block -A,B,E&F / TOTAL VILLA : 13 Dwelling

Area Details	F.S.I AREA (sqm)	NON F.S.I AREA (sqm)	TOTAL AREA (sqm)	NON F.S.I AREA DETAIL
Area of the Ground Floor	1553.50	-	1553.50	-
Area of the First Floor	986.18	-	986.18	-
Area of the Terrace Floor	-	-	-	-
Total Area	2539.68	-	2539.68	-

Sree Daksha Property Developers (India) Pvt.Ltd.

Director

Applicant

Er. K.P. VETRISELVAN, M.E. (GEOTECH), MIGS, MISTE.,
GEOTECHNICAL ENGINEER
CLPA Regn No: CLPA/GTE/19/03/001
GEODESIGN INDIA PRIVATE LIMITED
D. No: 40, N.No: 29, 6th Street, K.K. Pudur Coimbatore-641 038
+91 90433 44488, Email: geodesign123@gmail.com

Geotech. Engineer

T.JOHN YOGARAJ
REGISTER ARCHITECT, (RA) GRADE-I
Architect Register No: CA/2000/26960
Coimbatore LPA/RA/GR-I/19/03/005

Architect

Er. S.VINNY GEORGE
REGISTRED CONSTRUCTION ENGINEER (CE)
Coimbatore. LPA/CE/19/06/048

Construction Engineer

P. SENTHIL KUMAR M.E, (struct), AIV.,
Chartered Engineer, Approved Valuer and Structural Consultant
30-A, 1st Floor, Kalidas Road, Ramnagar, Coimbatore-641 009.
Reg No: AM092093/4, CLPA/SE/GR-I/19/03/003

Structural Engineer

BLOCK	VILLA NO	TOTAL	Sheet No:09/27
Block - D	20	01	

PLAN SHOWING THE PROPOSED RESIDENTIAL GROUP DEVELOPMENT BUILDING IN SF.NO:547/1A2, 547/2A2, 549/1, 550/2B, 554/1, 554/2A, 554/2B, 554/3, 556/5A, 556/5B, 556/5C1, AND 556/6D2 AT VADAVALLI VILLAGE, PERUR TALUK, COIMBATORE WEST ZONE , COIMBATORE CORPORATION.

APPLICANT NAME:

LAND OWNERS :

1) M. LEEMAROSE
2) M/s. SURAKSHA AGENCIES PRIVATE LIMITED
3) M/s. DAISON LAND AND DEVELOPMENT PRIVATE LIMITED

POWER AGENT:


M/S . SREE DAKSHA PROPERTY DEVELOPERS (INDIA) PVT,LTD..
R.RAMANARAYANAN (DIRECTOR)

N


SCALE 1 : 100

All Dimensions are in meter


FRONT ELEVATION

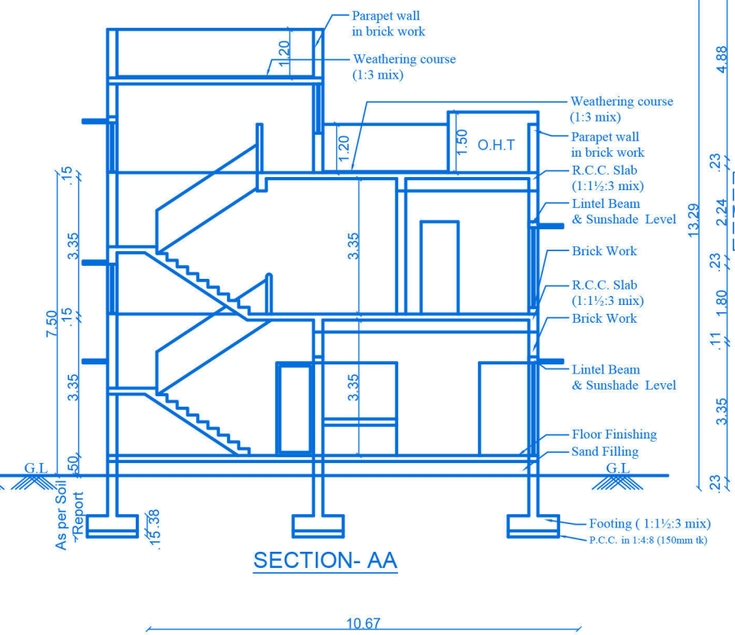


SECTION- AA

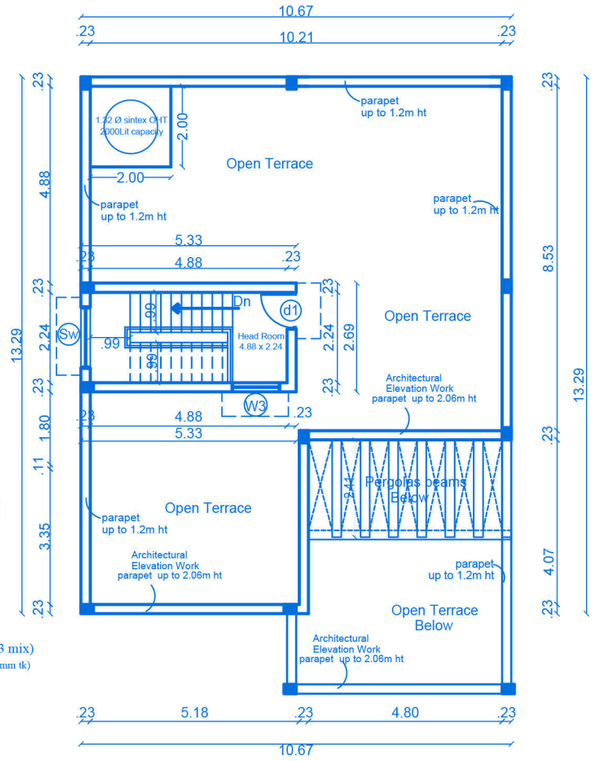

TERRACE FLOOR PLAN

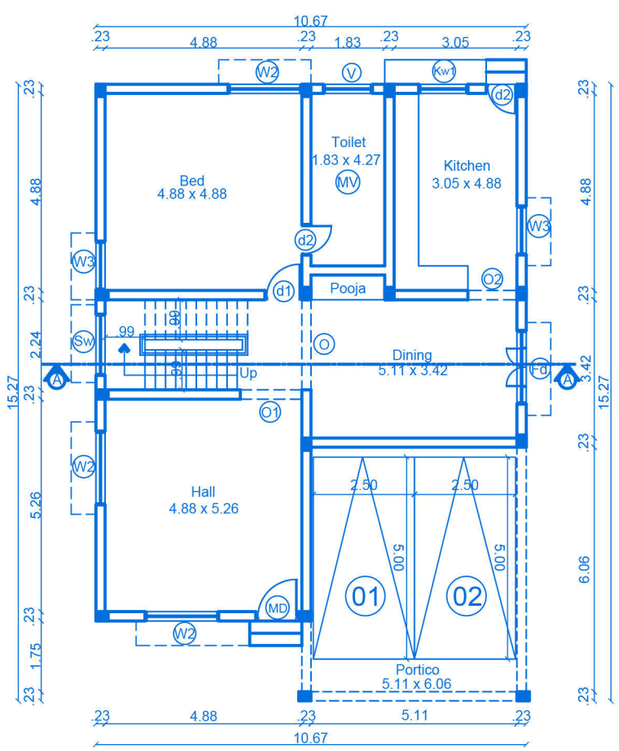

GROUND FLOOR PLAN

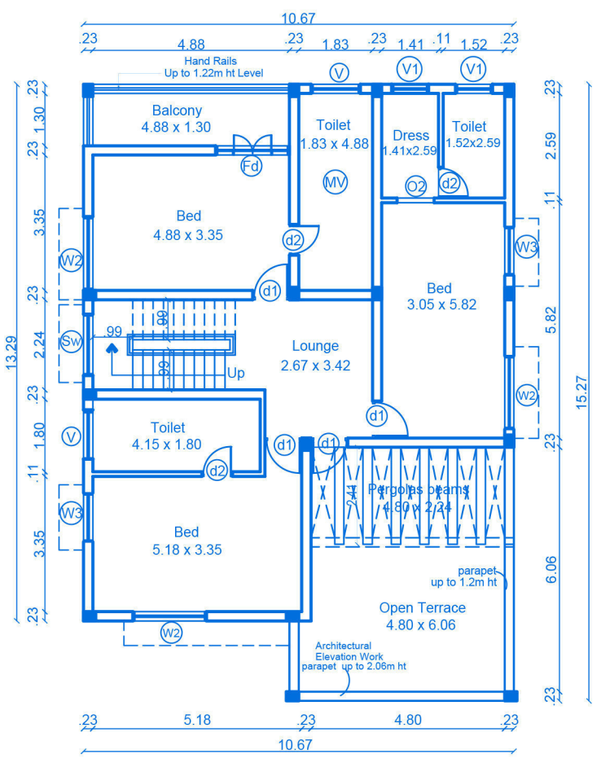


FIRST FLOOR PLAN

JOINERY'S DETAILS

Description of works	In Meter
MD- Main Door	1.06 x 2.29
d1 - Door	0.91 x 2.29
d2 - Door	0.76 x 2.29
Fd- Door	1.83 x 2.29
W2 - Window	1.83 x 1.98
W3 - Window	1.22 x 1.98
Sw - Stair Window	1.52 x 1.22
Kw1 - Kitchen window	1.22 x1.22
V - Ventilator	1.22 x 0.61
V1 - Ventilator	0.91 x 0.61
O - Open	2.24 x 2.29
O1 - Open	1.52 x 2.29
O2 - Open	1.22 x 2.29
MV - Mechanical Ventilation	

STAIRCASE DETAILS :

	In ft	InCM
Flight Width	3'6"	107
Tread	10"	25
Riser	6.5"	17.5

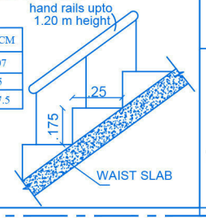

INDIVIDUAL VILLA AREA :

Area Details	F.S.I AREA (sqm)	NON F.S.I AREA (sqm)	TOTAL AREA (sqm)	NON F.S.I AREA DETAIL
Area of the Ground Floor	152.80	-	152.80	-
Area of the First Floor	120.14	-	120.14	-
Area of the Terrace Floor	-	14.36	14.36	-
Total Area	272.94	14.36	287.30	-

Sree Daksha Property Developers (India) Pvt.Ltd.

Director

Applicant

Er. K.P. VETRISELVAN, M.E. (GEOTECH), MIGS, MISTE.,
GEOTECHNICAL ENGINEER
CLPA Regn No: CLPA/GTE/19/03/001
GEODESIGN INDIA PRIVATE LIMITED
D. No: 40, N.No: 29, 6th Street, K.K. Pudur Coimbatore-641 038
+91 90433 44488, Email: geodesign123@gmail.com
Geotech. Engineer

T.JOHN YOGARAJ
REGISTER ARCHITECT, (RA) GRADE-I
Architect Register No: CA/2000/26960
Coimbatore LPA/RA/GR-I/19/03/005
Architect

Er. S.VINNY GEORGE
REGISTRED CONSTRUCTION ENGINEER (CE)
Coimbatore. LPA/CE/19/06/048
Construction Engineer

P. SENTHIL KUMAR M.E, (struct), AIV.,
Chartered Engineer, Approved Valuer and
Structural Consultant
30-A, 1st Floor, Kalidas Road, Ramnagar,
Coimbatore-641 009.
Reg No: AM092099/4, CLPA/SE/GR-I/19/03/003
Structural Engineer

BLOCK	VILLA NO	TOTAL	Sheet No:08/27
Block - D	19	01	

PLAN SHOWING THE PROPOSED RESIDENTIAL GROUP DEVELOPMENT BUILDING IN SF.NO:547/1A2, 547/2A2, 549/1, 550/2B, 554/1, 554/2A, 554/2B, 554/3, 556/5A, 556/5B, 556/5C1, AND 556/6D2 AT VADAVALLI VILLAGE, PERUR TALUK, COIMBATORE WEST ZONE , COIMBATORE CORPORATION.

APPLICANT NAME:

LAND OWNERS :

1) M. LEEMAROSE
2) M/s. SURAKSHA AGENCIES PRIVATE LIMITED
3) M/s. DAISON LAND AND DEVELOPMENT PRIVATE LIMITED

POWER AGENT:


M/S . SREE DAKSHA PROPERTY DEVELOPERS (INDIA) PVT,LTD.,
R.RAMANARAYANAN (DIRECTOR)

N


SCALE 1 : 100

All Dimensions are in meter


FRONT ELEVATION

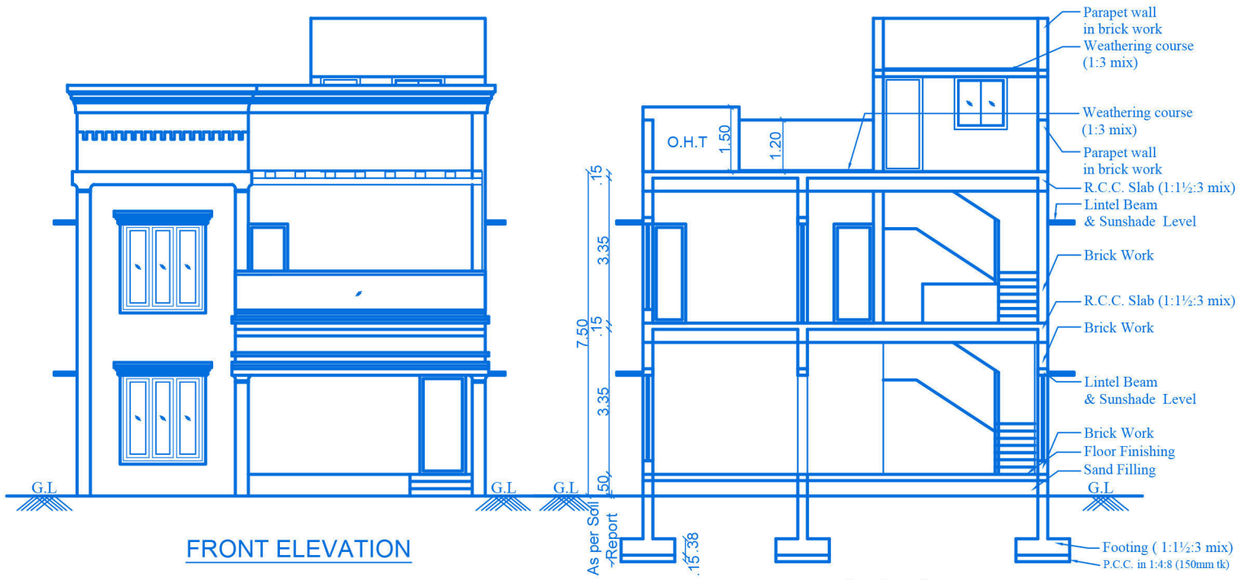


SECTION- AA

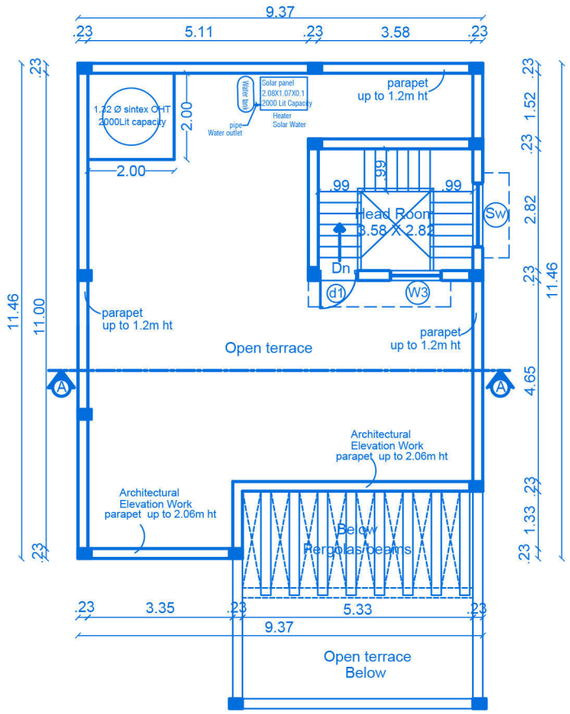

TERRACE FLOOR PLAN

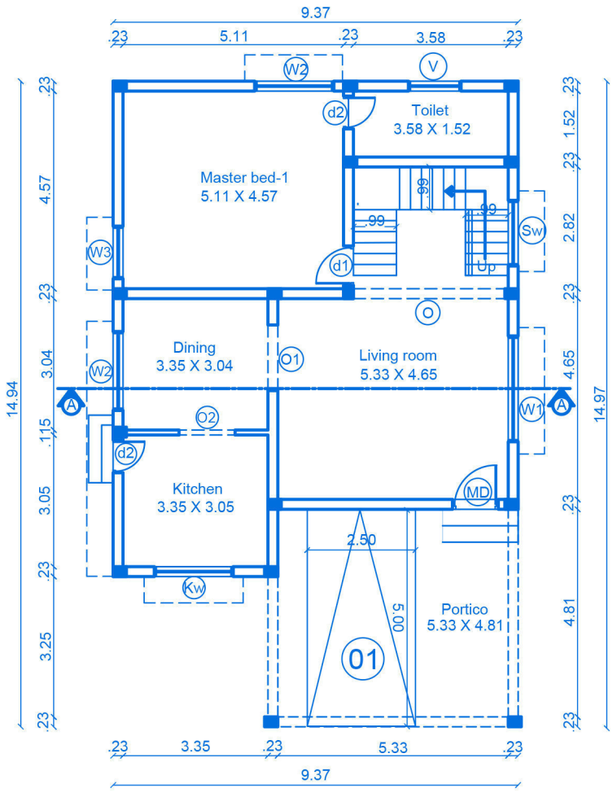

GROUND FLOOR PLAN

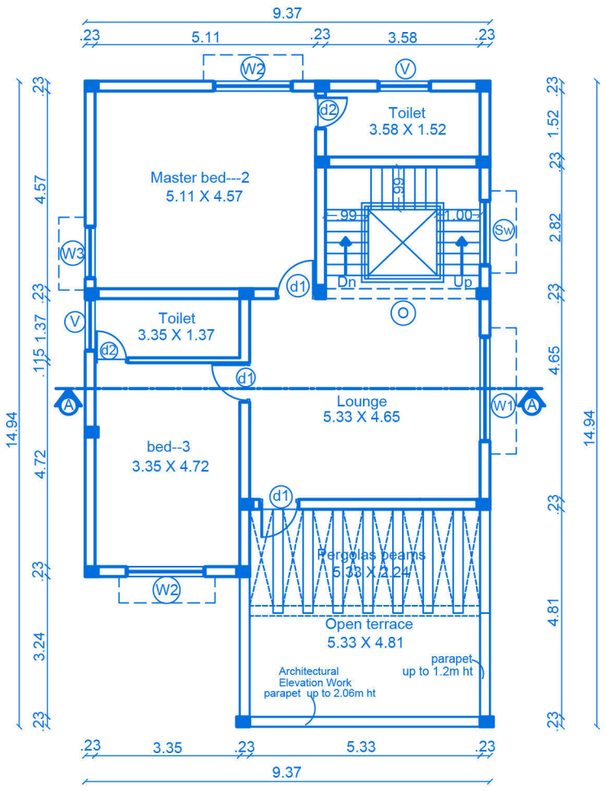


FIRST FLOOR PLAN

JOINERY'S DETAILS

Description of works	In Meter
MD- Main Door	1.06 x 2.29
d1 - Door	0.91 x 2.29
d2 - Door	0.76 x 2.29
Pd- Pooja Door	0.91 x 2.29
W1 - Window	2.45 x 1.98
W2 - Window	1.83 x 1.98
W3 - Window	1.22 x 1.98
Sw - Stair Window	1.52 x 1.22
Kw - Kitchen window	1.83 x1.22
V - Ventilator	1.22 x 0.61
V1 - Ventilator	0.91 x 0.61
O - Open	2.52 x 2.29
O1 - Open	1.52 x 2.29
O2 - Open	0.92 x 2.29
MV - Mechanical Ventilation	

STAIRCASE DETAILS :

	In ft	InCM
Flight Width	3'6"	107
Tread	10"	25
Riser	6.5"	17.5

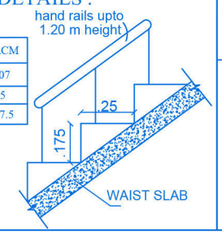

INDIVIDUAL VILLA AREA :

Area Details	F.S.I AREA (sqm)	NON F.S.I AREA (sqm)	TOTAL AREA (sqm)	NON F.S.I AREA DETAIL
Area of the Ground Floor	127.76	-	127.76	-
Area of the First Floor	98.77	-	98.77	-
Area of the Terrace Floor	-	13.23	13.23	-
Total Area	226.53	13.23	239.76	-

Sree Daksha Property Developers (India) Pvt.Ltd.

Director

Applicant

Er. K.P. VETRISELVAN. M.E. (GEOTECH), MIGS, MISTE.,
GEOTECHNICAL ENGINEER
CLPA Regn No: CLPA/GTE/19/03/001
GEODESIGN INDIA PRIVATE LIMITED
D. No: 40, N.No: 29, 6th Street, K.K. Pudur Coimbatore-641 038
+91 90433 44488, Email: geodesign123@gmail.com

Geotech. Engineer

T.JOHN YOGARAJ
REGISTER ARCHITECT, (RA) GRADE-I
Architect Register No: CA/2000/26960
Coimbatore LPA/RA/GR-I/19/03/005


Architect

Er. S.VINNY GEORGE
REGISTRED CONSTRUCTION ENGINEER (CE)
Coimbatore. LPA/CE/19/06/048


Construction Engineer

P. SENTHIL KUMAR M.E, (struct), AIV.,
Chartered Engineer, Approved Valuer and Structural Consultant
30-A, 1st Floor, Kalidas Road, Ramnagar,
Coimbatore-641 009.
Reg No: AM092099/4, CLPA/SE/GR-I/19/03/003


Structural Engineer

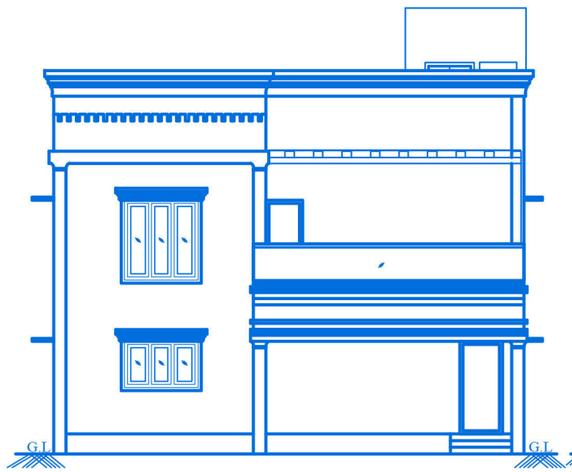


FRONT ELEVATION

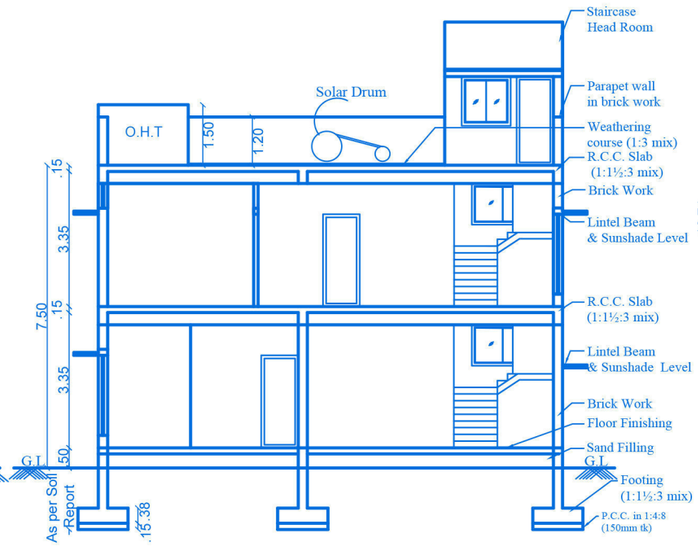


SECTION- AA

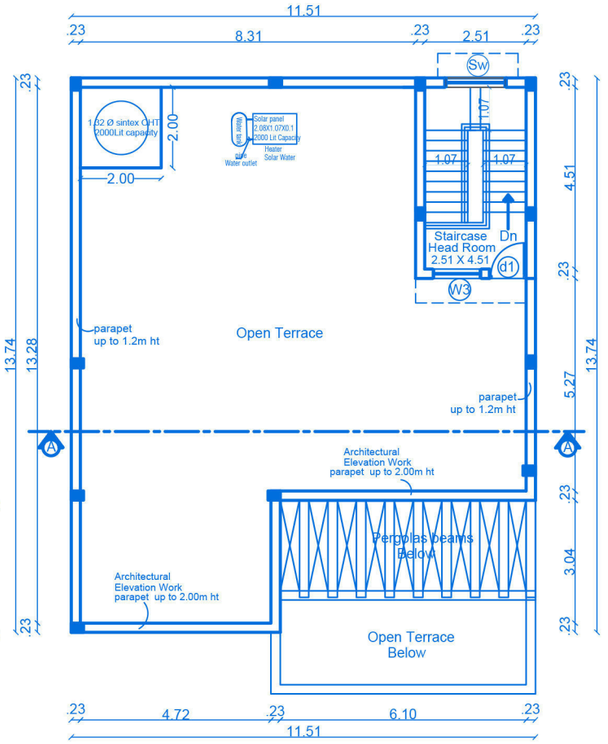

TERRACE FLOOR PLAN

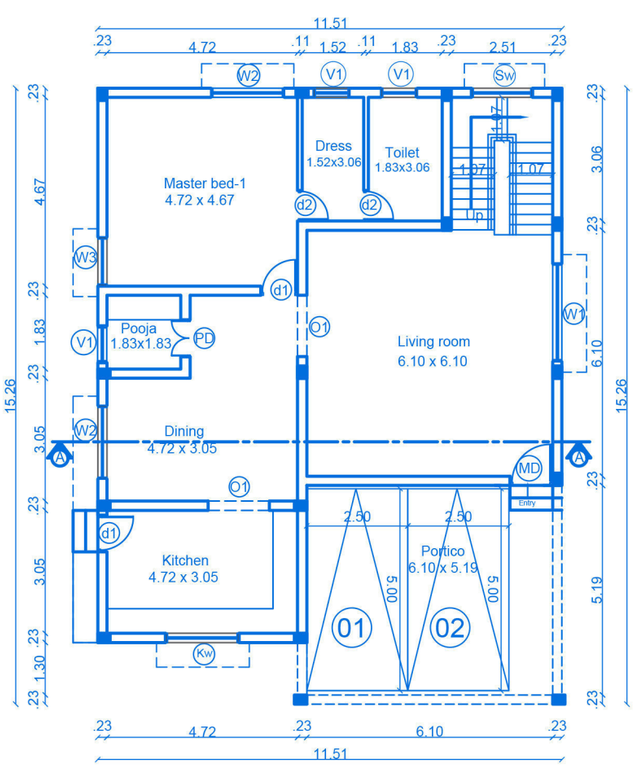

GROUND FLOOR PLAN

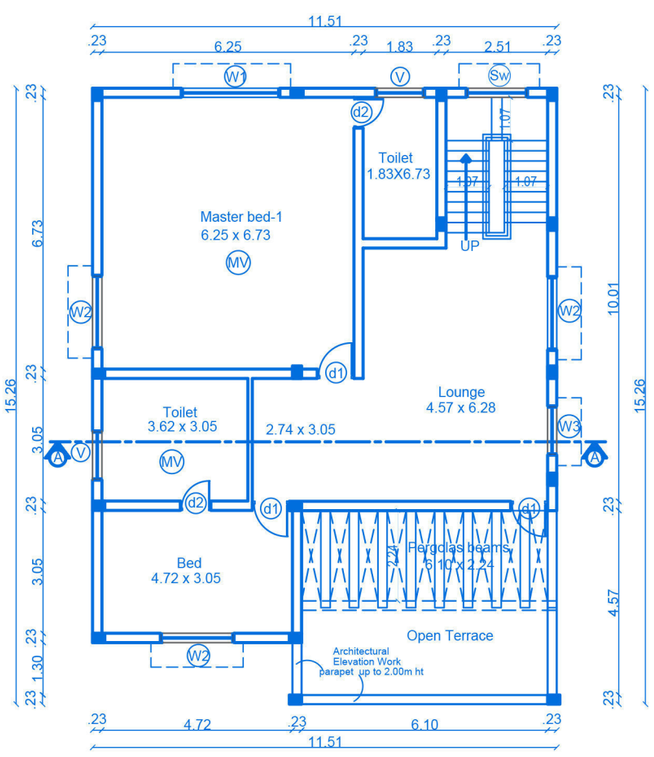

FIRST FLOOR PLAN

BLOCK	VILLA NO	TOTAL	Sheet No: 07/27
Block - D	18	01	

PLAN SHOWING THE PROPOSED RESIDENTIAL GROUP DEVELOPMENT BUILDING IN SF.NO:547/1A2, 547/2A2, 549/1, 550/2B, 554/1, 554/2A, 554/2B, 554/3, 556/5A, 556/5B, 556/5C1, AND 556/6D2 AT VADAVALLI VILLAGE, PERUR TALUK, COIMBATORE WEST ZONE , COIMBATORE CORPORATION.

APPLICANT NAME:

LAND OWNERS :

1) M. LEEMAROSE
2) M/s. SURAKSHA AGENCIES PRIVATE LIMITED
3) M/s. DAISON LAND AND DEVELOPMENT PRIVATE LIMITED

POWER AGENT:

M/S . SREE DAKSHA PROPERTY DEVELOPERS (INDIA) PVT,LTD..
R.RAMANARAYANAN (DIRECTOR)

N

SCALE 1 : 100

All Dimensions are in meter

INDIVIDUAL VILLA AREA :


Area Details	F.S.I AREA (sqm)	NON F.S.I AREA (sqm)	TOTAL AREA (sqm)	NON F.S.I AREA DETAIL
Area of the Ground Floor	168.01	-	168.01	-
Area of the First Floor	137.36	-	137.36	-
Area of the Terrace Floor	-	14.78	14.78	-
Total Area	305.37	14.78	320.15	-

JOINERY'S DETAILS

Description of works	In Meter
MD- Main Door	1.06 x 2.29
d1 - Door	0.91 x 2.29
d2 - Door	0.76 x 2.29
Pd- Pooja Door	0.91 x 2.29
W1 - Window	2.45 x 1.98
W2 - Window	1.83 x 1.98
W3 - Window	1.22 x 1.98
Sw - Stair Window	1.52 x 1.22
Kw - Kitchen window	1.83 x1.22
V - Ventilator	1.22 x 0.61
V1 - Ventilator	0.91 x 0.91
O - Open	2.52 x 2.29
O1 - Open	1.52 x 2.29
O2 - Open	0.92 x 2.29
MV - Mechanical Ventilation	

STAIRCASE DETAILS :

	In ft	InCM
Flight Width	3'6"	107
Tread	10"	25
Riser	6.5"	17.5

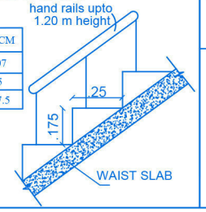

Sree Daksha Property Developers (India) Pvt.Ltd.

Director

Applicant

Er. K.P. VETRISELVAN, M.E. (GEOTECH)MIGS,MISTE., GEOTECHNICAL ENGINEER
CLPA Regn No: CLPA/GTE/19/03/001
GEODESIGN INDIA PRIVATE LIMITED
D. No: 40, N.No: 29, 6th Street, K.K. Pudur Coimbatore-641 038
+91 90433 44488, Email: geodesign123@gmail.com
Geotech. Engineer

T.JOHN YOGARAJ
REGISTER ARCHITECT, (RA) GRADE-I
Architect Register No: CA/2000/26960
Coimbatore LPA/RA/GR-I/19/03/005
Architect

Er. S.VINNY GEORGE
REGISTRED CONSTRUCTION ENGINEER (CE)
Coimbatore. LPA/CE/19/06/048
Construction Engineer

P. SENTHIL KUMAR M.E. (struct), AIV.,
Chartered Engineer, Approved Valuer and Structural Consultant
30-A, 1st Floor, Kalidas Road, Ramnagar, Coimbatore-641 009.
Reg No: AM092093/4, CLPA/SE/GR-I/19/03/003
Structural Engineer

BLOCK	VILLA NO	TOTAL
Block - D	15, 16	02
Block - F	28	01
Block - G	34, 36 & 42	03

Sheet No: 06/27

PLAN SHOWING THE PROPOSED RESIDENTIAL GROUP DEVELOPMENT BUILDING IN SF.NO:547/1A2, 547/2A2, 549/1, 550/2B, 554/1, 554/2A, 554/2B, 554/3, 556/5A, 556/5B, 556/5C1, AND 556/6D2 AT VADAVALLI VILLAGE, PERUR TALUK, COIMBATORE WEST ZONE , COIMBATORE CORPORATION.

APPLICANT NAME:

LAND OWNERS :

1) M. LEEMAROSE
2) M/s. SURAKSHA AGENCIES PRIVATE LIMITED
3) M/s. DAISON LAND AND DEVELOPMENT PRIVATE LIMITED

POWER AGENT:

M/S . SREE DAKSHA PROPERTY DEVELOPERS (INDIA) PVT,LTD..
R.RAMANARAYANAN (DIRECTOR)


N

SCALE 1 : 100


All Dimensions are in meter




FRONT ELEVATION

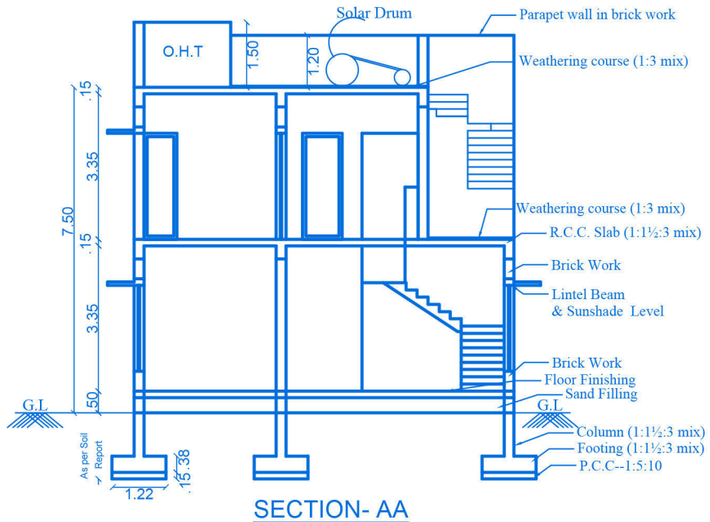


SECTION- AA

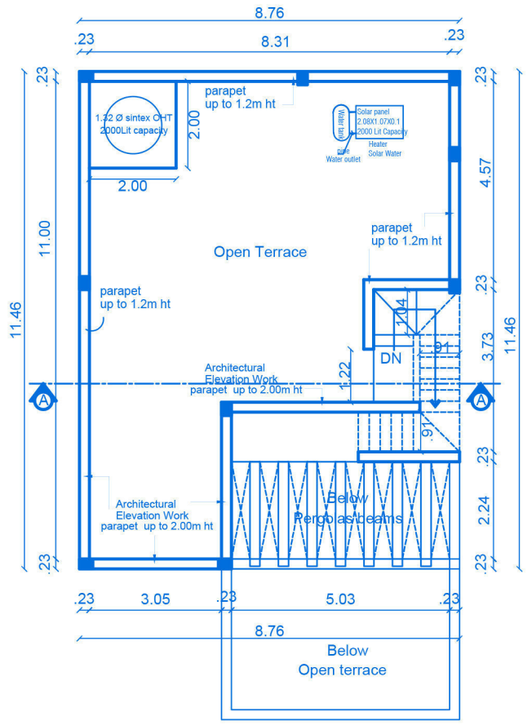

TERRACE FLOOR PLAN

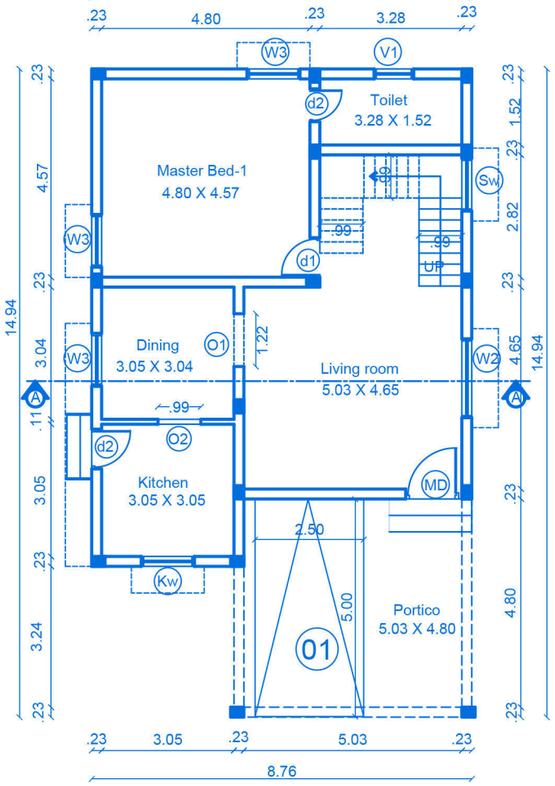

GROUND FLOOR PLAN

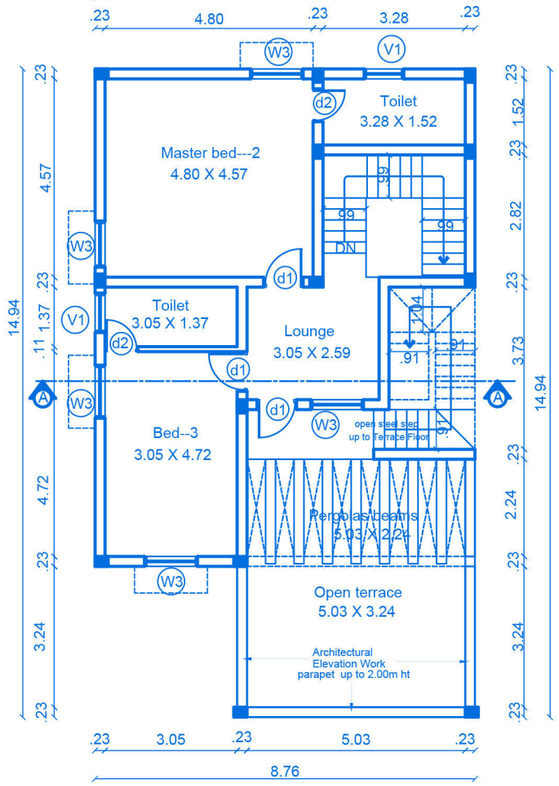

FIRST FLOOR PLAN

JOINERY'S DETAILS

Description of works	In Meter
MD- Main Door	1.06 x 2.29
d1 - Door	0.91 x 2.29
d2 - Door	0.76 x 2.29
W2 - Window	1.83 x 1.98
W3 - Window	1.22 x 1.98
Sw - Stair Window	1.22 x 1.98
Kw - Kitchen window	1.22 x1.22
V1 - Ventilator	0.91 x 0.61
O1 - Open	1.83 x 2.29
O2 - Open	0.91 x 2.29


STAIRCASE DETAILS :

INNER STAIRCASE :

	In Feet	In CM
Flight Width	3'3"	99
Tread	10"	25
Riser	6.5"	17.5

OUTER STAIRCASE :

	In Feet	In CM
Flight Width	3'0"	91
Tread	10"	25
Riser	6.5"	17.5

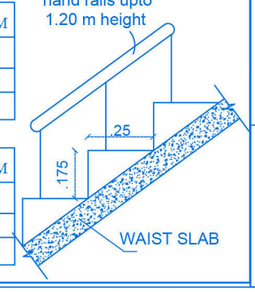

INDIVIDUAL VILLA AREA :

Area Details	F.S.I AREA (sqm)	NON F.S.I AREA (sqm)	TOTAL AREA (sqm)	NON F.S.I AREA DETAIL
Area of the Ground Floor	119.50	-	119.50	-
Area of the First Floor	75.86	-	75.86	-
Area of the Terrace Floor	-	-	-	-
Total Area	195.36	-	195.36	-

Block - D,F & G / TOTAL VILLA : 06 Dwelling

Area Details	F.S.I AREA (sqm)	NON F.S.I AREA (sqm)	TOTAL AREA (sqm)	NON F.S.I AREA DETAIL
Area of the Ground Floor	717.00	-	717.00	-
Area of the First Floor	455.16	-	455.16	-
Area of the Terrace Floor	-	-	-	-
Total Area	1172.16	-	1172.16	-

Sree Daksha Property Developers (India) Pvt.Ltd.


Director Applicant

Er. K.P. VETRISELVAN, M.E. (GEOTECH), MIGS, MISTE.,
GEOTECHNICAL ENGINEER
CLPA Regn No: CLPA/GTE/19/03/001
GEODESIGN INDIA PRIVATE LIMITED
D. No: 40, N No: 29, 6th Street, K.K. Pudur Coimbatore-641 038
+91 90433 44488, Email: geodesign123@gmail.com
Geotech. Engineer


T.JOHN YOGARAJ
REGISTER ARCHITECT, (RA) GRADE-I
Architect Register No: CA/2000/26960
Coimbatore LPA/RA/GR-I/19/03/005
Architect

Er. S.VINNY GEORGE
REGISTRED CONSTRUCTION ENGINEER (CE)
Coimbatore. LPA/CE/19/06/048
Construction Engineer


P. SENTHIL KUMAR M.E, (struct), AIV.,
Chartered Engineer, Approved Valuer and
Structural Consultant
30-A, 1st Floor, Kalidas Road, Ramnagar,
Coimbatore-641 009.
Reg No: AM092069/4, CLPA/SE/GR-I/19/03/003
Structural Engineer

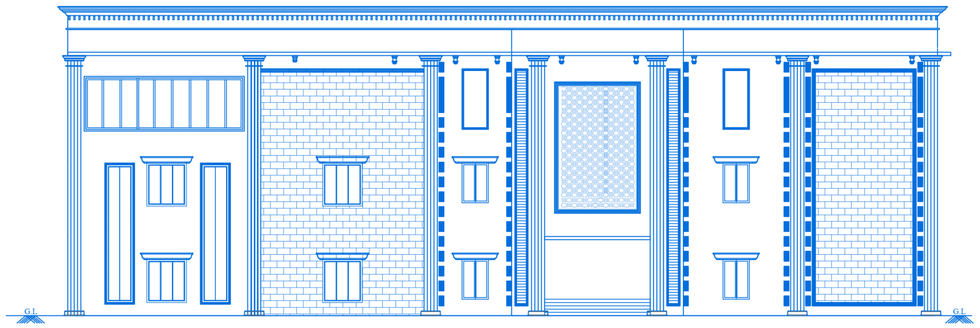


NORTH SIDE ELEVATION

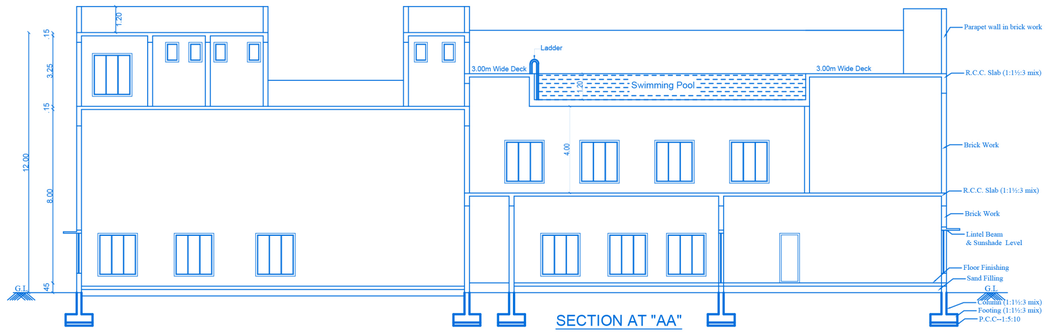


SECTION AT "AA"

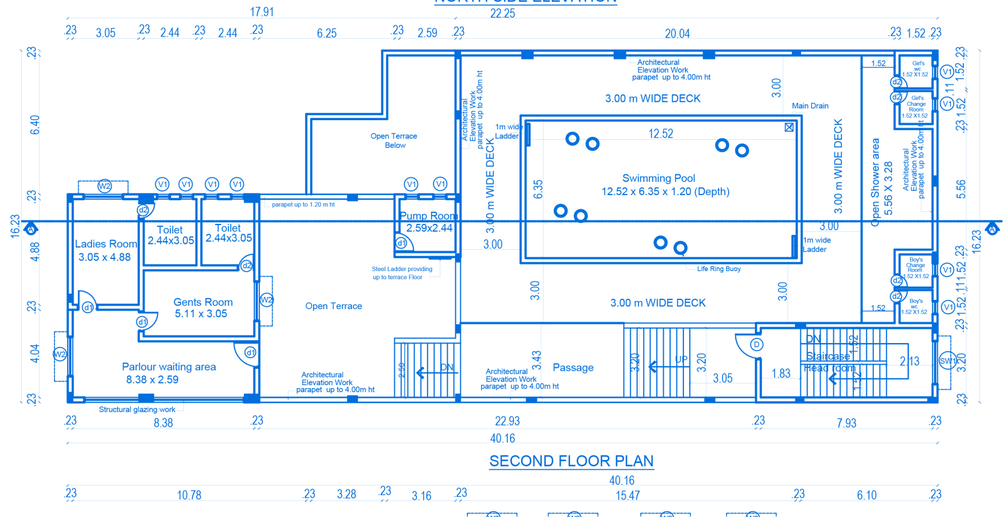


SECOND FLOOR PLAN

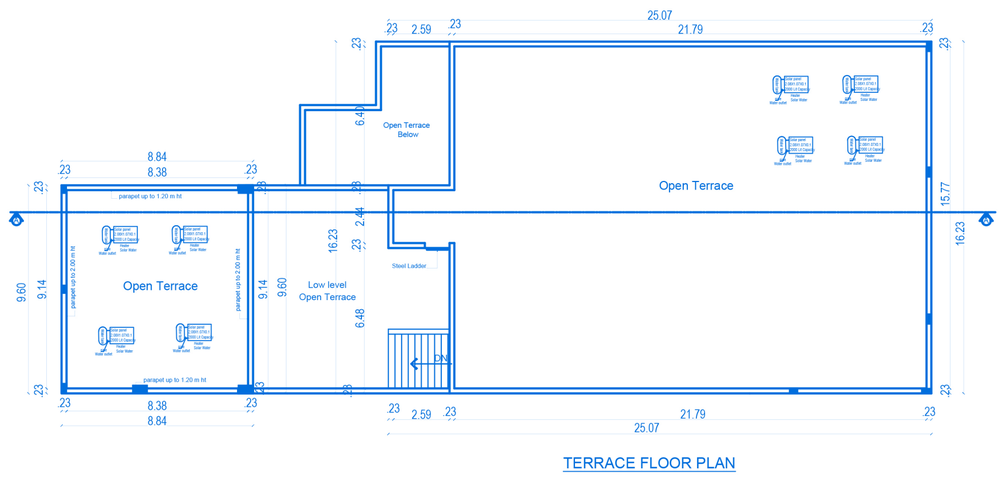

TERRACE FLOOR PLAN

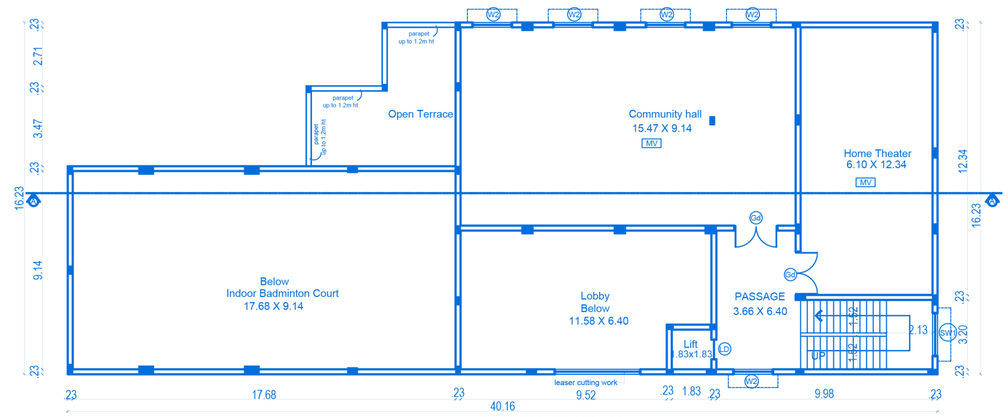

FIRST FLOOR PLAN

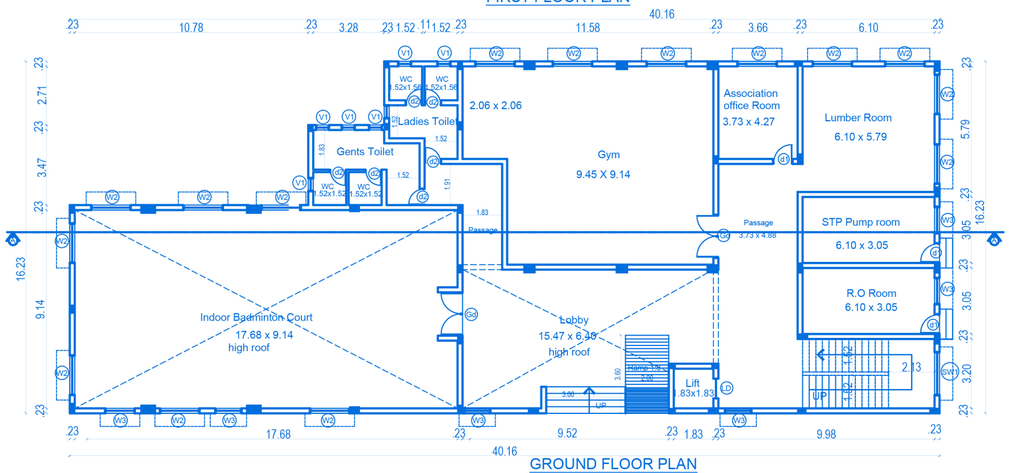

GROUND FLOOR PLAN

BLOCK--C	AMENITIES	Sheet No: 05/27

PLAN SHOWING THE PROPOSED RESIDENTIAL GROUP DEVELOPMENT BUILDING IN SF.NO:547/1A2, 547/2A2,549/1,550/2B,554/1,554/2A, 554/2B, 554/3,556/5A,556/5B,556/5C1, AND 556/6D2 AT VADAVALLI VILLAGE, PERUR TALUK, COIMBATORE WEST ZONE , COIMBATORE CORPORATION.

APPLICANT NAME:

LAND OWNERS :

1) M. LEEMAROSE
2) M/s. SURAKSHA AGENCIES PRIVATE LIMITED
3) M/s. DAISON LAND AND DEVELOPMENT PRIVATE LIMITED

POWER AGENT:

M/S . SREE DAKSHA PROPERTY DEVELOPERS (INDIA) PVT,LTD..
R.RAMANARAYANAN (DIRECTOR)

N

SCALE 1 : 100

All Dimensions are in meter

AMENITIES BLOCK AREA :


Area Details	F.S.I AREA (sqm)	NON F.S.I AREA (sqm)	TOTAL AREA (sqm)	NON F.S.I AREA DETAIL
Area of the Ground Floor	568.50	-	568.50	-
Area of the First Floor	282.84	-	282.84	-
Area of the Second Floor	454.13	-	454.13	-
Area of the Terrace Floor	-	-	-	-
Total Area	1305.47	-	1305.47	-

JOINERY'S DETAILS

Description of works	In Meter
Gd- Glazed door	2.00 x 2.13
D- Door	1.22 x 2.13
D 1 - Door	0.91 x 2.13
D 2 - Door	0.76 x 2.13
LD - Lift Door	0.91 x 2.13
W - Window	1.83 x 1.83
W2 - Window	1.52 x 1.83
W3 - Window	1.22 x1.83
W4 - Window	.91 x1.83
KW - Kitchen Window	1.22 x1.53
V1 - Ventilator	0.91 x 0.61
O1 - Open	1.75 x 2.13
O2 - Open	1.00 x 2.13

STAIRCASE DETAILS :

	In Feet	InCM
Flight Width	5'0"	152
Tread	10"	25
Riser	6.5"	17.5

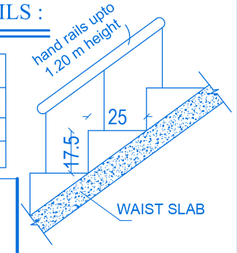

Note :

LIFT NO MACHINE HEAD ROOM

Sree Daksha Property Developers (India) Pvt.Ltd.
Director
Applicant

Er. K.P. VETRISELVAN, M.E. (GEOTECH), MISS.MISTE.,
GEOTECHNICAL ENGINEER
CLPA Regn No: CLPA/CE/19/05/001
GEODESIGN INDIA PRIVATE LIMITED
D. No: c/2, S.No: 29, 6th Street, K.K. Pudur Coimbatore-641 038
+ 91 90433 44488, Email: geodesign123@gmail.com
Geotech. Engineer


T.JOHN YOGARAJ
REGISTER ARCHITECT, (RA) GRADE-I
Architect Register No: CA/2000/26960
Coimbatore LPA/RA/GR-I/19/03/005
Architect

Er. S.VINNY GEORGE
REGISTRED CONSTRUCTION ENGINEER (CE)
Coimbatore. LPA/CE/19/06/048
Construction Engineer


P. SENTHIL KUMAR M.E. (struct), AIV.,
Chartered Engineer, Approved Valuer and
Structural Consultant
30-A, 1st Floor, Kalidas Road, Ramnagar,
Coimbatore-641 009.
Reg No: A0062000/4, CLPA/SE/GR-I/19/03/003
Structural Engineer




FRONT ELEVATION

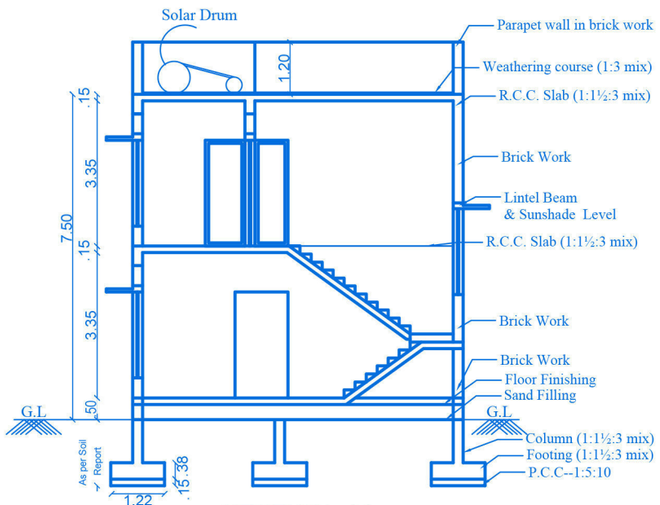


SECTION- AA

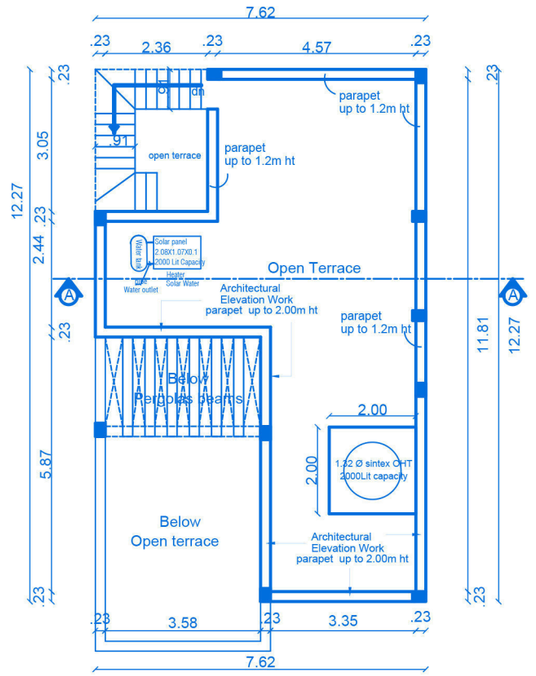

TERRACE FLOOR PLAN

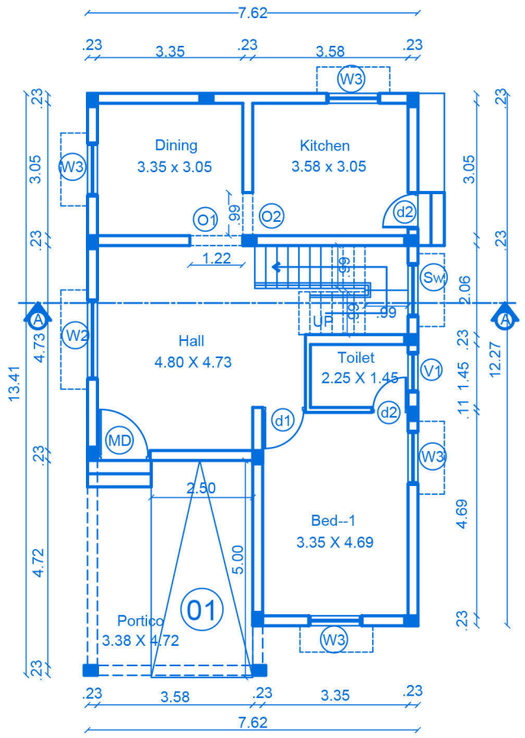

GROUND FLOOR PLAN

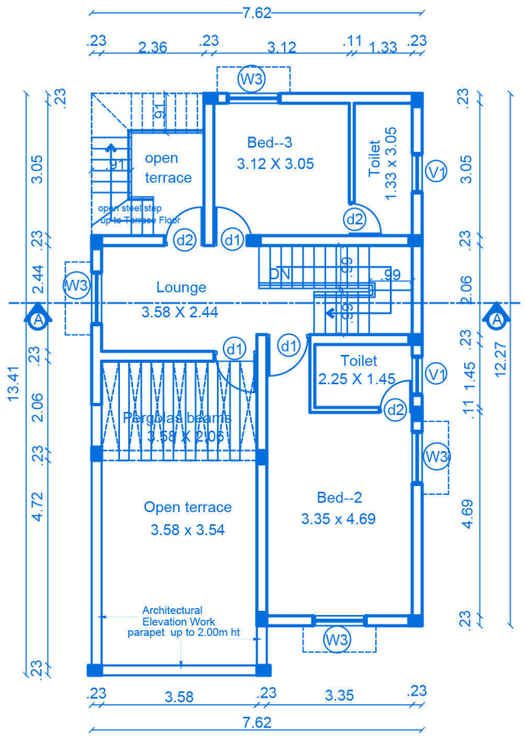

FIRST FLOOR PLAN

BLOCK	VILLA NO	TOTAL	Sheet No: 04/27
Block - B	03 To 07, 09,To12 & 14	10	
Block - F	32 & 33	02	

PLAN SHOWING THE PROPOSED RESIDENTIAL GROUP DEVELOPMENT BUILDING IN SF.NO:547/1A2, 547/2A2, 549/1, 550/2B, 554/1, 554/2A, 554/2B, 554/3, 556/5A, 556/5B, 556/5C1, AND 556/6D2 AT VADAVALLI VILLAGE, PERUR TALUK, COIMBATORE WEST ZONE , COIMBATORE CORPORATION.

APPLICANT NAME:

LAND OWNERS :

1) M. LEEMAROSE
2) M/s. SURAKSHA AGENCIES PRIVATE LIMITED
3) M/s. DAISON LAND AND DEVELOPMENT PRIVATE LIMITED

POWER AGENT:

M/S . SREE DAKSHA PROPERTY DEVELOPERS (INDIA) PVT,LTD..
R.RAMANARAYANAN (DIRECTOR)

N

SCALE 1 : 100

All Dimensions are in meter

JOINERY'S DETAILS

Description of works	In Meter
MD- Main Door	1.06 x 2.29
d1 - Door	0.91 x 2.29
d2 - Door	0.76 x 2.29
W2 - Window	1.83 x 1.98
W3 - Window	1.22 x 1.98
Sw - Stair Window	1.22 x 1.98
Kw - Kitchen window	1.22 x1.22
V1 - Ventilator	0.91 x 0.61
O1 - Open	1.83 x 2.29
O2 - Open	0.91 x 2.29


STAIRCASE DETAILS :

INNER STAIRCASE :

	In Feet	In CM
Flight Width	3'3"	99
Tread	10"	25
Riser	6.5"	17.5

OUTER STAIRCASE :

	In Feet	In CM
Flight Width	3'0"	91
Tread	10"	25
Riser	6.5"	17.5

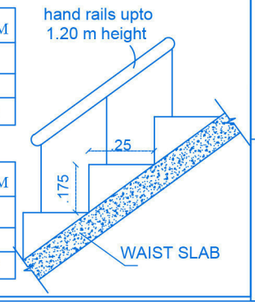

INDIVIDUAL VILLA AREA :

Area Details	F.S.I AREA (sqm)	NON F.S.I AREA (sqm)	TOTAL AREA (sqm)	NON F.S.I AREA DETAIL
Area of the Ground Floor	98.10	-	98.10	-
Area of the First Floor	61.77	-	61.77	-
Area of the Terrace Floor	-	-	-	-
Total Area	159.87	-	159.87	-

Block -B & F / TOTAL VILLA : 12 Dwelling

Area Details	F.S.I AREA (sqm)	NON F.S.I AREA (sqm)	TOTAL AREA (sqm)	NON F.S.I AREA DETAIL
Area of the Ground Floor	1177.20	-	1177.20	-
Area of the First Floor	741.24	-	741.24	-
Area of the Terrace Floor	-	-	-	-
Total Area	1918.44	-	1918.44	-

Sree Daksha Property Developers (India) Pvt.Ltd.

Director Applicant

Er. K.P. VETRISELVAN, M.E. (GEOTECH), MIGS, MISTE.,
GEOTECHNICAL ENGINEER
CLPA Regn No: CLPA/GTE/19/03/001
GEODESIGN INDIA PRIVATE LIMITED
D. No: 40, N.No: 29, 6th Street, K.K. Pudur Coimbatore-641 038
+91 90433 44488, Email: geodesign123@gmail.com
Geotech. Engineer


T.JOHN YOGARAJ
REGISTER ARCHITECT, (RA) GRADE-I
Architect Register No: CA/2000/26960
Coimbatore LPA/RA/GR-I/19/03/005
Architect

Er. S.VINNY GEORGE
REGISTRED CONSTRUCTION ENGINEER (CE)
Coimbatore. LPA/CE/19/06/048
Construction Engineer


P. SENTHIL KUMAR M.E, (struct), AIV.,
Chartered Engineer, Approved Valuer and Structural Consultant
30-A, 1st Floor, Kalidas Road, Ramnagar, Coimbatore-641 009.
Reg No: AM092099/4, CLPA/SE/GR-I/19/03/003
Structural Engineer




FRONT ELEVATION

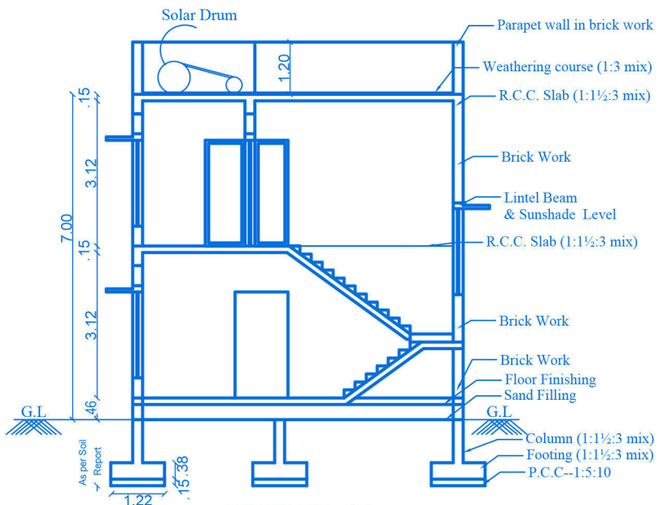


SECTION- AA

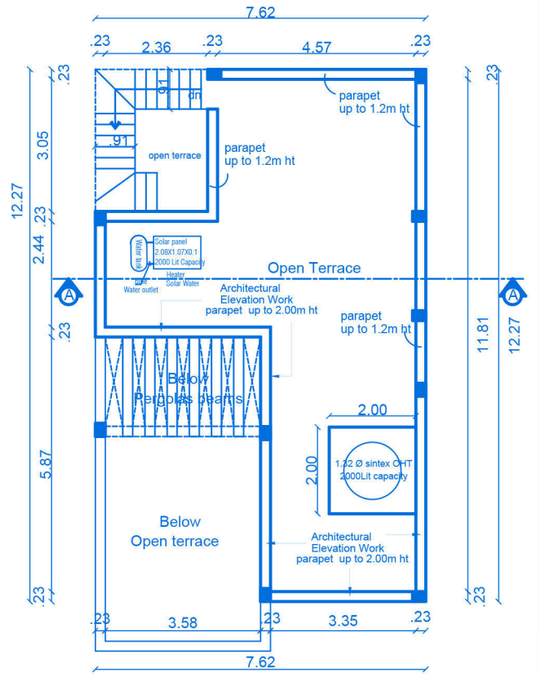

TERRACE FLOOR PLAN

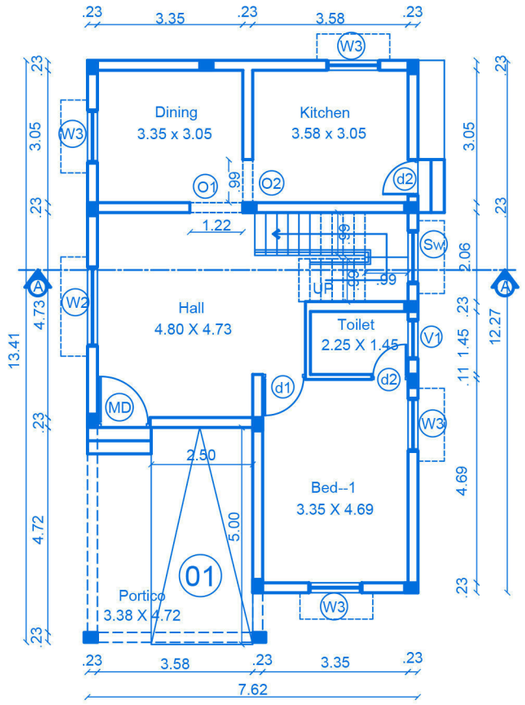

GROUND FLOOR PLAN

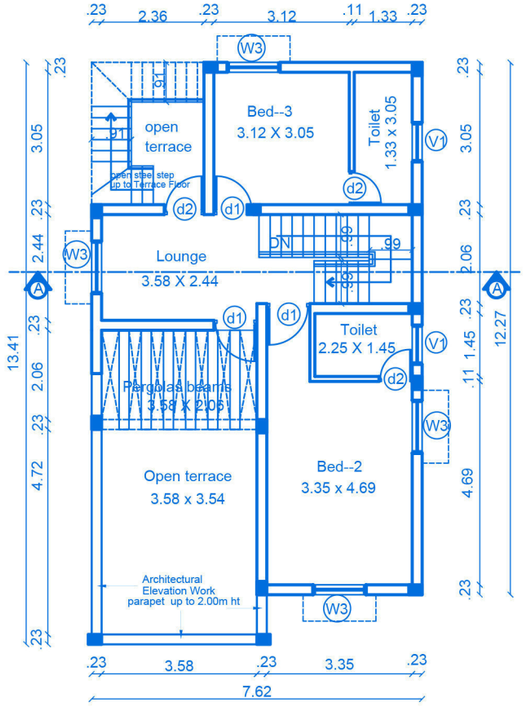

FIRST FLOOR PLAN

JOINERY'S DETAILS

Description of works	In Meter
MD- Main Door	1.06 x 2.29
d1 - Door	0.91 x 2.29
d2 - Door	0.76 x 2.29
W2 - Window	1.83 x 1.98
W3 - Window	1.22 x 1.98
Sw - Stair Window	1.22 x 1.98
Kw - Kitchen window	1.22 x1.22
V1 - Ventilator	0.91 x 0.61
O1 - Open	1.83 x 2.29
O2 - Open	0.91 x 2.29


STAIRCASE DETAILS :

INNER STAIRCASE :

	In Feet	In CM
Flight Width	3'3"	99
Tread	10"	25
Riser	6.5"	17.5

OUTER STAIRCASE :

	In Feet	In CM
Flight Width	3'0"	91
Tread	10"	25
Riser	6.5"	17.5

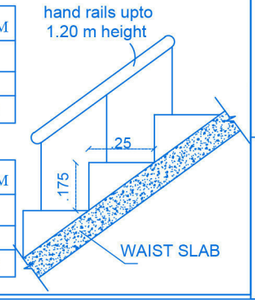

BLOCK	VILLA NO	TOTAL	Sheet No:
Block - B	01 & 02	02	03/27

PLAN SHOWING THE PROPOSED RESIDENTIAL GROUP DEVELOPMENT BUILDING IN SF.NO:547/1A2, 547/2A2, 549/1, 550/2B, 554/1, 554/2A, 554/2B, 554/3, 556/5A, 556/5B, 556/5C1, AND 556/6D2 AT VADAVALLI VILLAGE, PERUR TALUK, COIMBATORE WEST ZONE , COIMBATORE CORPORATION.

APPLICANT NAME:

LAND OWNERS :

1) M. LEEMAROSE
2) M/s. SURAKSHA AGENCIES PRIVATE LIMITED
3) M/s. DAISON LAND AND DEVELOPMENT PRIVATE LIMITED

POWER AGENT:

M/S . SREE DAKSHA PROPERTY DEVELOPERS (INDIA) PVT,LTD..
R.RAMANARAYANAN (DIRECTOR)

N

SCALE 1 : 100

All Dimensions are in meter

INDIVIDUAL VILLA AREA :

Area Details	F.S.I AREA (sqm)	NON F.S.I AREA (sqm)	TOTAL AREA (sqm)	NON F.S.I AREA DETAIL
Area of the Ground Floor	98.10	-	98.10	-
Area of the First Floor	61.77	-	61.77	-
Area of the Terrace Floor	-	-	-	-
Total Area	159.87	-	159.87	-

Block -B / TOTAL VILLA : 02 Dwelling

Area Details	F.S.I AREA (sqm)	NON F.S.I AREA (sqm)	TOTAL AREA (sqm)	NON F.S.I AREA DETAIL
Area of the Ground Floor	196.20	-	196.20	-
Area of the First Floor	123.54	-	123.54	-
Area of the Terrace Floor	-	-	-	-
Total Area	319.74	-	319.74	-

Sree Daksha Property Developers (India) Pvt.Ltd.


Director Applicant

Er. K.P. VETRISELVAN, M.E. (GEOTECH), MIGS, MISTE.,
GEOTECHNICAL ENGINEER
CLPA Regn No: CLPA/GTE/19/03/001
GEODESIGN INDIA PRIVATE LIMITED
D. No: 40, N.No: 29, 6th Street, K.K. Pudur Coimbatore-641 038
+ 91 90433 44488, Email: geodesign123@gmail.com
Geotech. Engineer


T.JOHN YOGARAJ
REGISTER ARCHITECT, (RA) GRADE-I
Architect Register No: CA/2000/26960
Coimbatore LPA/RA/GR-I/19/03/005
Architect

Er. S.VINNY GEORGE
REGISTRED CONSTRUCTION ENGINEER (CE)
Coimbatore. LPA/CE/19/06/048
Construction Engineer


P. SENTHIL KUMAR M.E, (struct), AIV.,
Chartered Engineer, Approved Valuer and Structural Consultant
30-A, 1st Floor, Kalidas Road, Ramnagar, Coimbatore-641 009.
Reg No: AM092099/4, CLPA/SE/GR-I/19/03/003
Structural Engineer

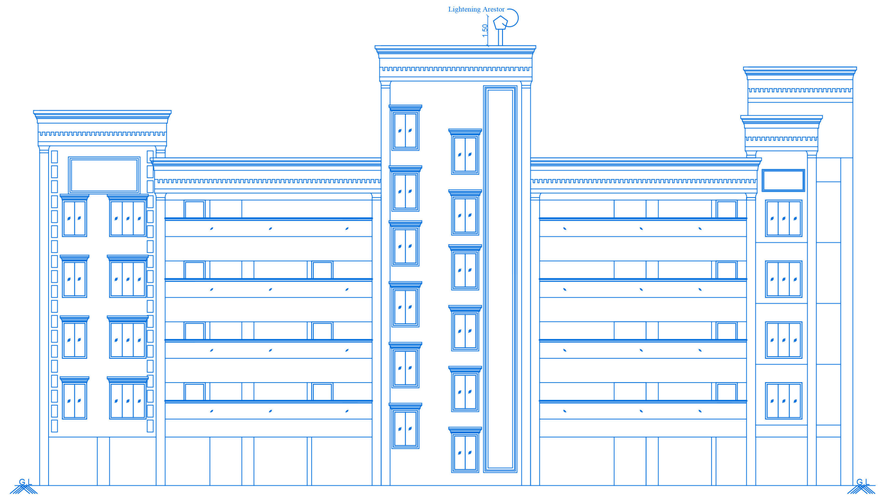


NORTH SIDE ELEVATION

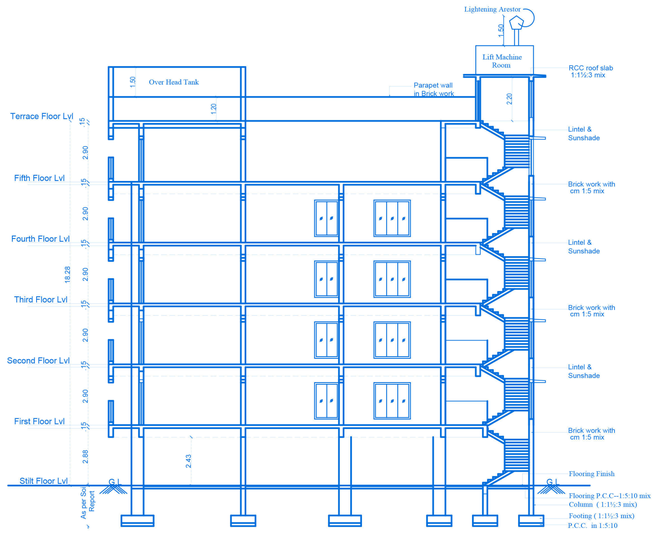


SECTION- "AA"

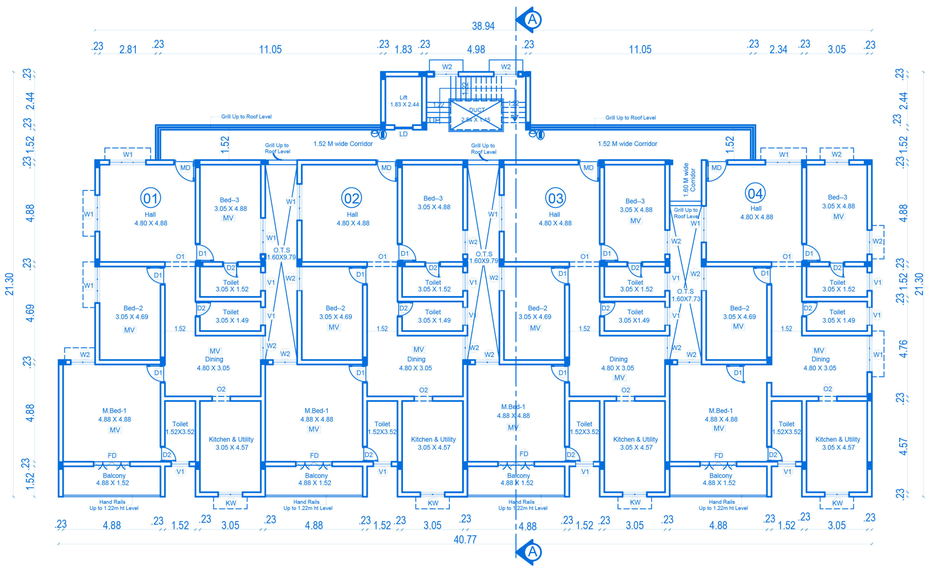


TYPICAL FLOOR PLAN (FIRST, SECOND, THIRD & FOURTH FLOOR)

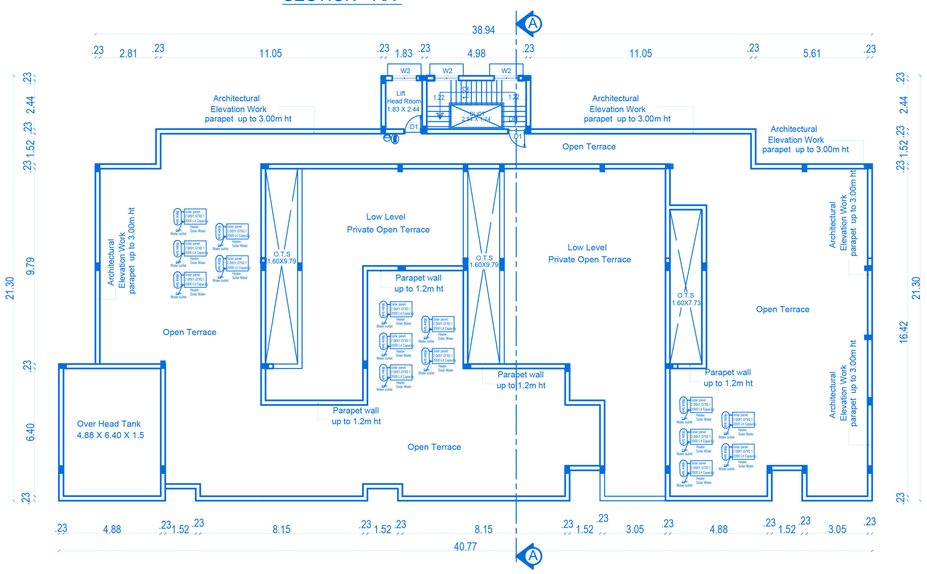

TERRACE FLOOR PLAN

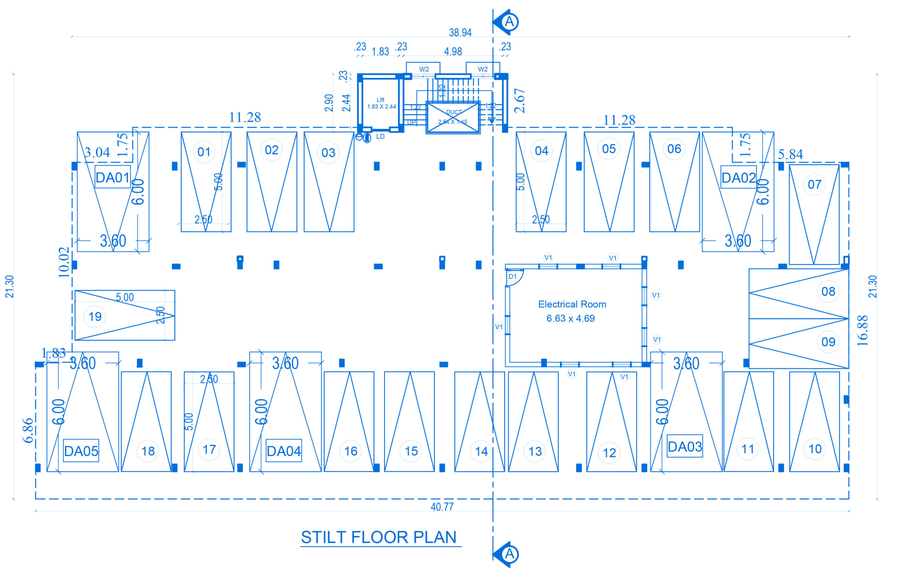

STILT FLOOR PLAN

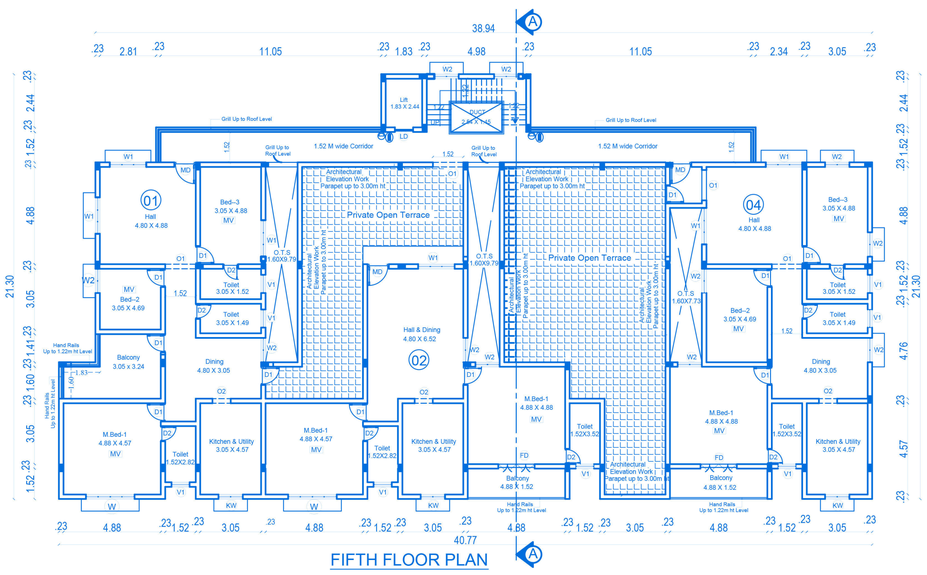

FIFTH FLOOR PLAN

BLOCK :	A	Sheet No: 02/27
FLOOR :	STILT, TYPICAL , FIFTH & TERRACE FLOOR PLAN	

PLAN SHOWING THE PROPOSED APARTMENT BUILDING IN SF.NO:547/1A2, 547/2A2, 549/1, 550/2B, 554/1, 554/2A, 554/2B, 554/3, 556/5A, 556/5B, 556/5C1, AND 556/6D2 AT VADAVALLI VILLAGE, PERUR TALUK, COIMBATORE WEST ZONE , COIMBATORE CORPORATION.

APPLICANT NAME:

LAND OWNERS :

1) M. LEEMAROSE
2) M/s. SURAKSHA AGENCIES PRIVATE LIMITED
3) M/s. DAISON LAND AND DEVELOPMENT PRIVATE LIMITED

POWER AGENT :

M/S . SREE DAKSHA PROPERTY DEVELOPERS (INDIA) PVT,LTD.. R.RAMANARAYANAN (DIRECTOR)

N

Scale:1:100

MULTI TYPE FIRE FIGHTER

FIRE EXTINGUISHER

All dimensions are in meter

AREA DETAILS :

FLOOR	F.S.I AREA (sqm)	NON F.S.I AREA (sqm)	TOTAL AREA (sqm)	USAGE	NON F.S.I AREA DETAIL
Stilt Floor	37.47	733.12	770.59	Electrical Room	Parking
First Floor	685.72	--	685.72	04 Dwelling	--
Second Floor	685.72	--	685.72	04 Dwelling	--
Third Floor	685.72	--	685.72	04 Dwelling	--
Fourth Floor	685.72	--	685.72	04 Dwelling	--
Fifth Floor	524.92	--	524.92	03 Dwelling	--
Terrace Floor	--	21.70	21.70	--	Head room
Total	3305.27	754.82	4060.09	19 Dwelling	--

JOINERY'S DETAILS

Description of works	In Meter
MD- Main Door	1.07 x 2.13
D 1 - Door	0.91 x 2.13
D 2 - Door	0.76 x 2.13
FD-French Door	1.83 x 2.13
W1 - Window	1.83 x 1.83
W2 - Window	1.52 x 1.83
W3 - Window	1.22 x 1.83
W4 - Window	0.91 x 1.22
KW - Window	1.22 x 1.22
V2 - Ventilator	0.61 x 0.91
LD - Lift Door	0.91 x 2.13
O1 - Open	1.52 x 2.13
O2 - Open	1.37 x 2.13
O3 - Open	1.00 x 2.13

STAIRCASE DETAILS :

	InCM	In Inch
Flight Width	122	4'0"
Tread	25	10"
Riser	15.8	6¼"

INDIVIDUAL FLAT AREA

First, Second, Third & Fourth Floor


SL.NO	FLAT NOS	AREA IN SQM (F.S.I)
01	01	154.28
02	02	152.70
03	03	152.70
04	04	152.70
COMMON AREA		73.34
TOTAL		685.72

FIFTH FLOOR

SL.NO	FLAT NOS	AREA IN SQM (F.S.I)
01	01	155.68
02	02	126.65
04	04	156.46
COMMON AREA		86.13
TOTAL		524.92

Note :

O.T.S Start From First Floor

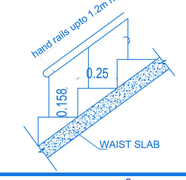

Er. K.P. VETRSELVAN, M.E. (GEOTECH), FIGC,MIGTE.,
GEOTECHNICAL ENGINEER
C.P.R. Regn. No: CLPA/GE/19/5013
GEOCESSOR INDIA PRIVATE LIMITED
D. No: 05, N.No: 29, 8th Street, K.K. Pudur Coimbatore-641 038
+91 90125 44488, Email: geotexpert123@gmail.com

Geotech Engineer

Er. S.VINNY GEORGE
REGISTRED CONSTRUCTION ENGINEER (CE)
Coimbatore. LPA/DE/19/06/048

Construction Engineer

Sree Daksha Property Developers (India) Pvt.Ltd.
Director

Applicant

P. SENTHIL KUMAR M.E. (struct), AIV,
Chartered Engineer, Approved Valuer and Structural Consultant
30-A, 1st Floor, Kolllige Road, Ramnagar, Coimbatore-641 009.
Reg No: AM/IV/6004/H, CLPA/GE/GR-I/19/03/003

Structural Engineer

T.JOHN YOGARAJ
REGISTER ARCHITECT, (RA) GRADE-I
Architect Register No: CA/2000/26950
Coimbatore LPA/RA/GR-I/19/03/005

Architect

SITE PLAN

SHEET NO: 01/27

PLAN SHOWING THE PROPOSED RESIDENTIAL GROUP DEVELOPMENT BUILDING IN SF.NO:547/1A2, 547/2A2, 549/1, 550/2B, 554/1, 554/2A, 554/2B, 554/3, 556/5A, 556/5B, 556/5C1, AND 556/6D2 AT VADAVALLI VILLAGE, PERUR TALUK, COIMBATORE WEST ZONE , COIMBATORE CORPORATION.

APPLICANT NAME:

LAND OWNERS :

1) M. LEEMAROSE
2) M/s. SURAKSHA AGENCIES PRIVATE LIMITED
3) M/s. DAISON LAND AND DEVELOPMENT PRIVATE LIMITED


POWER AGENT :

M/S . SREE DAKSHA PROPERTY DEVELOPERS (INDIA) PVT.LTD.,
R.RAMANARAYANAN (DIRECTOR)

N

Scale 1 : 200

All dimensions are in meter

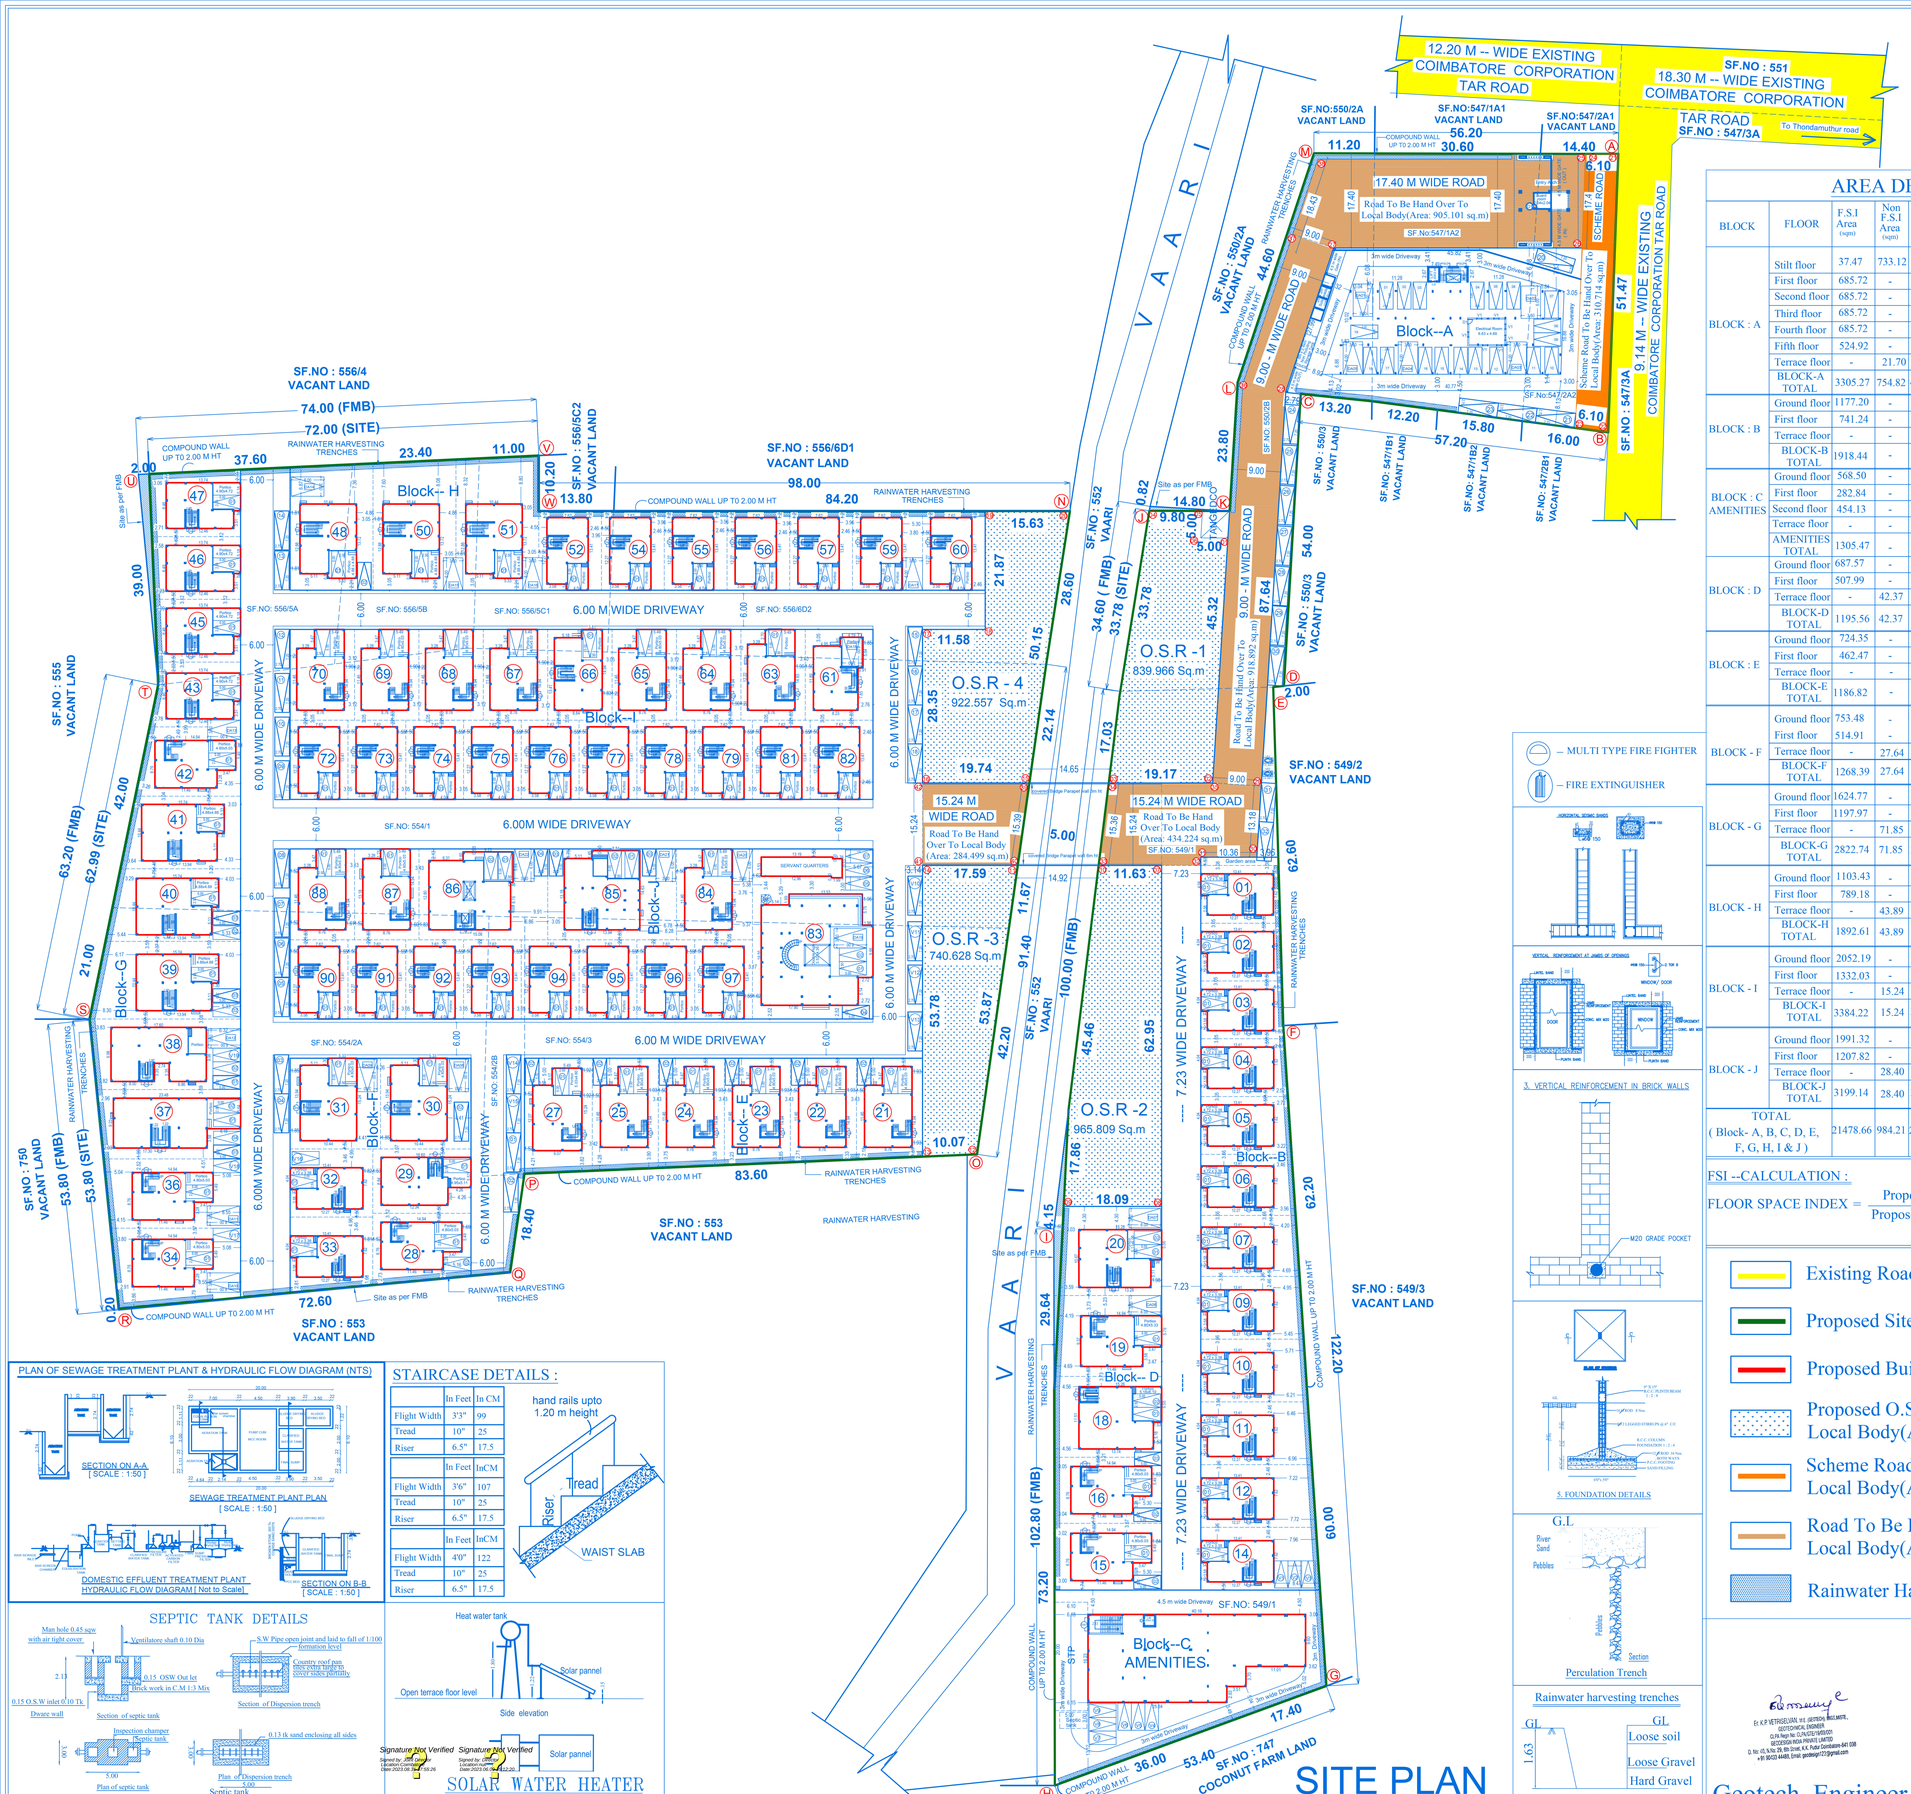

AREA DETAILS

BLOCK	FLOOR	F.S.I Area (sqm)	Non F.S.I Area (sqm)	Total Area (sqm)	Usage	Non F.S.I Area Details	No of Dwelling
BLOCK : A	Stilt floor	37.47	733.12	770.59	Electrical Room	Parking & Guard Room	---
	First floor	685.72	-	685.72	Residential Flat	---	04
	Second floor	685.72	-	685.72		---	04
	Third floor	685.72	-	685.72		---	04
	Fourth floor	685.72	-	685.72		---	04
	Fifth floor	524.92	-	524.92		---	03
	Terrace floor	-	21.70	21.70	---	Head room	
	BLOCK-A TOTAL	3305.27	754.82	4060.09	---	---	19
BLOCK : B	Ground floor	1177.20	-	1177.20	Residential (01,02,03,04,05, 06,07,09,10,11, 12, & 14)	---	12
	First floor	741.24	-	741.24			
	Terrace floor	-	-	-			
	BLOCK-B TOTAL	1918.44	-	1918.44			
BLOCK : C AMENITIES	Ground floor	568.50	-	568.50	Indoor badminton court Association office room Gym, Lumber room Gents & Ladies Toilets , S.T.P & R O Pump Room Community hall, Home Theater, Parlour, & Swimming pool		AMENITIES
	First floor	282.84	-	282.84			
	Second floor	454.13	-	454.13			
	Terrace floor	-	-	-			
	AMENITIES TOTAL	1305.47	-	1305.47			
BLOCK : D	Ground floor	687.57	-	687.57	Residential (15,16,18,19,20)	Head Room	05
	First floor	507.99	-	507.99			
	Terrace floor	-	42.37	42.37			
	BLOCK-D TOTAL	1195.56	42.37	1237.93			
BLOCK : E	Ground floor	724.35	-	724.35	Residential (21,22,23,24, 25 & 27)	---	06
	First floor	462.47	-	462.47			
	Terrace floor	-	-	-			
	BLOCK-E TOTAL	1186.82	-	1186.82			
BLOCK - F	Ground floor	753.48	-	753.48	Residential (28,29,30,31, (32, & 33)	Head Room	06
	First floor	514.91	-	514.91			
	Terrace floor	-	27.64	27.64			
	BLOCK-F TOTAL	1268.39	27.64	1296.03			
BLOCK - G	Ground floor	1624.77	-	1624.77	Residential (34,36,37,38,39 40,41,42,43,45, 46 & 47)	Head Room	12
	First floor	1197.97	-	1197.97			
	Terrace floor	-	71.85	71.85			
	BLOCK-G TOTAL	2822.74	71.85	2894.59			
BLOCK - H	Ground floor	1103.43	-	1103.43	Residential (48,50,51,52,54, 55,56,57,59&60)	Head Room	10
	First floor	789.18	-	789.18			
	Terrace floor	-	43.89	43.89			
	BLOCK-H TOTAL	1892.61	43.89	1936.50			
BLOCK - I	Ground floor	2052.19	-	2052.19	Residential (61,63,64,65,66, 67,68,69,70,72, 73,74,75,76,77 78,79,81,82)	Head Room	19
	First floor	1332.03	-	1332.03			
	Terrace floor	-	15.24	15.24			
	BLOCK-I TOTAL	3384.22	15.24	3399.46			
BLOCK - J	Ground floor	1991.32	-	1991.32	Residential (83,84,85,86,87, 88,90,91,92,93, 94,95,96 & 97)	Head Room	14
	First floor	1207.82	-	1207.82			
	Terrace floor	-	28.40	28.40			
	BLOCK-J TOTAL	3199.14	28.40	3227.54			
TOTAL (Block- A, B, C, D, E, F, G, H, I & J)		21478.66	984.21	22462.87			103 + Amenities

FSI --CALCULATION :

FLOOR SPACE INDEX = Proposed building area / Proposed Minimum site area = 21478.66 / 34401.00 = 0.624

PROPOSED SITE AREA DETAILS

SF.NO	VILLAGE	DOCUMENT NO	PATTA NO	AS PER DOCUMENT area in Acres	AS PER DOCUMENT area in Hectare	AS PER PATTA /CHITTA area in sqm	
547/1A2	Vadavalli Village	2143/2023	5453	0.3560	1440.669	0-14.42	1442.00
547/2A2			5454	0.1835	742.592	0-07.43	743.00
549/1			5467	1.930	7810.368	0-78.00	7800.00
550/2B			5452	0.5055	2045.669	0-20.45	2045.00
554/1			4796	2.00	8093.645	0-79.00	7900.00
554/2A			4792	2.23	9024.415	0-48.50	4850.00
554/2B			4792			0-03.50	350.00
554/3			4792			0-38.00	3800.00
556/5A			5467	0.42	1699.666	0-17.00	1700.00
556/5B			5467	0.21	849.833	0-08.50	850.00
556/5C1			5467	0.173	700.100	0-07.00	700.00
556/6D2			4796	0.548	2217.659	0-22.21	2221.00
TOTAL SITE AREA				8.556	34624.616	3-44.01	34401.00

Total Proposed Minimum Site Area : 34401.00 Sq.M

PARKING DETAILS

Residential Dwelling Area	Dwelling Block & Unit Details	Total Dwelling (Nos.)	Car parking Required	Car parking Provied	Two wheeler parking Required	Two wheeler parking Provied
Above 75 sqm. To 150 sqm. (One car required)	A- Flat No : 05(Fifth Floor)	01	40 Nos.	40 Nos.	---	---
	B- 01 To 07,09 To 12 & 14	12				
	F- 32 & 33	02				
	H - 52,54,55,56,57,59 & 60	07				
	I - 72 To 79 , 81 & 82	10				
	J - 90 To 97	08				
Above 150 sqm. To 225 sqm. (Two car required)	A - Flat no:1,2,3 & 4=4Floor A - Flat no: 2 & 4 = 4Floor	18	96 Nos.	96 Nos.	---	---
	D - 15,16 & 19	03				
	E - 21,22,23,24,25 & 27	06				
	F - 28 & 29	02				
	G - 34,36,42,43,45,46 & 47	07				
	I - 61,63 To 70	09				
	J - 84, 87 & 88	03				
Above 225 sqm. To 300 sqm. (Three car required)	D - 18 & 20	02	36 Nos.	36 Nos.	---	---
	F - 30 & 31	02				
	G - 38,39,40 & 41	04				
	H - 48, 50 & 51	03				
	J - 85	01				
Above 300 sqm To 375 sqm. (Four car required)	G - 37 & J -- 86	02	08 Nos.	08 Nos.	---	---
Above 525 sqm To 600 sqm. (Seven car required)	J -- 83	01	07 Nos.	07 Nos.	---	---
Visitors parking of 10%			19 Nos.	19 Nos.	02 Nos	02 Nos
TOTAL PARKING			206 Nos.	206 Nos.	02 Nos.	02 Nos.

Note : DA PARKING DETAILS : (including Total parking)

Block--A= 05 nos, Block--D = 02nos, Block--F = 02nos, Block-- G = 04nos, Block---H = 04nos, Block-- I = 01 nos, Block--J = 04nos, = TOTAL = 22 Nos

O.S.R DETAILS :-

O.S.R Required (10%) = 3440.10 Sq.M

O.S.R Provided(10.07%) = 3468.96 Sq.M

O.S.R Provided details:	
O.S.R ---1	839.966 Sq.m
O.S.R ---2	965.809 Sq.m
O.S.R ---3	740.628 Sq.m
O.S.R ---4	922.557 Sq.m
O.S.R Provided Total	3468.96 Sq.m

– MULTI TYPE FIRE FIGHTER

– FIRE EXTINGUISHER

3. VERTICAL REINFORCEMENT IN BRICK WALLS

5. FOUNDATION DETAILS

Perculation Trench

Rainwater harvesting trenches

Trial pit (Not to scale)

- Existing Road
- Proposed Site Boundary
- Proposed Building
- Proposed O.S.R To Be Hand Over To Local Body(Area: 3468.96 sq.m)
- Scheme Road To Be Hand Over To Local Body(Area: 310.714 sq.m)
- Road To Be Hand Over To Local Body(Area:2542.716 sq.m)
- Rainwater Harvesting Trench

PLAN OF SEWAGE TREATMENT PLANT & HYDRAULIC FLOW DIAGRAM (NTS)

STAIRCASE DETAILS :

	In Feet	In CM
Flight Width	3'3"	99
Tread	10"	25
Riser	6.5"	17.5

	In Feet	InCM
Flight Width	3'6"	107
Tread	10"	25
Riser	6.5"	17.5

	In Feet	InCM
Flight Width	4'0"	122
Tread	10"	25
Riser	6.5"	17.5

SEPTIC TANK DETAILS

SOLAR WATER HEATER

Sree Daksha Property Developers (India) Pvt.Ltd.

Director

Applicant

Er.K.P.VETHIGEERAI, M.E.,(GEOTECH. ENGG.MSTE., GEOTECHNICAL ENGINEER
CLIN.Regn.No: CLIN-(CE)/19/05/031
GEOSYSTEMS INDIA PRIVATE LIMITED
D. No: 15, S.No. 29, 8th Cross, A.K. Puthur,Coimbatore-641 038
+91 90123 44493, Email: geotestgm123@gmail.com

Geotech. Engineer

Er. S.VINAY GEORGE
REGISTERED CONSTRUCTION ENGINEER (CE)
Coimbatore. LPA/CE/19/05/049

Construction Engineer

P. SENTHIL KUMAR M.E, (struct), AM,
Chartered Engineer, Accredited Valuer and Structural Consultant
30-A, 1st Floor, Krishna Road, Ramnagar,
Coimbatore-641 009.
Reg No: All/00/0184, CLIN/SE/GR-1/19/03/033

Structural Engineer

T.JOHN YOGARAJ
REGISTER ARCHITECT, (RA) GRADE-I
Architect Register No: CA/2000/26960
Coimbatore LPA/RA/GR-I/19/03/005

Architect