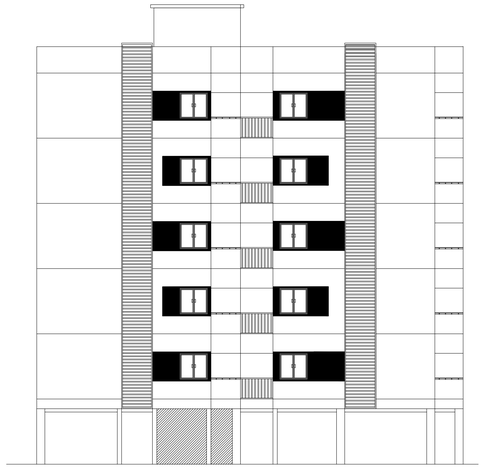

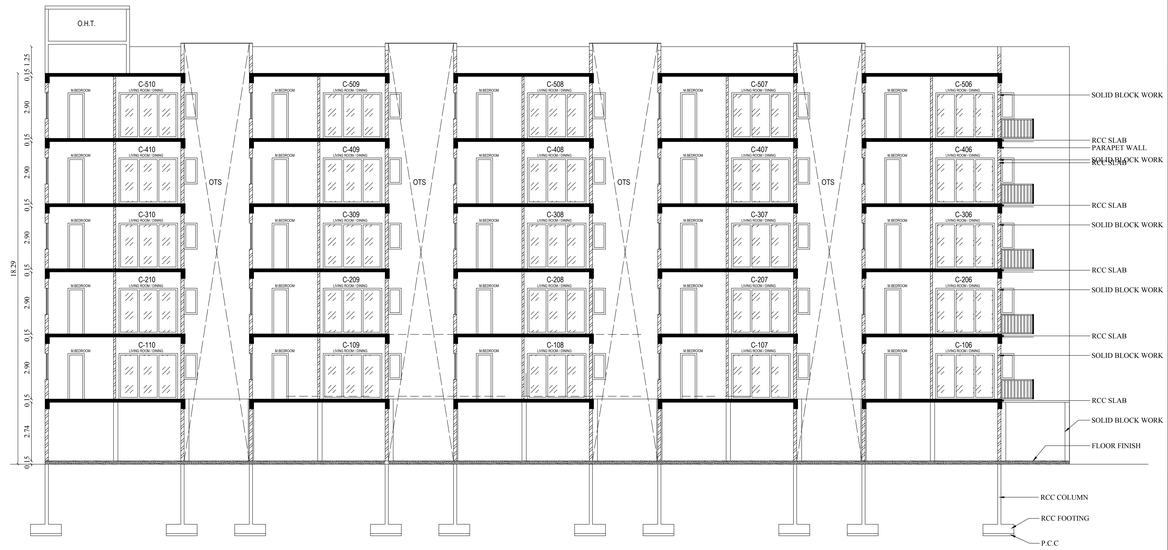

ELEVATION

SECTION

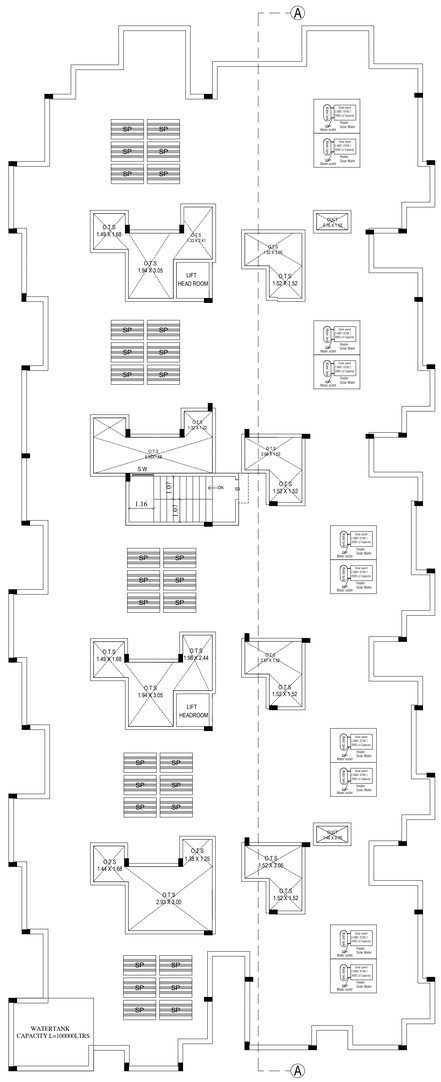

TERRACE FLOOR PLAN
BLOCK-3

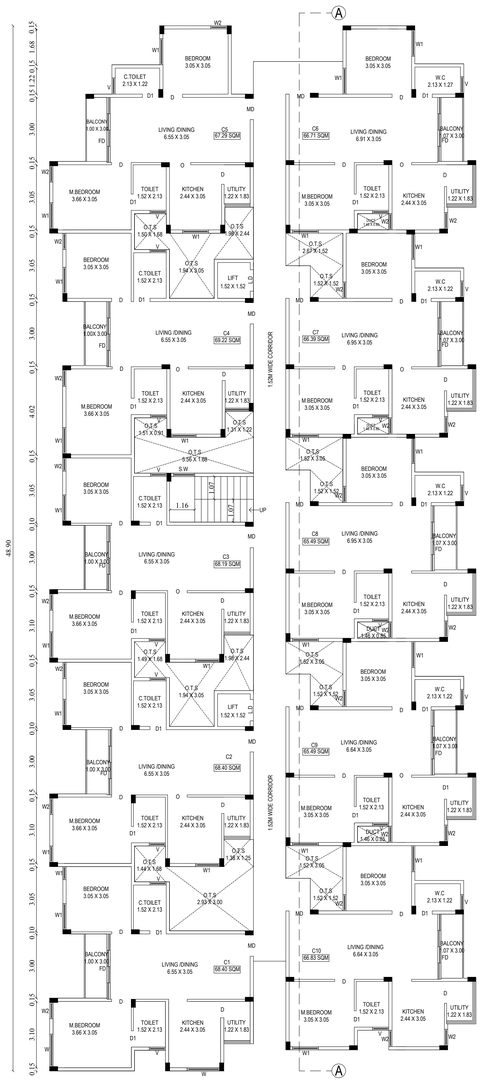

TYPICAL FIRST,SECOND,THIRD, FOURTH & FIFTH FLOOR PLAN

BLOCK - 3 (FLOOR PLANS ELEVATION & SECTION)	SHEET NO : 6 / 6

PLAN SHOWING THE PROPOSED STILT, FIRST, SECOND, THIRD, FOURTH & FIFTH FLOOR RESIDENTIAL APARTMENT BUILDING IN S.F.NO:488/1 AT CHINNAVEDAMAPATTI VILLAGE, COIMBATORE NORTH TALUK, COIMBATORE CORPORATION.

CHINNAVEDAMPATTI DD PLAN : 7

North — Scale 1: 200

AREA OF THE DOCUMENT - 8048.29 Sq.m

AREA OF THE PATTA - 8675.00 Sq.m

SUPER IMPOSED PLOT AREA - 8087.92 Sq.m

AREA DETAILS: BLOCK - 3

FLOOR NAME	FSI AREA (in Sqm)	NON-FSI AREA (in Sqm)	TOTAL AREA (in Sqm)
STILT FLOOR	-	848.11	848.11
FIRST FLOOR	763.95	84.16	848.11
SECOND FLOOR	763.95	84.16	848.11
THIRD FLOOR	763.95	84.16	848.11
FOURTH FLOOR	763.95	84.16	848.11
FIFTH FLOOR	763.95	84.16	848.11
TERRACE FLOOR	-	16.23	16.23
TOTAL	3819.75	1285.14	5104.89

JOINERY DETAILS:

TYPE	JOINERIES	SIZE	
		IN FT.	IN M.
MD	DOOR	3'3" x 7'0"	1.00 x 2.13
D	DOOR	3'0" x 7'0"	0.91 x 2.13
D1	DOOR	2'6" x 7'0"	0.76 x 2.13
O	OPEN	4'0" x 7'0"	1.22 x 2.13
W	WINDOW	5'0" x 5'0"	1.52 x 1.52
W1	WINDOW	4'0" x 5'0"	1.22 x 1.52
W2	WINDOW	2'6" x 5'0"	0.76 x 1.52
FW/D	FRENCH WINDOW COMES DOOR	5'0" x 7'0"	1.52 x 2.13
V	VENTILATOR	3'0" x 2'6"	0.91 x 0.76

DWELLING DETAILS: BLOCK-3 (SINGLE BUILDING)

FLOOR NAME	DWELLING REFERENCE	SINGLE/DUPLEX	DWELLING AREA
FLOOR 01,02,03,04,05 -TYPICAL	C1	SINGLE	68.40
FLOOR 01,02,03,04,05 -TYPICAL	C2	SINGLE	68.40
FLOOR 01,02,03,04,05 -TYPICAL	C3	SINGLE	68.19
FLOOR 01,02,03,04,05 -TYPICAL	C4	SINGLE	69.22
FLOOR 01,02,03,04,05 -TYPICAL	C5	SINGLE	67.29
FLOOR 01,02,03,04,05 -TYPICAL	C6	SINGLE	66.71
FLOOR 01,02,03,04,05 -TYPICAL	C7	SINGLE	66.39
FLOOR 01,02,03,04,05 -TYPICAL	C8	SINGLE	65.49
FLOOR 01,02,03,04,05 -TYPICAL	C9	SINGLE	65.49
FLOOR 01,02,03,04,05 -TYPICAL	C10	SINGLE	66.83

TOTAL NO OF DWELLING UNITS	10 X 5 = 50 Nos

All metric dimensions are in metre
Capacity of the septic tank-450 Glns
Horizontal Distance From Elec lf Any - Nil

R.N.Krishna Kumar B.Arch.
CA / 2015 / 73097
LPA / CE / 19 / 07 / 089
GK ASSOCIATES
No : 603, 100 Feet Road, Gandhipuram
Coimbatore - 641 012.
Ph : 0422 - 4220046, 99442 11111

Construction Engineer

R.N.Krishna Kumar B.Arch.
CA / 2015 / 73097
LPA / RA / GA / / 19 / 03 / 006
GK ASSOCIATES
No : 603, 100 Feet Road, Gandhipuram
Coimbatore - 641 012.
Ph : 0422 - 4220046, 99442 11111

Architect

R.PRAKASH M.E., (Structural)
LPA/SE/Cr-I/19/05/044
GK ASSOCIATES
No : 603, 100 FEET ROAD, GANDHIPURAM
COIMBATORE - 641 012.
PHONE : 0422-4220046, 97503 40046

Structural Engineer

UNITED LIVING SPACE
Partners

Applicant

ELEVATION

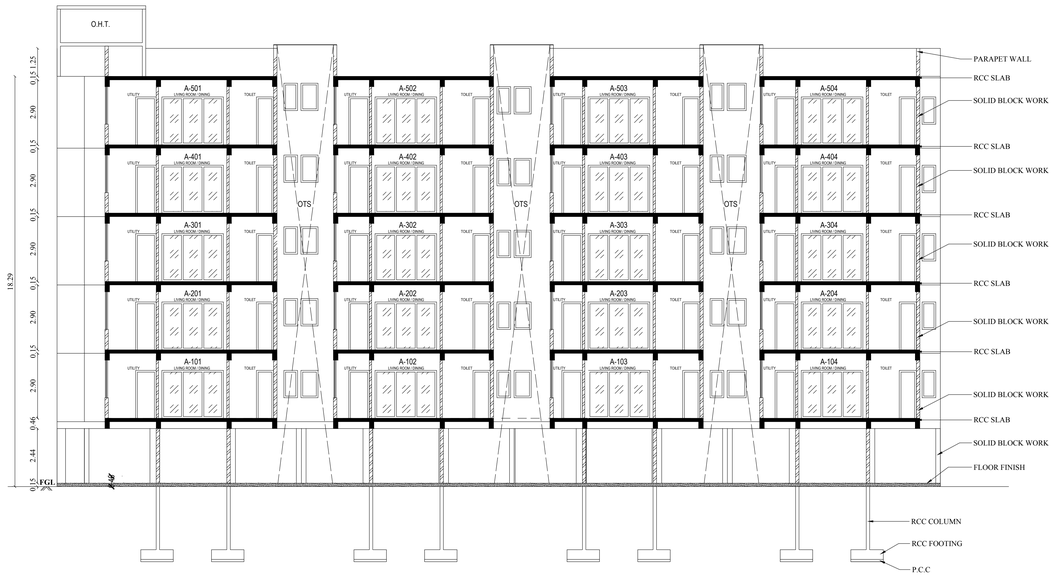

SECTION

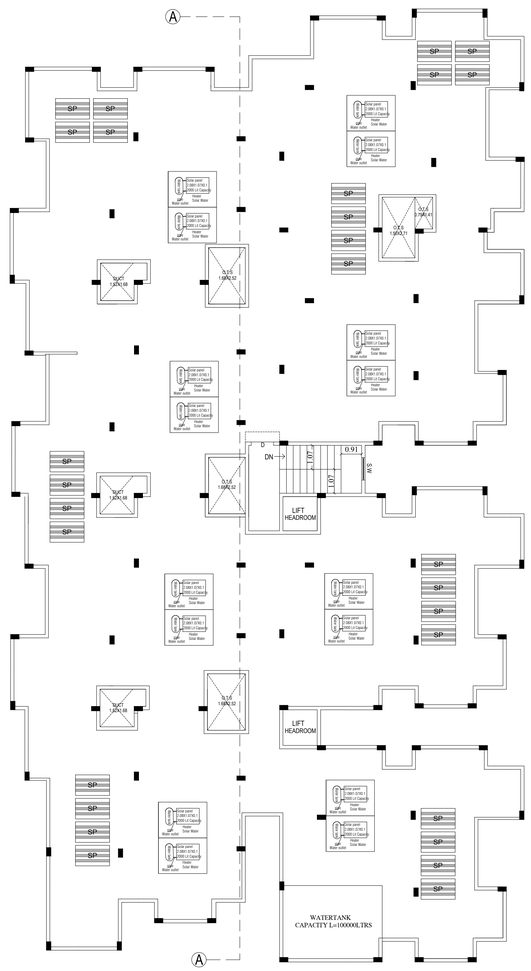

TERRACE FLOOR

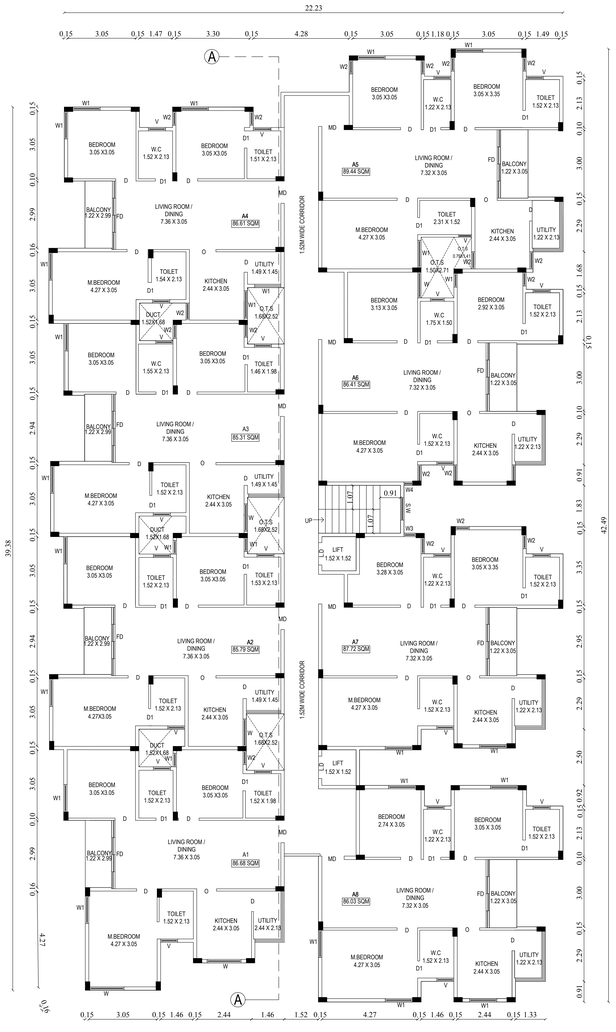

TYPICAL FIRST,SECOND,THIRD, FOURTH & FIFTH FLOOR PLAN

BLOCK - 1 (FLOOR PLANS ELEVATION & SECTION)	SHEET NO : 5 / 6

PLAN SHOWING THE PROPOSED STILT, FIRST, SECOND, THIRD, FOURTH & FIFTH FLOOR RESIDENTIAL APARTMENT BUILDING IN S.F.NO:488/1 AT CHINNAVEDAMAPATTI VILLAGE, COIMBATORE NORTH TALUK, COIMBATORE CORPORATION.

CHINNAVEDAMPATTI DD PLAN : 7

North | Scale 1: 200

AREA OF THE DOCUMENT	- 8048.29 Sq.m
AREA OF THE PATTA	- 8675.00 Sq.m
SUPER IMPOSED PLOT AREA	- 8087.92 Sq.m

AREA DETAILS: BLOCK - 1

FLOOR NAME	FSI AREA (in Sqm)	NON-FSI AREA (in Sqm)	TOTAL AREA (in Sqm)
STILT FLOOR	-	799.25	799.25
FIRST FLOOR	772.80	26.45	799.25
SECOND FLOOR	772.80	26.45	799.25
THIRD FLOOR	772.80	26.45	799.25
FOURTH FLOOR	772.80	26.45	799.25
FIFTH FLOOR	772.80	26.45	799.25
TERRACE FLOOR	-	16.08	16.08
TOTAL	3864.00	947.58	4811.58

JOINERY DETAILS:

TYPE	JOINERIES	SIZE IN FT.	SIZE IN M.
MD	DOOR	3'3" x 7'0"	1.00 x 2.13
D	DOOR	3'0" x 7'0"	0.91 x 2.13
D1	DOOR	2'6" x 7'0"	0.76 x 2.13
O	OPEN	4'0" x 7'0"	1.22 x 2.13
W	WINDOW	5'0" x 5'0"	1.52 x 1.52
W1	WINDOW	4'0" x 5'0"	1.22 x 1.52
W2	WINDOW	2'0" x 5'0"	0.61 x 1.52
W3	WINDOW	1'7" x 5'0"	0.53 x 1.52
W4	WINDOW	1'3" x 5'0"	0.38 x 1.52
FW/D	FRENCH WINDOW /COMES DOOR	5'0" x 7'0"	1.52 x 2.13
V	VENTILATOR	3'0" x 2'6"	0.91 x 0.76

DWELLING DETAILS: BLOCK-1 (SINGLE BUILDING)

FLOOR NAME	DWELLING REFERENCE	SINGLE/DUPLEX	DWELLING AREA
FLOOR 01,02,03,04,05 -TYPICAL	A1	SINGLE	86.68
FLOOR 01,02,03,04,05 -TYPICAL	A2	SINGLE	85.79
FLOOR 01,02,03,04,05 -TYPICAL	A3	SINGLE	85.31
FLOOR 01,02,03,04,05 -TYPICAL	A4	SINGLE	86.61
FLOOR 01,02,03,04,05 -TYPICAL	A5	SINGLE	89.44
FLOOR 01,02,03,04,05 -TYPICAL	A6	SINGLE	86.41
FLOOR 01,02,03,04,05 -TYPICAL	A7	SINGLE	87.72
FLOOR 01,02,03,04,05 -TYPICAL	A8	SINGLE	86.03

TOTAL NO OF DWELLING UNITS	8 X 5 = 40 Nos

All metric dimensions are in metre
Capacity of the septic tank-450 Glns
Horizontal Distance From Elec If Any - Nil

R.N.Krishna Kumar B.Arch.,
CA / 2015 / 73097
LPA / CE / 19 / 07 / 089
GK ASSOCIATES
No : 603, 100 Feet Road, Gandhipuram
Coimbatore - 641 012.
Ph : 0422 - 4220046, 99442 11111

Construction Engineer

R.N.Krishna Kumar B.Arch.,
CA / 2015 / 73097
LPA / HA / GR / 19 / 03 / 006
GK ASSOCIATES
No : 603, 100 Feet Road, Gandhipuram
Coimbatore - 641 012.
Ph : 0422 - 4220046, 99442 11111

Architect

R.PRAKASH M.E., (Structural)
LPA/SE/Gr-I/19/05/044
GK ASSOCIATES
No : 603, 100 FEET ROAD, GANDHIPURAM
COIMBATORE - 641 012.
PHONE : 0422-4220046, 97503 40046

Structural Engineer

UNITED LIVING SPACE
Partners

Applicant

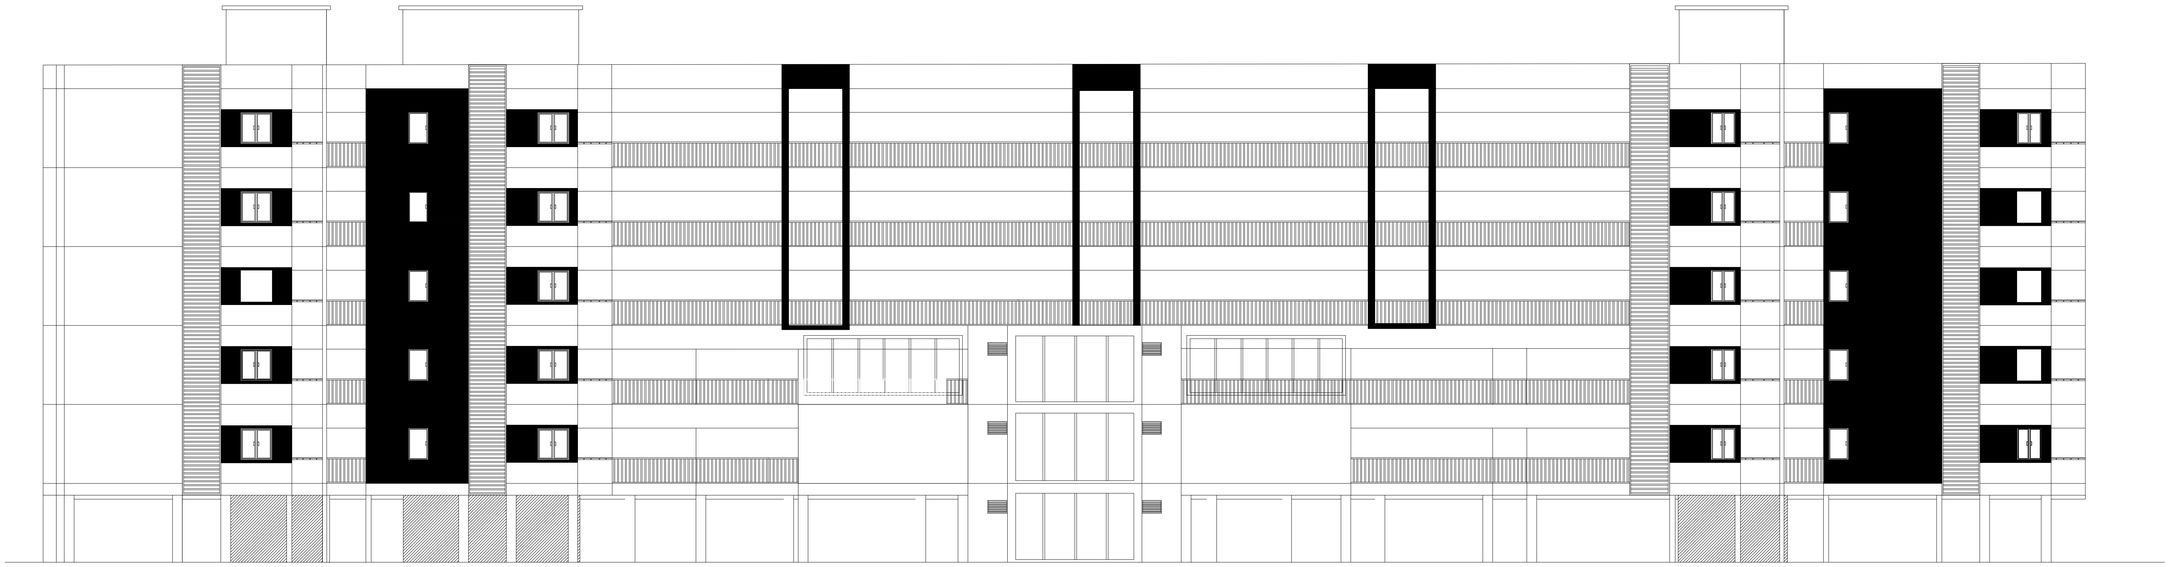

ELEVATION

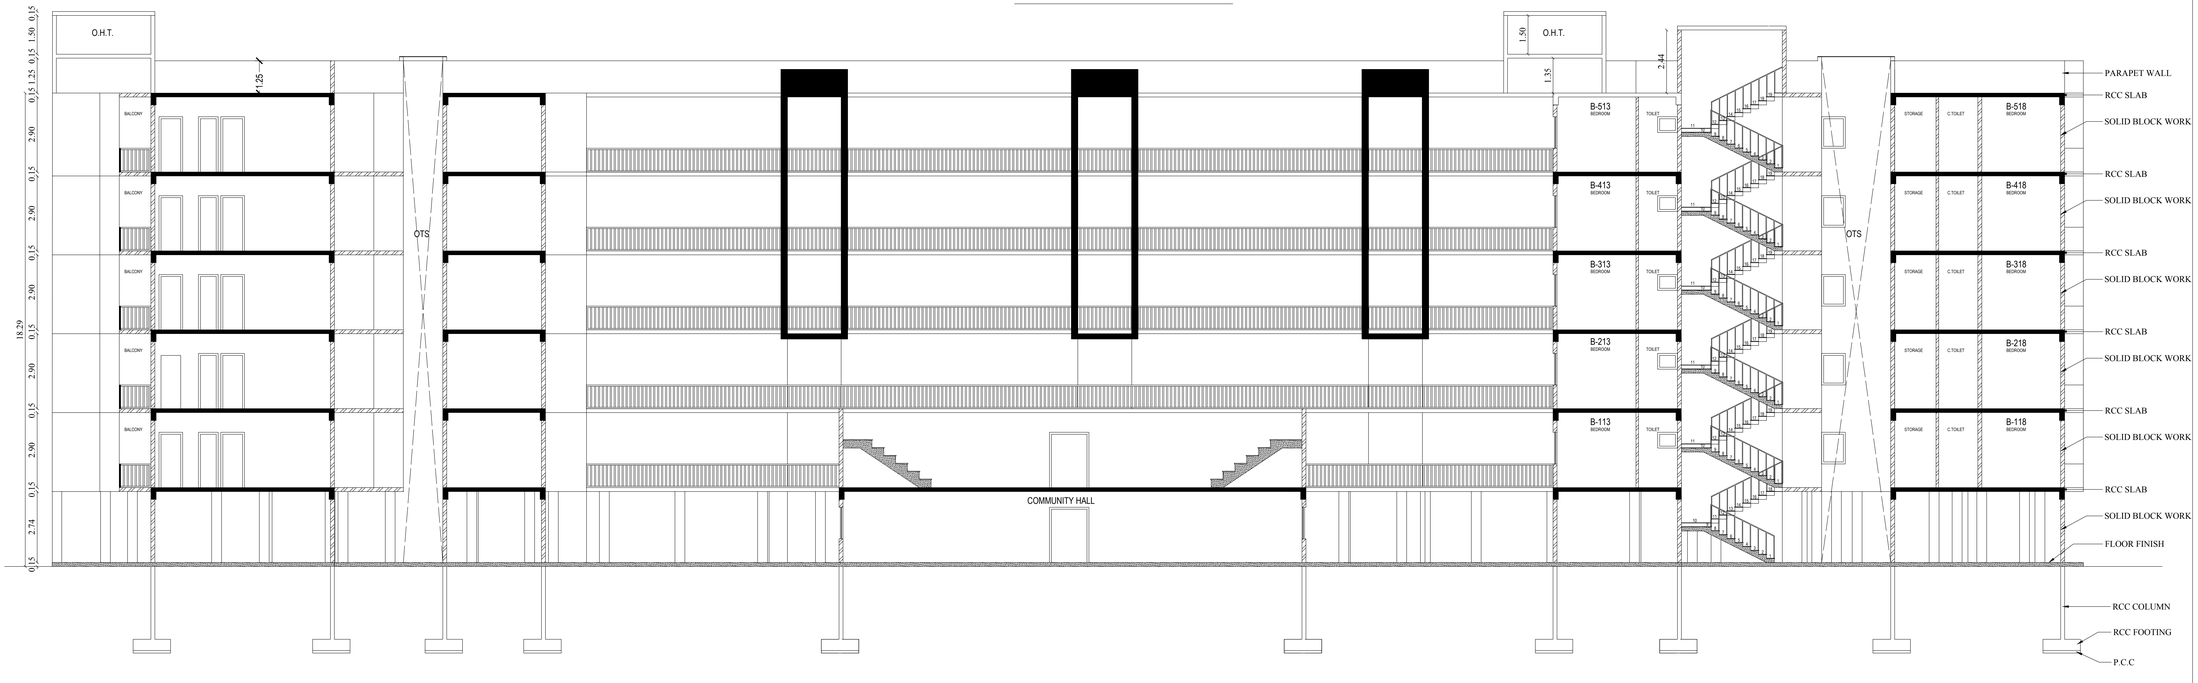

BLOCK-2 SECTION

BLOCK - 2 (ELEVATION & SECTION)	SHEET NO : 4 / 6

PLAN SHOWING THE PROPOSED STILT, FIRST, SECOND, THIRD, FOURTH & FIFTH FLOOR RESIDENTIAL APARTMENT BUILDING IN S.F.NO:488/1 AT CHINNAVEDAMAPATTI VILLAGE, COIMBATORE NORTH TALUK, COIMBATORE CORPORATION.

CHINNAVEDAMPATTI DD PLAN : 7

North

Scale 1: 200

AREA OF THE DOCUMENT	- 8048.29 Sq.m
AREA OF THE PATTA	- 8675.00 Sq.m
SUPER IMPOSED PLOT AREA	- 8087.92 Sq.m

AREA DETAILS: BLOCK - 2

FLOOR NAME	FSI AREA (in Sqm)	NON-FSI AREA (in Sqm)	TOTAL AREA (in Sqm)
STILT FLOOR	-	2243.34	2243.34
FIRST FLOOR	2171.80	71.54	2243.34
SECOND FLOOR	2091.09	71.54	2162.63
THIRD FLOOR	1890.07	71.54	1961.61
FOURTH FLOOR	1890.07	71.54	1961.61
FIFTH FLOOR	1890.07	71.54	1961.61
TERRACE FLOOR	-	62.92	62.92
TOTAL	9933.10	2663.96	12597.06

JOINERY DETAILS:

TYPE	JOINERIES	SIZE IN FT.	SIZE IN M.
MD	DOOR	3'3" x 7'0"	1.00 x 2.13
D	DOOR	3'0" x 7'0"	0.91 x 2.13
D1	DOOR	2'6" x 7'0"	0.76 x 2.13
O	OPEN	4'0" x 7'0"	1.22 x 2.13
W1	WINDOW	4'0" x 4'0"	1.22 x 1.22
W2	WINDOW	2'6" x 5'0"	0.76 x 1.52
W2	WINDOW	2'0" x 5'0"	0.61 x 1.52
FW/D	FRENCH WINDOW COMES DOOR	5'0" x 7'0"	1.52 x 2.13
V	VENTILATOR	3'0" x 2'6"	0.91 x 0.76

R.N.Krishna Kumar B.Arch.,
CA / 2015 / 73097
LPA / CE / 19 / 07 / 089
GK ASSOCIATES
No : 603, 100 Feet Road, Gandhipuram
Coimbatore - 641 012.
Ph : 0422 - 4220046, 99442 11111

Construction Engineer

R.N.Krishna Kumar B.Arch.,
CA / 2015 / 73097
LPA / HA / CR - 19 / 03 / 006
GK ASSOCIATES
No : 603, 100 Feet Road, Gandhipuram
Coimbatore - 641 012.
Ph : 0422 - 4220046, 99442 11111

Architect

R.PRAKASH M.E., (Structural)
LPA/SE/Gr-I/19/05/044
GK ASSOCIATES
No : 603, 100 FEET ROAD, GANDHIPURAM
COIMBATORE - 641 012.
PHONE : 0422-4220046, 97503 40046

Structural Engineer

for VINTO LIVING SPACE

Partners

Applicant

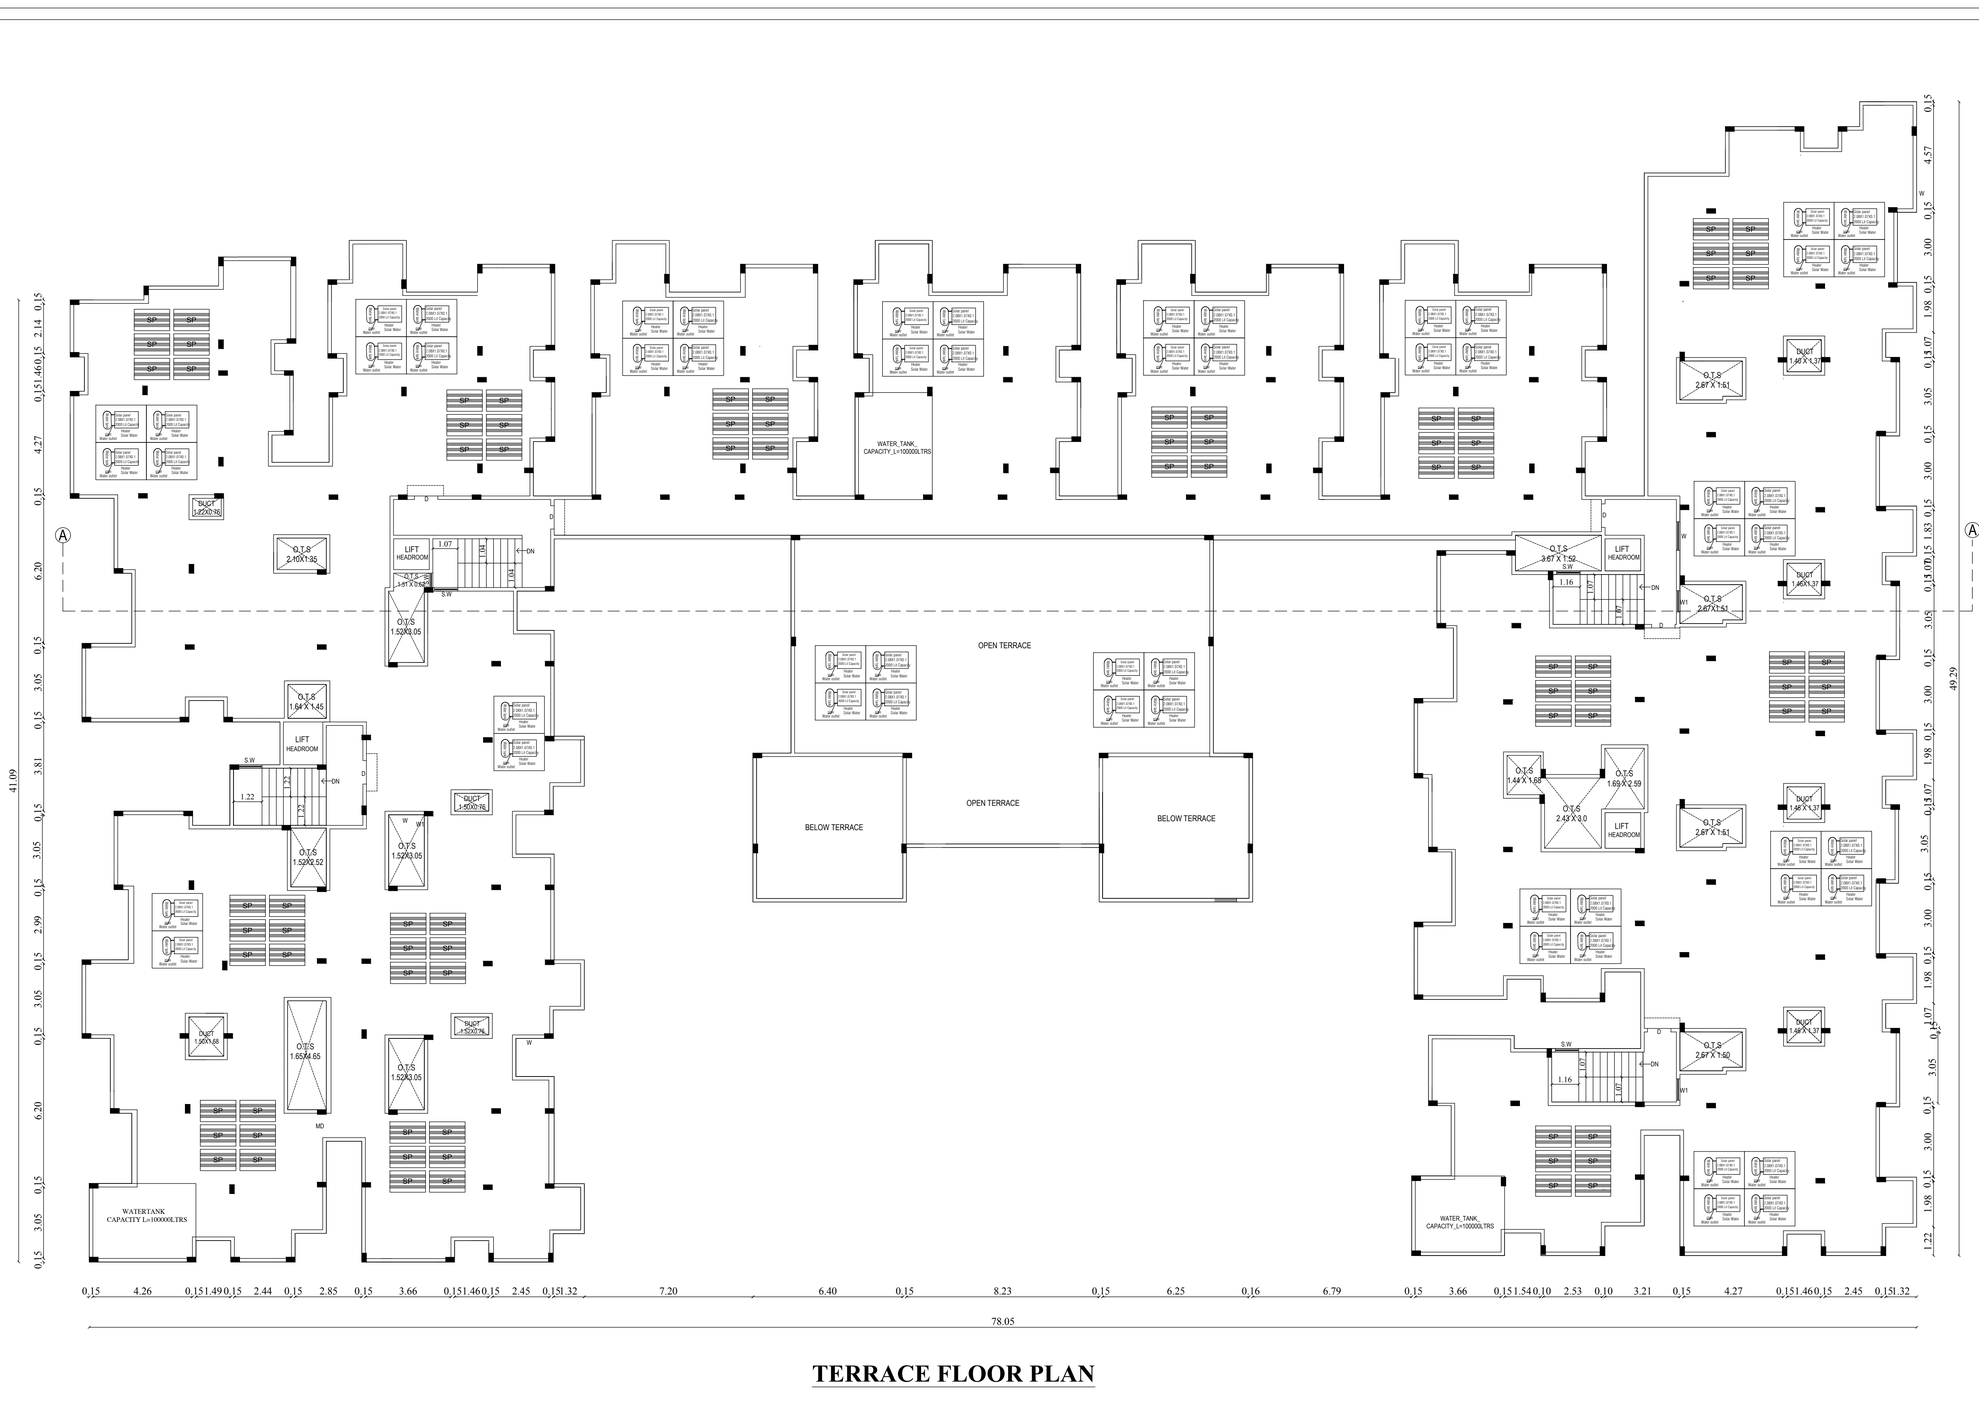

TERRACE FLOOR PLAN

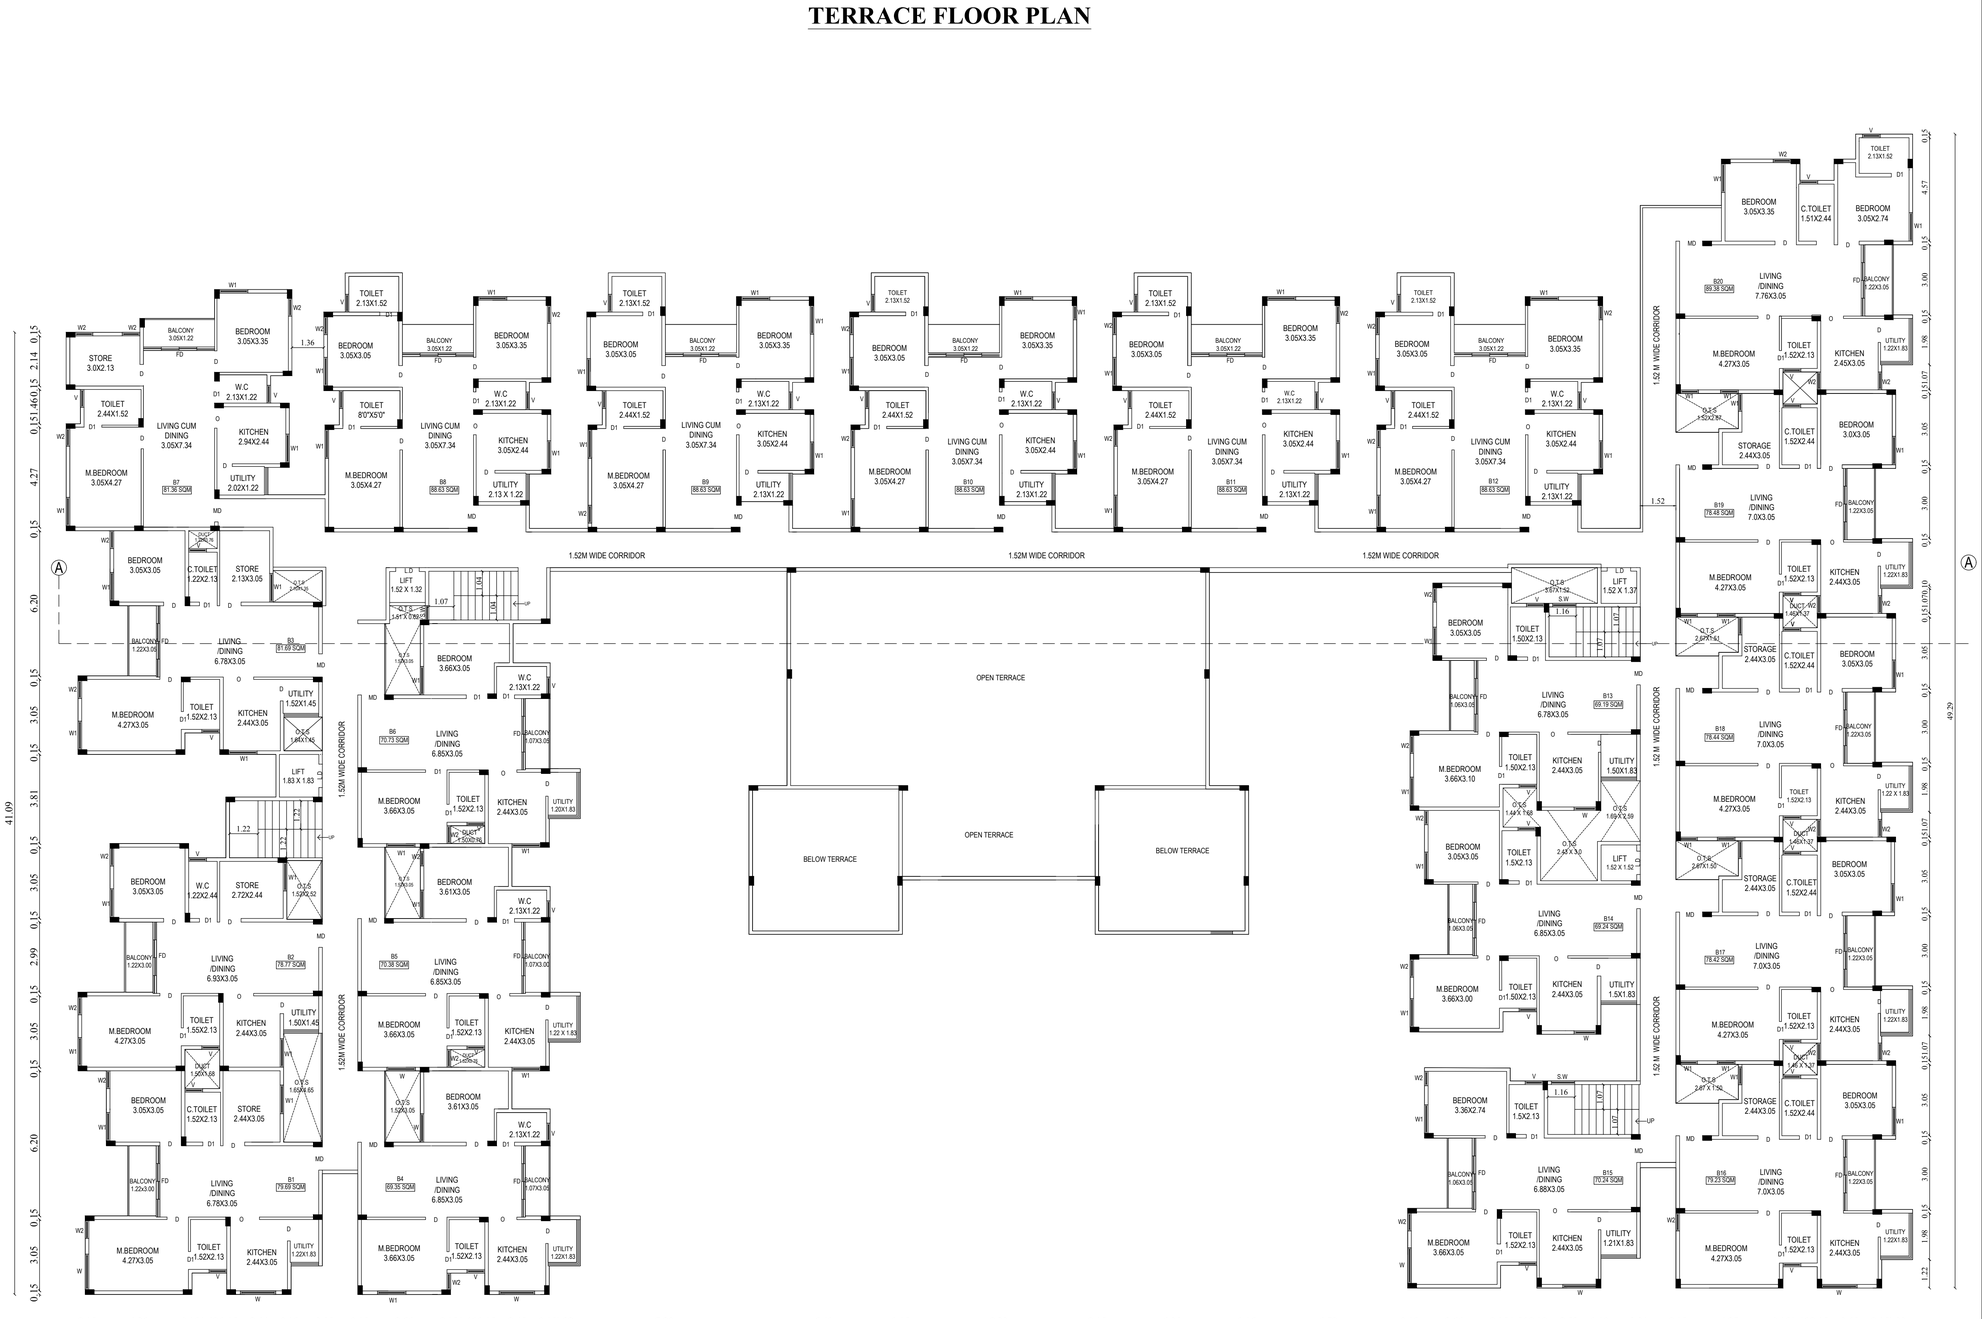

TYPICAL THIRD, FOURTH & FIFTH FLOOR PLAN

BLOCK - 2
(FLOOR PLANS)

SHEET NO : 3 / 6

PLAN SHOWING THE PROPOSED STILT, FIRST, SECOND, THIRD, FOURTH & FIFTH FLOOR RESIDENTIAL APARTMENT BUILDING IN S.F.NO:488/1 AT CHINNAVEDAMAPATTI VILLAGE, COIMBATORE NORTH TALUK, COIMBATORE CORPORATION.

CHINNAVEDAMPATTI DD PLAN : 7

North

Scale 1: 200

AREA OF THE DOCUMENT	- 8680.50 Sq.m
AREA OF THE PATTA	- 8675.00 Sq.m
SUPER IMPOSED PLOT AREA	- 8705.36 Sq.m

AREA DERTAILS: BLOCK - 2

FLOOR NAME	FSI AREA (in Sqm)	NON-FSI AREA (in Sqm)	TOTAL AREA (in Sqm)
STILT FLOOR	-	2243.34	2243.34
FIRST FLOOR	2171.80	71.54	2243.34
SECOND FLOOR	2091.09	71.54	2162.63
THIRD FLOOR	1890.07	71.54	1961.61
FOURTH FLOOR	1890.07	71.54	1961.61
FIFTH FLOOR	1890.07	71.54	1961.61
TERRACE FLOOR	-	62.92	62.92
TOTAL	9933.10	2663.96	12597.06

JOINERY DETAILS:

TYPE	JOINERIES	SIZE IN FT.	SIZE IN M.
MD	DOOR	3'3" x 7'0"	1.00 x 2.13
D	DOOR	3'0" x 7'0"	0.91 x 2.13
D1	DOOR	2'6" x 7'0"	0.76 x 2.13
O	OPEN	4'0" x 7'0"	1.22 x 2.13
W	WINDOW	5'0" x 5'0"	1.52 x 1.52
W1	WINDOW	4'0" x 5'0"	1.22 x 1.52
W2	WINDOW	2'6" x 5'0"	0.76 x 1.52
S.W	STAIRWINDOW	3'3" x 4'0"	1.00 x 1.22
FW/D	FRENCH WINDOW /COMES DOOR	5'0" x 7'0"	1.52 x 2.13
V	VENTILATOR	3'0" x 2'6"	0.91 x 0.76

DWELLING DETAILS: BLOCK-2 (SINGLE BUILDING)

FLOOR NAME	DWELLING REFERENCE	SINGLE/DUPLEX	DWELLING AREA
FLOOR 01,02,03,04,05 -TYPICAL	B1	SINGLE	79.69
FLOOR 01,02,03,04,05 -TYPICAL	B2	SINGLE	78.77
FLOOR 01,02,03,04,05 -TYPICAL	B3	SINGLE	81.69
FLOOR 01,02,03,04,05 -TYPICAL	B4	SINGLE	69.35
FLOOR 01,02,03,04,05 -TYPICAL	B5	SINGLE	70.38
FLOOR 01,02,03,04,05 -TYPICAL	B6	SINGLE	70.73
FLOOR 01,02,03,04,05 -TYPICAL	B7	SINGLE	81.36
FLOOR 01,02,03,04,05 -TYPICAL	B8	SINGLE	88.63
FLOOR 01,02,03,04,05 -TYPICAL	B9	SINGLE	88.63
FLOOR 01,02,03,04,05 -TYPICAL	B10	SINGLE	88.63
FLOOR 01,02,03,04,05 -TYPICAL	B11	SINGLE	88.63
FLOOR 01,02,03,04,05 -TYPICAL	B12	SINGLE	88.63
FLOOR 01,02,03,04,05 -TYPICAL	B13	SINGLE	69.19
FLOOR 01,02,03,04,05 -TYPICAL	B14	SINGLE	69.24
FLOOR 01,02,03,04,05 -TYPICAL	B15	SINGLE	70.24
FLOOR 01,02,03,04,05 -TYPICAL	B16	SINGLE	79.23
FLOOR 01,02,03,04,05 -TYPICAL	B17	SINGLE	78.42
FLOOR 01,02,03,04,05 -TYPICAL	B18	SINGLE	78.44
FLOOR 01,02,03,04,05 -TYPICAL	B19	SINGLE	78.48
FLOOR 01,02,03,04,05 -TYPICAL	B20	SINGLE	89.38
TOTAL NO OF DWELLING UNITS		20 X 5 = 100 Nos	

All metric dimensions are in metre
Capacity of the septic tank-450 Glns
Horizontal Distance From Elec If Any - Nil

R.N.Krishna Kumar B.Arch.,
CA / 2015 / 73097
LPA / CE / 19 / 07 / 089
GK ASSOCIATES
No : 603, 100 Feet Road, Gandhipuram
Coimbatore - 641 012.
Ph : 0422 - 4220046, 99442 11111

Construction Engineer

R.N.Krishna Kumar B.Arch.,
CA / 2015 / 73097
LPA / RA / GR. / 19 / 03 / 006
GK ASSOCIATES
No : 603, 100 Feet Road, Gandhipuram
Coimbatore - 641 012.
Ph : 0422 - 4220046, 99442 11111

Architect

R.PRAKASH M.E., (Structural)
LPA/SE/Gr-I/19/05/044
GK ASSOCIATES
No : 603, 100 FEET ROAD, GANDHIPURAM
COIMBATORE - 641 012.
PHONE : 0422-4220046, 97503 40046

Structural Engineer

UNITED LIVING SPACE
Partners

Applicant

BLOCK - 2
(FLOOR PLANS)

SHEET NO : 2 / 6

PLAN SHOWING THE PROPOSED STILT, FIRST, SECOND, THIRD, FOURTH & FIFTH FLOOR RESIDENTIAL APARTMENT BUILDING IN S.F.NO:488/1 AT CHINNAVEDAMAPATTI VILLAGE, COIMBATORE NORTH TALUK, COIMBATORE CORPORATION.

CHINNAVEDAMPATTI DD PLAN : 7

North

Scale 1: 200

AREA OF THE DOCUMENT	- 8680.50 Sq.m
AREA OF THE PATTA	- 8675.00 Sq.m
SUPER IMPOSED PLOT AREA	- 8705.36 Sq.m

AREA DERTAILS: BLOCK - 2

FLOOR NAME	FSI AREA (in Sqm)	NON-FSI AREA (in Sqm)	TOTAL AREA (in Sqm)
STILT FLOOR	-	2243.34	2243.34
FIRST FLOOR	2171.80	71.54	2243.34
SECOND FLOOR	2091.09	71.54	2162.63
THIRD FLOOR	1890.07	71.54	1961.61
FOURTH FLOOR	1890.07	71.54	1961.61
FIFTH FLOOR	1890.07	71.54	1961.61
TERRACE FLOOR	-	62.92	62.92
TOTAL	9933.10	2663.96	12597.06

JOINERY DETAILS:

TYPE	JOINERIES	SIZE IN FT.	SIZE IN M.
MD	DOOR	3'3" x 7'0"	1.00 x 2.13
D	DOOR	3'0" x 7'0"	0.91 x 2.13
D1	DOOR	2'6" x 7'0"	0.76 x 2.13
O	OPEN	4'0" x 7'0"	1.22 x 2.13
W	WINDOW	5'0" x 5'0"	1.52 x 1.52
W1	WINDOW	4'0" x 5'0"	1.22 x 1.52
W2	WINDOW	2'6" x 5'0"	0.76 x 1.52
S.W	STAIRWINDOW	3'3" x 4'0"	1.00 x 1.22
FW/D	FRENCH WINDOW /COMES DOOR	5'0" x 7'0"	1.52 x 2.13
V	VENTILATOR	3'0" x 2'6"	0.91 x 0.76

DWELLING DETAILS: BLOCK-2 (SINGLE BUILDING)

FLOOR NAME	DWELLING REFERENCE	SINGLE/DUPLEX	DWELLING AREA
FLOOR 01,02,03,04,05 -TYPICAL	B1	SINGLE	79.69
FLOOR 01,02,03,04,05 -TYPICAL	B2	SINGLE	78.77
FLOOR 01,02,03,04,05 -TYPICAL	B3	SINGLE	81.69
FLOOR 01,02,03,04,05 -TYPICAL	B4	SINGLE	69.35
FLOOR 01,02,03,04,05 -TYPICAL	B5	SINGLE	70.38
FLOOR 01,02,03,04,05 -TYPICAL	B6	SINGLE	70.73
FLOOR 01,02,03,04,05 -TYPICAL	B7	SINGLE	81.36
FLOOR 01,02,03,04,05 -TYPICAL	B8	SINGLE	88.63
FLOOR 01,02,03,04,05 -TYPICAL	B9	SINGLE	88.63
FLOOR 01,02,03,04,05 -TYPICAL	B10	SINGLE	88.63
FLOOR 01,02,03,04,05 -TYPICAL	B11	SINGLE	88.63
FLOOR 01,02,03,04,05 -TYPICAL	B12	SINGLE	88.63
FLOOR 01,02,03,04,05 -TYPICAL	B13	SINGLE	69.19
FLOOR 01,02,03,04,05 -TYPICAL	B14	SINGLE	69.24
FLOOR 01,02,03,04,05 -TYPICAL	B15	SINGLE	70.24
FLOOR 01,02,03,04,05 -TYPICAL	B16	SINGLE	79.23
FLOOR 01,02,03,04,05 -TYPICAL	B17	SINGLE	78.42
FLOOR 01,02,03,04,05 -TYPICAL	B18	SINGLE	78.44
FLOOR 01,02,03,04,05 -TYPICAL	B19	SINGLE	78.48
FLOOR 01,02,03,04,05 -TYPICAL	B20	SINGLE	89.38

TOTAL NO OF DWELLING UNITS	20 X 5 = 100 Nos

All metric dimensions are in metre
Capacity of the septic tank-450 Glns
Horizontal Distance From Elec If Any - Nil

R.N.Krishna Kumar B.Arch.,
CA/ 2015 / 73097
LPA / CE / 19 / 07 / 089
GK ASSOCIATES
No : 603, 100 Feet Road, Gandhipuram
Coimbatore - 641 012.
Ph : 0422 - 4220046, 99442 11111

Construction Engineer

R.N.Krishna Kumar B.Arch.,
CA / 2015 / 73097
LPA / RA / GR / 19 / 03 / 006
GK ASSOCIATES
No : 603, 100 Feet Road, Gandhipuram
Coimbatore - 641 012.
Ph : 0422 - 4220046, 99442 11111

Architect

R.PRAKASH M.E., (Structural)
LPA/SE/Gr-I/19/05/044
GK ASSOCIATES
No : 603, 100 FEET ROAD, GANDHIPURAM
COIMBATORE - 641 012.
PHONE : 0422-4220046, 97503 40046

Structural Engineer

UNITED LIVING SPACE
Partners

Applicant

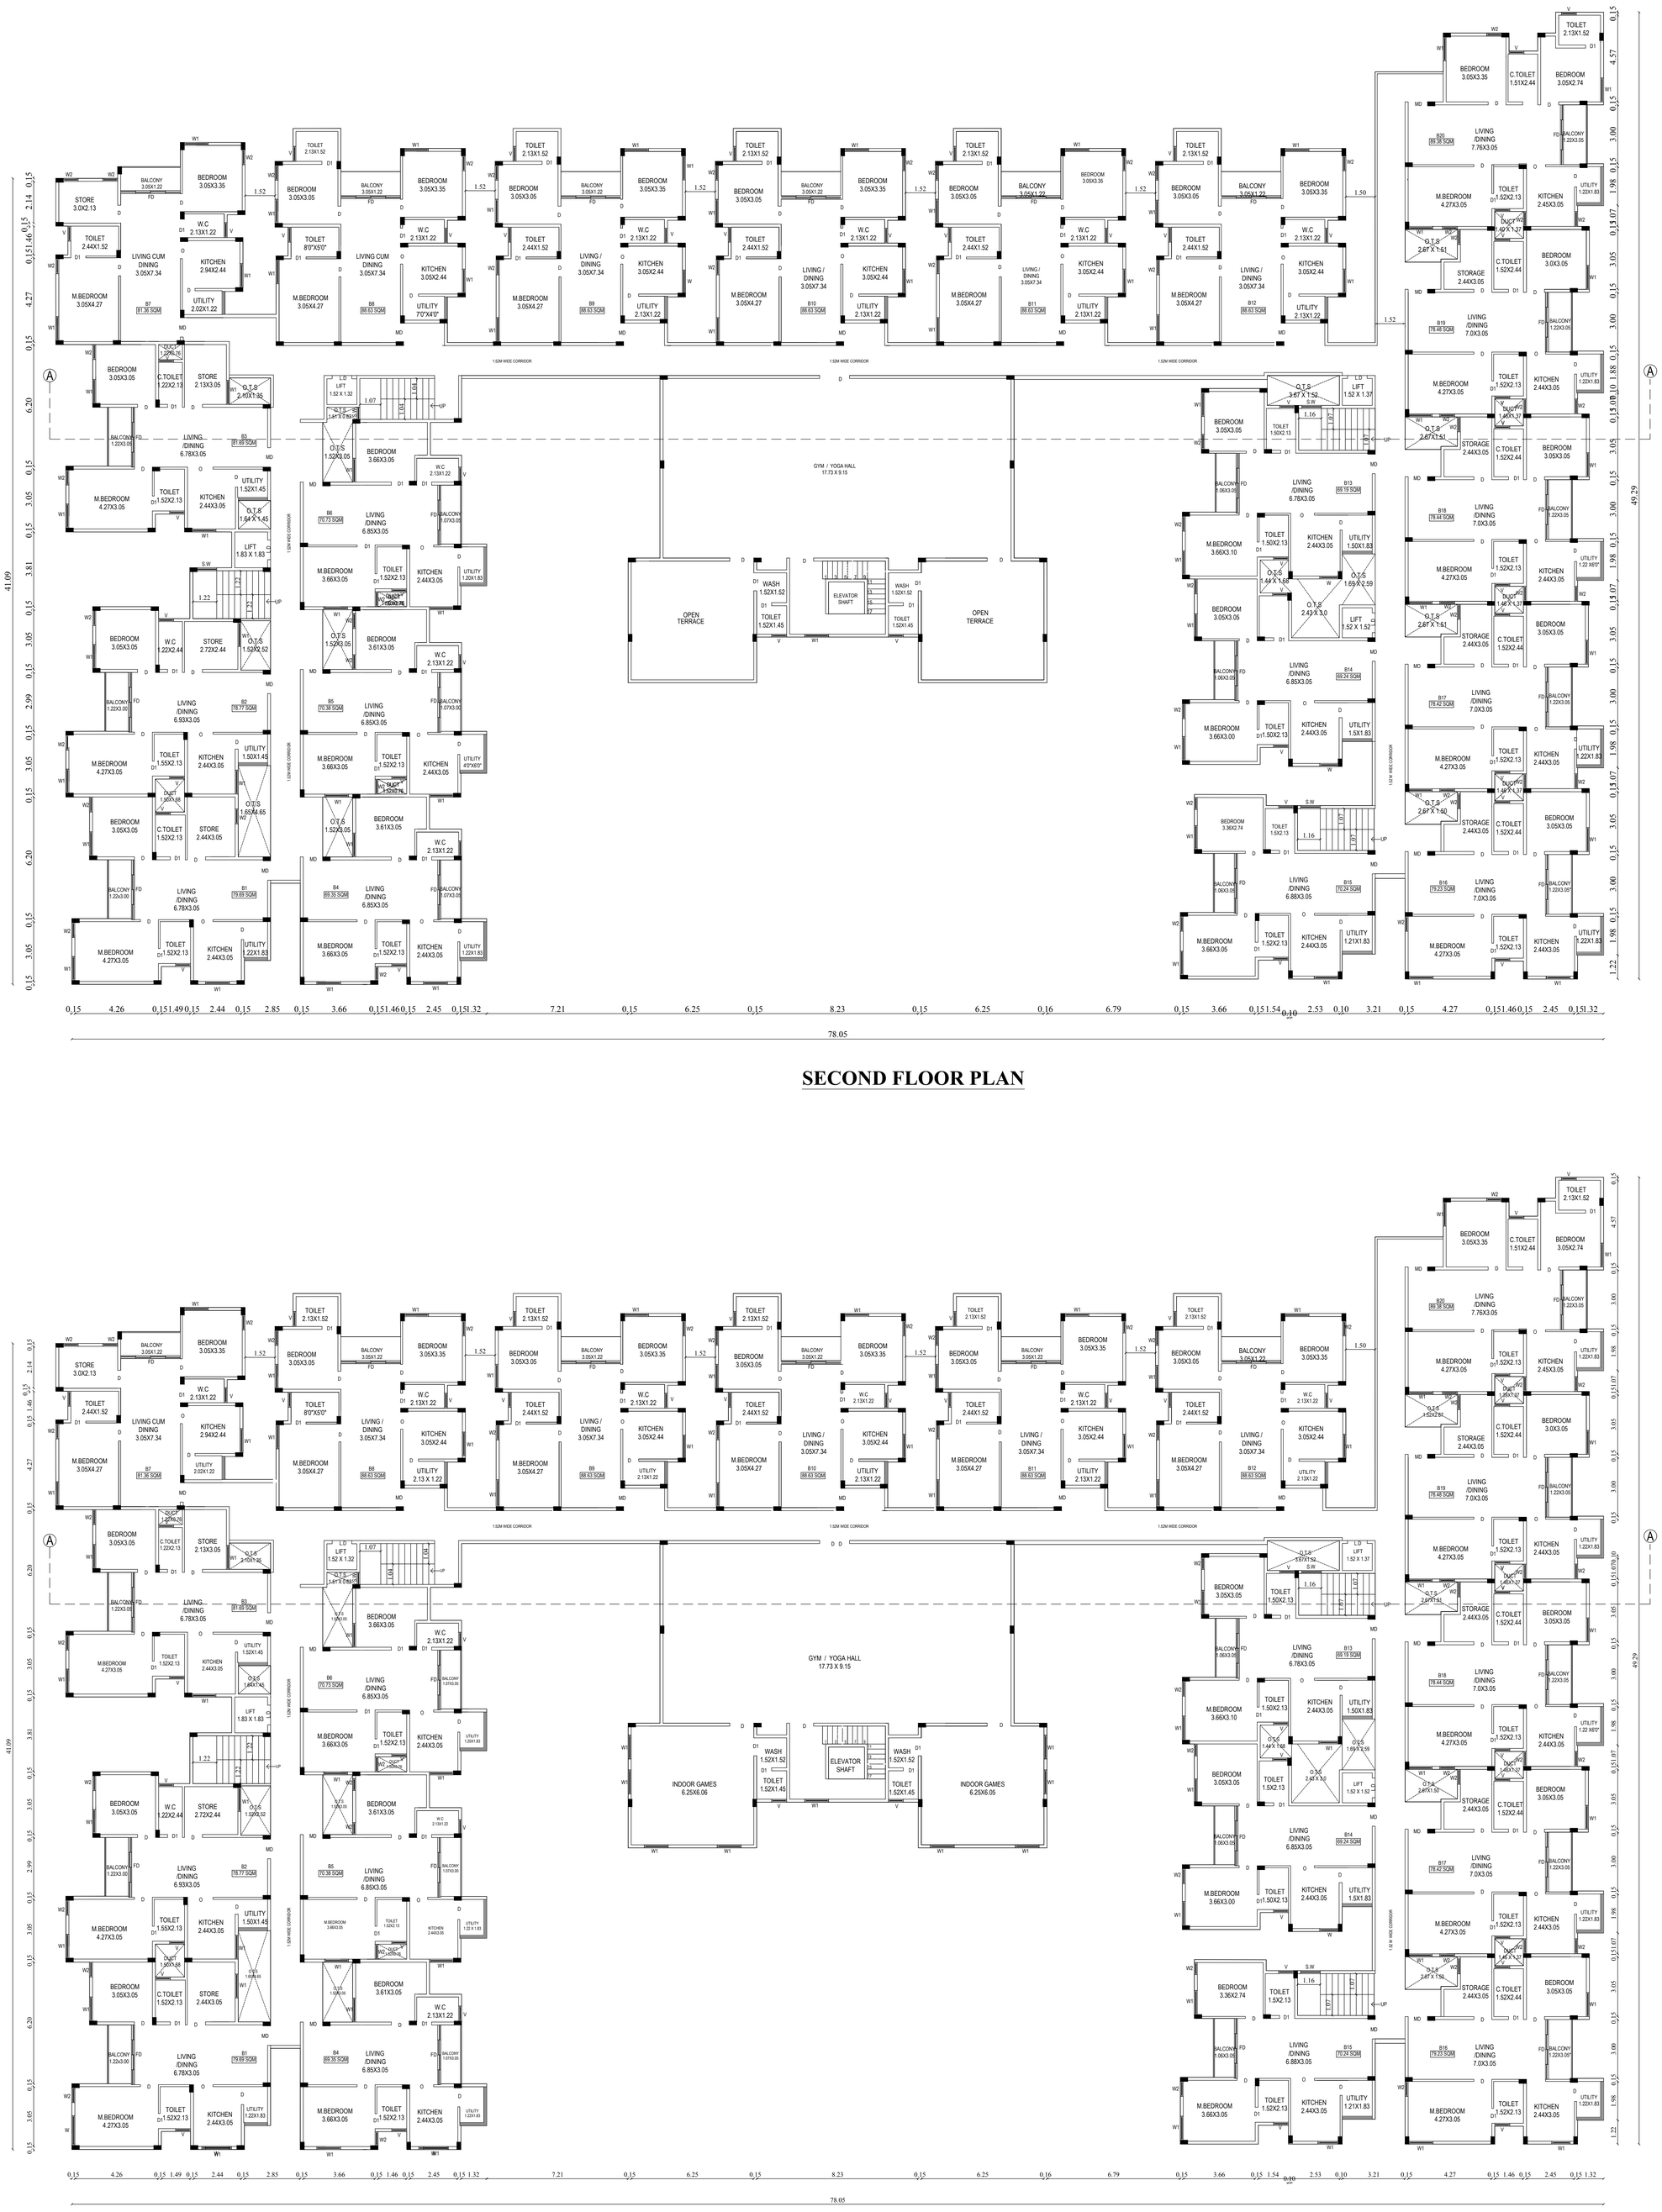

SECOND FLOOR PLAN

FIRST FLOOR PLAN

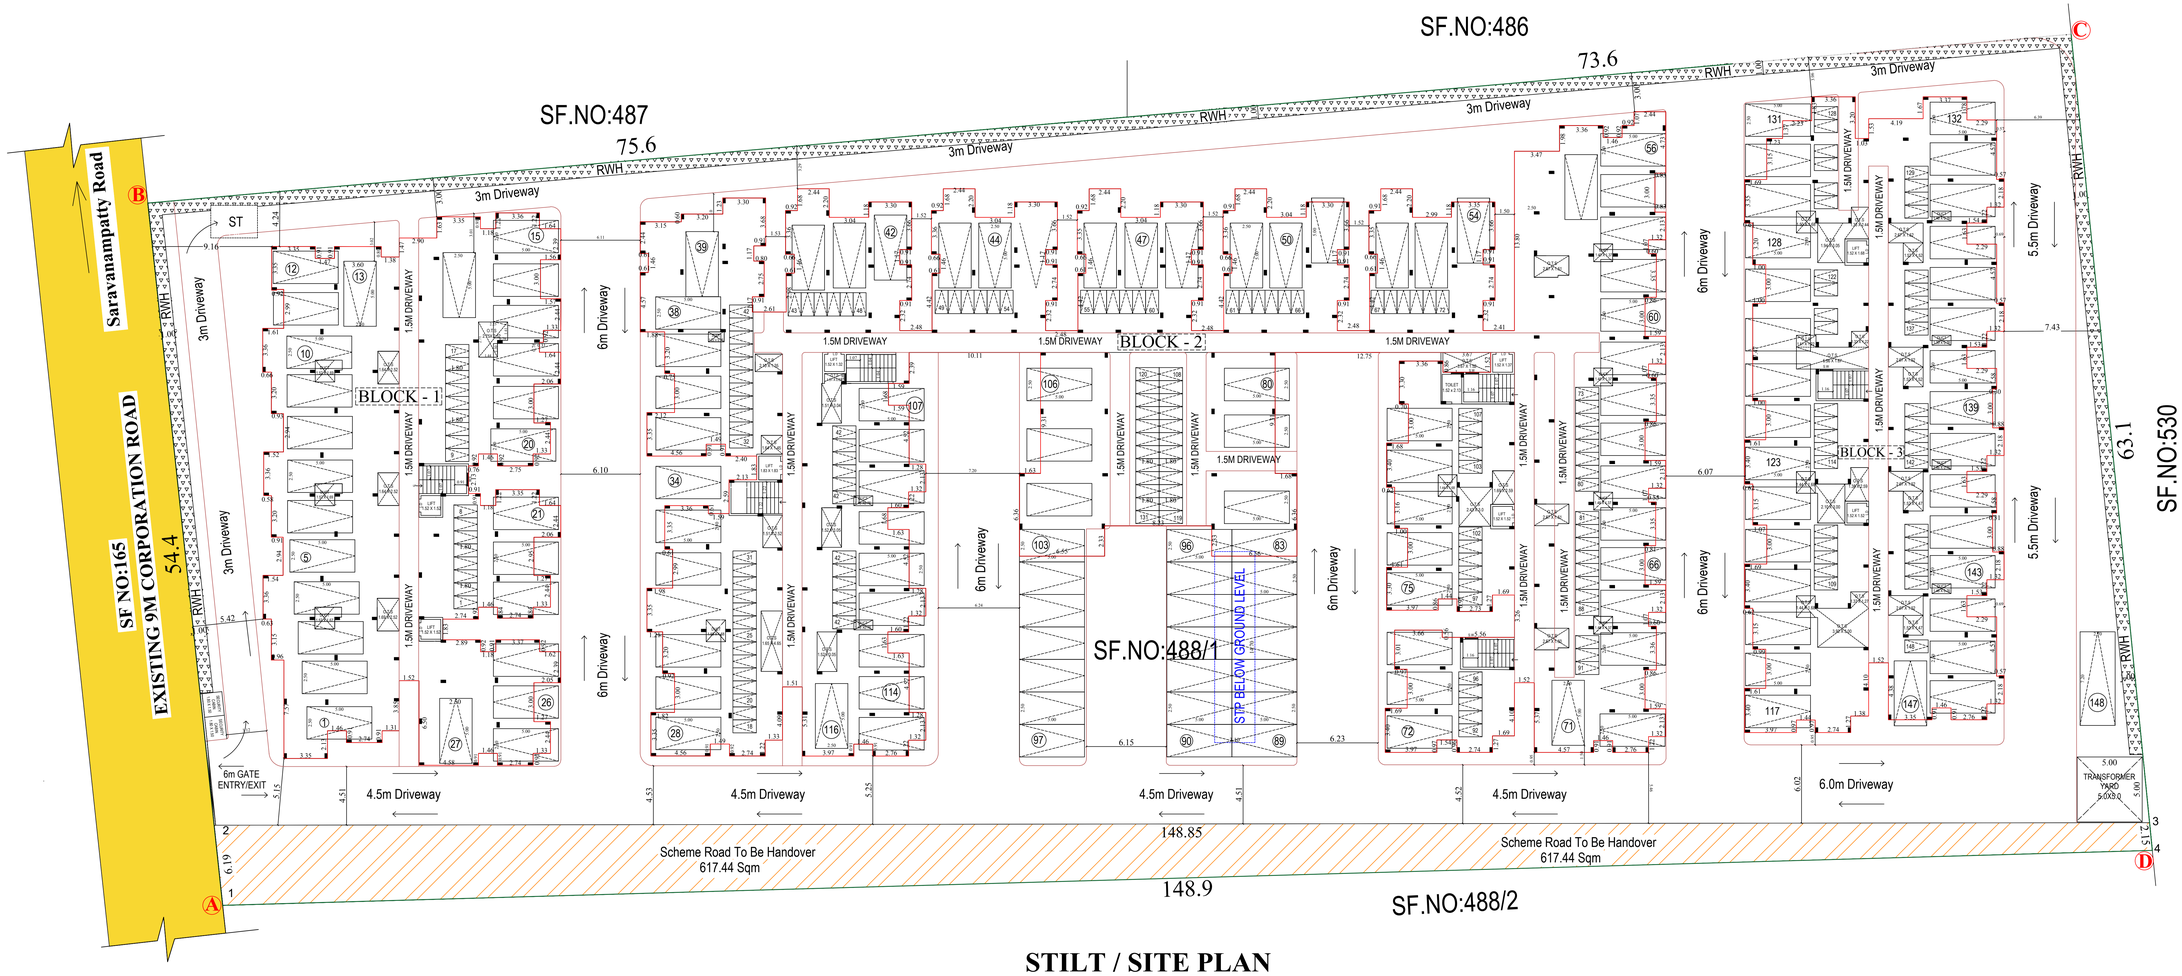

STILT / SITE PLAN

SITE / STILT FLOOR PLAN	SHEET NO : 1/ 6

PLAN SHOWING THE PROPOSED STILT, FIRST, SECOND, THIRD, FOURTH & FIFTH FLOOR RESIDENTIAL APARTMENT BUILDING IN S.F.NO:488/1 AT CHINNAVEDAMAPATTI VILLAGE, COIMBATORE NORTH TALUK, COIMBATORE CORPORATION.

CHINNAVEDAMPATTI DD PLAN : 7

North | Scale 1: 200

AREA OF THE DOCUMENT	- 8680.50 Sq.m
AREA OF THE PATTA	- 8675.00 Sq.m
SUPER IMPOSED PLOT AREA	- 8705.36 Sq.m
SCHEME ROAD TO BE HANDOVER	- 617.44 Sq.m

AREA DETAILS:

FLOOR NAME	FSI AREA (in Sqm)	NON-FSI AREA (in Sqm)	TOTAL AREA (in Sqm)
BLOCK - 1			
STILT FLOOR	-	799.25	799.25
FIRST FLOOR	772.80	26.45	799.25
SECOND FLOOR	772.80	26.45	799.25
THIRD FLOOR	772.80	26.45	799.25
FOURTH FLOOR	772.80	26.45	799.25
FIFTH FLOOR	772.80	26.45	799.25
TERRACE FLOOR	-	16.08	16.08
TOTAL	3864.00	947.58	4811.58
BLOCK - 2			
STILT FLOOR	-	2243.34	2243.34
FIRST FLOOR	2171.80	71.54	2243.34
SECOND FLOOR	2091.09	71.54	2162.63
THIRD FLOOR	1890.07	71.54	1961.61
FOURTH FLOOR	1890.07	71.54	1961.61
FIFTH FLOOR	1890.07	71.54	1961.61
TERRACE FLOOR	-	62.92	62.92
TOTAL	9933.10	2663.96	12597.06
BLOCK - 3			
STILT FLOOR	-	848.11	848.11
FIRST FLOOR	763.95	84.16	848.11
SECOND FLOOR	763.95	84.16	848.11
THIRD FLOOR	763.95	84.16	848.11
FOURTH FLOOR	763.95	84.16	848.11
FIFTH FLOOR	763.95	84.16	848.11
TERRACE FLOOR	-	16.23	16.23
TOTAL	3819.75	1285.14	5104.89

NOTE:

FLOOR SPACE INDEX = 17616.85 / 8675.00 = 2.03

Total No. of Dwellings	: 190.00 Nos.
No. of Two Wheeler Parking required	: 66 Nos.
No. of Two Wheeler Parking Provided	: 174 Nos.
No. of Car Parking required	: 110 Nos.
No. of Car Parking Provided	: 148 Nos.

Note

- Existing Road.
- Site boundary.
- Pro. Building.
- Scheme Road Handover Area.

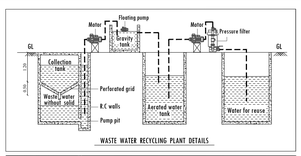

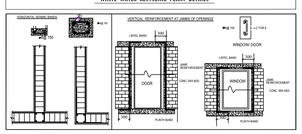

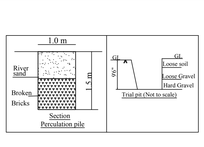

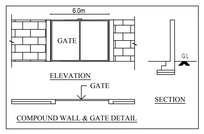

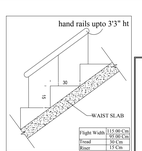

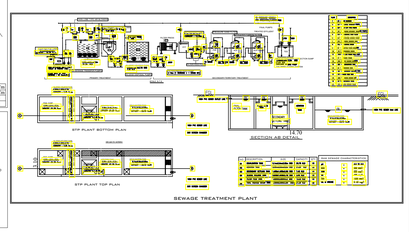

TOTAL AREA DETAILS:

Block Name	Total Buildup Area	Non FSI Area			Residential
		Covered Parking	Deduction	Terrace	Total FSI Area
BLOCK 1	4811.58	799.25	132.25	16.08	3864.00
BLOCK 2	12597.06	2243.34	357.70	62.92	9933.10
BLOCK 3	5104.89	848.11	420.80	16.23	3819.75
GRAND TOTAL	22450.61	3890.70	910.75	95.23	17616.85

DWELLING DETAILS: BLOCK-1 (SINGLE BUILDING)

FLOOR NAME	DWELLING REFERENCE	SINGLE/DUPLEX	DWELLING AREA
FLOOR 01,02,03,04,05 -TYPICAL	A1	SINGLE	86.68
FLOOR 01,02,03,04,05 -TYPICAL	A2	SINGLE	85.79
FLOOR 01,02,03,04,05 -TYPICAL	A3	SINGLE	85.31
FLOOR 01,02,03,04,05 -TYPICAL	A4	SINGLE	86.61
FLOOR 01,02,03,04,05 -TYPICAL	A5	SINGLE	89.44
FLOOR 01,02,03,04,05 -TYPICAL	A6	SINGLE	86.41
FLOOR 01,02,03,04,05 -TYPICAL	A7	SINGLE	87.72
FLOOR 01,02,03,04,05 -TYPICAL	A8	SINGLE	86.03
TOTAL NO OF DWELLING UNITS		8 X 5 = 40 Nos	

DWELLING DETAILS: BLOCK-2 (SINGLE BUILDING)

FLOOR NAME	DWELLING REFERENCE	SINGLE/DUPLEX	DWELLING AREA
FLOOR 01,02,03,04,05 -TYPICAL	B1	SINGLE	79.69
FLOOR 01,02,03,04,05 -TYPICAL	B2	SINGLE	78.77
FLOOR 01,02,03,04,05 -TYPICAL	B3	SINGLE	81.69
FLOOR 01,02,03,04,05 -TYPICAL	B4	SINGLE	69.35
FLOOR 01,02,03,04,05 -TYPICAL	B5	SINGLE	70.38
FLOOR 01,02,03,04,05 -TYPICAL	B6	SINGLE	70.73
FLOOR 01,02,03,04,05 -TYPICAL	B7	SINGLE	81.36
FLOOR 01,02,03,04,05 -TYPICAL	B8	SINGLE	88.63
FLOOR 01,02,03,04,05 -TYPICAL	B9	SINGLE	88.63
FLOOR 01,02,03,04,05 -TYPICAL	B10	SINGLE	88.63
FLOOR 01,02,03,04,05 -TYPICAL	B11	SINGLE	88.63
FLOOR 01,02,03,04,05 -TYPICAL	B12	SINGLE	88.63
FLOOR 01,02,03,04,05 -TYPICAL	B13	SINGLE	69.19
FLOOR 01,02,03,04,05 -TYPICAL	B14	SINGLE	69.24
FLOOR 01,02,03,04,05 -TYPICAL	B15	SINGLE	70.24
FLOOR 01,02,03,04,05 -TYPICAL	B16	SINGLE	79.23
FLOOR 01,02,03,04,05 -TYPICAL	B17	SINGLE	78.42
FLOOR 01,02,03,04,05 -TYPICAL	B18	SINGLE	78.44
FLOOR 01,02,03,04,05 -TYPICAL	B19	SINGLE	78.48
FLOOR 01,02,03,04,05 -TYPICAL	B20	SINGLE	89.38
TOTAL NO OF DWELLING UNITS		20 X 5 = 100 Nos	

DWELLING DETAILS: BLOCK-3 (SINGLE BUILDING)

FLOOR NAME	DWELLING REFERENCE	SINGLE/DUPLEX	DWELLING AREA
FLOOR 01,02,03,04,05 -TYPICAL	C1	SINGLE	68.40
FLOOR 01,02,03,04,05 -TYPICAL	C2	SINGLE	68.40
FLOOR 01,02,03,04,05 -TYPICAL	C3	SINGLE	68.19
FLOOR 01,02,03,04,05 -TYPICAL	C4	SINGLE	69.22
FLOOR 01,02,03,04,05 -TYPICAL	C5	SINGLE	67.29
FLOOR 01,02,03,04,05 -TYPICAL	C6	SINGLE	66.71
FLOOR 01,02,03,04,05 -TYPICAL	C7	SINGLE	66.39
FLOOR 01,02,03,04,05 -TYPICAL	C8	SINGLE	65.49
FLOOR 01,02,03,04,05 -TYPICAL	C9	SINGLE	65.49
FLOOR 01,02,03,04,05 -TYPICAL	C10	SINGLE	66.83
TOTAL NO OF DWELLING UNITS		10 X 5 = 50 Nos	

All metric dimensions are in metre
Capacity of the septic tank-450 Glns
Horizontal Distance From Elec If Any - Nil

R.N.Krishna Kumar B.Arch.,
CA/ 2015 / 73097
LPA / CE / 19 / 07 / 089
GK ASSOCIATES
No : 603, 100 Feet Road, Gandhipuram
Coimbatore - 641 012.
Ph : 0422 - 4220046, 99442 11111

Construction Engineer.

R.N.Krishna Kumar B.Arch.,
CA/ 2015 / 73097
LPA / RA / SA / 19 / 03 / 006
GK ASSOCIATES
No : 603, 100 Feet Road, Gandhipuram
Coimbatore - 641 012.
Ph : 0422 - 4220046, 99442 11111

Architect.

R.PRAKASH M.E., (Structural)
LPA/SE/Gr-1/19/05/044
GK ASSOCIATES
No : 603, 100 FEET ROAD, GANDHIPURAM
COIMBATORE - 641 012.
PHONE : 0422-4220046, 97503 40046

Structural Engineer.

UNITED LIVING SPACE Partners

Applicant.

Signature Not Verified
Signed by: Chandrasekaran Chellappa
Location: Coimbatore
Date: 2024.05.20 09:49:49 IST

Signature Not Verified
Signed by: CITY OF COIMBATORE
Date: 2023.06.26 14:08:59