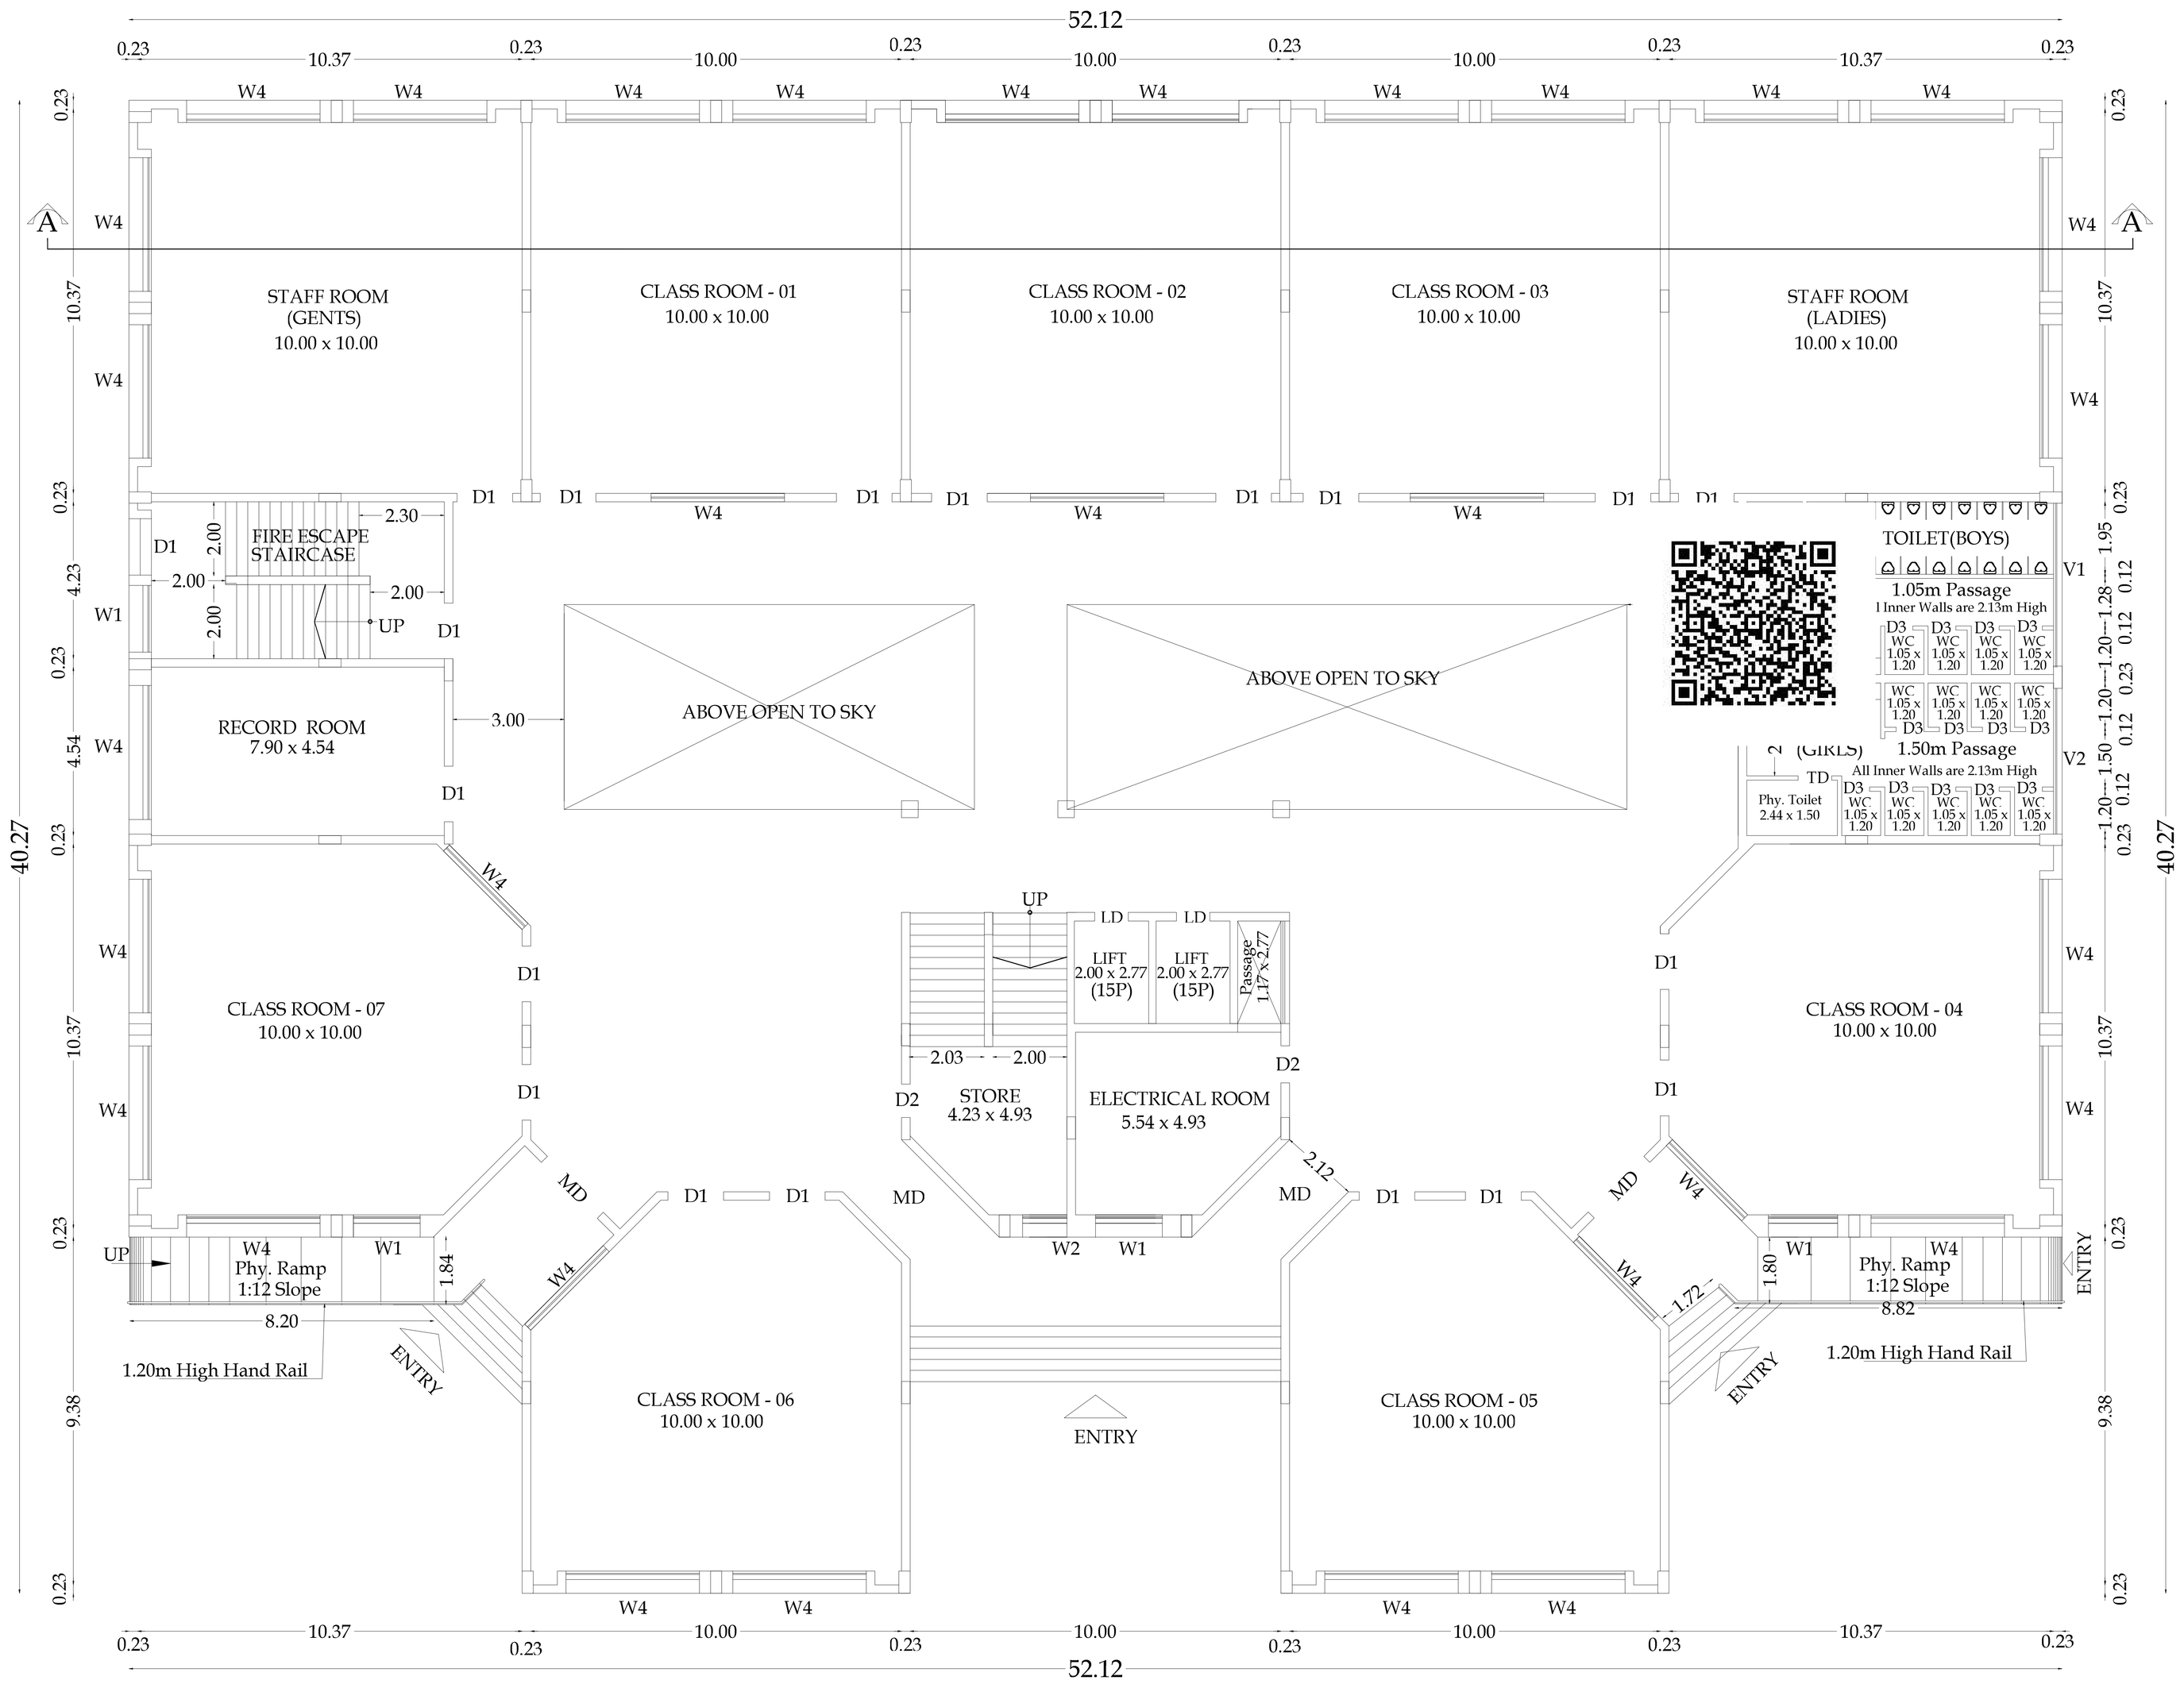


GROUND FLOOR PLAN

PROPOSED BUILDING - 01

PROPOSED BUILDING (G.FLOOR PLAN)
(PROPOSED BUILDING - 01)

SHEET NO - 02 / 26

SITE PLAN SHOWING THE PROPOSED & ADDITIONAL COLLEGE BLOCKS IN S.F.NO - 23/1A, 2A, 3A, 24/1A, 2, 3, 25/1, 2, 3, 4, 26/2, 35/1, 2, 3, 4, 36/1A, 2A, 3A2, 4, 37/1, 2, 3, 38/1, 2, 3, 4, 5, 6, 51/1, 51/3C, 51/4C, 679/3, 680/1C, 680/2C, 682 AT KUNIYAMUTHUR VILLAGE & MUNICIPALITY, COIMBATORE DISTRICT.

SCALE - 1 : 200

Typical Block Name	Floor Name	Total Buildup Area	Non FSI Area			Institution
			Covered Parking	OTS Deduction	Non - FSI Area	Total FSI Area
PROPOSED BUILDING - 01 BLOCK- 26	GROUND FLOOR	1858.40	-	-	-	1858.40

JOINERY DETAILS

MD	MAIN DOOR CUM GLAZING	4.70 x 2.95
D1	DOOR	1.80 x 2.15
D2	DOOR	1.20 x 2.15
D3	DOOR	0.76 x 2.15
TD	TOILET DOOR	0.90 x 2.15
V1	VENTILATOR	3.60 x 0.60
V2	VENTILATOR	2.40 x 0.60
V3	VENTILATOR	1.20 x 0.60
W1	WINDOW	5.00 x 1.80
W2	WINDOW	4.00 x 1.80
W3	WINDOW	3.60 x 1.80
W4	WINDOW	3.00 x 1.80
W5	WINDOW	1.20 x 1.80

PREYADARSHI. S
REG No: SE-1/004/2021/GR-I(SE)
16A1, Huzur Road, Anna Statue,
Behind Taj Vivanta,Coimbatore-641 018.
PH: 98430 09974
E-MAIL:info@nmsgv.com

STRUCTURAL ENGINEER.

S.NAGARAJ ASAD, BE.,
Engineer Grade-I (LS),
Coimbatore UPA/RS/GR-I/19/03/003,
16A2, Anna Statue to Hosur Road,
Behind Taj Vivanta,
Coimbatore-18, Ph: 0422-42749-15.


ARCHITECT.

For VLB TRUST
Authorised Signatory.

APPLICANT.

S.NAGARAJ ASAD, BE.,
Engineer Grade-I (LS),
Coimbatore UPA/RS/GR-I/19/03/003,
16A2, Anna Statue to Hosur Road,
Behind Taj Vivanta,
Coimbatore-18, Ph: 0422-42749-15.

LBS/ENGINEER.

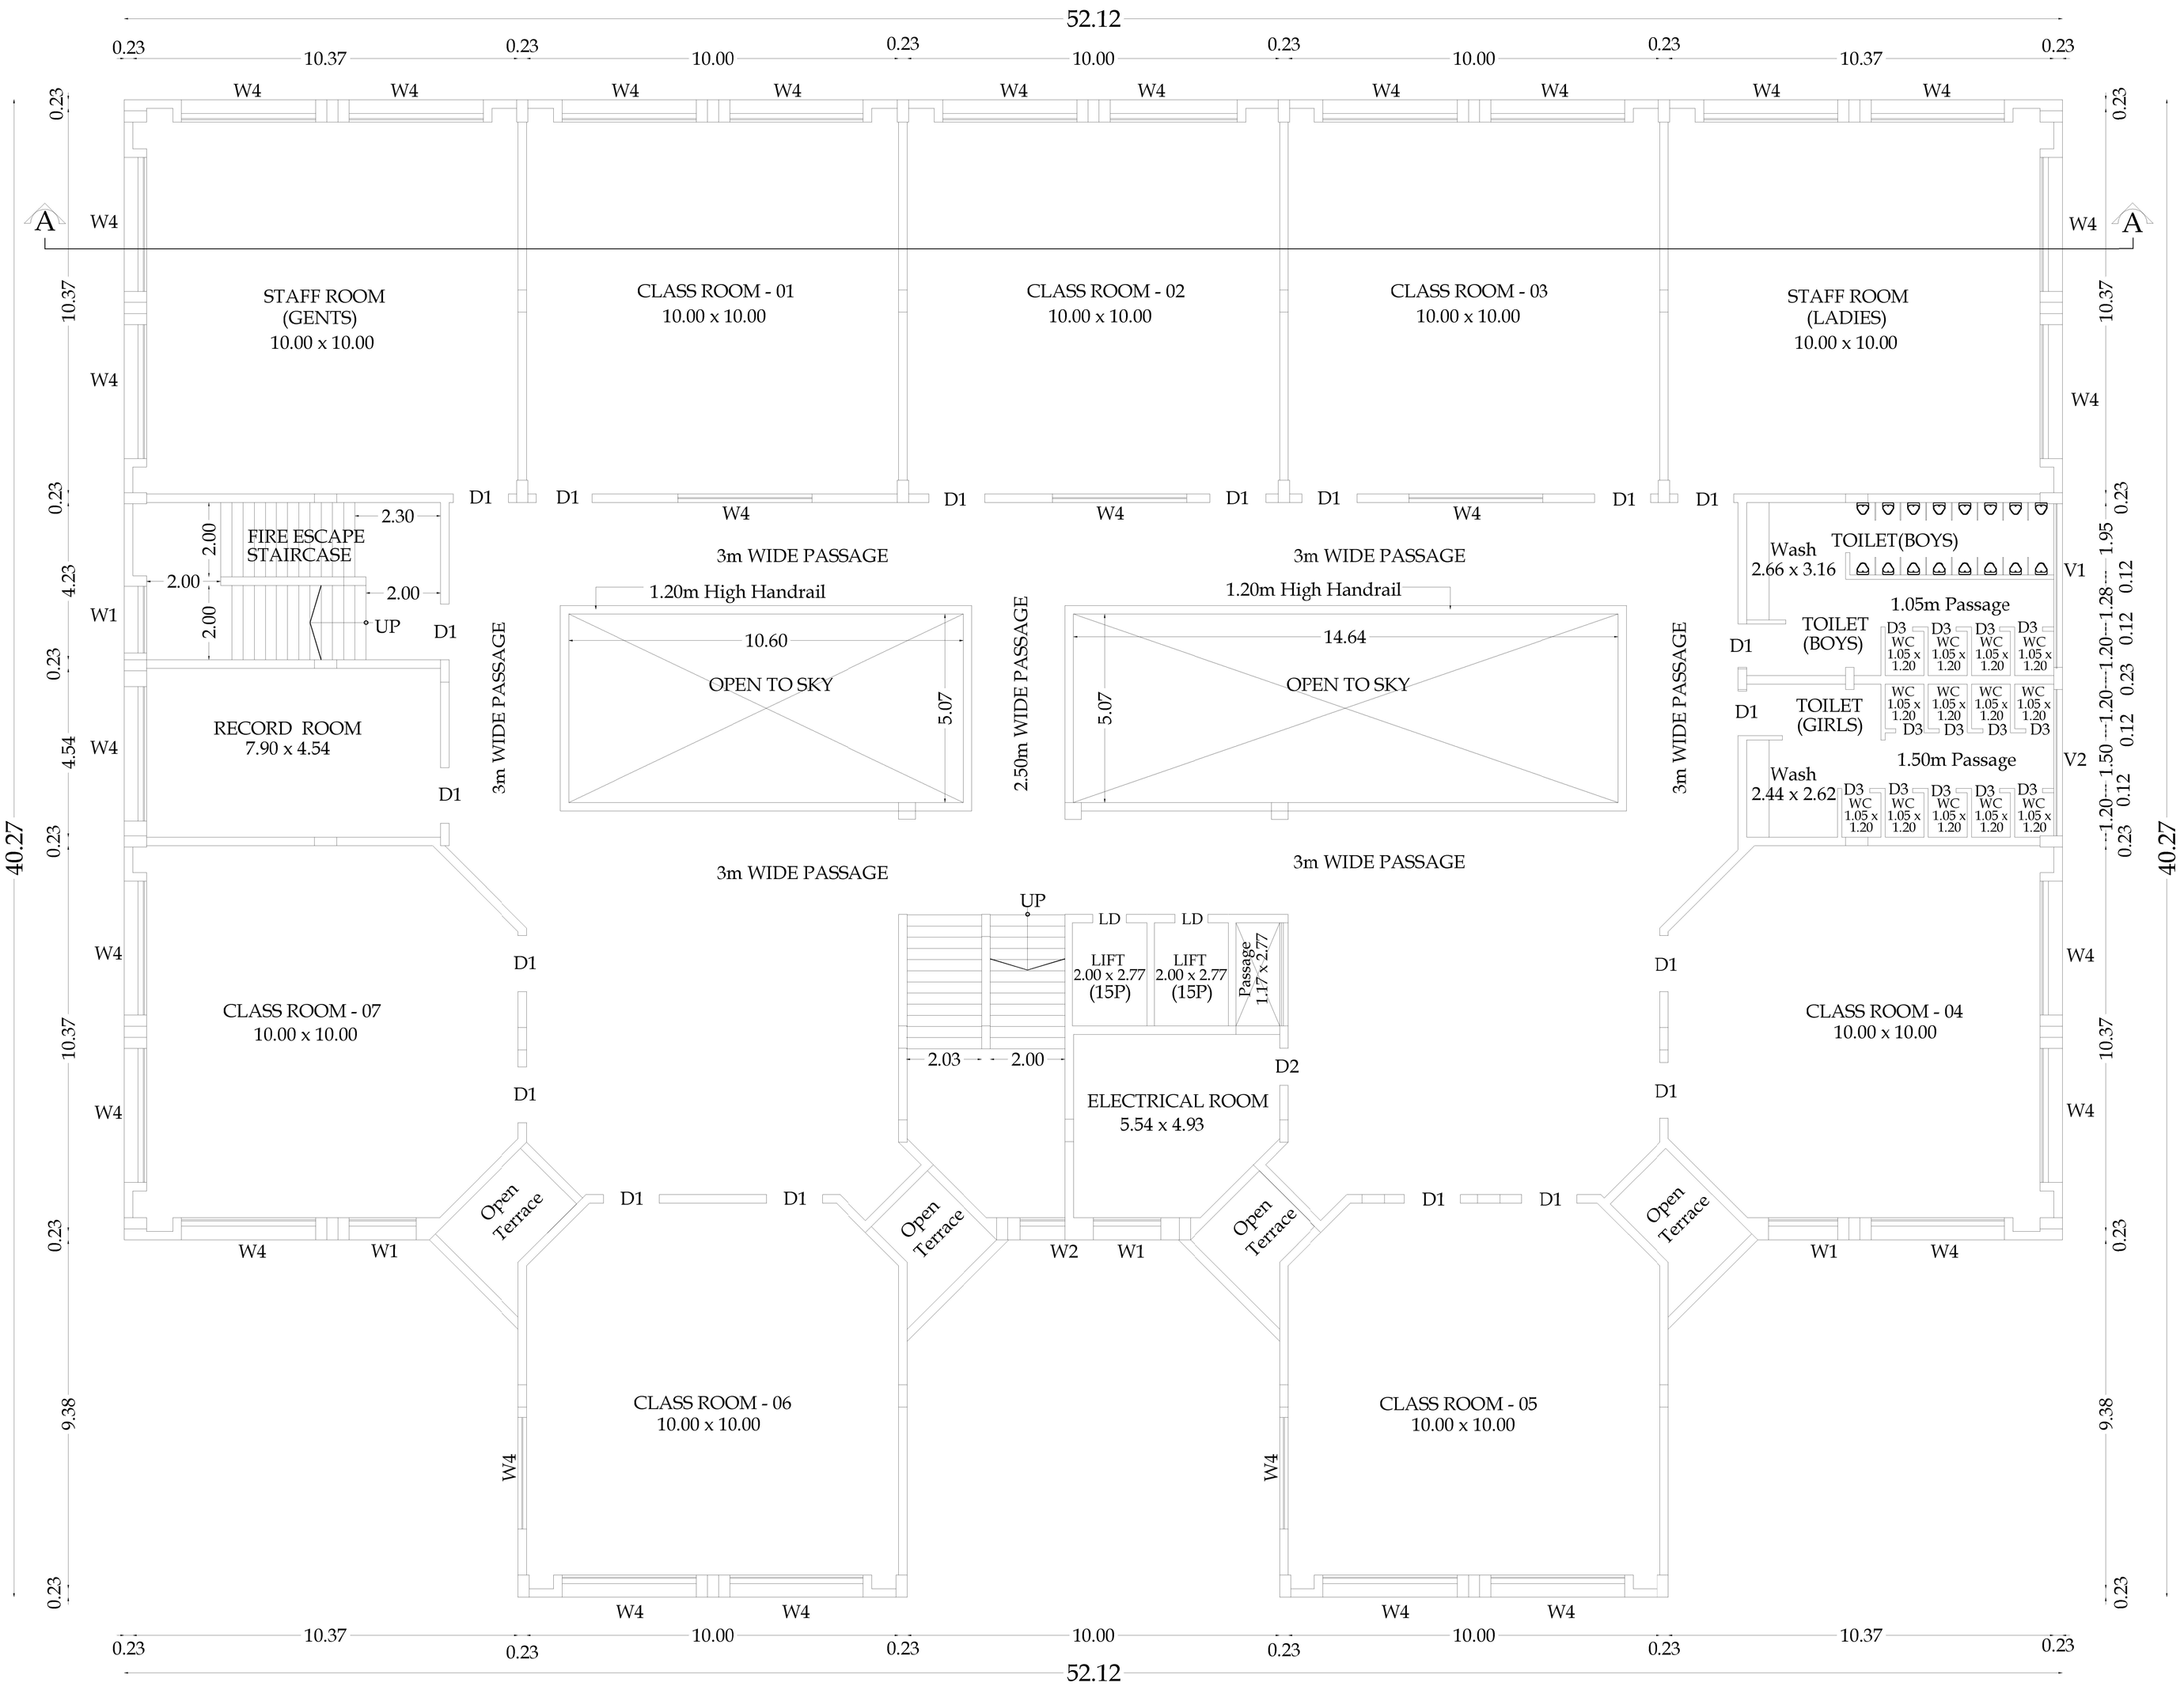

1st, 2nd & 3rd FLOOR PLAN

PROPOSED BUILDING - 01

PROPOSED BUILDING (1st, 2nd & 3rd FLOOR PLAN)
(PROPOSED BUILDING - 01)

SHEET NO - 03/26

SITE PLAN SHOWING THE PROPOSED & ADDITIONAL COLLEGE BLOCKS IN S.F.NO - 23/1A, 2A, 3A, 24/1A, 2, 3, 25/1, 2, 3, 4, 26/2, 35/1, 2, 3, 4, 36/1A, 2A, 3A2, 4, 37/1, 2, 3, 38/1, 2, 3, 4, 5, 6, 51/1, 51/3C, 51/4C, 679/3, 680/1C, 680/2C, 682 AT KUNIYAMUTHUR VILLAGE & MUNICIPALITY, COIMBATORE DISTRICT.

SCALE - 1 : 200

Typical Block Name	Floor Name	Total Buildup Area	Non FSI Area			Institution
			Covered Parking	OTS Deduction	Non - FSI Area	Total FSI Area
PROPOSED BUILDING - 01 BLOCK- 26	FIRST FLOOR	1653.44	-	127.91	-	1653.44
	SECOND FLOOR	1653.44	-	127.91	-	1653.44
	THIRD FLOOR	1653.44	-	127.91	-	1653.44

JOINERY DETAILS

MD	MAIN DOOR CUM GLAZING	4.70 x 2.95
D1	DOOR	1.80 x 2.15
D2	DOOR	1.20 x 2.15
D3	DOOR	0.76 x 2.15
V1	VENTILATOR	3.60 x 0.60
V2	VENTILATOR	2.40 x 0.60
V3	VENTILATOR	1.20 x 0.60
W1	WINDOW	5.00 x 1.80
W2	WINDOW	4.00 x 1.80
W3	WINDOW	3.60 x 1.80
W4	WINDOW	3.00 x 1.80
W5	WINDOW	1.20 x 1.80

PREYADARSHI S
REG No: SE-I/004/2021/GR-I(SE)
16A1, Huzur Road, Anna Statue,
Behind Taj Vivanta,Coimbatore-641 018.
PH: 98430 09974
E-MAIL:info@nmsgv.com

STRUCTURAL ENGINEER.

S.NAGARAJAD, BE.,
Engineer Gr.Sel.II (RZ),
Coimbatore LPA/RE/GR-II/19/03/003,
16A2, Anna Statua to Hosur Road,
Behind Taj Vivanta,
Coimbatore-16, Ph: 0422 4274945.


ARCHITECT.

For VLB TRUST
Authorised Signatory.

APPLICANT.

S.NAGARAJAD, BE.,
Engineer Gr.Sel.II (RZ),
Coimbatore LPA/RE/GR-II/19/03/003,
16A2, Anna Statua to Hosur Road,
Behind Taj Vivanta,
Coimbatore-16, Ph: 0422 4274945.

LBS/ENGINEER.

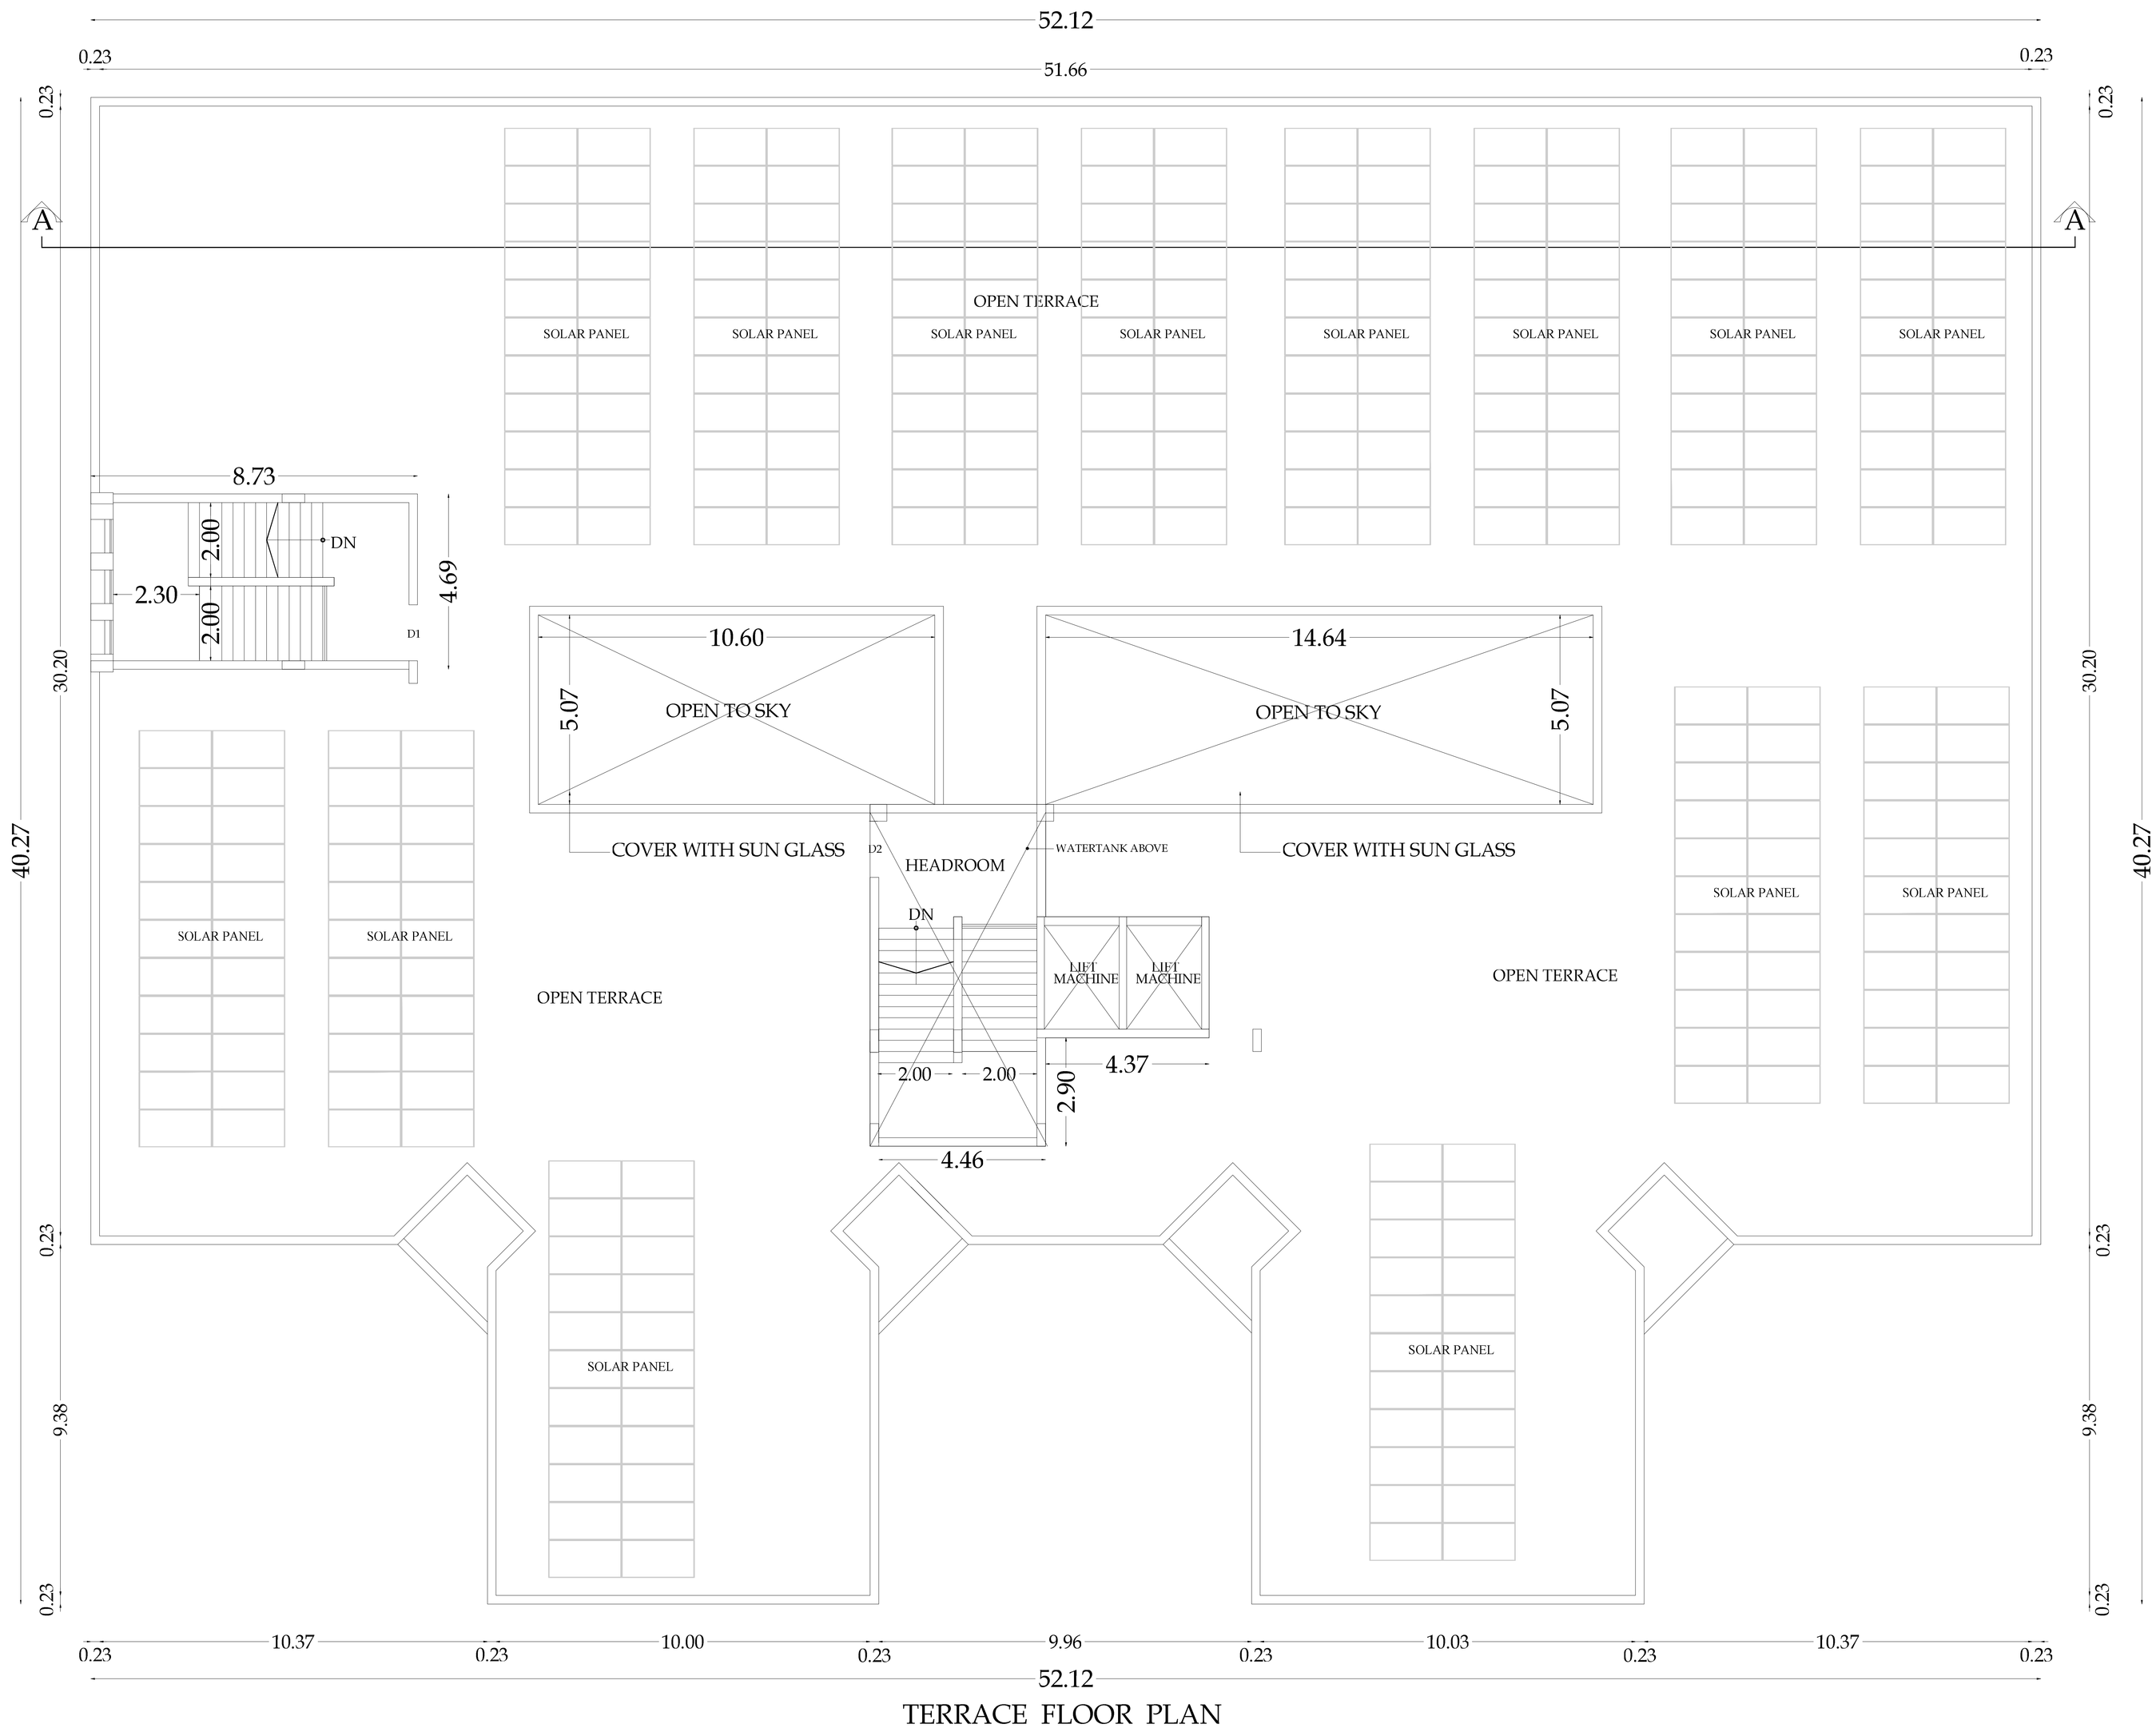

TERRACE FLOOR PLAN

PROPOSED BUILDING - 01

PROPOSED BUILDING (G.FLOOR PLAN)
(PROPOSED BUILDING - 01)

SHEET NO - 04 / 26

SITE PLAN SHOWING THE PROPOSED & ADDITIONAL COLLEGE BLOCKS IN S.F.NO - 23/1A, 2A, 3A, 24/1A, 2, 3, 25/1, 2, 3, 4, 26/2, 35/1, 2, 3, 4, 36/1A, 2A, 3A2, 4, 37/1, 2, 3, 38/1, 2, 3, 4, 5, 6, 51/1, 51/3C, 51/4C, 679/3, 680/1C, 680/2C, 682 AT KUNIYAMUTHUR VILLAGE & MUNICIPALITY, COIMBATORE DISTRICT.

SCALE - 1 : 200

Typical Block Name	Floor Name	Total Buildup Area	Non FSI Area			Institution
			Covered Parking	OTS Deduction	Non - FSI Area	Total FSI Area
PROPOSED BUILDING - 01 BLOCK- 26	TERRACE FLOOR	97.94	-	-	97.94	-

JOINERY DETAILS

MD	MAIN DOOR CUM GLAZING	4.70 x 2.95
D1	DOOR	1.80 x 2.15
D2	DOOR	1.20 x 2.15
D3	DOOR	0.76 x 2.15
V1	VENTILATOR	3.60 x 0.60
V2	VENTILATOR	2.40 x 0.60
V3	VENTILATOR	1.20 x 0.60
W1	WINDOW	5.00 x 1.80
W2	WINDOW	4.00 x 1.80
W3	WINDOW	3.60 x 1.80
W4	WINDOW	3.00 x 1.80
W5	WINDOW	1.20 x 1.80

PREYADARSHI. S
REG No: SE-I/004/2021/GR-I(SE)
16A1, Huzur Road, Anna Statue,
Behind Taj Vivanta,Coimbatore-641 018.
PH: 98430 09974
E-MAIL:info@nmsgv.com

STRUCTURAL ENGINEER.

S.NAGARAJ SAD, BE.,
Engineer Grade-II (RS),
Coimbatore LPA/R/RS/17/19/03/003,
16A2, Anna Statue to Hosur Road,
Behind Taj Vivanta,
Coimbatore-18, Ph: 0422-4274945.

ARCHITECT.

For VLB TRUST
Authorised Signatory.

APPLICANT.

S.NAGARAJ SAD, BE.,
Engineer Grade-II (RS),
Coimbatore LPA/R/RS/17/19/03/003,
16A2, Anna Statue to Hosur Road,
Behind Taj Vivanta,
Coimbatore-18, Ph: 0422-4274945.

LBS/ENGINEER.



SECTION - "AA" PROPOSED BUILDING - 01



FRONT ELEVATION

PROPOSED BUILDING - 01

PROPOSED BUILDING (G.FLOOR PLAN)
(PROPOSED BUILDING - 01)

SHEET NO - 05 / 26

SITE PLAN SHOWING THE PROPOSED & ADDITIONAL COLLEGE BLOCKS IN S.F.NO - 23/1A, 2A, 3A, 24/1A, 2, 3, 25/1, 2, 3, 4, 26/2, 35/1, 2, 3, 4, 36/1A, 2A, 3A2, 4, 37/1, 2, 3, 38/1, 2, 3, 4, 5, 6, 51/1, 51/3C, 51/4C, 679/3, 680/1C, 680/2C, 682 AT KUNIYAMUTHUR VILLAGE & MUNICIPALITY, COIMBATORE DISTRICT.

SCALE - 1 : 200

JOINERY DETAILS

MD	MAIN DOOR CUM GLAZING	4.70 x 2.95
D1	DOOR	1.80 x 2.15
D2	DOOR	1.20 x 2.15
D3	DOOR	0.76 x 2.15
V1	VENTILATOR	3.60 x 0.60
V2	VENTILATOR	2.40 x 0.60
V3	VENTILATOR	1.20 x 0.60
W1	WINDOW	5.00 x 1.80
W2	WINDOW	4.00 x 1.80
W3	WINDOW	3.60 x 1.80
W4	WINDOW	3.00 x 1.80
W5	WINDOW	1.20 x 1.80

PREYADARSHI. S
REG No: SE-I/004/2021/GR-I(SE)
16A1, Huzur Road, Anna Statue,
Behind Taj Vivanta,Coimbatore-641 018.
PH: 98430 09974
E-MAIL:info@nmsgv.com

STRUCTURAL ENGINEER.

S.NAGARAJ, B.E.,
Engineer Grade - II (PS),
Coimbatore LPA/RUGN/119/03/003,
16A2, Anna Statue to Hosur Road,
Behind Taj Vivanta,
Coimbatore-18, Ph: 0422 4274945.


ARCHITECT.

For VLB TRUST
Authorised Signatory.

APPLICANT.

S.NAGARAJ, B.E.,
Engineer Grade - II (PS),
Coimbatore LPA/RUGN/119/03/003,
16A2, Anna Statue to Hosur Road,
Behind Taj Vivanta,
Coimbatore-18, Ph: 0422 4274945.

LBS/ENGINEER.

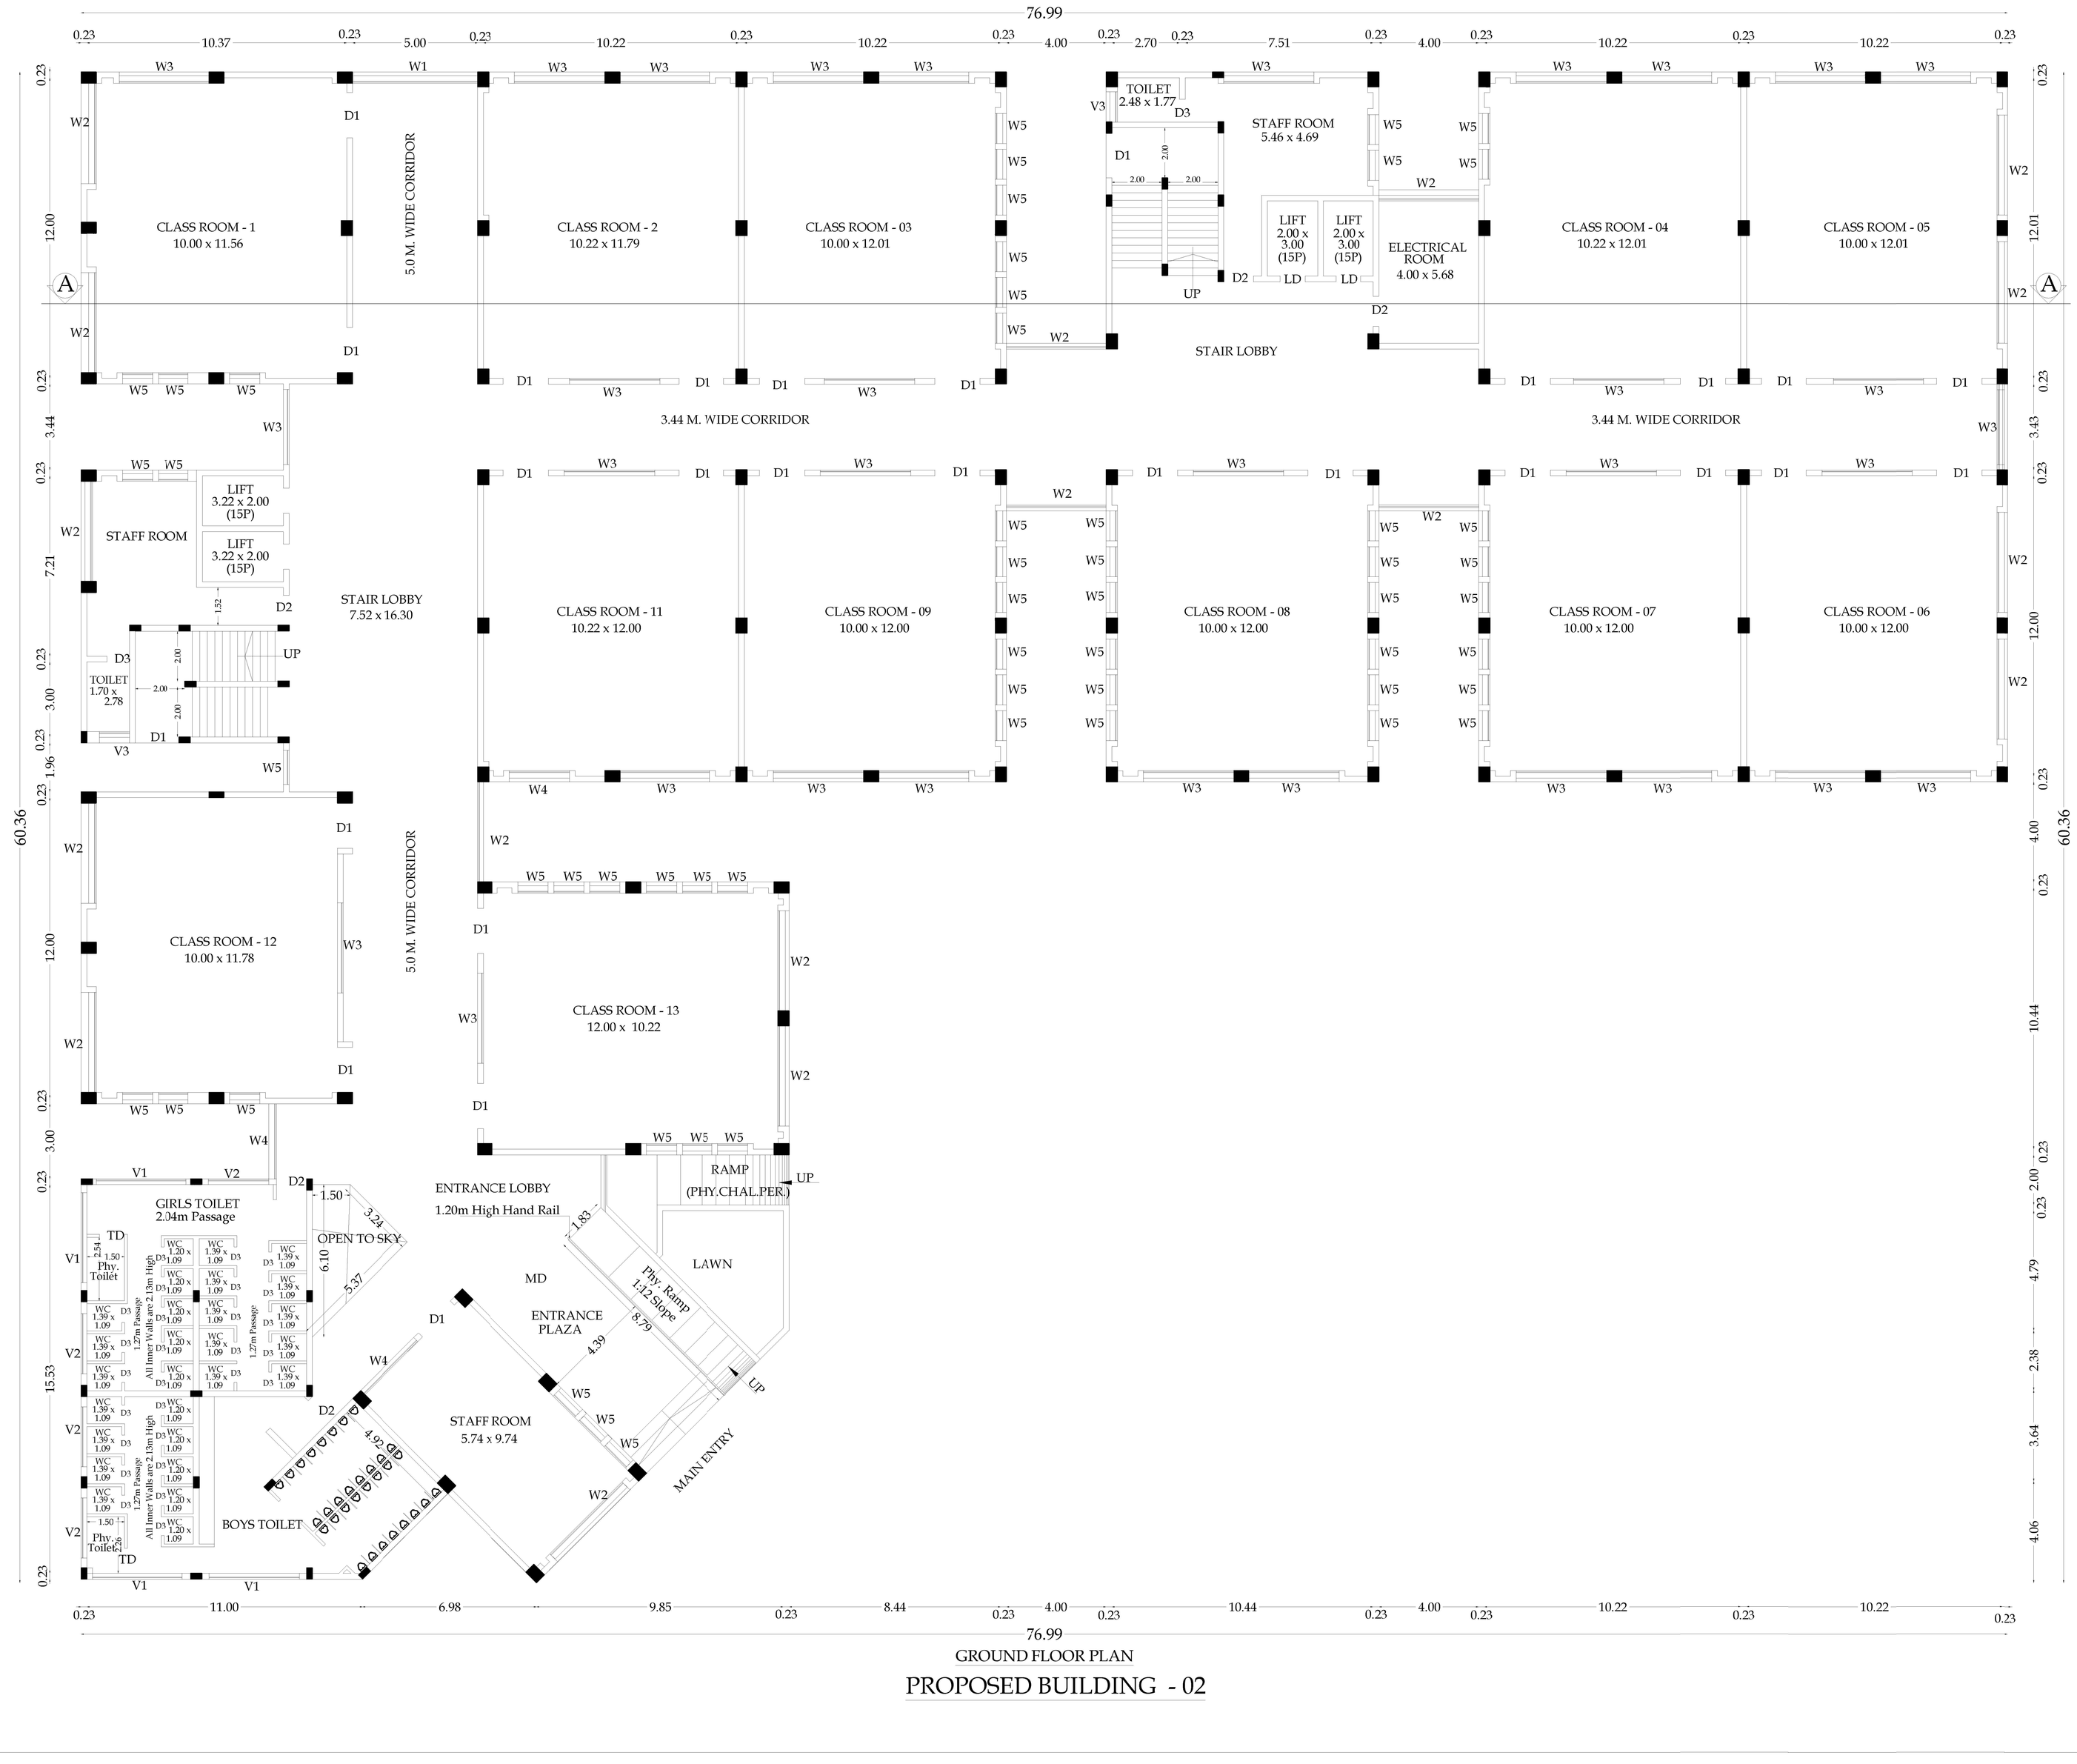

GROUND FLOOR PLAN

PROPOSED BUILDING - 02

PROPOSED BUILDING (G.FLOOR PLAN)
(PROPOSED BUILDING - 02)

SHEET NO - 06 / 26

SITE PLAN SHOWING THE PROPOSED & ADDITIONAL COLLEGE BLOCKS IN S.F.NO - 23/1A, 2A, 3A, 24/1A, 2, 3, 25/1, 2, 3, 4, 26/2, 35/1, 2, 3, 4, 36/1A, 2A, 3A2, 4, 37/1, 2, 3, 38/1, 2, 3, 4, 5, 6, 51/1, 51/3C, 51/4C, 679/3, 680/1C, 680/2C, 682 AT KUNIYAMUTHUR VILLAGE & MUNICIPALITY, COIMBATORE DISTRICT.

SCALE - 1 : 200

Typical Block Name	Floor Name	Total Buildup Area	Non FSI Area			Institution
			Covered Parking	OTS Deduction	Non - FSI Area	Total FSI Area
PROPOSED BUILDING - 02 BLOCK- 24	GROUND FLOOR	2758.80	-	-	-	2758.80

JOINERY DETAILS

MD	MAIN DOOR CUM GLAZING	4.70 x 2.95
D1	DOOR	1.80 x 2.15
D2	DOOR	1.20 x 2.15
D3	DOOR	0.76 x 2.15
TD	TOILET DOOR	0.90 x 2.15
V1	VENTILATOR	3.60 x 0.60
V2	VENTILATOR	2.40 x 0.60
V3	VENTILATOR	1.20 x 0.60
W1	WINDOW	5.00 x 1.80
W2	WINDOW	4.00 x 1.80
W3	WINDOW	3.60 x 1.80
W4	WINDOW	3.00 x 1.80
W5	WINDOW	1.20 x 1.80

PREYADARSHI S
REG No: SE-1/004/2021/GR-1(SE)
16A1, Huzur Road, Anna Statue,
Behind Taj Veeraa, Coimbatore-641 018.
PH: 98430 09924
E-MAIL:info@mmsgv.com


STRUCTURAL ENGINEER.

ARCHITECT.

For VLB TRUST
Authorised Signatory.

APPLICANT.

LBS/ENGINEER.

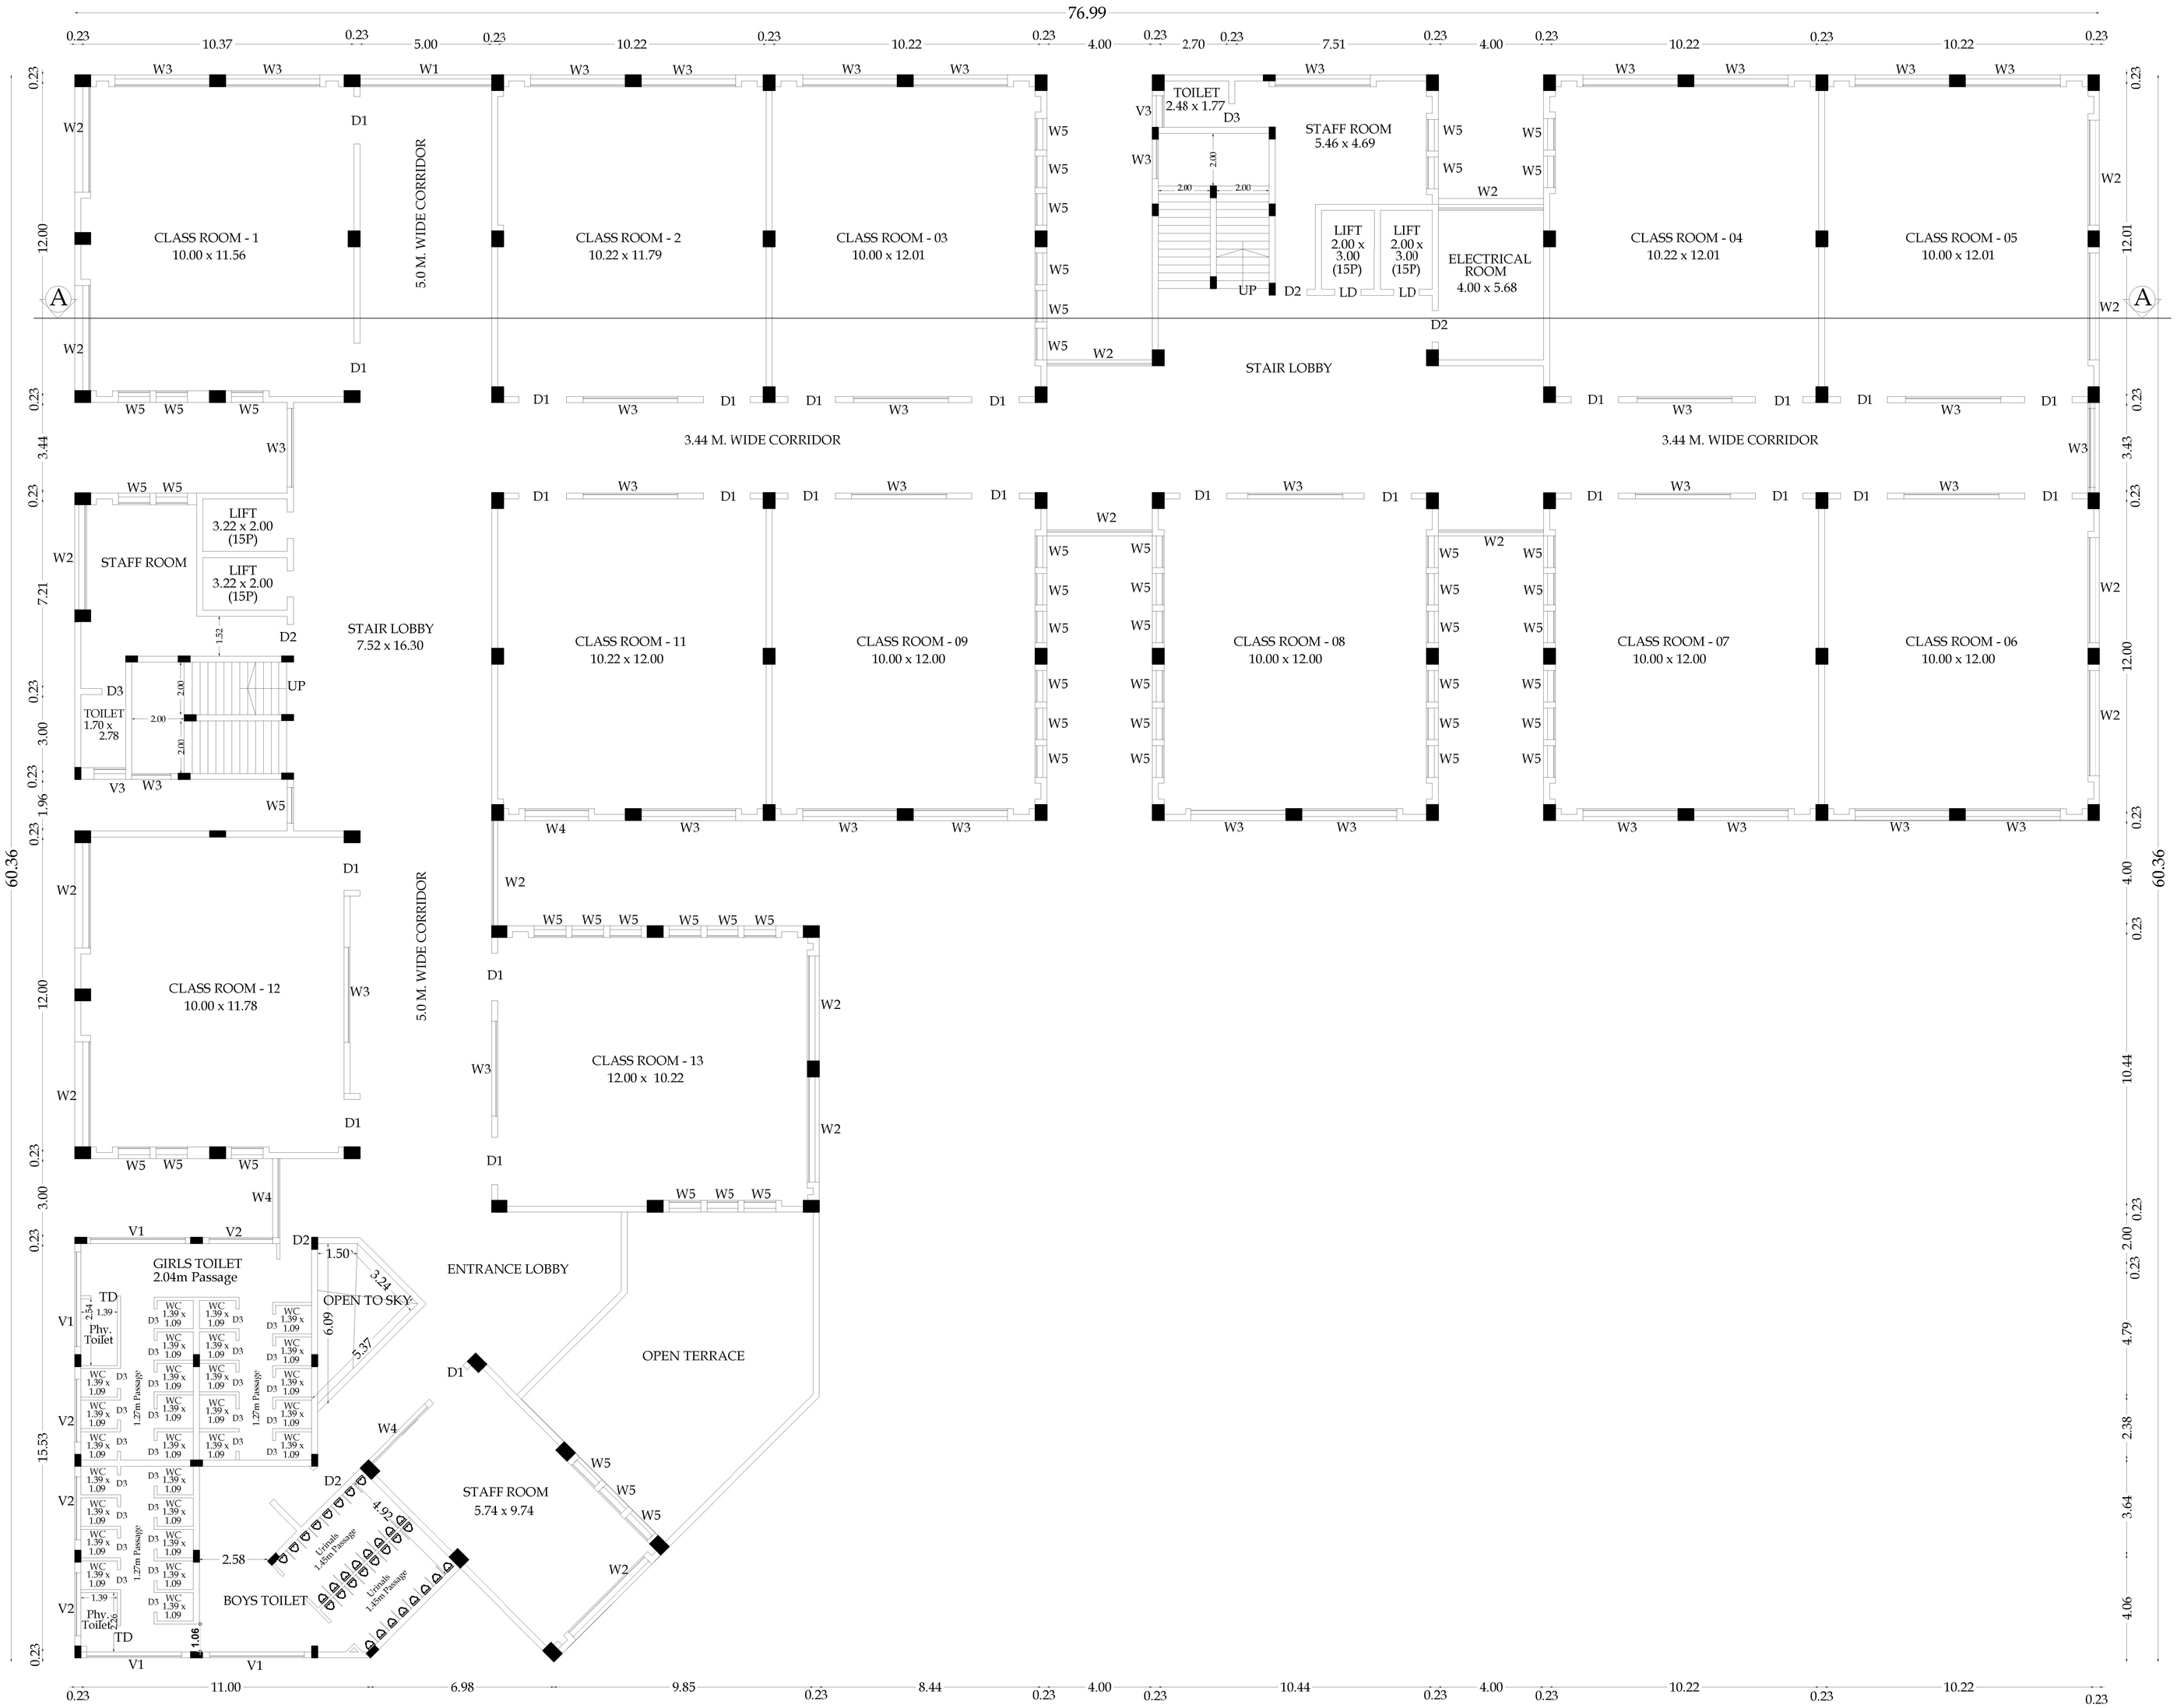

TYPICAL 1st, 2nd, 3rd, FLOOR PLAN

PROPOSED BUILDING - 02

PROPOSED BUILDING (1st, 2nd, 3rd Typical Floor Plan)
(PROPOSED BUILDING - 02)

SHEET NO - 07/26

SITE PLAN SHOWING THE PROPOSED & ADDITIONAL COLLEGE BLOCKS IN S.F.NO - 23/1A, 2A, 3A, 24/1A, 2, 3, 25/1, 2, 3, 4, 26/2, 35/1, 2, 3, 4, 36/1A, 2A, 3A2, 4, 37/1, 2, 3, 38/1, 2, 3, 4, 5, 6, 51/1, 51/3C, 51/4C, 679/3, 680/1C, 680/2C, 682 AT KUNIYAMUTHUR VILLAGE & MUNICIPALITY, COIMBATORE DISTRICT.

SCALE - 1 : 200

Typical Block Name	Floor Name	Total Buildup Area	Non FSI Area			Institution
			Covered Parking	OTS Deduction	Non - FSI Area	Total FSI Area
PROPOSED BUILDING - 02 BLOCK- 24	FIRST FLOOR	2667.30	-	-	-	2667.30
	SECOND FLOOR	2667.30	-	-	-	2667.30
	THIRD FLOOR	2667.30	-	-	-	2667.30

JOINERY DETAILS

MD	MAIN DOOR CUM GLAZING	4.70 x 2.95
D1	DOOR	1.80 x 2.15
D2	DOOR	1.20 x 2.15
D3	DOOR	0.76 x 2.15
TD	TOILET DOOR	0.90 x 2.15
V1	VENTILATOR	3.60 x 0.60
V2	VENTILATOR	2.40 x 0.60
V3	VENTILATOR	1.20 x 0.60
W1	WINDOW	5.00 x 1.80
W2	WINDOW	4.00 x 1.80
W3	WINDOW	3.60 x 1.80
W4	WINDOW	3.00 x 1.80
W5	WINDOW	1.20 x 1.80

PREYADARSHI. S
REG No: SE-I/004/2021/GR-I(SE)
16A1, Huzur Road, Anna Statue,
Behind Taj Vivanta,Coimbatore-641 018.
PH: 88630 09924
E-MAIL:info@rmtapv.com

STRUCTURAL ENGINEER.

S. RAGAVAN, B.E.,
Engineer Licensed & Govt.
Coimbatore LPV/R/2004/21/01/0003,
16A3, Anna Statue to Hosur Road,
Behind Taj Vivanta,
Coimbatore-18, PH: 0422-4274845.


ARCHITECT.

For VLB TRUST
Authorised Signatory.

APPLICANT.

S. RAGAVAN, B.E.,
Engineer Licensed & Govt.
Coimbatore LPV/R/2004/21/01/0003,
16A3, Anna Statue to Hosur Road,
Behind Taj Vivanta,
Coimbatore-18, PH: 0422-4274845.

LBS/ENGINEER.

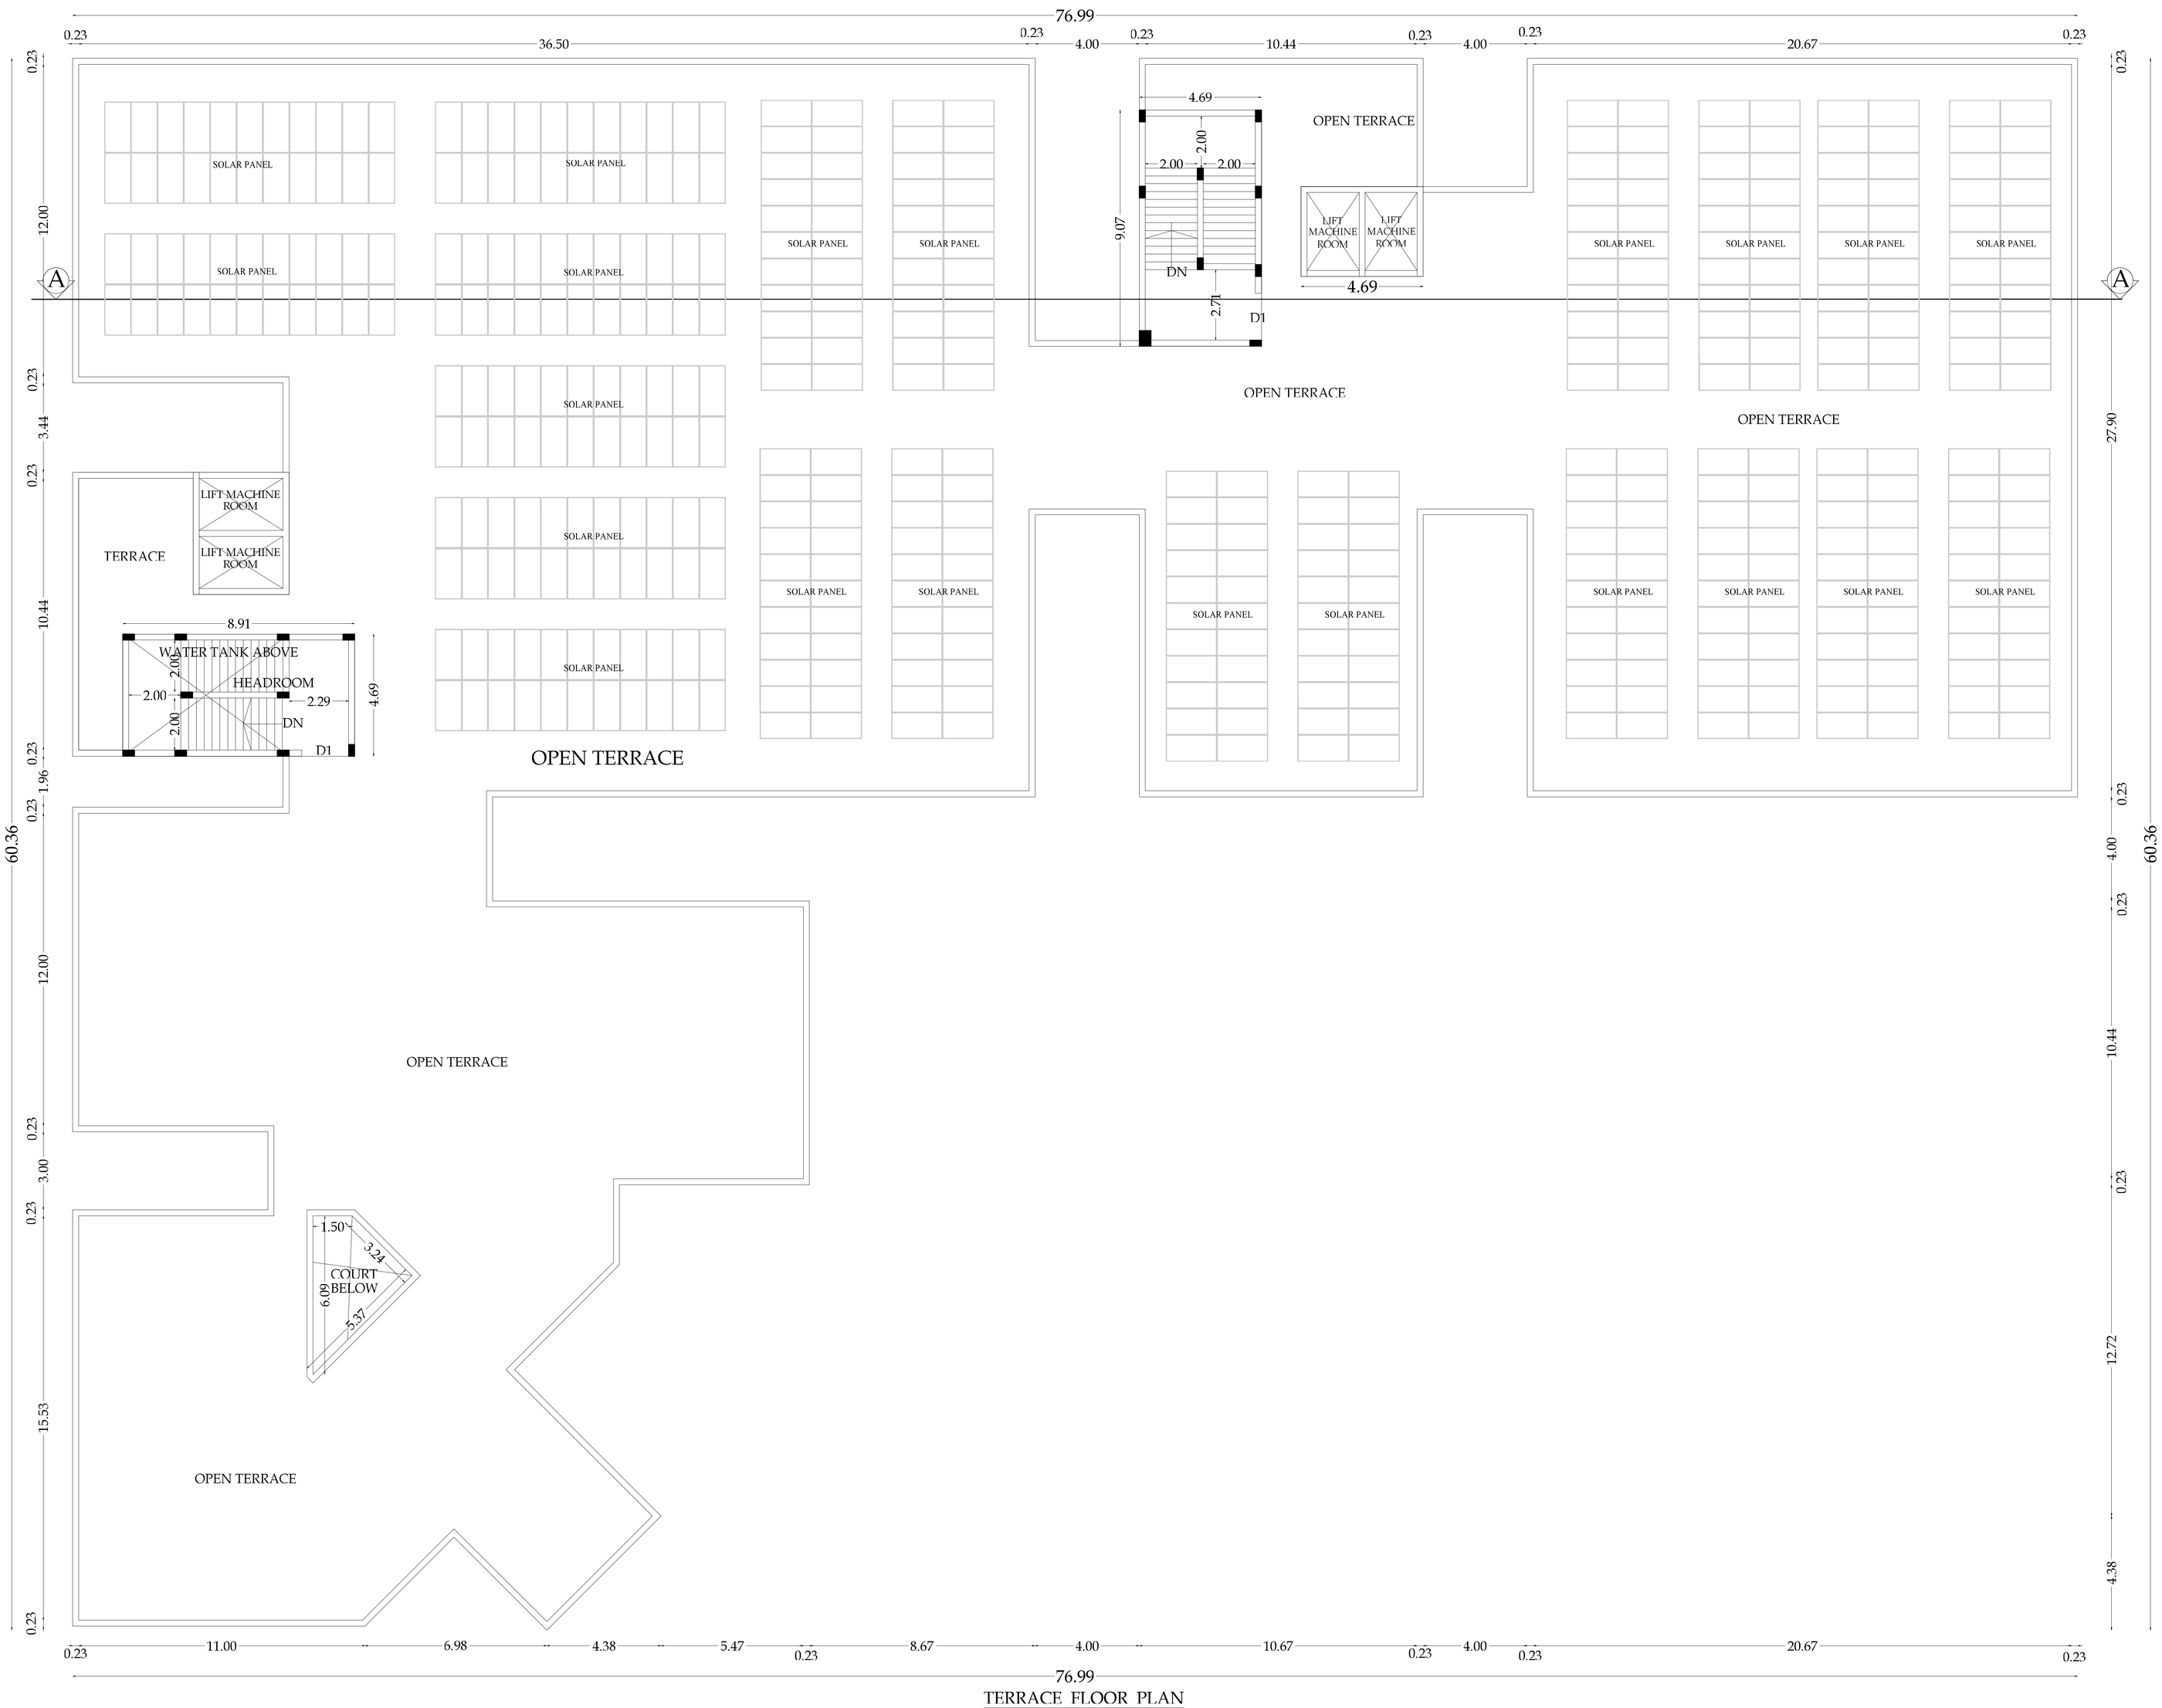

TERRACE FLOOR PLAN

PROPOSED BUILDING - 02

PROPOSED BUILDING (Terrace Floor Plan)
(PROPOSED BUILDING - 02)

SHEET NO - 08 / 26

SITE PLAN SHOWING THE PROPOSED & ADDITIONAL COLLEGE BLOCKS IN S.F.NO - 23/1A, 2A, 3A, 24/1A, 2, 3, 25/1, 2, 3, 4, 26/2, 35/1, 2, 3, 4, 36/1A, 2A, 3A2, 4, 37/1, 2, 3, 38/1, 2, 3, 4, 5, 6, 51/1, 51/3C, 51/4C, 679/3, 680/1C, 680/2C, 682 AT KUNIYAMUTHUR VILLAGE & MUNICIPALITY, COIMBATORE DISTRICT.

SCALE - 1 : 200

Typical Block Name	Floor Name	Total Buildup Area	Non FSI Area			Institution
			Covered Parking	OTS Deduction	Non - FSI Area	Total FSI Area
PROPOSED BUILDING - 02 BLOCK- 24	TERRACE FLOOR	117.78	-	-	117.78	-

JOINERY DETAILS

MD	MAIN DOOR CUM GLAZING	4.70 x 2.95
D1	DOOR	1.80 x 2.15
D2	DOOR	1.20 x 2.15
D3	DOOR	0.76 x 2.15
V1	VENTILATOR	3.60 x 0.60
V2	VENTILATOR	2.40 x 0.60
V3	VENTILATOR	1.20 x 0.60
W1	WINDOW	5.00 x 1.80
W2	WINDOW	4.00 x 1.80
W3	WINDOW	3.60 x 1.80
W4	WINDOW	3.00 x 1.80
W5	WINDOW	1.20 x 1.80

PREYADARSHI. S
REG No: SE-I/004/2021/GR-I(SE)
164J, Huzur Road, Anna Statue,
Behind Taj Vivanta,Coimbatore-641 018.
PH: 98430 09974
E-MAIL:info@mmapv.com

STRUCTURAL ENGINEER.

S.MAKESH, B.E.,
Engineer
Coimbatore LPA/Rural/07/10/2022,
16/2, Anna Statue to Huzur Road,
Behind Taj Vivanta,
Coimbatore-18, PH: 0422-4374845.

ARCHITECT.

For VLB TRUST
Authorised Signatory.


APPLICANT.

S.MAKESH, B.E.,
Engineer
Coimbatore LPA/Rural/07/10/2022,
16/2, Anna Statue to Huzur Road,
Behind Taj Vivanta,
Coimbatore-18, PH: 0422-4374845.

LBS/ENGINEER.

PROPOSED BUILDING (SECTION & ELEVATION)
(PROPOSED BUILDING - 02)

SHEET NO - 09 / 26

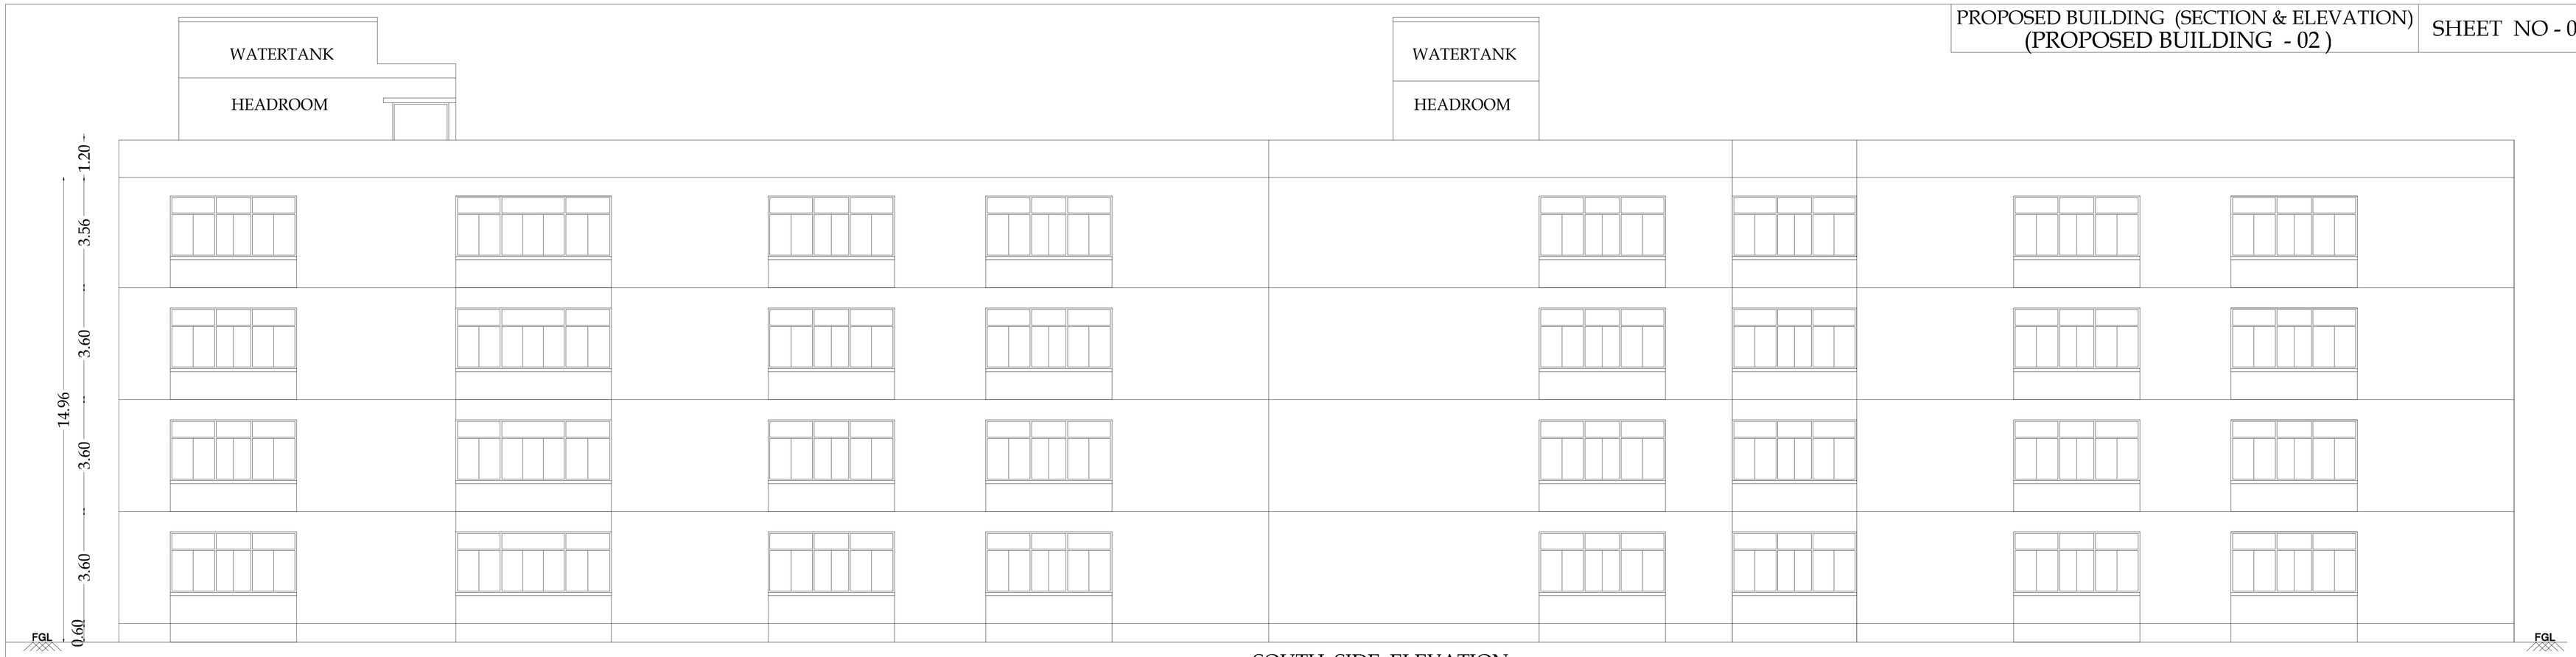

SOUTH SIDE ELEVATION

PROPOSED BUILDING - 02



SECTION - "AA"

PROPOSED BUILDING - 02

SITE PLAN SHOWING THE PROPOSED & ADDITIONAL COLLEGE BLOCKS IN S.F.NO - 23/1A, 2A, 3A, 24/1A, 2, 3, 25/1, 2, 3, 4, 26/2, 35/1, 2, 3, 4, 36/1A, 2A, 3A2, 4, 37/1, 2, 3, 38/1, 2, 3, 4, 5, 6, 51/1, 51/3C, 51/4C, 679/3, 680/1C, 680/2C, 682 AT KUNIYAMUTHUR VILLAGE & MUNICIPALITY, COIMBATORE DISTRICT.

SCALE - 1 : 200

PREYADARSHI. S
REG No: SE-I/004/2021/GR-I(SE)
16A1, Huzur Road, Anna Statue,
Behind Taj Vivanta,Coimbatore-641 018.
PH: 99430 09974
E-MAIL:info@mmagv.com

STRUCTURAL ENGINEER.

S.MAGAPRASAD, BE.,
Engineer Grade-II (DS),
Coimbatore LPA/R2/6861/15/2/2003,
16A1, Anna Statue to Hosur Road,
Behind Taj Vivanta,
Coimbatore-18, Ph: 0422 4274945.


ARCHITECT.

For VLB TRUST
Authorised Signatory.


APPLICANT.

S.MAGAPRASAD, BE.,
Engineer Grade-II (DS),
Coimbatore LPA/R2/6861/15/2/2003,
16A1, Anna Statue to Hosur Road,
Behind Taj Vivanta,
Coimbatore-18, Ph: 0422 4274945.

LBS/ENGINEER.

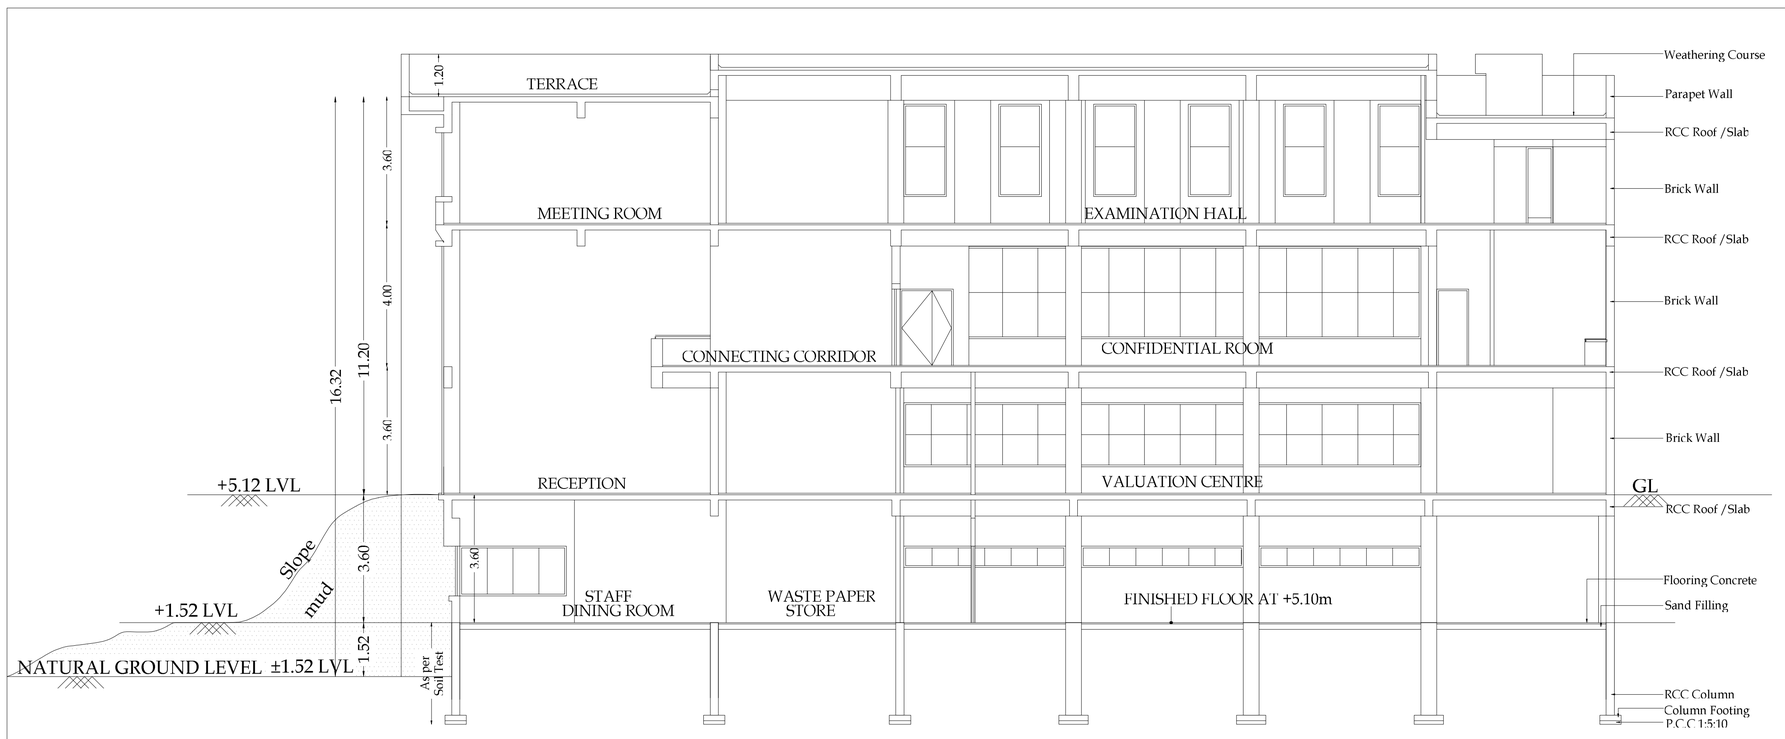

SECTION - "AA"

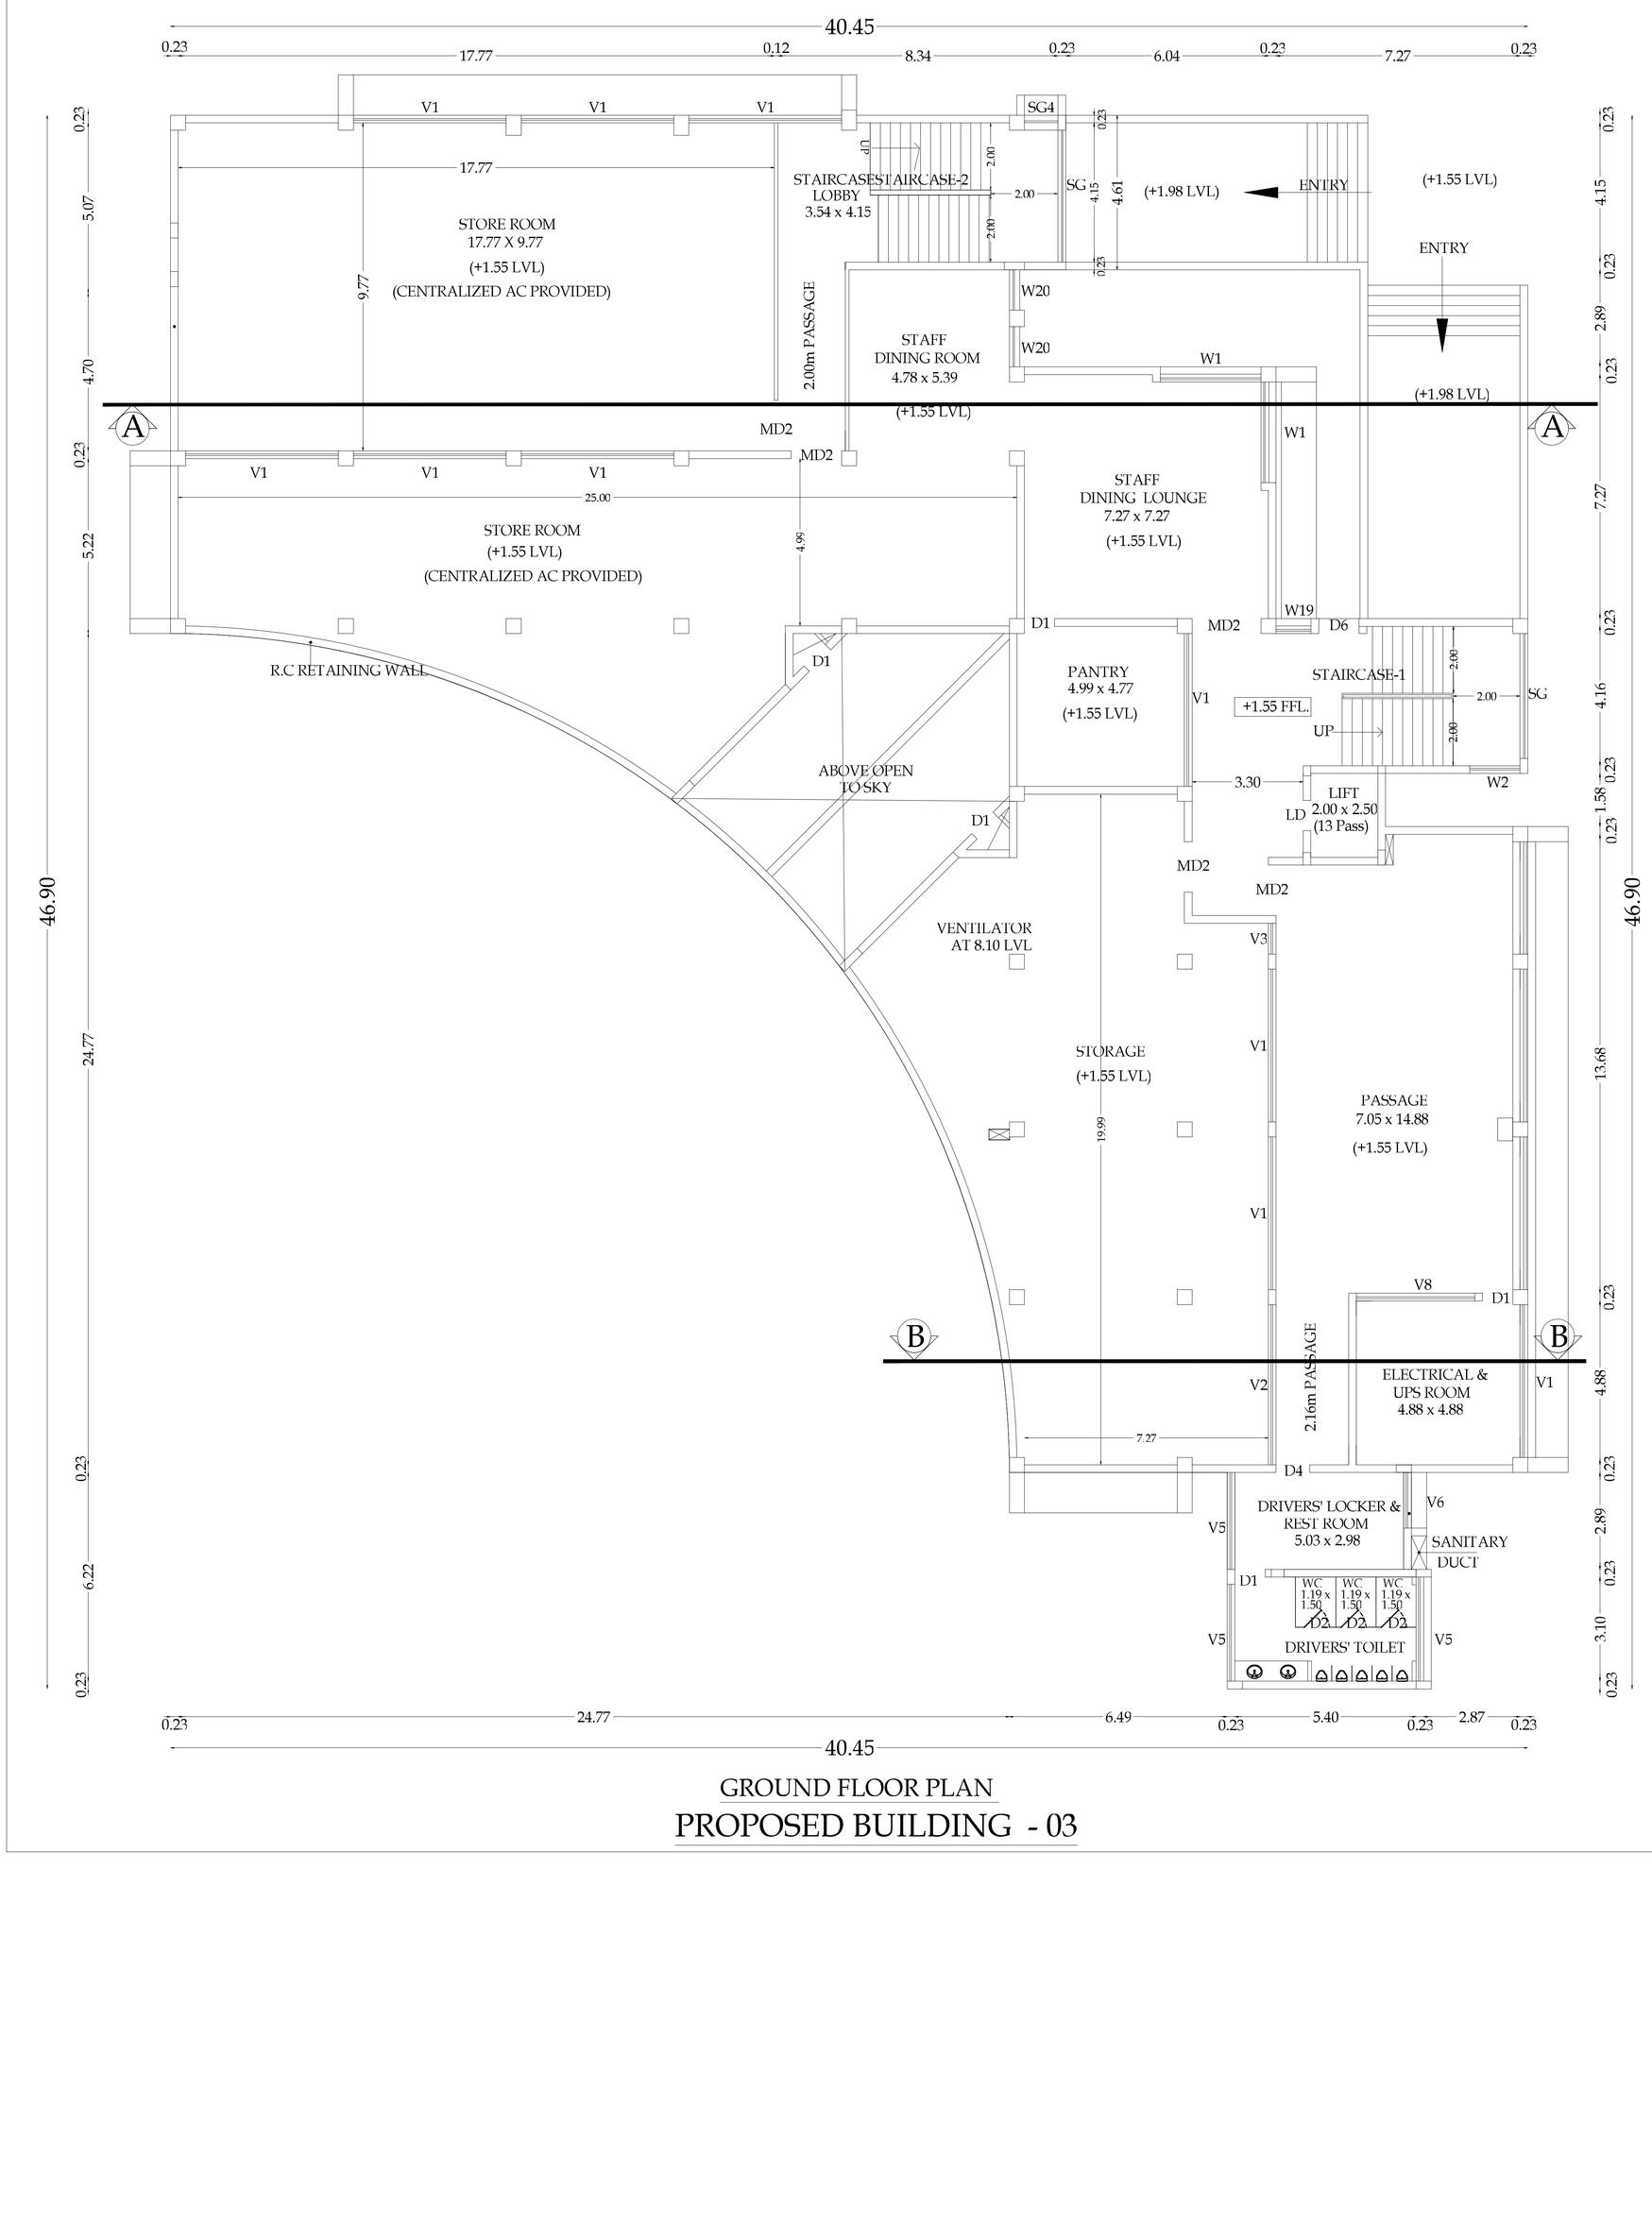

GROUND FLOOR PLAN

PROPOSED BUILDING - 03

PROPOSED BUILDING (G.FLOOR PLAN & SECTION -"AA")
(PROPOSED BUILDING - 03)

SHEET NO - 10/26

SITE PLAN SHOWING THE PROPOSED & ADDITIONAL COLLEGE BLOCKS IN S.F.NO - 23/1A, 2A, 3A, 24/1A, 2, 3, 25/1, 2, 3, 4, 26/2, 35/1, 2, 3, 4, 36/1A, 2A, 3A2, 4, 37/1, 2, 3, 38/1, 2, 3, 4, 5, 6, 51/1, 51/3C, 51/4C, 679/3, 680/1C, 680/2C, 682 AT KUNIYAMUTHUR VILLAGE & MUNICIPALITY, COIMBATORE DISTRICT.

SCALE - 1 : 200

Typical Block Name	Floor Name	Total Buildup Area	Non FSI Area			Institution
			Covered Parking	OTS Deduction	Non - FSI Area	Total FSI Area
PROPOSED BUILDING - 03 BLOCK- 25	GROUND FLOOR	1179.84	-	-	-	1179.84

JOINERY DETAILS

MD1	MAIN DOOR	1.80 x 2.15	V1	VENTILATOR	4.55 x 0.60
MD2	MAIN DOOR	1.50 x 2.15	V2	VENTILATOR	4.77 x 0.60
D1	DOOR	0.90 x 2.15	V2A	VENTILATOR	2.12 x 0.60
D3	DOOR	0.76 x 2.15	V5	VENTILATOR	3.10 x 0.60
D4	DOOR	1.00 x 2.15	V6	VENTILATOR	1.66 x 0.60
D7	DOOR	0.90 x 2.15	V7	VENTILATOR	0.60 x 0.60
GD1	DOOR	1.50 x 2.15	V8	VENTILATOR	3.53 x 0.60
GD2	DOOR	1.80 x 2.15	V9	VENTILATOR	4.05 x 0.60
GD3	DOOR	2.00 x 2.15	SG	STRUCTURAL GLAZING	6.84 x 2.20
W1	WINDOW	3.00 x 1.40	SG1	STRUCTURAL GLAZING	9.55 x 2.20
W2	WINDOW	1.50 x 1.40	SG2	STRUCTURAL GLAZING	4.55 x 2.20
W3	WINDOW	4.10 x 1.80	SG3	STRUCTURAL GLAZING	4.55 x 2.20
W4	WINDOW	1.80 x 1.80	SG4	STRUCTURAL GLAZING	10.0 x 1.40
W6	WINDOW	1.20 x 1.80	SG5	STRUCTURAL GLAZING	1.20 x 2.20
W7	WINDOW	1.21 x 1.80	SG7	STRUCTURAL GLAZING	4.55 x 2.20
W8	WINDOW	2.01 x 1.80	SG8	STRUCTURAL GLAZING	14.55 x 2.20
W9	WINDOW	1.48 x 1.80	SG9	STRUCTURAL GLAZING	7.05 x 2.20
W4A	WINDOW	1.18 x 1.80	SG10	STRUCTURAL GLAZING	2.00 x 2.20
W19	WINDOW	1.04 x 1.40			
W20	WINDOW	1.20 x 1.40			

PREYADARSHI. S
REG No: SE-I/004/2021/GR-I(SE)
16A1, Huzur Road, Anna Statue,
Behind Taj Vivanta,Coimbatore-641 018.
PH: 98430 09974
E-MAIL:info@nmsgv.com

STRUCTURAL ENGINEER.

S. NAGARAJ, B.E.,
Engineer Grade-II (PS),
Coimbatore LPA/RE/CMDA/1s/03/003,
16A2, Anna Statue to Hosur Road,
Behind Taj Vivanta,
Coimbatore-18, Ph: 0422 4274945.


ARCHITECT.

For VLB TRUST
Authorised Signatory.


APPLICANT.

S. NAGARAJ, B.E.,
Engineer Grade-II (PS),
Coimbatore LPA/RE/CMDA/1s/03/003,
16A2, Anna Statue to Hosur Road,
Behind Taj Vivanta,
Coimbatore-18, Ph: 0422 4274945.

LBS/ENGINEER.

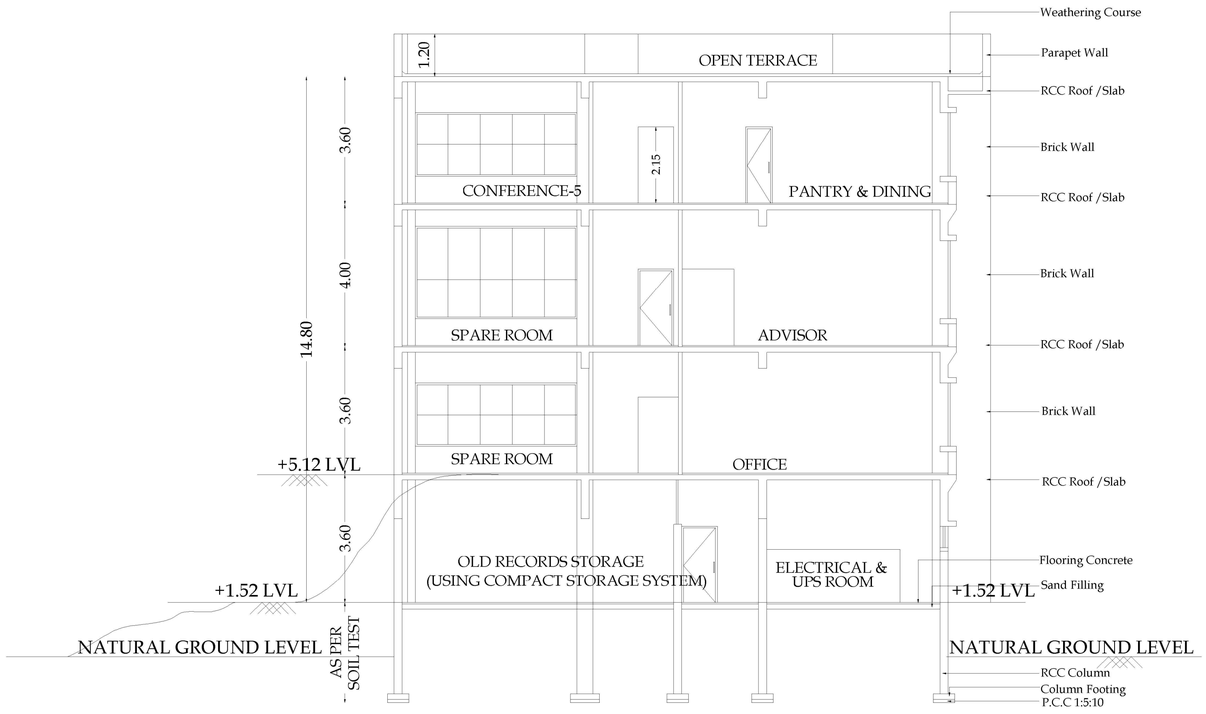

SECTION - BB

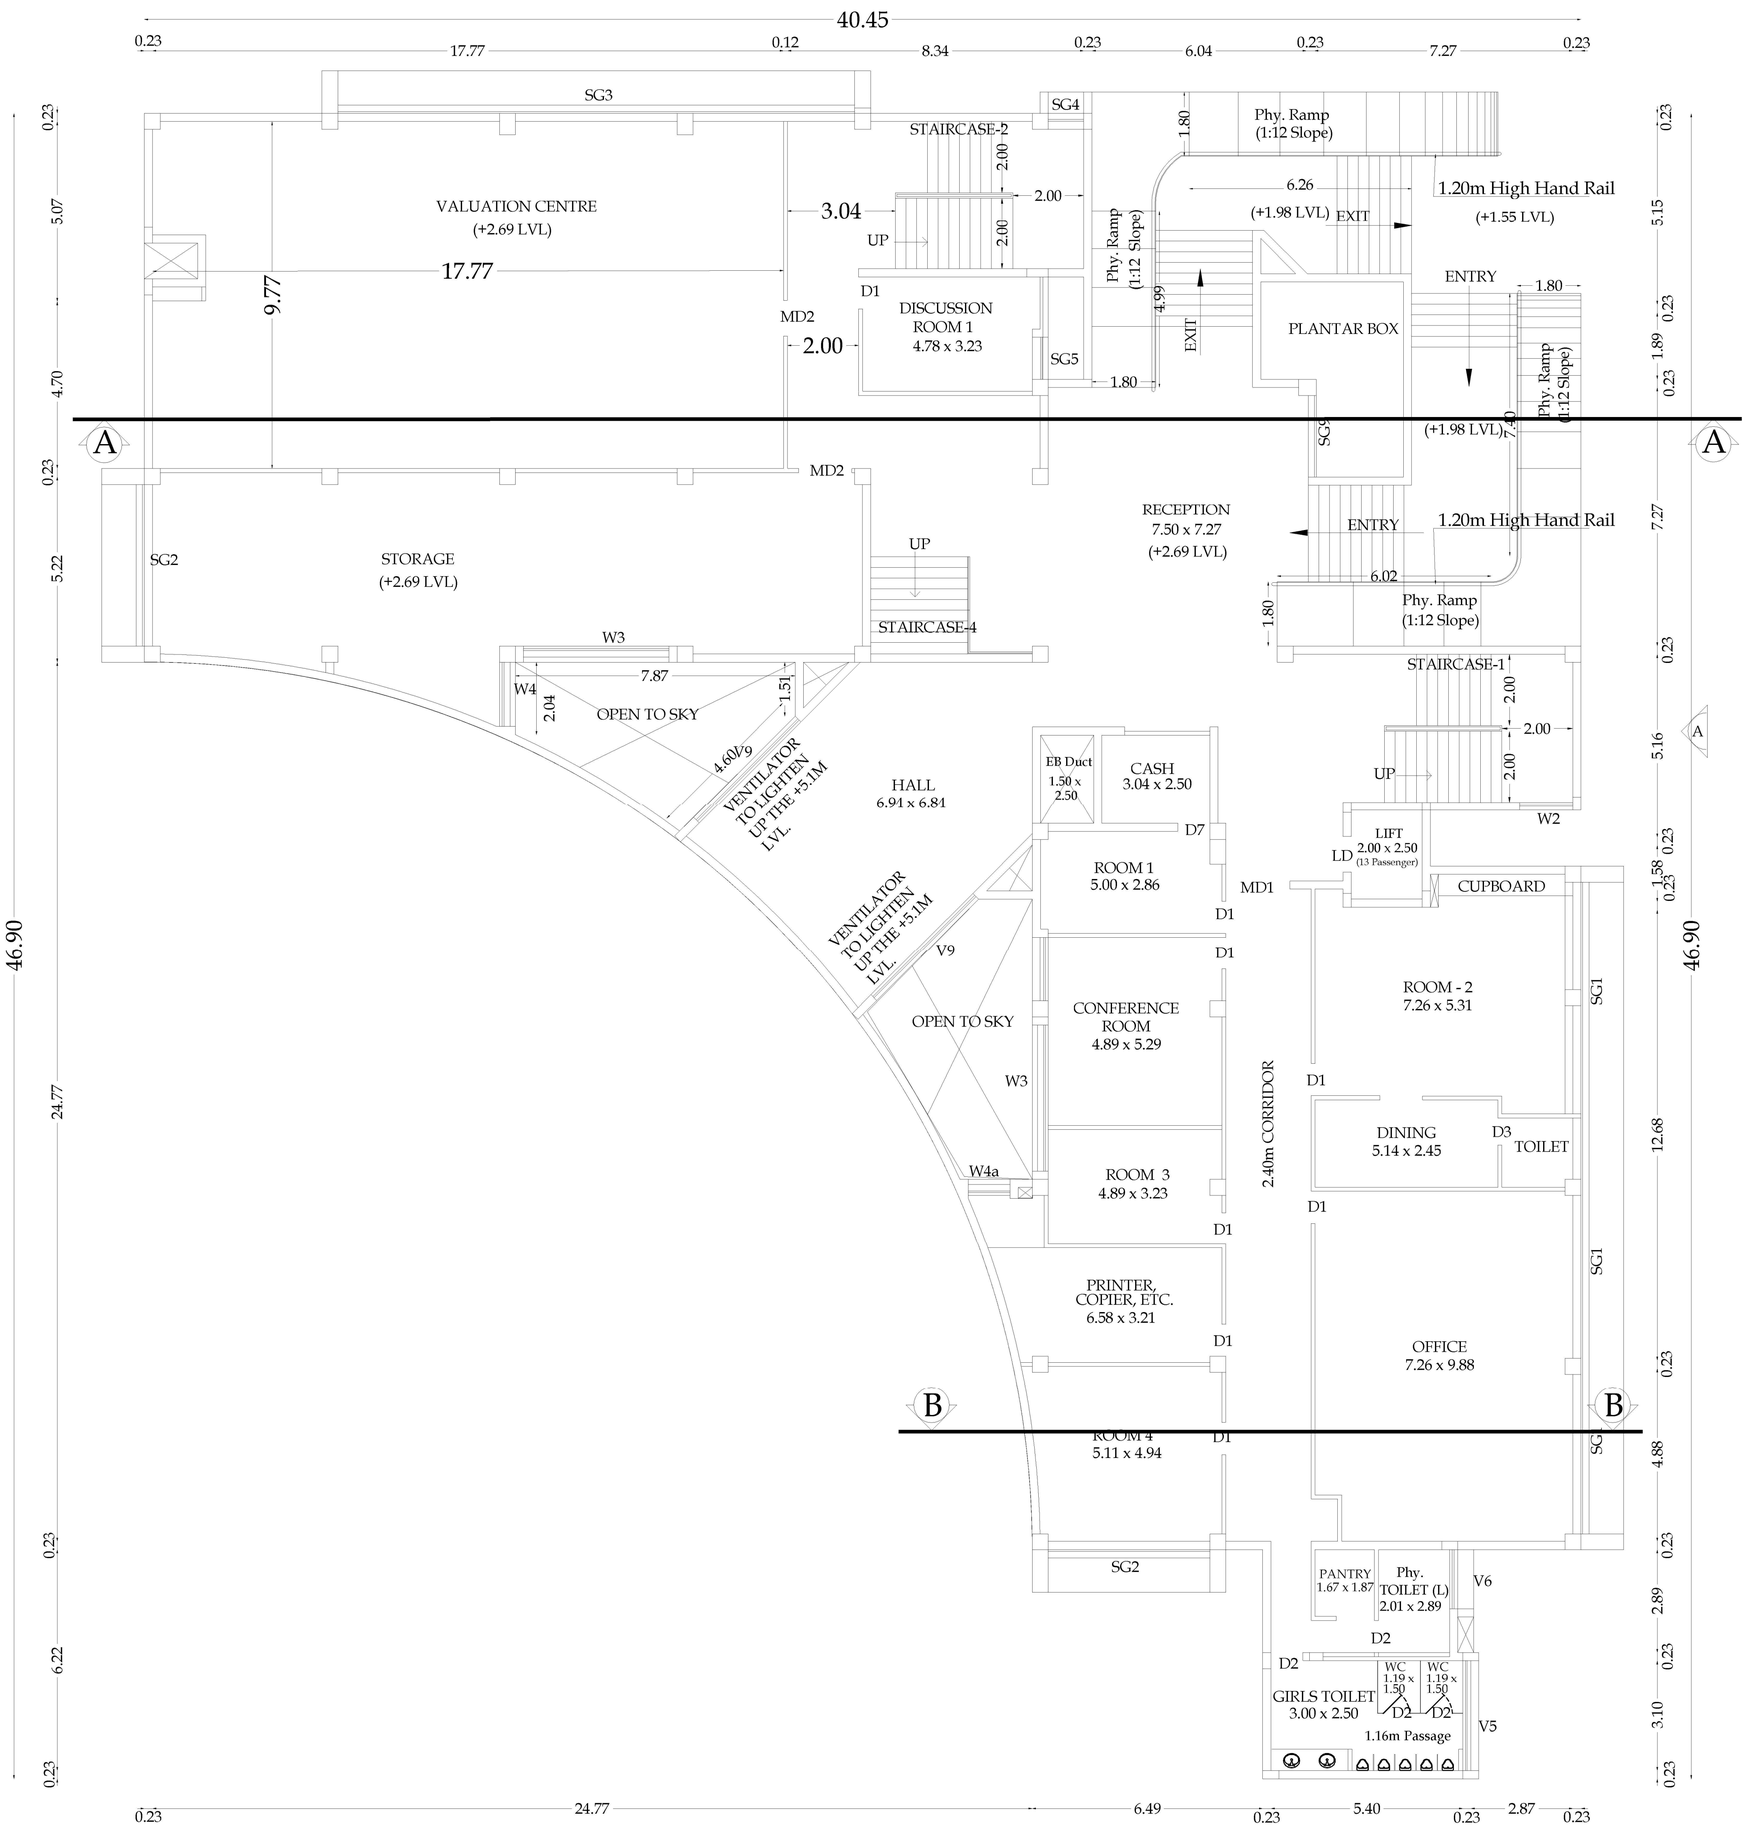

FIRST FLOOR PLAN

PROPOSED BUILDING - 03

PROPOSED BUILDING (F.FLOOR PLAN & SECTION -"PP")
(PROPOSED BUILDING - 03)

SHEET NO - 11/26

SITE PLAN SHOWING THE PROPOSED & ADDITIONAL COLLEGE BLOCKS IN S.F.NO - 23/1A, 2A, 3A, 24/1A, 2, 3, 25/1, 2, 3, 4, 26/2, 35/1, 2, 3, 4, 36/1A, 2A, 3A2, 4, 37/1, 2, 3, 38/1, 2, 3, 4, 5, 6, 51/1, 51/3C, 51/4C, 679/3, 680/1C, 680/2C, 682 AT KUNIYAMUTHUR VILLAGE & MUNICIPALITY, COIMBATORE DISTRICT.

SCALE - 1 : 200

Typical Block Name	Floor Name	Total Buildup Area	Non FSI Area			Institution
			Covered Parking	OTS Deduction	Non - FSI Area	Total FSI Area
PROPOSED BUILDING - 03 BLOCK- 25	FIRST FLOOR	1127.98	-	51.86	-	1127.98

JOINERY DETAILS

MD1	MAIN DOOR	1.80 x 2.15
MD2	MAIN DOOR	1.50 x 2.15
D1	DOOR	0.90 x 2.15
D3	DOOR	0.76 x 2.15
D4	DOOR	1.00 x 2.15
D7	DOOR	0.90 x 2.15
GD1	DOOR	1.50 x 2.15
GD2	DOOR	1.80 x 2.15
GD3	DOOR	2.00 x 2.15
W1	WINDOW	3.00 x 1.40
W2	WINDOW	1.50 x 1.40
W3	WINDOW	4.10 x 1.80
W4	WINDOW	1.80 x 1.80
W6	WINDOW	1.20 x 1.80
W7	WINDOW	1.21 x 1.80
W8	WINDOW	2.01 x 1.80
W9	WINDOW	1.48 x 1.80
W4A	WINDOW	1.18 x 1.80
W19	WINDOW	1.04 x 1.40
W20	WINDOW	1.20 x 1.40

V1	VENTILATOR	4.55 x 0.60
V2	VENTILATOR	4.77 x 0.60
V2A	VENTILATOR	2.12 x 0.60
V5	VENTILATOR	3.10 x 0.60
V6	VENTILATOR	1.66 x 0.60
V7	VENTILATOR	0.60 x 0.60
V8	VENTILATOR	3.53 x 0.60
V9	VENTILATOR	4.05 x 0.60
SG	STRUCTURAL GLAZING	6.84 x 2.20
SG1	STRUCTURAL GLAZING	9.55 x 2.20
SG2	STRUCTURAL GLAZING	4.55 x 2.20
SG3	STRUCTURAL GLAZING	4.55 x 2.20
SG4	STRUCTURAL GLAZING	10.0 x 1.40
SG5	STRUCTURAL GLAZING	1.20 x 2.20
SG7	STRUCTURAL GLAZING	4.55 x 2.20
SG8	STRUCTURAL GLAZING	14.55 x 2.20
SG9	STRUCTURAL GLAZING	7.05 x 2.20
SG10	STRUCTURAL GLAZING	2.00 x 2.20

PREYADARSHI. S
REG No: SE-I/004/2021/GR-I(SE)
16A1, Huzur Road, Anna Statue,
Behind Taj Vivanta,Coimbatore-641 018.
PH: 98430 09974
E-MAIL:info@nmsgv.com

STRUCTURAL ENGINEER.

S. NAGARAJAGAD, BE.,
Engineer Grade - II (DE),
Coimbatore LPA/RE/GR-II/19/03/003,
16A2, Anna Statue to Hosur Road,
Behind Taj Vivanta,
Coimbatore-18, Ph: 0422 4274945.

ARCHITECT.

For VLB TRUST
Authorised Signatory.

APPLICANT.

S. NAGARAJAGAD, BE.,
Engineer Grade - II (DE),
Coimbatore LPA/RE/GR-II/19/03/003,
16A2, Anna Statue to Hosur Road,
Behind Taj Vivanta,
Coimbatore-18, Ph: 0422 4274945.

LBS/ENGINEER.

PROPOSED BUILDING (S.FLOOR PLAN & ELEVATION)
(PROPOSED BUILDING - 03)

SHEET NO - 12 / 26


SITE PLAN SHOWING THE PROPOSED & ADDITIONAL COLLEGE BLOCKS IN S.F.NO - 23/1A, 2A, 3A, 24/1A, 2, 3, 25/1, 2, 3, 4, 26/2, 35/1, 2, 3, 4, 36/1A, 2A, 3A2, 4, 37/1, 2, 3, 38/1, 2, 3, 4, 5, 6, 51/1, 51/3C, 51/4C, 679/3, 680/1C, 680/2C, 682 AT KUNIYAMUTHUR VILLAGE & MUNICIPALITY, COIMBATORE DISTRICT.

SCALE - 1 : 200


Typical Block Name	Floor Name	Total Buildup Area	Non FSI Area			Institution
			Covered Parking	OTS Deduction	Non - FSI Area	Total FSI Area
PROPOSED BUILDING - 03 BLOCK- 25	SECOND FLOOR	1127.98	-	51.86	-	1127.98

JOINERY DETAILS

MD1	MAIN DOOR	1.80 x 2.15
MD2	MAIN DOOR	1.50 x 2.15
D1	DOOR	0.90 x 2.15
D3	DOOR	0.76 x 2.15
D4	DOOR	1.00 x 2.15
D7	DOOR	0.90 x 2.15
GD1	DOOR	1.50 x 2.15
GD2	DOOR	1.80 x 2.15
GD3	DOOR	2.00 x 2.15
W1	WINDOW	3.00 x 1.40
W2	WINDOW	1.50 x 1.40
W3	WINDOW	4.10 x 1.80
W4	WINDOW	1.80 x 1.80
W6	WINDOW	1.20 x 1.80
W7	WINDOW	1.21 x 1.80
W8	WINDOW	2.01 x 1.80
W9	WINDOW	1.48 x 1.80
W4A	WINDOW	1.18 x 1.80
W19	WINDOW	1.04 x 1.40
W20	WINDOW	1.20 x 1.40
V1	VENTILATOR	4.55 x 0.60
V2	VENTILATOR	4.77 x 0.60
V2A	VENTILATOR	2.12 x 0.60
V5	VENTILATOR	3.10 x 0.60
V6	VENTILATOR	1.66 x 0.60
V7	VENTILATOR	0.60 x 0.60
V8	VENTILATOR	3.53 x 0.60
V9	VENTILATOR	4.05 x 0.60
SG	STRUCTURAL GLAZING	6.84 x 2.20
SG1	STRUCTURAL GLAZING	9.55 x 2.20
SG2	STRUCTURAL GLAZING	4.55 x 2.20
SG3	STRUCTURAL GLAZING	4.55 x 2.20
SG4	STRUCTURAL GLAZING	10.0 x 1.40
SG5	STRUCTURAL GLAZING	1.20 x 2.20
SG7	STRUCTURAL GLAZING	4.55 x 2.20
SG8	STRUCTURAL GLAZING	14.55 x 2.20
SG9	STRUCTURAL GLAZING	7.05 x 2.20
SG10	STRUCTURAL GLAZING	2.00 x 2.20

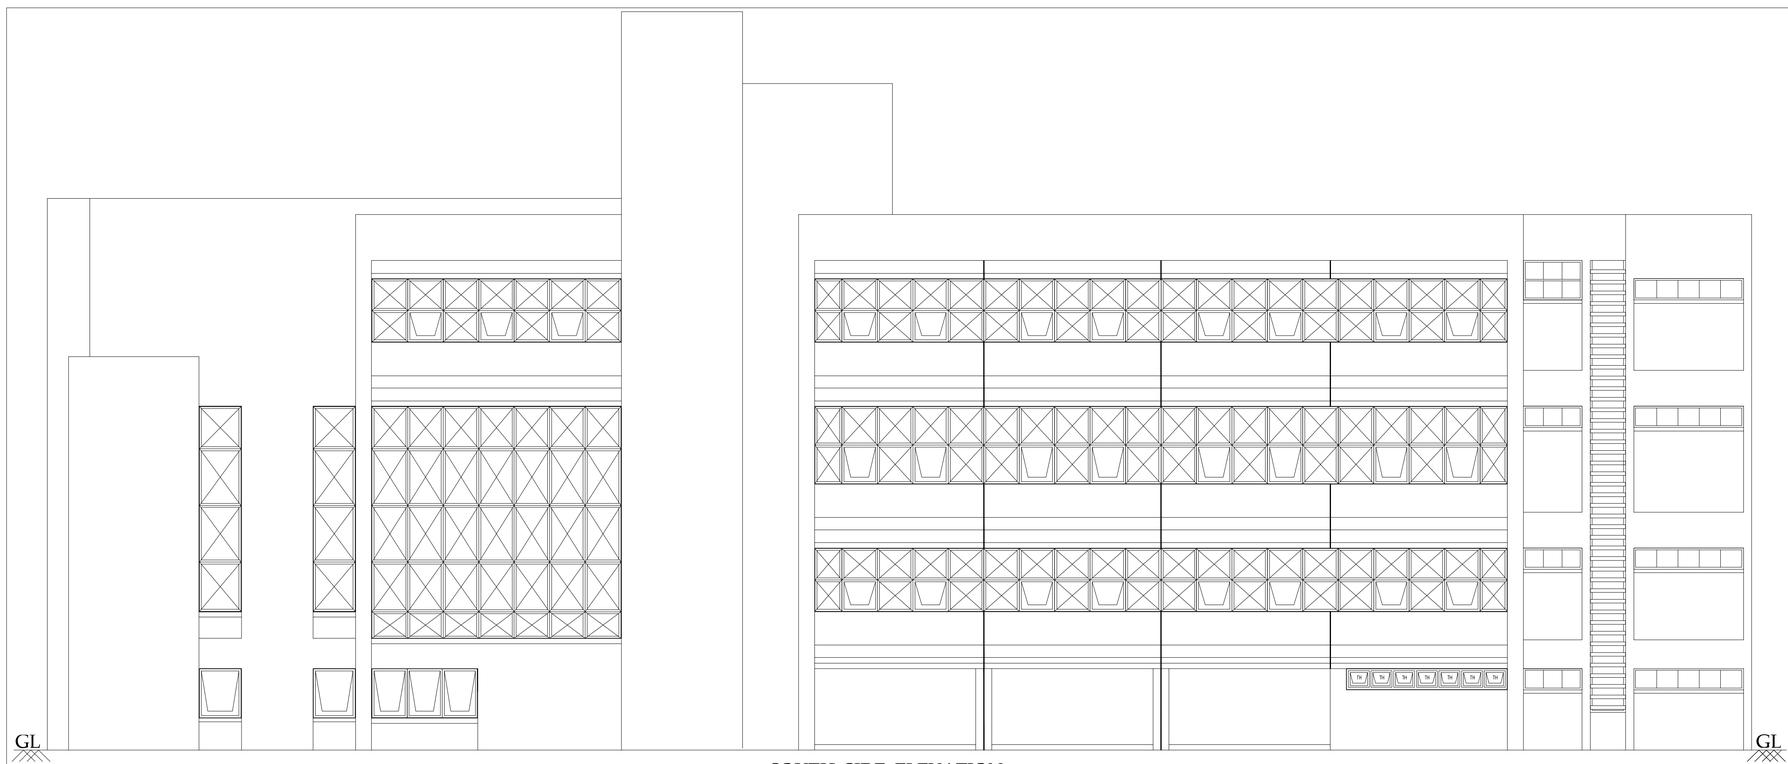

SOUTH SIDE ELEVATION

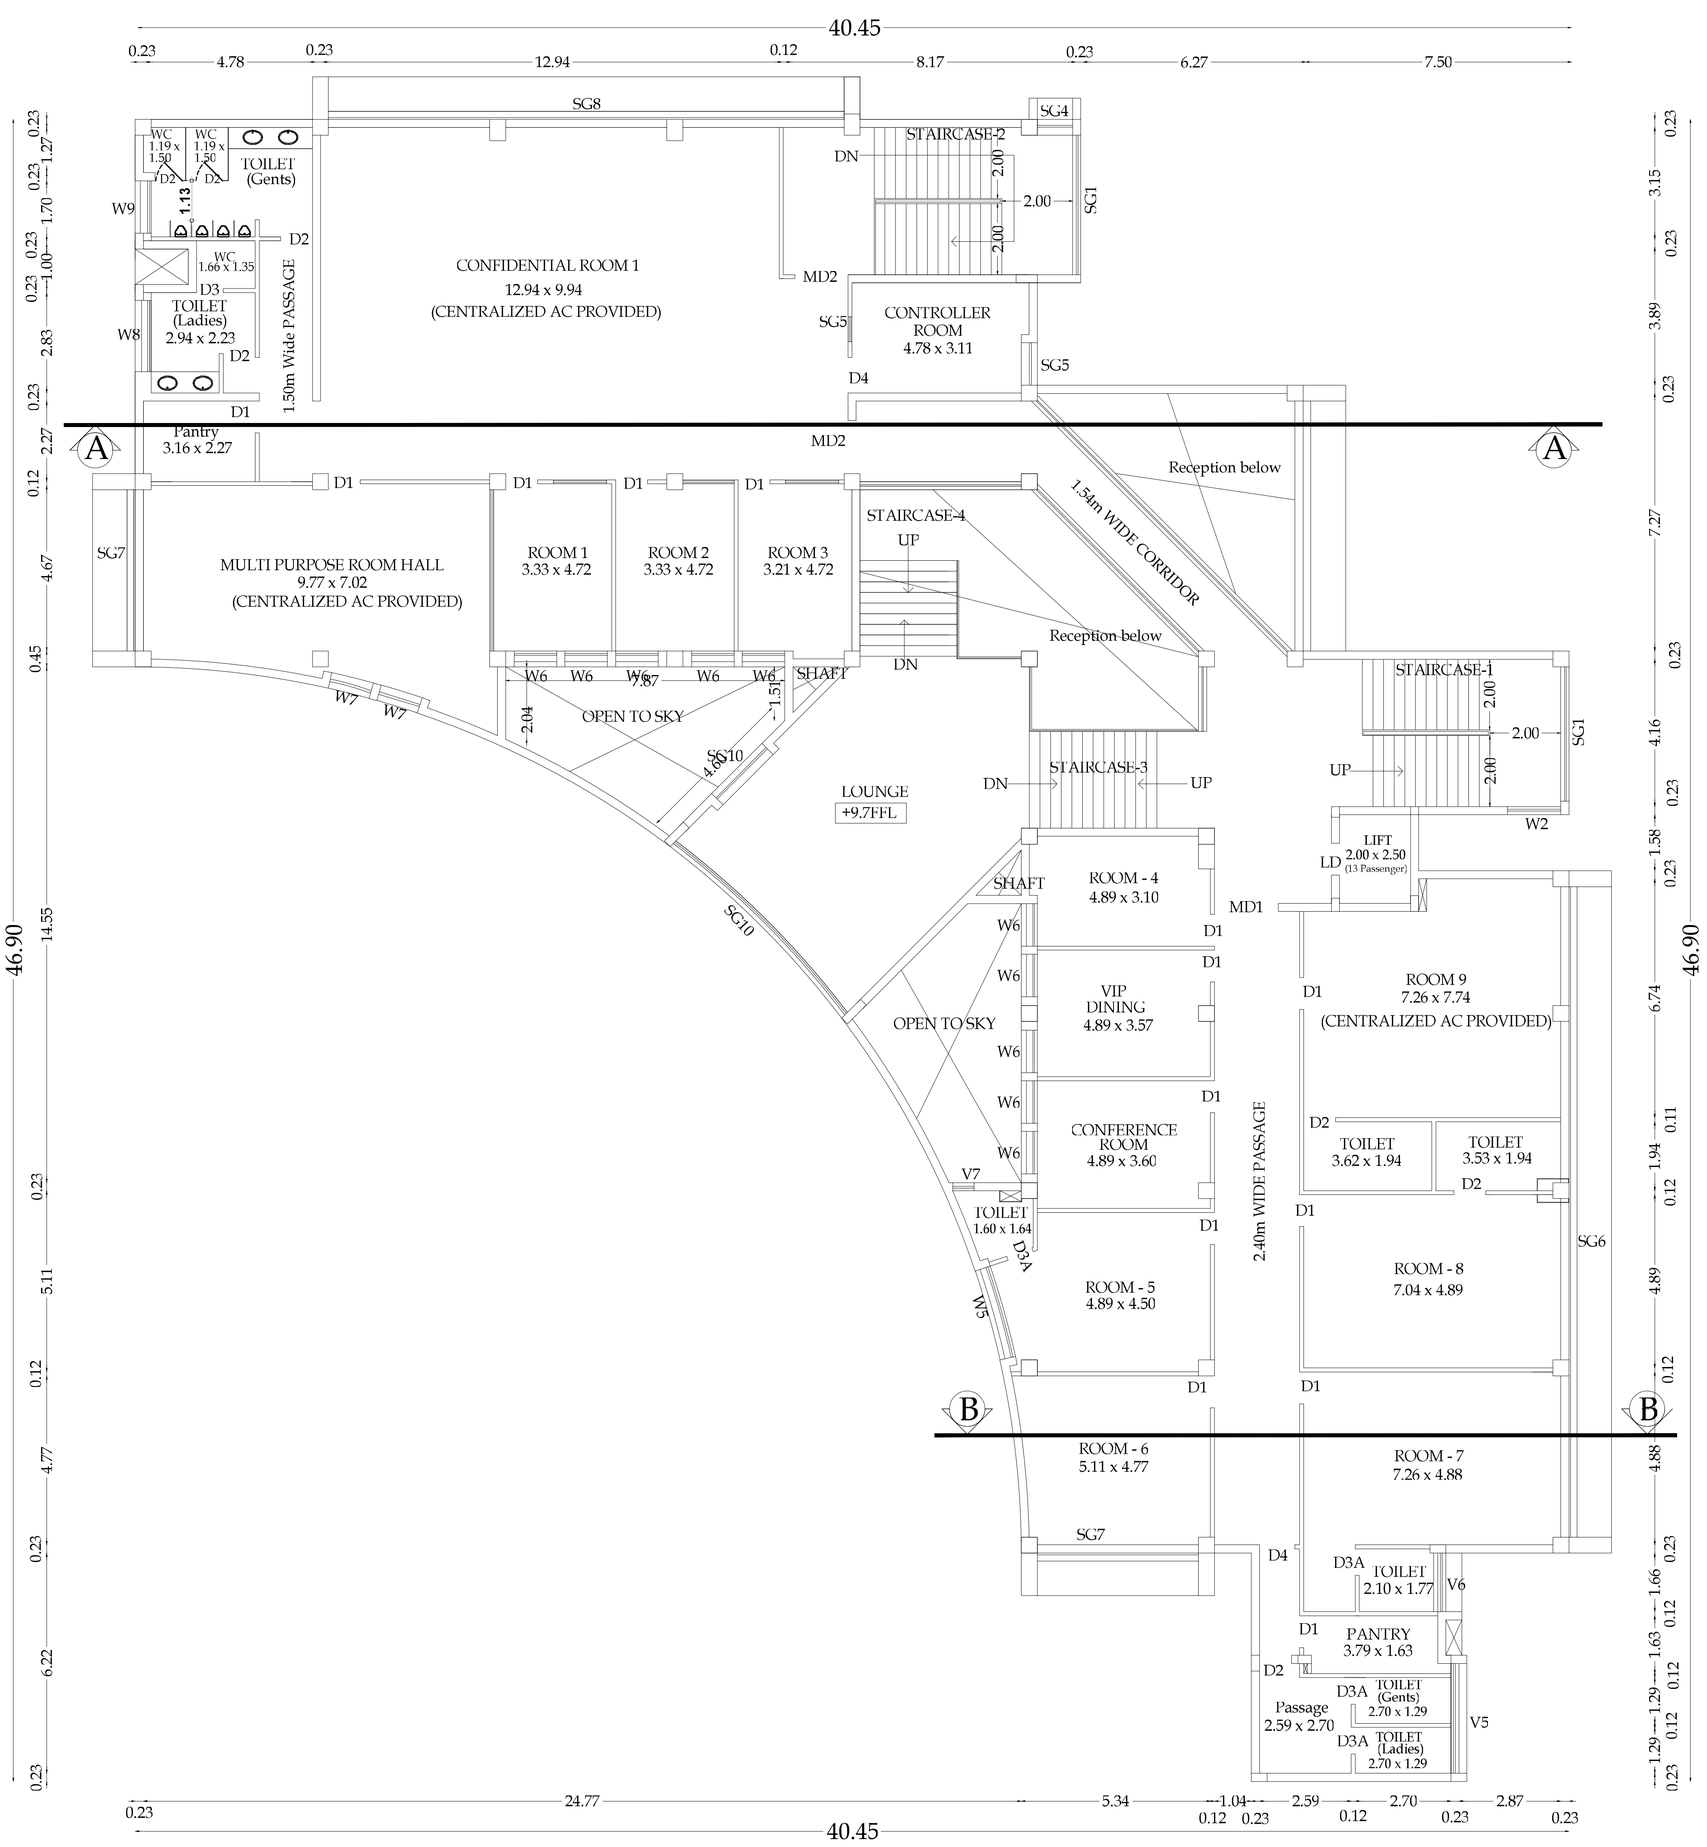

SECOND FLOOR PLAN PROPOSED BUILDING - 03

PREYADARSHI. S
REG No: SE-I/004/2021/GR-I(SE)
16A1, Huzur Road, Anna Statue,
Behind Taj Vivanta,Coimbatore-641 018.
PH: 98430 09974
E-MAIL:info@nmsgv.com

STRUCTURAL ENGINEER.

S. NAGARAJ, B.E.,
Engineer Grade - II (SE),
Coimbatore LPA/RS/GR-II/19/03/003,
16A2, Anna Statue to Hosur Road,
Behind Taj Vivanta,
Coimbatore-18, PH: 0422 4274945.


ARCHITECT.

For VLB TRUST
Authorised Signatory.

APPLICANT.

S. NAGARAJ, B.E.,
Engineer Grade - II (SE),
Coimbatore LPA/RS/GR-II/19/03/003,
16A2, Anna Statue to Hosur Road,
Behind Taj Vivanta,
Coimbatore-18, PH: 0422 4274945.

LBS/ENGINEER.

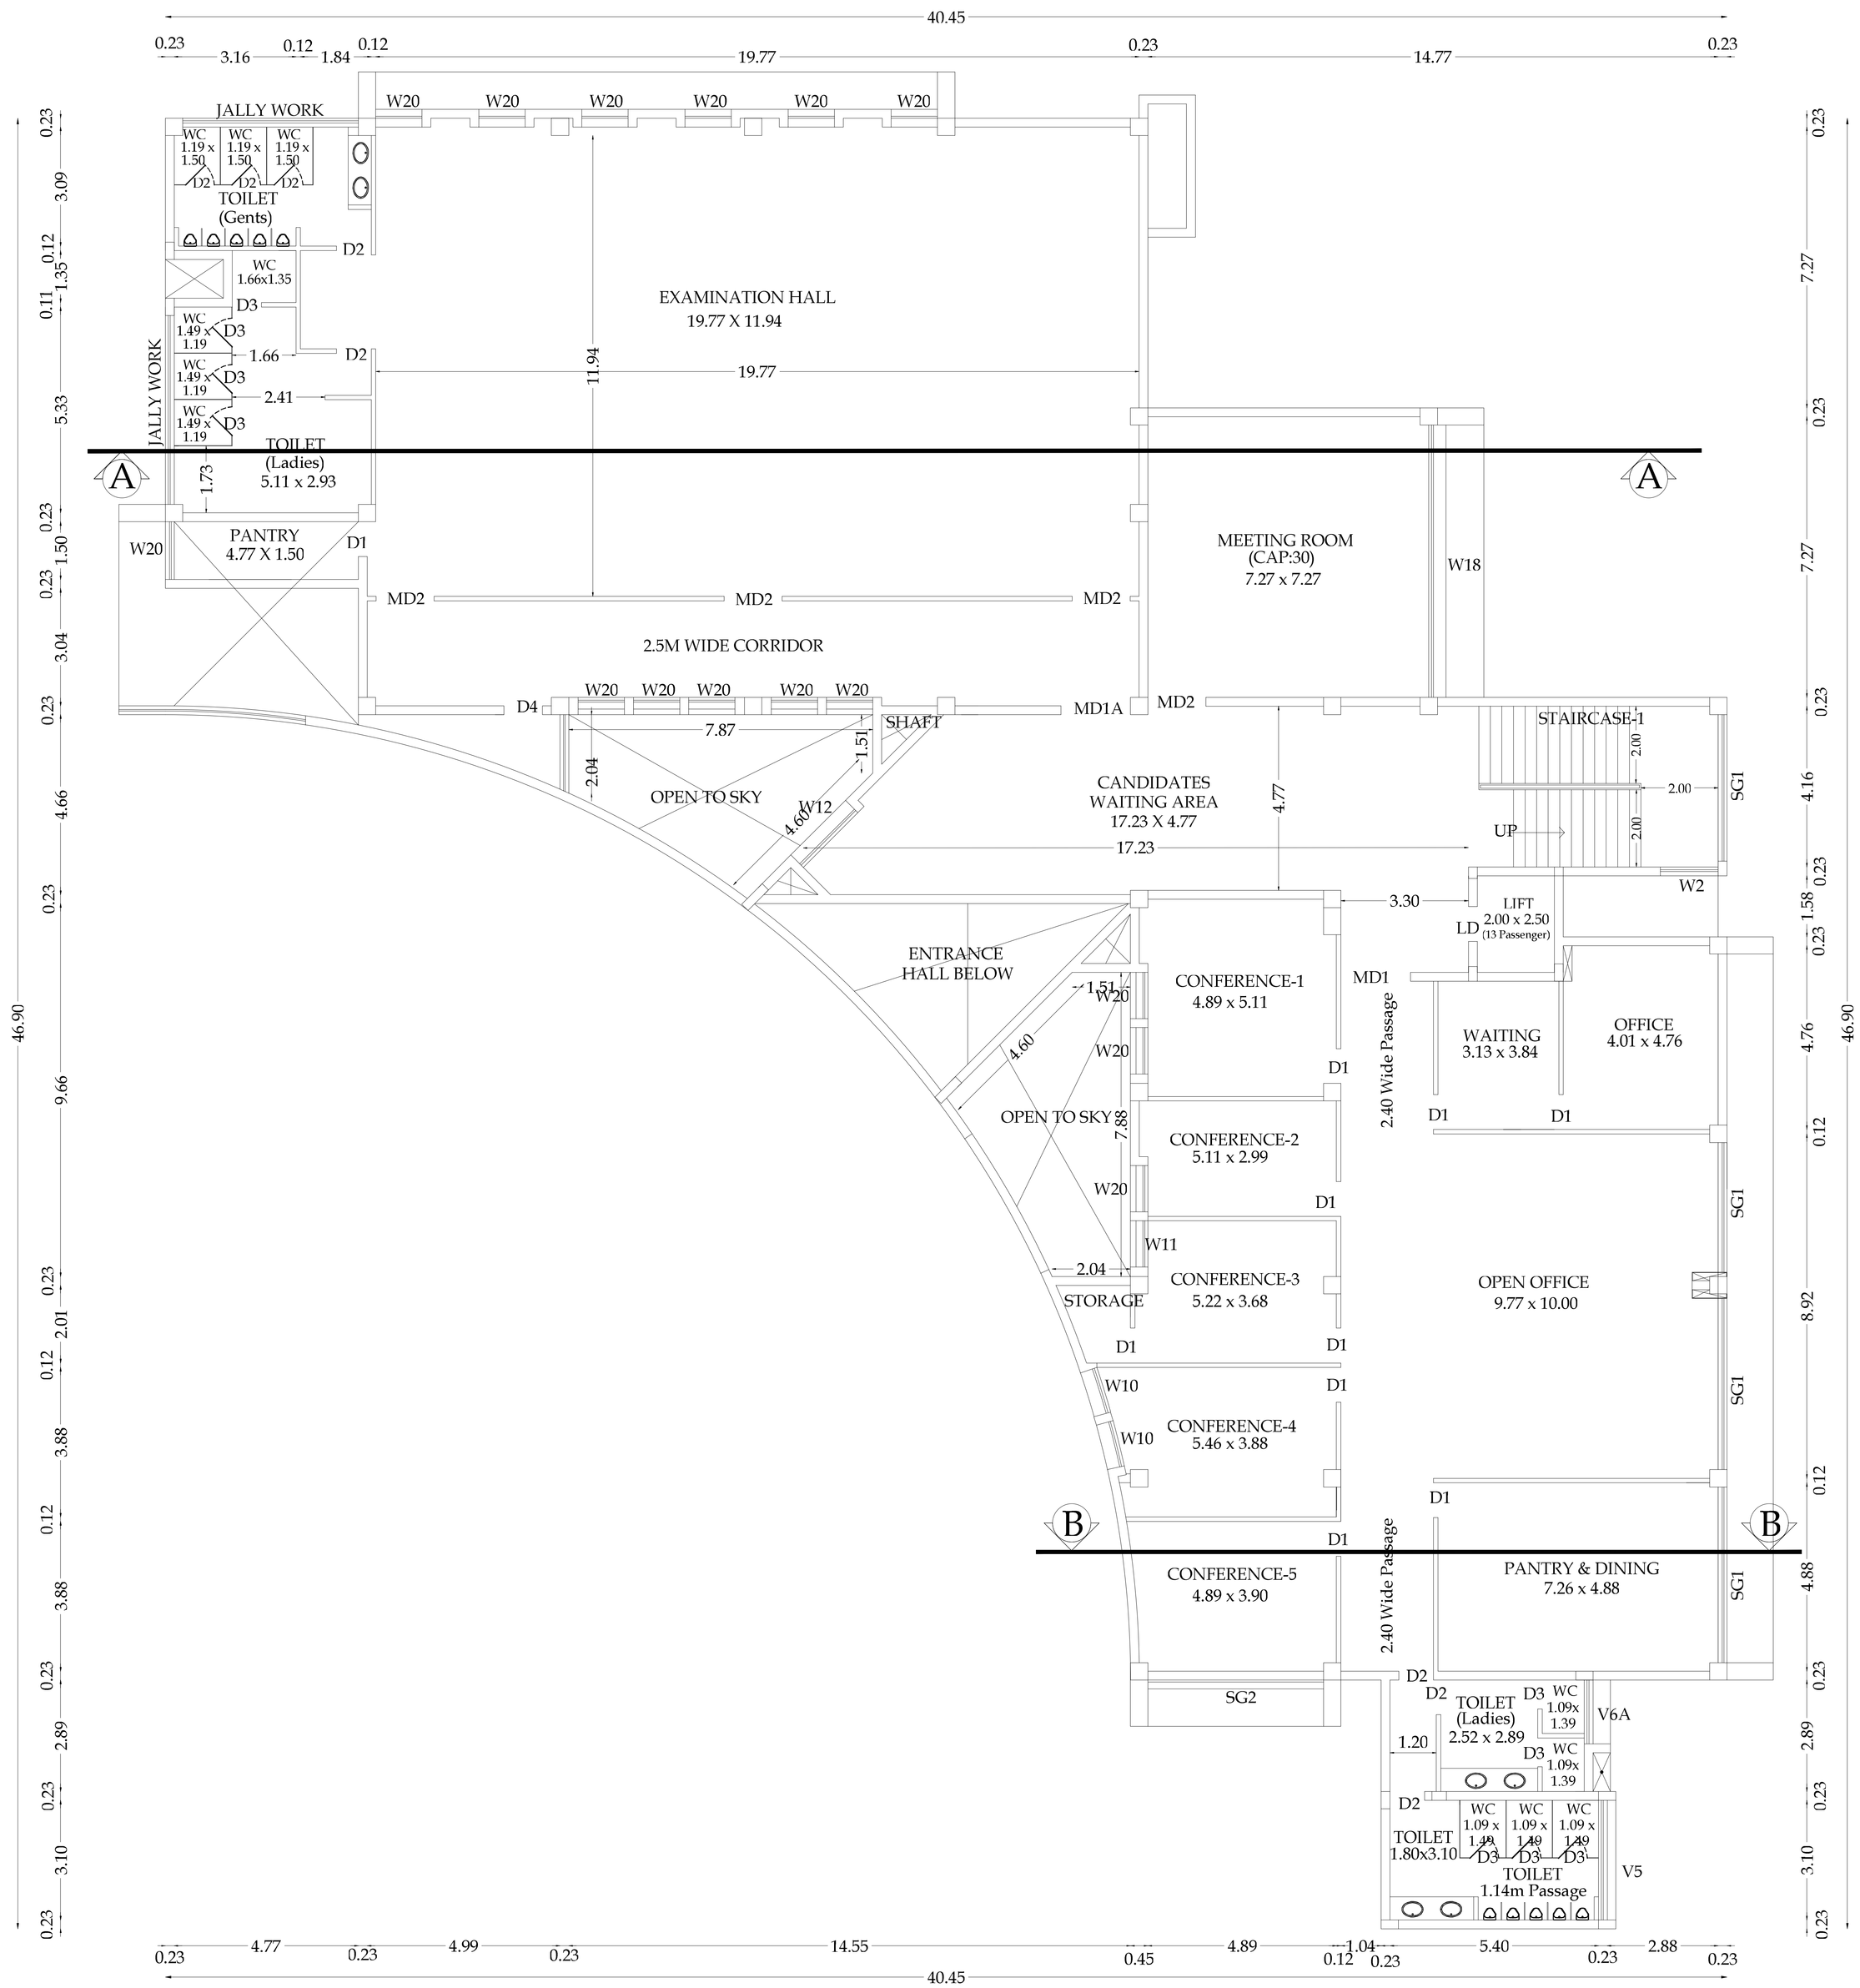

THIRD FLOOR PLAN PROPOSED BUILDING - 03

PROPOSED BUILDING (S.FLOOR PLAN & ELEVATION)
(PROPOSED BUILDING - 03)

SHEET NO - 13 / 26

SITE PLAN SHOWING THE PROPOSED & ADDITIONAL COLLEGE BLOCKS IN S.F.NO - 23/1A, 2A, 3A, 24/1A, 2, 3, 25/1, 2, 3, 4, 26/2, 35/1, 2, 3, 4, 36/1A, 2A, 3A2, 4, 37/1, 2, 3, 38/1, 2, 3, 4, 5, 6, 51/1, 51/3C, 51/4C, 679/3, 680/1C, 680/2C, 682 AT KUNIYAMUTHUR VILLAGE & MUNICIPALITY, COIMBATORE DISTRICT.

SCALE - 1 : 200

N

Typical Block Name	Floor Name	Total Buildup Area	Non FSI Area			Institution
			Covered Parking	OTS Deduction	Non - FSI Area	Total FSI Area
PROPOSED BUILDING - 03 BLOCK- 25	THIRD FLOOR	1127.98	-	51.86	-	1127.98

JOINERY DETAILS

MD1	MAIN DOOR	1.80 x 2.15	V1	VENTILATOR	4.55 x 0.60
MD2	MAIN DOOR	1.50 x 2.15	V2	VENTILATOR	4.77 x 0.60
D1	DOOR	0.90 x 2.15	V2A	VENTILATOR	2.12 x 0.60
D3	DOOR	0.76 x 2.15	V5	VENTILATOR	3.10 x 0.60
D4	DOOR	1.00 x 2.15	V6	VENTILATOR	1.66 x 0.60
D7	DOOR	0.90 x 2.15	V7	VENTILATOR	0.60 x 0.60
GD1	DOOR	1.50 x 2.15	V8	VENTILATOR	3.53 x 0.60
GD2	DOOR	1.80 x 2.15	V9	VENTILATOR	4.05 x 0.60
GD3	DOOR	2.00 x 2.15	SG	STRUCTURAL GLAZING	6.84 x 2.20
W1	WINDOW	3.00 x 1.40	SG1	STRUCTURAL GLAZING	9.55 x 2.20
W2	WINDOW	1.50 x 1.40	SG2	STRUCTURAL GLAZING	4.55 x 2.20
W3	WINDOW	4.10 x 1.80	SG3	STRUCTURAL GLAZING	4.55 x 2.20
W4	WINDOW	1.80 x 1.80	SG4	STRUCTURAL GLAZING	10.0 x 1.40
W6	WINDOW	1.20 x 1.80	SG5	STRUCTURAL GLAZING	1.20 x 2.20
W7	WINDOW	1.21 x 1.80	SG7	STRUCTURAL GLAZING	4.55 x 2.20
W8	WINDOW	2.01 x 1.80	SG8	STRUCTURAL GLAZING	14.55 x 2.20
W9	WINDOW	1.48 x 1.80	SG9	STRUCTURAL GLAZING	7.05 x 2.20
W4A	WINDOW	1.18 x 1.80	SG10	STRUCTURAL GLAZING	2.00 x 2.20
W19	WINDOW	1.04 x 1.40			
W20	WINDOW	1.20 x 1.40			

PREYADARSHI. S
REG No: SE-1/004/2021/GR-I(SE)
16A1, Huzur Road, Anna Statue,
Behind Taj Vivanta,Coimbatore-641 018.
PH: 98430 09974
E-MAIL:info@nmsgv.com

STRUCTURAL ENGINEER.

S.NAGARAJ, B.E.,
Engineer Gr.Spl.II (PSD),
Coimbatore LPA/RG/GR-II/10/03/003,
16A2, Anna Statue to Hosur Road,
Behind Taj Vivanta,
Coimbatore-18, Ph: 0422 4274945.


ARCHITECT.

For VLB TRUST
Authorised Signatory.

APPLICANT.

S.NAGARAJ, B.E.,
Engineer Gr.Spl.II (PSD),
Coimbatore LPA/RG/GR-II/10/03/003,
16A2, Anna Statue to Hosur Road,
Behind Taj Vivanta,
Coimbatore-18, Ph: 0422 4274945.

LBS/ENGINEER.

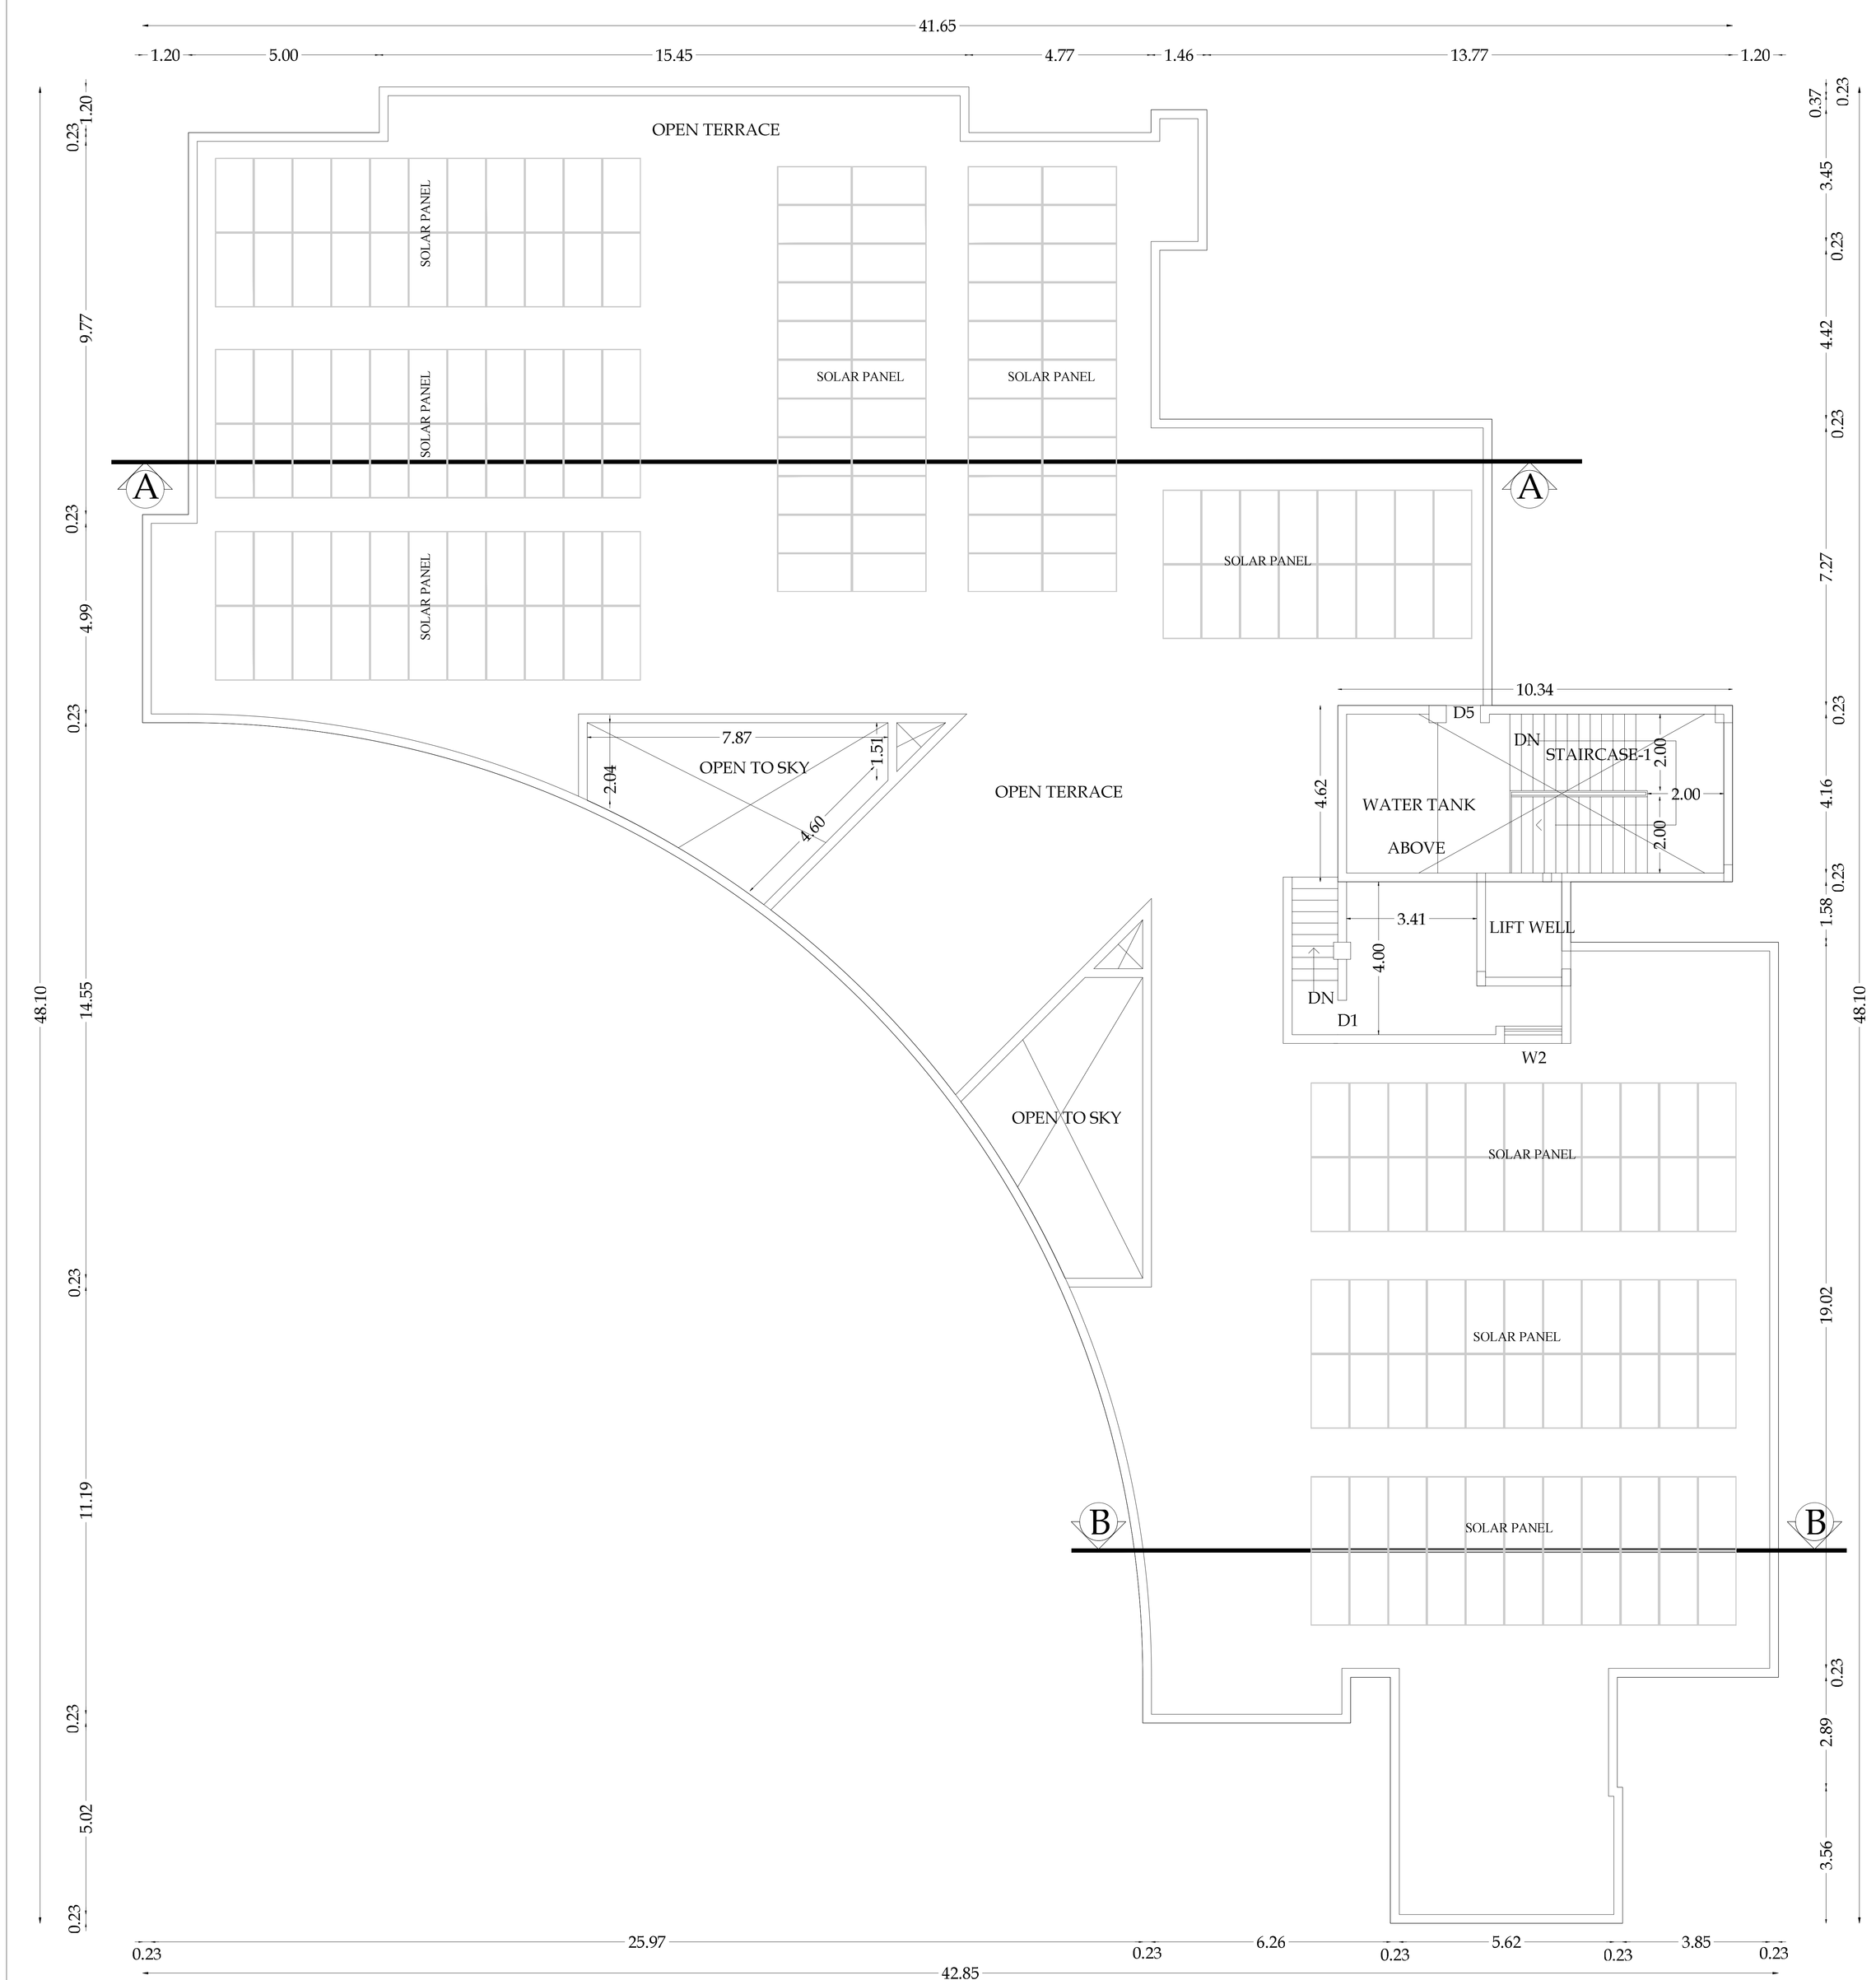

TERRACE FLOOR PLAN

PROPOSED BUILDING - 03

PROPOSED BUILDING (S.FLOOR PLAN & ELEVATION)
(PROPOSED BUILDING - 03)

SHEET NO - 14 / 26

SITE PLAN SHOWING THE PROPOSED & ADDITIONAL COLLEGE BLOCKS IN S.F.NO - 23/1A, 2A, 3A, 24/1A, 2, 3, 25/1, 2, 3, 4, 26/2, 35/1, 2, 3, 4, 36/1A, 2A, 3A2, 4, 37/1, 2, 3, 38/1, 2, 3, 4, 5, 6, 51/1, 51/3C, 51/4C, 679/3, 680/1C, 680/2C, 682 AT KUNIYAMUTHUR VILLAGE & MUNICIPALITY, COIMBATORE DISTRICT.

SCALE - 1 : 200

N

Typical Block Name	Floor Name	Total Buildup Area	Non FSI Area			Institution
			Covered Parking	OTS Deduction	Non - FSI Area	Total FSI Area
PROPOSED BUILDING - 03 BLOCK- 25	TERRACE FLOOR	47.77	-	-	47.77	-

JOINERY DETAILS

MD1	MAIN DOOR	1.80 x 2.15	V1	VENTILATOR	4.55 x 0.60
MD2	MAIN DOOR	1.50 x 2.15	V2	VENTILATOR	4.77 x 0.60
D1	DOOR	0.90 x 2.15	V2A	VENTILATOR	2.12 x 0.60
D3	DOOR	0.76 x 2.15	V5	VENTILATOR	3.10 x 0.60
D4	DOOR	1.00 x 2.15	V6	VENTILATOR	1.66 x 0.60
D7	DOOR	0.90 x 2.15	V7	VENTILATOR	0.60 x 0.60
GD1	DOOR	1.50 x 2.15	V8	VENTILATOR	3.53 x 0.60
GD2	DOOR	1.80 x 2.15	V9	VENTILATOR	4.05 x 0.60
GD3	DOOR	2.00 x 2.15	SG	STRUCTURAL GLAZING	6.84 x 2.20
W1	WINDOW	3.00 x 1.40	SG1	STRUCTURAL GLAZING	9.55 x 2.20
W2	WINDOW	1.50 x 1.40	SG2	STRUCTURAL GLAZING	4.55 x 2.20
W3	WINDOW	4.10 x 1.80	SG3	STRUCTURAL GLAZING	4.55 x 2.20
W4	WINDOW	1.80 x 1.80	SG4	STRUCTURAL GLAZING	10.0 x 1.40
W6	WINDOW	1.20 x 1.80	SG5	STRUCTURAL GLAZING	1.20 x 2.20
W7	WINDOW	1.21 x 1.80	SG7	STRUCTURAL GLAZING	4.55 x 2.20
W8	WINDOW	2.01 x 1.80	SG8	STRUCTURAL GLAZING	14.55 x 2.20
W9	WINDOW	1.48 x 1.80	SG9	STRUCTURAL GLAZING	7.05 x 2.20
W4A	WINDOW	1.18 x 1.80	SG10	STRUCTURAL GLAZING	2.00 x 2.20
W19	WINDOW	1.04 x 1.40			
W20	WINDOW	1.20 x 1.40			

PREYADARSHI. S
REG No: SE-I/004/2021/GR-I(SE)
16A1, Huzur Road, Anna Statue,
Behind Taj Vivanta, Coimbatore-641 018.
PH: 98430 09974
E-MAIL:info@nmsgv.com

STRUCTURAL ENGINEER.

S.NAGARAJ, B.E.,
Engineer Grade-II (GS),
Coimbatore LPA/RE/GBA/19/03/003,
16A2, Anna Statue to Hosur Road,
Behind Taj Vivanta,
Coimbatore-18, PH: 0422 4274945.


ARCHITECT.


For VLB TRUST
Authorised Signatory.

APPLICANT.

S.NAGARAJ, B.E.,
Engineer Grade-II (GS),
Coimbatore LPA/RE/GBA/19/03/003,
16A2, Anna Statue to Hosur Road,
Behind Taj Vivanta,
Coimbatore-18, PH: 0422 4274945.

LBS/ENGINEER.

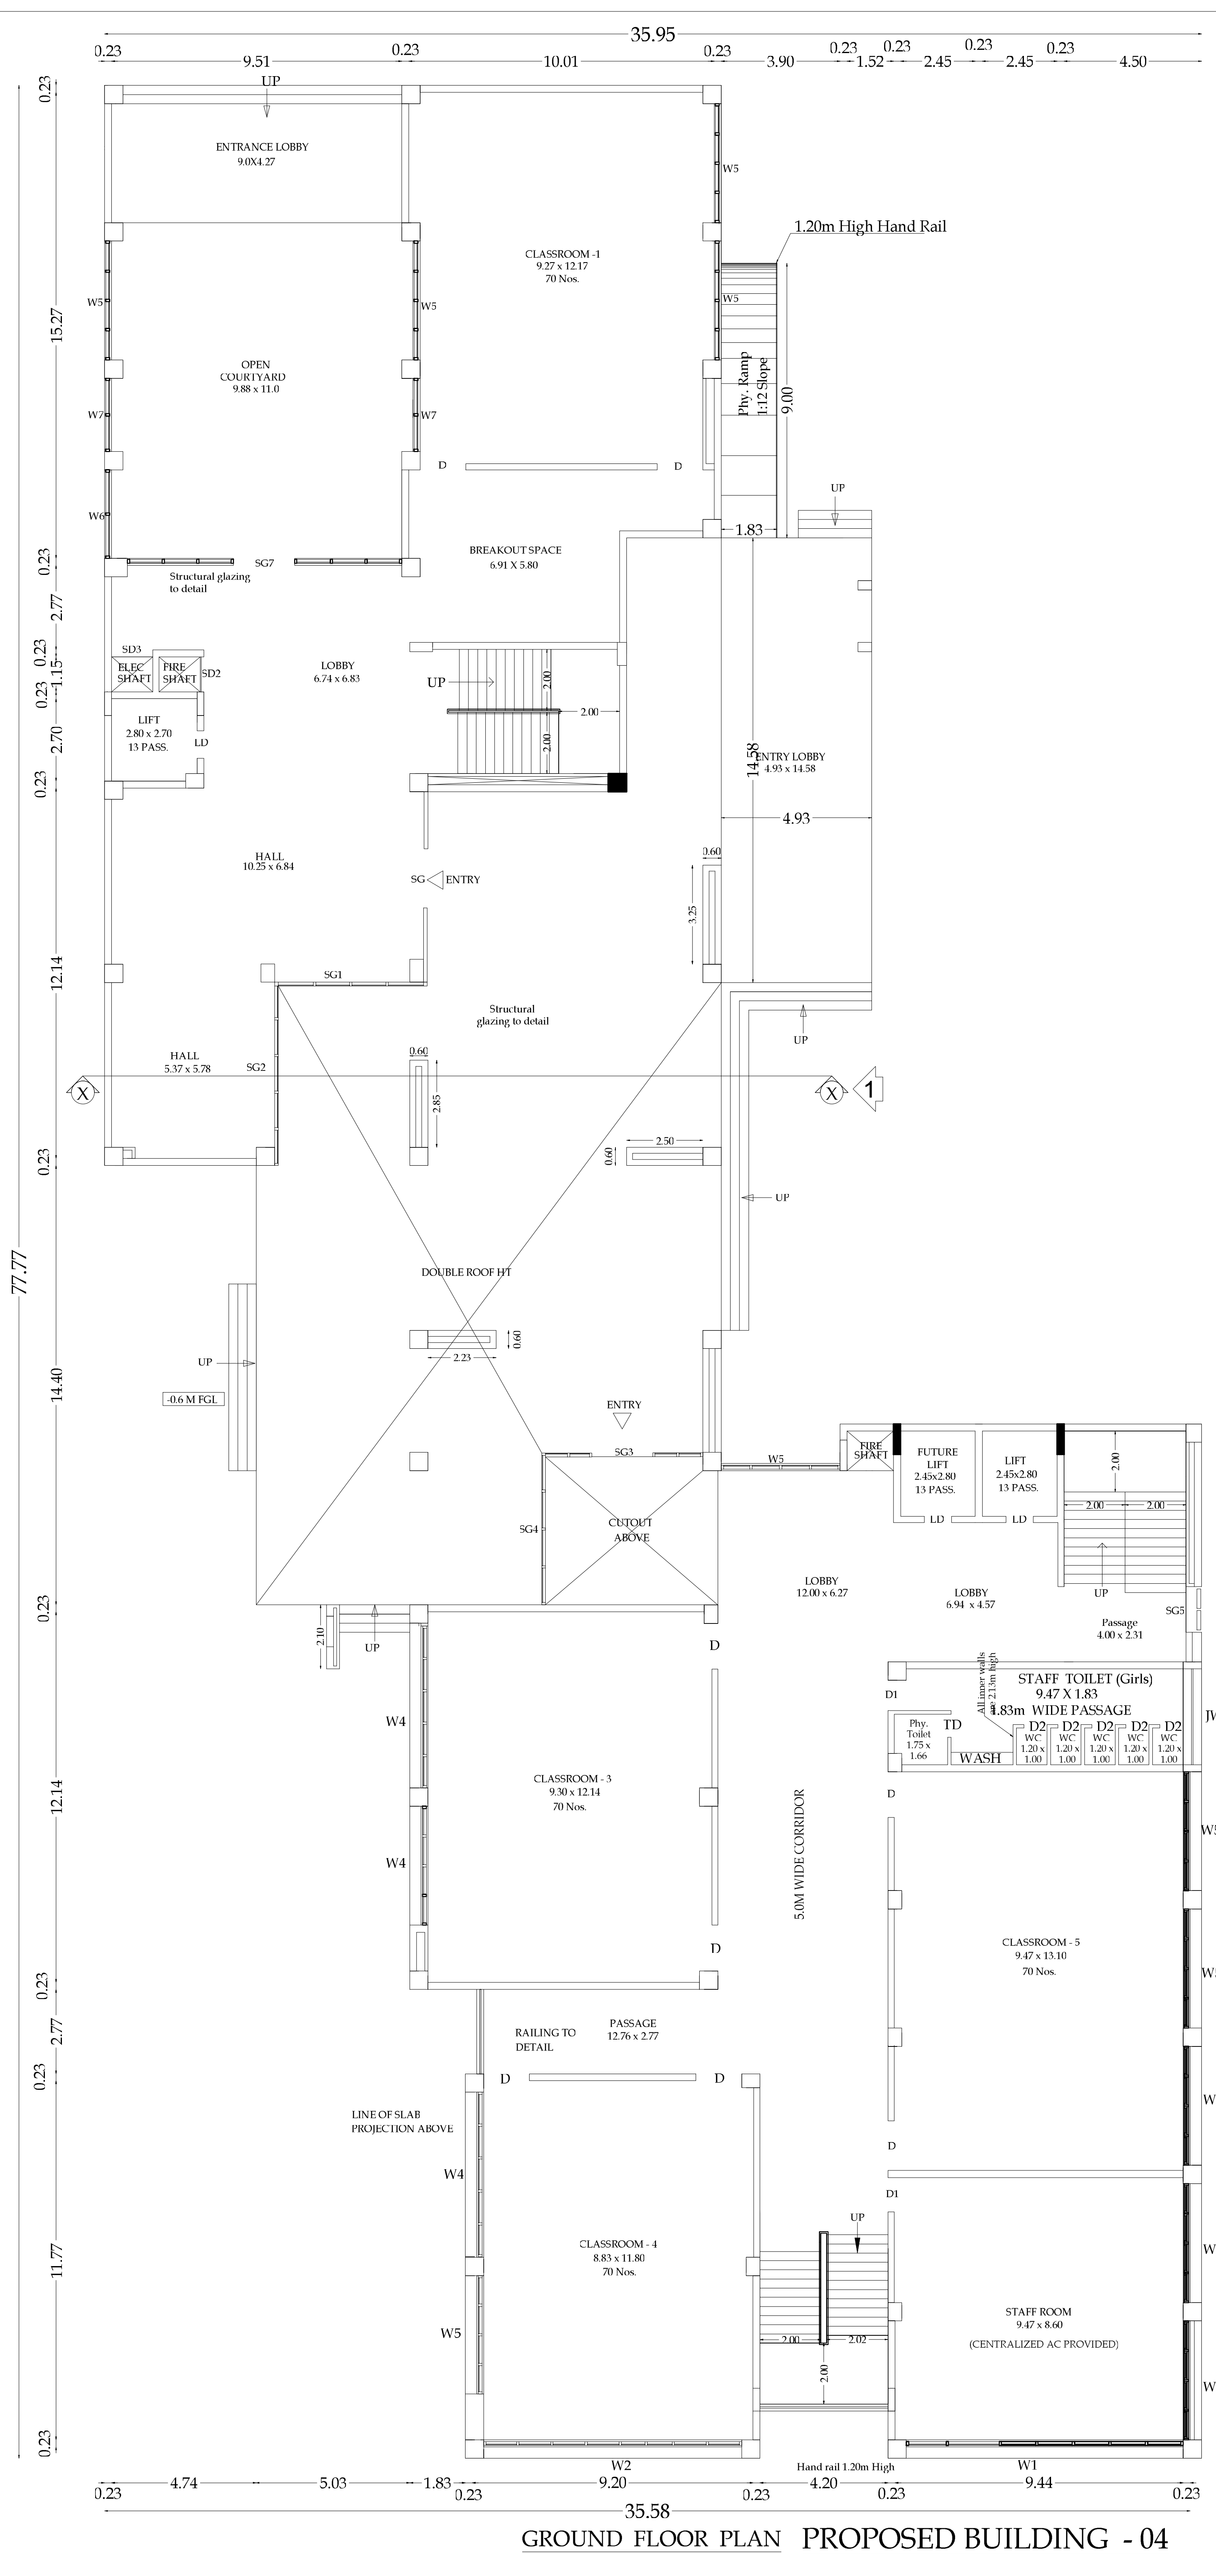

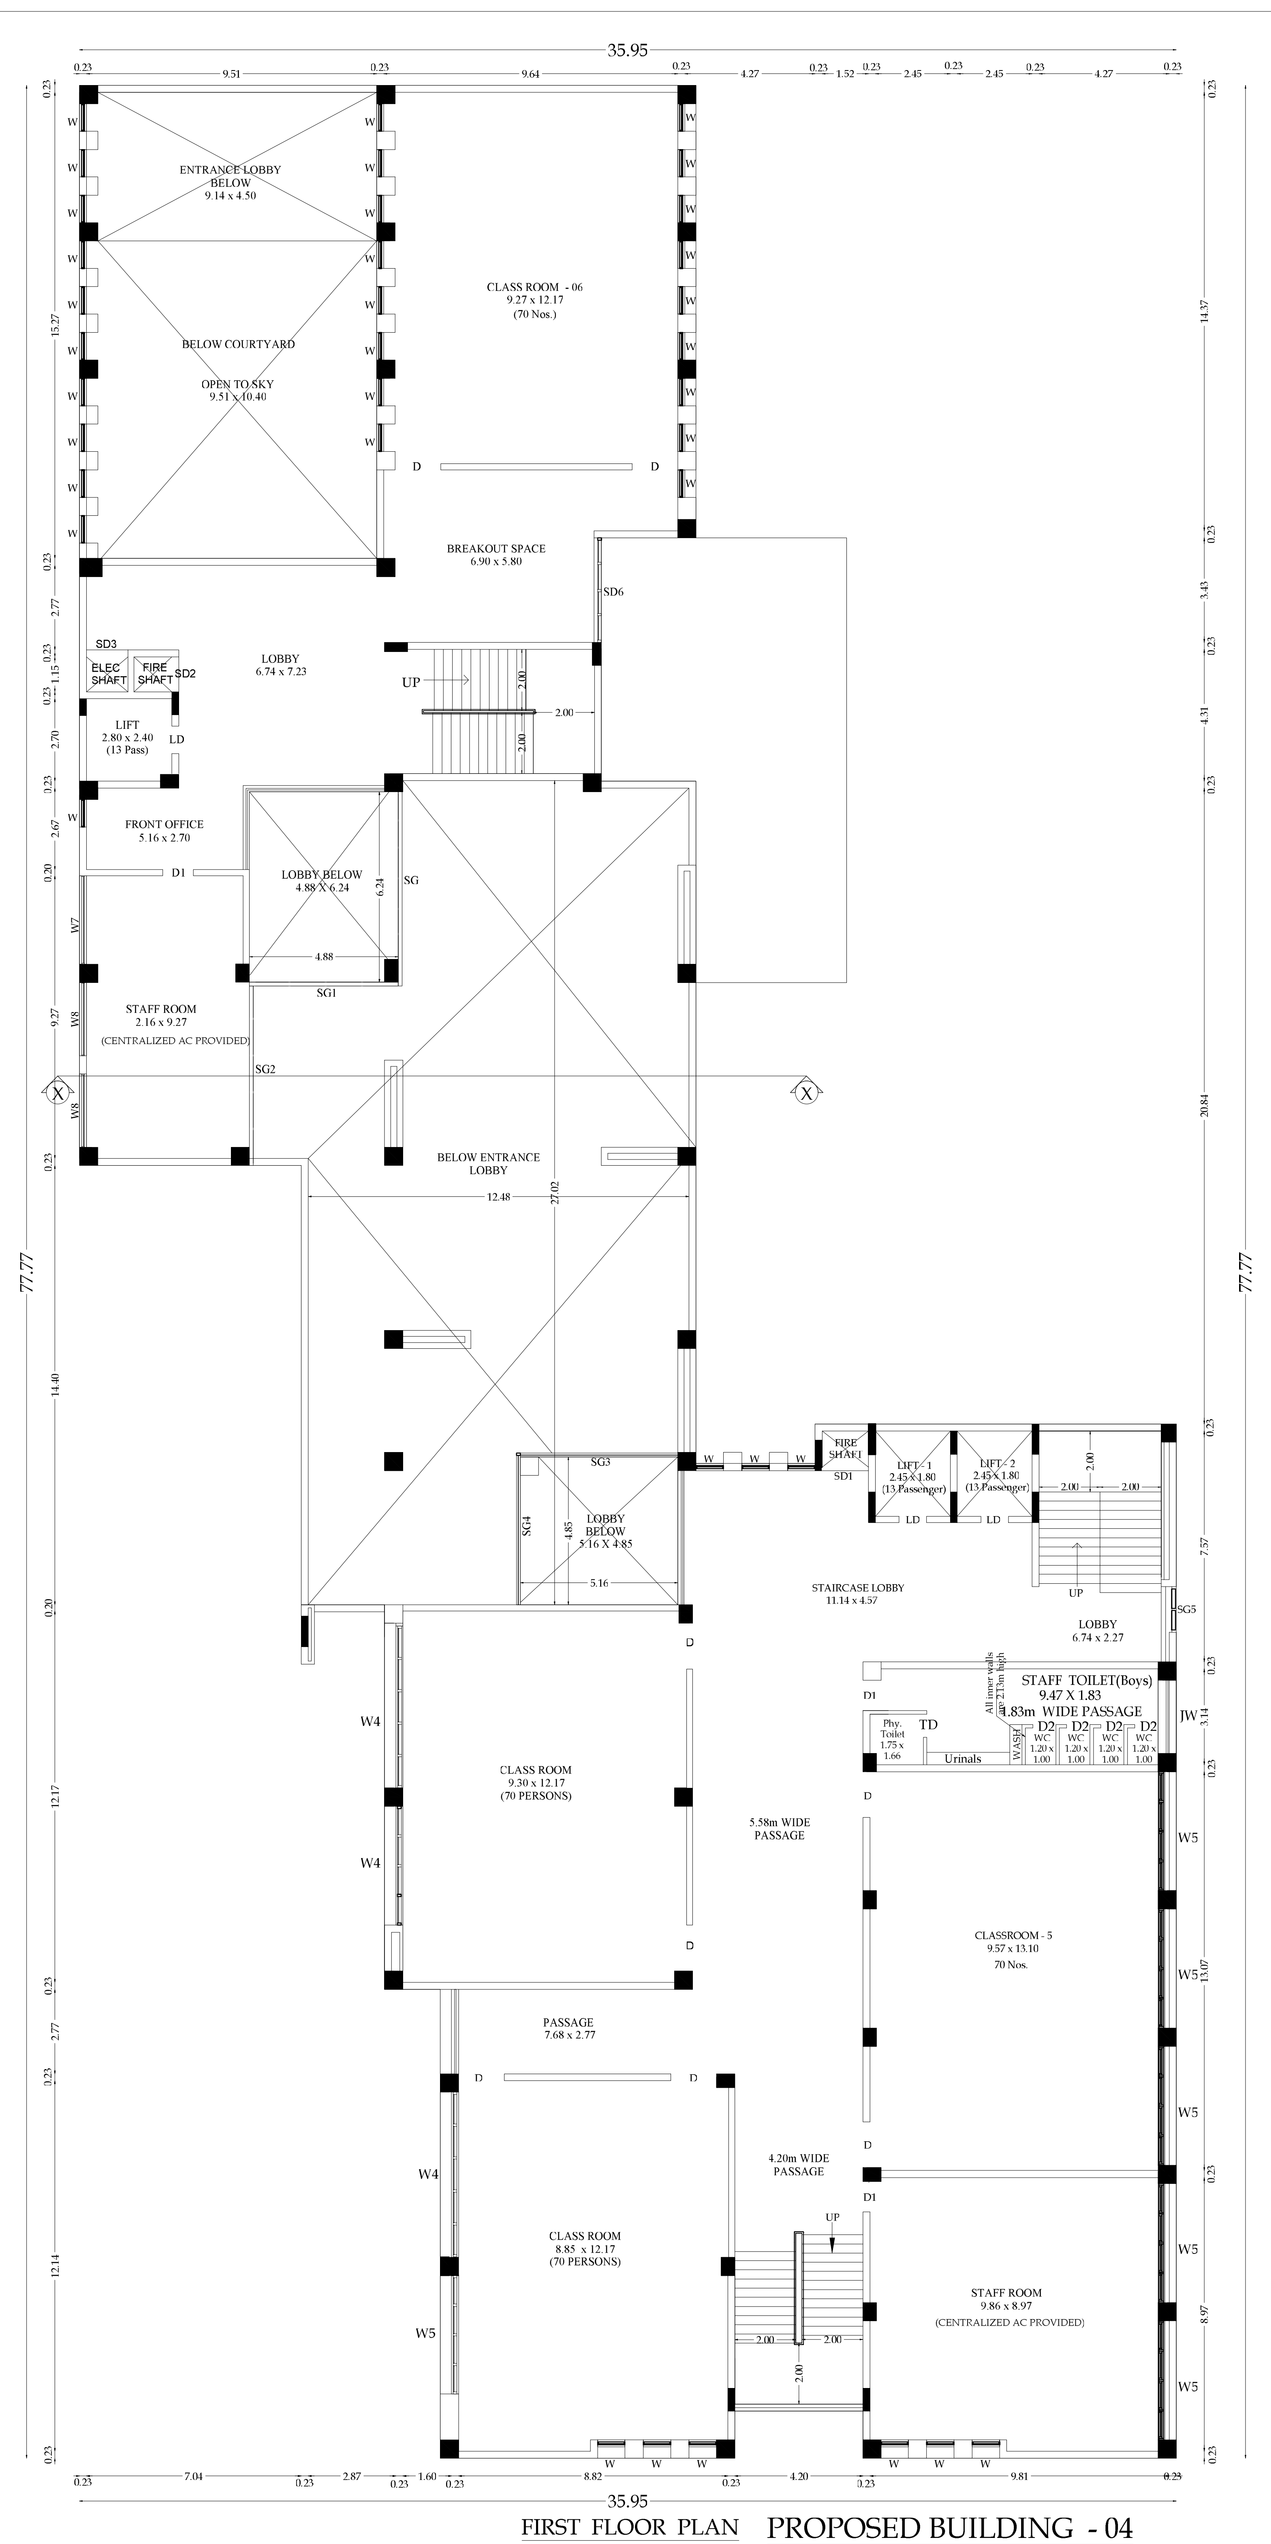

PROPOSED BUILDING (GROUND & FIRST FLOOR PLAN)
(PROPOSED BUILDING - 04)

SHEET NO - 15 /26

SITE PLAN SHOWING THE PROPOSED & ADDITIONAL COLLEGE BLOCKS IN S.F.NO - 23/1A, 2A, 3A, 24/1A, 2, 3, 25/1, 2, 3, 4, 26/2, 35/1, 2, 3, 4, 36/1A, 2A, 3A2, 4, 37/1, 2, 3, 38/1, 2, 3, 4, 5, 6, 51/1, 51/3C, 51/4C, 679/3, 680/1C, 680/2C, 682 AT KUNIYAMUTHUR VILLAGE & MUNICIPALITY, COIMBATORE DISTRICT.

SCALE - 1 : 200

N

Typical Block Name	Floor Name	Total Buildup Area	Non FSI Area			Institution
			Covered Parking	OTS Deduction	Non - FSI Area	Total FSI Area
PROPOSED BUILDING - 04 BLOCK- 13	GROUND FLOOR	1753.28	-	-	-	1753.28
	FIRST FLOOR	1215.41	-	441.35	-	1215.41

JOINERY DETAILS

D	STEEL DOOR	1.50 x 2.40
D1	STEEL DOOR	1.00 x 2.40
D2	STEEL DOOR	0.90 x 2.80
D2A	DOOR	1.00 x 2.40
SD	DOOR	0.62 x 2.13
SD1	DOOR	1.55 x 2.13
SD2	DOOR	1.20 x 2.13
SD3	DOOR	1.35 x 2.13
TD	TOILET DOOR	0.90 x 2.13
FD	FIRE WINDOW	2.00 x 2.40
FD1	FORE WINDOW 1	1.20 x 2.40
W	WINDOW	0.90 x 1.80
W1	WINDOW	9.58 x 1.80
W2	WINDOW	8.95 x 1.80
W3	WINDOW	6.90 x 1.80
W4	WINDOW	5.40 x 1.80
W5	WINDOW	3.90 x 1.80
W6	WINDOW	2.80 x 1.80
W7	WINDOW	2.90 x 1.80
W8	WINDOW	2.40 x 1.80
V	VENTILATOR	1.20 x 0.60
SG	STRUCTURAL GLAZING	6.24 x 7.00
SG1	STRUCTURAL GLAZING	4.88 x 7.00
SG2	STRUCTURAL GLAZING	6.01 x 7.00
SG3	STRUCTURAL GLAZING	5.16 x 7.00
SG4	STRUCTURAL GLAZING	5.00 x 7.00
SG5	STRUCTURAL GLAZING	1.50 x 15.60
SG6	STRUCTURAL GLAZING	3.57 x 6.40

PREYADARSHI. S
REG No: SE-1/004/2021/CB-1/587
16AS, Nutur Road, Anna Statue,
Behind Taj Vivanta,Coimbatore-641 018.
PH: 98430 09974
E-MAIL:info@srmsgv.com


STRUCTURAL ENGINEER.

ARCHITECT.


For VLB TRUST
Authorised Signatory.

APPLICANT.

LBS/ENGINEER.

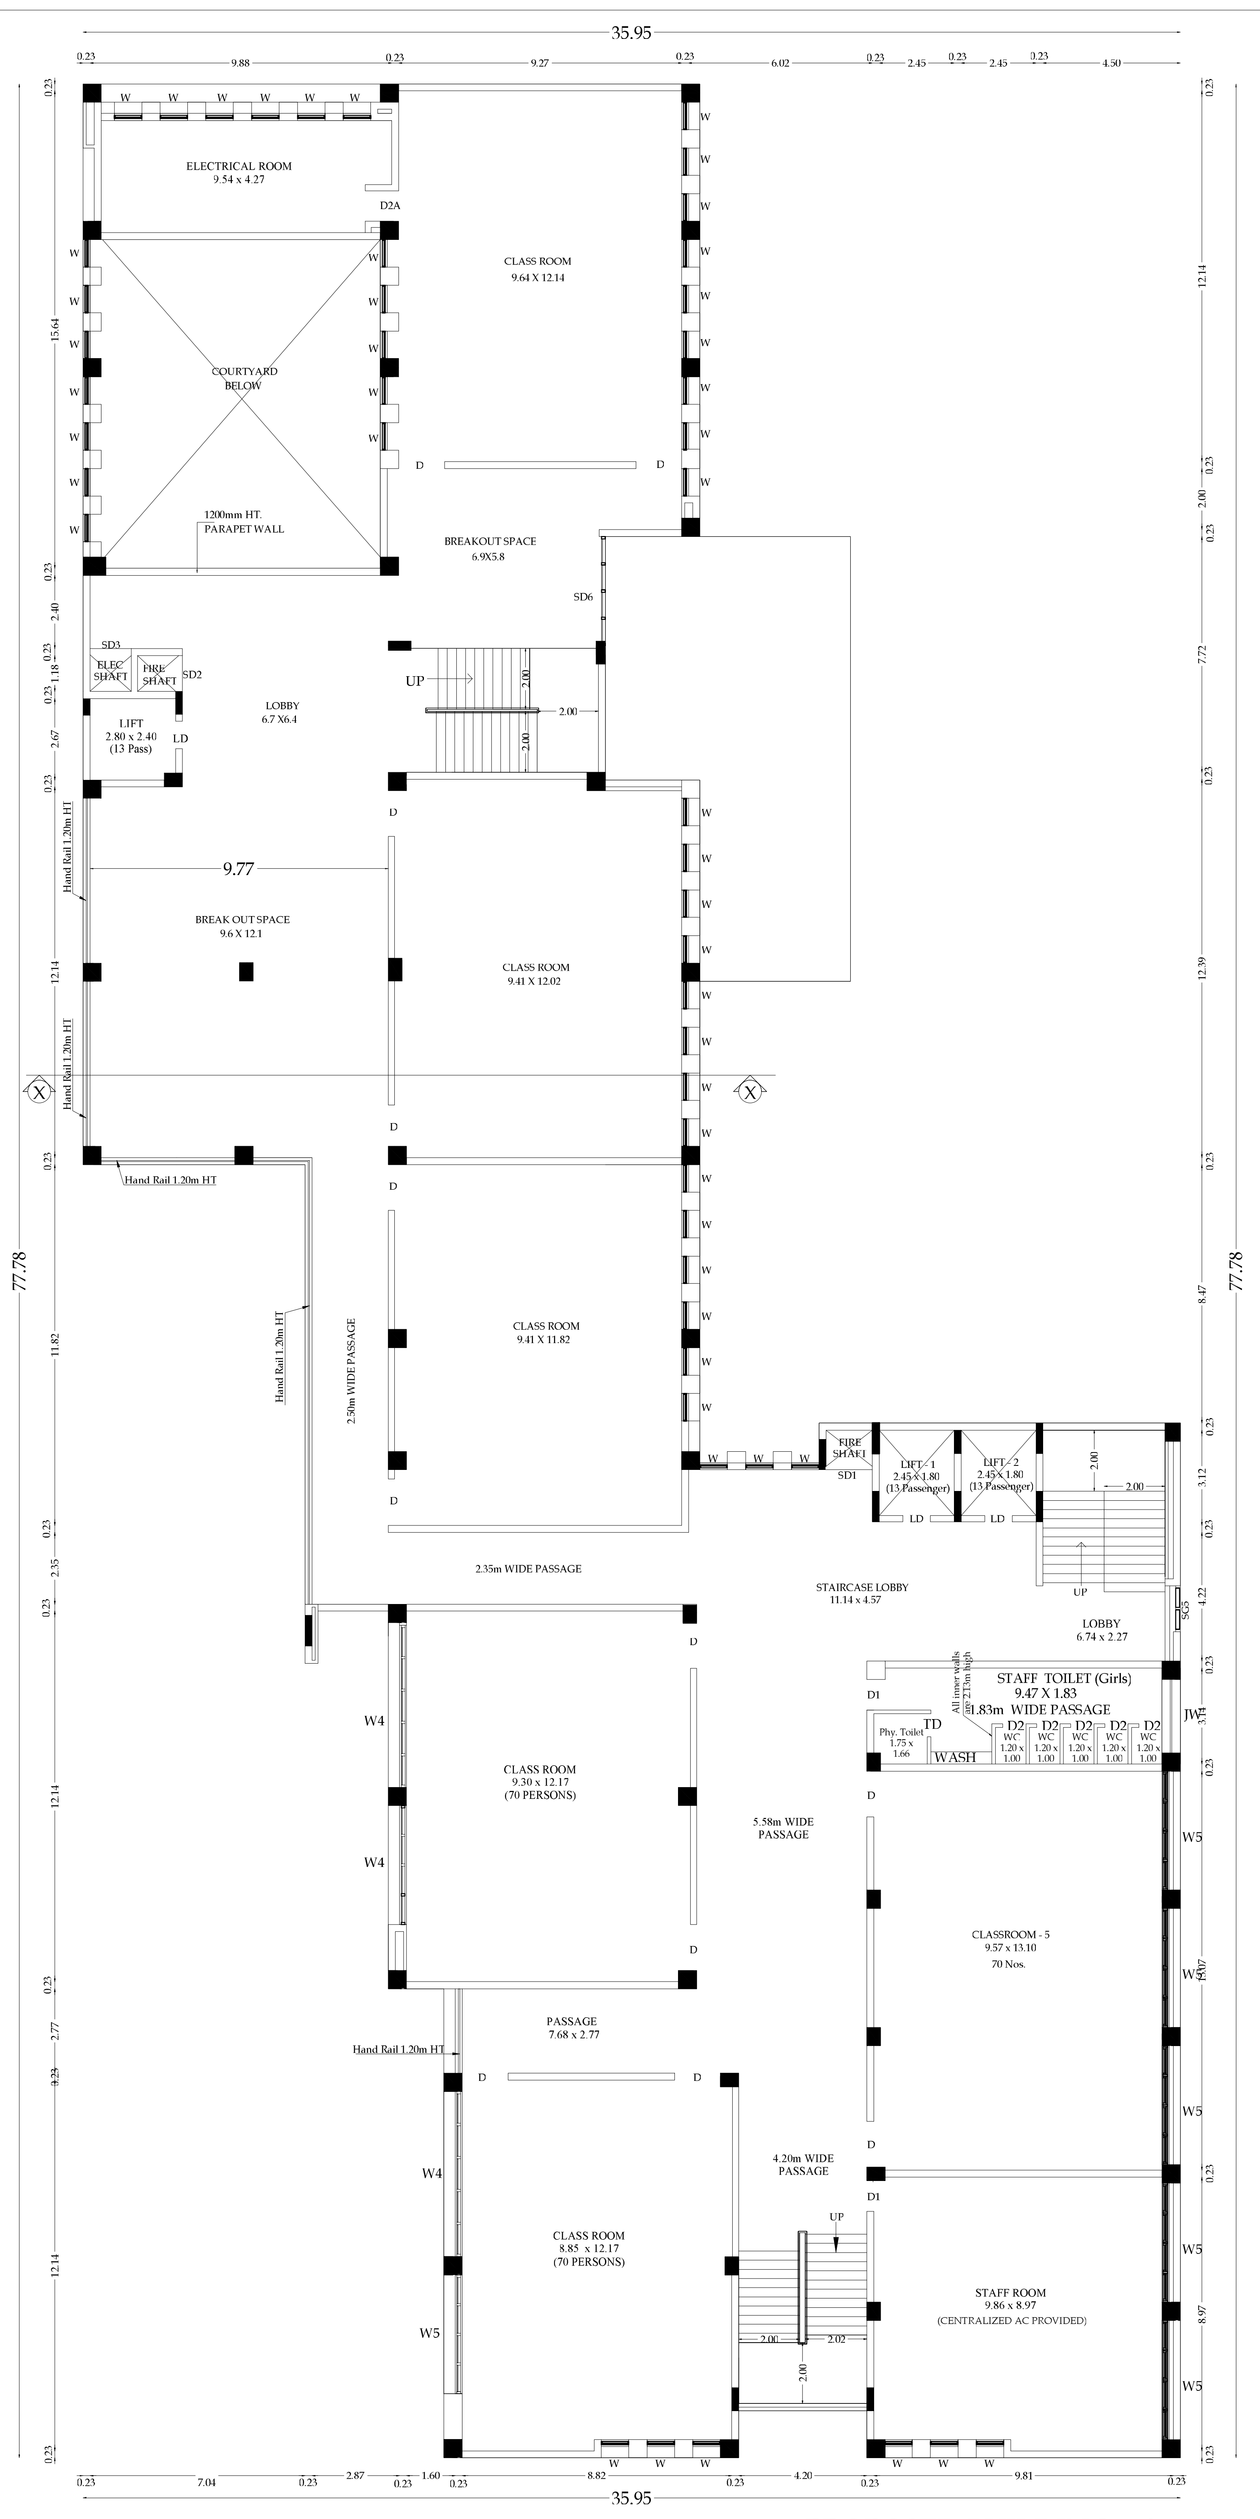

SECOND FLOOR PLAN PROPOSED BUILDING - 04

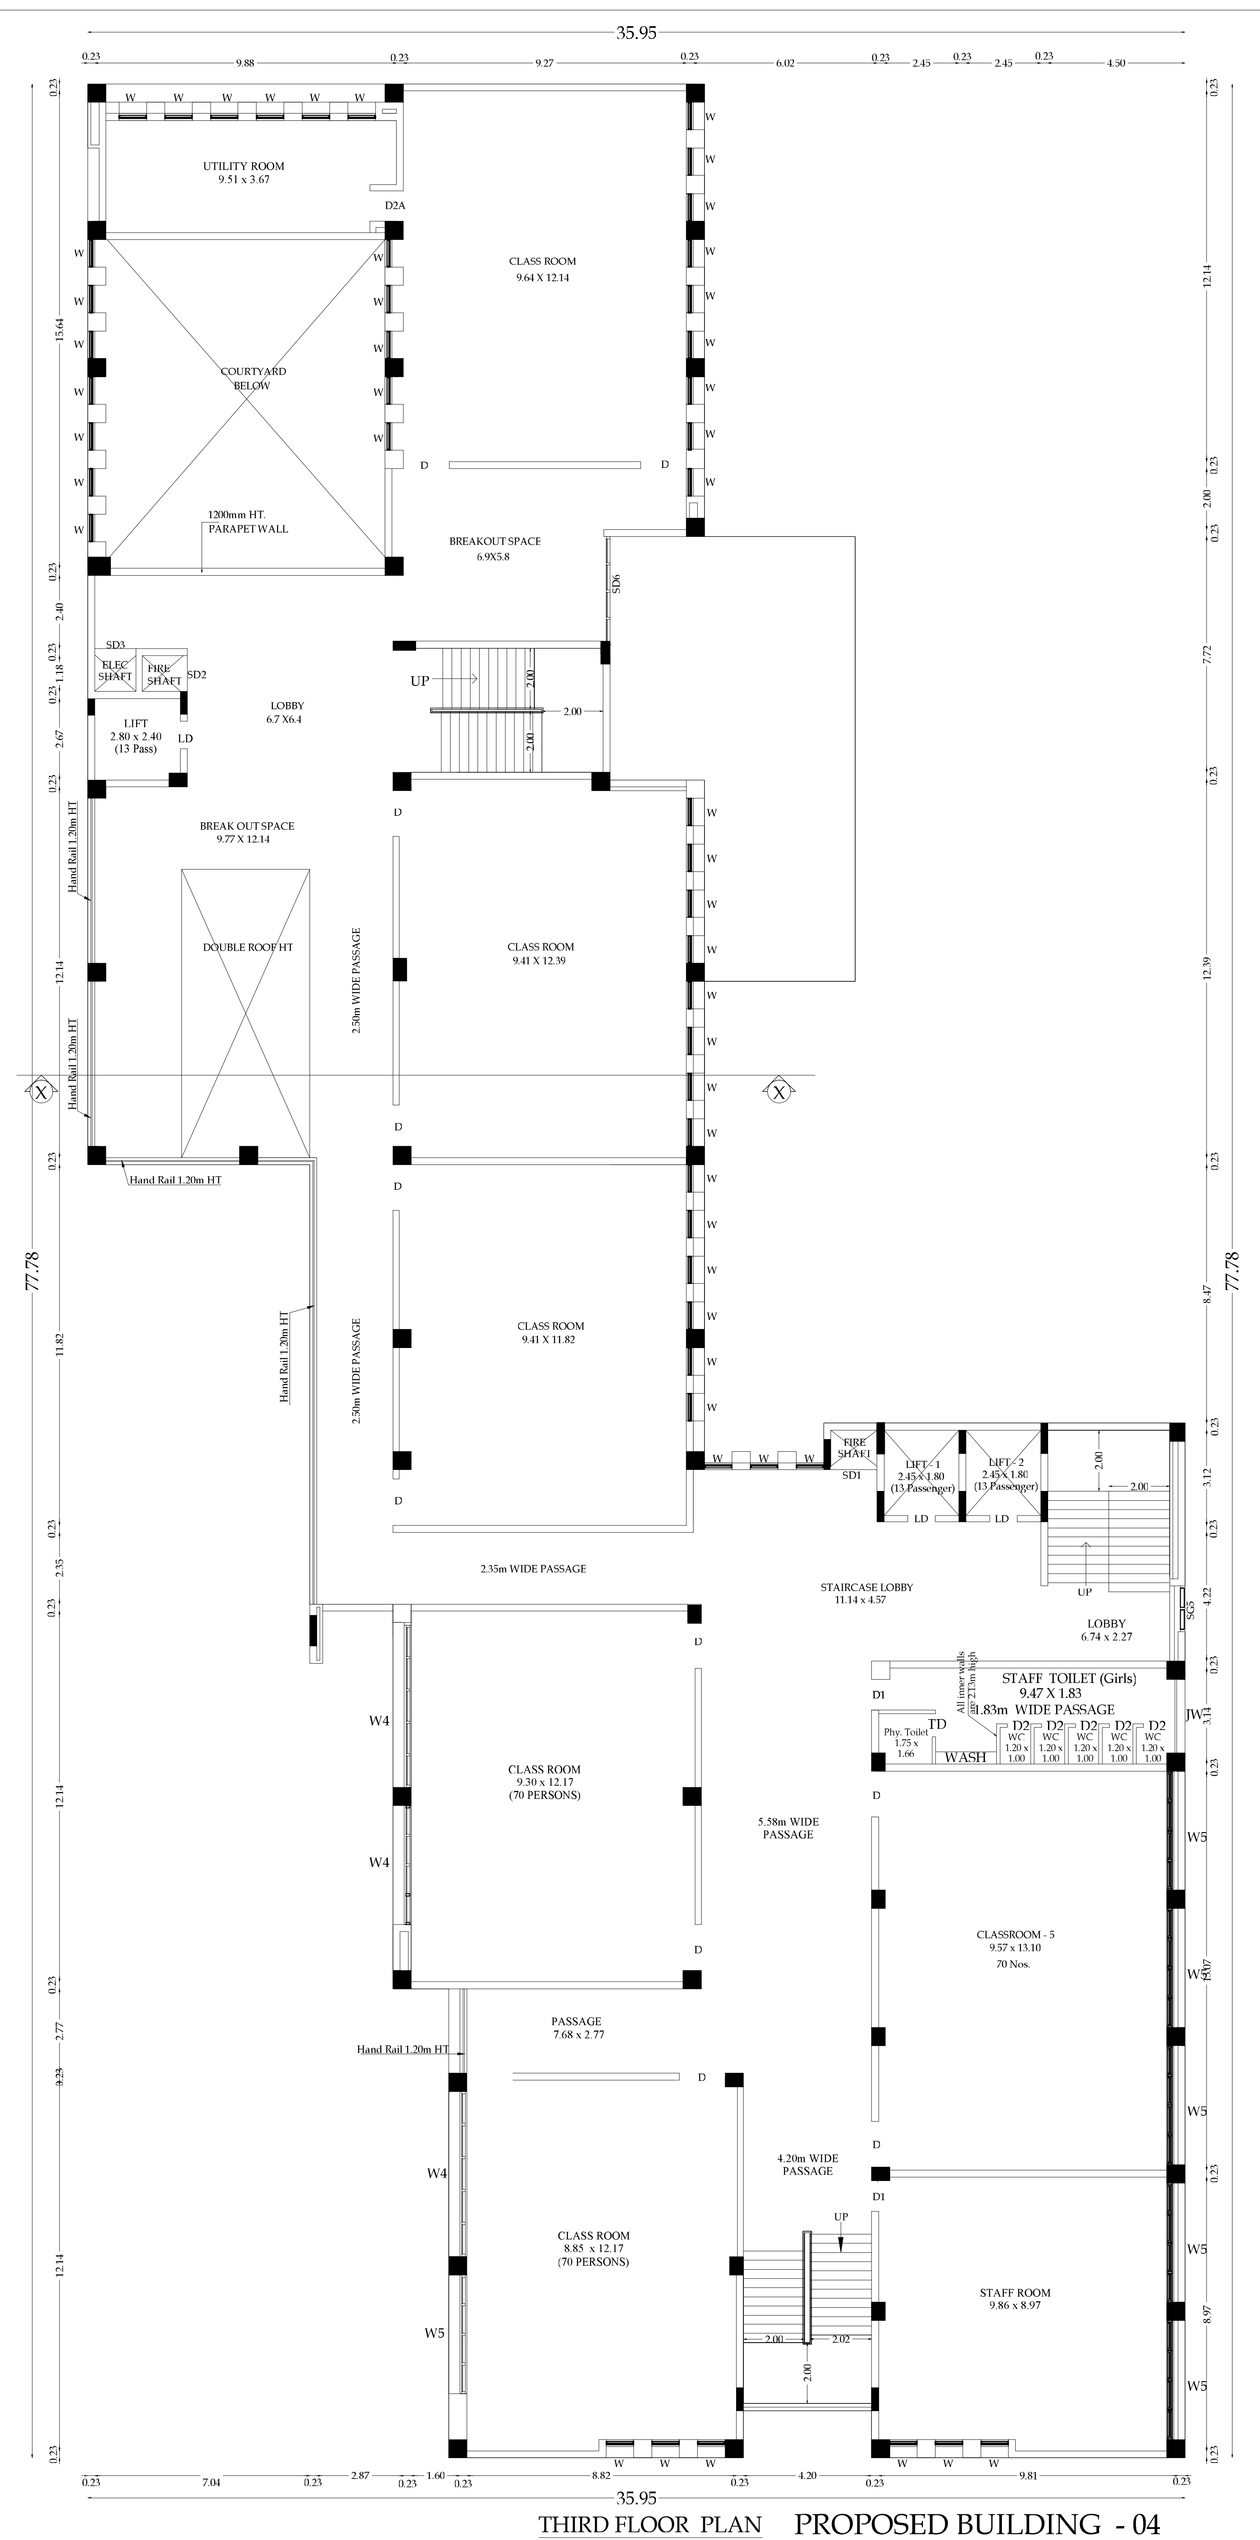

THIRD FLOOR PLAN PROPOSED BUILDING - 04

PROPOSED BUILDING (2nd & 3rd FLOOR PLAN)
(PROPOSED BUILDING - 04)

SHEET NO - 16 /26

SITE PLAN SHOWING THE PROPOSED & ADDITIONAL COLLEGE BLOCKS IN S.F.NO - 23/1A, 2A, 3A, 24/1A, 2, 3, 25/1, 2, 3, 4, 26/2, 35/1, 2, 3, 4, 36/1A, 2A, 3A2, 4, 37/1, 2, 3, 38/1, 2, 3, 4, 5, 6, 51/1, 51/3C, 51/4C, 679/3, 680/1C, 680/2C, 682 AT KUNIYAMUTHUR VILLAGE & MUNICIPALITY, COIMBATORE DISTRICT.

SCALE - 1 : 200

Typical Block Name	Floor Name	Total Buildup Area	Non FSI Area			Institution
			Covered Parking	OTS Deduction	Non - FSI Area	Total FSI Area
PROPOSED BUILDING - 04 BLOCK- 13	SECOND FLOOR	1557.86	-	98.90	-	1557.86
	THIRD FLOOR	1557.86	-	98.90	-	1557.86

JOINERY DETAILS

D	STEEL DOOR	1.50 x 2.40
D1	STEEL DOOR	1.00 x 2.40
D2	STEEL DOOR	0.90 x 2.80
D2A	DOOR	1.00 x 2.40
SD	DOOR	0.62 x 2.13
SD1	DOOR	1.55 x 2.13
SD2	DOOR	1.20 x 2.13
SD3	DOOR	1.35 x 2.13
TD	TOILET DOOR	0.90 x 2.13
FD	FIRE WINDOW	2.00 x 2.40
FD1	FORE WINDOW 1	1.20 x 2.40
W	WINDOW	0.90 x 1.80
W1	WINDOW	9.58 x 1.80
W2	WINDOW	8.95 x 1.80
W3	WINDOW	6.90 x 1.80
W4	WINDOW	5.40 x 1.80
W5	WINDOW	3.90 x 1.80
W6	WINDOW	2.80 x 1.80
W7	WINDOW	2.90 x 1.80
W8	WINDOW	2.40 x 1.80
V	VENTILATOR	1.20 x 0.60
SG	STRUCTURAL GLAZING	6.24 x 7.00
SG1	STRUCTURAL GLAZING	4.88 x 7.00
SG2	STRUCTURAL GLAZING	6.01 x 7.00
SG3	STRUCTURAL GLAZING	5.16 x 7.00
SG4	STRUCTURAL GLAZING	5.00 x 7.00
SG5	STRUCTURAL GLAZING	1.50 x 15.60
SG6	STRUCTURAL GLAZING	3.57 x 6.40

PREYADARSHI. S
REG No: SE-1/004/2021/GR-I(SE)
16A1, Hunter Road, Arase Station,
Behind Tyl Vinnota,Coimbatore-641 018.
PH: 99439 05979
E-MAIL:info@vlmagv.com

STRUCTURAL ENGINEER.

S.K.RAJA, B.E., M.I.E.,
Engineer Contractor Cl (Civil),
Coimbatore LPA/PLO/00/2016/00303,
16A2, Arase Station to Thanur Road,
Behind Tyl Vinnota,
Coimbatore-18, PH: 0422 4274945.


ARCHITECT.


For VLB TRUST
Authorised Signatory.

APPLICANT.

S.K.RAJA, B.E., M.I.E.,
Engineer Contractor Cl (Civil),
Coimbatore LPA/PLO/00/2016/00303,
16A2, Arase Station to Thanur Road,
Behind Tyl Vinnota,
Coimbatore-18, PH: 0422 4274945.

LBS/ENGINEER.

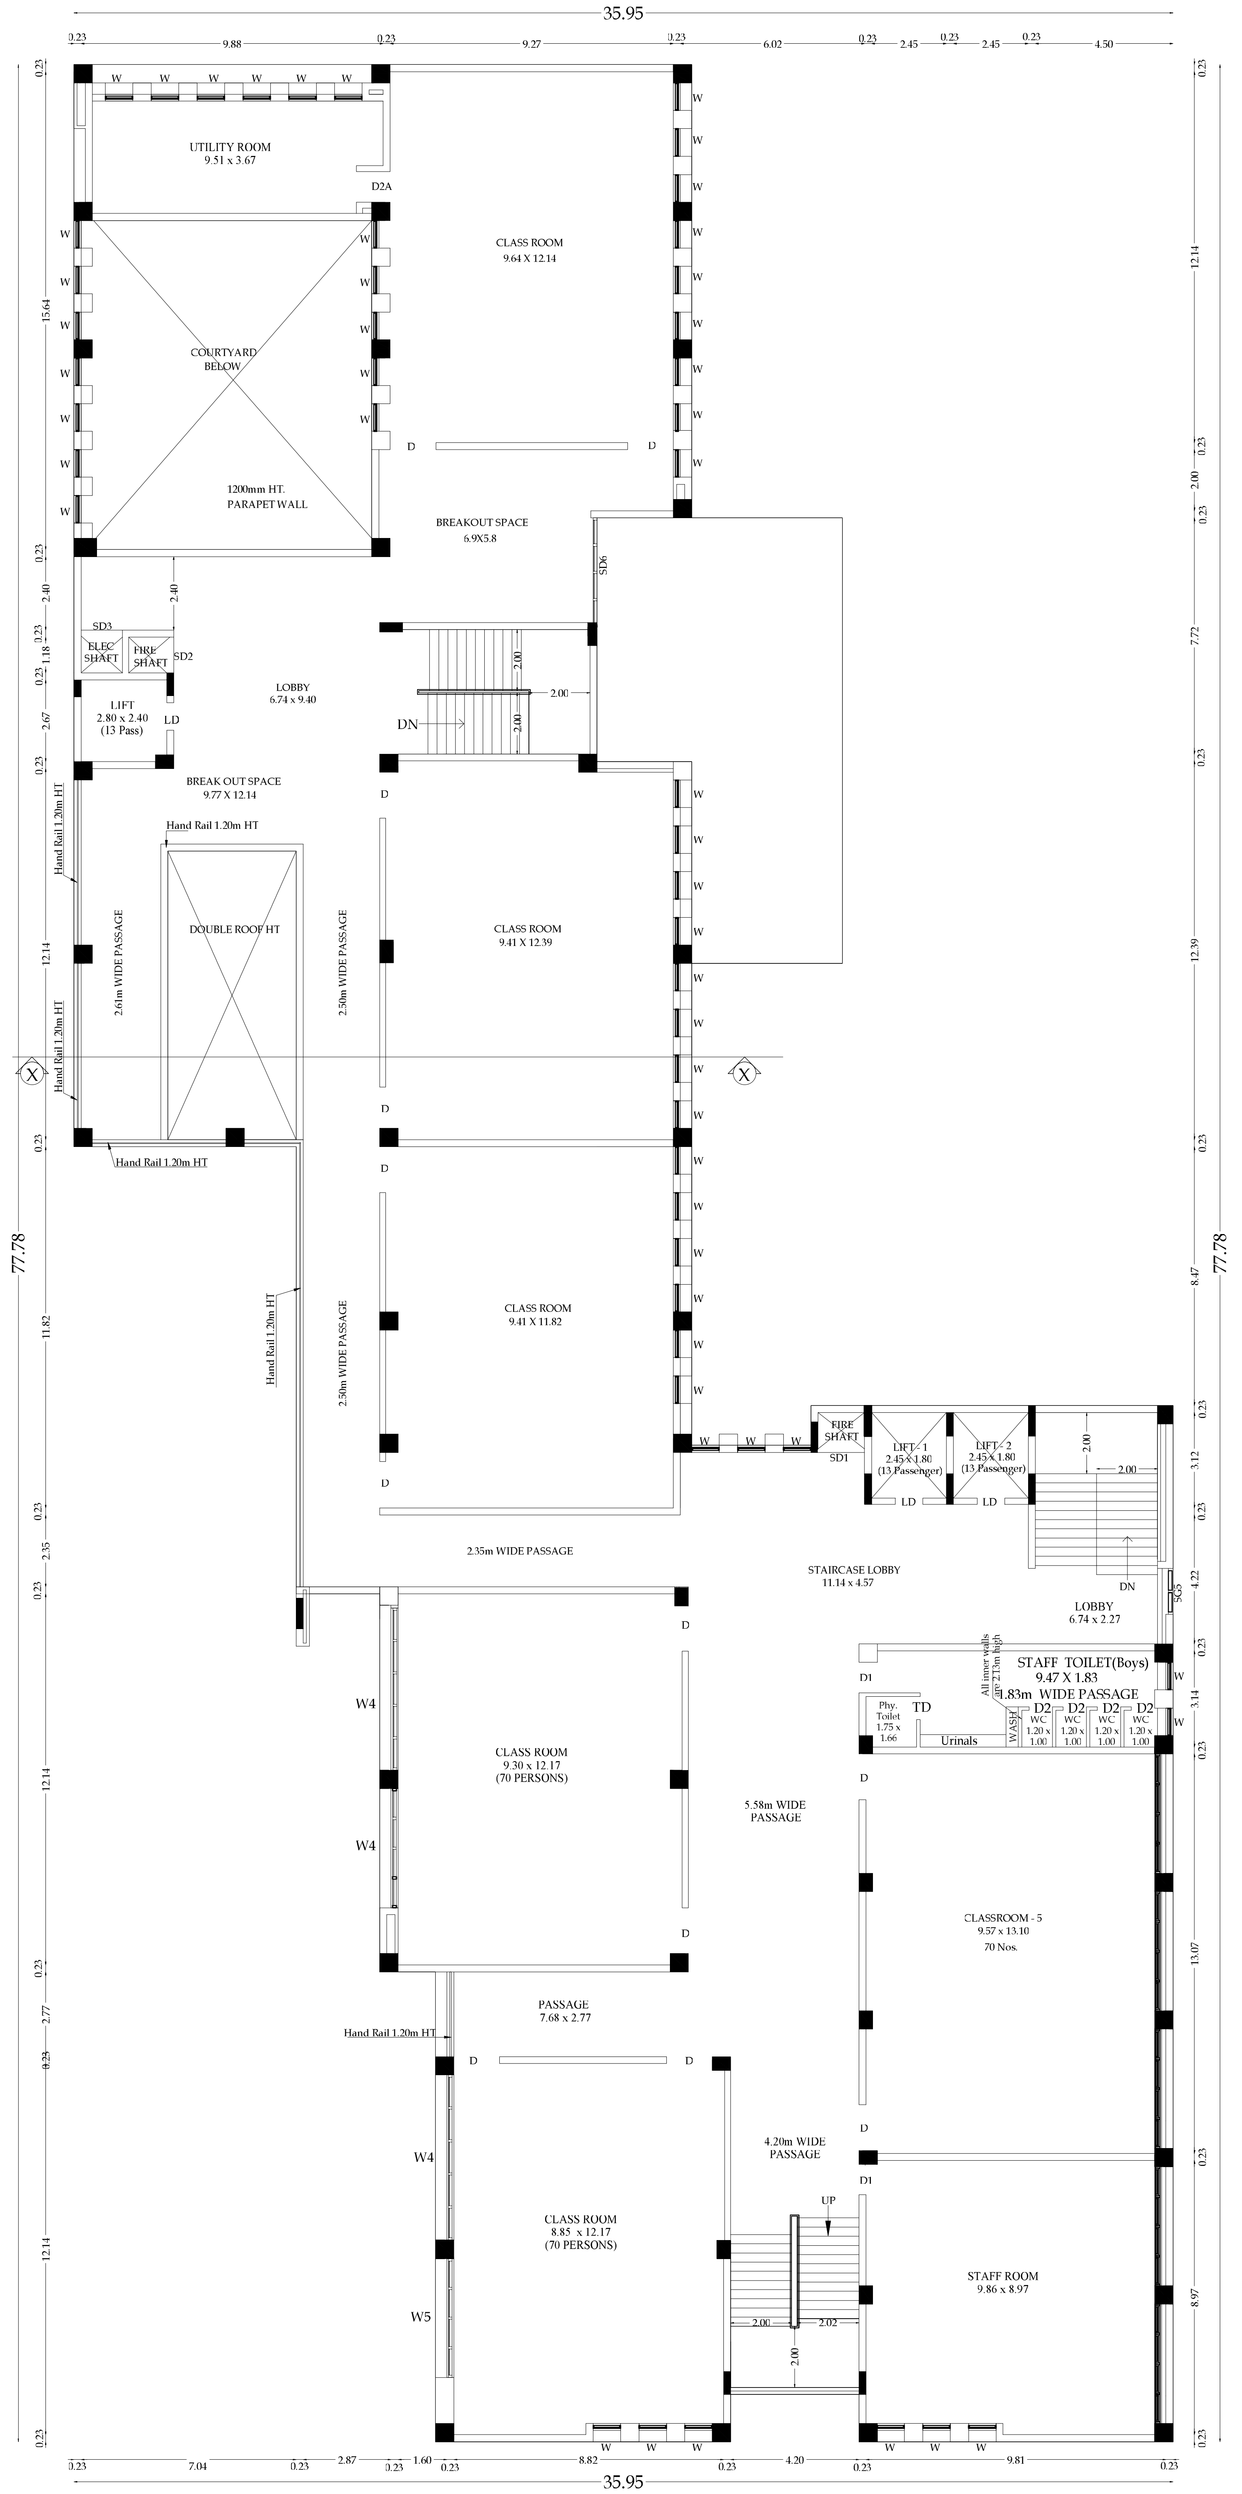

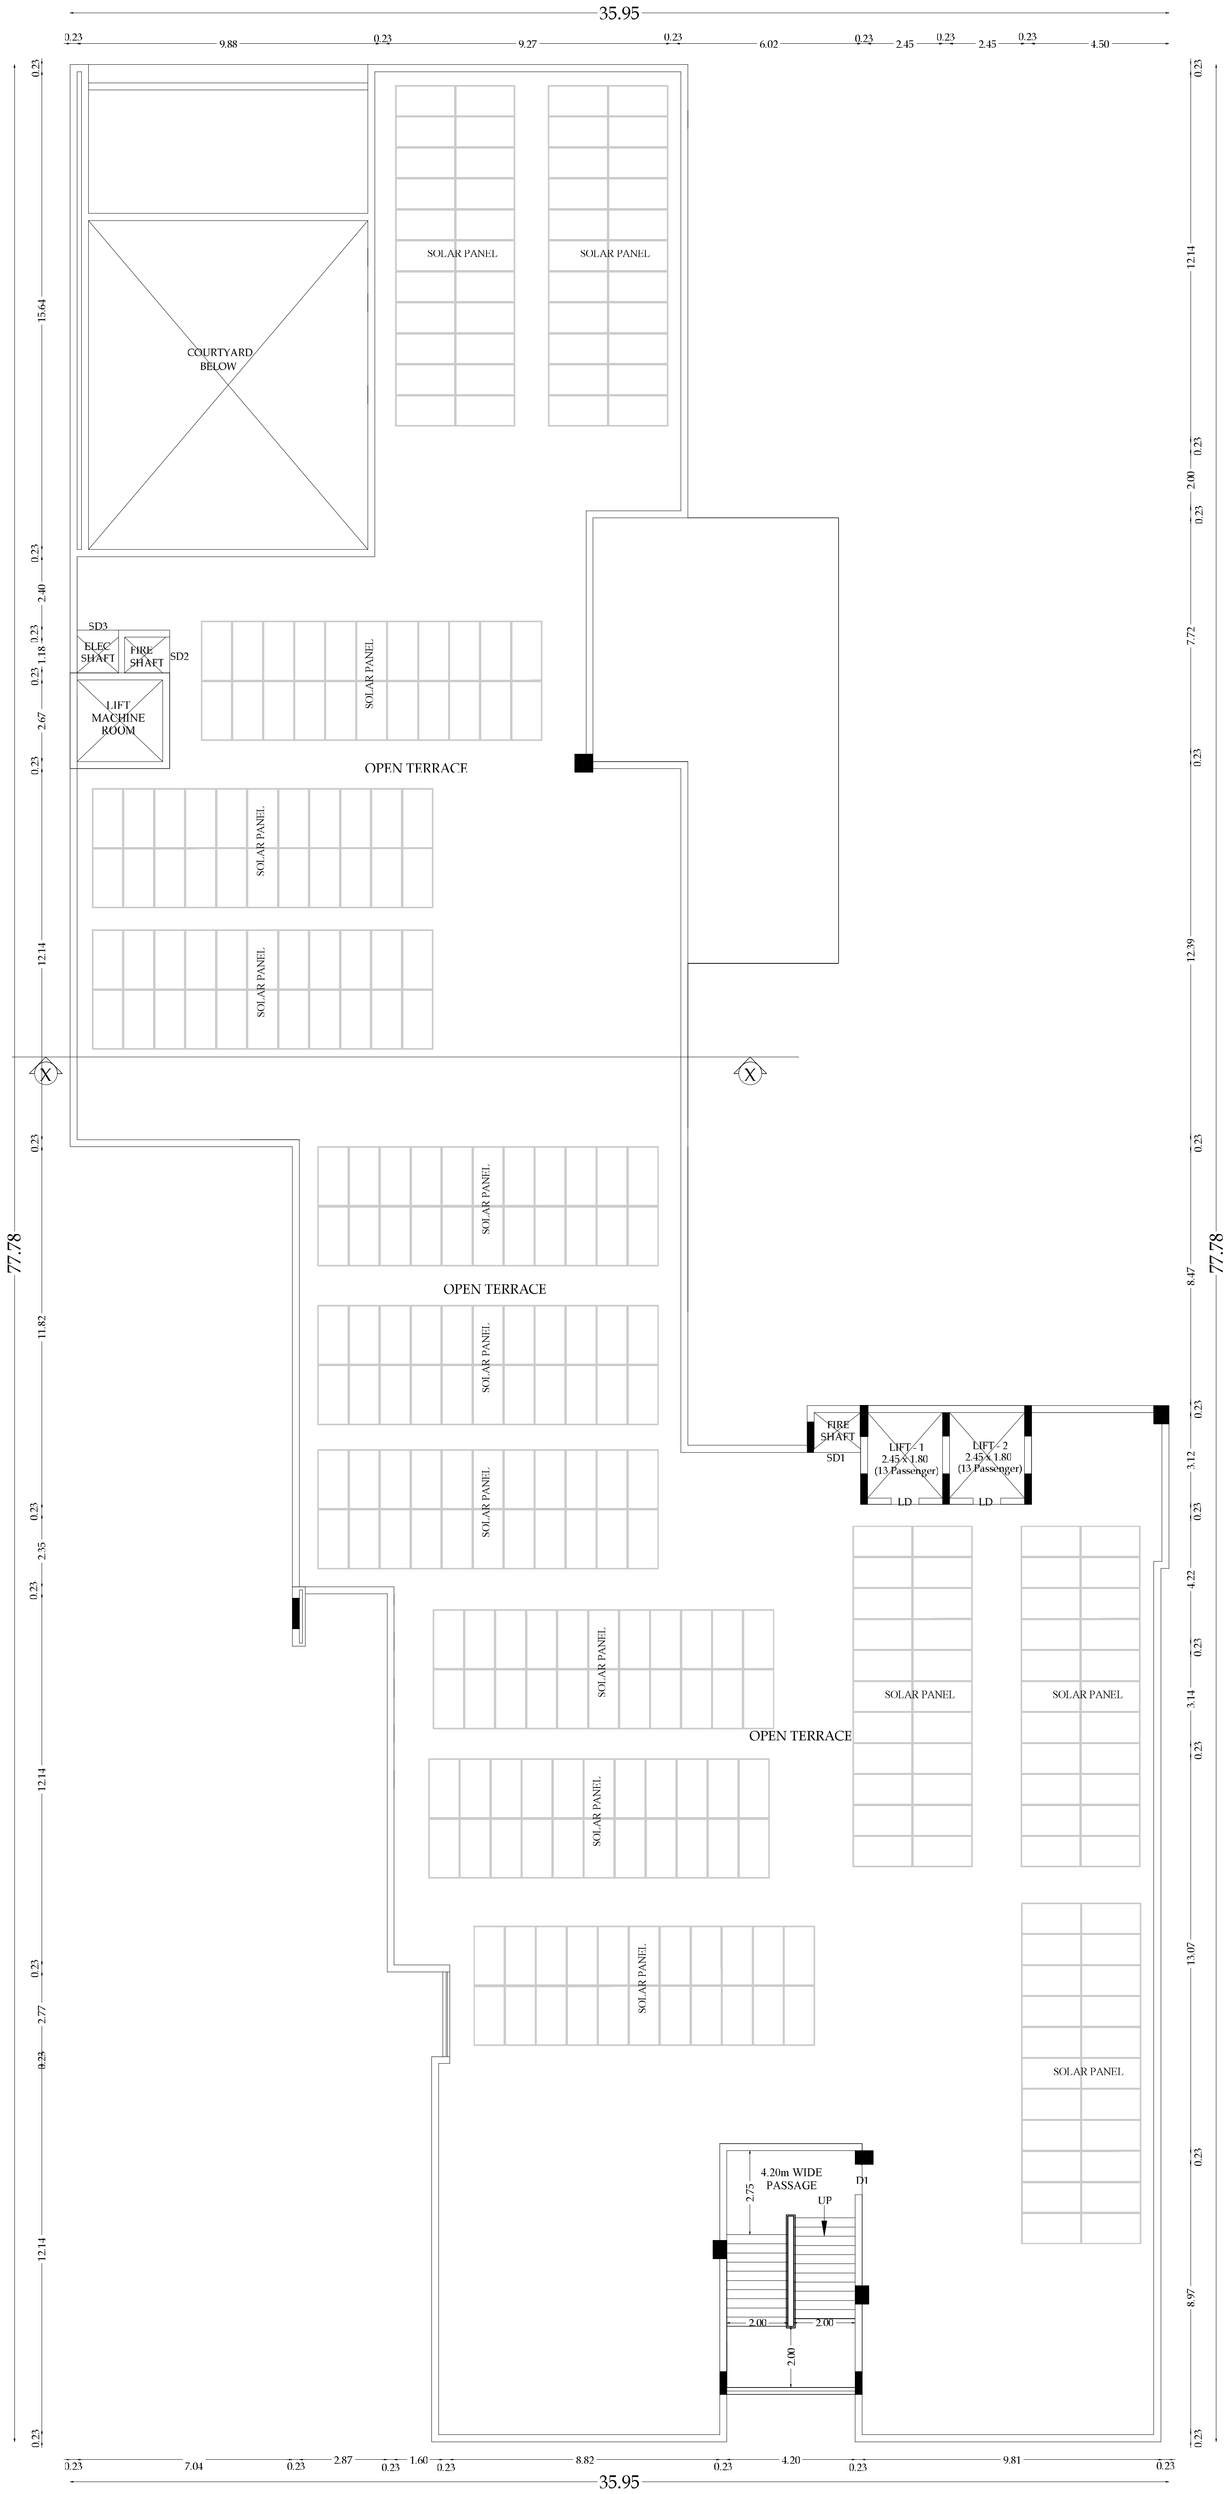

PROPOSED BUILDING (4th FLOOR PLAN)
(PROPOSED BUILDING - 04)

SHEET NO - 17 /26

SITE PLAN SHOWING THE PROPOSED & ADDITIONAL COLLEGE BLOCKS IN S.F.NO - 23/1A, 2A, 3A, 24/1A, 2, 3, 25/1, 2, 3, 4, 26/2, 35/1, 2, 3, 4, 36/1A, 2A, 3A2, 4, 37/1, 2, 3, 38/1, 2, 3, 4, 5, 6, 51/1, 51/3C, 51/4C, 679/3, 680/1C, 680/2C, 682 AT KUNIYAMUTHUR VILLAGE & MUNICIPALITY, COIMBATORE DISTRICT.

SCALE - 1 : 200

Typical Block Name	Floor Name	Total Buildup Area	Non FSI Area			Institution
			Covered Parking	OTS Deduction	Non - FSI Area	Total FSI Area
PROPOSED BUILDING - 04 BLOCK- 13	THIRD FLOOR	1557.86	-	98.90	-	1557.86
	TERRACE FLOOR	66.52	-	-	66.52	-

JOINERY DETAILS

D	STEEL DOOR	1.50 x 2.40
D1	STEEL DOOR	1.00 x 2.40
D2	STEEL DOOR	0.90 x 2.80
D2A	DOOR	1.00 x 2.40
SD	DOOR	0.62 x 2.13
SD1	DOOR	1.55 x 2.13
SD2	DOOR	1.20 x 2.13
SD3	DOOR	1.35 x 2.13
TD	TOILET DOOR	0.90 x 2.13
FD	FIRE WINDOW	2.00 x 2.40
FD1	FORE WINDOW 1	1.20 x 2.40
W	WINDOW	0.90 x 1.80
W1	WINDOW	9.58 x 1.80
W2	WINDOW	8.95 x 1.80
W3	WINDOW	6.90 x 1.80
W4	WINDOW	5.40 x 1.80
W5	WINDOW	3.90 x 1.80
W6	WINDOW	2.80 x 1.80
W7	WINDOW	2.90 x 1.80
W8	WINDOW	2.40 x 1.80
V	VENTILATOR	1.20 x 0.60
SG	STRUCTURAL GLAZING	6.24 x 7.00
SG1	STRUCTURAL GLAZING	4.88 x 7.00
SG2	STRUCTURAL GLAZING	6.01 x 7.00
SG3	STRUCTURAL GLAZING	5.16 x 7.00
SG4	STRUCTURAL GLAZING	5.00 x 7.00
SG5	STRUCTURAL GLAZING	1.50 x 15.60
SG6	STRUCTURAL GLAZING	3.57 x 6.40

PREYADARSHI. S
REG No: SE-I/D4/2021/GR-II(SE)
16A1, Hanur Road, Anna Station,
Behind Tid Vivanta,Coimbatore-641 018.
PH: 99730 09974
E-MAIL:info@rnmsgv.com

STRUCTURAL ENGINEER.

S.RAMA, B.E., M.I.E.
Engineer Grade - II (I/C),
Coimbatore LPA/Planning/Z1/0003/2022,
16A2, Anna Station to Hanur Road,
Behind Tid Vivanta,
Coimbatore-18, PH: 0422 4274945.


ARCHITECT.

For VLB TRUST
Authorised Signatory.


APPLICANT.

S.RAMA, B.E., M.I.E.
Engineer Grade - II (I/C),
Coimbatore LPA/Planning/Z1/0003/2022,
16A2, Anna Station to Hanur Road,
Behind Tid Vivanta,
Coimbatore-18, PH: 0422 4274945.

LBS/ENGINEER.

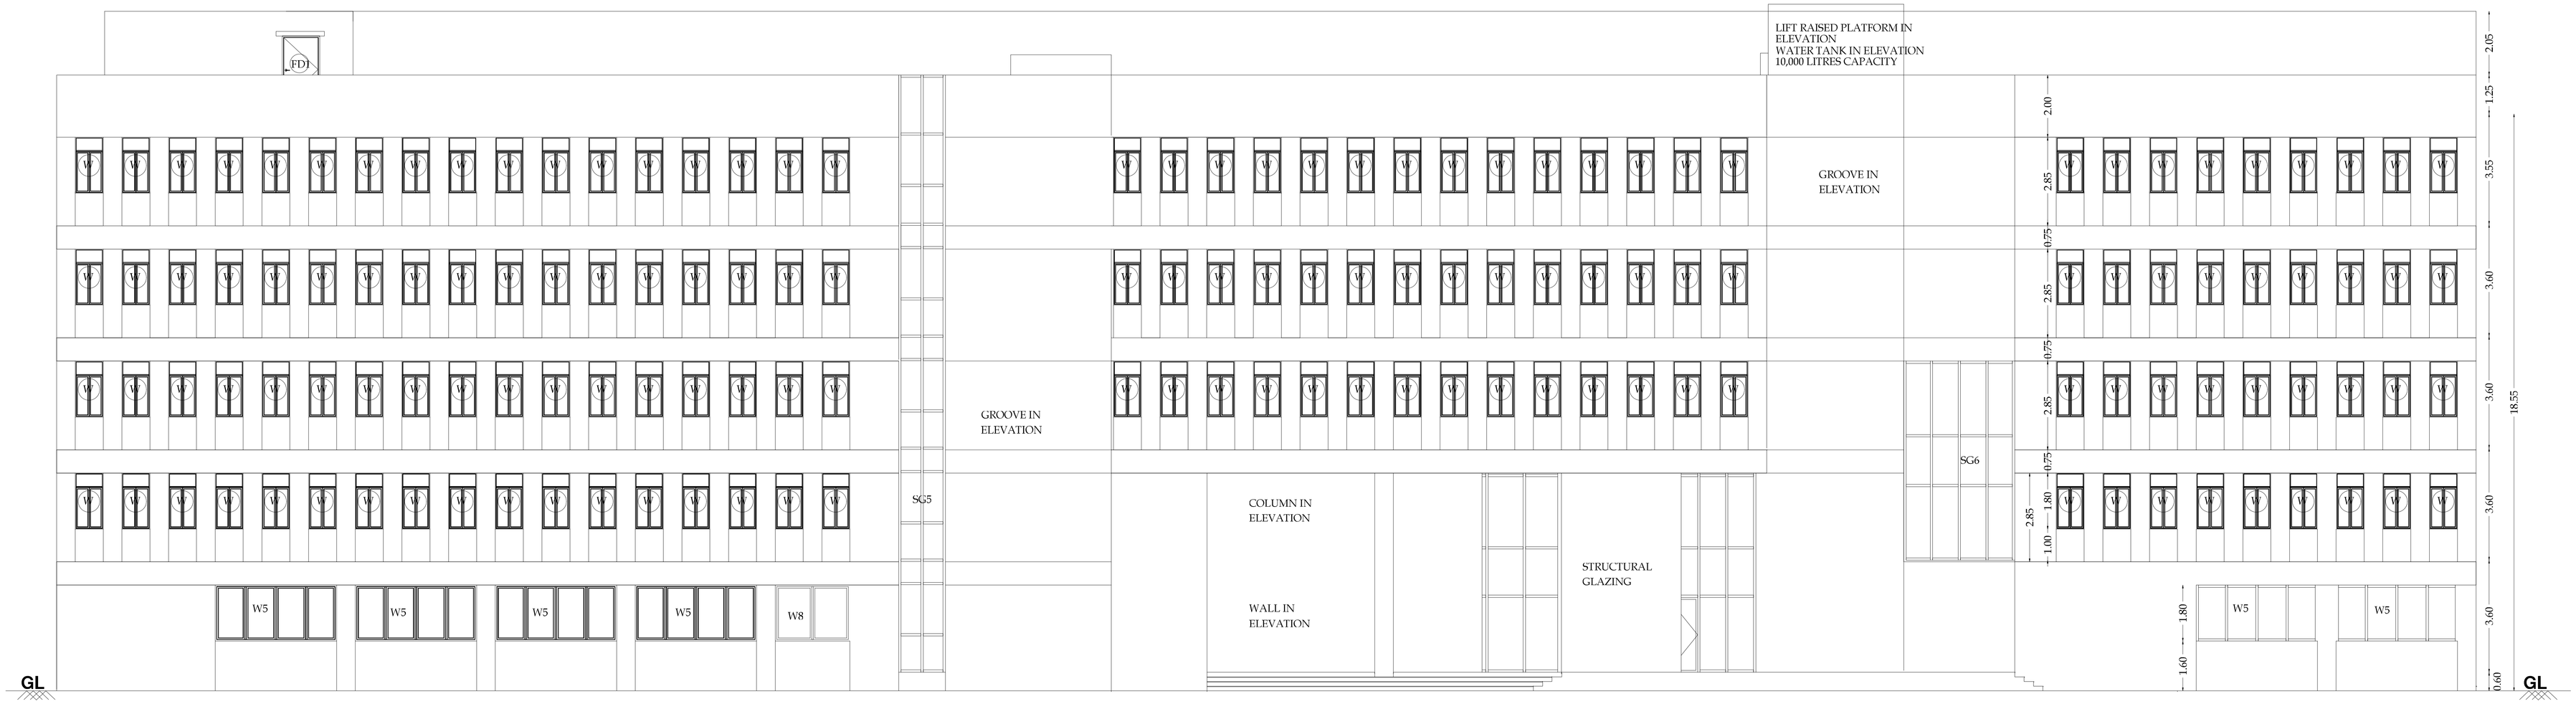

ELEVATION PROPOSED BUILDING - 04

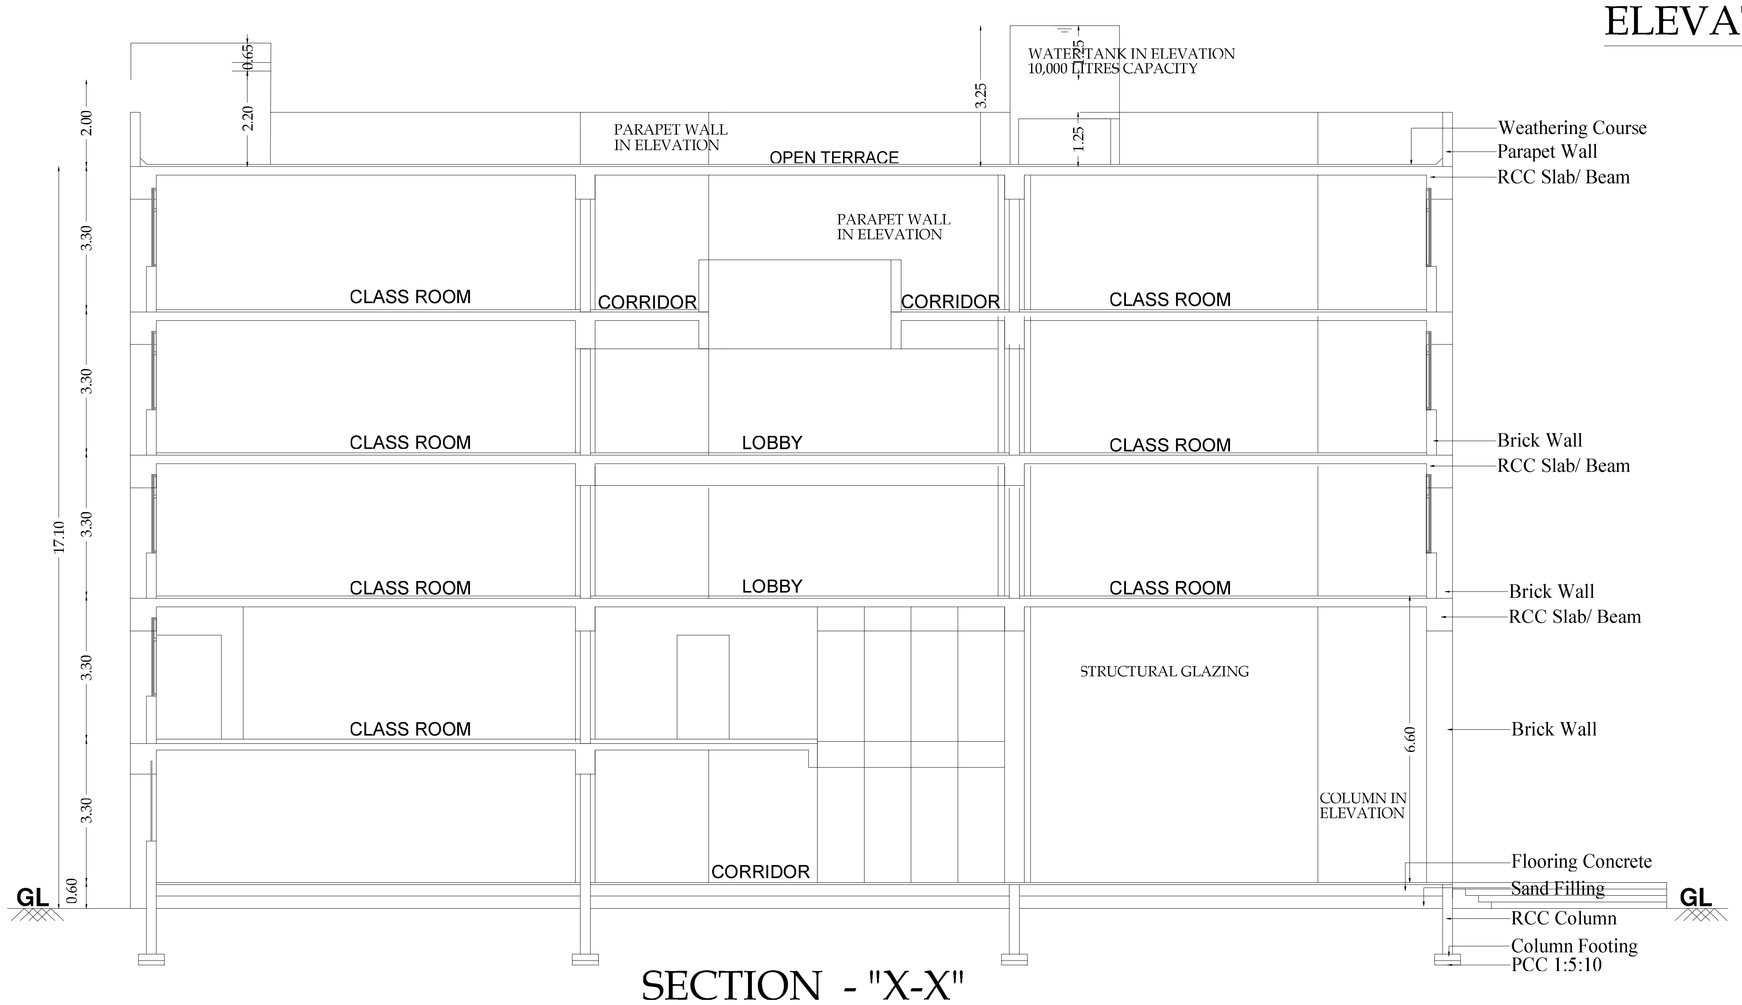

SECTION - "X-X"

SITE PLAN SHOWING THE PROPOSED & ADDITIONAL COLLEGE BLOCKS IN S.F.NO - 23/1A, 2A, 3A, 24/1A, 2, 3, 25/1, 2, 3, 4, 26/2, 35/1, 2, 3, 4, 36/1A, 2A, 3A2, 4, 37/1, 2, 3, 38/1, 2, 3, 4, 5, 6, 51/1, 51/3C, 51/4C, 679/3, 680/1C, 680/2C, 682 AT KUNIYAMUTHUR VILLAGE & MUNICIPALITY, COIMBATORE DISTRICT.

SCALE - 1 : 200

PREYADARSHI. S
REG No: SE-I/004/2021/GR-I(SE)
16A1, Huzur Road, Anna Statue,
Behind Tnl Vivanta,Coimbatore-641 018.
PH: 98430 09974
E-MAIL:info@nmsgv.com

STRUCTURAL ENGINEER.

S.NAGARAJ B.E.,
Engineer Grade-I (HS),
Coimbatore LPA/Rly/Gen/19/03/003,
16A2, Anna Statue to Hosur Road,
Behind Tnl Vivanta,
Coimbatore-18, PH: 0422 4274945.


ARCHITECT.

For VLB TRUST
Authorised Signatory.

APPLICANT.


S.NAGARAJ B.E.,
Engineer Grade-I (HS),
Coimbatore LPA/Rly/Gen/19/03/003,
16A2, Anna Statue to Hosur Road,
Behind Tnl Vivanta,
Coimbatore-18, PH: 0422 4274945.

LBS/ENGINEER.

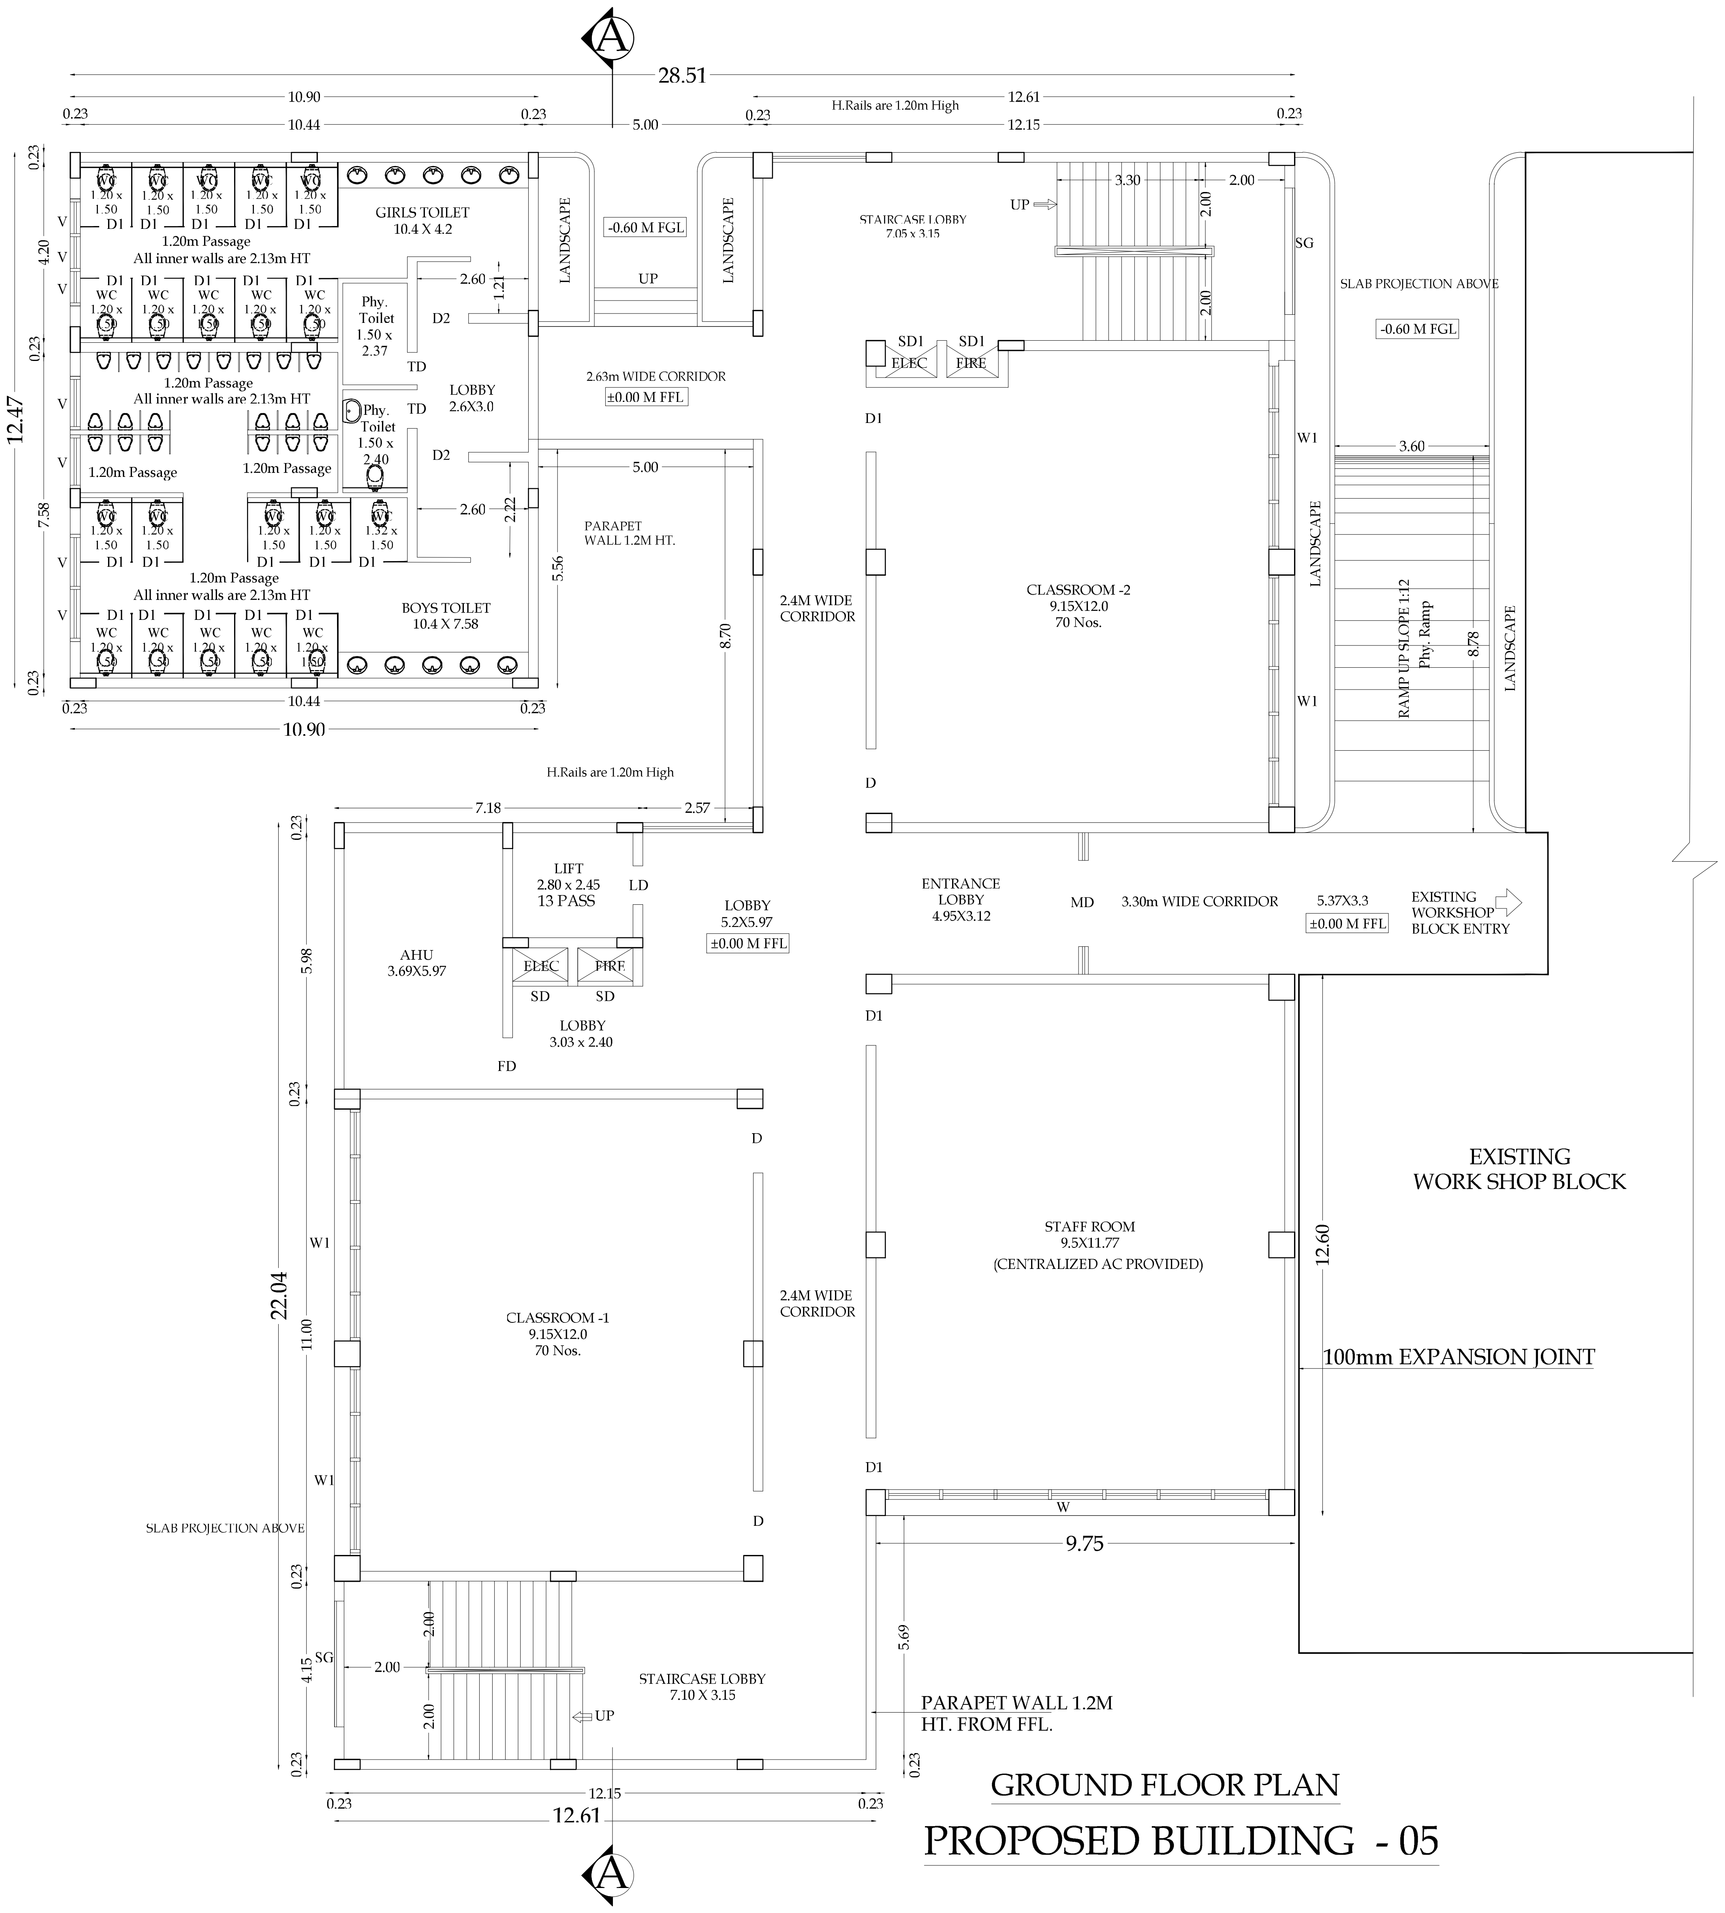

GROUND FLOOR PLAN

PROPOSED BUILDING - 05

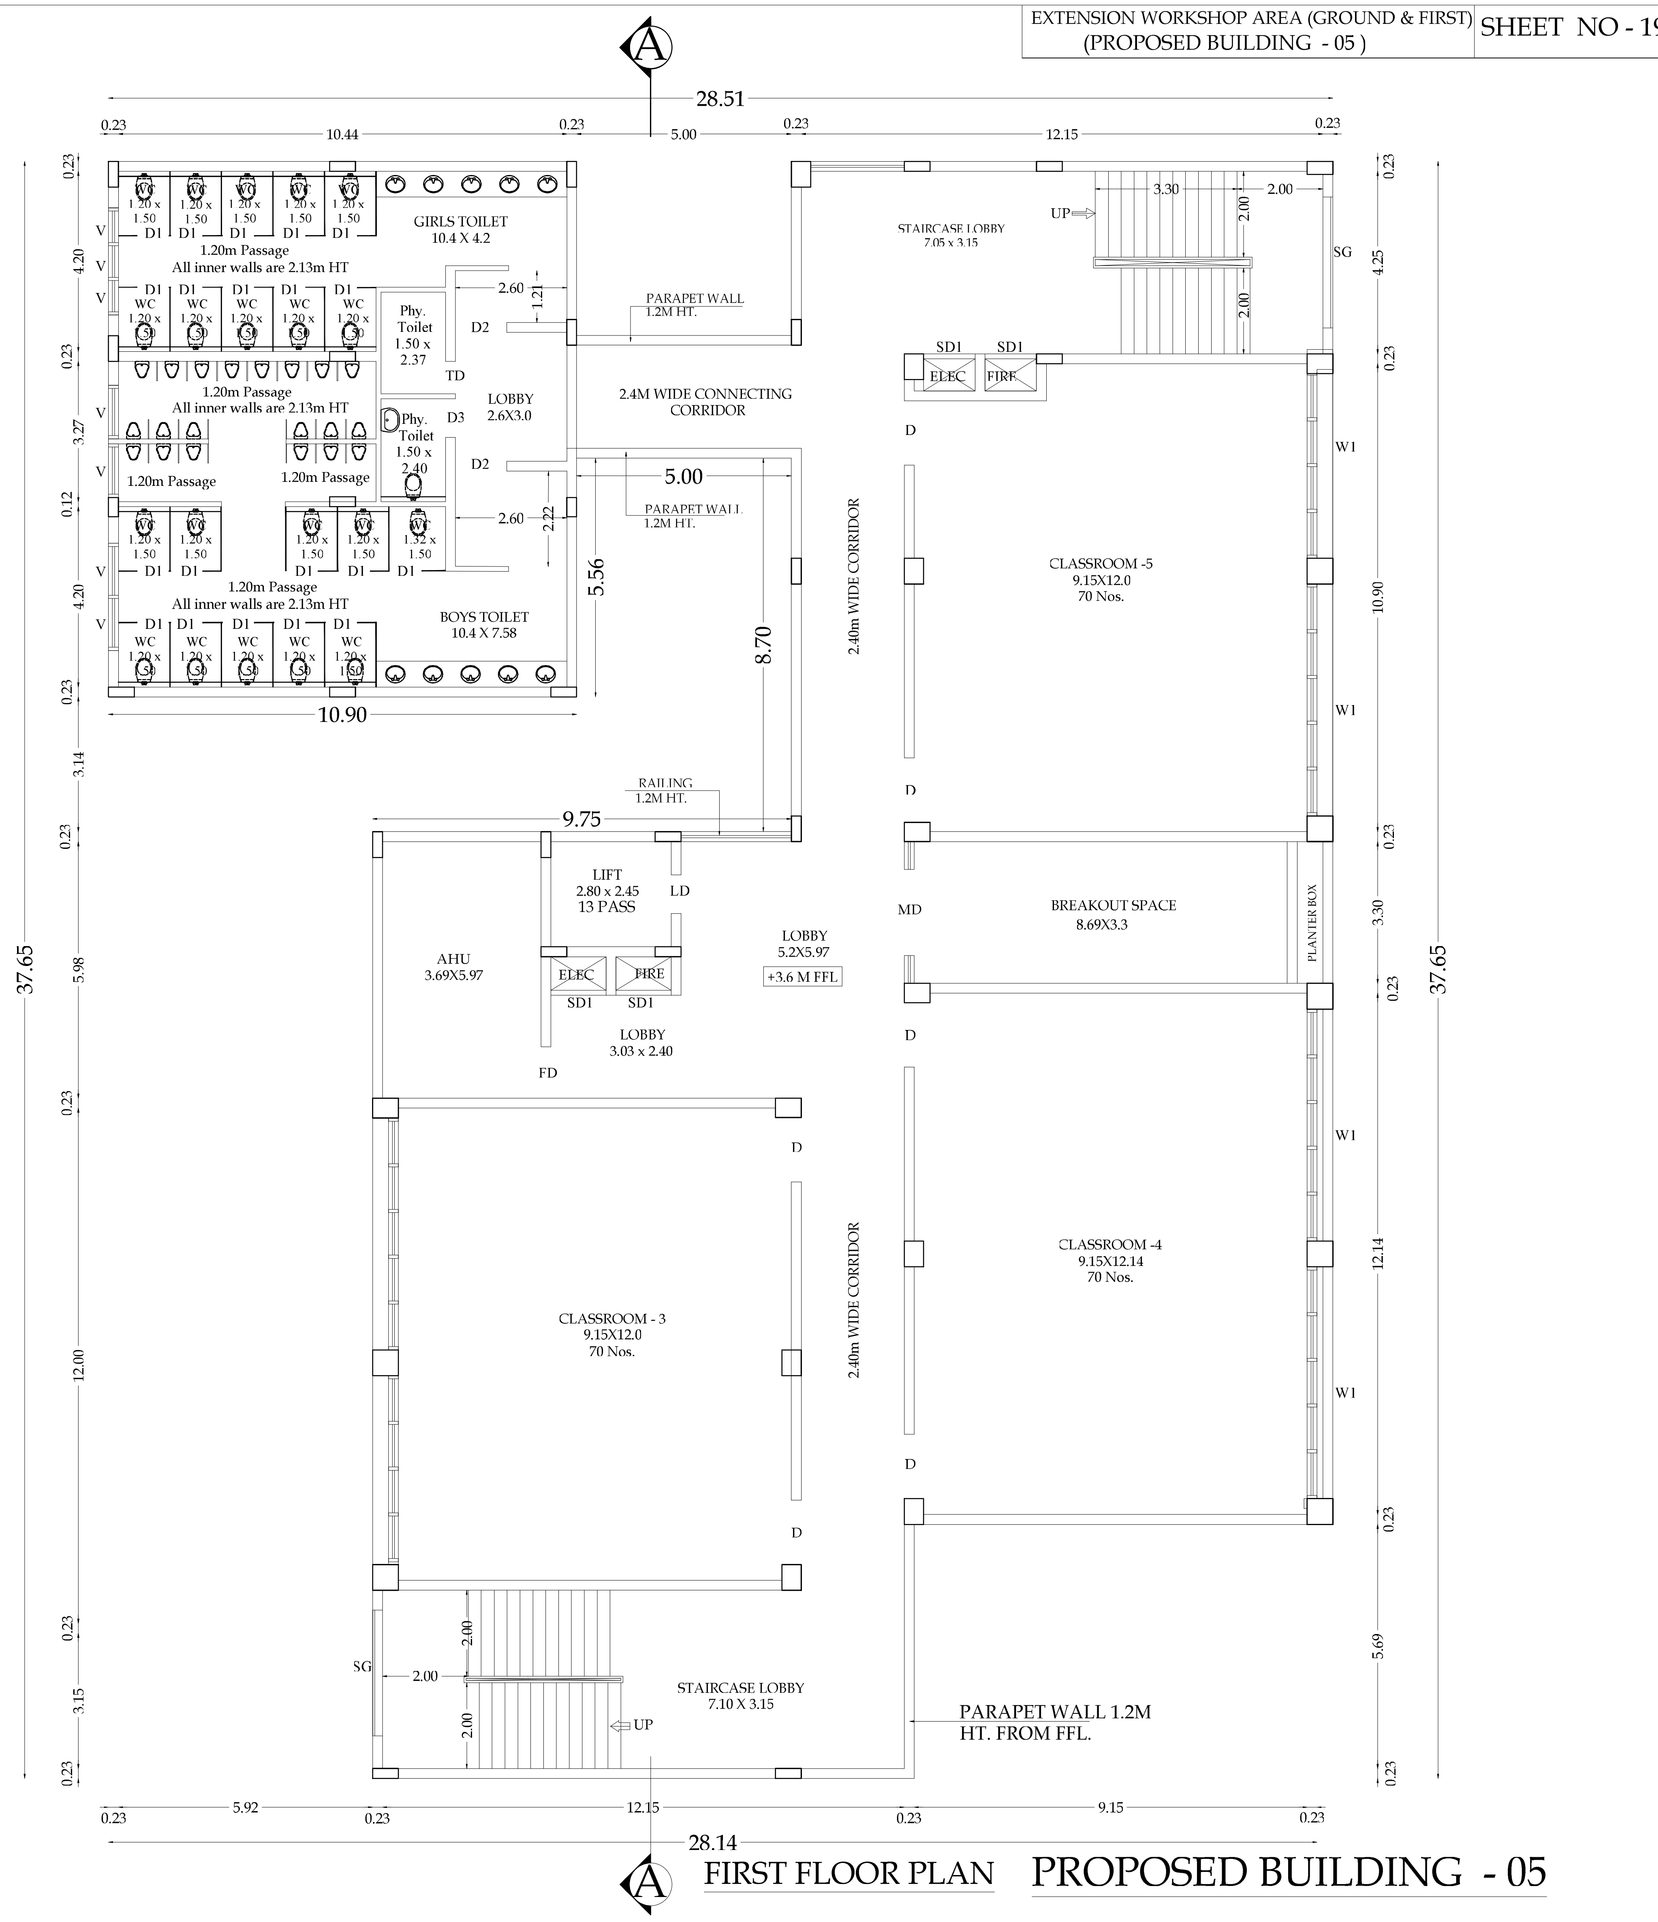

FIRST FLOOR PLAN

PROPOSED BUILDING - 05

SITE PLAN SHOWING THE PROPOSED & ADDITIONAL COLLEGE BLOCKS IN S.F.NO - 23/1A, 2A, 3A, 24/1A, 2, 3, 25/1, 2, 3, 4, 26/2, 35/1, 2, 3, 4, 36/1A, 2A, 3A2, 4, 37/1, 2, 3, 38/1, 2, 3, 4, 5, 6, 51/1, 51/3C, 51/4C, 679/3, 680/1C, 680/2C, 682 AT KUNIYAMUTHUR VILLAGE & MUNICIPALITY, COIMBATORE DISTRICT.

SCALE - 1 : 200

N

JOINERY DETAILS

MD	MAIN DOOR	- 3.30 X 2.80
D	STEEL DOOR	- 1.50 X 2..40
D1	STEEL DOOR	- 1.20 X 2.40
D2	STEEL DOOR with Signage	- 1.20 X 2.40
D3	STEEL DOOR with Signaga	- 0.90 X 2.40
SD1	SERVICE DOOR	- 1.28 X 1.35
SD2	SERVICE DOOR	- 0.75 X 2.40
FD	FIRE RATED DOOR	- 1.20 X 2.40
W	WINDOW	- 8.93 X 1.80
W1	WINDOW	- 5.40 X 1.80
W2	WINDOW	- 0.90 X 1.80
V	VENTILATOR	- 2.50 X 0.60
V1	VENTILATOR	- 1.25 X 0.60
SG	STRUCTURAL GLAZING	- 1.50 X 15.50

Typical Block Name	Floor Name	Total Buildup Area	Non FSI Area			Institution
			Covered Parking	OTS Deduction	Non - FSI Area	Total FSI Area
PROPOSED BUILDING - 05 BLOCK- 06	GROUND FLOOR	782.30	-	-	-	782.30
	FLOOR 01	782.30	-	-	-	782.30

PREYADARSHI.S
REG No: SE-I/004/2021/GR-I(SE)
16A1, Huzur Road, Arna Statue,
Behind Taj Vivanta,Coimbatore-641 018.
PH: 98430 09974
E-MAIL:info@nmsgv.com

STRUCTURAL ENGINEER.

S.MAGAPPANSAD, BE.,
Engineer Grade - II (SE),
Coimbatore UPA/RL/SE/216/03/003,
16A2, Anna Statue to Hosur Road,
Behind Taj Vivanta,
Coimbatore-18, PH: 0422 4274945.


ARCHITECT.

For VLB TRUST
Authorised Signatory.


APPLICANT.

S.MAGAPPANSAD, BE.,
Engineer Grade - II (SE),
Coimbatore UPA/RL/SE/216/03/003,
16A2, Anna Statue to Hosur Road,
Behind Taj Vivanta,
Coimbatore-18, PH: 0422 4274945.

LBS/ENGINEER.

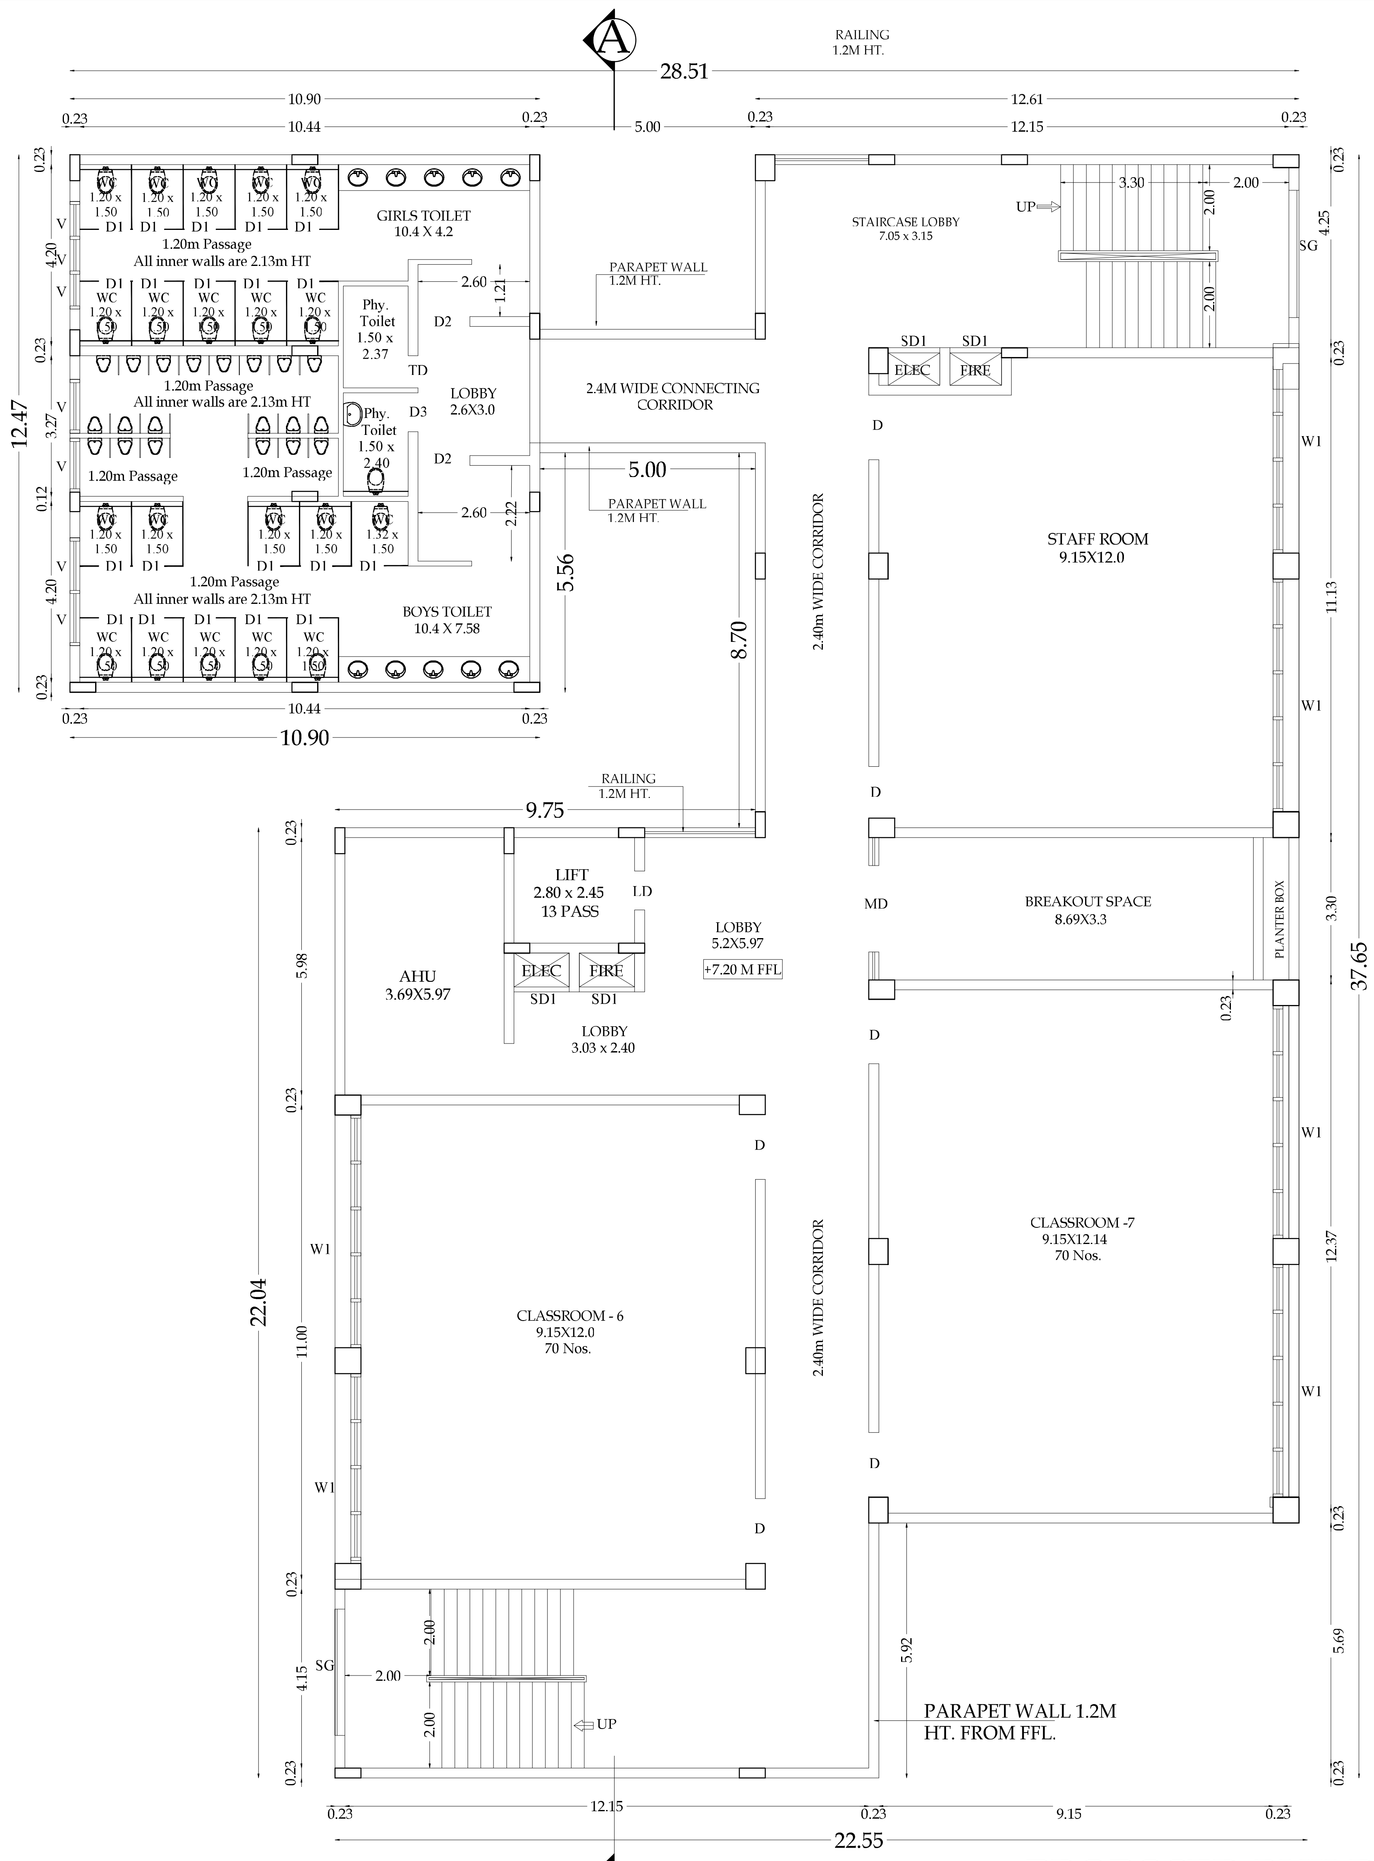

A SECOND FLOOR PLAN PROPOSED BUILDING - 05

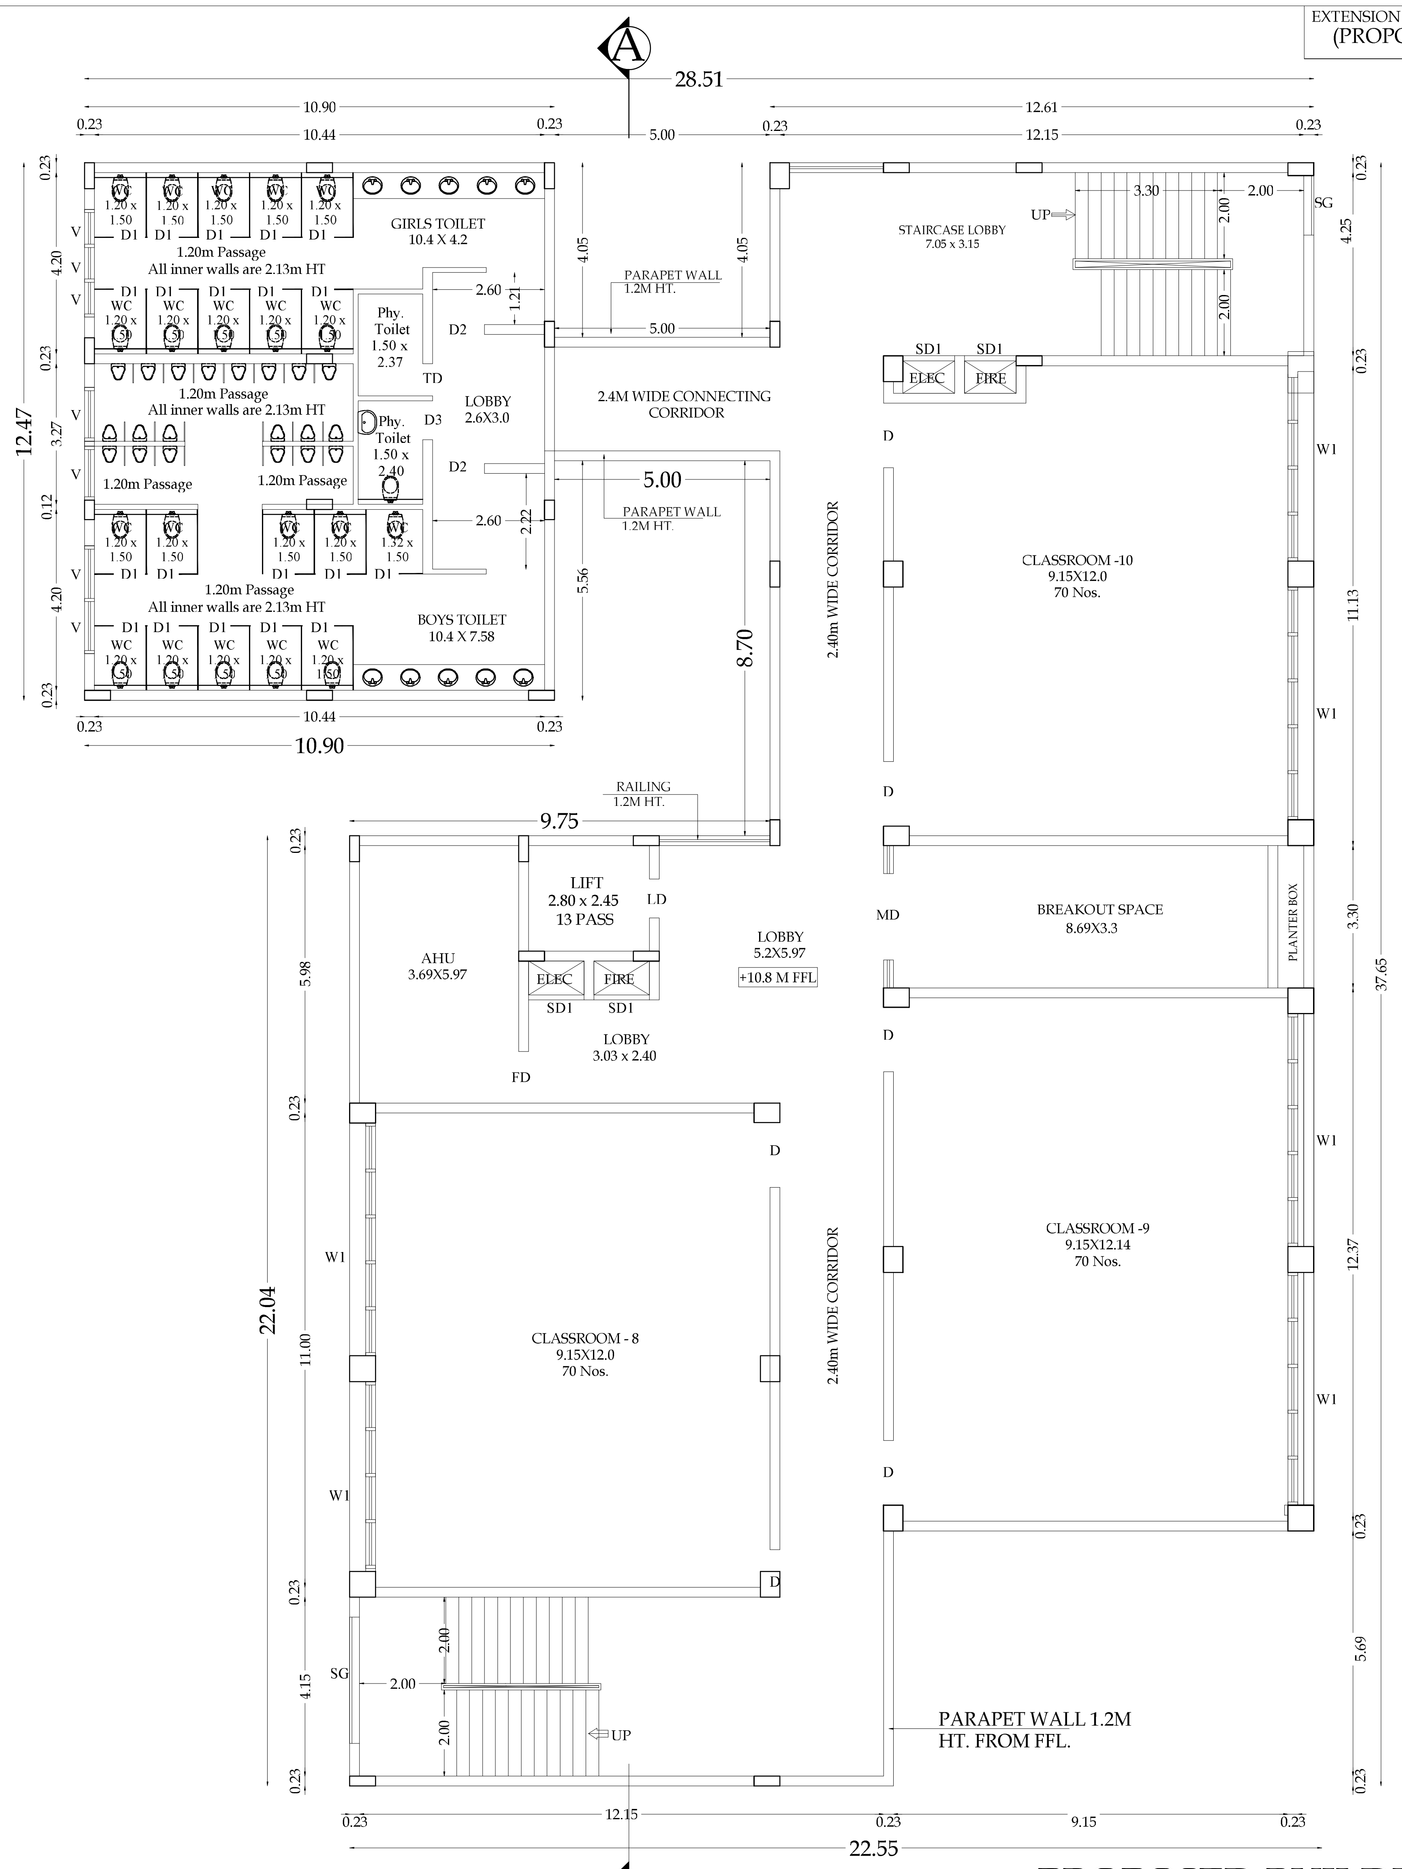

A THIRD FLOOR PLAN PROPOSED BUILDING - 05

SITE PLAN SHOWING THE PROPOSED & ADDITIONAL COLLEGE BLOCKS IN S.F.NO - 23/1A, 2A, 3A, 24/1A, 2, 3, 25/1, 2, 3, 4, 26/2, 35/1, 2, 3, 4, 36/1A, 2A, 3A2, 4, 37/1, 2, 3, 38/1, 2, 3, 4, 5, 6, 51/1, 51/3C, 51/4C, 679/3, 680/1C, 680/2C, 682 AT KUNIYAMUTHUR VILLAGE & MUNICIPALITY, COIMBATORE DISTRICT.

SCALE - 1 : 200

N

JOINERY DETAILS

MD	MAIN DOOR	- 3.30 X 2.80
D	STEEL DOOR	- 1.50 X 2..40
D1	STEEL DOOR	- 1.20 X 2.40
D2	STEEL DOOR with Signage	- 1.20 X 2.40
D3	STEEL DOOR with Signaga	- 0.90 X 2.40
SD1	SERVICE DOOR	- 1.28 X 1.35
SD2	SERVICE DOOR	- 0.75 X 2.40
FD	FIRE RATED DOOR	- 1.20 X 2.40
W	WINDOW	- 8.93 X 1.80
W1	WINDOW	- 5.40 X 1.80
W2	WINDOW	- 0.90 X 1.80
V	VENTILATOR	- 2.50 X 0.60
V1	VENTILATOR	- 1.25 X 0.60
SG	STRUCTURAL GLAZING	- 1.50 X 15.50

Typical Block Name	Floor Name	Total Buildup Area	Non FSI Area			Institution
			Covered Parking	OTS Deduction	Non - FSI Area	Total FSI Area
PROPOSED BUILDING - 05 BLOCK- 06	FLOOR 02	782.30	-	-	-	782.30
	FLOOR 03	782.30	-	-	-	782.30

PREYADARSHI. S
REG No: SE-I/004/2021/GR-I(SE)
16A1, Huzur Road, Anna Statue,
Behind Taj Vivanta,Coimbatore-641 018.
PH: 98430 09574
E-MAIL:info@nmsgv.com

STRUCTURAL ENGINEER.

S.NAGA SUBRAMANIYAM, BE.,
Engineer Grade - II (SG),
Coimbatore LPA/RC/2008/10/03/003,
16A2, Anna Statue to Hosur Road,
Behind Taj Vivanta,
Coimbatore-18, Ph: 0422 4274945.

ARCHITECT.

For VLB TRUST
Authorised Signatory.

APPLICANT.


S.NAGA SUBRAMANIYAM, BE.,
Engineer Grade - II (SG),
Coimbatore LPA/RC/2008/10/03/003,
16A2, Anna Statue to Hosur Road,
Behind Taj Vivanta,
Coimbatore-18, Ph: 0422 4274945.

LBS/ENGINEER.




EAST SIDE ELEVATION

PROPOSED BUILDING - 05

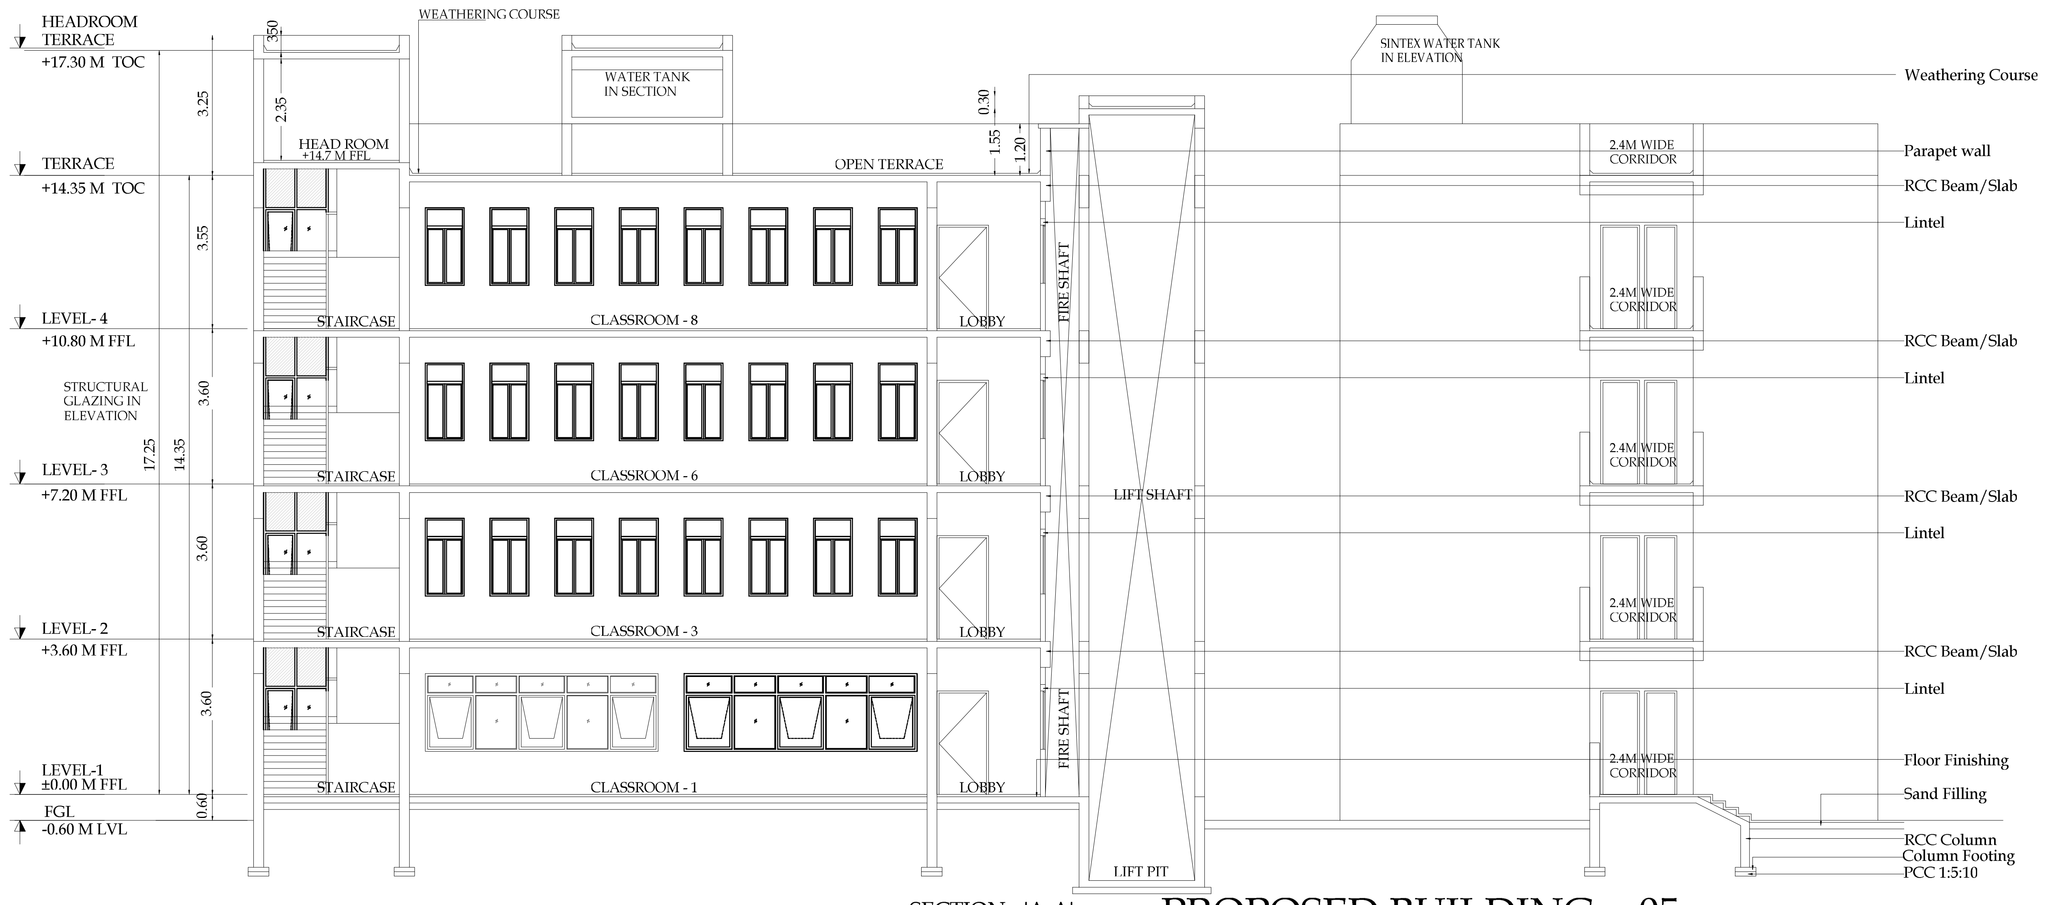

SECTION - 'A-A'

PROPOSED BUILDING - 05

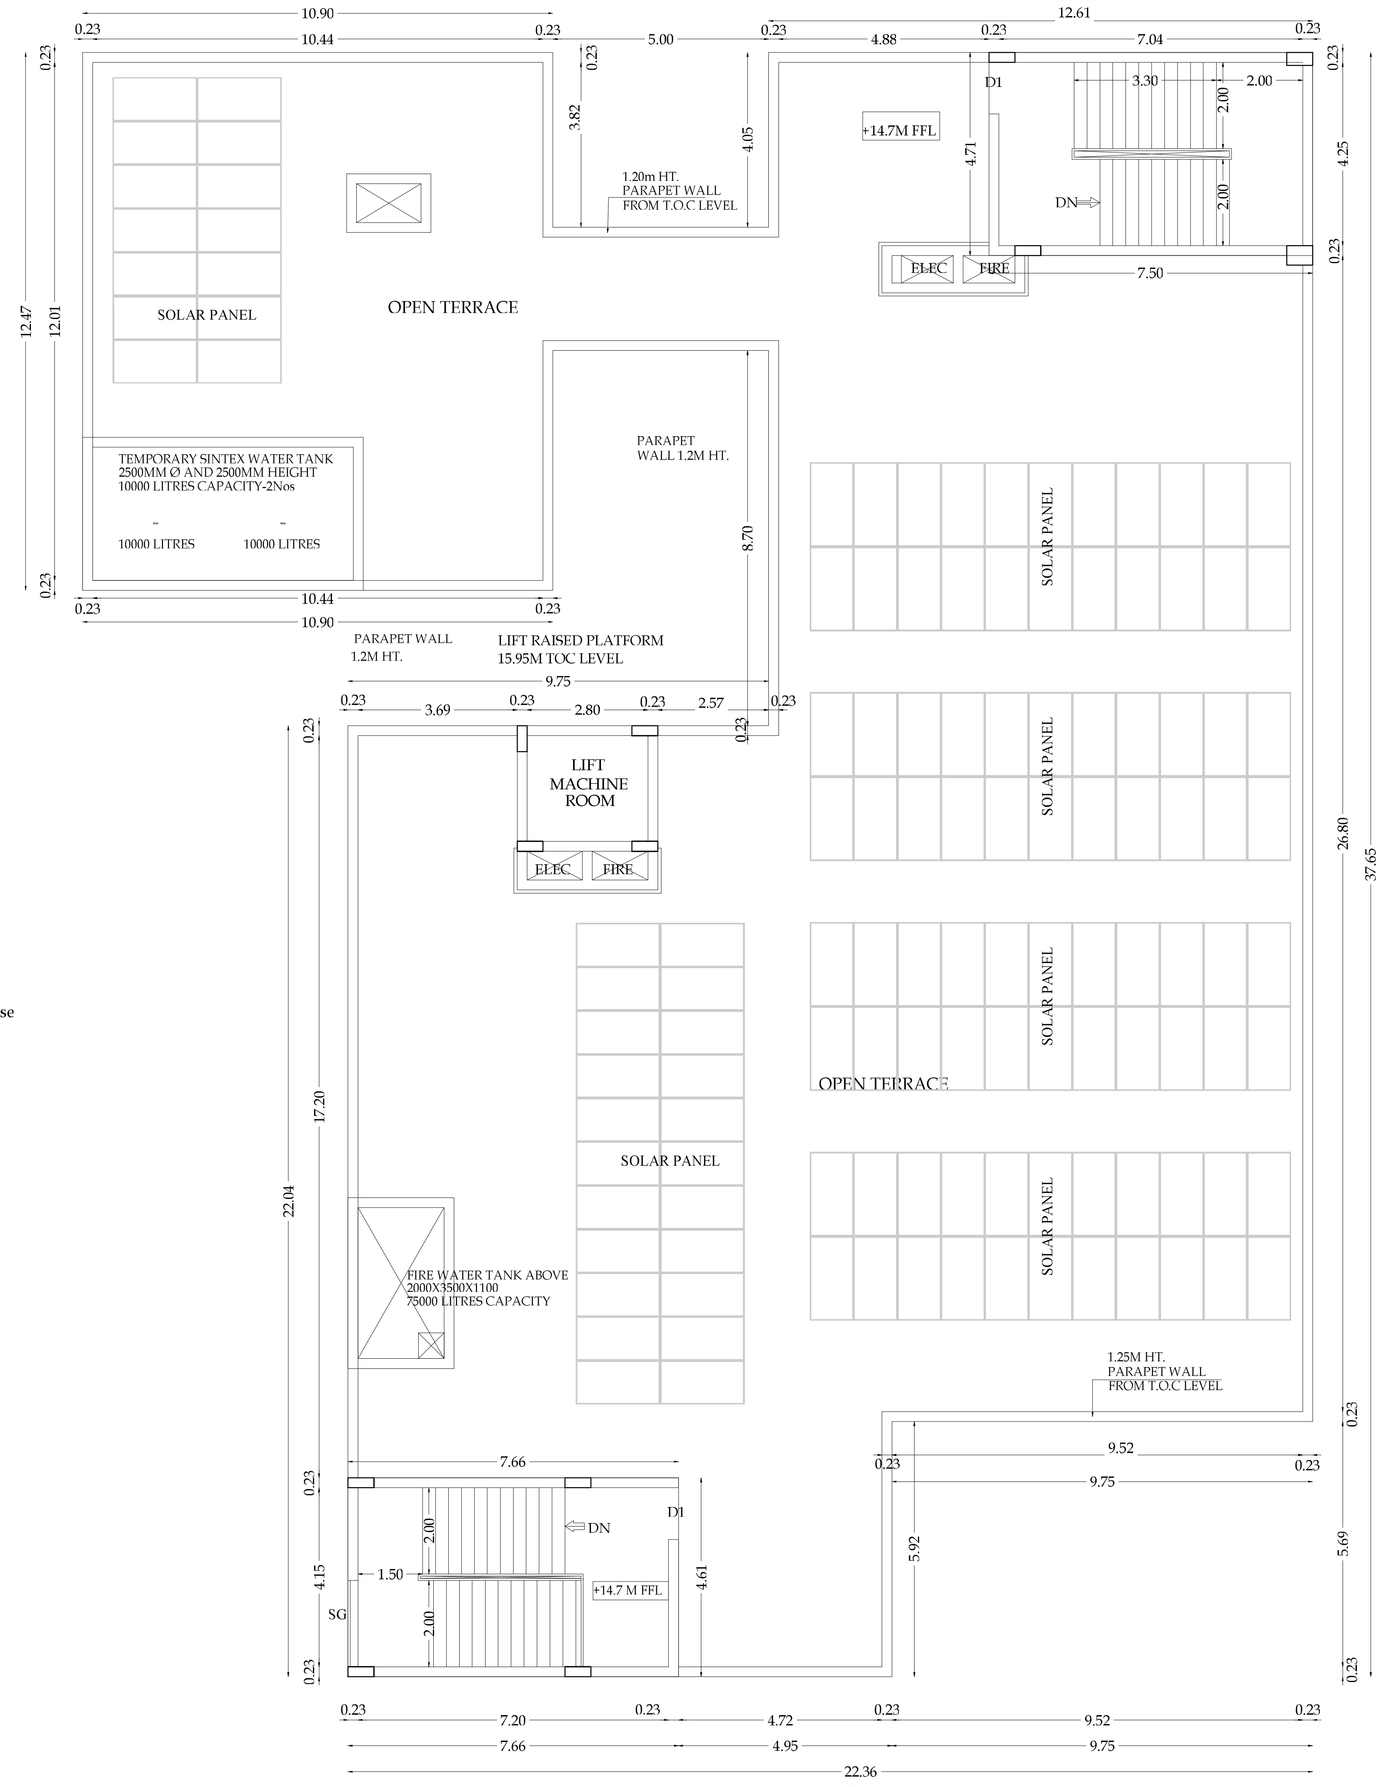


TERRACE LEVEL

PROPOSED BUILDING - 05

SITE PLAN SHOWING THE PROPOSED & ADDITIONAL COLLEGE BLOCKS IN S.F.NO - 23/1A, 2A, 3A, 24/1A, 2, 3, 25/1, 2, 3, 4, 26/2, 35/1, 2, 3, 4, 36/1A, 2A, 3A2, 4, 37/1, 2, 3, 38/1, 2, 3, 4, 5, 6, 51/1, 51/3C, 51/4C, 679/3, 680/1C, 680/2C, 682 AT KUNIYAMUTHUR VILLAGE & MUNICIPALITY, COIMBATORE DISTRICT.

SCALE - 1 : 200

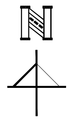

JOINERY DETAILS

MD	MAIN DOOR	- 3.30 X 2.80
D	STEEL DOOR	- 1.50 X 2..40
D1	STEEL DOOR	- 1.20 X 2.40
D2	STEEL DOOR with Signage	- 1.20 X 2.40
D3	STEEL DOOR with Signaga	- 0.90 X 2.40
SD1	SERVICE DOOR	- 1.28 X 1.35
SD2	SERVICE DOOR	- 0.75 X 2.40
FD	FIRE RATED DOOR	- 1.20 X 2.40
W	WINDOW	- 8.93 X 1.80
W1	WINDOW	- 5.40 X 1.80
W2	WINDOW	- 0.90 X 1.80
V	VENTILATOR	- 2.50 X 0.60
V1	VENTILATOR	- 1.25 X 0.60
SG	STRUCTURAL GLAZING	- 1.50 X 15.50

Typical Block Name	Floor Name	Total Buildup Area	Non FSI Area			Institution
			Covered Parking	OTS Deduction	Non - FSI Area	Total FSI Area
PROPOSED BUILDING - 05 BLOCK- 06	Terrace Floor	54.73	-	-	54.73	-

PREYADARSHI. S
REG No: SE-I/004/2021/GR-I(SE)
16A1, Huzur Road, Anna Statue,
Behind Taj Vivanta,Colmbatore-641 018.
PH: 08430 09974
E-MAIL:info@mmsgv.com

STRUCTURAL ENGINEER.

S. NAGARAJ, B.E.,
Engineer Grade II (ISE),
Colmbatore LPA/RJ/GR-II/19/03/003,
16A2, Anna Statue to Huzur Road,
Behind Taj Vivanta,
Colmbatore-18, PH: 0422 4274645.

ARCHITECT.

For VLB TRUST
Authorised Signatory.

APPLICANT.

S. NAGARAJ, B.E.,
Engineer Grade II (ISE),
Colmbatore LPA/RJ/GR-II/19/03/003,
16A2, Anna Statue to Huzur Road,
Behind Taj Vivanta,
Colmbatore-18, PH: 0422 4274645.

LBS/ENGINEER.

PROPOSED CLASS ROOM (ARTS COLLEGE)
(PROPOSED BUILDING - 06)

SHEET NO - 22 / 26


SITE PLAN SHOWING THE PROPOSED & ADDITIONAL COLLEGE BLOCKS IN S.F.NO - 23/1A, 2A, 3A, 24/1A, 2, 3, 25/1, 2, 3, 4, 26/2, 35/1, 2, 3, 4, 36/1A, 2A, 3A2, 4, 37/1, 2, 3, 38/1, 2, 3, 4, 5, 6, 51/1, 51/3C, 51/4C, 679/3, 680/1C, 680/2C, 682 AT KUNIYAMUTHUR VILLAGE & MUNICIPALITY, COIMBATORE DISTRICT.

SCALE - 1 : 200

Typical Block Name	Floor Name	Total Buildup Area	Non FSI Area			Institution
			Covered Parking	OTS Deduction	Non - FSI Area	Total FSI Area
PROPOSED BUILDING - 06 BLOCK-22	GROUND FLOOR	1240.58	-	-	-	1240.58
	FLOOR 01	1123.11	-	-	-	1123.11


JOINERY DETAILS

D	DOOR	1.20 x 2.98
D1	DOOR	0.76 x 1.95
D2	DOOR	0.90 x 2.15
D3	DOOR	1.00 x 2.15
D4	DOOR	1.20 x 2.55
W	WINDOW	4.06 x 1.80
W1	WINDOW	3.60 x 1.80
W2	WINDOW	1.68 x 1.70
W3	WINDOW	2.63 x 1.50
W4	WINDOW	2.63 x 1.09
W5	WINDOW	2.17 x 1.50
W6	WINDOW	2.17 x 1.09
W7	WINDOW	1.92 x 1.80
W8	WINDOW	1.92 x 1.70
W9	WINDOW	1.68 x 1.80
V	VENTILATOR	10.21 x 0.60
V1	VENTILATOR	4.50 x 0.60

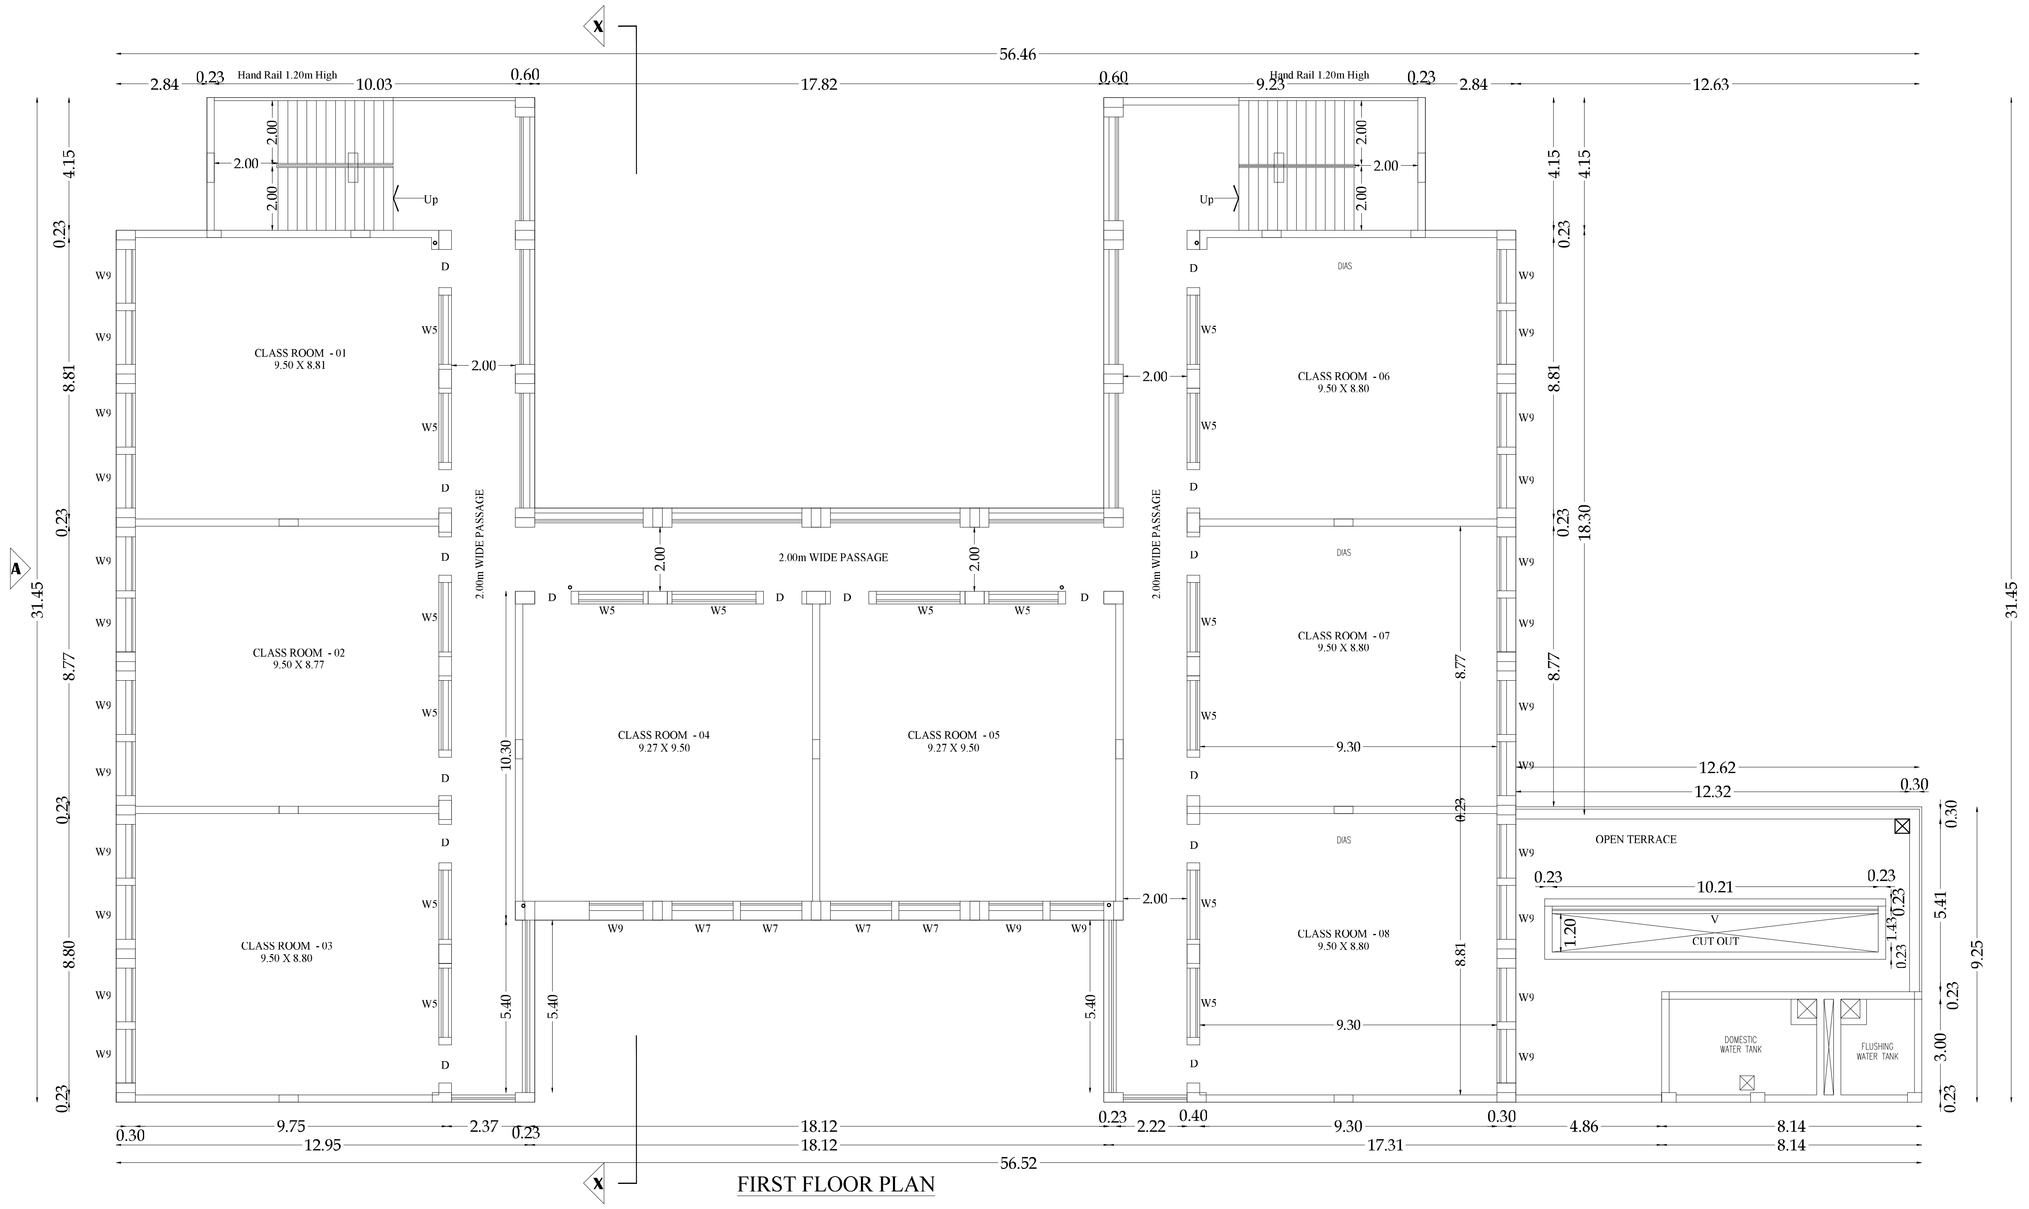

FIRST FLOOR PLAN

PROPOSED BUILDING - 06

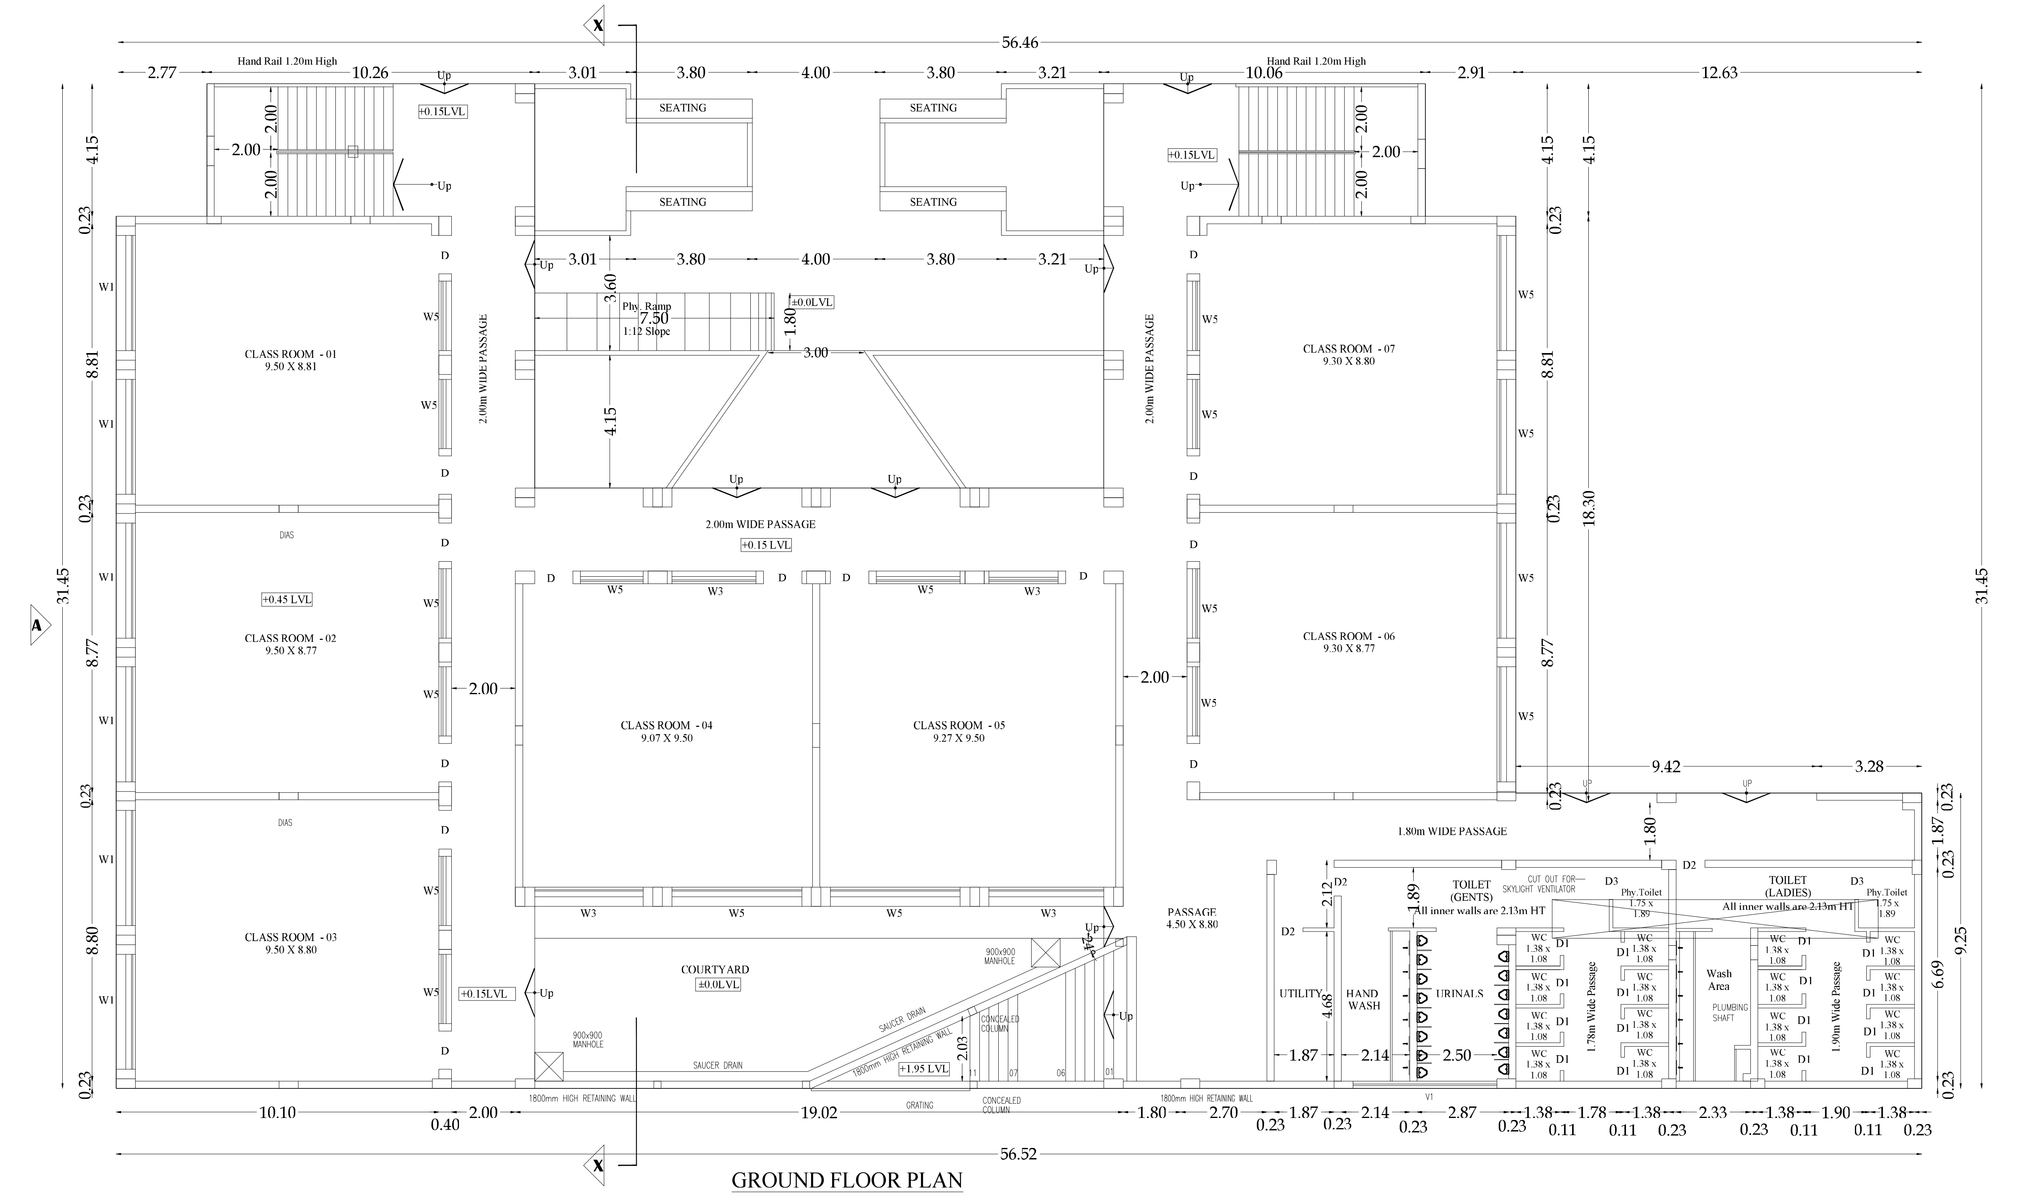

GROUND FLOOR PLAN

PROPOSED BUILDING - 06

PREYADARSHI. S
REG No: SE-I/004/2021/cb-(rse)
16A1, Huzur Road, Anna Statue,
Behind Tnj Vivesta,Coimbatore-641 018.
PH: 89910 09974
E-MAIL:info@snsgv.com


STRUCTURAL ENGINEER.

ARCHITECT.

For VLB TRUST
Authorised Signatory.


APPLICANT.

LBS/ENGINEER.

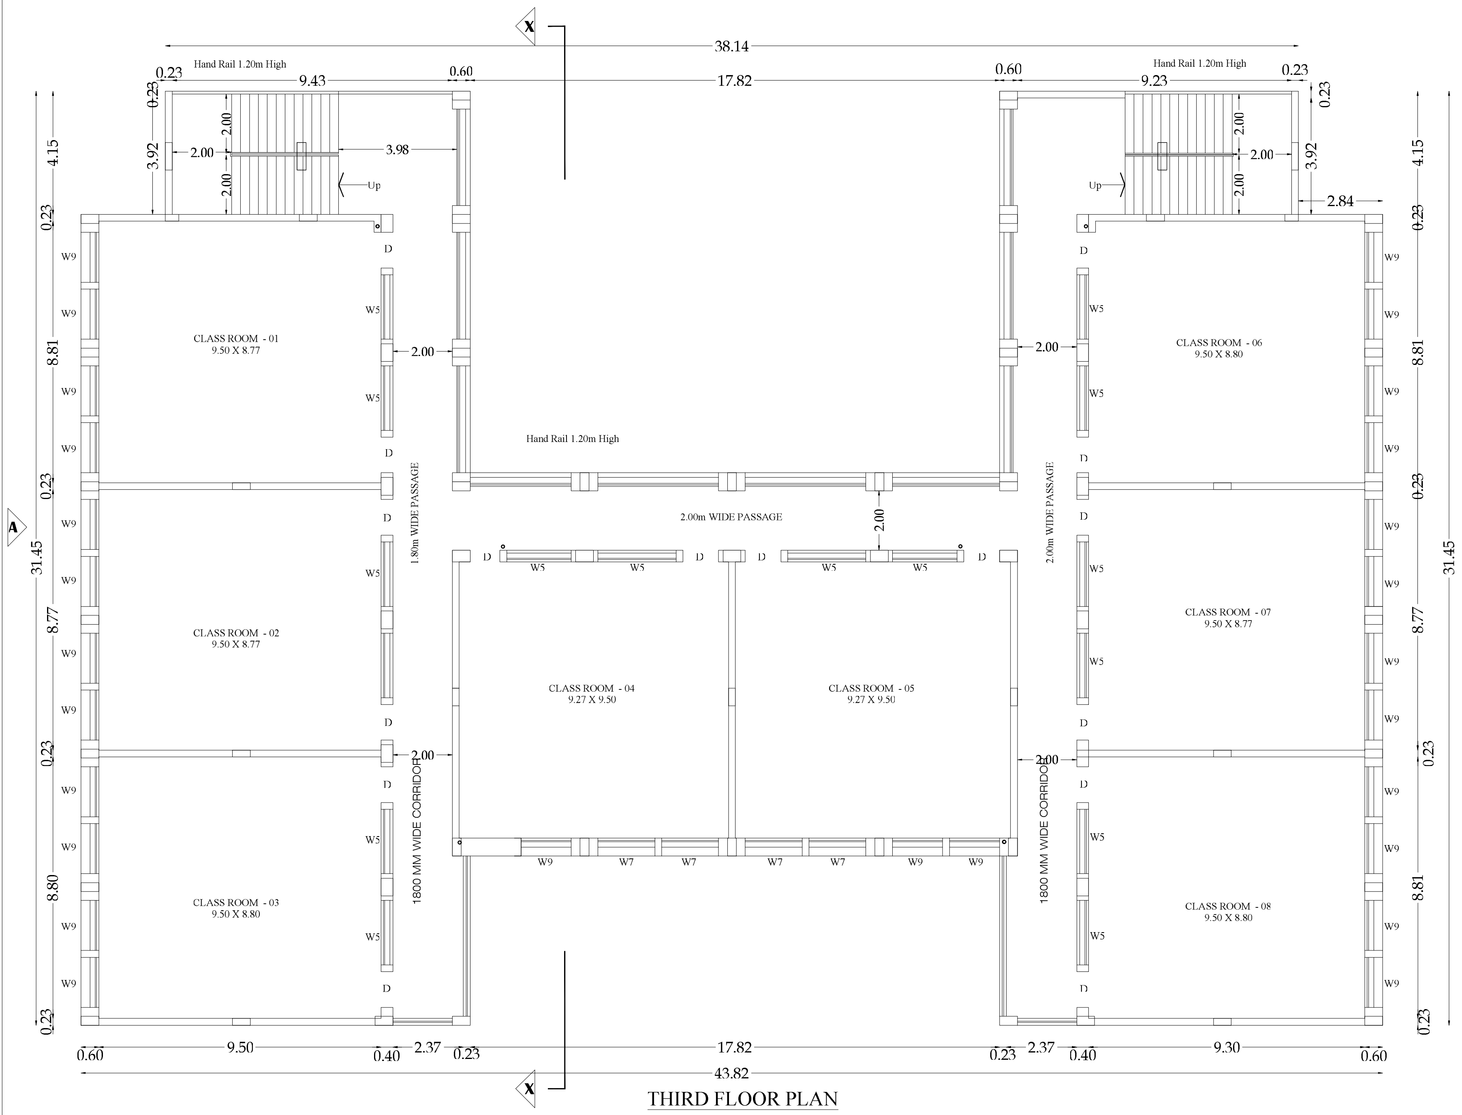


THIRD FLOOR PLAN

PROPOSED BUILDING - 06

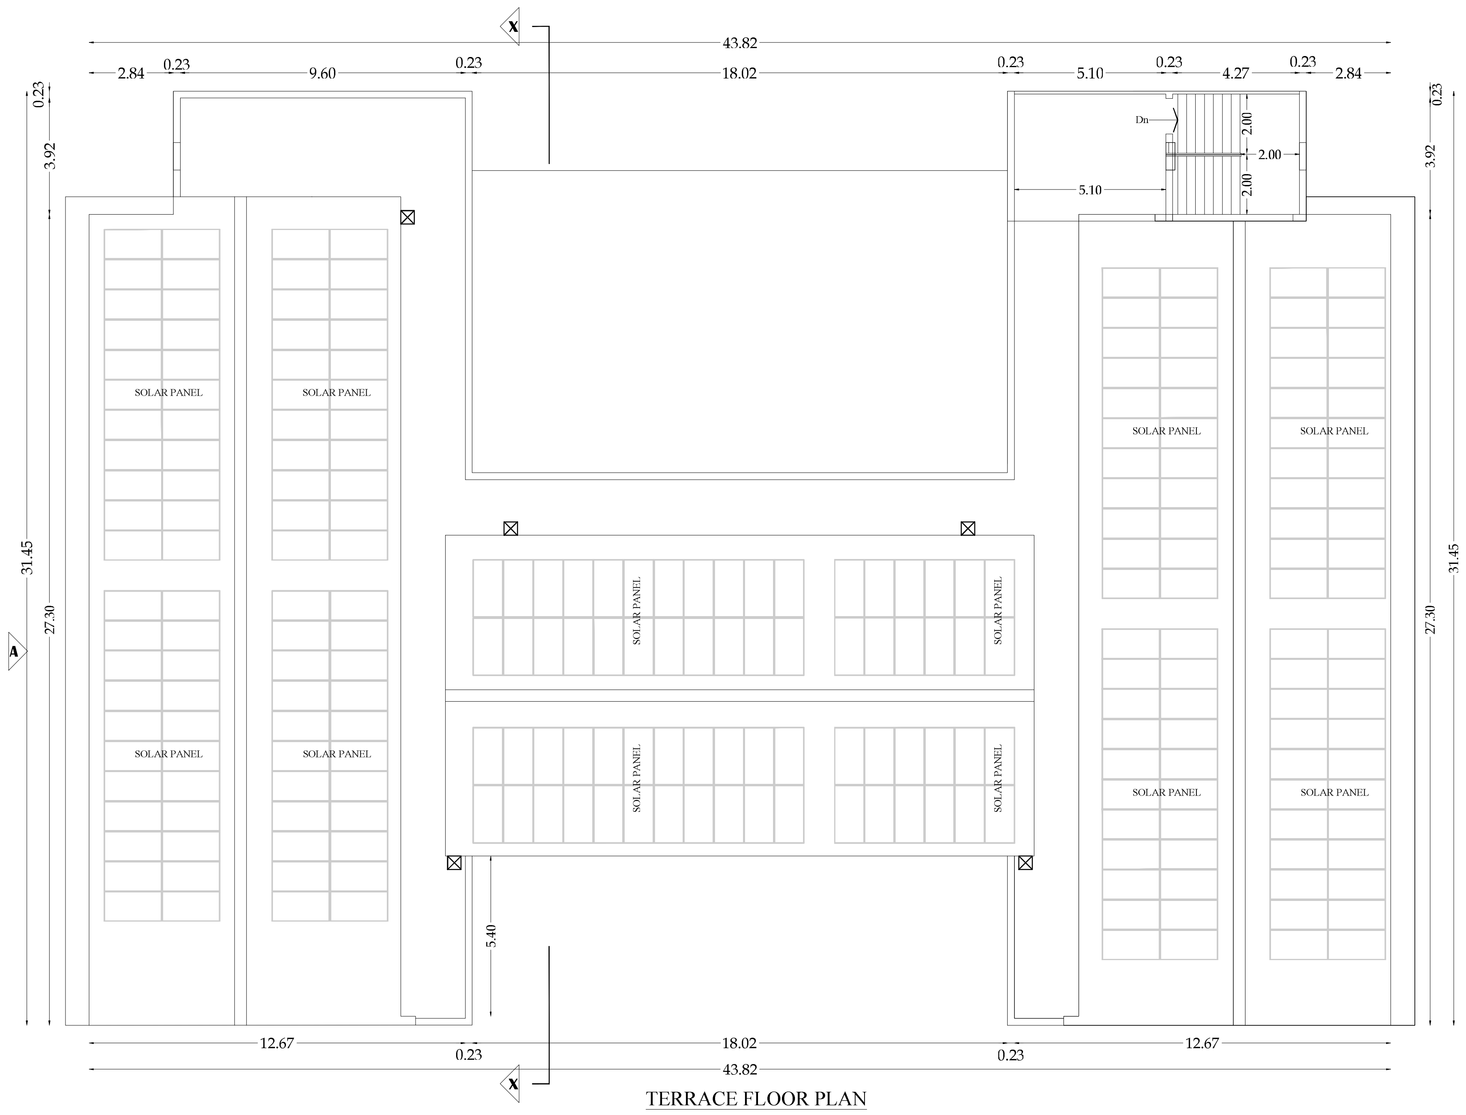

TERRACE FLOOR PLAN

PROPOSED BUILDING - 06

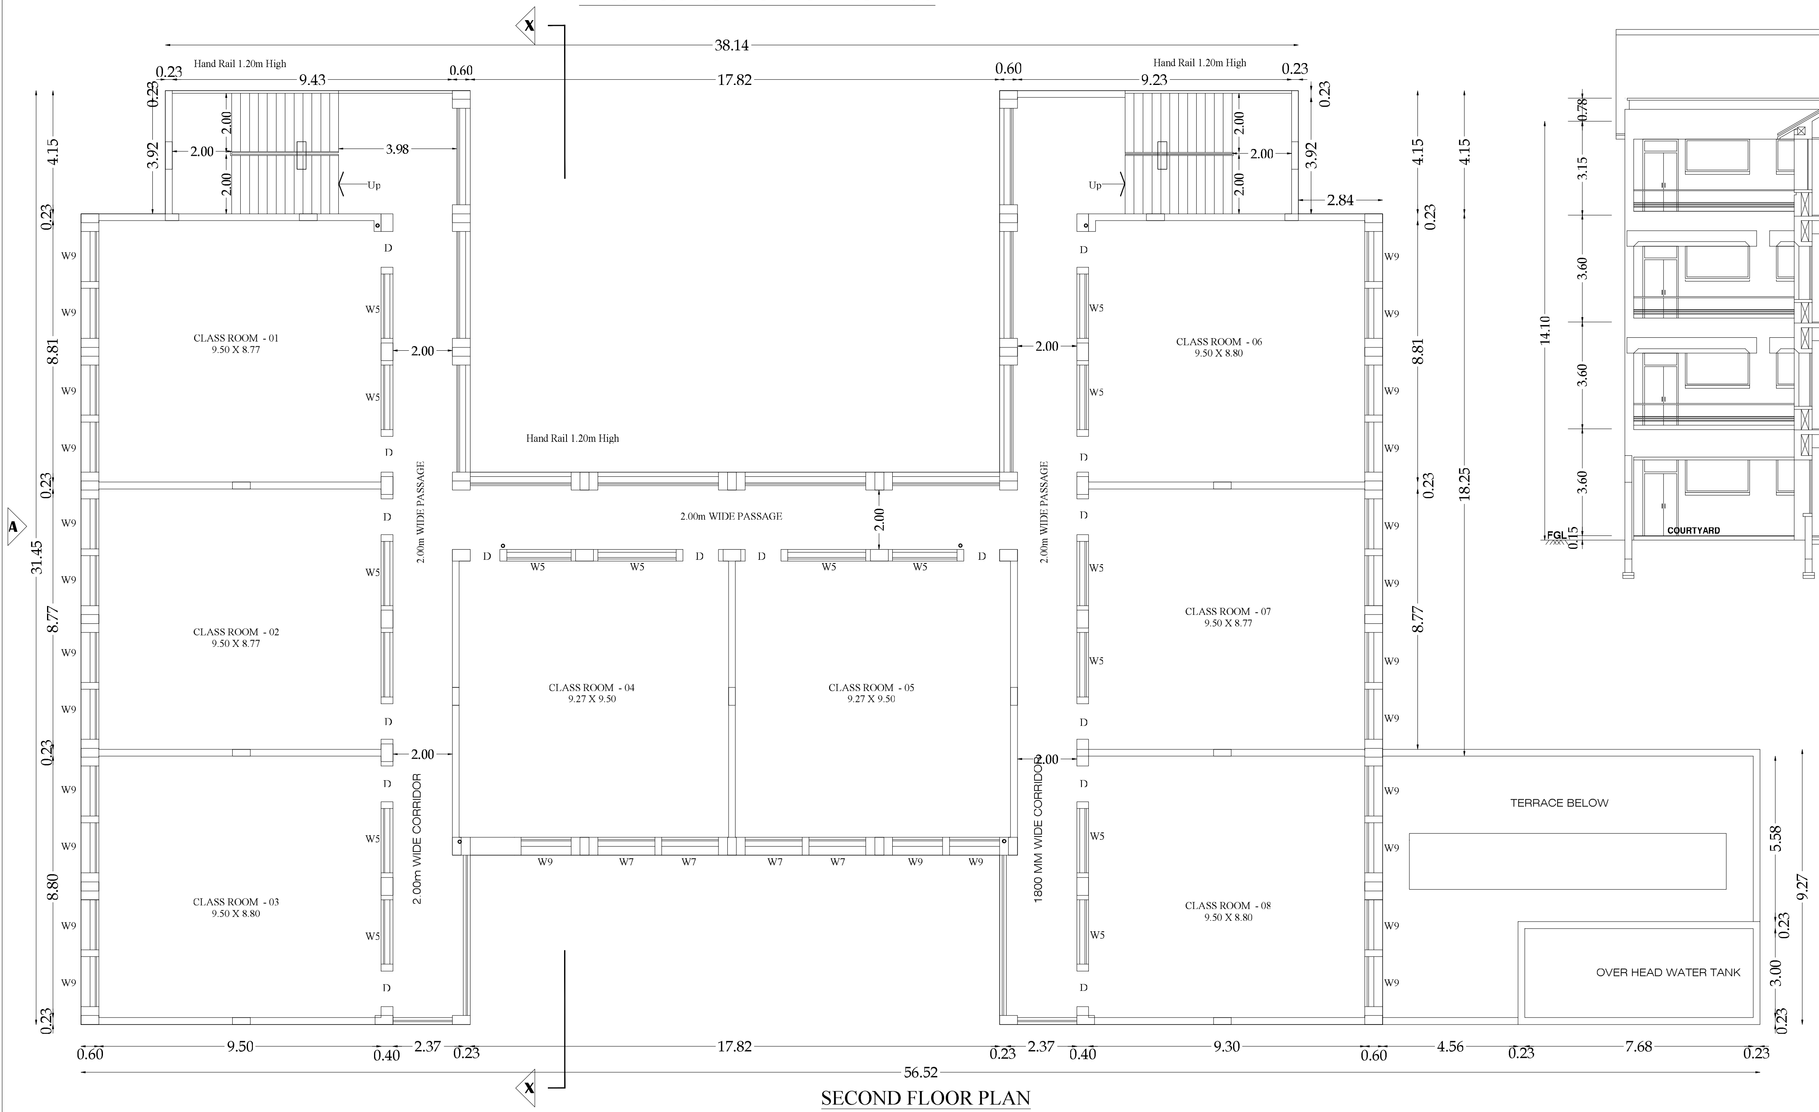


SECOND FLOOR PLAN

PROPOSED BUILDING - 06



SECTION -"AA"

PROPOSED BUILDING - 06

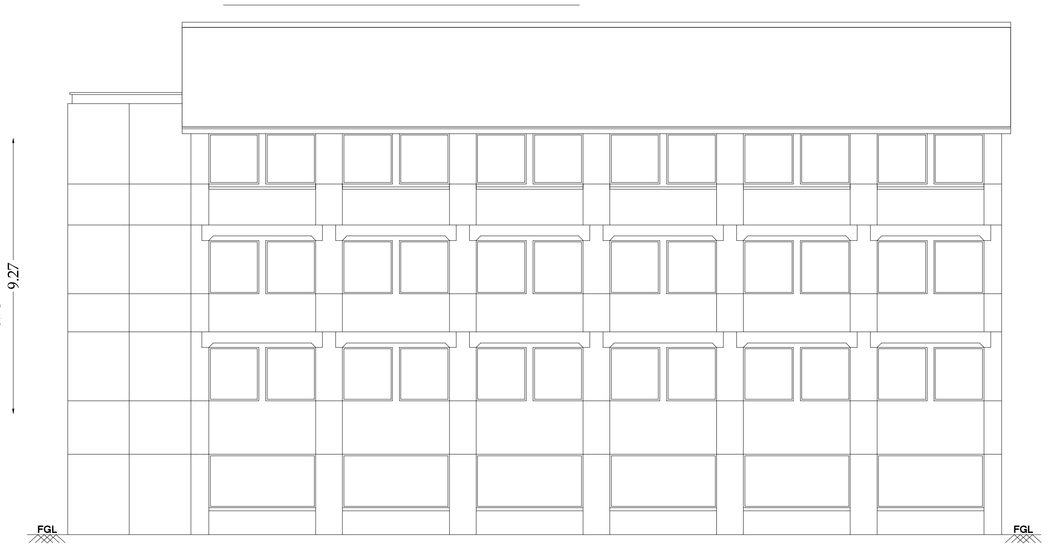

ELEVATION

PROPOSED BUILDING - 06

PROPOSED CLASS ROOM (ARTS COLLEGE)
(PROPOSED BUILDING - 08)

SHEET NO - 23 / 26

SITE PLAN SHOWING THE PROPOSED & ADDITIONAL COLLEGE BLOCKS IN S.F.NO - 23/1A, 2A, 3A, 24/1A, 2, 3, 25/1, 2, 3, 4, 26/2, 35/1, 2, 3, 4, 36/1A, 2A, 3A2, 4, 37/1, 2, 3, 38/1, 2, 3, 4, 5, 6, 51/1, 51/3C, 51/4C, 679/3, 680/1C, 680/2C, 682 AT KUNIYAMUTHUR VILLAGE & MUNICIPALITY, COIMBATORE DISTRICT.

SCALE - 1 : 200

Typical Block Name	Floor Name	Total Buildup Area	Non FSI Area			Institution
			Covered Parking	OTS Deduction	Non - FSI Area	Total FSI Area
PROPOSED BUILDING - 06 BLOCK-22	FLOOR 02	1123.11	-	-	-	1123.11
	FLOOR 03	1123.11	-	-	-	1123.11
	Terrace Floor	44.06	-	-	44.06	-

JOINERY DETAILS

D	DOOR	1.20 x 2.98
D1	DOOR	0.76 x 1.95
D2	DOOR	0.90 x 2.15
D3	DOOR	1.00 x 2.15
D4	DOOR	1.20 x 2.55
W	WINDOW	4.06 x 1.80
W1	WINDOW	3.60 x 1.80
W2	WINDOW	1.68 x 1.70
W3	WINDOW	2.63 x 1.50
W4	WINDOW	2.63 x 1.09
W5	WINDOW	2.17 x 1.50
W6	WINDOW	2.17 x 1.09
W7	WINDOW	1.92 x 1.80
W8	WINDOW	1.92 x 1.70
W9	WINDOW	1.68 x 1.80
V	VENTILATOR	10.21 x 0.60
V1	VENTILATOR	4.50 x 0.60

PREYADARSHI. S
REG No: SE-2/024/2021/GR-1/SE/
1GAJ, Hosur Road, Area Station,
Behind Taj Wavely,Coimbatore-641 018.
PH: 98430 59976
E-MAIL:info@vmagre.com


STRUCTURAL ENGINEER.

ARCHITECT.


For VLB TRUST
Authorised Signatory.

APPLICANT.


LBS/ ENGINEER.

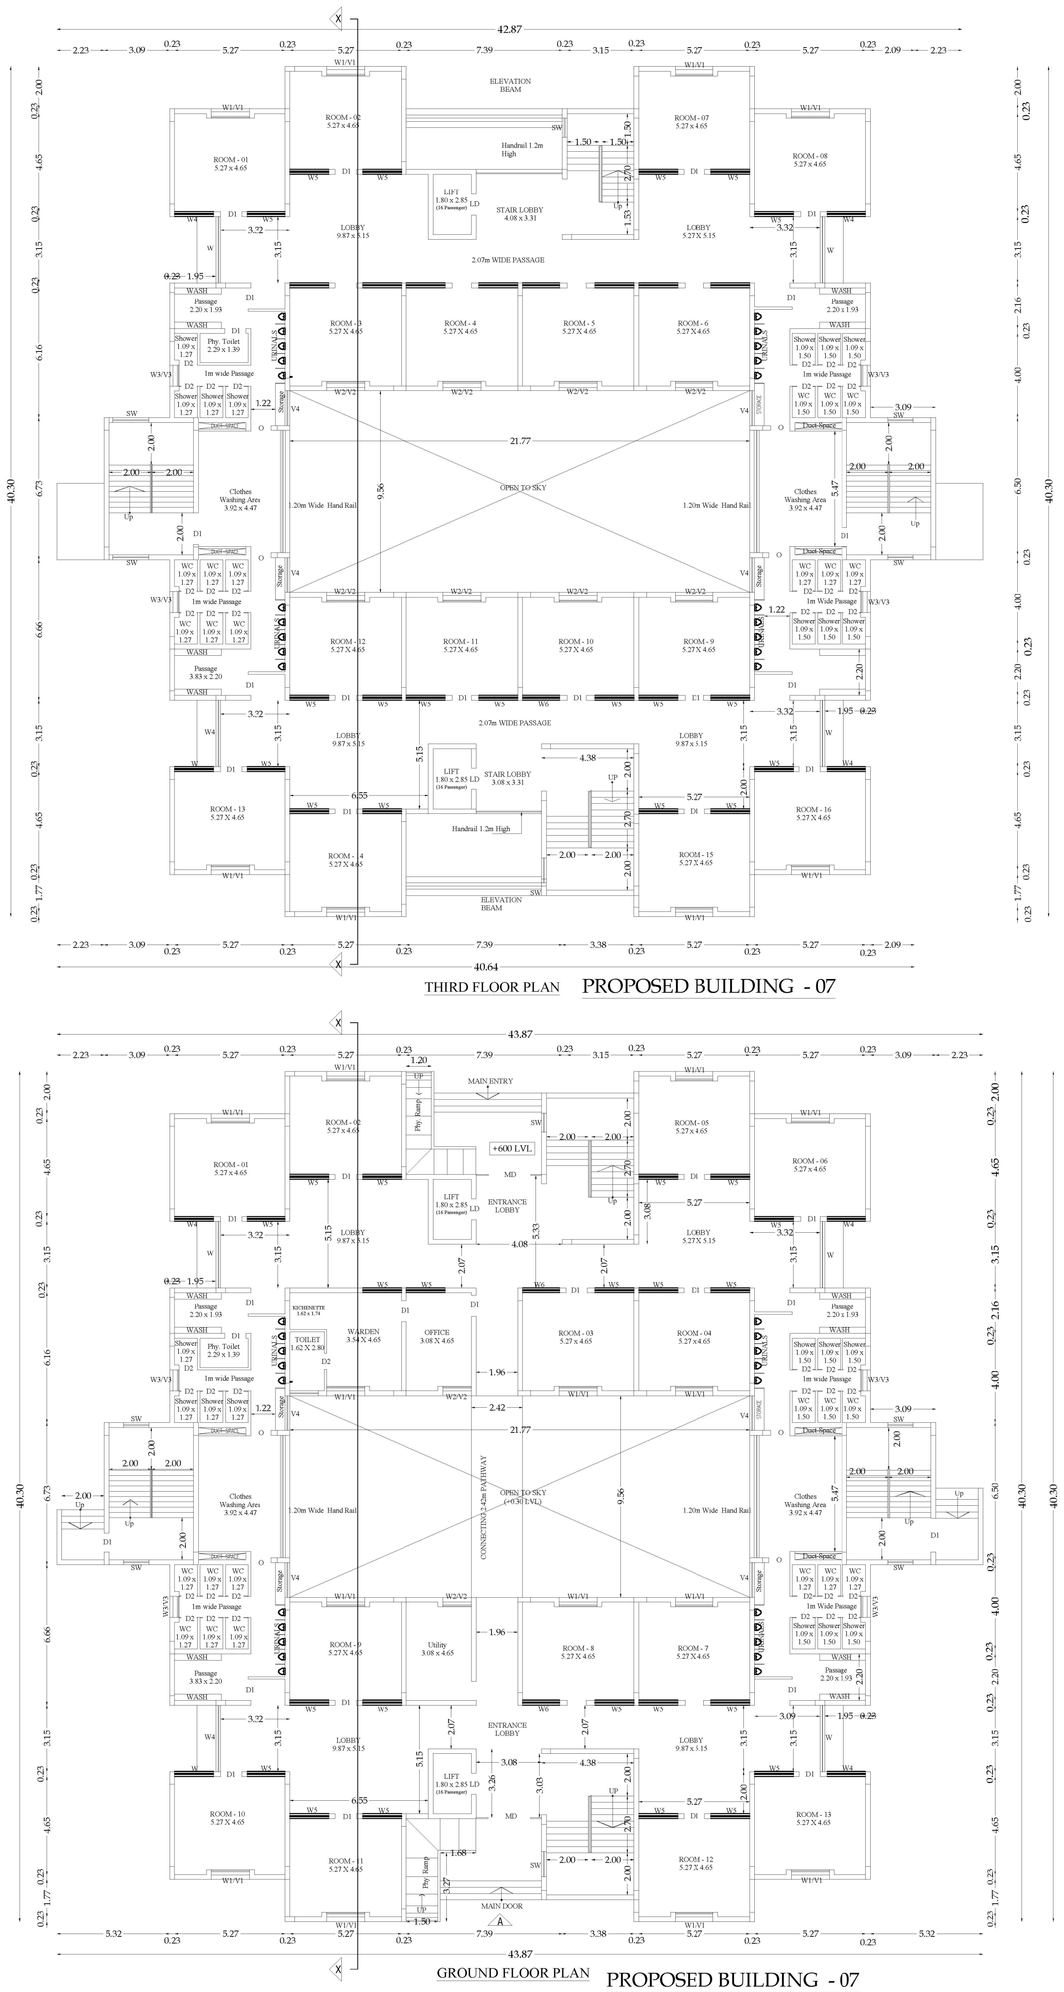

THIRD FLOOR PLAN PROPOSED BUILDING - 07

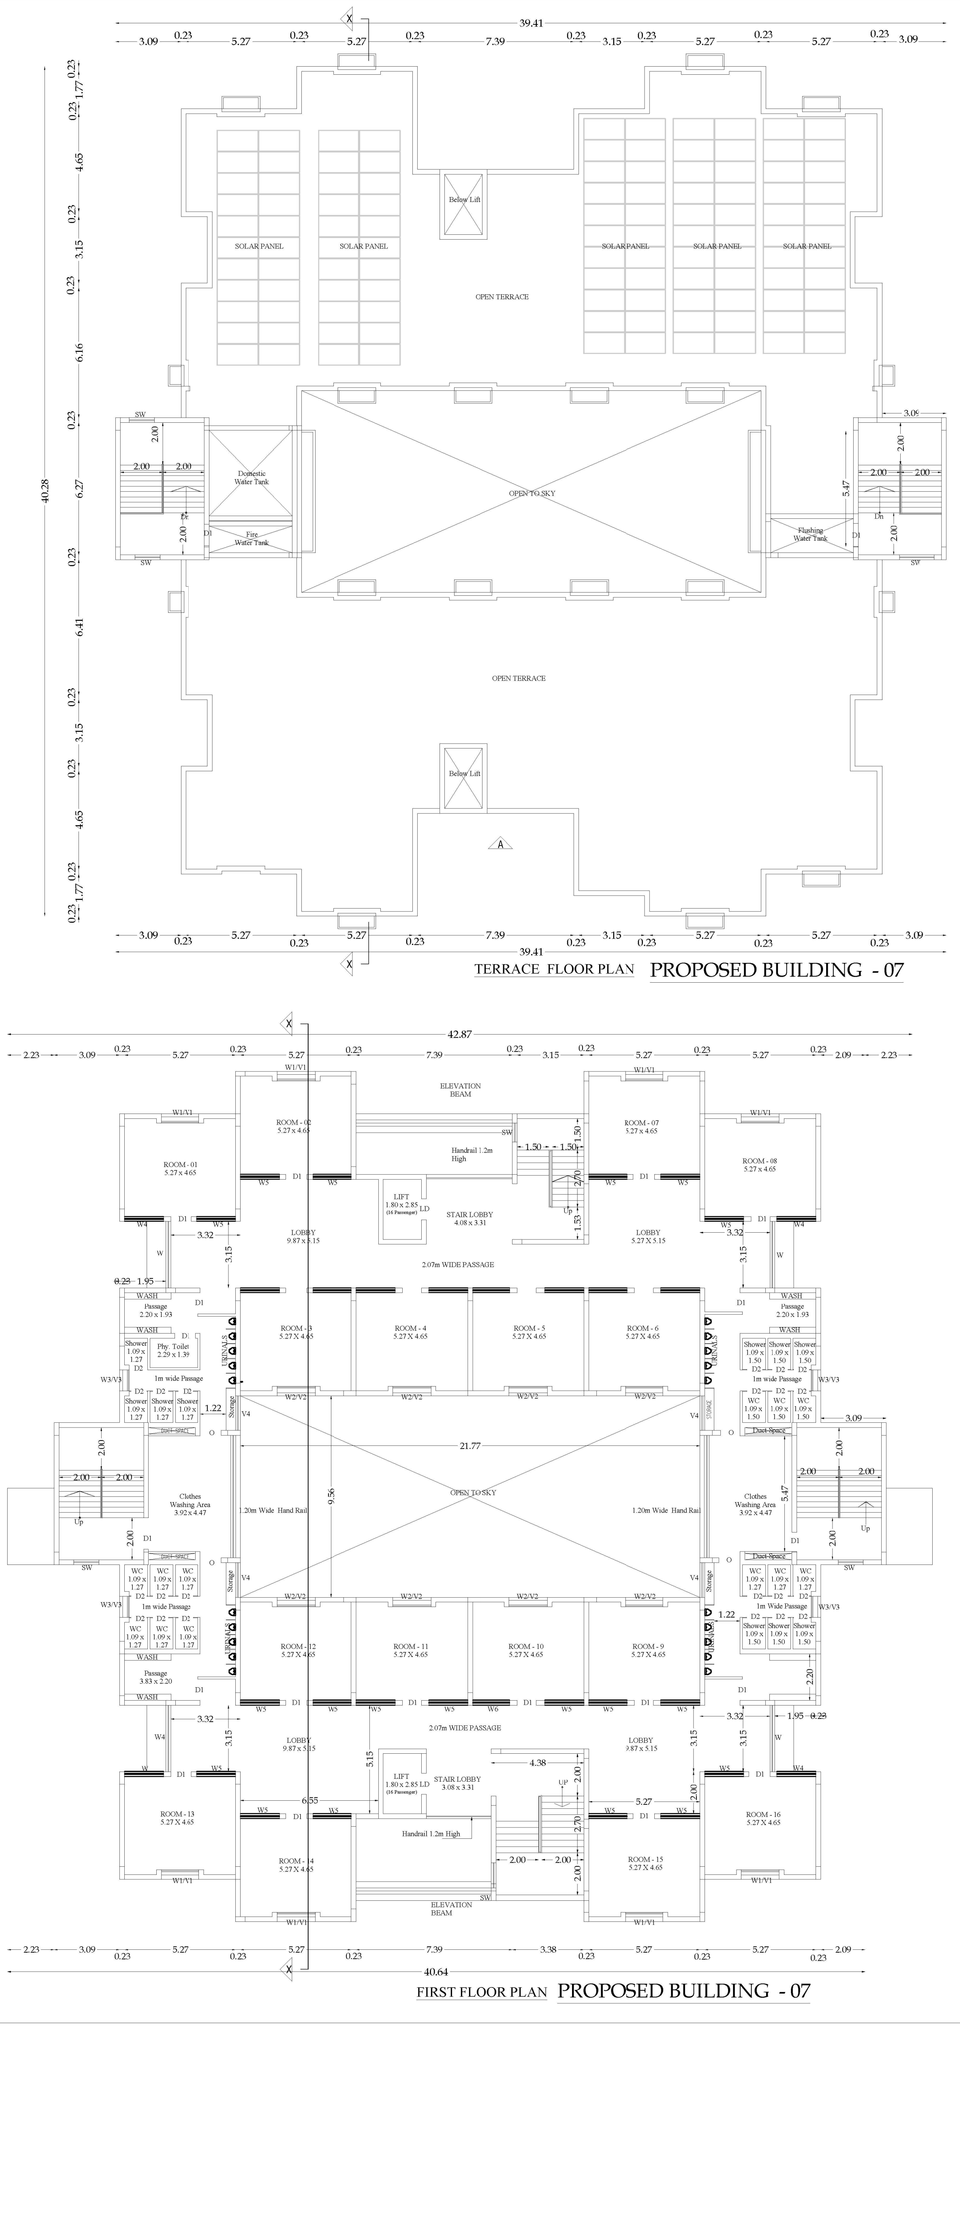

TERRACE FLOOR PLAN PROPOSED BUILDING - 07

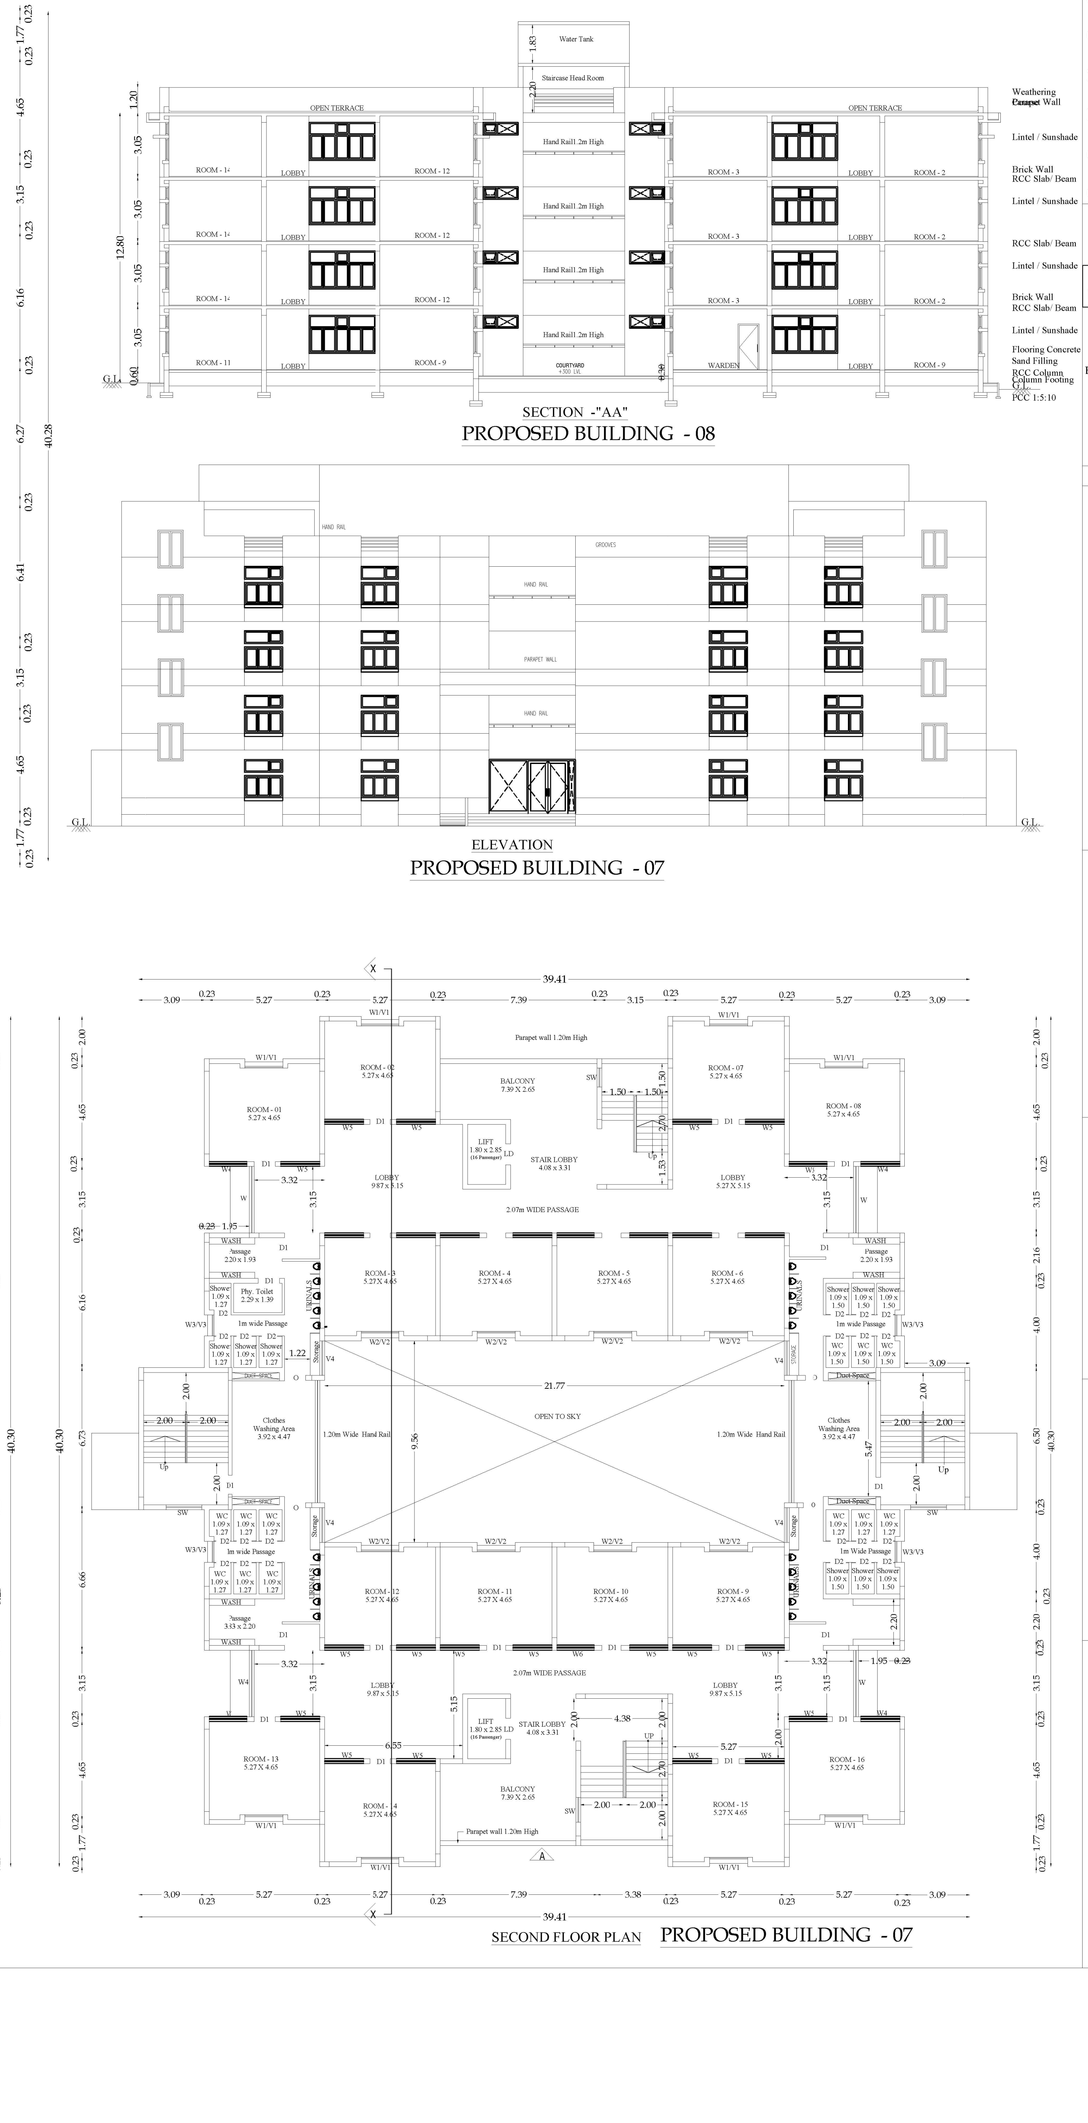

SECTION -"AA"

PROPOSED BUILDING - 08

ELEVATION

PROPOSED BUILDING - 07

PROPOSED BOYS HOSTEL 01 (PROPOSED BUILDING - 07) | SHEET NO - 24 / 26

SITE PLAN SHOWING THE PROPOSED & ADDITIONAL COLLEGE BLOCKS IN S.F.NO - 23/1A, 2A, 3A, 24/1A, 2, 3, 25/1, 2, 3, 4, 26/2, 35/1, 2, 3, 4, 36/1A, 2A, 3A2, 4, 37/1, 2, 3, 38/1, 2, 3, 4, 5, 6, 51/1, 51/3C, 51/4C, 679/3, 680/1C, 680/2C, 682 AT KUNIYAMUTHUR VILLAGE & MUNICIPALITY, COIMBATORE DISTRICT.

SCALE - 1 : 200

N

Typical Block Name	Floor Name	Total Buildup Area	Non FSI Area			Institution
			Covered Parking	OTS Deduction	Non - FSI Area	Total FSI Area
PROPOSED BUILDING - 07 BLOCK-27	GROUND FLOOR	1042.32	-	186.35	-	1042.32
	FLOOR 01	1028.99	-	186.35	-	1028.99
	FLOOR 02	1028.99	-	186.35	-	1028.99
	FLOOR 03	1028.99	-	186.35	-	1028.99
	Terrace Floor	39.54	-	-	39.54	-
	TOTAL	4168.83	-	745.40	39.54	4129.29

JOINERY DETAILS

MD	MAIN DOOR	-	4.10 X 2.13
D	DOOR	-	1.00 X 2.13
D1	DOOR	-	0.90 X 2.13
D2	DOOR	-	0.76 X 2.13
D3	DOOR	-	1.00 X 2.13
D4	DOOR	-	1.00 X 2.13
W	WINDOW	-	3.15 X 1.83
W1	WINDOW	-	1.80 X 1.05
W2	WINDOW	-	1.35 X 1.05
W3	WINDOW	-	1.00 X 1.05
W4	WINDOW	-	1.83 X1.80
W5	WINDOW	-	1.83 X 1.06
W6	WINDOW	-	1.76 X 1.06
SW	STAIRCASE WINDOW	-	1.20 X 1.80
V1	VENTILATOR	-	1.80 X 0.61
V2	VENTILATOR	-	1.34 X 0.61
V3	VENTILATOR	-	1.00 X 0.61
V4	VENTILATOR	-	1.65 X 0.61
V5	VENTILATOR	-	1.34 X 0.61

GROUND FLOOR PLAN PROPOSED BUILDING - 07

FIRST FLOOR PLAN PROPOSED BUILDING - 07


SECOND FLOOR PLAN PROPOSED BUILDING - 07

STRUCTURAL ENGINEER.


ARCHITECT.

APPLICANT.


LBS/ENGINEER.

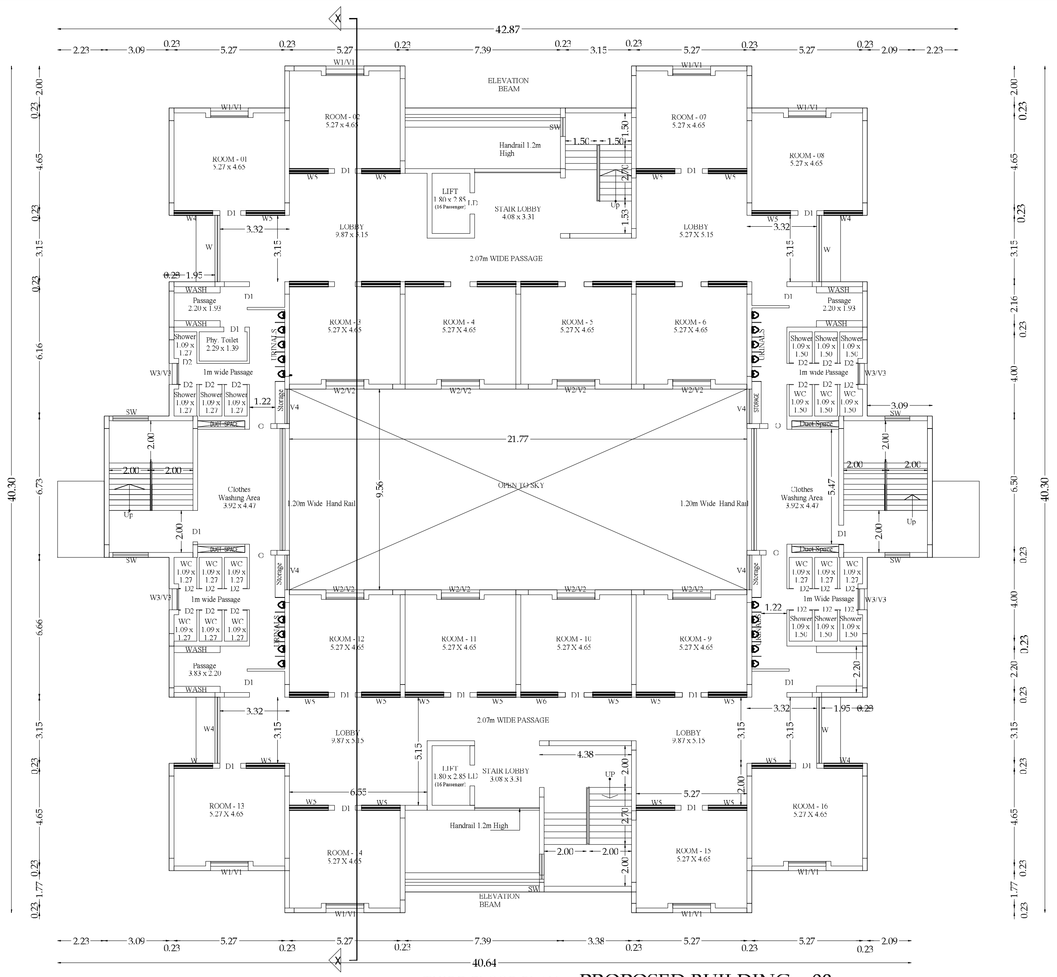

THIRD FLOOR PLAN PROPOSED BUILDING - 08

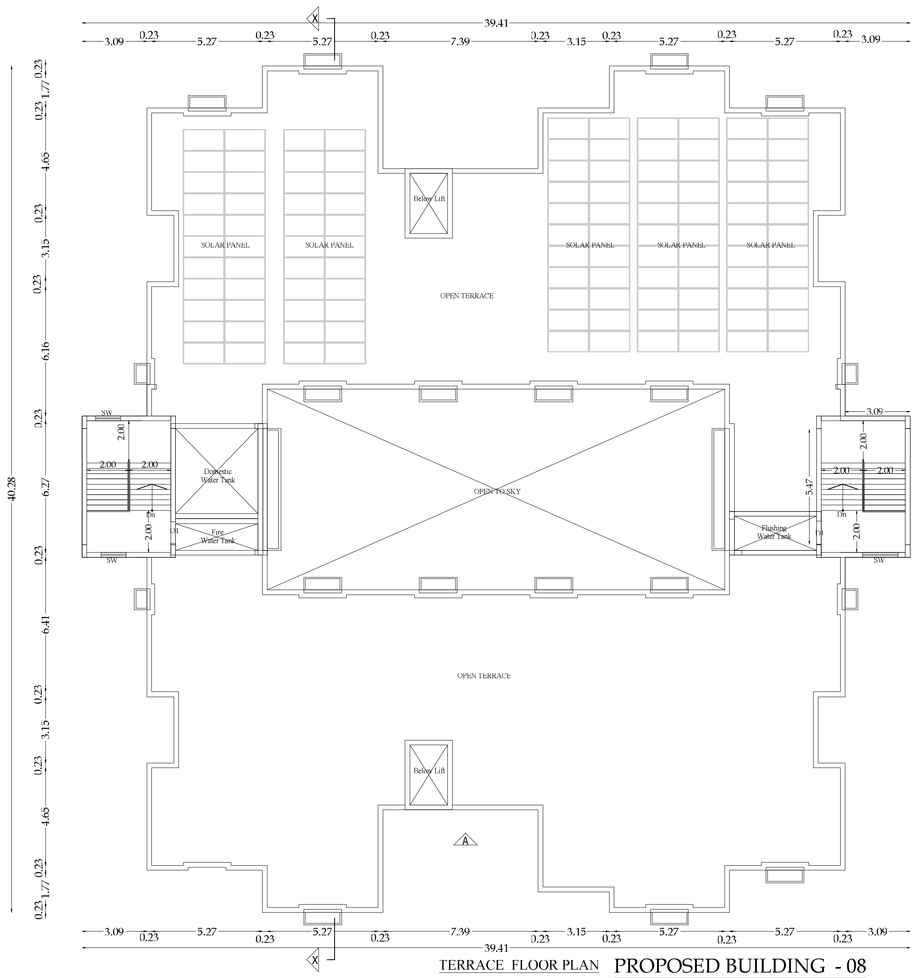

TERRACE FLOOR PLAN PROPOSED BUILDING - 08

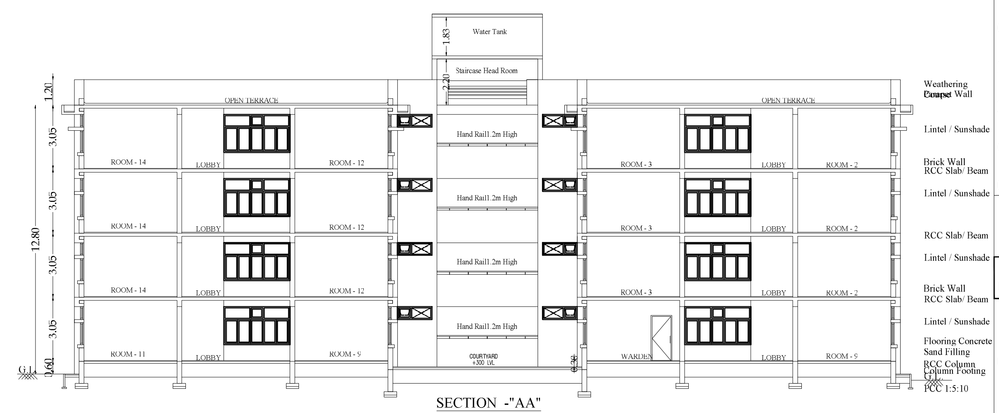

SECTION -"AA"

PROPOSED BUILDING - 08



ELEVATION

PROPOSED BUILDING - 08

PROPOSED BOYS HOSTEL 02
(PROPOSED BUILDING - 08)

SHEET NO - 25 / 26

SITE PLAN SHOWING THE PROPOSED & ADDITIONAL COLLEGE BLOCKS IN S.F.NO - 23/1A, 2A, 3A, 24/1A, 2, 3, 25/1, 2, 3, 4, 26/2, 35/1, 2, 3, 4, 36/1A, 2A, 3A2, 4, 37/1, 2, 3, 38/1, 2, 3, 4, 5, 6, 51/1, 51/3C, 51/4C, 679/3, 680/1C, 680/2C, 682 AT KUNIYAMUTHUR VILLAGE & MUNICIPALITY, COIMBATORE DISTRICT.

SCALE - 1 : 200

N

Typical Block Name	Floor Name	Total Buildup Area	Non PSI Area			Institution
			Covered Parking	OTS Deduction	Non - PSI Area	Total PSI Area
PROPOSED BUILDING - 08 BLOCK-28	GROUND FLOOR	1042.32	-	186.35	-	1042.32
	FLOOR 01	1028.99	-	186.35	-	1028.99
	FLOOR 02	1028.99	-	186.35	-	1028.99
	FLOOR 03	1028.99	-	186.35	-	1028.99
	Terrace Floor	39.54	-	-	39.54	-
	TOTAL	4168.83	-	745.40	39.54	4129.29

JOINERY DETAILS

MD	MAIN DOOR	- 4.10 X 2.13
D	DOOR	- 1.00 X 2.13
D1	DOOR	- 0.90 X 2.13
D2	DOOR	- 0.76 X 2.13
D3	DOOR	- 1.00 X 2.13
D4	DOOR	- 1.00 X 2.13
W	WINDOW	- 3.15 X 1.83
W1	WINDOW	- 1.80 X 1.05
W2	WINDOW	- 1.35 X 1.05
W3	WINDOW	- 1.00 X 1.05
W4	WINDOW	- 1.83 X1.80
W5	WINDOW	- 1.83 X 1.06
W6	WINDOW	- 1.76 X 1.06
SW	STAIRCASE WINDOW	- 1.20 X 1.80
V1	VENTILATOR	- 1.80 X 0.61
V2	VENTILATOR	- 1.34 X 0.61
V3	VENTILATOR	- 1.00 X 0.61
V4	VENTILATOR	- 1.65 X 0.61
V5	VENTILATOR	- 1.34 X 0.61

PRIYADARSHI. S
B.Sc, Dip. in Civil Engg., BE.,
Structural Consultant,
Consultancy for Structural Designs,
SAGE, Home Science Tower Road,
Saibaba Colony,
Coimbatore-Dt, TN, 641011, Ph:

STRUCTURAL ENGINEER.


ARCHITECT.

For VLB TRUST


Authorised Signatory.

APPLICANT.


LBS/ENGINEER.

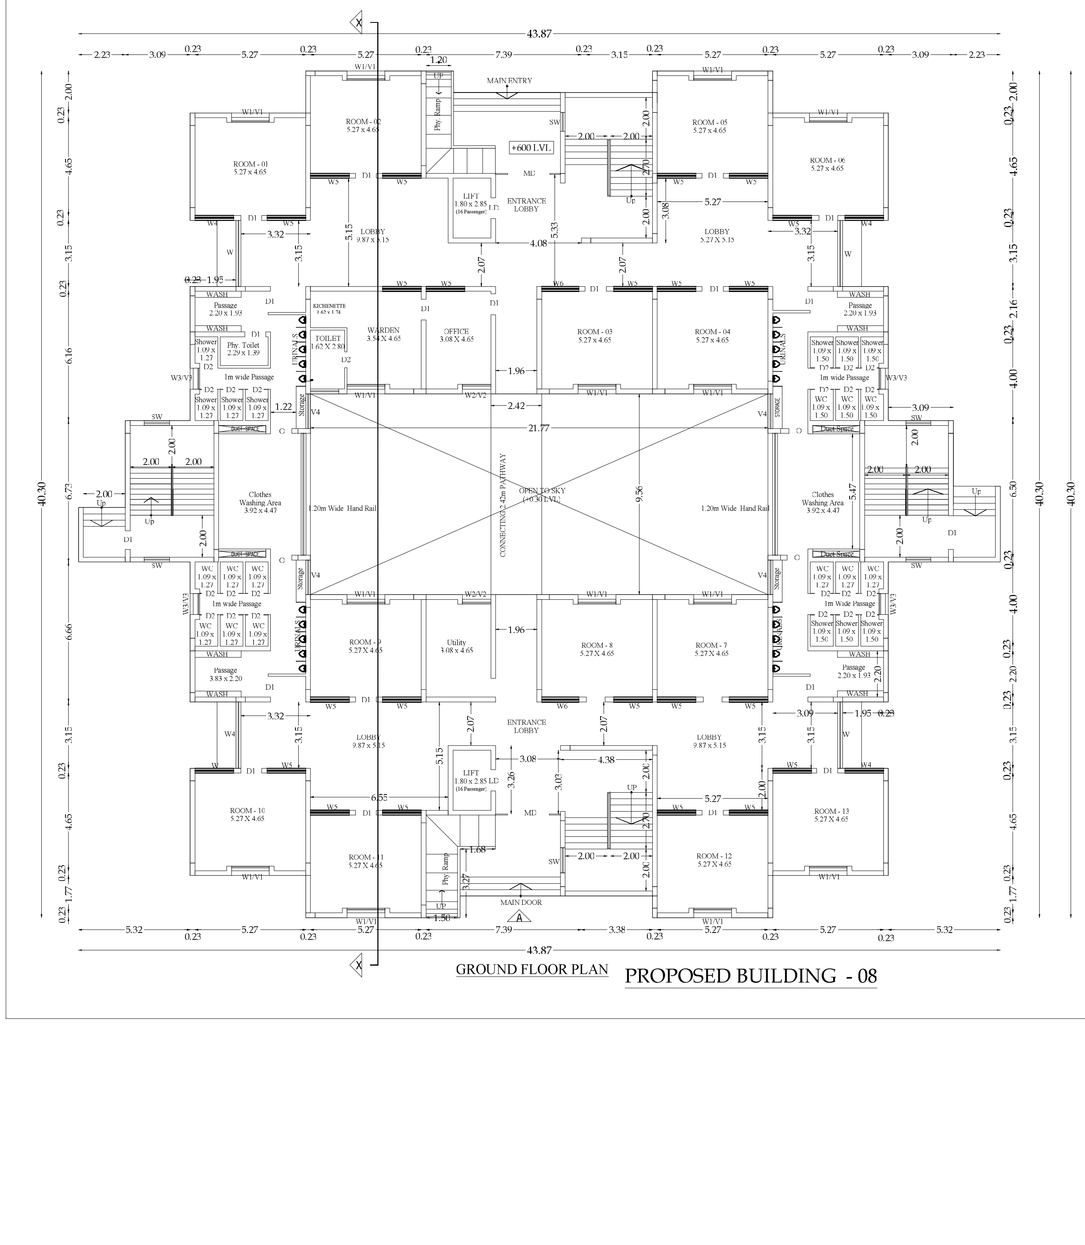

GROUND FLOOR PLAN PROPOSED BUILDING - 08

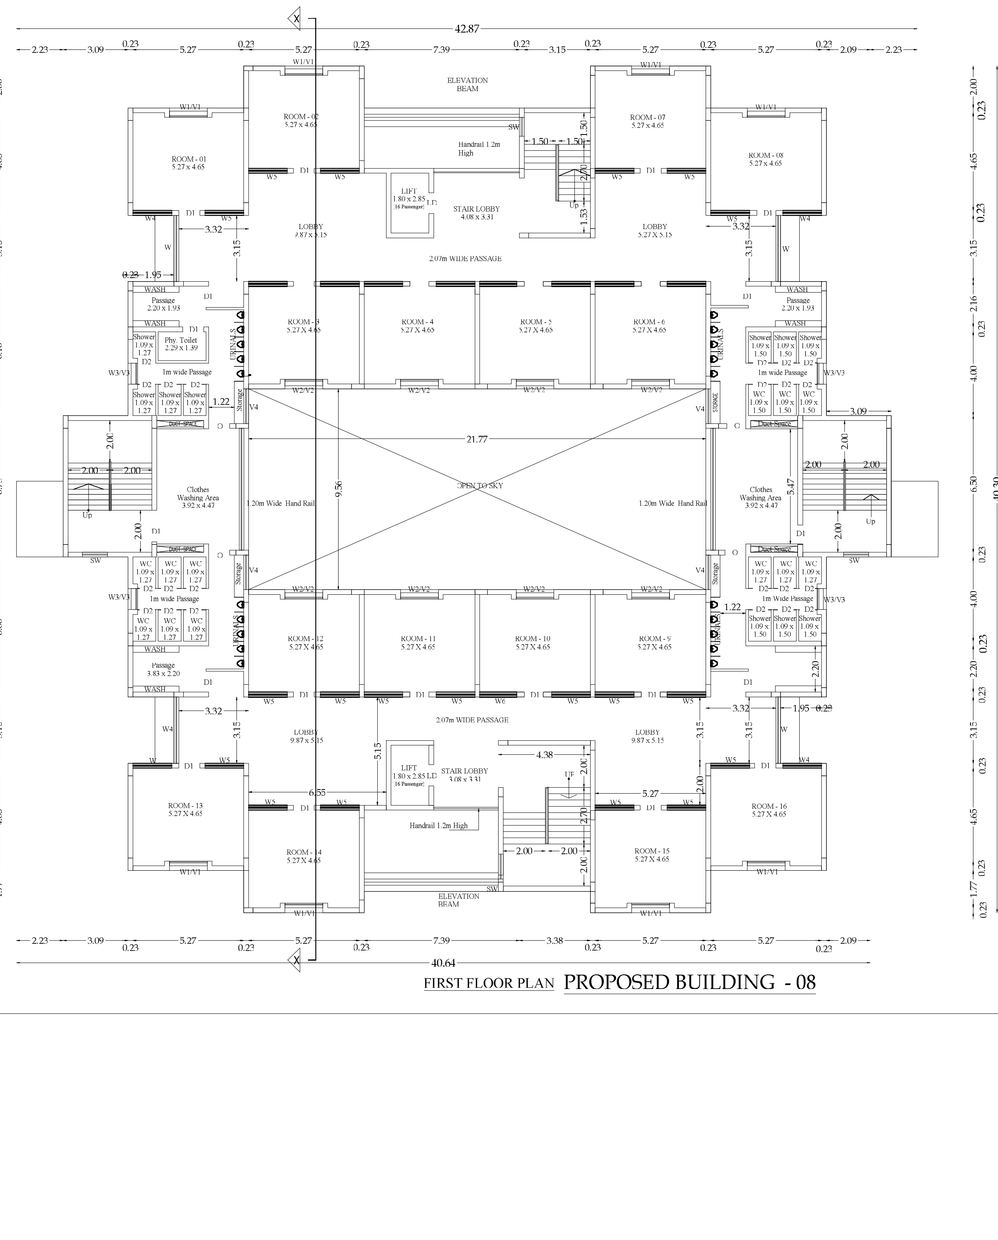


FIRST FLOOR PLAN PROPOSED BUILDING - 08

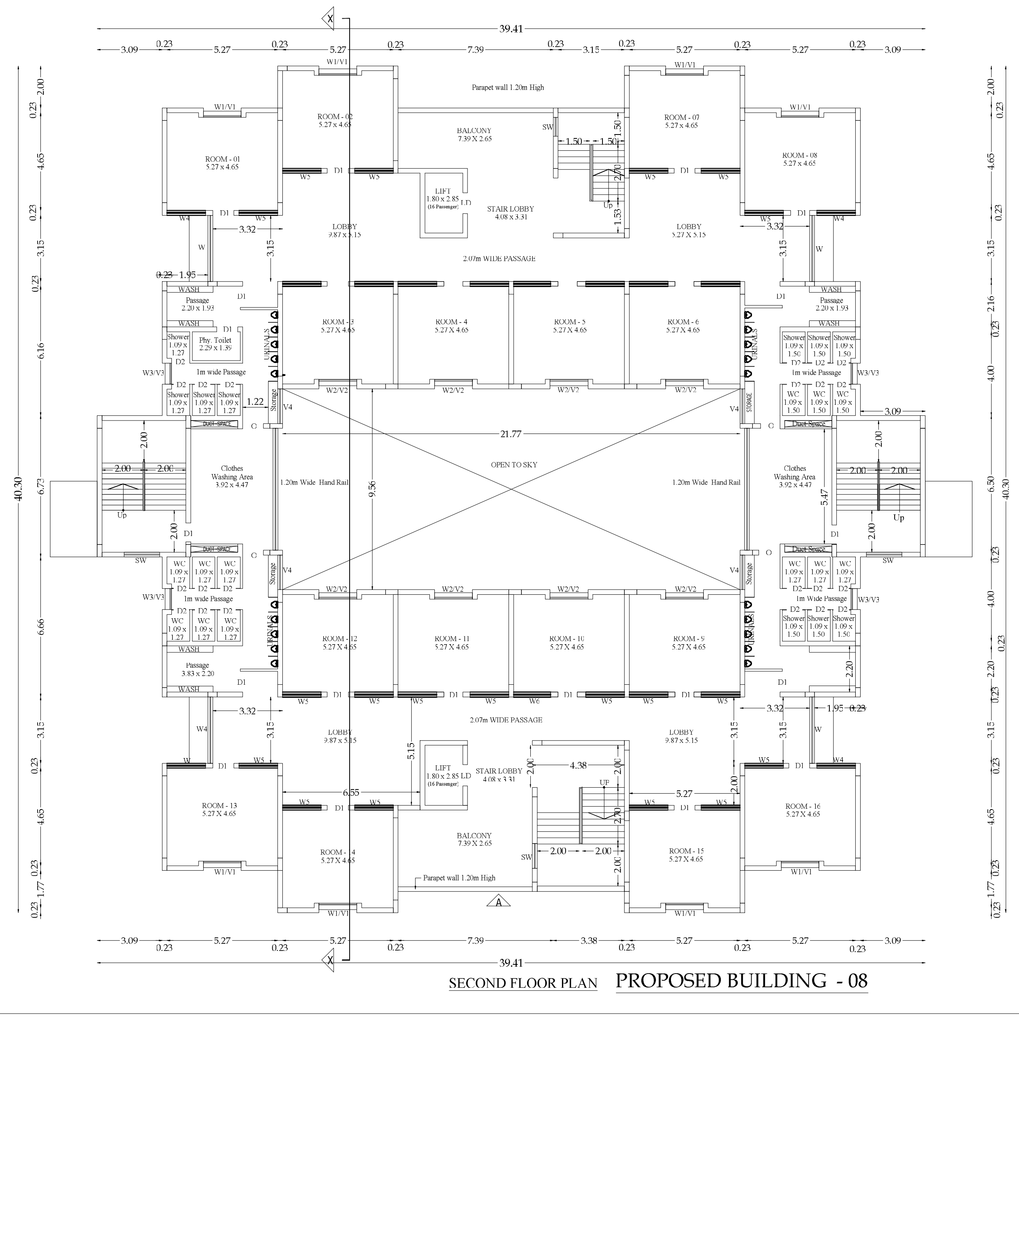

SECOND FLOOR PLAN PROPOSED BUILDING - 08


PROPOSED STADIUM & TOILET BLOCK
PROPOSED BUILDING - 09

SHEET NO - 26 /26

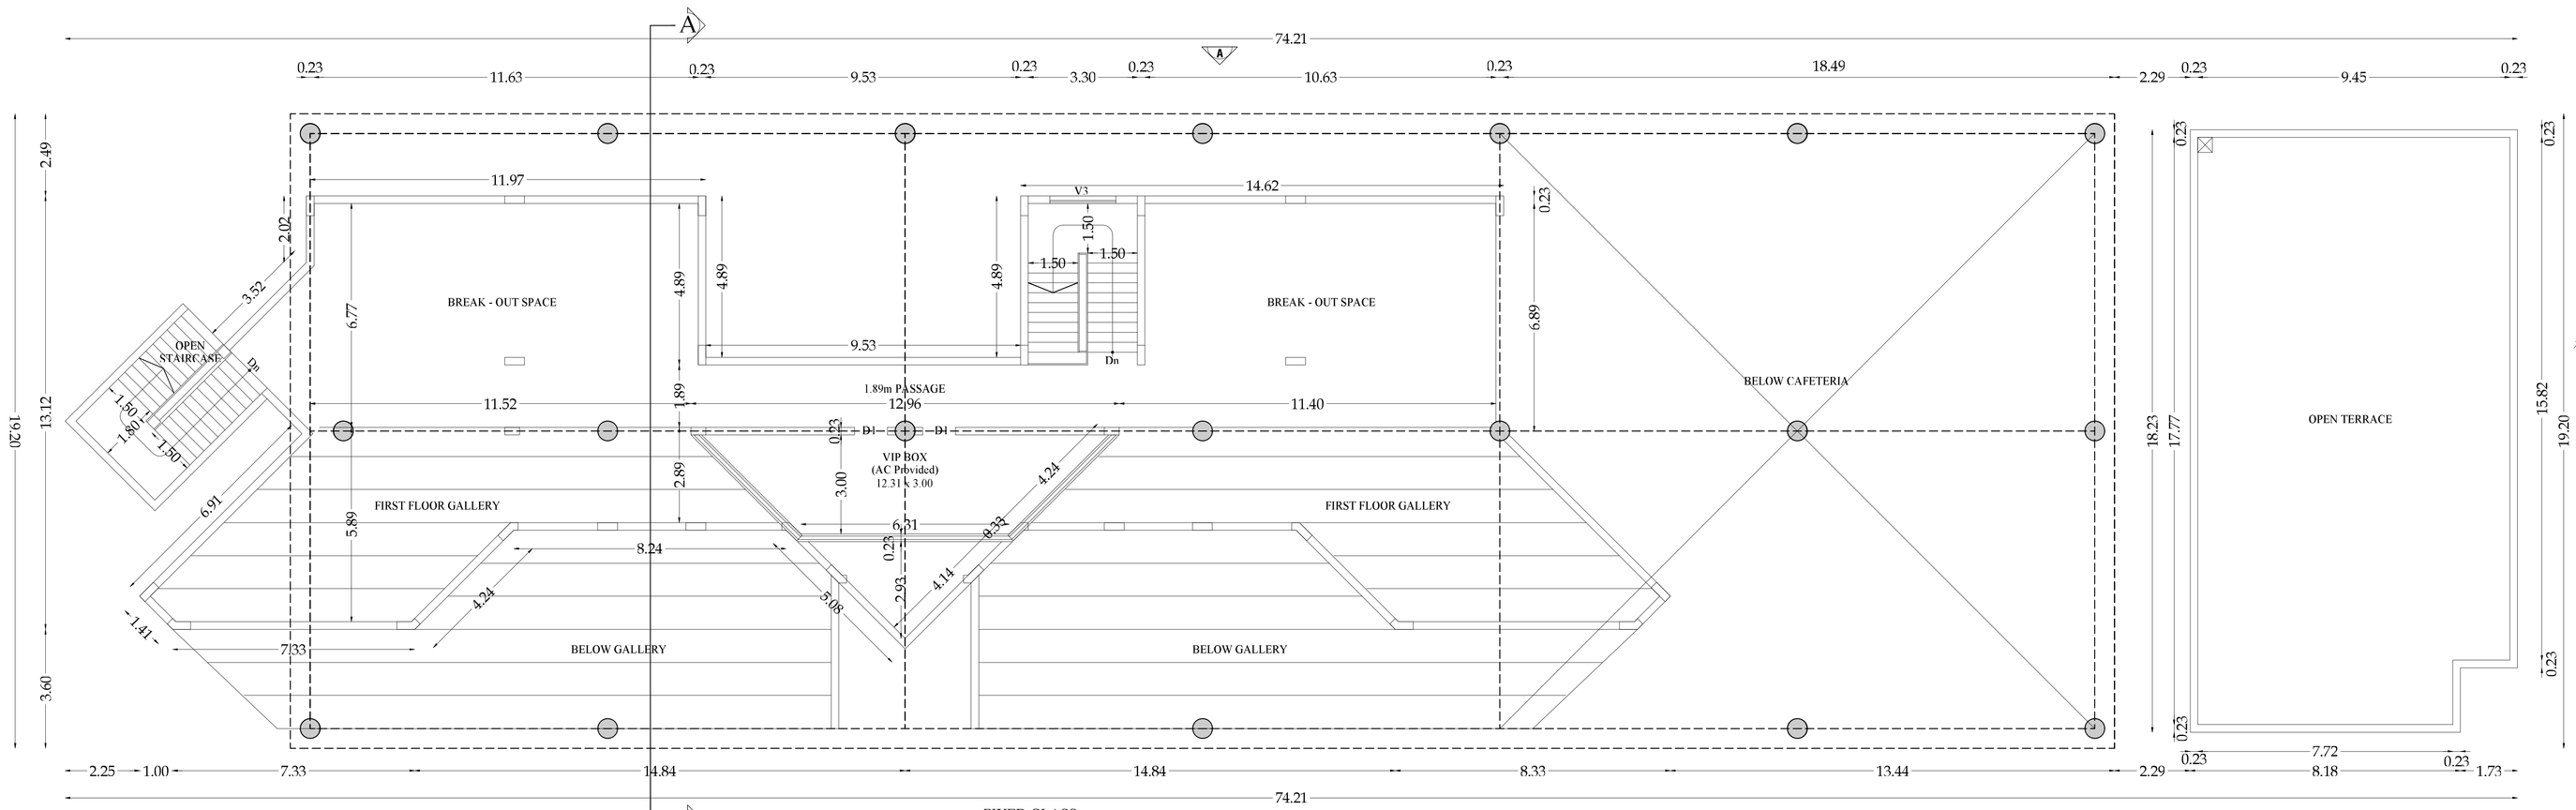

FIRST FLOOR PLAN

PROPOSED BUILDING - 09

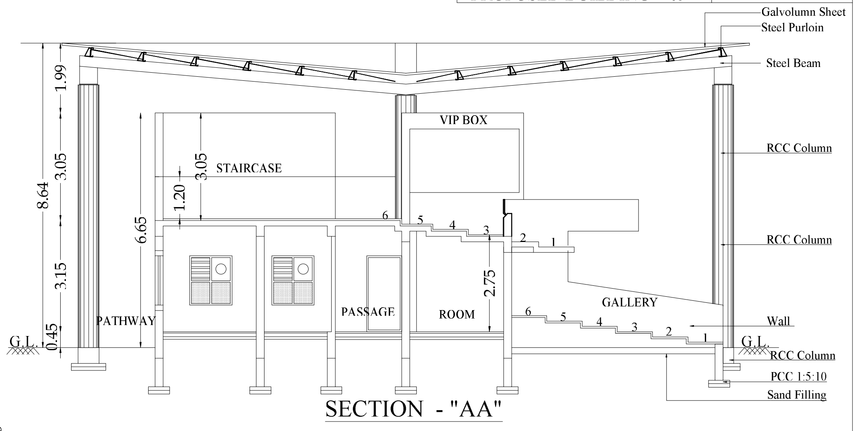

SECTION - "AA"


SITE PLAN SHOWING THE PROPOSED & ADDITIONAL COLLEGE BLOCKS IN S.F.NO - 23/1A, 2A, 3A, 24/1A, 2, 3, 25/1, 2, 3, 4, 26/2, 35/1, 2, 3, 4, 36/1A, 2A, 3A2, 4, 37/1, 2, 3, 38/1, 2, 3, 4, 5, 6, 51/1, 51/3C, 51/4C, 679/3, 680/1C, 680/2C, 682 AT KUNIYAMUTHUR VILLAGE & MUNICIPALITY, COIMBATORE DISTRICT.

SCALE - 1 : 200

Typical Block Name	Floor Name	Total Buildup Area	Non FSI Area			Institution
			Covered Parking	OTS Deduction	Non - FSI Area	Total FSI Area
PROPOSED BUILDING - 09 BLOCK-23	GROUND FLOOR	1280.14	-	41.66	-	1280.14
	FLOOR 01	421.94	-	-	-	421.94
	TOTAL	1702.08	-	41.66	-	1702.08


JOINERY DETAILS

MD	MAIN DOOR	- 2.00 X 2.14
D1	DOOR	- 1.00 X 2.14
D2	DOOR	- 0.76 X 2.14
V1	VENTILATOR	- 5.00 X 0.80
V2	VENTILATOR	- 1.60 X 0.80
V3	VENTILATOR	- 2.00 X 0.80
V4	VENTILATOR	- 1.50 X 0.80
V5	VENTILATOR	- 1.20 X 0.80
V6	VENTILATOR	- 4.66 X 0.80

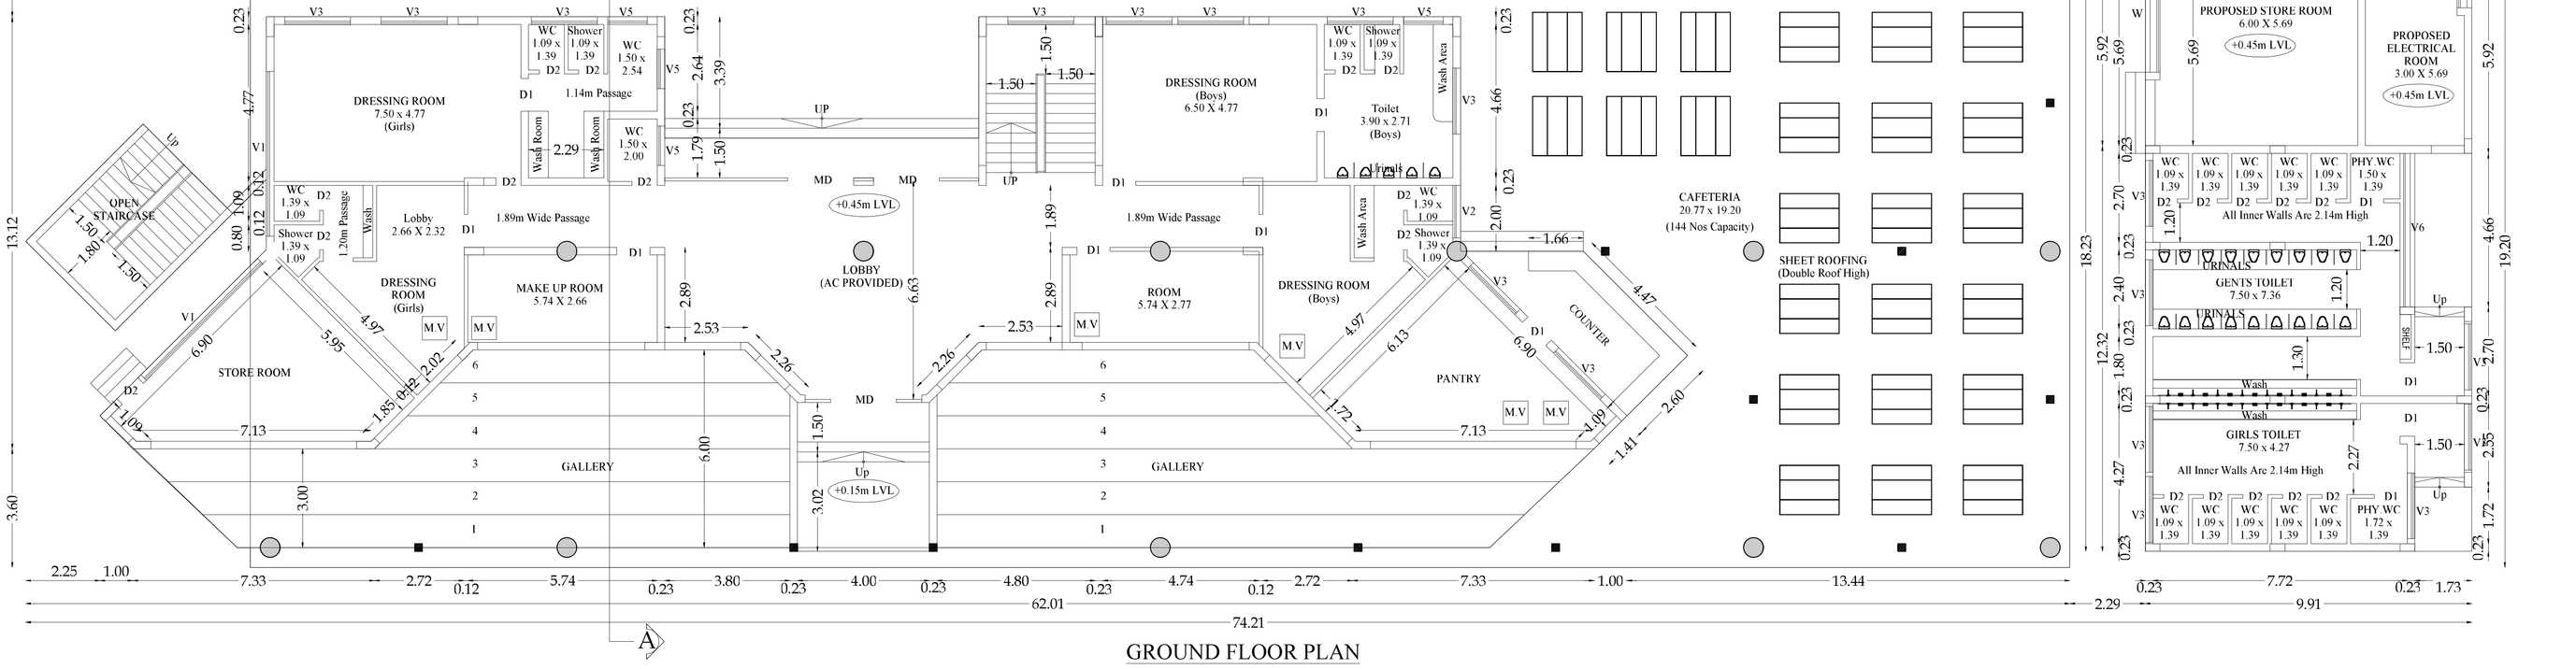

GROUND FLOOR PLAN

PROPOSED BUILDING - 09

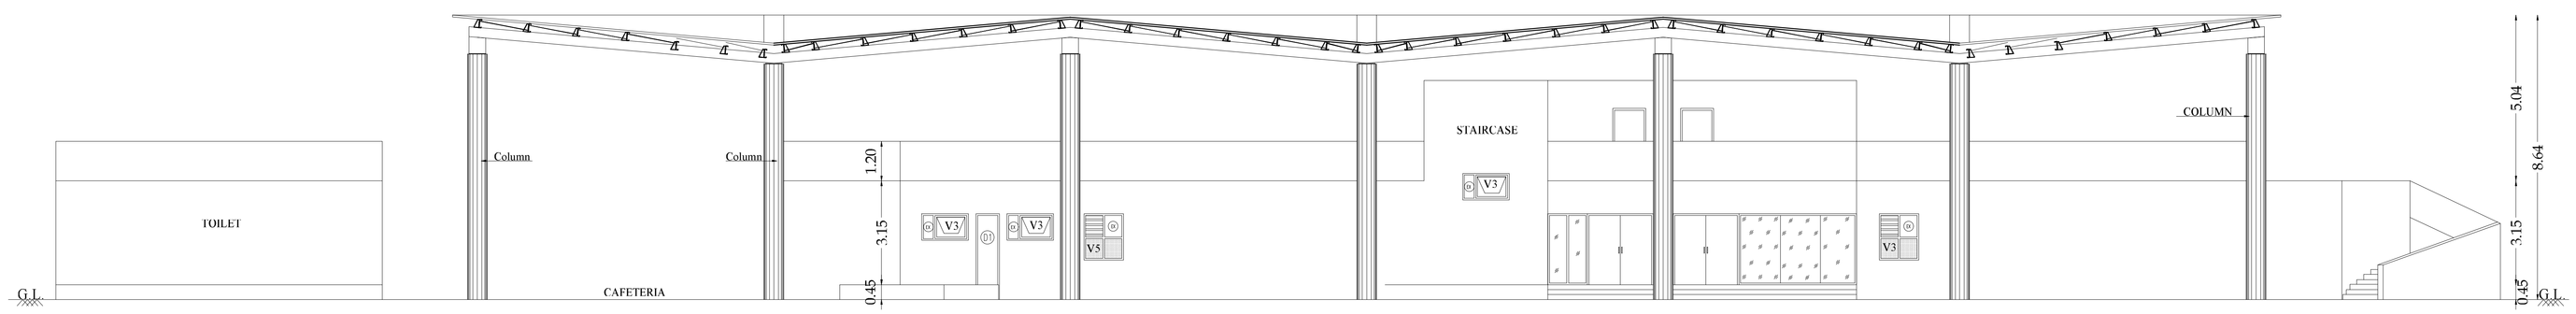

ELEVATION

PREYADARSHI. S
REG No: SE-I/004/2021/GR-I(SE)
16A1, Huzur Road, Anna Statue,
Behind Tbj Vivanta, Coimbatore-641 018.
PH: 98430 09974
E-MAIL:in@mmgv.com


STRUCTURAL ENGINEER.

ARCHITECT.

For VLB TRUST
Authorised Signatory.

APPLICANT.

LBS/ENGINEER.

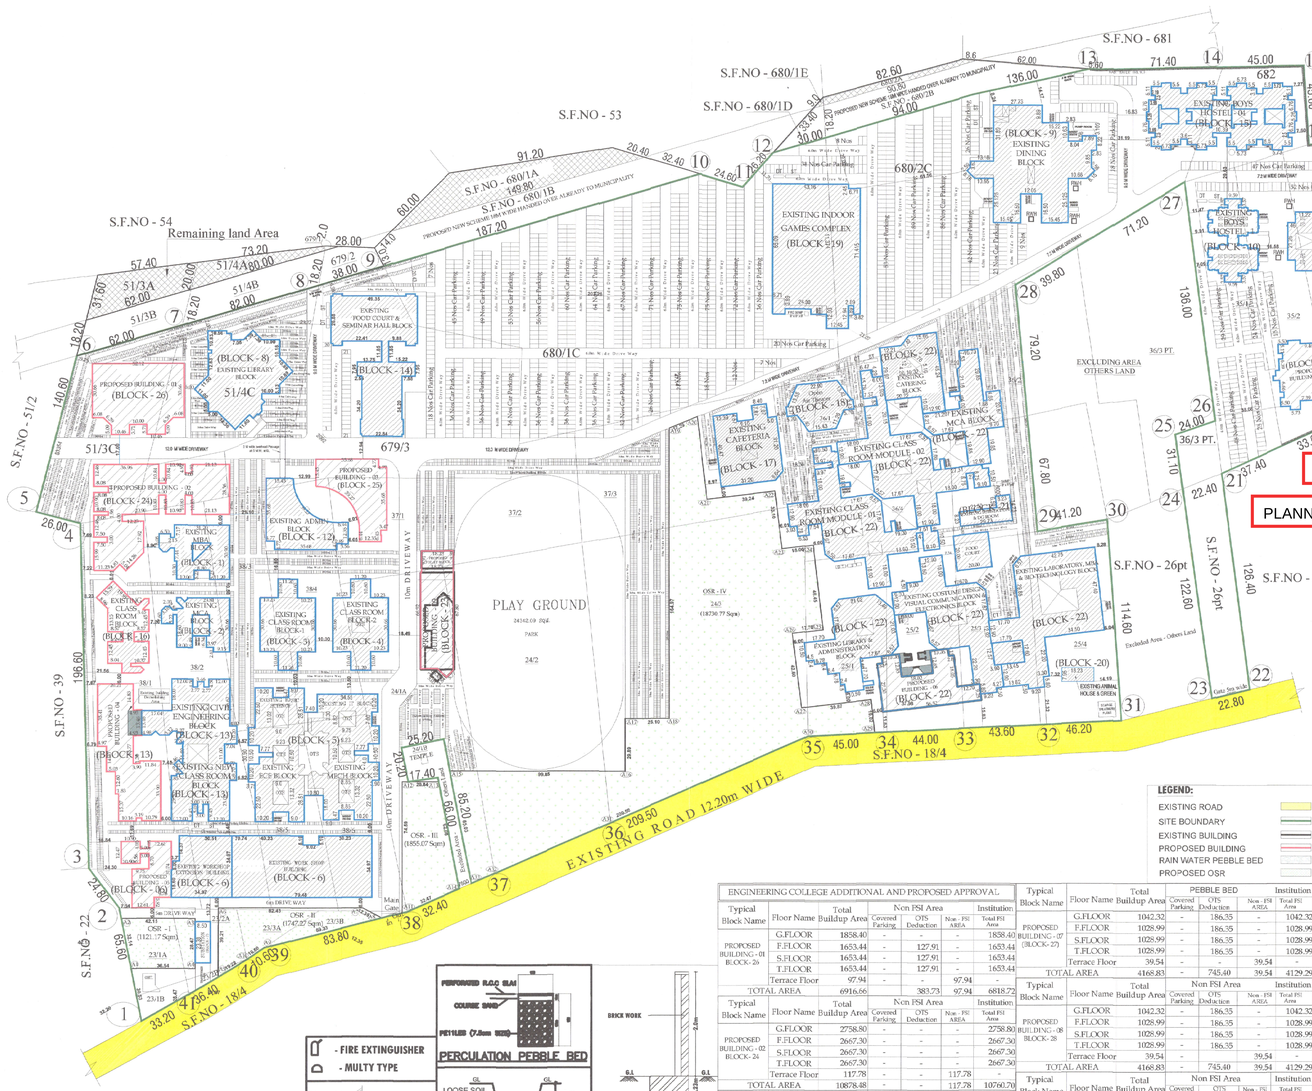

LAND GIFTED TO SCHEME ROAD		
SL.NO.	S.F. No.	AREA IN ACRES
1	51 / 3B	0.34
2	51 / 4B	0.42
3	679 / 2	0.17
4	680 / 1B	1.12
5	680 / 1D	0.14
6	680 / 2B	0.74
TOTAL GIFTED AREA		2.93

REMAINING LAND AREA		
SL.NO.	S.F. No.	AREA IN ACRES
1	51 / 3A,	0.28
2	51 / 4A,	0.16
3	679 / 1	0.09
4	680 / 1A,	0.5075
5	680 / 1E,	0.0025
6	680 / 2A,	0.08
TOTAL REMAINING AREA		1.12

SITE AREA DETAILS	
TOTAL LAND AREA	61.80
REMAINING LAND AREA	1.12
SCHEME ROAD GIFTED AREA	2.93
TO APPROVED SITE AREA (233704.00 SQM)	57.75
PROPOSED AREA FOR APPROVAL	
ALREADY APPROVAL FSI AREA	130470.28 sqm
PROPOSED ADDITIONAL APPROVAL FSI AREA	47485.24 Sqm
TOTAL APPROVAL FSI AREA	177955.52 Sqm

LAND AREA DETAILS		
SL. NO.	S.F. No.	AREA IN DOCUMENT
1	23 / 1A	0.44
2	23 / 2A	0.35
3	23 / 3A	0.29
4	24 / 1A	2.35
5	24 / 2	3.28
6	24 / 3	4.82
7	25 / 1	1.25
8	25 / 2	1.05
9	25 / 3	1.10
10	25 / 4	1.22
11	26 / 2	0.70
12	35 / 1	1.25
13	35 / 2	1.22
14	35 / 3	1.17
15	35 / 4	1.60
16	36 / 1A	1.93
17	36 / 2A	0.68
18	36 / 3A2	0.18
19	36 / 4	1.29
20	37 / 1	0.80
21	37 / 2	0.95
22	37 / 3	2.05
23	38 / 1	2.24
24	38 / 2	2.31
25	38 / 3	1.14
26	38 / 4	1.31
27	38 / 5	1.06
28	38 / 6	1.06
29	51 / 1	0.20
30	51 / 3	2.00
31	51 / 4	2.20
32	679	3.28
33	680 / 1	7.98
34	680 / 2	6.30
35	682	0.75
TOTAL		61.80

SITE PLAN — SHEET NO - 1/26

SITE PLAN SHOWING THE PROPOSED & ADDITIONAL COLLEGE BLOCKS IN S.F.NO - 23/1A, 2A, 3A, 24/1A, 2, 3, 25/1, 2, 3, 4, 26/2, 35/1, 2, 3, 4, 36/1A, 2A, 3A2, 4, 37/1, 2, 3, 38/1, 2, 3, 4, 5, 6, 51/1, 51/3C, 51/4C, 679/3, 680/1C, 680/2C, 682 AT KUNIYAMUTHUR VILLAGE & MUNICIPALITY, COIMBATORE DISTRICT.

SCALE - 1 : 1600

N, W, E, S

As Per Document Area	- 250093.00-sqm (61.80-Acres)
As Per PATTA Area	- 250150.00-sqm (61.81-Acres)
As Per SCHEME ROAD Area	- 11857.19-sqm (2.93-Acres)
As Per REMAINING SITE Area	- 4532.44-sqm (1.12-Acres)
As Per BALANCE SITE Area (1,2,3,.....41)	- 233704.00-sqm (57.75-Acres)
Total Super Imposed Plot Area	- 234309.27-sqm (57.90-Acres)
Site Extent = 233704.00-Sqm	OSR 10% = 23454.29 Sqm (10.03%)

ONLINE SUBMISSION NO - SWP/BPA/057166/2023

FSI = 177955.52 / 233704.00 = 0.761

PARKING DETAILS

VEHICLE	CAR	TWO WHEELER
REQUIRED	1771 - Nos	7088.00 - Nos
PROVIDED	1774 - Nos	7299.00 - Nos

Institution Parking
Students Hostel - 10 Rooms /1 Car
Class Room - 100 Sqm /1 Car

D - FIRE EXTINGUISHER D - MULTY TYPE

PREYADARSHI. S
REE No: EE-II/004/2021/GR-I(SE)
1642, Avinashi Road, Arena Station,
Behind Taj Vivanta, Coimbatore-641 018.
PH: 93430 09974
E-MAIL:info@mmsgi.com

STRUCTURAL ENGINEER.

S. NAGAPRASAD, BE.,
Engineer Grade - III (SG),
Coimbatore LPA/HR/DR-II/139/09/300,
164A, Anna Statue to Hosur Road,
Behind Taj Vivanta,
Coimbatore-18, Ph: 0422 4234945.

ARCHITECT.

For VLB TRUST
Authorised Signatory.

APPLICANT.

S. NAGAPRASAD, BE.,
Engineer Grade - III (SG),
Coimbatore LPA/HR/DR-II/139/09/300,
164A, Anna Statue to Hosur Road,
Behind Taj Vivanta,
Coimbatore-18, Ph: 0422 4234945.

LBS/ENGINEER.

LEGEND:
- EXISTING ROAD
- SITE BOUNDARY
- EXISTING BUILDING
- PROPOSED BUILDING
- RAIN WATER PEBBLE BED
- PROPOSED OSR

EXISTING APPROVED PLAN IN LPA (CBE) NO:- 279/2011 Dt:- 30-06-2011
ENGINEERING & TECHNOLOGY

SL. NO.	NAME OF THE BLOCKS		AREA IN SQ.M G.FLOOR	Ist Floor	IInd Floor	IIIrd Floor	TERRACE Floor	ALL Floors	Height of the Building in Meter
01.	M.B.A BLOCK	(BLOCK - 1)	993.20	993.20	947.22		20.35	2953.97	11.66
02.	M.C.A.BLOCK	(BLOCK - 2)	769.29	736.07	684.05		19.66	2209.07	11.66
03.	CLASS ROOM BLOCK 1	(BLOCK - 3)	1154.82	1061.63	1009.05		NIL	3225.50	11.66
04.	CLASS ROOM BLOCK 2	(BLOCK - 4)	1154.82	1061.63	1009.05		NIL	3225.50	11.66
05.	MECHANICAL & IT. BLOCK	(BLOCK - 5)	1998.71	1946.08	1649.20		58.90	5652.89	11.70
06.	E.C.E. & BASIC SCIENCE BLOCK	(BLOCK - 5)	1740.59	1698.24	1412.60		37.46	4888.89	11.70
07.	WORKSHOP	(BLOCK - 6)	2727.46					2727.46	8.60
08.	SUB STATION	(BLOCK - 7)	198.80					198.80	5.05
09.	LIBRARY BLOCK	(BLOCK - 8)	1846.08	1716.55	1562.21		85.94	5210.78	13.85
10.	DINING BLOCK	(BLOCK - 9)	2954.61	2359.08	2359.08	2359.08	5.53	10037.38	14.70
11.	BOYS HOSTEL BLOCK 1	(BLOCK - 10)	907.67	878.97	878.97		16.82	2682.43	10.20
12.	BOYS HOSTEL BLOCK 2	(BLOCK - 11)	934.11	905.41	905.41		16.82	2761.75	10.20

ARTS COLLEGE

SL NO.	NAME OF THE BLOCKS		Cellar Floor	AREA IN SQ.M G.FLOOR	Ist Floor	IInd Floor	IIIrd Floor	Terrace Floor	ALL Floors	Height of the Building in Meter
01.	CAFETERIA BLOCK	(BLOCK - 17)		1409.06	1347.82	1347.82		5.53	4110.23	14.85
02.	CATERING BLOCK	(BLOCK -22)		1162.09	1162.09	1105.91		10.61	3440.70	14.015
03.	CLASSROOM BLOCK MODULE - 1	(BLOCK -22)		2401.05	2363.28	1641.03		NIL	6405.36	14.32
04.	CLASSROOM BLOCK MODULE - 2	(BLOCK -22)		2265.32	2227.55	1623.02		23.54	6139.43	14.30
05.	LIBRARY & ADMIN BLOCK	(BLOCK-22)	205.53	1573.40	1568.90	1490.91		39.42	4878.16	14.50
06.	MBA BIOTECH BLOCK	(BLOCK-22)		2621.46	2567.92	2472.77		22.79	7684.94	14.315
07.	MCA BLOCK	(BLOCK-22)		1286.98	1286.98	1280.35		2.37	3856.68	14.523
08.	VISCOM & ELECTRONICS BLOCK	(BLOCK-22)		1952.22	1952.22	1931.43		6.87	5842.74	14.523
09.	OPEN AIR THEATRE	(BLOCK -18)		766.88					766.88	
10.	SUBSTATION & DG ROOM	(BLOCK -21)		298.17					298.17	5.05
11.	INDOOR GAMES COMPLEX	(BLOCK -19)	2253.88	3592.61	2590.00	2465.02		NIL	10901.51	14.90
12.	ANIMAL HOUSE & GREEN HOUSE	(BLOCK -20)		144.92					144.92	3.90

EXISTING APPROVED PLAN IN LPA (CBE) NO:- 106/2016 Dt:- 05-07-2016
ENGINEERING & TECHNOLOGY

1.	ADMINISTRATION BLOCK	(BLOCK - 12)	1126.00	1106.16	1106.16	1106.16	54.03	4498.51	14.70
2.	NEW CLASSROOM BLOCK	(BLOCK - 13)	1336.14	1208.76	1129.72	---------	46.20	3720.82	14.36
3.	FOOD COURT & SEMINAR HALL BLOCK	(BLOCK - 14)	2423.41	2372.36	---------	---------	---------	4795.77	11.60
4.	CIVIL BLOCK	(BLOCK - 13)	1059.23	1059.23	1059.23	---------	24.43	3202.12	11.36
5.	BOYS HOSTEL BLOCK 3	(BLOCK - 11)	1277.03	1105.45	1105.45	---------	16.82	3504.75	10.20
6.	WORKSHOP BUILDING EXTENSION	(BLOCK - 6)	1155.36	---------	---------	---------	---------	1155.36	8.60
7.	BOYS HOSTEL 4	(BLOCK -15)	2191.71	2120.92	2215.94	---------	39.00	6567.57	

EXISTING APPROVED PLAN IN LPA (CBE) NO:- 70/2016 Dt:- 13-04-2016
ENGINEERING & TECHNOLOGY

01.	CLASS ROOM BLOCK BUILDING	(BLOCK - 16)	918.86	918.86	869.06		74.46	2781.24	11.36

TOTAL APPROVED IN EXISTING BUILDING
ALREADY APPROVED FSI AREA - 130470.28 Sqm
No. OF STUDENTS - 4000 Students (Approx)

ENGINEERING COLLEGE ADDITIONAL AND PROPOSED APPROVAL

Typical Block Name	Floor Name	Total Buildup Area	Non FSI Area Covered Parking	OTS Deduction	Non - FSI AREA	Total FSI Area	Institution
PROPOSED BUILDING - 01 BLOCK- 26	G.FLOOR	1858.40	-	-	-	1858.40	
	F.FLOOR	1653.44	-	127.91	-	1653.44	
	S.FLOOR	1653.44	-	127.91	-	1653.44	
	T.FLOOR	1653.44	-	127.91	-	1653.44	
	Terrace Floor	97.94	-	-	97.94	-	
	TOTAL AREA	6916.66	-	383.73	97.94	6818.72	
PROPOSED BUILDING - 02 BLOCK- 24	G.FLOOR	2758.80	-	-	-	2738.80	
	F.FLOOR	2667.30	-	-	-	2667.30	
	S.FLOOR	2667.30	-	-	-	2667.30	
	T.FLOOR	2667.30	-	-	-	2667.30	
	Terrace Floor	117.78	-	-	117.78	-	
	TOTAL AREA	10878.48	-	-	117.78	10760.70	
PROPOSED BUILDING - 03 BLOCK- 25	G.FLOOR	1179.84	-	-	-	1179.84	
	F.FLOOR	1127.98	-	51.86	-	1127.98	
	S.FLOOR	1127.98	-	51.86	-	1127.98	
	T.FLOOR	1127.98	-	51.86	-	1127.98	
	Terrace Floor	47.77	-	-	47.77	-	
	TOTAL AREA	4611.55	-	155.58	47.77	4563.78	
PROPOSED BUILDING - 04 BLOCK- 13	G.FLOOR	1753.28	-	-	-	1733.28	
	F.FLOOR	1215.41	-	441.35	-	1215.41	
	S.FLOOR	1557.86	-	98.90	-	1557.86	
	T.FLOOR	1557.86	-	98.90	-	1557.86	
	F.FLOOR	1557.86	-	98.90	-	1557.86	
	Terrace Floor	66.52	-	-	66.52	-	
	TOTAL AREA	7708.79	-	738.05	66.52	7642.27	
PROPOSED BUILDING - 05 BLOCK - 6	G.FLOOR	782.30	-	-	-	782.30	
	F.FLOOR	782.30	-	-	-	782.30	
	S.FLOOR	782.30	-	-	-	782.30	
	T.FLOOR	782.30	-	-	-	782.30	
	Terrace Floor	54.73	-	-	54.73	-	
	TOTAL AREA	3183.93	-	-	54.73	3129.23	

Typical Block Name	Floor Name	Total Buildup Area	PEBBLE BED Covered Parking	OTS Deduction	Non - FSI AREA	Institution Total FSI Area
PROPOSED BUILDING - 07 (BLOCK- 27)	G.FLOOR	1042.32	-	186.55	-	1042.32
	F.FLOOR	1028.99	-	186.35	-	1028.99
	S.FLOOR	1028.99	-	186.35	-	1028.99
	T.FLOOR	1028.99	-	186.35	-	1028.99
	Terrace Floor	39.54	-	-	39.54	-
	TOTAL AREA	4168.83	-	745.40	39.54	4129.29
PROPOSED BUILDING - 08 BLOCK- 28	G.FLOOR	1042.32	-	186.55	-	1042.32
	F.FLOOR	1028.99	-	186.35	-	1028.99
	S.FLOOR	1028.99	-	186.35	-	1028.99
	T.FLOOR	1028.99	-	186.35	-	1028.99
	Terrace Floor	39.54	-	-	39.54	-
	TOTAL AREA	4168.83	-	745.40	39.54	4129.29
PROPOSED BUILDING - 09 BLOCK- 23	G.FLOOR	1280.14	-	41.66	-	1280.14
	F.FLOOR	421.94	-	-	-	421.94
	TOTAL AREA	1702.08	-	41.66	-	1702.08

ARTS COLLEGE ADDITIONAL AND PROPOSED APPROVAL

Typical Block Name	Floor Name	Total Buildup Area	Non FSI Area Covered Parking	OTS Deduction	Non - FSI AREA	Total FSI Area
PROPOSED BUILDING - 06 BLOCK- 22	G.FLOOR	1240.58	-	-	-	1240.58
	F.FLOOR	1123.11	-	-	-	1123.11
	S.FLOOR	1123.11	-	-	-	1123.11
	T.FLOOR	1123.11	-	-	-	1123.11
	Terrace Floor	44.06	-	-	44.06	-
	TOTAL AREA	4653.97	-	-	44.06	4609.91
PROPOSED BUILDING		47993.12	-	2955.20	507.88	47485.24

PROPOSED BUILD UP AREA :- 47993.12 Sqm
PROPOSED FSI AREA :- 47485.24 Sqm

Signature Not Verified
Signed by: Secretary Commissioner
Date: 2024.11.27 09:57:17 IST

Signature valid
Digitally signed by Secretary Commissioner
Date: 2024.11.27 09:57:17 IST