PLAN SHOWING THE EXISTING BUILDING IN S.F. No : 420/1A, 421/1, 421/2C, 422/1A, 1B, 2, 424, 433, 434, 435, 436, 437/1, 2A, 2B2, 438/1, 2C, 440/2, 442/1A, 1B, 2B, 443/2A2, 2B, 444/2A, 2B, 445/2, 446/1B,2B, 2C, 2D, 447/1,2, 448/1 & 2 AT CHINNAVEDAMPATTI VILLAGE, COIMBATORE CORPORATION. SCALE 1: 100

CHINNAVEDAMPATTI D.D. PLAN No : 8

N

ONLINE APPLICATION No:
SWP/BPA/210228/2024

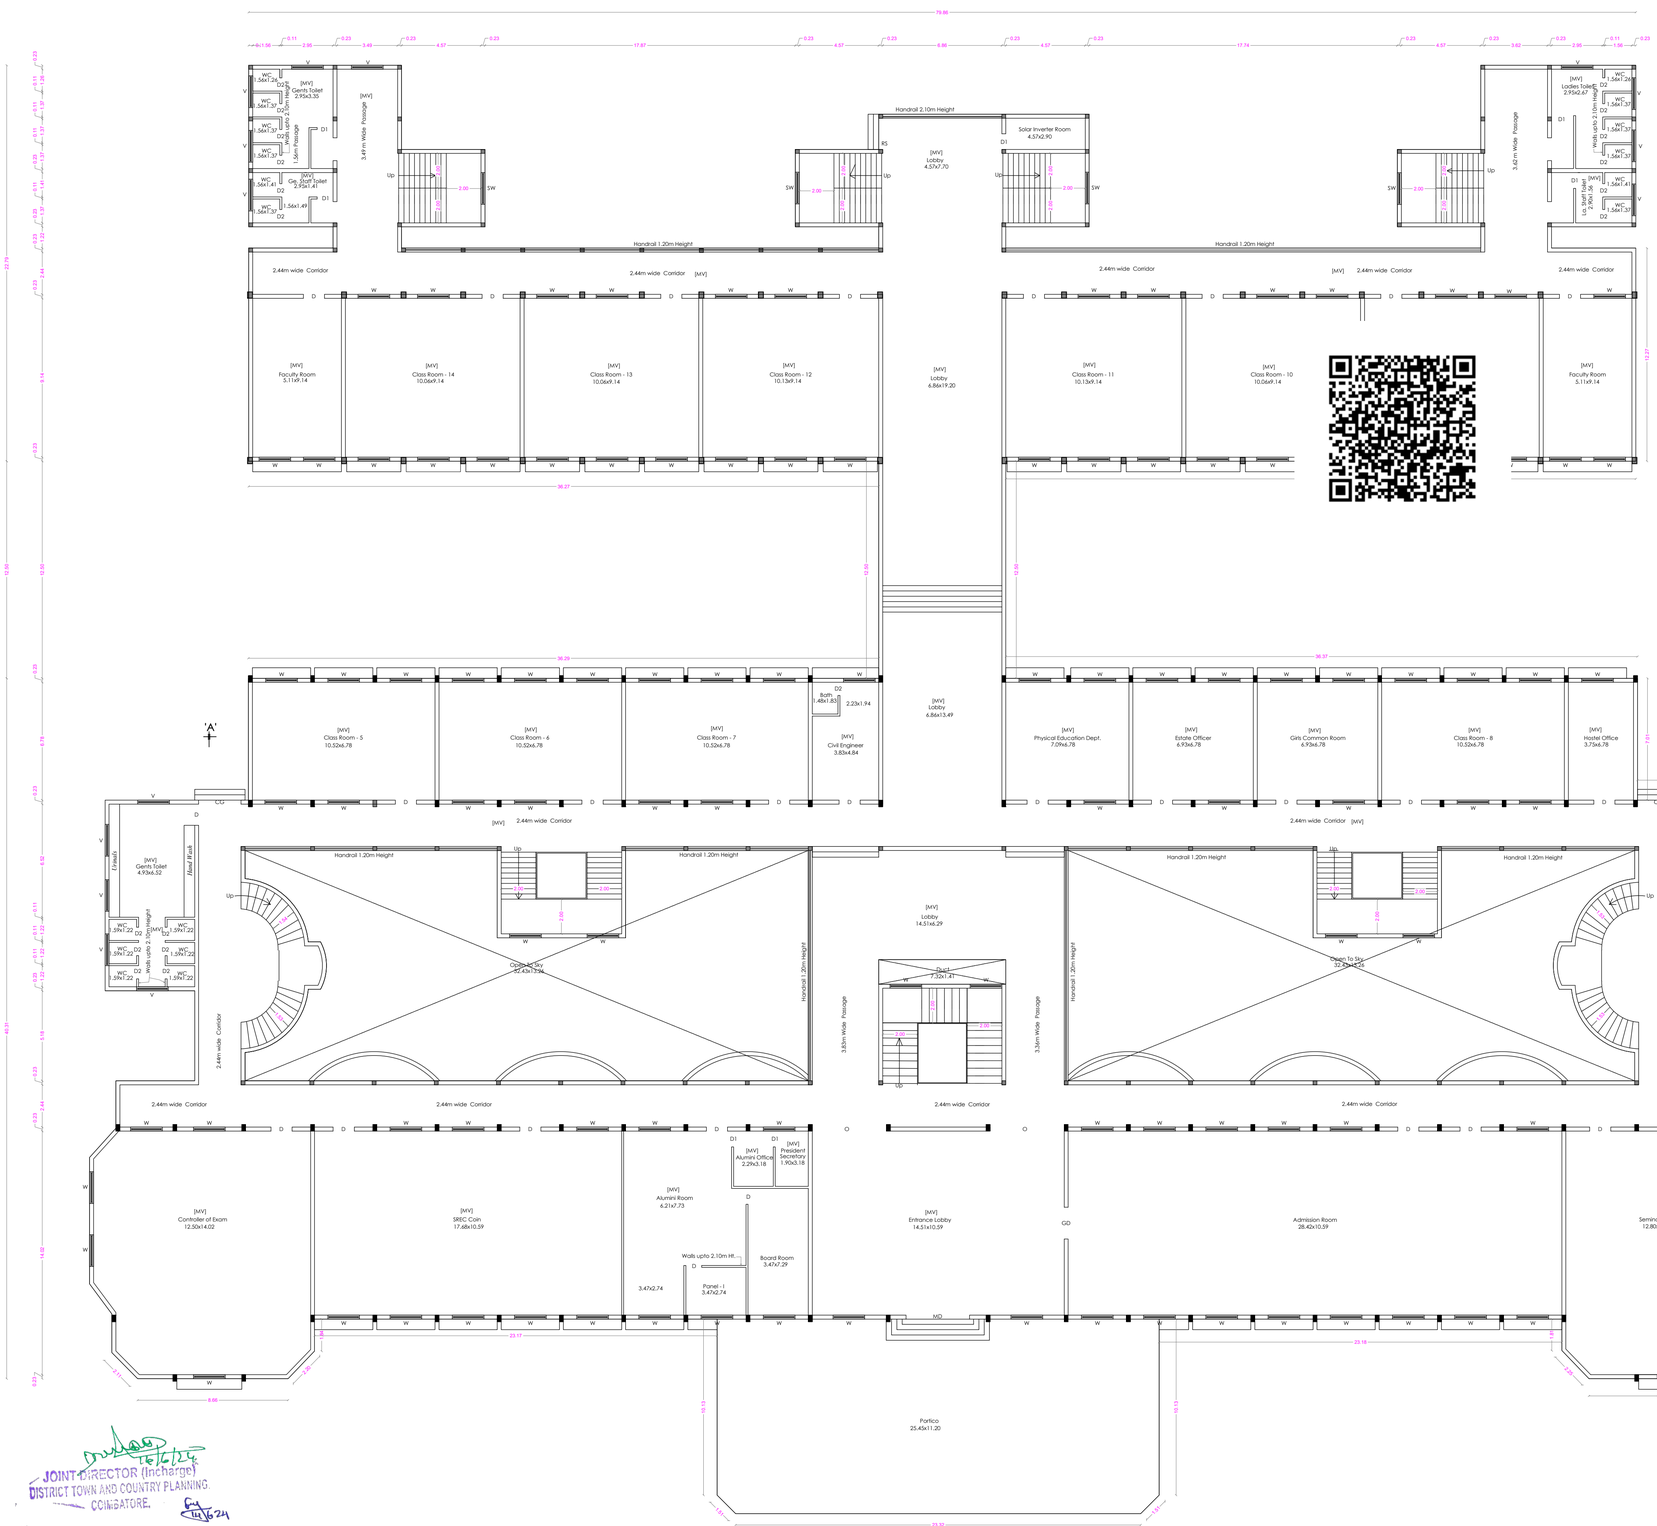

JOINT DIRECTOR (Incharge)
DISTRICT TOWN AND COUNTRY PLANNING.
COIMBATORE.
16/7/24
16/7/24

SHEET No : 2

SNR SONS CHARITABLE TRUST

SRI RAMAKRISHNA ENGINEERING COLLEGE
COIMBATORE - 22

1. MAIN BUILDING A B ANNEXE

AREA STATEMENT

FLOOR NAME	FSI Area SQM	Non FSI SQM	TOTAL SQM
GROUND FLOOR	4412.81	----	4412.81
FIRST FLOOR	4059.58	----	4059.58
SECOND FLOOR	4059.58	----	4059.58
THIRD FLOOR	1413.34	----	1413.34
TERRACE FLOOR	-----	153.81	153.81
TOTAL all Floors	13945.31	153.81	14099.12

TOTAL F.S.I. AREA	13945.31 Sqm
HEIGHT OF THE BUILDING	12.80 m

* All Dimensions are in metre.

SCHEDULE OF JOINERY

		METRE
MD	MAIN DOOR	3.66 x 2.10
DD	DOUBLE DOOR	1.83 x 2.10
D	DOOR	1.22 x 2.10
D1	DOOR	0.91 x 2.10
D2	DOOR	0.76 x 2.10
FD	FRENCH DOOR	1.83 x 2.10
W	WINDOW	1.83 x 1.50
W1	WINDOW	1.20 x 1.80
SW	STAIRCASE WINDOW	1.83 x 1.22
V	VENTILATOR	1.83 x 0.61
V1	VENTILATOR	0.90 x 0.61

STAIRCASE DETAILS

WIDTH - 2.00 m
TREAD - 0.30 m
RISE - 0.15 m

N.S. PANNEERSELVAM
M.E.(Struct.),M.I.E.(I).,M.I.V.
Chartered Structural Engineer & Valuer
CE/ISE/LM/229
SPU & ASSOCIATES
Engineers, Valuers Builders & Surveyors,
262 A, Periar Main Road
Selvapuram,Coimbatore - 641 026
Coimbatore LPA/SE/
GR /19/03/006

STRUCTURAL ENGINEER

For SNR SONS CHARITABLE TRUST

C.V RAMKUMAR
CHIEF EXECUTIVE

APPLICANT

C. NATARAJAN, B.E.,
Consulting Engineer
NAVEEN ASSOCIATES
364, Second St., Extension
Gandhipuram, Coimbatore - 641 012.
COIMBATORE LPA / RE /
GR-I / 19 / 03 / 002

LBS/ REGISTERED ENGINEER

PLAN SHOWING THE EXISTING BUILDING IN S.F. No : 420/1A, 421/1, 421/2C, 422/1A, 1B, 2, 424, 433, 434, 435, 436, 437/1, 2A, 2B2, 438/1, 2C, 440/2, 442/1A, 1B, 2B, 443/2A2, 2B, 444/2A, 2B, 445/2, 446/1B,2B, 2C, 2D, 447/1,2, 448/1 & 2 AT CHINNAVEDAMPATTI VILLAGE, COIMBATORE CORPORATION. SCALE 1: 100

CHINNAVEDAMPATTI D.D. PLAN No : 8

N

ONLINE APPLICATION No:
SWP/BPA/210228/2024

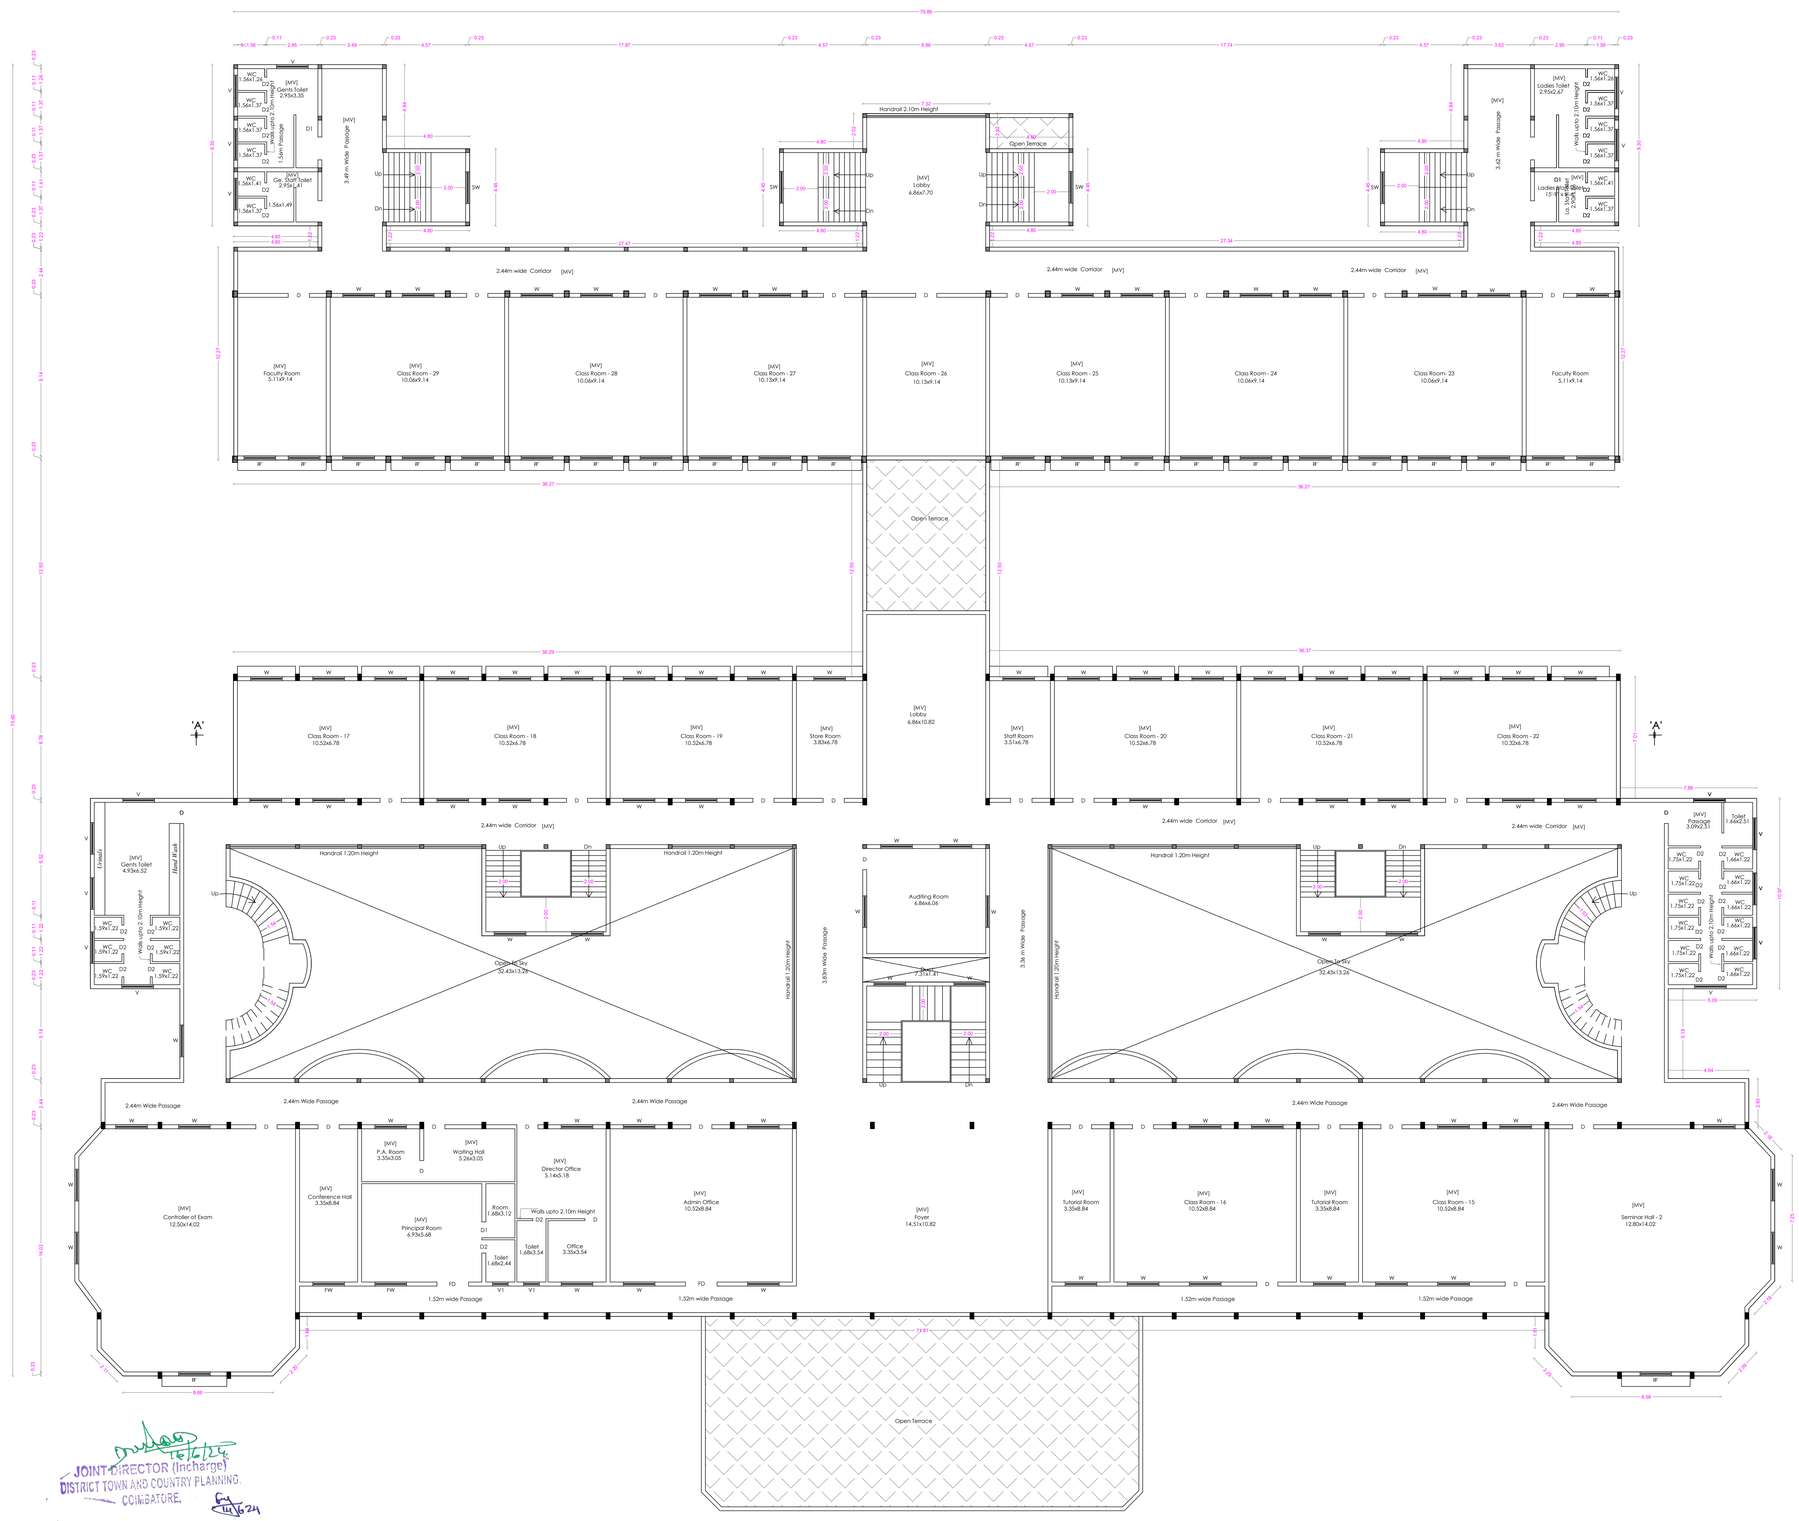

FIRST FLOOR PLAN

JOINT DIRECTOR (Incharge)
DISTRICT TOWN AND COUNTRY PLANNING.
COIMBATORE.

SHEET No : 3

SNR SONS CHARITABLE TRUST

SRI RAMAKRISHNA ENGINEERING COLLEGE
COIMBATORE - 22

1. MAIN BUILDING A B ANNEXE

AREA STATEMENT

FLOOR NAME	FSI Area SQM	Non FSI SQM	TOTAL SQM
GROUND FLOOR	4412.81	----	4412.81
FIRST FLOOR	4059.58	----	4059.58
SECOND FLOOR	4059.58	----	4059.58
THIRD FLOOR	1413.34	----	1413.34
TERRACE FLOOR	-----	153.81	153.81
TOTAL all Floors	13945.31	153.81	14099.12

TOTAL F.S.I. AREA	13945.31 Sqm
HEIGHT OF THE BUILDING	12.80 m

* All Dimensions are in metre.

SCHEDULE OF JOINERY

		METRE
MD	MAIN DOOR	3.66 x 2.10
DD	DOUBLE DOOR	1.83 x 2.10
D	DOOR	1.22 x 2.10
D1	DOOR	0.91 x 2.10
D2	DOOR	0.76 x 2.10
FD	FRENCH DOOR	1.83 x 2.10
W	WINDOW	1.83 x 1.50
W1	WINDOW	1.20 x 1.80
SW	STAIRCASE WINDOW	1.83 x 1.22
V	VENTILATOR	1.83 x 0.61
V1	VENTILATOR	0.90 x 0.61

STAIRCASE DETAILS

WIDTH - 2.00 m
TREAD - 0.30 m
RISE - 0.15 m

S. PANNEERSELVAM
M.I.S.E.,M.E.(Struct.),A.M.I.E.,A.M.I.
Chartered Structural Engineer & Valuer
CB/ISE/LM/229
SPU & ASSOCIATES
Engineers, Valuers& Builders & Surveyors,
282-A, Periar Main Road
Selvapuram,Coimbatore - 641 026
Coimbatore LPA/ISE/
GR /19/03/006

STRUCTURAL ENGINEER

For SNR SONS CHARITABLE TRUST

C.V RAMKUMAR
CHIEF EXECUTIVE

APPLICANT

C. NATARAJAN, B.E.,
Consulting Engineer
NAVEEN ASSOCIATES
364, Second St., Extension
Gandhipuram, Coimbatore - 641 012.
COIMBATORE LPA / RE /
GR-I / 19 / 03 / 002

LBS/ REGISTERED ENGINEER

PLAN SHOWING THE EXISTING BUILDING IN S.F. No : 420/1A, 421/1, 421/2C, 422/1A, 1B, 2, 424, 433, 434, 435, 436, 437/1, 2A, 2B2, 438/1, 2C, 440/2, 442/1A, 1B, 2B, 443/2A2, 2B, 444/2A, 2B, 445/2, 446/1B,2B, 2C, 2D, 447/1,2, 448/1 & 2 AT CHINNAVEDAMPATTI VILLAGE, COIMBATORE CORPORATION. SCALE 1: 100

CHINNAVEDAMPATTI D.D. PLAN No : 8

N

ONLINE APPLICATION No:
SWP/BPA/210228/2024

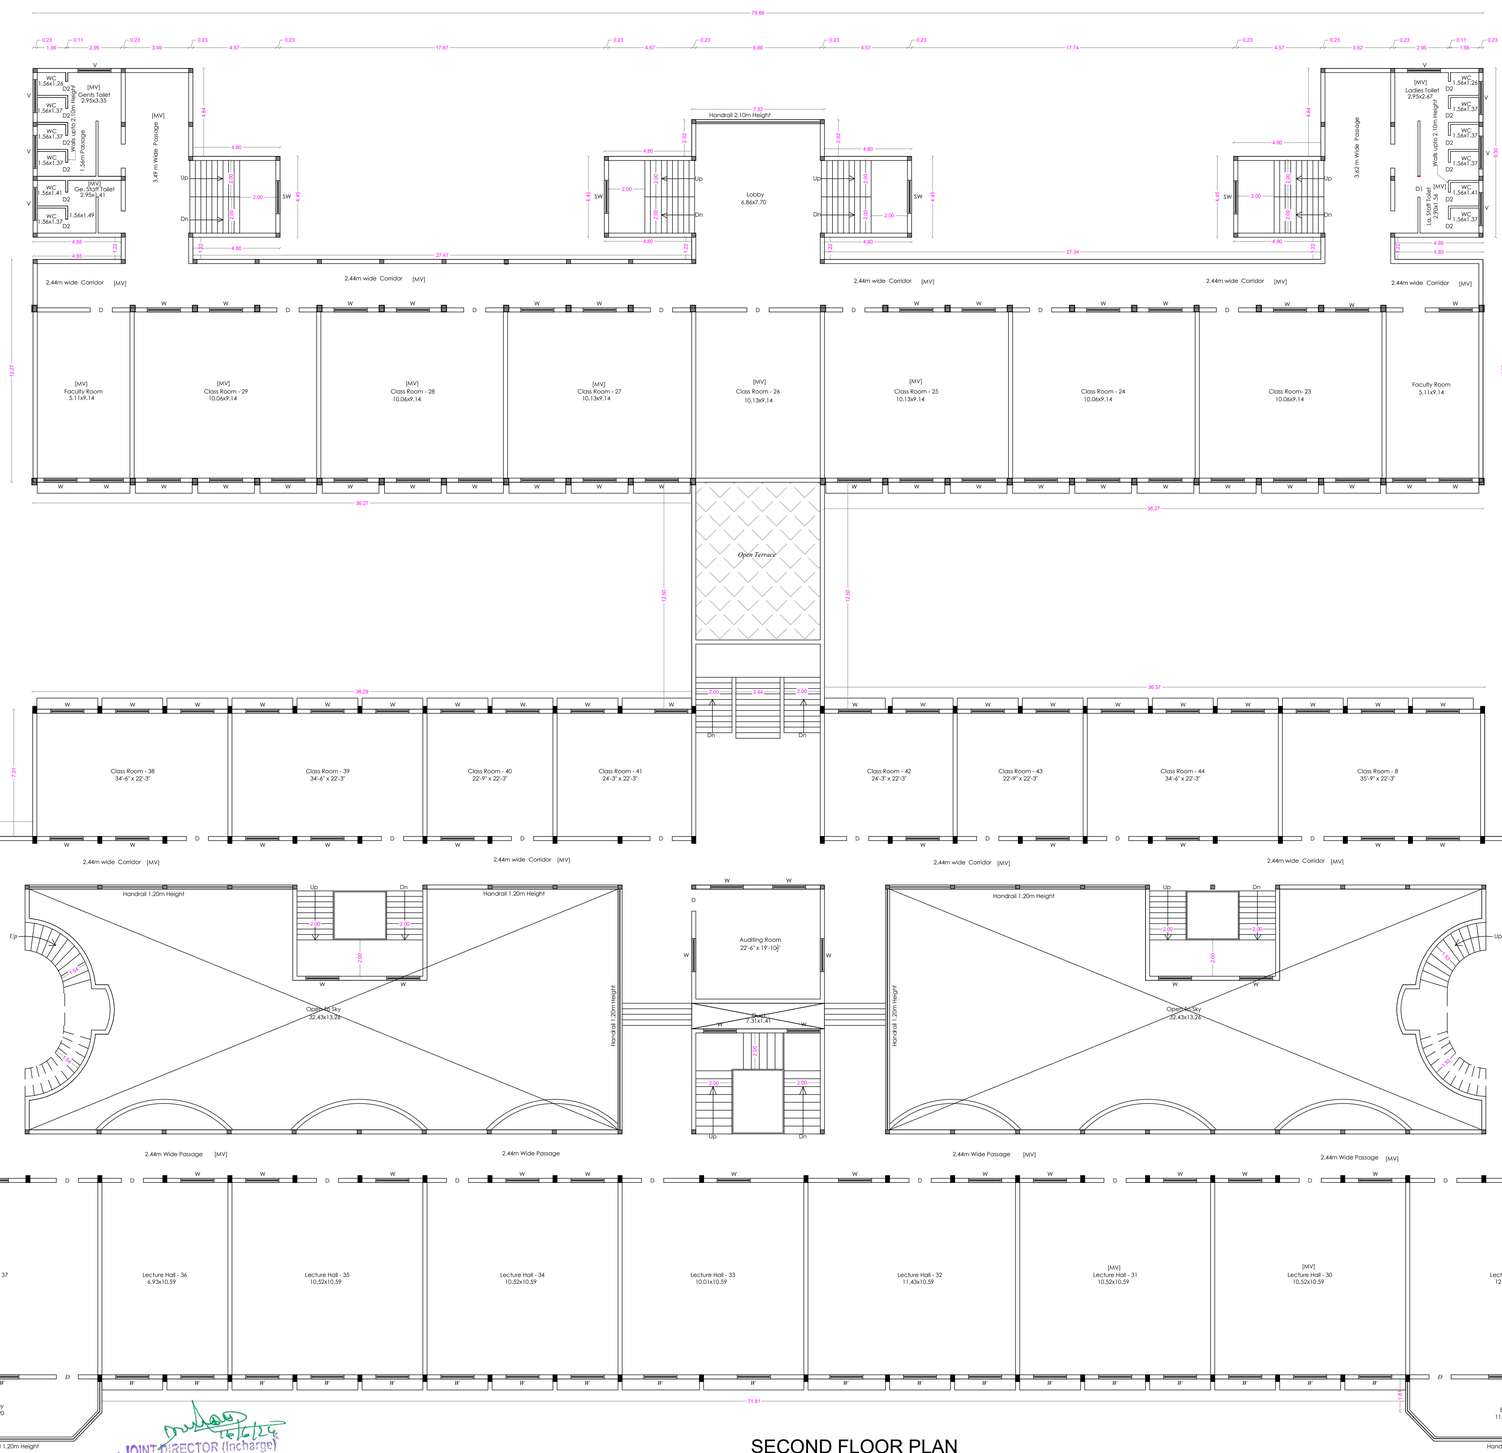

SECOND FLOOR PLAN

JOINT DIRECTOR (Incharge)
DISTRICT TOWN AND COUNTRY PLANNING.
COIMBATORE.

SHEET No : 4

SNR SONS CHARITABLE TRUST

SRI RAMAKRISHNA ENGINEERING COLLEGE
COIMBATORE - 22

1. MAIN BUILDING A B ANNEXE

AREA STATEMENT

FLOOR NAME	FSI Area SQM	Non FSI SQM	TOTAL SQM
GROUND FLOOR	4412.81	----	4412.81
FIRST FLOOR	4059.58	----	4059.58
SECOND FLOOR	4059.58	----	4059.58
THIRD FLOOR	1413.34	----	1413.34
TERRACE FLOOR	-----	153.81	153.81
TOTAL all Floors	13945.31	153.81	14099.12

TOTAL F.S.I. AREA	13945.31 Sqm
HEIGHT OF THE BUILDING	12.80 m

* All Dimensions are in metre.

SCHEDULE OF JOINERY

		METRE
MD	MAIN DOOR	3.66 x 2.10
DD	DOUBLE DOOR	1.83 x 2.10
D	DOOR	1.22 x 2.10
D1	DOOR	0.91 x 2.10
D2	DOOR	0.76 x 2.10
FD	FRENCH DOOR	1.83 x 2.10
W	WINDOW	1.83 x 1.50
W1	WINDOW	1.20 x 1.80
SW	STAIRCASE WINDOW	1.83 x 1.22
V	VENTILATOR	1.83 x 0.61
V1	VENTILATOR	0.90 x 0.61

STAIRCASE DETAILS

WIDTH - 2.00 m
TREAD - 0.30 m
RISE - 0.15 m

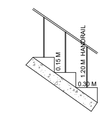

K.S. PANNEERSELVAM
M.I.S.E.,M.E.,(Struct),A.M.I.E.,A.I.V.,
Chartered Structural Engineer & Valuer
CB/ISE/LM/229
SPU & ASSOCIATES
Engineers, Valuers, Builders & Surveyors,
262-A, Perur ,Main Road
Selvapuram,Coimbatore - 641 026 .
Coimbatore LPA/SE/
GR /19/03/006

STRUCTURAL ENGINEER

For SNR SONS CHARITABLE TRUST

C.V RAMKUMAR
CHIEF EXECUTIVE

APPLICANT

C. NATARAJAN, B.E.,
Consulting Engineer
NAVEEN ASSOCIATES
364, Second St., Extension
Gandhipuram, Coimbatore - 641 012.
COIMBATORE LPA / RE /
GR-1 / 19 / 03 / 002

LBS/ REGISTERED ENGINEER

PLAN SHOWING THE EXISTING BUILDING IN S.F. No : 420/1A, 421/1, 421/2C, 422/1A, 1B, 2, 424, 433, 434, 435, 436, 437/1, 2A, 2B2, 438/1, 2C, 440/2, 442/1A, 1B, 2B, 443/2A2, 2B, 444/2A, 2B, 445/2, 446/1B,2B, 2C, 2D, 447/1,2, 448/1 & 2 AT CHINNAVEDAMPATTI VILLAGE, COIMBATORE CORPORATION. SCALE 1: 100

CHINNAVEDAMPATTI D.D. PLAN No : 8

N

ONLINE APPLICATION No:
SWP/BPA/210228/2024

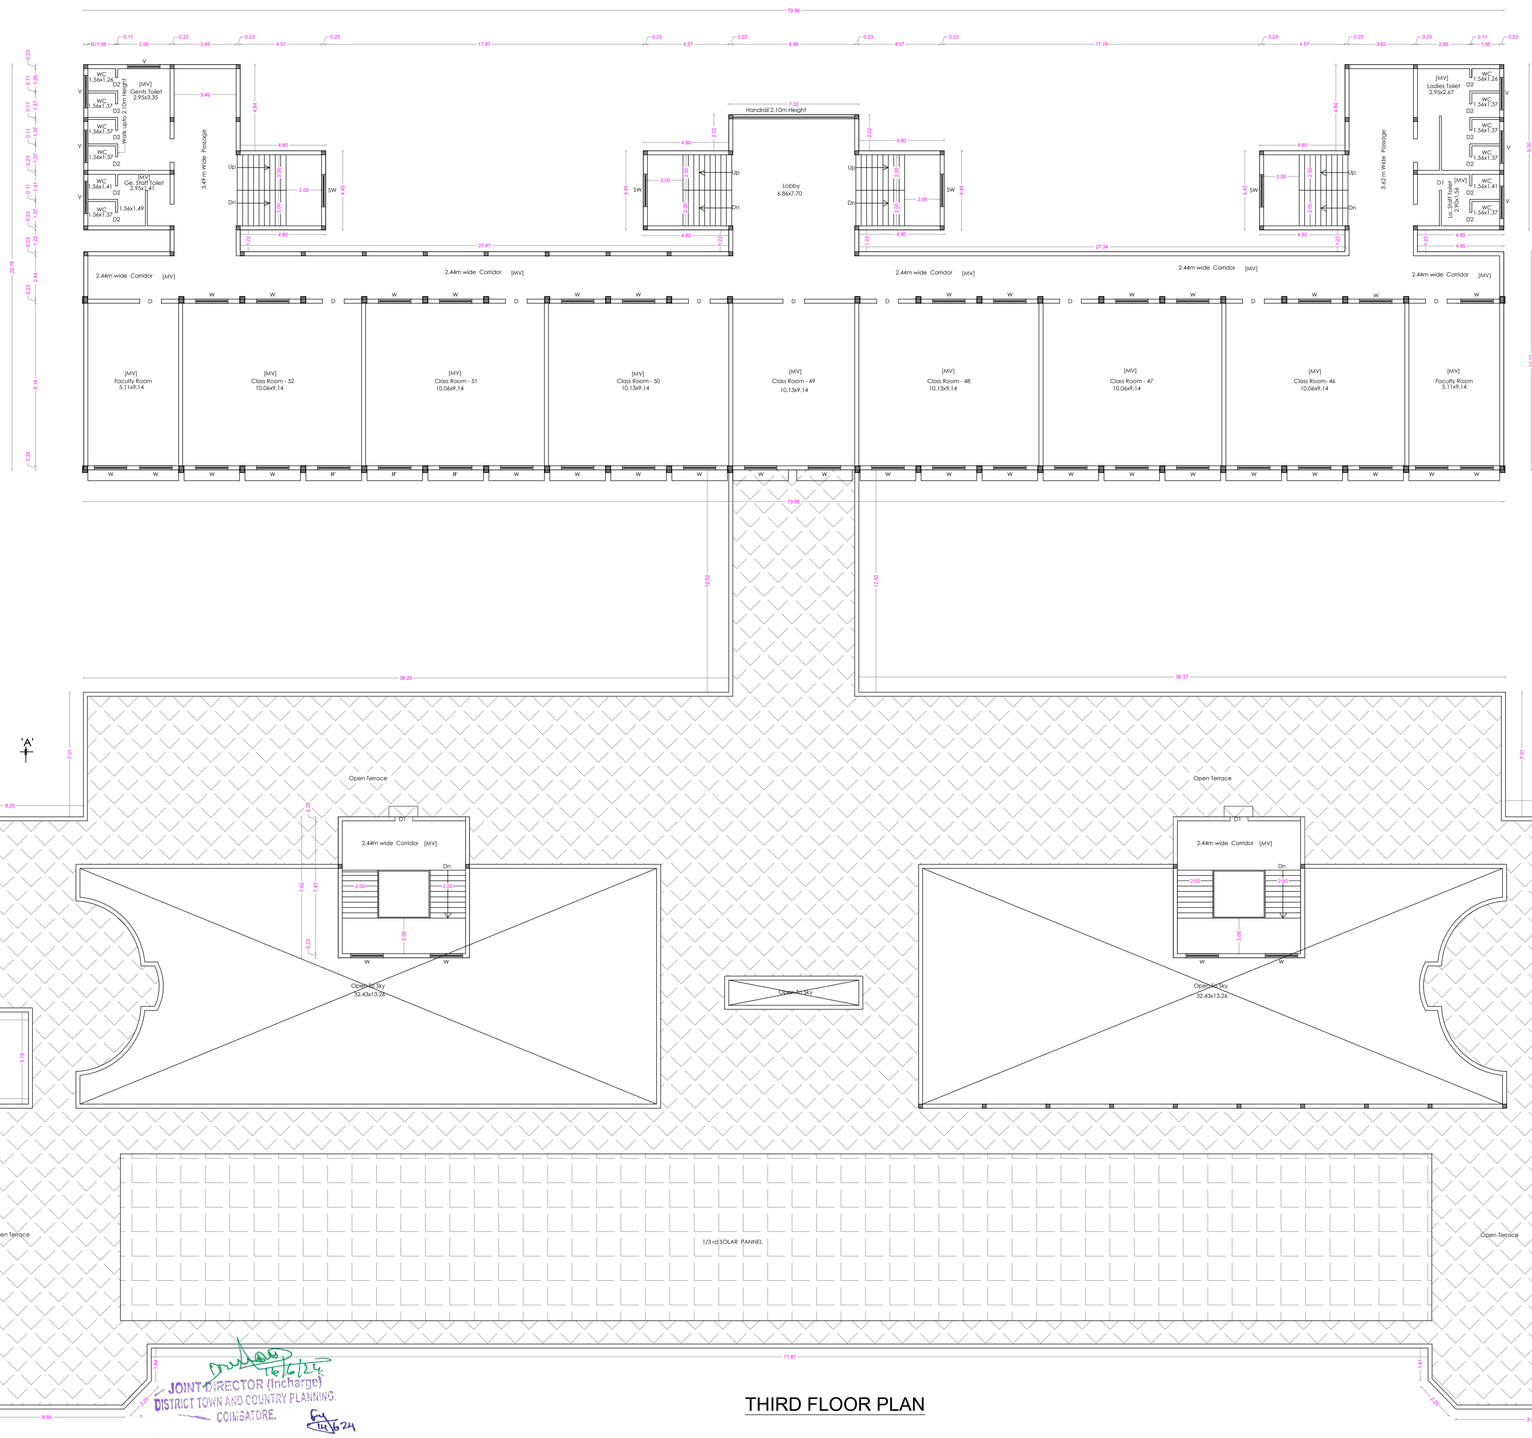

THIRD FLOOR PLAN

JOINT DIRECTOR (Incharge)
DISTRICT TOWN AND COUNTRY PLANNING.
COIMBATORE.

SHEET No : 5

SNR SONS CHARITABLE TRUST

SRI RAMAKRISHNA ENGINEERING COLLEGE
COIMBATORE - 22

1. MAIN BUILDING A B ANNEXE

AREA STATEMENT

FLOOR NAME	FSI Area SQM	Non FSI SQM	TOTAL SQM
GROUND FLOOR	4412.81	----	4412.81
FIRST FLOOR	4059.58	----	4059.58
SECOND FLOOR	4059.58	----	4059.58
THIRD FLOOR	1413.34	----	1413.34
TERRACE FLOOR	-----	153.81	153.81
TOTAL all Floors	13945.31	153.81	14099.12

TOTAL F.S.I. AREA	13945.31 Sqm
HEIGHT OF THE BUILDING	12.80 m

* All Dimensions are in metre.

SCHEDULE OF JOINERY

		METRE
MD	MAIN DOOR	3.66 x 2.10
DD	DOUBLE DOOR	1.83 x 2.10
D	DOOR	1.22 x 2.10
D1	DOOR	0.91 x 2.10
D2	DOOR	0.76 x 2.10
FD	FRENCH DOOR	1.83 x 2.10
W	WINDOW	1.83 x 1.50
W1	WINDOW	1.20 x 1.80
SW	STAIRCASE WINDOW	1.83 x 1.22
V	VENTILATOR	1.83 x 0.61
V1	VENTILATOR	0.90 x 0.61

STAIRCASE DETAILS

WIDTH - 2.00 m
TREAD - 0.30 m
RISE - 0.15 m

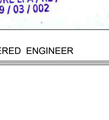

N.S. PANNEERSELVAM
M.I.S.E.,M.E.,(Struct).,A.M.I.S.A.I.V.,
Chartered Structural Engineer & Valuer
CII/ISE/LM/229
SPU & ASSOCIATES
Engineers, Valuers, Builders & Surveyors,
202 A, Perur Main Road
Selvapuram,Coimbatore - 641 026 ,
Coimbatore LPA/SE/
CII /19/03/006

STRUCTURAL ENGINEER

For SNR SONS CHARITABLE TRUST

C.V RAMKUMAR
CHIEF EXECUTIVE

APPLICANT

C. NATARAJAN, B.E.,
Consulting Engineer
NAVEEN ASSOCIATES
364, Second St., Extension
Gandhipuram, Coimbatore - 641 012.
COIMBATORE LPA / RE /
GR-1 / 19 / 03 / 002

LBS/ REGISTERED ENGINEER

PLAN SHOWING THE EXISTING BUILDING IN S.F. No : 420/1A, 421/1, 421/2C, 422/1A, 1B, 2, 424, 433, 434, 435, 436, 437/1, 2A, 2B2, 438/1, 2C, 440/2, 442/1A, 1B, 2B, 443/2A2, 2B, 444/2A, 2B, 445/2, 446/1B,2B, 2C, 2D, 447/1,2, 448/1 & 2 AT CHINNAVEDAMPATTI VILLAGE, COIMBATORE CORPORATION. SCALE 1: 100

CHINNAVEDAMPATTI D.D. PLAN No : 8

N

ONLINE APPLICATION No:
SWP/BPA/210228/2024

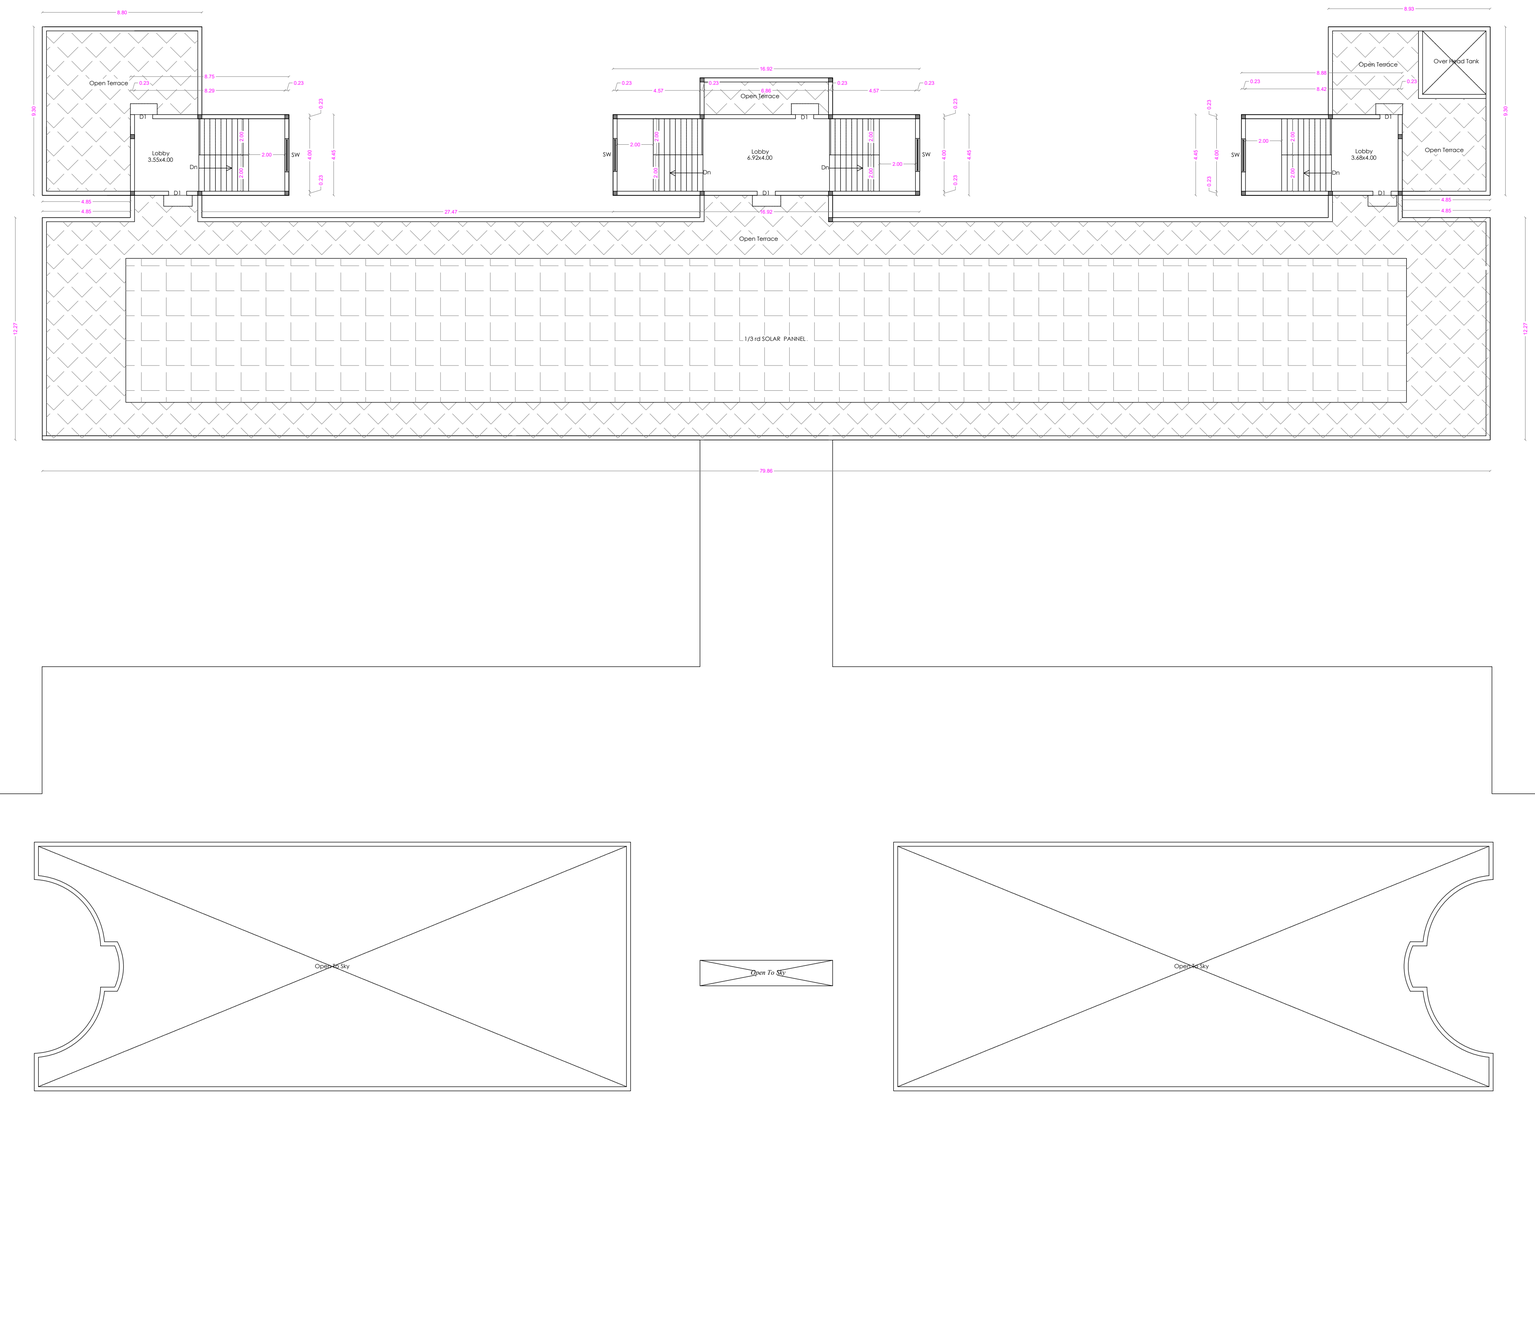

TERRACE FLOOR PLAN

JOINT DIRECTOR (Incharge)
DISTRICT TOWN AND COUNTRY PLANNING.
COIMBATORE.

SHEET No : 6

SNR SONS CHARITABLE TRUST

SRI RAMAKRISHNA ENGINEERING COLLEGE
COIMBATORE - 22

1. MAIN BUILDING A B ANNEXE

AREA STATEMENT

FLOOR NAME	FSI Area SQM	Non FSI SQM	TOTAL SQM
GROUND FLOOR	4412.81	----	4412.81
FIRST FLOOR	4059.58	----	4059.58
SECOND FLOOR	4059.58	----	4059.58
THIRD FLOOR	1413.34	----	1413.34
TERRACE FLOOR	-----	153.81	153.81
TOTAL all Floors	13945.31	153.81	14099.12

TOTAL F.S.I. AREA	13945.31 Sqm
HEIGHT OF THE BUILDING	12.80 m

* All Dimensions are in metre.

SCHEDULE OF JOINERY

		METRE
MD	MAIN DOOR	3.66 x 2.10
DD	DOUBLE DOOR	1.83 x 2.10
D	DOOR	1.22 x 2.10
D1	DOOR	0.91 x 2.10
D2	DOOR	0.76 x 2.10
FD	FRENCH DOOR	1.83 x 2.10
W	WINDOW	1.83 x 1.50
W1	WINDOW	1.20 x 1.80
SW	STAIRCASE WINDOW	1.83 x 1.22
V	VENTILATOR	1.83 x 0.61
V1	VENTILATOR	0.90 x 0.61

STAIRCASE DETAILS

WIDTH - 2.00 m
TREAD - 0.30 m
RISE - 0.15 m

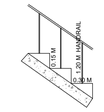

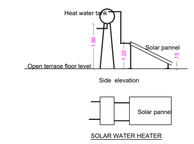

SOLAR WATER HEATER

N.S. PANNEERSELVAM
M.I.S.T.E. (Struct), A.M.I.E.A.I.V.
Chartered Structural Engineer & Valuer
CR/ISE/LM/229
SPU & ASSOCIATES
Engineers, Valuers& Builders & Surveyors,
262 A, Perur Main Road
Selvapuram,Coimbatore - 641 026 ,
Coimbatore LPA/SE/
GR /19/03/006

STRUCTURAL ENGINEER

For SNR SONS CHARITABLE TRUST
C.V RAMKUMAR
CHIEF EXECUTIVE

APPLICANT

C. NATARAJAN, B.E.,
Consulting Engineer
NAVEEN ASSOCIATES
364, Second St., Extension
Gandhipuram, Coimbatore - 643 012.
COIMBATORE LPA / RE /
GR-I / 19 / 03 / 002

LBS/ REGISTERED ENGINEER

PLAN SHOWING THE EXISTING BUILDING IN S.F. No : 420/1A, 421/1, 421/2C, 422/1A, 1B, 2, 424, 433, 434, 435, 436, 437/1, 2A, 2B2, 438/1, 2C, 440/2, 442/1A, 1B, 2B, 443/2A2, 2B, 444/2A, 2B, 445/2, 446/1B,2B, 2C, 2D, 447/1,2, 448/1 & 2 AT CHINNAVEDAMPATTI VILLAGE, COIMBATORE CORPORATION. SCALE 1: 100

CHINNAVEDAMPATTI D.D. PLAN No : 8

N

ONLINE APPLICATION No:
SWP/BPA/210228/2024

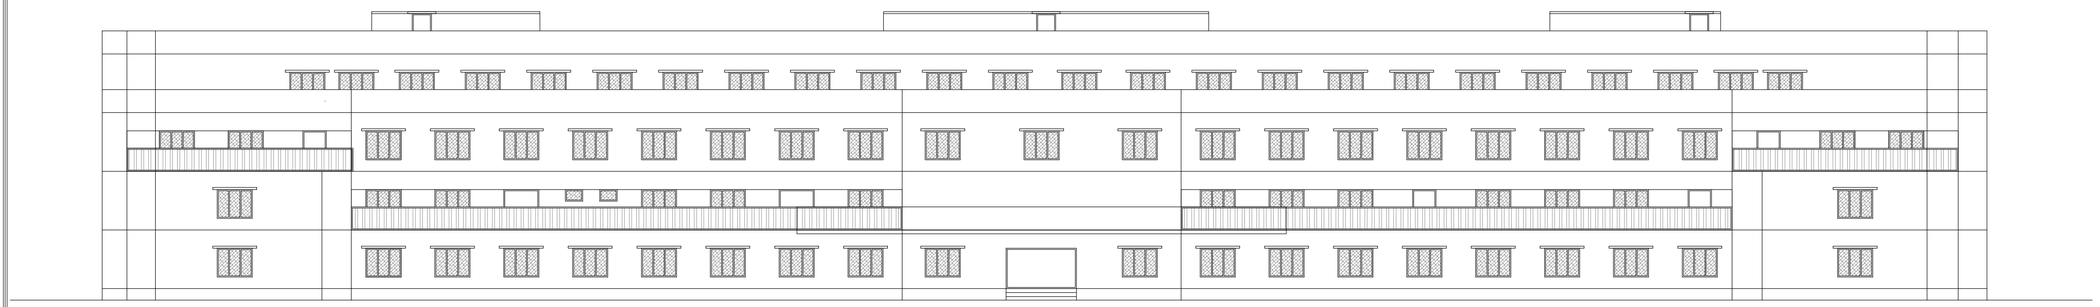

ELEVATION

SECTION ON A A

JOINT DIRECTOR (Incharge)
DISTRICT TOWN AND COUNTRY PLANNING.
COIMBATORE.

STAIRCASE DETAILS

WIDTH - 2.00 m
TREAD - 0.30 m
RISE - 0.15 m

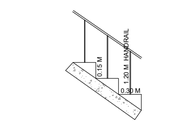

Side elevation

SOLAR WATER HEATER

SHEET No : 7

SNR SONS CHARITABLE TRUST

SRI RAMAKRISHNA ENGINEERING COLLEGE
COIMBATORE - 22

1. MAIN BUILDING A B ANNEXE

AREA STATEMENT

FLOOR NAME	FSI Area SQM	Non FSI SQM	TOTAL SQM
GROUND FLOOR	4412.81	----	4412.81
FIRST FLOOR	4059.58	----	4059.58
SECOND FLOOR	4059.58	----	4059.58
THIRD FLOOR	1413.34	----	1413.34
TERRACE FLOOR	-----	153.81	153.81
TOTAL all Floors	13945.31	153.81	14099.12

TOTAL F.S.I. AREA	13945.31 Sqm
HEIGHT OF THE BUILDING	12.80 m

* All Dimensions are in metre.

SCHEDULE OF JOINERY

		METRE
MD	MAIN DOOR	3.66 x 2.10
DD	DOUBLE DOOR	1.83 x 2.10
D	DOOR	1.22 x 2.10
D1	DOOR	0.91 x 2.10
D2	DOOR	0.76 x 2.10
FD	FRENCH DOOR	1.83 x 2.10
W	WINDOW	1.83 x 1.50
W1	WINDOW	1.20 x 1.80
SW	STAIRCASE WINDOW	1.83 x 1.22
V	VENTILATOR	1.83 x 0.61
V1	VENTILATOR	0.90 x 0.61

N.S. PANNEERSELVAM
M.I.S.E.,M.E.,(Struct),A.M.I.S.A.I.V.,
Chartered Structural Engineer & Valuer
CB/ISE/LM/229
SPU & ASSOCIATES
Engineers, Valuers& Builders & Surveyors,
282 A, Perur ,Main Road
Selvapuram,Coimbatore - 641 026
Coimbatore LPA/SE/
GR /19/03/006

STRUCTURAL ENGINEER

For SNR SONS CHARITABLE TRUST
C.V RAMKUMAR
CHIEF EXECUTIVE

APPLICANT

C. NATARAJAN, B.E.,
Consulting Engineer
NAVEEN ASSOCIATES
364, Second St., Extension
Gandhipuram, Coimbatore - 641 012.
COIMBATORE LPA / RE /
GR-I / 19 / 03 / 002

LBS/ REGISTERED ENGINEER

PLAN SHOWING THE EXISTING BUILDING IN S.F. No : 420/1A, 421/1, 421/2C, 422/1A, 1B, 2, 424, 433, 434, 435, 436, 437/1, 2A, 2B2, 438/1, 2C, 440/2, 442/1A, 1B, 2B, 443/2A2, 2B, 444/2A, 2B, 445/2, 446/1B,2B, 2C, 2D, 447/1,2, 448/1 & 2 AT CHINNAVEDAMPATTI VILLAGE, COIMBATORE CORPORATION. SCALE 1: 100

CHINNAVEDAMPATTI D.D. PLAN No : 8

N

ONLINE APPLICATION No:
SWP/BPA/210228/2024

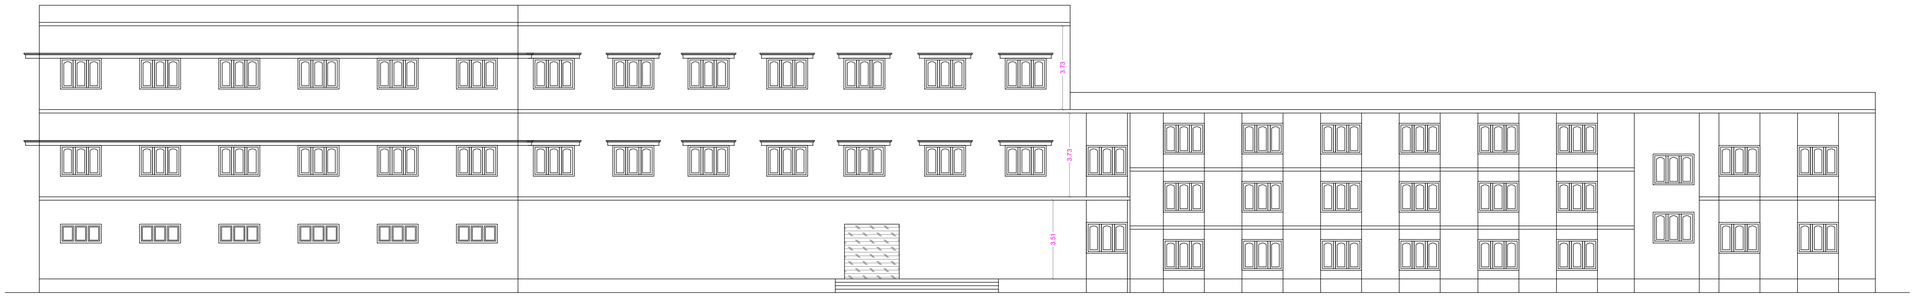

ELEVATION

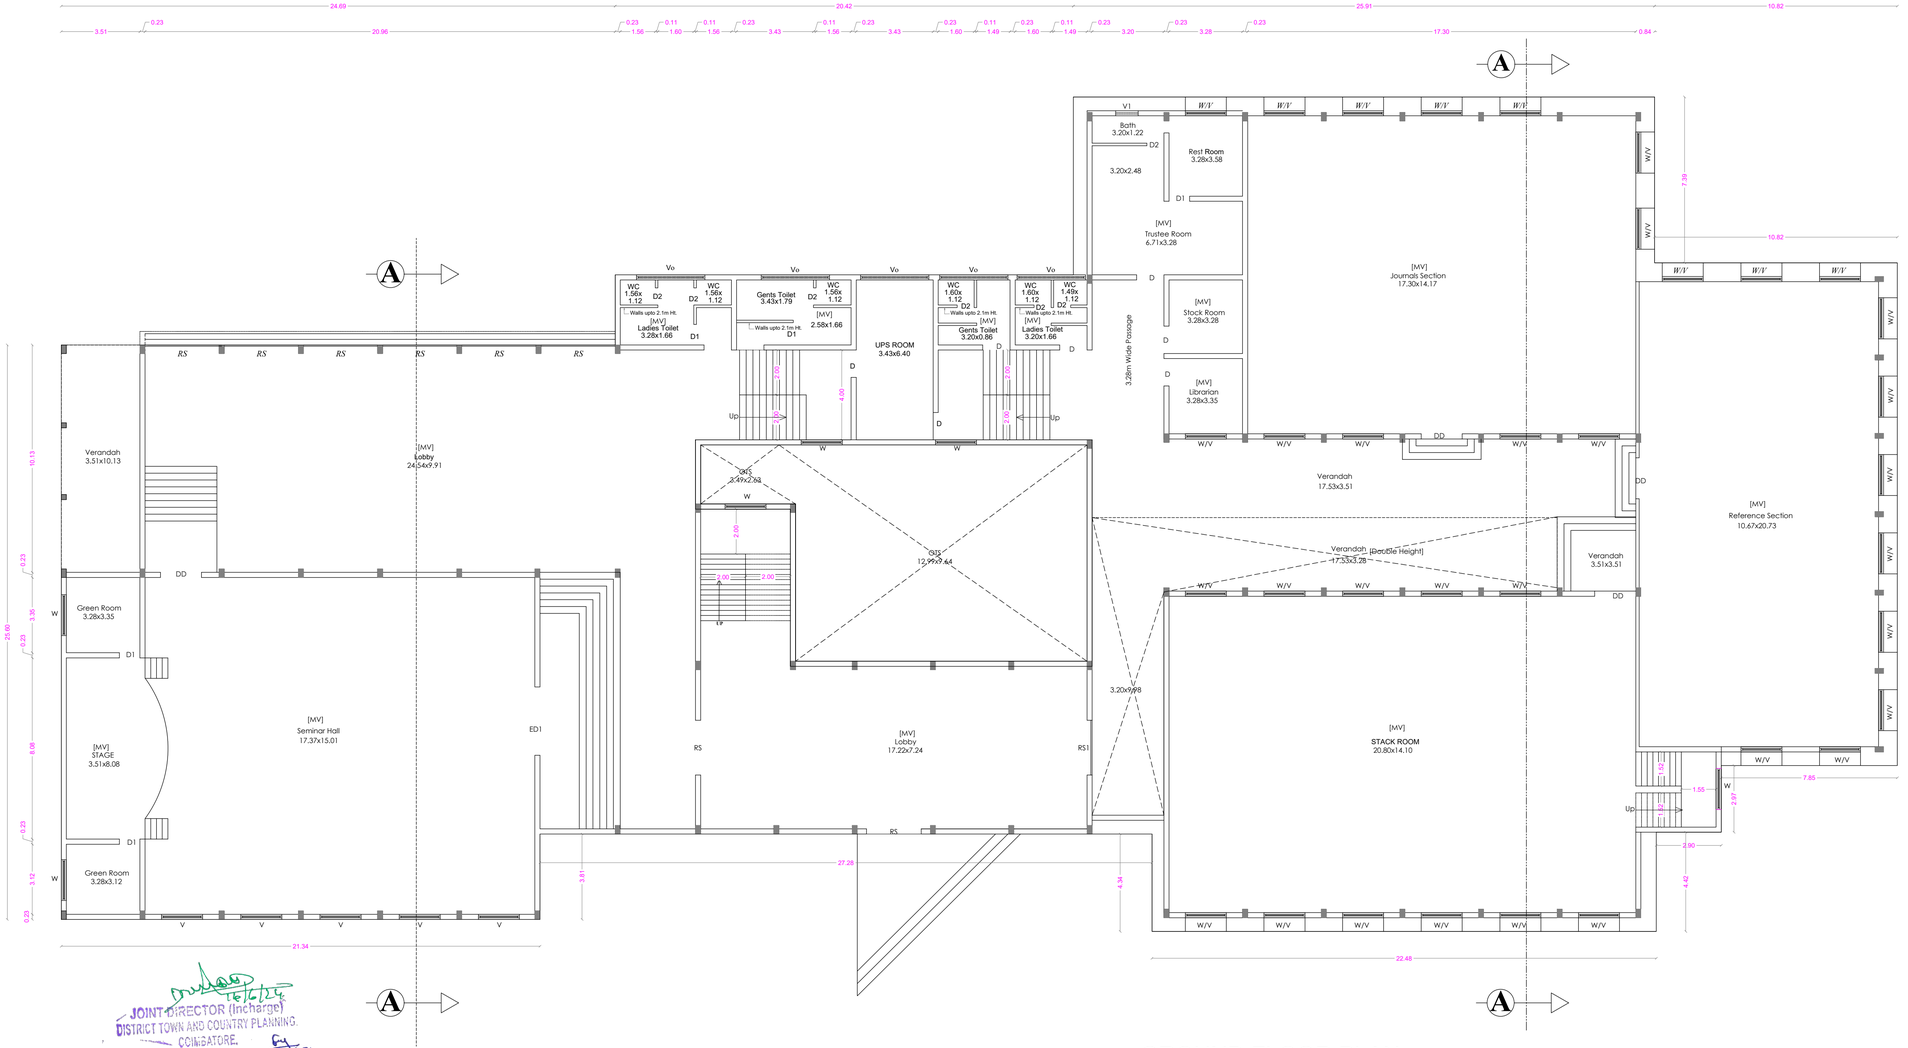

GROUND FLOOR PLAN

JOINT DIRECTOR (Incharge)
DISTRICT TOWN AND COUNTRY PLANNING
COIMBATORE.

SHEET No : 8

SNR SONS CHARITABLE TRUST

SRI RAMAKRISHNA ENGINEERING COLLEGE
COIMBATORE - 22

2. LIBRARY & MBA BLOCK

AREA STATEMENT

FLOOR NAME	FSI Area SQM	Non FSI SQM	TOTAL SQM
GROUND FLOOR	2191.59	----	2191.59
FIRST FLOOR	2191.59	----	2191.59
SECOND FLOOR	967.06	----	967.06
TERRACE FLOOR	-----	58.85	58.85
TOTAL all Floors	5350.24	58.85	5409.09

TOTAL F.S.I. AREA	5350.24 Sqm
HEIGHT OF THE BUILDING	12.00 m

* All Dimensions are in metre.

SCHEDULE OF JOINERY

		METRE
RS	ROLLING SHUTTER	3.30 x 2.40
DD	DOOR	1.83 x 2.10
DD1	DOOR	3.05 x 2.10
D	DOOR	1.22 x 2.10
D1	DOOR	0.91 x 2.10
D2	DOOR	0.76 x 2.10
FD	FRENCH DOOR	1.83 x 2.10
W	WINDOW	1.83 x 1.50
W1	WINDOW	1.20 x 1.80
V0	VENTILATOR	3.05 x 0.61
V	VENTILATOR	1.83 x 0.61
V1	VENTILATOR	1.00 x 0.61

N.S. PANNEERSELVAM
M.I.S.E.,M.E.,(Struct),A.M.I.E.,A.I.V.,
Chartered Structural Engineer & Valuer
CB/ISE/LM/229
SPU & ASSOCIATES
Engineers, Valuers, Builders & Surveyors,
282-A, Perur ,Main Road
Selvapuram,Coimbatore - 641 026
Coimbatore LPA/SE/
GR /19/03/006

STRUCTURAL ENGINEER

For SNR SONS CHARITABLE TRUST
C.V RAMKUMAR
CHIEF EXECUTIVE

APPLICANT

C. NATARAJAN, B.E.,
Consulting Engineer
NAVEEN ASSOCIATES
364, Second St., Extension
Gandhipuram, Coimbatore - 641 012.
COIMBATORE LPA / RE /
GR-I / 19 / 03 / 002

LBS/ REGISTERED ENGINEER

PLAN SHOWING THE EXISTING BUILDING IN S.F. No : 420/1A, 421/1, 421/2C, 422/1A, 1B, 2, 424, 433, 434, 435, 436, 437/1, 2A, 2B2, 438/1, 2C, 440/2, 442/1A, 1B, 2B, 443/2A2, 2B, 444/2A, 2B, 445/2, 446/1B,2B, 2C, 2D, 447/1,2, 448/1 & 2 AT CHINNAVEDAMPATTI VILLAGE, COIMBATORE CORPORATION. SCALE 1: 100

CHINNAVEDAMPATTI D.D. PLAN No : 8

N

ONLINE APPLICATION No:
SWP/BPA/210228/2024

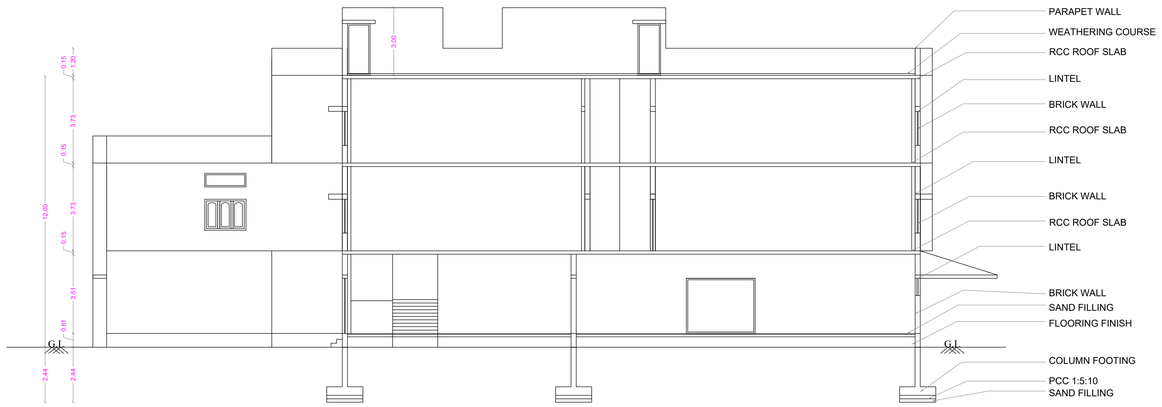

SECTION ON A A

STAIRCASE DETAILS

WIDTH	-	2.00 m
TREAD	-	0.30 m
RISE	-	0.15 m

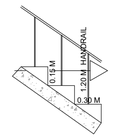

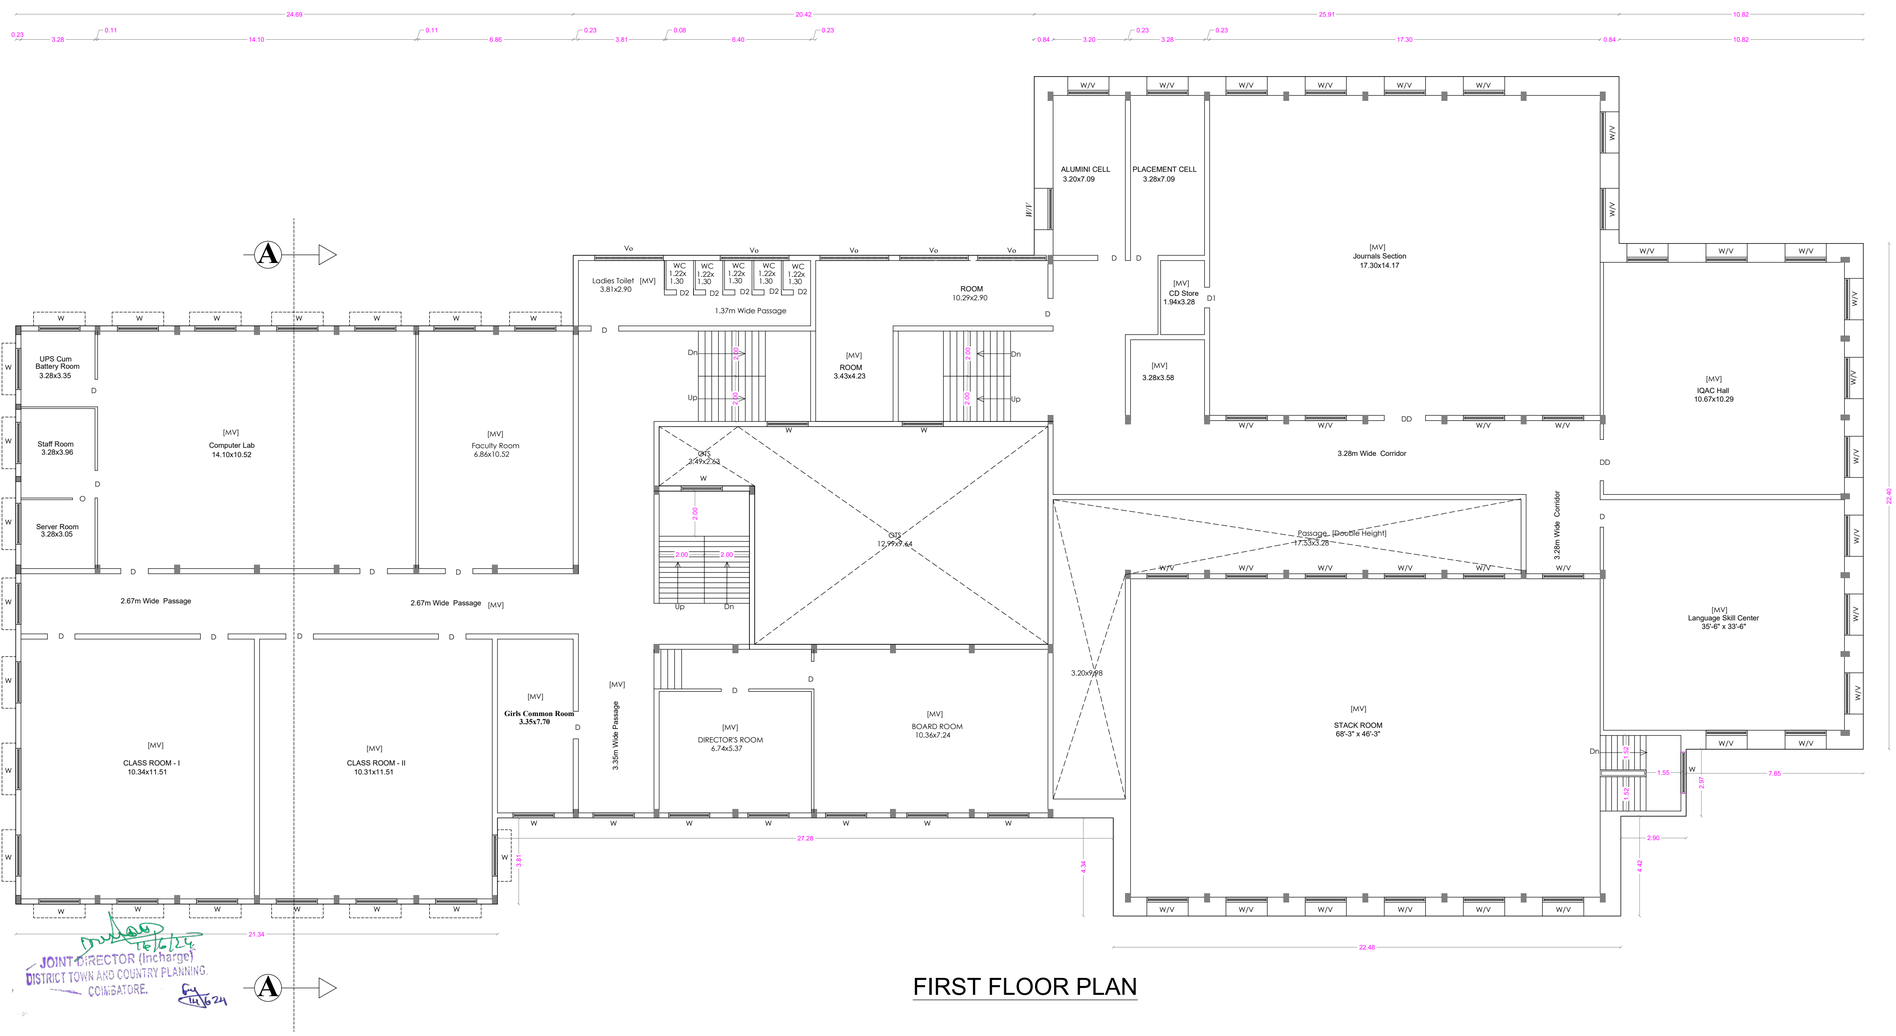

FIRST FLOOR PLAN

JOINT DIRECTOR (Incharge)
DISTRICT TOWN AND COUNTRY PLANNING.
COIMBATORE.

SHEET No : 9

SNR SONS CHARITABLE TRUST

SRI RAMAKRISHNA ENGINEERING COLLEGE
COIMBATORE - 22

2. LIBRARY & MBA BLOCK

AREA STATEMENT

FLOOR NAME	FSI Area SQM	Non FSI SQM	TOTAL SQM
GROUND FLOOR	2191.59	----	2191.59
FIRST FLOOR	2191.59	----	2191.59
SECOND FLOOR	967.06	----	967.06
TERRACE FLOOR	-----	58.84	58.84
TOTAL all Floors	5350.24	58.84	5409.08

TOTAL F.S.I. AREA	5350.24 Sqm
HEIGHT OF THE BUILDING	12.00 m

* All Dimensions are in metre.

SCHEDULE OF JOINERY

		METRE
RS	ROLLING SHUTTER	3.30 x 2.40
DD	DOOR	1.83 x 2.10
D	DOOR	1.22 x 2.10
D1	DOOR	0.91 x 2.10
D2	DOOR	0.76 x 2.10
FD	FRENCH DOOR	1.83 x 2.10
W	WINDOW	1.83 x 1.50
W1	WINDOW	1.20 x 1.80
V	VENTILATOR	1.83 x 0.61
V0	VENTILATOR	3.05 x 0.61

N.S. PANNEERSELVAN
M.I.S.E.,M.E.,(Struct),A.M.I.E.,A.I.V.,
Chartered Structural Engineer & Valuer
CB/ISE/LM/229
SPU & ASSOCIATES
Engineers, Valuers, Builders & Surveyors,
282-A, Perur ,Main Road
Selvapuram,Coimbatore - 641 026
Coimbatore LPA/SE/
GR - I/19/03/006

STRUCTURAL ENGINEER

For SNR SONS CHARITABLE TRUST
C.V RAMKUMAR
CHIEF EXECUTIVE

APPLICANT

C. NATARAJAN, B.E.,
Consulting Engineer
NAVEEN ASSOCIATES
364, Second St., Extension
Gandhipuram, Coimbatore - 641 012.
COIMBATORE LPA / RE /
GR-I / 19 / 03 / 002

LBS/ REGISTERED ENGINEER

PLAN SHOWING THE EXISTING BUILDING IN S.F. No : 420/1A, 421/1, 421/2C, 422/1A, 1B, 2, 424, 433, 434, 435, 436, 437/1, 2A, 2B2, 438/1, 2C, 440/2, 442/1A, 1B, 2B, 443/2A2, 2B, 444/2A, 2B, 445/2, 446/1B,2B, 2C, 2D, 447/1,2, 448/1 & 2 AT CHINNAVEDAMPATTI VILLAGE, COIMBATORE CORPORATION. SCALE 1: 100

CHINNAVEDAMPATTI D.D. PLAN No : 8

ONLINE APPLICATION No: SWP/BPA/210228/2024

N

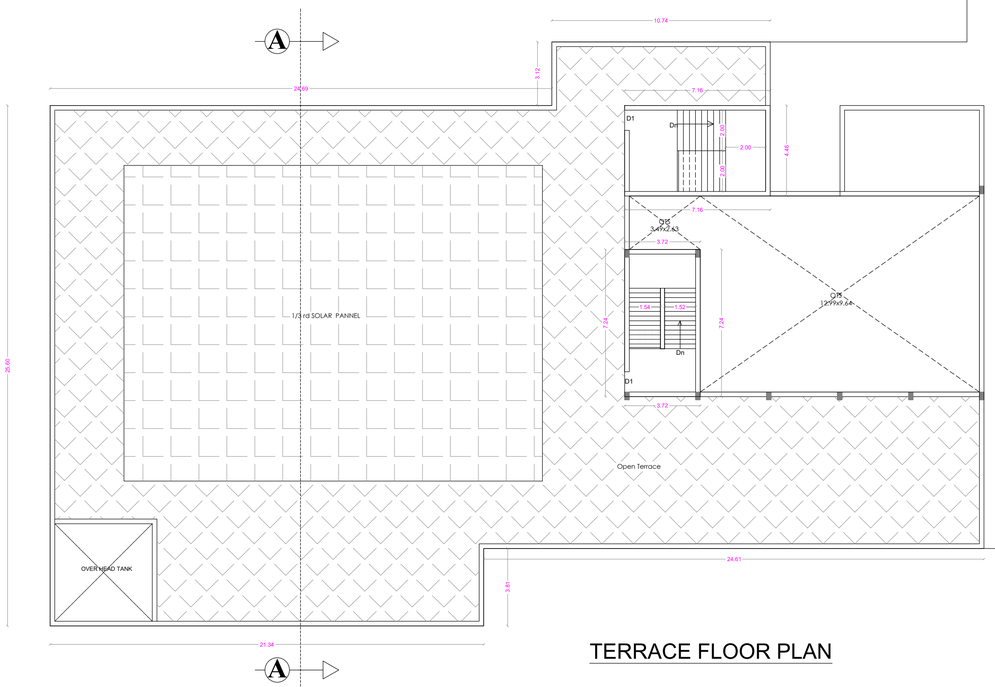

TERRACE FLOOR PLAN

JOINT DIRECTOR (Incharge)
DISTRICT TOWN AND COUNTRY PLANNING.
COIMBATORE.

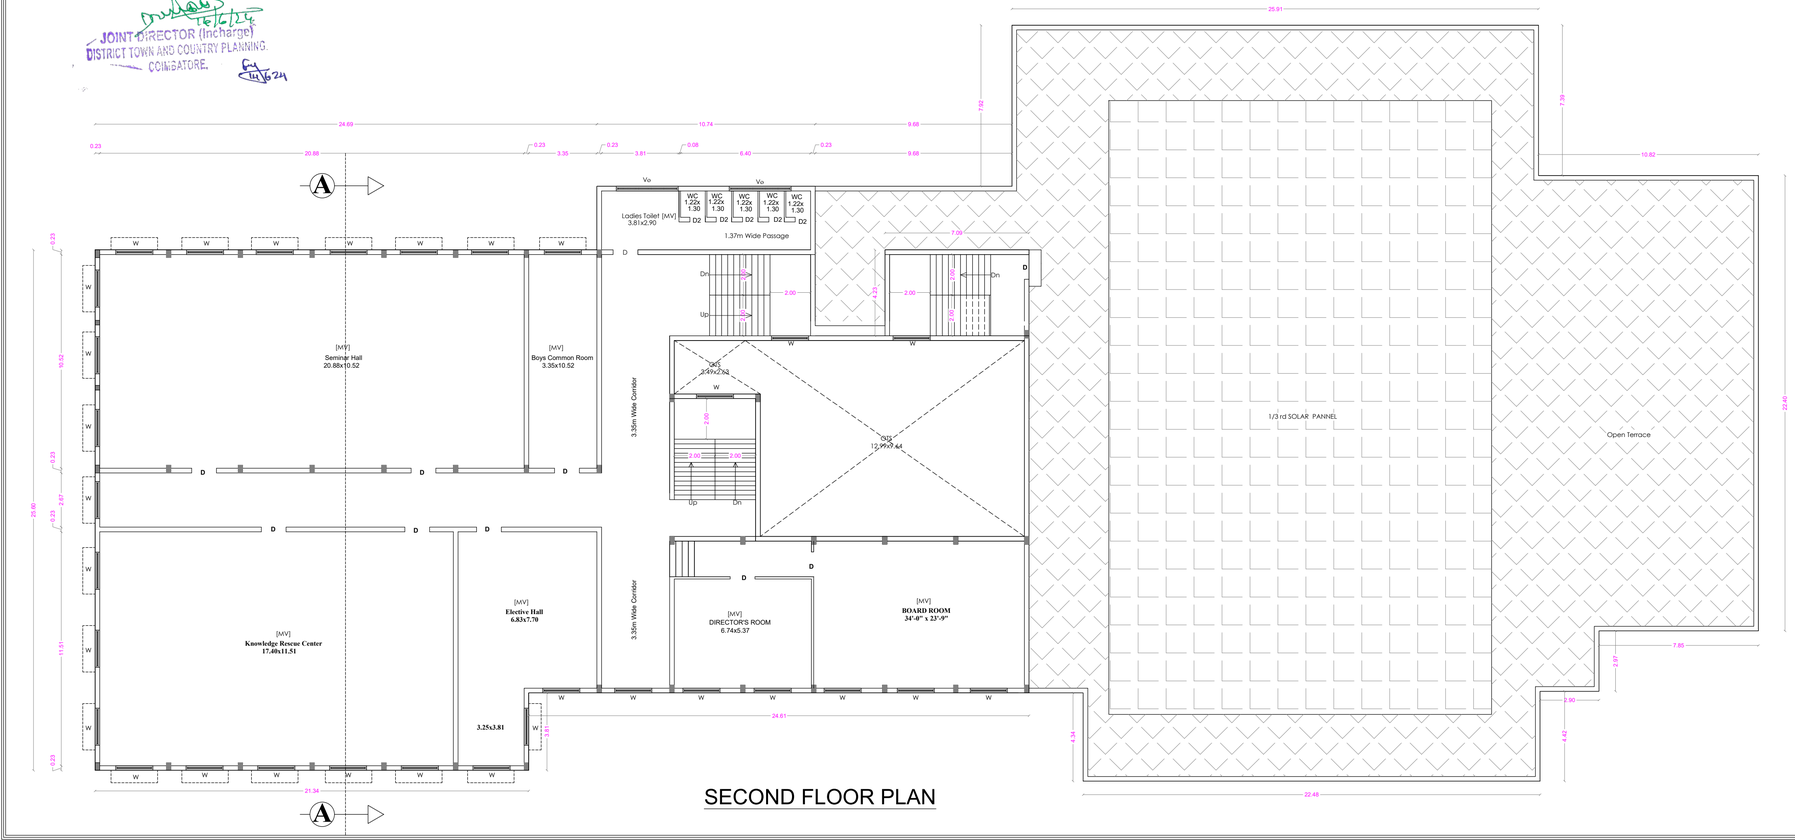

SECOND FLOOR PLAN

SHEET No : 10

SNR SONS CHARITABLE TRUST

SRI RAMAKRISHNA ENGINEERING COLLEGE
COIMBATORE - 22

2. LIBRARY & MBA BLOCK

AREA STATEMENT

FLOOR NAME	FSI Area SQM	Non FSI SQM	TOTAL SQM
GROUND FLOOR	2191.59	----	2191.59
FIRST FLOOR	2191.59	----	2191.59
SECOND FLOOR	967.06	----	967.06
TERRACE FLOOR	-----	58.84	58.84
TOTAL all Floors	5350.24	58.84	5409.08

TOTAL F.S.I. AREA	5350.24 Sqm
HEIGHT OF THE BUILDING	12.00 m

* All Dimensions are in metre.

SCHEDULE OF JOINERY

		METRE
RS	ROLLING SHUTTER	3.30 x 2.40
DD	DOOR	1.83 x 2.10
D	DOOR	1.22 x 2.10
D1	DOOR	0.91 x 2.10
D2	DOOR	0.76 x 2.10
FD	FRENCH DOOR	1.83 x 2.10
W	WINDOW	1.83 x 1.50
W1	WINDOW	1.20 x 1.80
V	VENTILATOR	1.83 x 0.61
V0	VENTILATOR	3.05 x 0.61

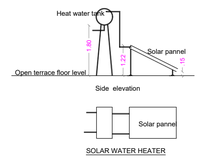

SOLAR WATER HEATER

N.S. PANNEERSELVAM
M.I.S.E.,M.E.(Struct),A.M.I.E.A.I.V.,
Chartered Structural Engineer & Valuer
CB/ISE/LM/229
SPU & ASSOCIATES
Engineers, Valuers& Builders & Surveyors,
282-A, Perur ,Main Road
Selvapuram,Coimbatore - 641 026 ,
Coimbatore LPA/SE/
GR /19/03/006

STRUCTURAL ENGINEER

For SNR SONS CHARITABLE TRUST
C.V RAMKUMAR
CHIEF EXECUTIVE

APPLICANT

C. NATARAJAN, B.E.,
Consulting Engineer
NAVEEN ASSOCIATES
364, Second St., Extension
Gandhipuram, Coimbatore - 641 012.
COIMBATORE LPA / RE /
GR-I / 19 / 03 / 002

LBS/ REGISTERED ENGINEER

PLAN SHOWING THE EXISTING BUILDING IN S.F. No : 420/1A, 421/1, 421/2C, 422/1A, 1B, 2, 424, 433, 434, 435, 436, 437/1, 2A, 2B2, 438/1, 2C, 440/2, 442/1A, 1B, 2B, 443/2A2, 2B, 444/2A, 2B, 445/2, 446/1B,2B, 2C, 2D, 447/1,2, 448/1 & 2 AT CHINNAVEDAMPATTI VILLAGE, COIMBATORE CORPORATION. SCALE 1: 100

CHINNAVEDAMPATTI D.D. PLAN No : 8

ONLINE APPLICATION No: SWP/BPA/210228/2024

N

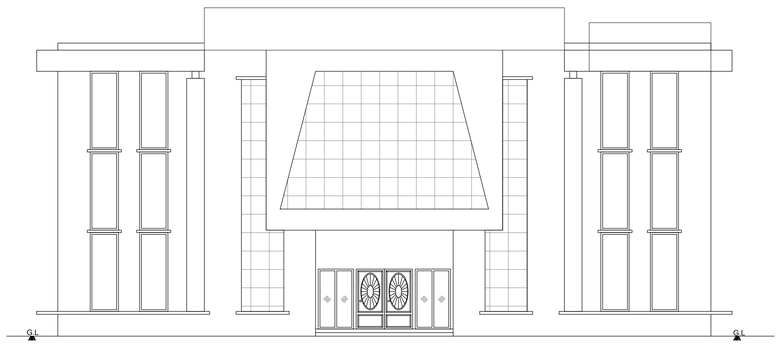

FRONT ELEVATION

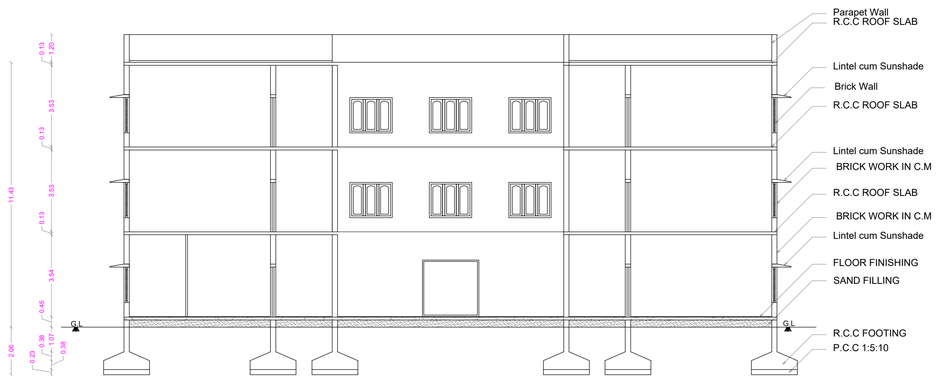

SECTION ON "AA"

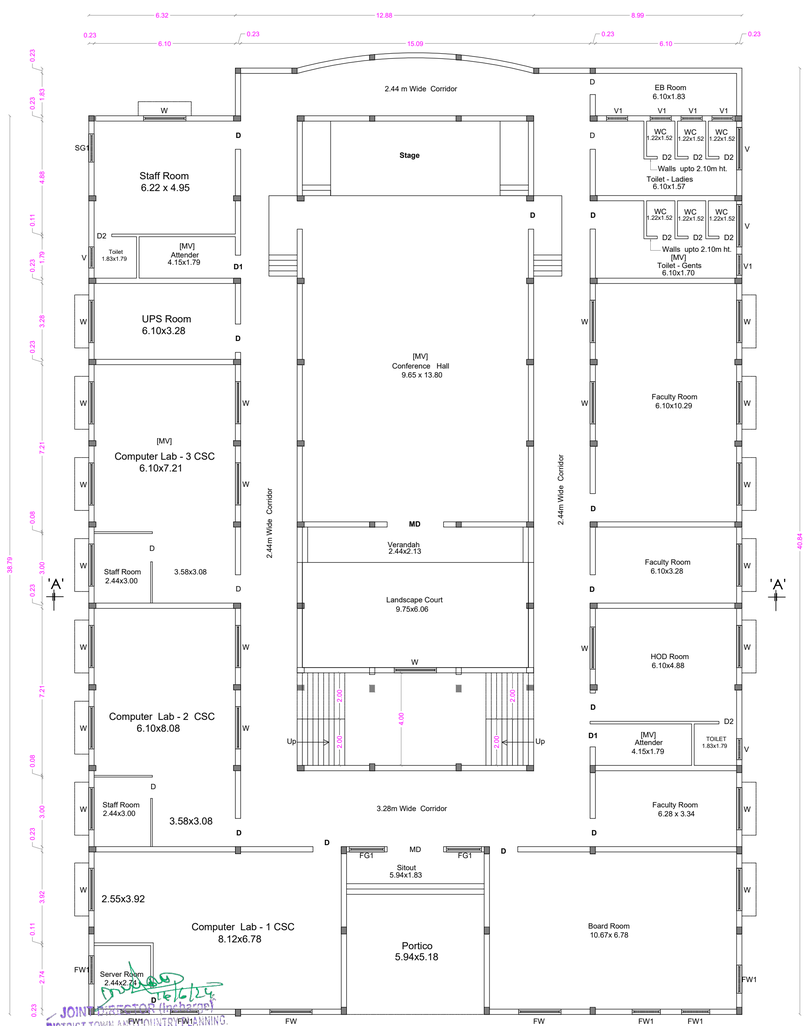

GROUND FLOOR PLAN

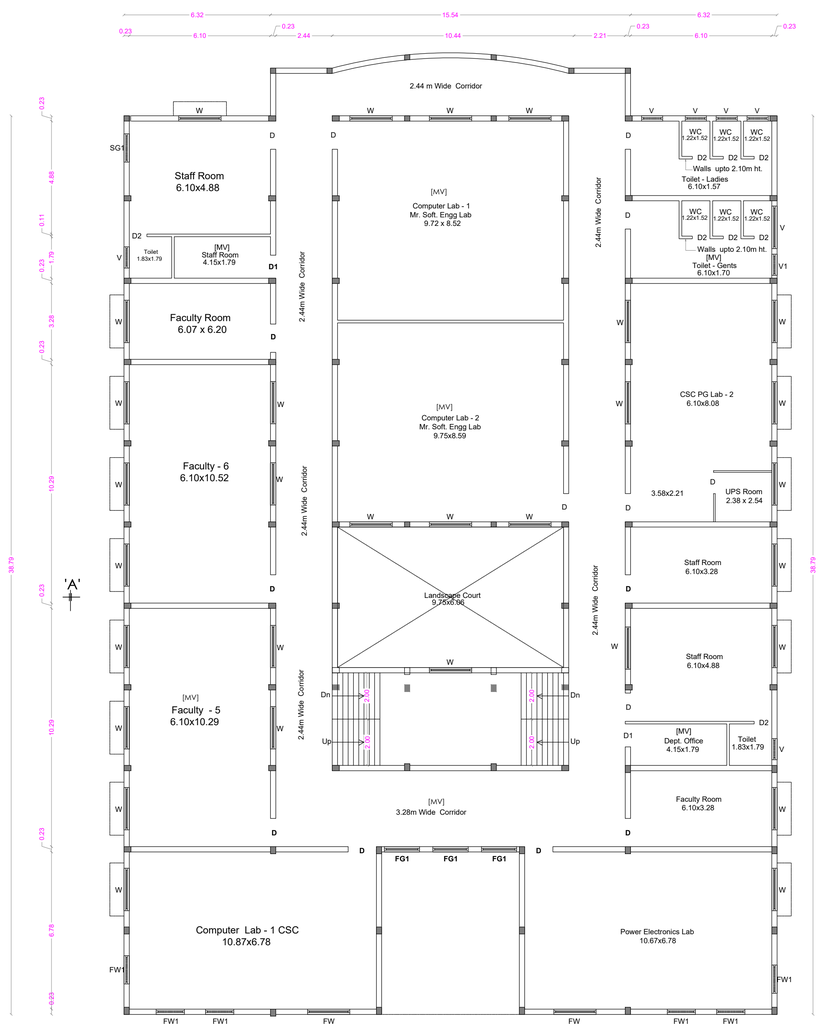

FIRST FLOOR PLAN

SHEET No : 11

SNR SONS CHARITABLE TRUST

SRI RAMAKRISHNA ENGINEERING COLLEGE
COIMBATORE - 22

3. CSE BLOCK

AREA STATEMENT

FLOOR NAME	FSI Area SQM	Non FSI SQM	TOTAL SQM
GROUND FLOOR	1098.81	----	1098.81
FIRST FLOOR	1083.95	----	1083.95
SECOND FLOOR	1070.94	----	1070.94
TERRACE FLOOR	-----	69.29	69.29
TOTAL all Floors	3253.70	69.29	3322.99

TOTAL F.S.I. AREA	3253.70 Sqm
HEIGHT OF THE BUILDING	11.43 m

* All Dimensions are in metre.

SCHEDULE OF JOINERY

		METRE
MD	MAIN DOOR	2.44 x 2.10
D	DOOR	1.22 x 2.10
D1	DOOR	1.00 x 2.10
D2	DOOR	0.76 x 2.10
W	WINDOW	1.83 x 1.50
W1	WINDOW	1.20 x 1.80
FW	FRENCH WINDOW	1.83 x 2.10
FW1	FRENCH WINDOW	1.22 x 2.10
SG1	STEEL WINDOW	1.22 x 1.50
FG1	STEEL WINDOW	1.52 x 2.10
V	VENTILATOR	1.83 x 0.61
V1	VENTILATOR	0.90 x 0.61

STAIRCASE DETAILS

WIDTH - 2.00 m
TREAD - 0.30 m
RISE - 0.15 m

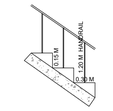

K.S. PANNEERSELVAM
M.I.S.E., M.E.(Struct.), A.M.I.E., I.V.
Chartered Structural Engineer & Valuer
CB/ISE/LM/229
SPU & ASSOCIATES
Engineers, Valuers, Builders & Surveyors,
282 A, Perur Main Road
Selvapuram, Coimbatore - 641 026
Coimbatore LPA/SE/
GR /19/03/006

STRUCTURAL ENGINEER

For SNR SONS CHARITABLE TRUST
C.V RAMKUMAR
CHIEF EXECUTIVE

APPLICANT

C. NATARAJAN, B.E.,
Consulting Engineer
NAVEEN ASSOCIATES
364, Second St., Extension
Gandhipuram, Coimbatore - 641 012.
COIMBATORE LPA / RE /
GR-1 / 19 / 03 / 002

LBS/ REGISTERED ENGINEER

JOINT DIRECTOR (Incharge)
DISTRICT TOWN AND COUNTRY PLANNING
COIMBATORE.

PLAN SHOWING THE EXISTING BUILDING IN S.F. No : 420/1A, 421/1, 421/2C, 422/1A, 1B, 2, 424, 433, 434, 435, 436, 437/1, 2A, 2B2, 438/1, 2C, 440/2, 442/1A, 1B, 2B, 443/2A2, 2B, 444/2A, 2B, 445/2, 446/1B,2B, 2C, 2D, 447/1,2, 448/1 & 2 AT CHINNAVEDAMPATTI VILLAGE, COIMBATORE CORPORATION.

SCALE 1: 100

CHINNAVEDAMPATTI D.D. PLAN No : 8

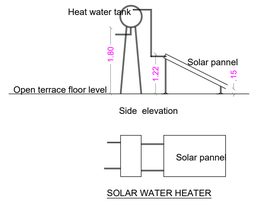

N

ONLINE APPLICATION No:
SWP/BPA/210228/2024

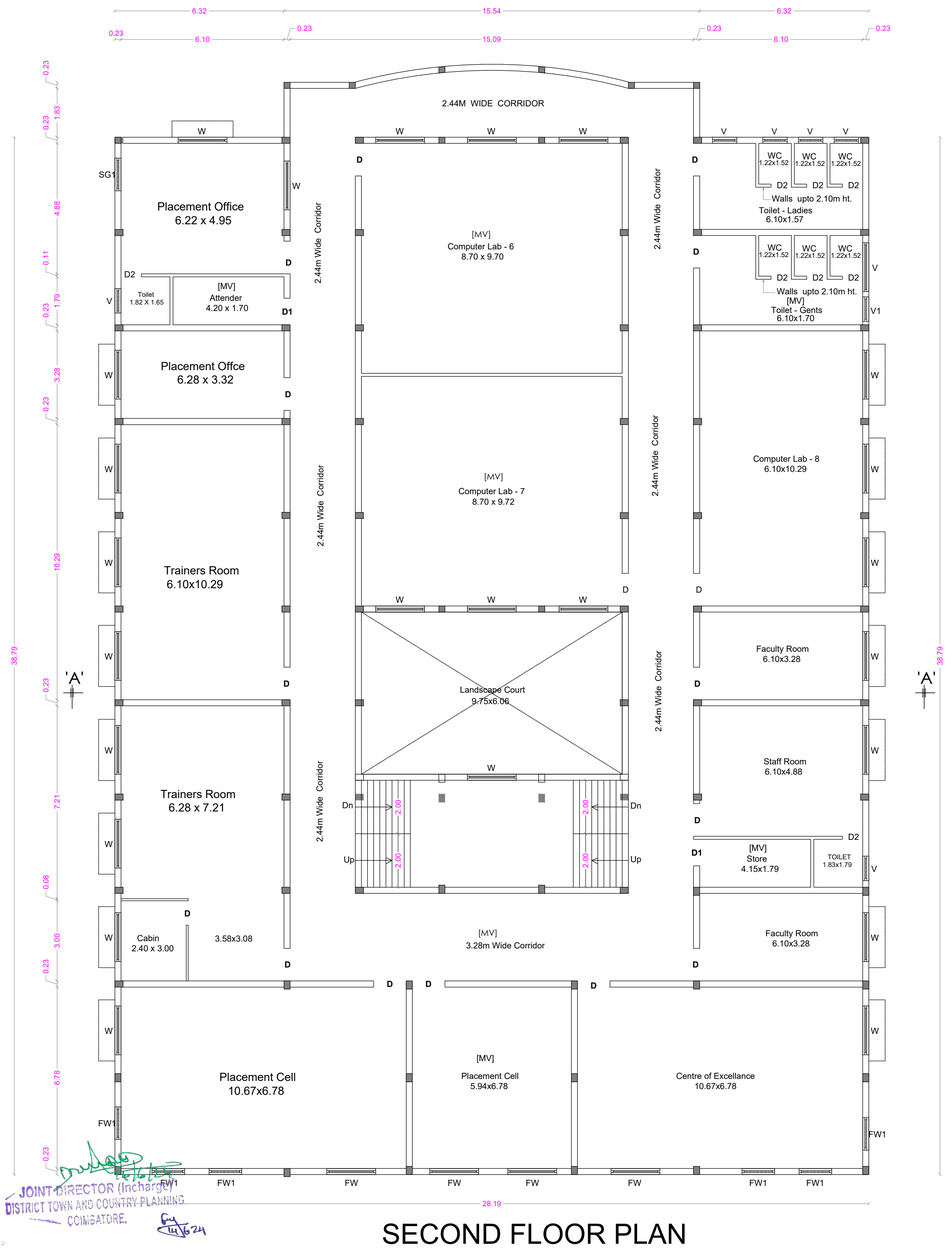

SECOND FLOOR PLAN

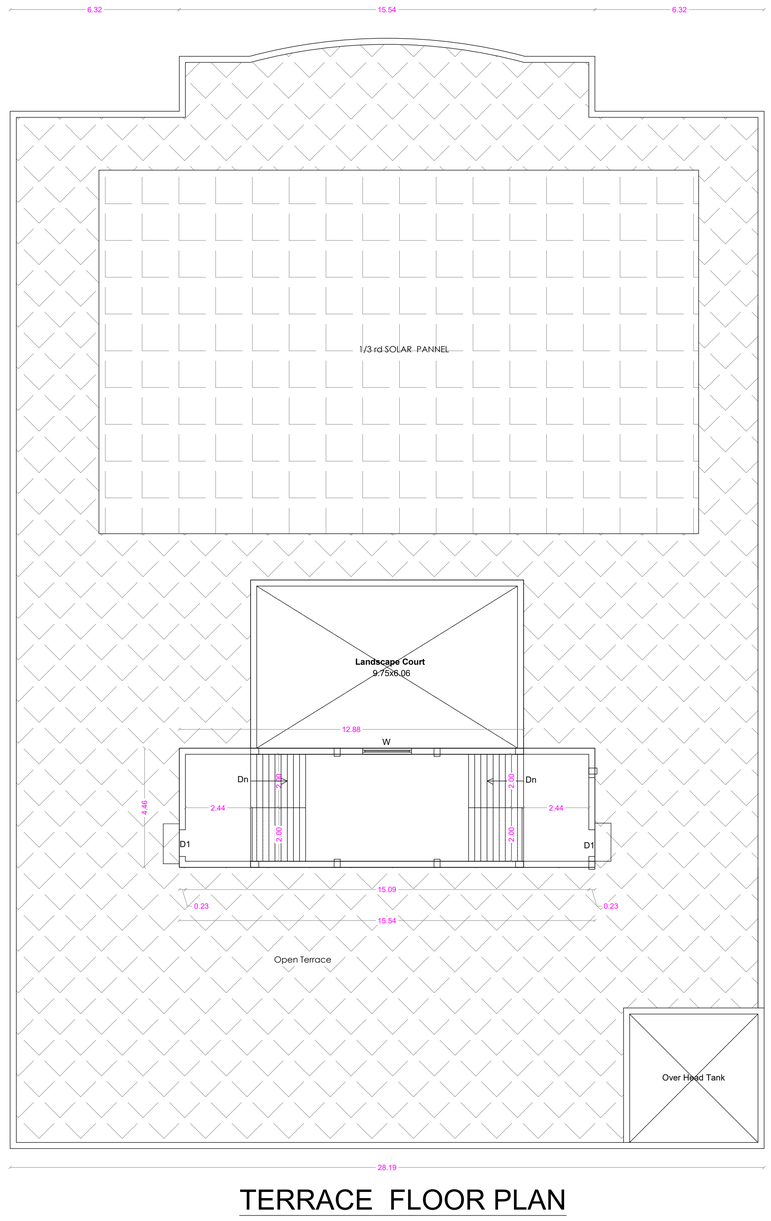

TERRACE FLOOR PLAN

JOINT DIRECTOR (Incharge)
DISTRICT TOWN AND COUNTRY PLANNING
COIMBATORE.

SHEET No : 12

SNR SONS CHARITABLE TRUST

SRI RAMAKRISHNA ENGINEERING COLLEGE
COIMBATORE - 22

3. CSE BLOCK

AREA STATEMENT

FLOOR NAME	FSI Area SQM	Non FSI SQM	TOTAL SQM
GROUND FLOOR	1098.81	----	1098.81
FIRST FLOOR	1083.95	----	1083.95
SECOND FLOOR	1070.94	----	1070.94
TERRACE FLOOR	-----	69.29	69.29
TOTAL all Floors	3253.70	69.29	3322.99

TOTAL F.S.I. AREA	3253.70 Sqm
HEIGHT OF THE BUILDING	11.43 m

* All Dimensions are in metre.

SCHEDULE OF JOINERY

		METRE
MD	MAIN DOOR	2.44 x 2.10
D	DOOR	1.22 x 2.10
D1	DOOR	1.00 x 2.10
D2	DOOR	0.76 x 2.10
W	WINDOW	1.83 x 1.50
W1	WINDOW	1.20 x 1.80
FW	FRENCH WINDOW	1.83 x 2.10
FW1	FRENCH WINDOW	1.22 x 2.10
SG1	STEEL WINDOW	1.22 x 1.50
FG1	STEEL WINDOW	1.52 x 2.10
V	VENTILATOR	1.83 x 0.61
V1	VENTILATOR	0.90 x 0.61

STAIRCASE DETAILS

WIDTH - 2.00 m
TREAD - 0.30 m
RISE - 0.15 m

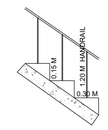

N.S. PANNEERSELVAM
M.I.S.E.,M.E.,(Struct),A.M.I.E.,A.I.V.,
Chartered Structural Engineer & Valuer
CB/ISE/LM/329
SPU & ASSOCIATES
Engineers, Valuers& Builders & Surveyors,
282 A, Perur ,Main Road
Selvapuram,Coimbatore - 641 026
Coimbatore LPA/SE/
GR /19/03/006

STRUCTURAL ENGINEER

For SNR SONS CHARITABLE TRUST
C.V RAMKUMAR
CHIEF EXECUTIVE

APPLICANT

C. NATARAJAN, B.E.,
Consulting Engineer
NAVEEN ASSOCIATES
364, Second St., Extension
Gandhipuram, Coimbatore - 641 012.
COIMBATORE LPA / RE /
GR-I / 19 / 03 / 002

LBS/ REGISTERED ENGINEER

PLAN SHOWING THE EXISTING BUILDING IN S.F. No : 420/1A, 421/1, 421/2C, 422/1A, 1B, 2, 424, 433, 434, 435, 436, 437/1, 2A, 2B2, 438/1, 2C, 440/2, 442/1A, 1B, 2B, 443/2A2, 2B, 444/2A, 2B, 445/2, 446/1B,2B, 2C, 2D, 447/1,2, 448/1 & 2 AT CHINNAVEDAMPATTI VILLAGE, COIMBATORE CORPORATION.

SCALE 1: 100

CHINNAVEDAMPATTI D.D. PLAN No : 8

ONLINE APPLICATION No: SWP/BPA/210228/2024

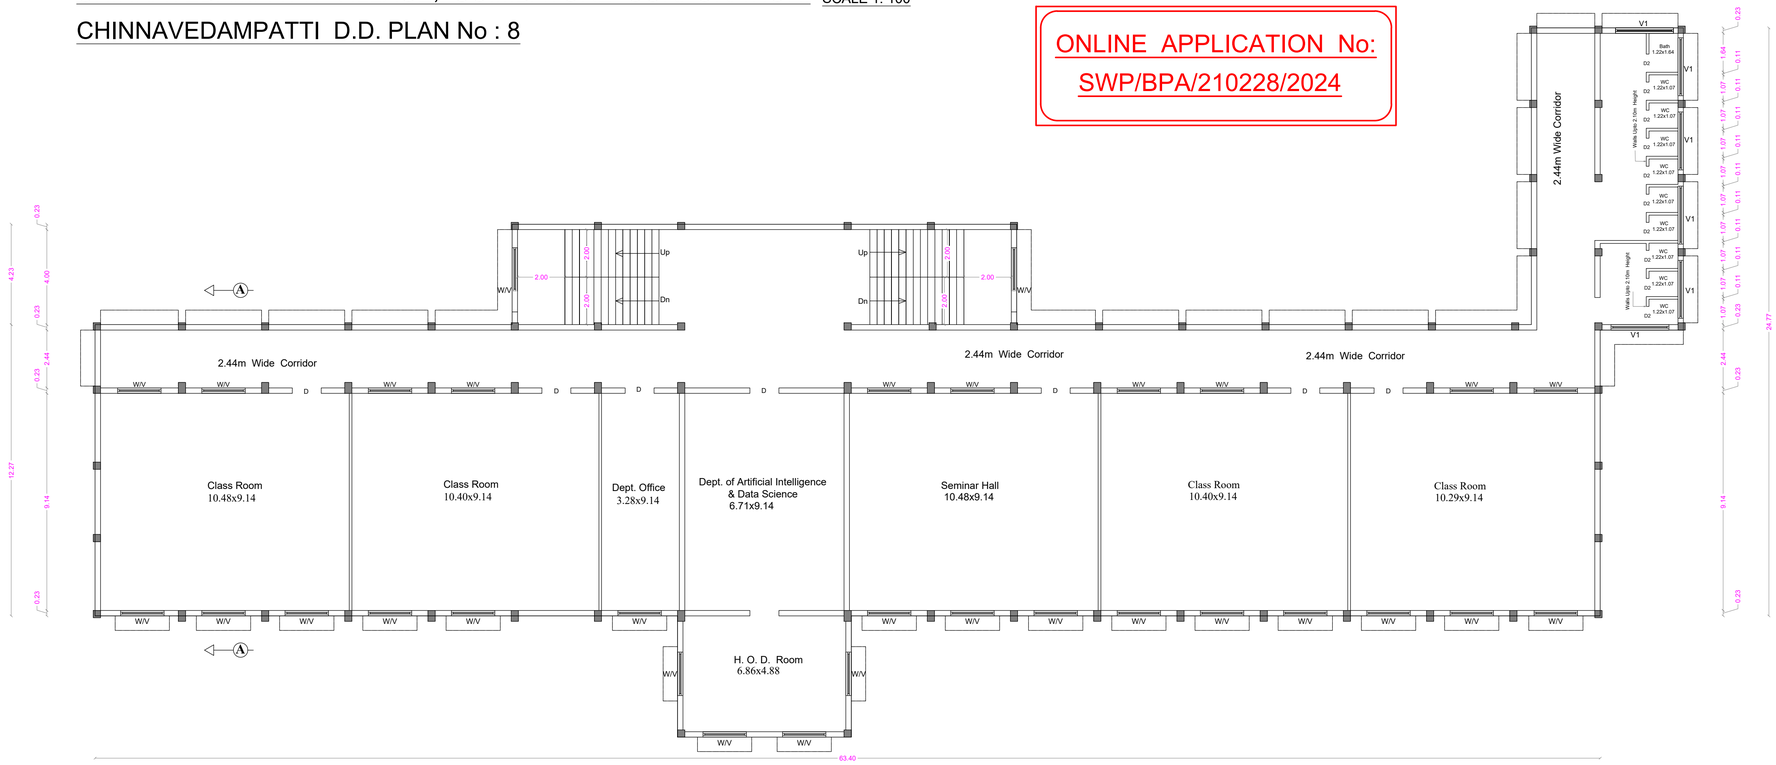

FIRST FLOOR PLAN

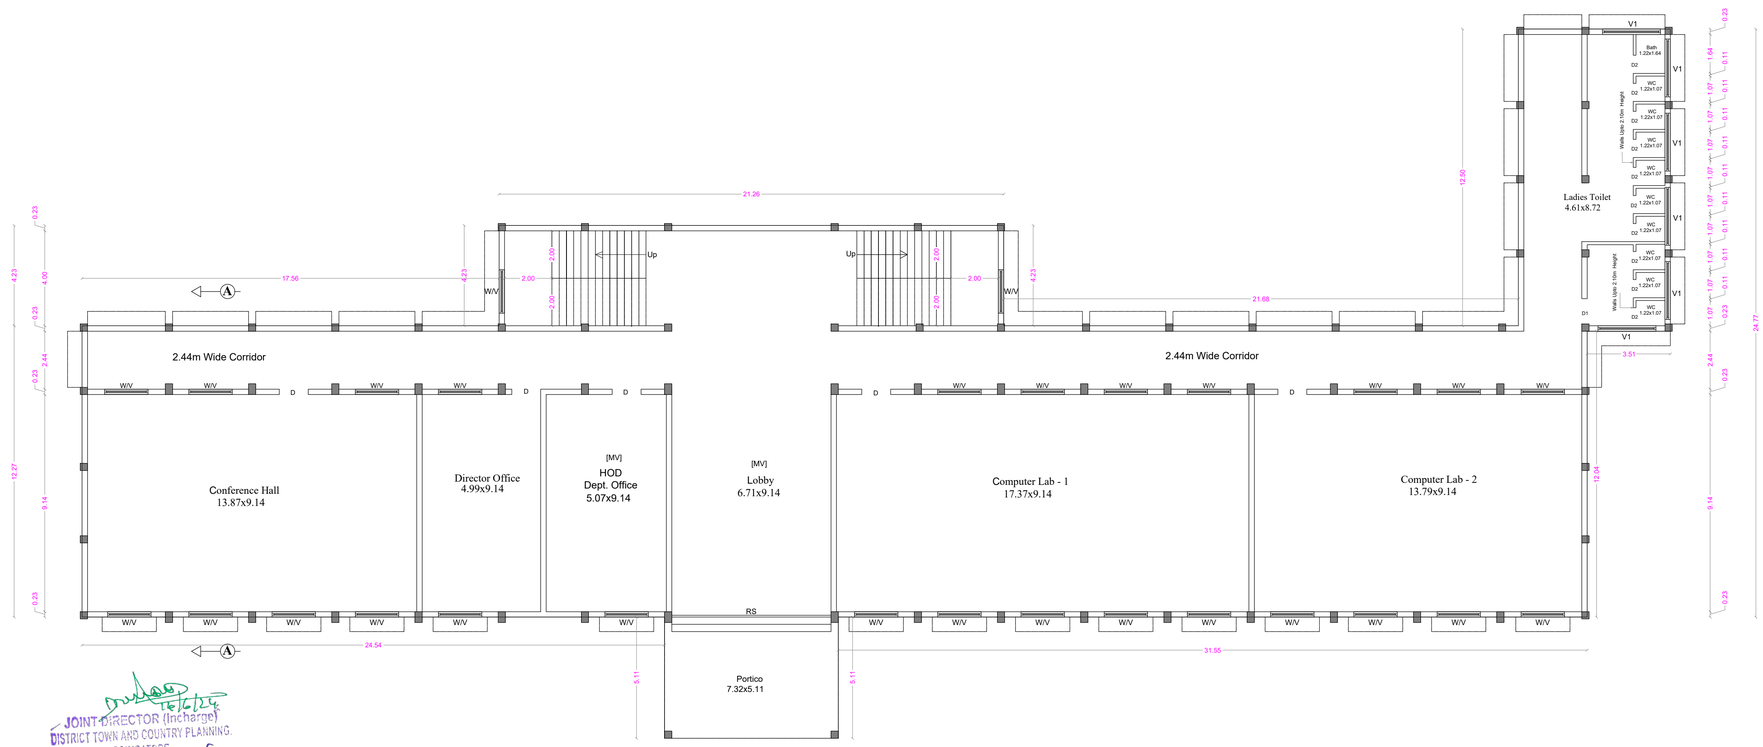

GR0UND FLOOR PLAN

JOINT DIRECTOR (Incharge)
DISTRICT TOWN AND COUNTRY PLANNING.
COIMBATORE.

SHEET No : 13

SNR SONS CHARITABLE TRUST

SRI RAMAKRISHNA ENGINEERING COLLEGE
COIMBATORE - 22

4. IT BLOCK

AREA STATEMENT

FLOOR NAME	FSI Area SQM	Non FSI SQM	TOTAL SQM
GROUND FLOOR	985.82	----	985.82
FIRST FLOOR	985.82	----	985.82
SECOND FLOOR	985.82	----	985.82
THIRD FLOOR	985.82	----	985.82
TERRACE FLOOR	-----	94.76	94.76
TOTAL all Floors	3943.28	94.76	4038.04

TOTAL F.S.I. AREA	3943.28 Sqm
HEIGHT OF THE BUILDING	15.24 m

* All Dimensions are in metre.

SCHEDULE OF JOINERY

		METRE
RS	ROLLING SHUTTER	6.71 x 2.40
MD	MAIN DOOR	2.44 x 2.10
D	DOOR	1.22 x 2.10
D1	DOOR	1.00 x 2.10
D2	DOOR	0.76 x 2.10
W	WINDOW	1.83 x 1.50
W1	WINDOW	1.20 x 1.80
V	VENTILATOR	2.44 x 0.61
V1	VENTILATOR	1.80 x 0.61

STAIRCASE DETAILS

WIDTH - 2.00 m
TREAD - 0.30 m
RISE - 0.15 m

K.S. PANNEERSELVAM
M.I.S.E.,M.E.,(Struct),AMIE,A.I.V.,
Chartered Structural Engineer & Valuer
CB/ISE/LM/229
SPU & ASSOCIATES
Engineers, Valuers, Builders & Surveyors,
282 A, Perur Main Road
Selvapuram,Coimbatore - 641 026
Coimbatore LPA/SE/
GR /19/03/006

STRUCTURAL ENGINEER

For SNR SONS CHARITABLE TRUST
C.V RAMKUMAR
CHIEF EXECUTIVE

APPLICANT

C. NATARAJAN, B.E.,
Consulting Engineer
NAVEEN ASSOCIATES
364, Second St., Extension
Gandhipuram, Coimbatore - 641 012.
COIMBATORE LPA / RE /
GR-1 / 19 / 03 / 002

LBS/ REGISTERED ENGINEER

PLAN SHOWING THE EXISTING BUILDING IN S.F. No : 420/1A, 421/1, 421/2C, 422/1A, 1B, 2, 424, 433, 434, 435, 436, 437/1, 2A, 2B2, 438/1, 2C, 440/2, 442/1A, 1B, 2B, 443/2A2, 2B, 444/2A, 2B, 445/2, 446/1B,2B, 2C, 2D, 447/1,2, 448/1 & 2 AT CHINNAVEDAMPATTI VILLAGE, COIMBATORE CORPORATION. SCALE 1: 100

CHINNAVEDAMPATTI D.D. PLAN No : 8

N

ONLINE APPLICATION No:
SWP/BPA/210228/2024

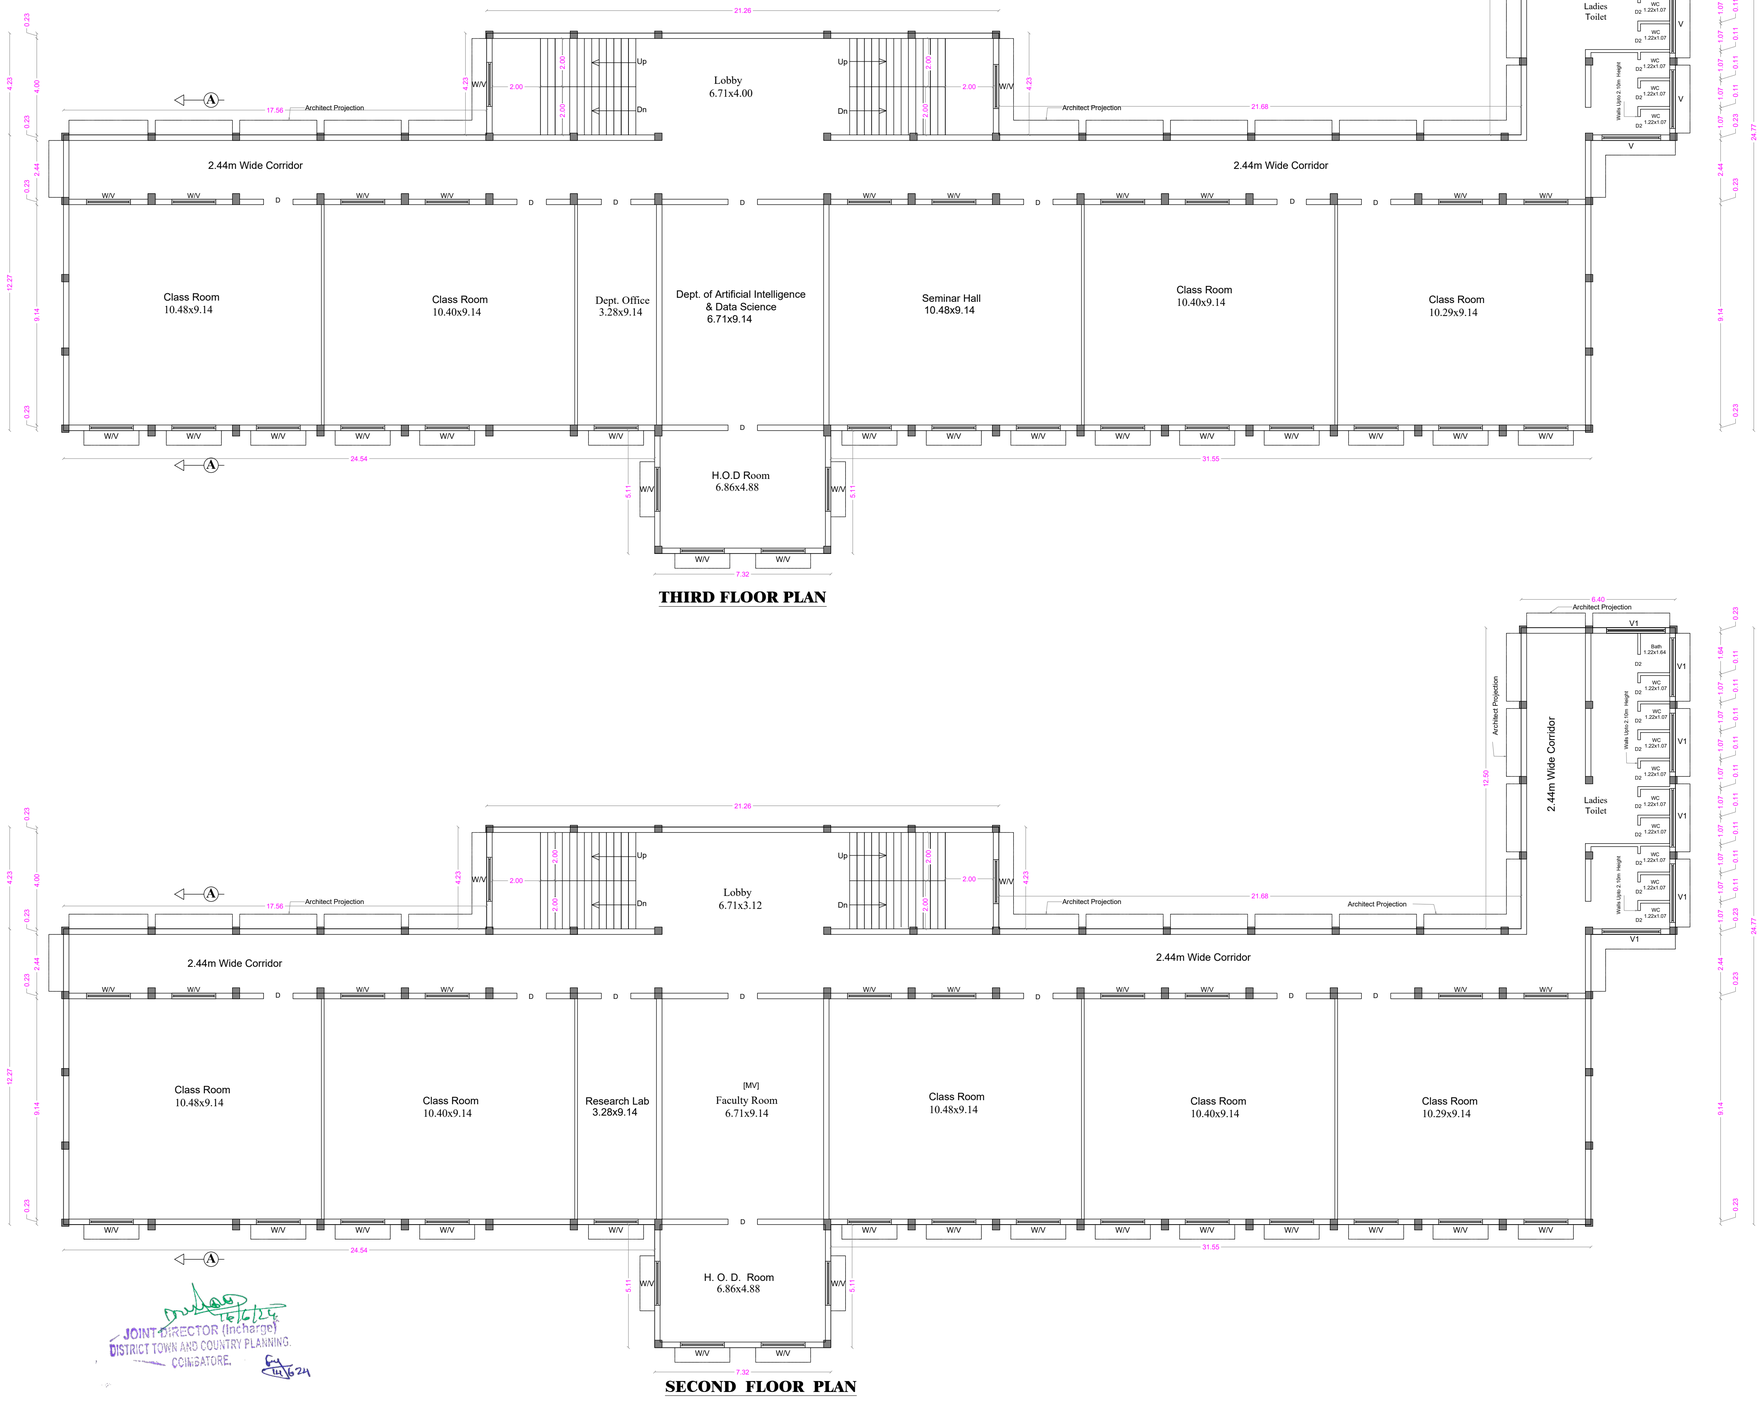

THIRD FLOOR PLAN

SECOND FLOOR PLAN

JOINT DIRECTOR (Incharge)
DISTRICT TOWN AND COUNTRY PLANNING.
COIMBATORE.

SHEET No : 14

SNR SONS CHARITABLE TRUST

SRI RAMAKRISHNA ENGINEERING COLLEGE
COIMBATORE - 22

4. IT BLOCK

AREA STATEMENT

FLOOR NAME	FSI Area SQM	Non FSI SQM	TOTAL SQM
GROUND FLOOR	985.82	----	985.82
FIRST FLOOR	985.82	----	985.82
SECOND FLOOR	985.82	----	985.82
THIRD FLOOR	985.82	----	985.82
TERRACE FLOOR	-----	94.76	94.76
TOTAL all Floors	3943.28	94.76	4038.04

TOTAL F.S.I. AREA	3943.28 Sqm
HEIGHT OF THE BUILDING	15.24 m

* All Dimensions are in metre.

SCHEDULE OF JOINERY

		METRE
RS	ROLLING SHUTTER	6.71 x 2.40
MD	MAIN DOOR	2.44 x 2.10
D	DOOR	1.22 x 2.10
D1	DOOR	1.00 x 2.10
D2	DOOR	0.76 x 2.10
W	WINDOW	1.83 x 1.50
W1	WINDOW	1.20 x 1.80
V	VENTILATOR	2.44 x 0.61
V1	VENTILATOR	1.80 x 0.61

STAIRCASE DETAILS

WIDTH - 2.00 m
TREAD - 0.30 m
RISE - 0.15 m

N.S. PANNEERSELVAM
M.I.S.E.,M.E.,(Struct.),AMIE,A.I.V.,
Chartered Structural Engineer & Valuer
CB/ISE/LM/229
SPU & ASSOCIATES
Engineers, Valuers& Builders & Surveyors,
262 A, Perur ,Main Road
Selvapuram,Coimbatore - 641 026
Coimbatore LPA/SE/
GR /19/03/006

STRUCTURAL ENGINEER

For SNR SONS CHARITABLE TRUST
C.V RAMKUMAR
CHIEF EXECUTIVE

APPLICANT

C. NATARAJAN, B.E.,
Consulting Engineer
NAVEEN ASSOCIATES
364, Second St., Extension
Gandhipuram, Coimbatore - 641 012.
COIMBATORE LPA / RE /
GR-I / 19 / 03 / 002

LBS/ REGISTERED ENGINEER

PLAN SHOWING THE EXISTING BUILDING IN S.F. No : 420/1A, 421/1, 421/2C, 422/1A, 1B, 2, 424, 433, 434, 435, 436, 437/1, 2A, 2B2, 438/1, 2C, 440/2, 442/1A, 1B, 2B, 443/2A2, 2B, 444/2A, 2B, 445/2, 446/1B,2B, 2C, 2D, 447/1,2, 448/1 & 2 AT CHINNAVEDAMPATTI VILLAGE, COIMBATORE CORPORATION. SCALE 1: 100

CHINNAVEDAMPATTI D.D. PLAN No : 8

ONLINE APPLICATION No:
SWP/BPA/210228/2024

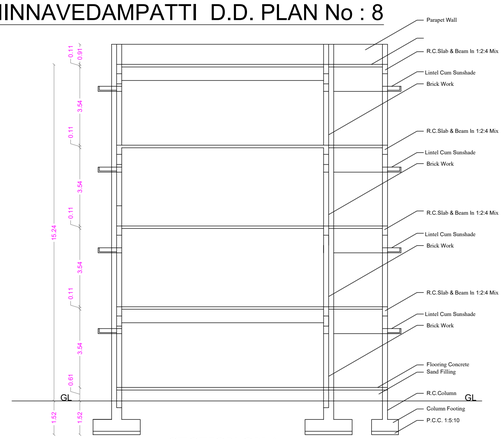

SECTION ON A A

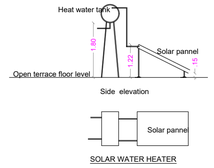

SOLAR WATER HEATER

N

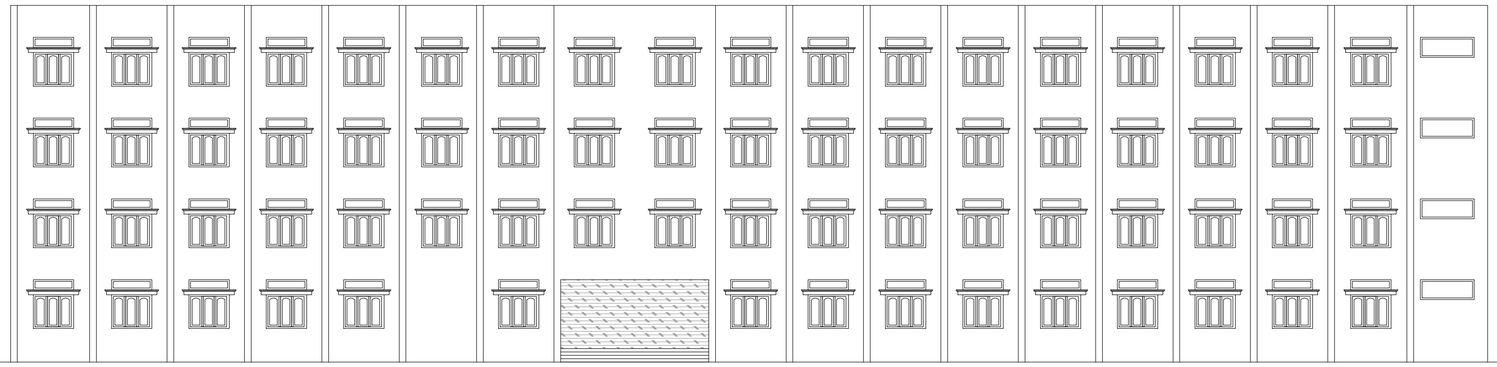

ELEVATION

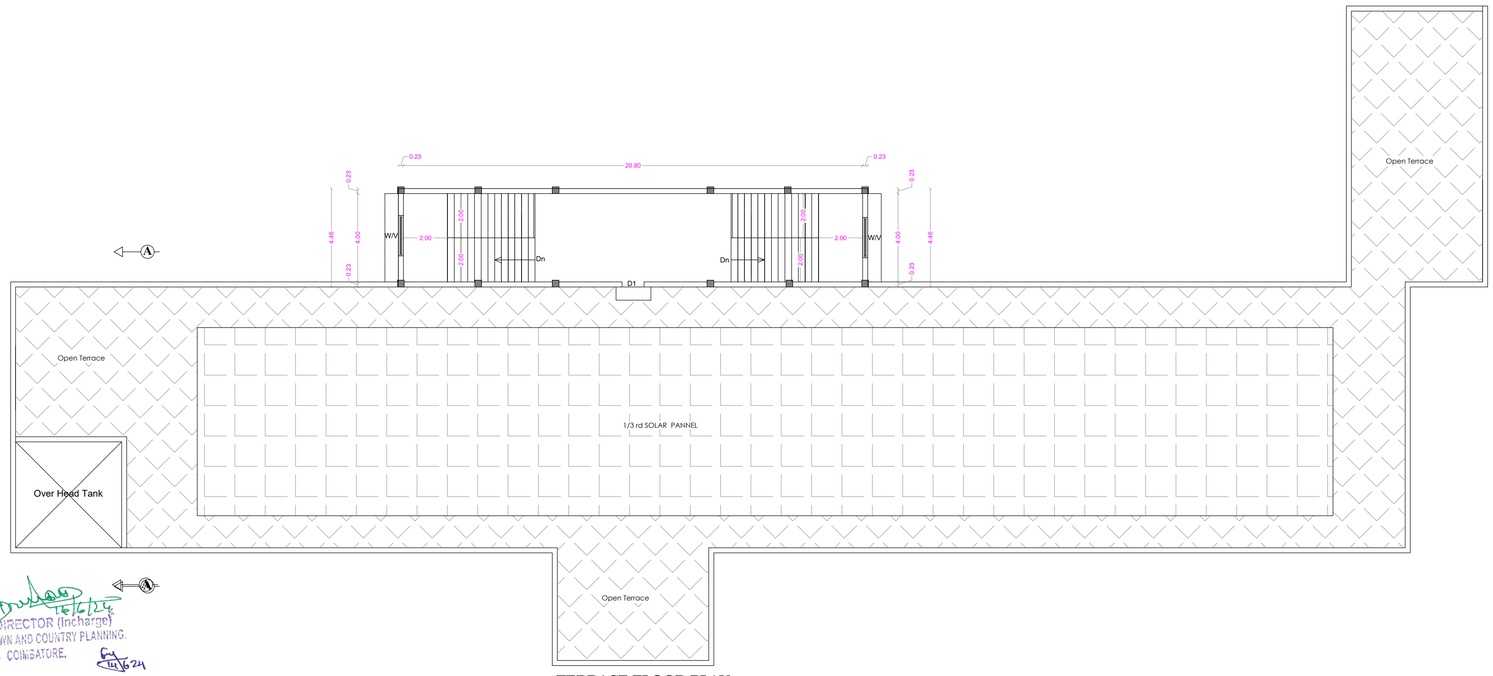

TERRACE FLOOR PLAN

JOINT DIRECTOR (Incharge)
DISTRICT TOWN AND COUNTRY PLANNING.
COIMBATORE.

SHEET No : 15

SNR SONS CHARITABLE TRUST

SRI RAMAKRISHNA ENGINEERING COLLEGE
COIMBATORE - 22

4. IT BLOCK

AREA STATEMENT

FLOOR NAME	FSI Area SQM	Non FSI SQM	TOTAL SQM
GROUND FLOOR	985.82	----	985.82
FIRST FLOOR	985.82	----	985.82
SECOND FLOOR	985.82	----	985.82
THIRD FLOOR	985.82	----	985.82
TERRACE FLOOR	-----	94.76	94.76
TOTAL all Floors	3943.28	94.76	4038.04

TOTAL F.S.I. AREA	3943.28 Sqm
HEIGHT OF THE BUILDING	15.24 m

* All Dimensions are in metre.

SCHEDULE OF JOINERY

		METRE
RS	ROLLING SHUTTER	6.71 x 2.40
MD	MAIN DOOR	2.44 x 2.10
D	DOOR	1.22 x 2.10
D1	DOOR	1.00 x 2.10
D2	DOOR	0.76 x 2.10
W	WINDOW	1.83 x 1.50
W1	WINDOW	1.20 x 1.80
V	VENTILATOR	2.44 x 0.61
V1	VENTILATOR	1.80 x 0.61

STAIRCASE DETAILS

WIDTH - 2.00 m
TREAD - 0.30 m
RISE - 0.15 m

N.S. PANNEERSELVAM
M.I.S.E.,M.E.,(Struct),A.M.I.E.,I.V.,
Chartered Structural Engineer & Valuer
CB/ISE/LM/329
SPU & ASSOCIATES
Engineers, Valuers, Builders & Surveyors,
282 A, Perur Main Road
Selvapuram,Coimbatore - 641 026
Coimbatore LPA/SE/
Gr. /19/03/006

STRUCTURAL ENGINEER

For SNR SONS CHARITABLE TRUST
C.V RAMKUMAR
CHIEF EXECUTIVE

APPLICANT

C. NATARAJAN, B.E.,
Consulting Engineer
NAVEEN ASSOCIATES
364, Second St., Extension
Gandhipuram, Coimbatore - 641 012.
COIMBATORE LPA / RE /
GR-1 / 19 / 03 / 002

LBS/ REGISTERED ENGINEER

PLAN SHOWING THE EXISTING BUILDING IN S.F. No : 420/1A, 421/1, 421/2C, 422/1A, 1B, 2, 424, 433, 434, 435, 436, 437/1, 2A, 2B2, 438/1, 2C, 440/2, 442/1A, 1B, 2B, 443/2A2, 2B, 444/2A, 2B, 445/2, 446/1B,2B, 2C, 2D, 447/1,2, 448/1 & 2 AT CHINNAVEDAMPATTI VILLAGE, COIMBATORE CORPORATION. SCALE 1: 100

CHINNAVEDAMPATTI D.D. PLAN No : 8

ONLINE APPLICATION No: SWP/BPA/210228/2024

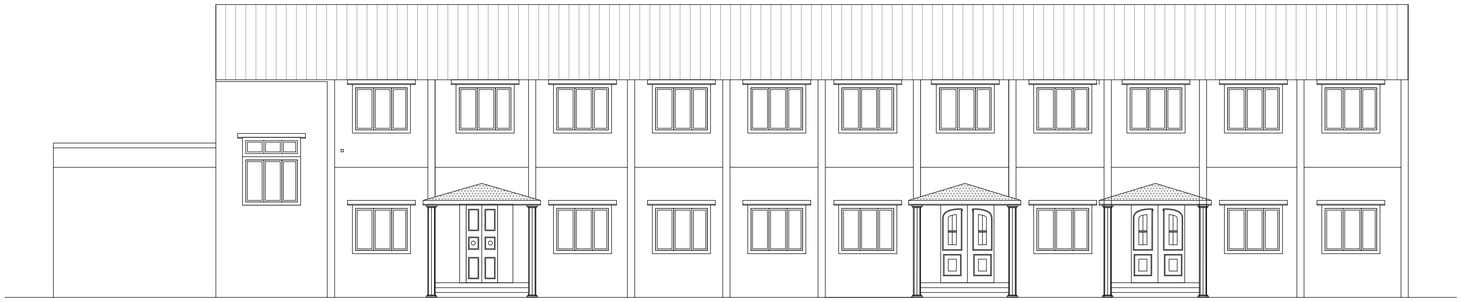

FRONT ELEVATION

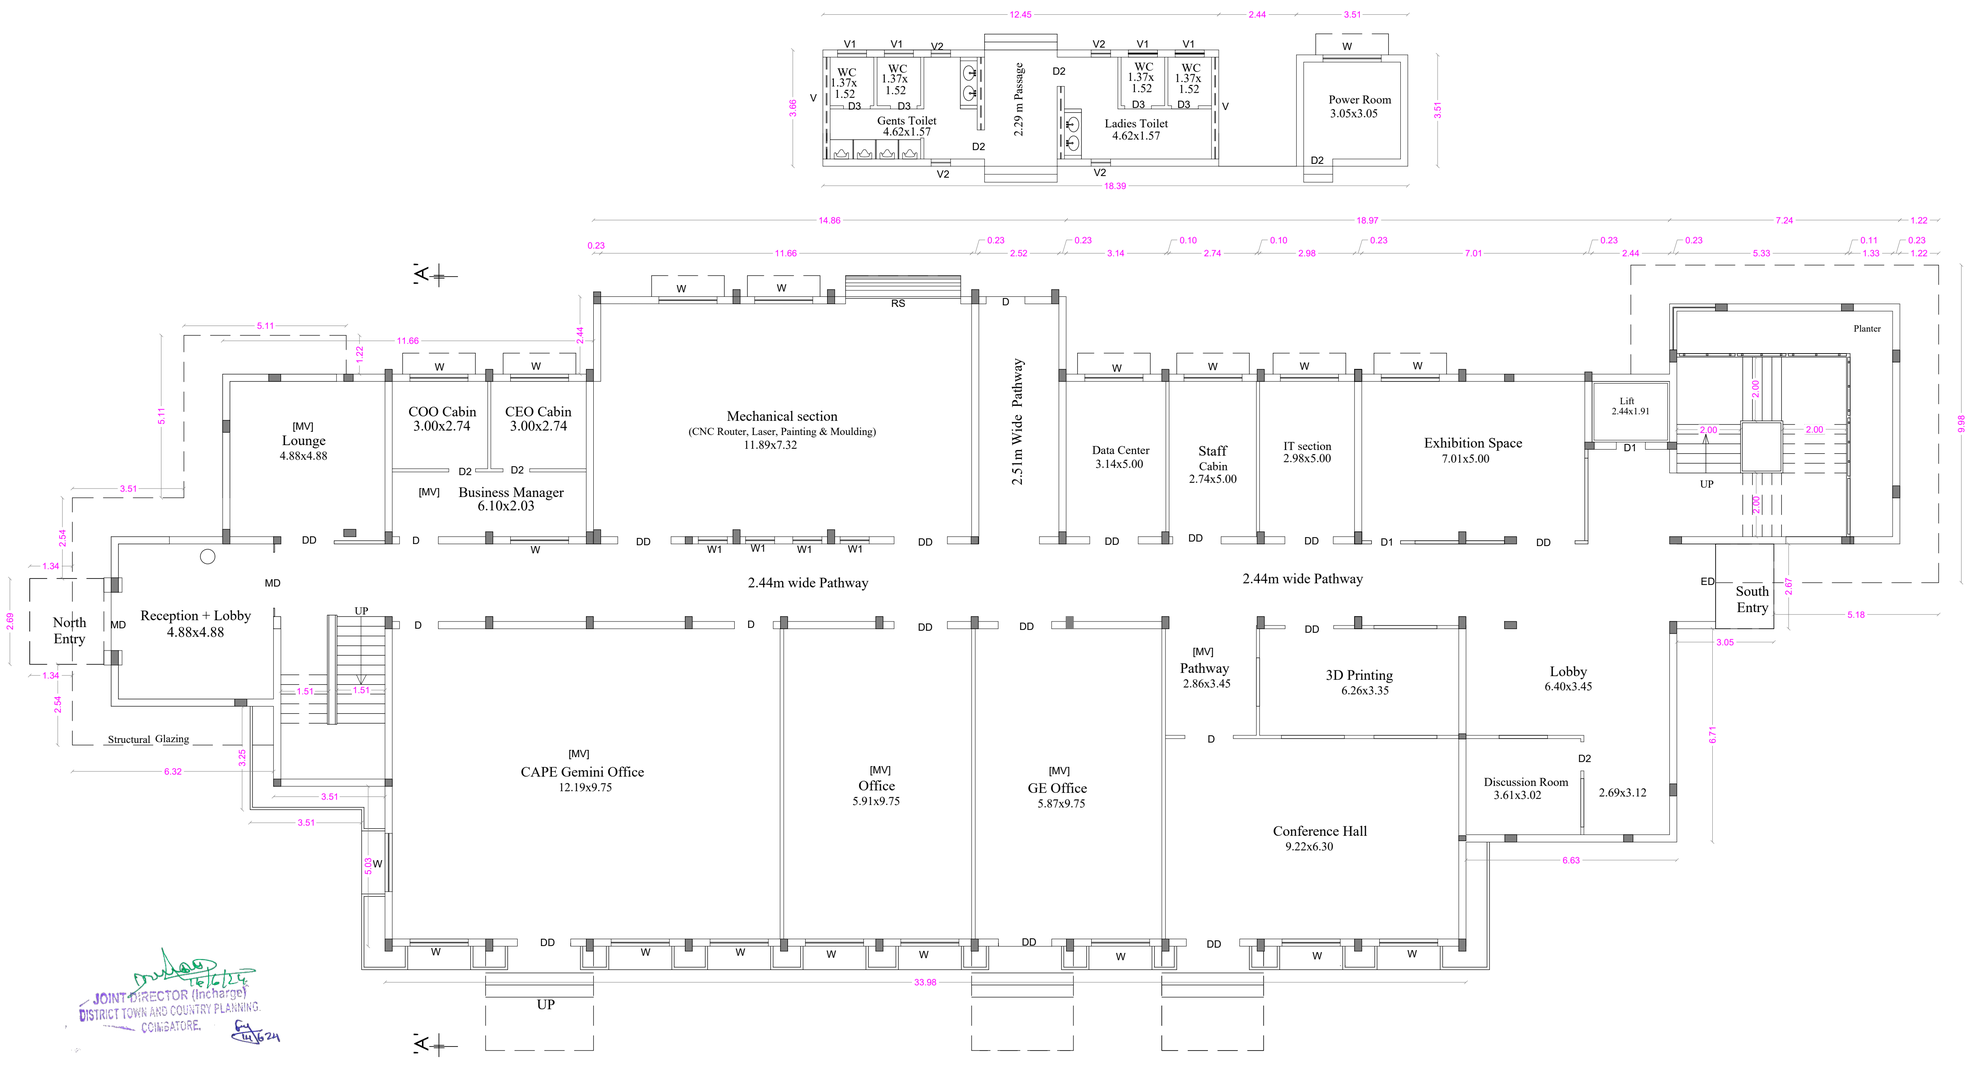

GROUND FLOOR PLAN

JOINT DIRECTOR (Incharge)
DISTRICT TOWN AND COUNTRY PLANNING.
COIMBATORE.

SHEET No : 16

SNR SONS CHARITABLE TRUST

SRI RAMAKRISHNA ENGINEERING COLLEGE
COIMBATORE - 22

5. SREC SPARK

AREA STATEMENT

FLOOR NAME	FSI Area SQM	Non FSI SQM	TOTAL SQM
GROUND FLOOR	983.89	----	983.89
FIRST FLOOR	859.52	----	859.52
TOTAL all Floors	1843.41	----	1843.41

TOTAL F.S.I. AREA	1843.41 Sqm
HEIGHT OF THE BUILDING	9.20 m

* All Dimensions are in metre.

SCHEDULE OF JOINERY

		METRE
RS	ROLLING SHUTTER	3.66 x 2.10
MD	MAIN DOOR	1.83 x 2.10
DD	DOUBLE DOOR	1.83 x 2.10
D	DOOR	1.22 x 2.10
D1	DOOR	1.07 x 2.10
D2	DOOR	0.91 x 2.10
D3	DOOR	0.76 x 2.10
W	WINDOW	1.83 x 1.50
W1	WINDOW	0.90 x 1.50
V	VENTILATOR	3.20 x 0.61
V1	VENTILATOR	0.90 x 0.61
V2	VENTILATOR	0.61 x 0.91

STAIRCASE DETAILS

WIDTH - 2.00 m
TREAD - 0.30 m
RISE - 0.15 m

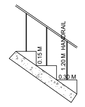

N.S. PANNEERSELVAM
M.I.S.E.,M.E.,(Struct),A.M.I.S.E.,A.I.V.,
Chartered Structural Engineer & Valuer
CB/ISE/LM/329
SPU & ASSOCIATES
Engineers, Valuers, Builders & Surveyors,
282-A, Perur, Main Road
Selvapuram, Coimbatore - 641 026
Coimbatore LPA/SE/
GR /19/03/006

STRUCTURAL ENGINEER

For SNR SONS CHARITABLE TRUST
C.V. RAMKUMAR
CHIEF EXECUTIVE

APPLICANT

C. NATARAJAN, B.E.,
Consulting Engineer
NAVEEN ASSOCIATES
364, Second St., Extension
Gandhipuram, Coimbatore - 641 012.
COIMBATORE LPA / RE /
GR-I / 19 / 03 / 002

LBS/ REGISTERED ENGINEER

PLAN SHOWING THE EXISTING BUILDING IN S.F. No : 420/1A, 421/1, 421/2C, 422/1A, 1B, 2, 424, 433, 434, 435, 436, 437/1, 2A, 2B2, 438/1, 2C, 440/2, 442/1A, 1B, 2B, 443/2A2, 2B, 444/2A, 2B, 445/2, 446/1B,2B, 2C, 2D, 447/1,2, 448/1 & 2 AT CHINNAVEDAMPATTI VILLAGE, COIMBATORE CORPORATION. SCALE 1: 100

CHINNAVEDAMPATTI D.D. PLAN No : 8

ONLINE APPLICATION No:
SWP/BPA/210228/2024

N

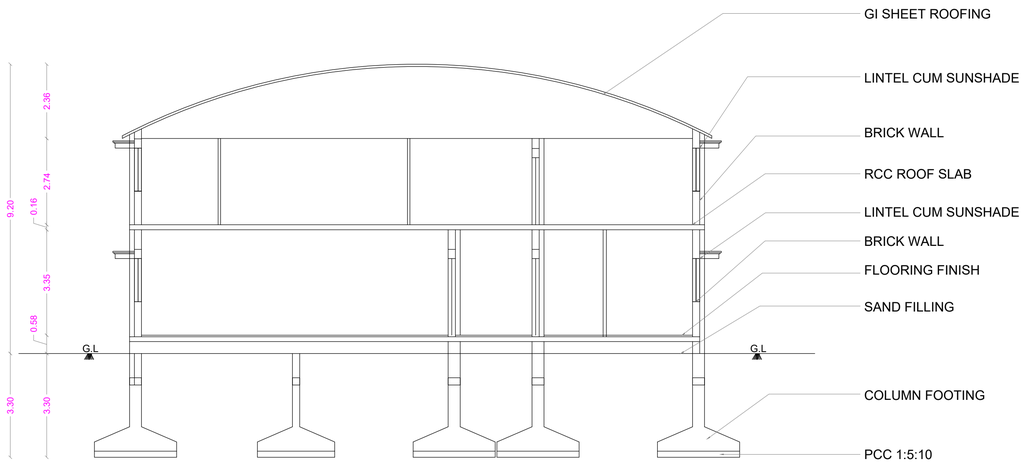

SECTION ON A A

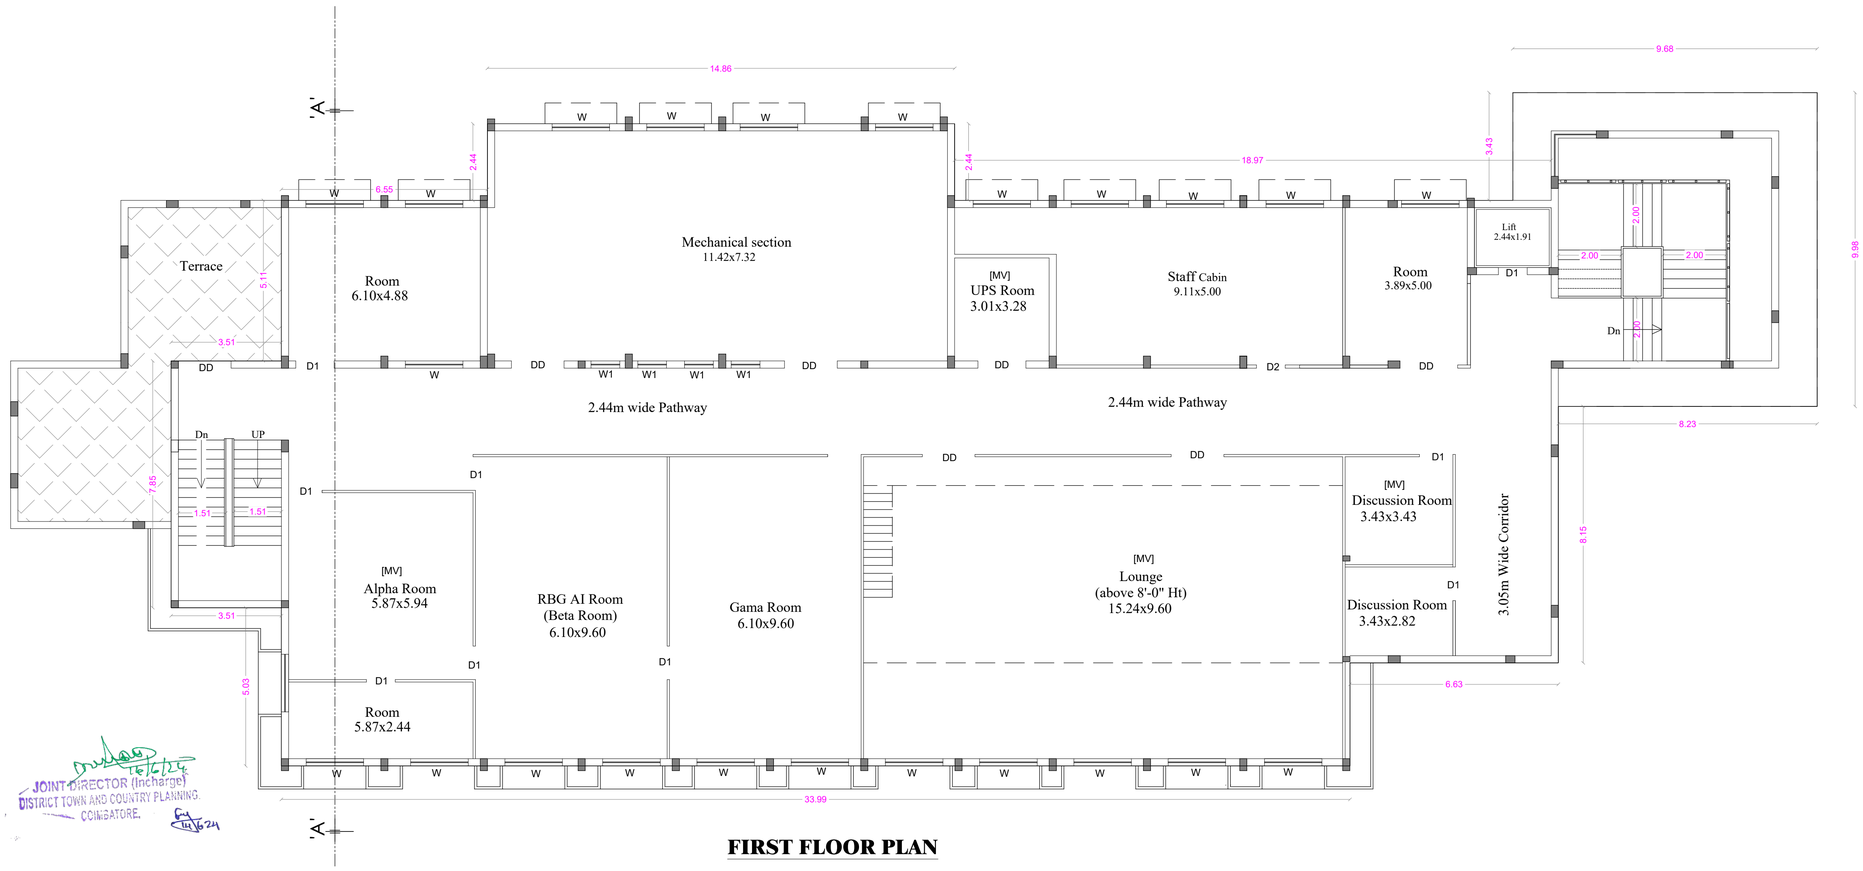

FIRST FLOOR PLAN

JOINT DIRECTOR (Incharge)
DISTRICT TOWN AND COUNTRY PLANNING.
COIMBATORE.

SHEET No : 17

SNR SONS CHARITABLE TRUST

SRI RAMAKRISHNA ENGINEERING COLLEGE
COIMBATORE - 22

5. SREC SPARK

AREA STATEMENT

FLOOR NAME	FSI Area SQM	Non FSI SQM	TOTAL SQM
GROUND FLOOR	983.89	----	983.89
FIRST FLOOR	859.52	----	859.52
TOTAL all Floors	1843.41	----	1843.41

TOTAL F.S.I. AREA	1843.41 Sqm
HEIGHT OF THE BUILDING	9.20 m

* All Dimensions are in metre.

SCHEDULE OF JOINERY

		METRE
RS	ROLLING SHUTTER	3.66 x 2.10
MD	MAIN DOOR	1.83 x 2.10
DD	DOUBLE DOOR	1.83 x 2.10
D	DOOR	1.22 x 2.10
D1	DOOR	1.07 x 2.10
D2	DOOR	0.91 x 2.10
D3	DOOR	0.76 x 2.10
W	WINDOW	1.83 x 1.50
W1	WINDOW	0.90 x 1.50
V	VENTILATOR	3.20 x 0.61
V1	VENTILATOR	0.90 x 0.61
V2	VENTILATOR	0.61 x 0.91

STAIRCASE DETAILS

WIDTH - 2.00 m
TREAD - 0.30 m
RISE - 0.15 m

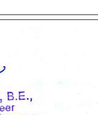

K.S. PANNEERSELVAM
M.S.E.,M.E.(Struct),A.M.I.E.(I)V.,
Chartered Structural Engineer & Valuer
CE/IGE/LM/229
SPU & ASSOCIATES
Engineers, Valuers& Builders & Surveyors,
202-A, Perur Main Road
Selvapuram,Coimbatore - 641 026
Cell : 75982 01006

STRUCTURAL ENGINEER

For SNR SONS CHARITABLE TRUST
C.V RAMKUMAR
CHIEF EXECUTIVE

APPLICANT

C. NATARAJAN, B.E.,
Consulting Engineer
NAVEEN ASSOCIATES
364, Second St., Extension
Gandhipuram, Coimbatore - 641 012.
COIMBATORE LPA / RE /
GR-1 / 19 / 03 / 002

LBS/ REGISTERED ENGINEER

PLAN SHOWING THE EXISTING BUILDING IN S.F. No : 420/1A, 421/1, 421/2C, 422/1A, 1B, 2, 424, 433, 434, 435, 436, 437/1, 2A, 2B2, 438/1, 2C, 440/2, 442/1A, 1B, 2B, 443/2A2, 2B, 444/2A, 2B, 445/2, 446/1B,2B, 2C, 2D, 447/1,2, 448/1 & 2 AT CHINNAVEDAMPATTI VILLAGE, COIMBATORE CORPORATION. SCALE 1: 100

CHINNAVEDAMPATTI D.D. PLAN No : 8

N

ONLINE APPLICATION No:
SWP/BPA/210228/2024

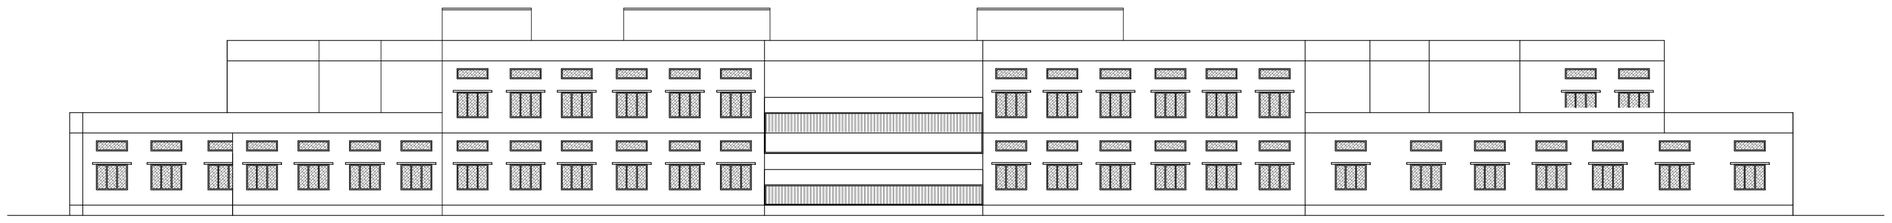

ELEVATION

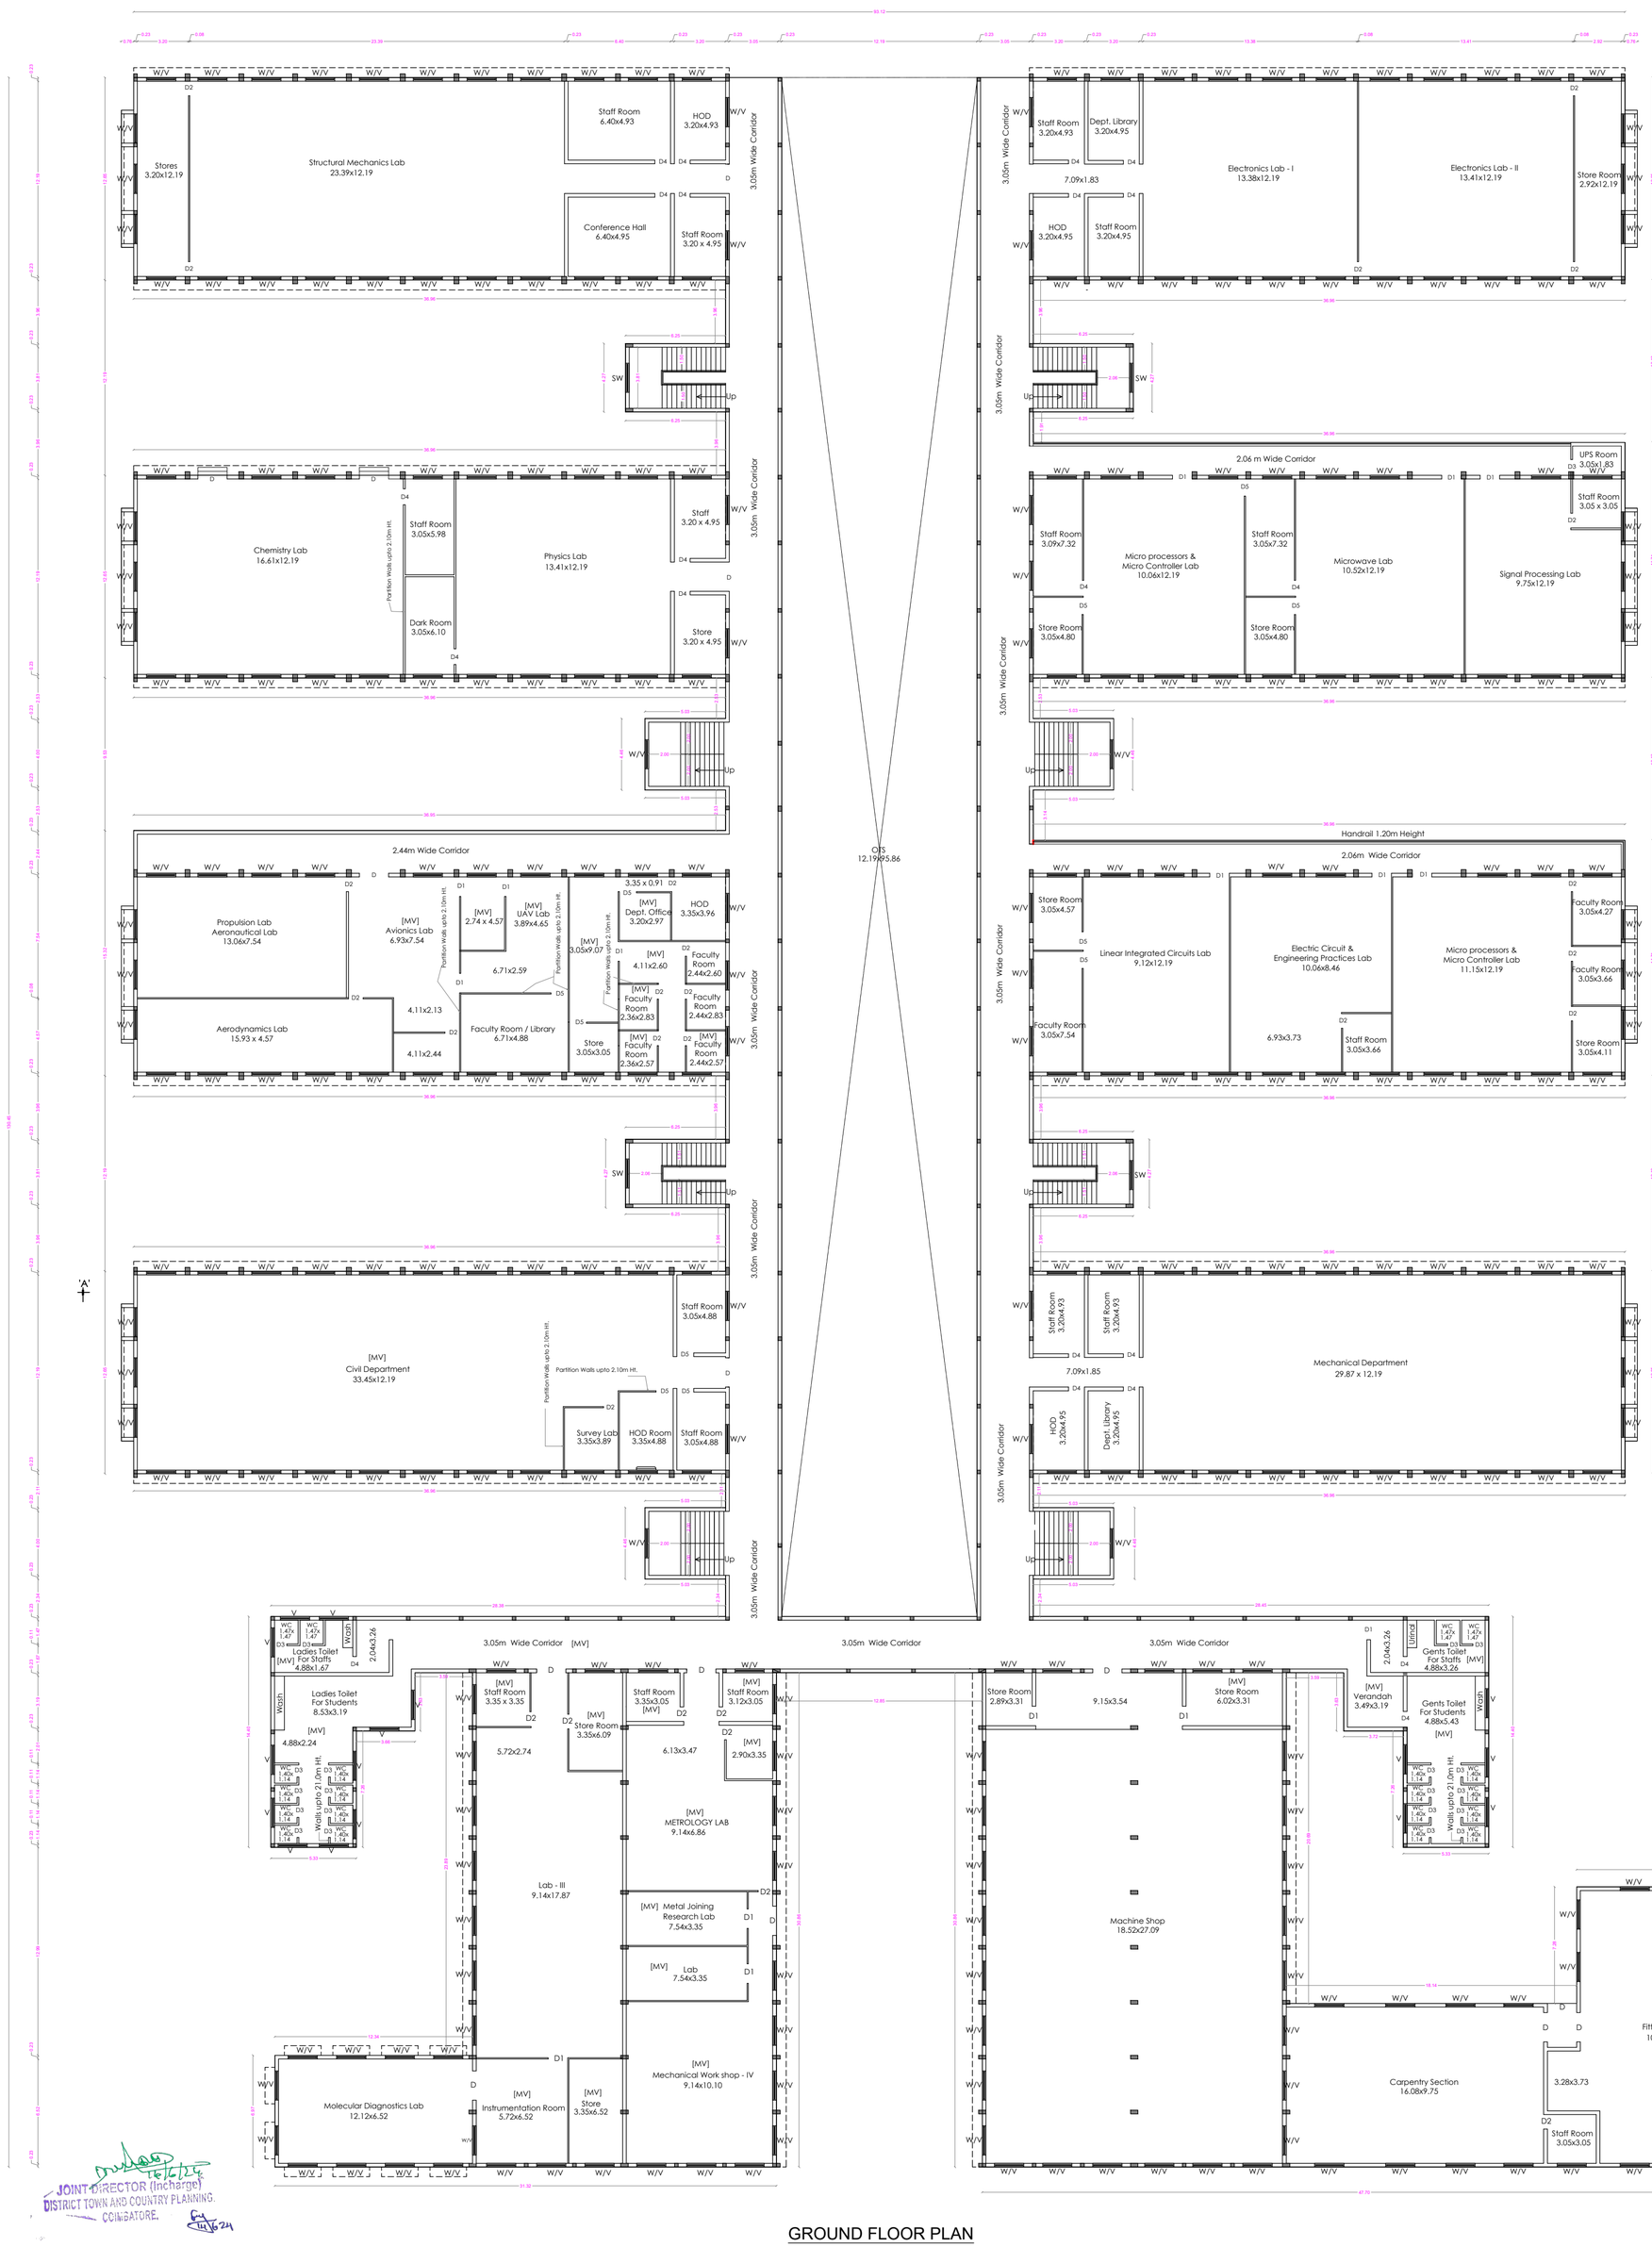

GROUND FLOOR PLAN

JOINT DIRECTOR (Incharge)
DISTRICT TOWN AND COUNTRY PLANNING.
COIMBATORE.

SHEET No : 18

SNR SONS CHARITABLE TRUST

SRI RAMAKRISHNA ENGINEERING COLLEGE
COIMBATORE - 22

6. LABORATORY

AREA STATEMENT

FLOOR NAME	FSI Area SQM	Non FSI SQM	TOTAL SQM
GROUND FLOOR	6944.00	----	6944.00
FIRST FLOOR	6727.00	----	6727.00
TERRACE FLOOR	-----	149.63	149.63
TOTAL all Floors	13671.00	149.63	13820.63

TOTAL F.S.I. AREA	13671.00 Sqm
HEIGHT OF THE BUILDING	12.80 m

* All Dimensions are in metre.

SCHEDULE OF JOINERY

		METRE
D	DOOR	1.83 x 2.10
D1	DOOR	1.22 x 2.10
D2	DOOR	0.91 x 2.10
D3	DOOR	0.76 x 2.10
D4	DOOR	0.99 x 2.10
D5	DOOR	1.07 x 2.10
W	WINDOW	1.83 x 1.50
SW	STAIRCASE WINDOW	1.83 x 1.22
V	VENTILATOR	1.83 x 0.61

EXG. STAIRCASE DETAILS

WIDTH - 1.50 m
TREAD - 0.30 m
RISE - 0.15 m

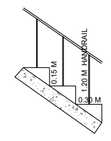

PRO. STAIRCASE DETAILS

WIDTH - 2.00 m
TREAD - 0.30 m
RISE - 0.15 m

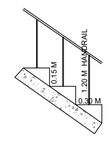

N.S. PANNEERSELVAM
M.I.S.E.,M.E.,(Struct),A.M.I.E.,A.I.V.,
Chartered Structural Engineer & Valuer
CB/ISE/LM/229
SPU & ASSOCIATES
Engineers, Valuers Builders & Surveyors,
202-A, Perur ,Main Road
Selvapuram,Coimbatore - 641 026
Coimbatore LPA/SE/
GR /19/03/006

STRUCTURAL ENGINEER

For SNR SONS CHARITABLE TRUST
C.V RAMKUMAR
CHIEF EXECUTIVE

APPLICANT

C. NATARAJAN, B.E.,
Consulting Engineer
NAVEEN ASSOCIATES
364, Second St., Extension
Gandhipuram, Coimbatore - 641 012.
COIMBATORE LPA / RE /
GR-I / 19 / 03 / 002

LBS/ REGISTERED ENGINEER

PLAN SHOWING THE EXISTING BUILDING IN S.F. No : 420/1A, 421/1, 421/2C, 422/1A, 1B, 2, 424, 433, 434, 435, 436, 437/1, 2A, 2B2, 438/1, 2C, 440/2, 442/1A, 1B, 2B, 443/2A2, 2B, 444/2A, 2B, 445/2, 446/1B,2B, 2C, 2D, 447/1,2, 448/1 & 2 AT CHINNAVEDAMPATTI VILLAGE, COIMBATORE CORPORATION. SCALE 1: 100

CHINNAVEDAMPATTI D.D. PLAN No : 8

N

ONLINE APPLICATION No:
SWP/BPA/210228/2024

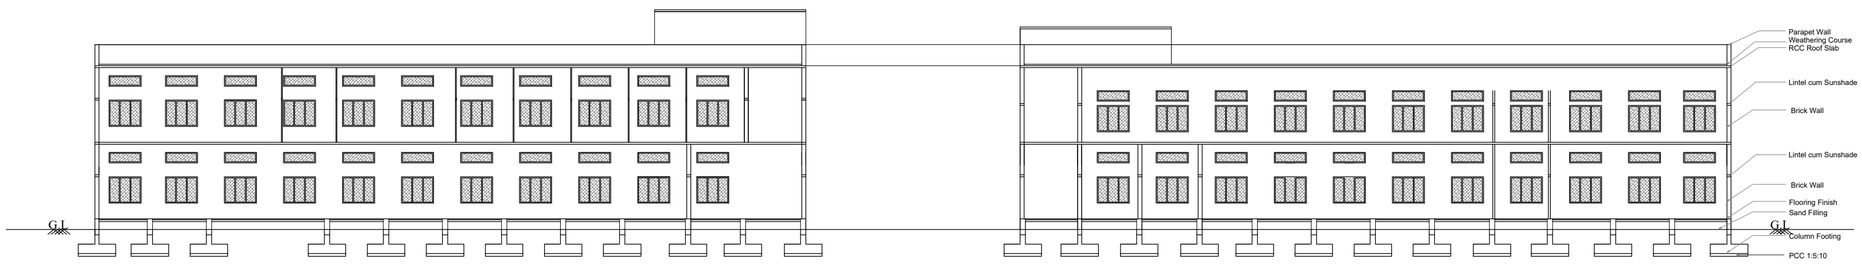

SECTION ON A A

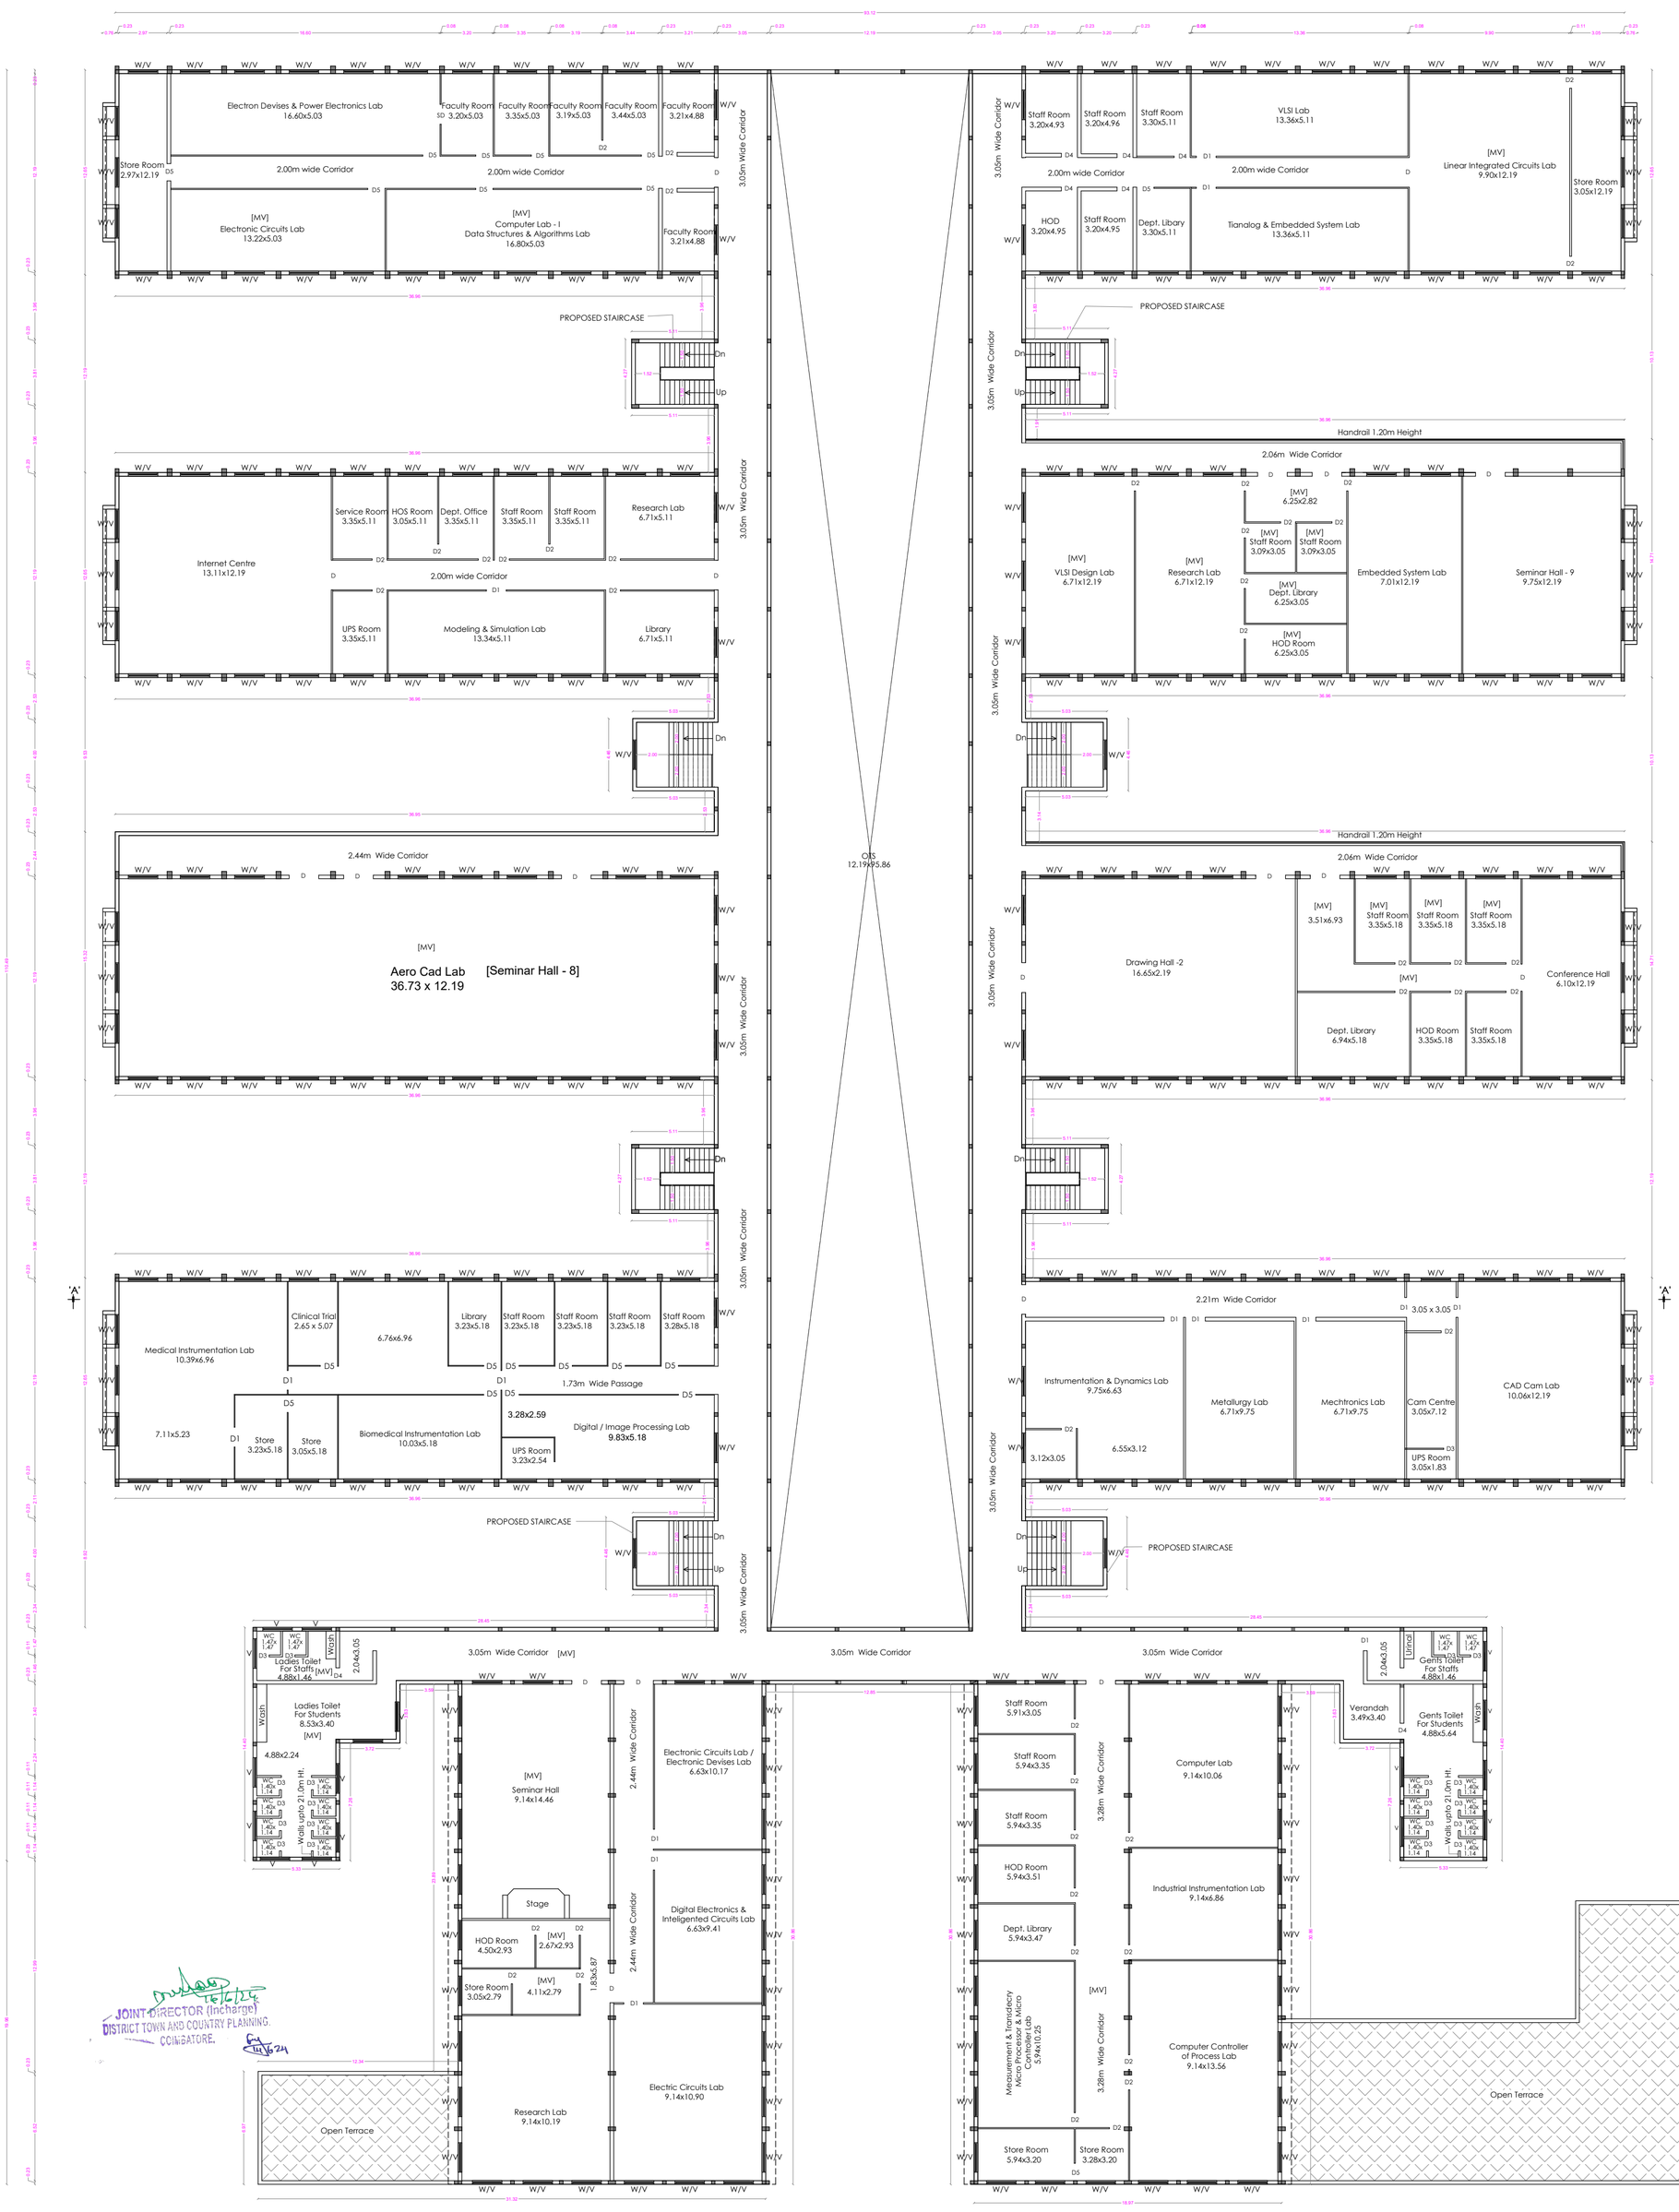

FIRST FLOOR PLAN

JOINT DIRECTOR (Incharge)
DISTRICT TOWN AND COUNTRY PLANNING.
COIMBATORE.

SHEET No : 19

SNR SONS CHARITABLE TRUST

SRI RAMAKRISHNA ENGINEERING COLLEGE
COIMBATORE - 22

6. LABORATORY

AREA STATEMENT

FLOOR NAME	FSI Area SQM	Non FSI SQM	TOTAL SQM
GROUND FLOOR	6944.00	----	6944.00
FIRST FLOOR	6727.00	----	6727.00
TERRACE FLOOR	-----	149.63	149.63
TOTAL all Floors	13671.00	149.63	13820.63

TOTAL F.S.I. AREA	13671.00 Sqm
HEIGHT OF THE BUILDING	12.80 m

* All Dimensions are in metre.

SCHEDULE OF JOINERY

		METRE
D	DOOR	1.83 x 2.10
D1	DOOR	1.22 x 2.10
D2	DOOR	0.91 x 2.10
D3	DOOR	0.76 x 2.10
D4	DOOR	0.99 x 2.10
D5	DOOR	1.07 x 2.10
D6	DOOR	1.00 x 2.10
SD	SLIDING DOOR	1.22 x 2.10
W	WINDOW	1.83 x 1.50
SW	STAIRCASE WINDOW	1.83 x 1.22
V	VENTILATOR	1.83 x 0.61

EXG. STAIRCASE DETAILS

WIDTH - 1.50 m
TREAD - 0.30 m
RISE - 0.15 m

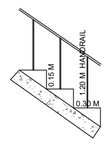

PRO. STAIRCASE DETAILS

WIDTH - 2.00 m
TREAD - 0.30 m
RISE - 0.15 m

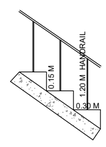

N.S. PANNEERSELVAM
M.I.S.E.,M.E.,(Struct).,A.M.I.E.,A.I.V.,
Chartered Structural Engineer & Valuer
CB/ISE/LM/229
SPU & ASSOCIATES
Engineers, Valuers, Builders & Surveyors,
282 A, Perur ,Main Road
Selvapuram,Coimbatore - 641 026
Coimbatore LPA/SE/
GR /19/03/006

STRUCTURAL ENGINEER

For SNR SONS CHARITABLE TRUST
C.V RAMKUMAR
CHIEF EXECUTIVE

APPLICANT

C. NATARAJAN, B.E.,
Consulting Engineer
NAVEEN ASSOCIATES
364, Second St., Extension
Gandhipuram, Coimbatore - 641 012.
COIMBATORE LPA / RE /
GR-1 / 19 / 03 / 002

LBS/ REGISTERED ENGINEER

PLAN SHOWING THE EXISTING BUILDING IN S.F. No : 420/1A, 421/1, 421/2C, 422/1A, 1B, 2, 424, 433, 434, 435, 436, 437/1, 2A, 2B2, 438/1, 2C, 440/2, 442/1A, 1B, 2B, 443/2A2, 2B, 444/2A, 2B, 445/2, 446/1B,2B, 2C, 2D, 447/1,2, 448/1 & 2 AT CHINNAVEDAMPATTI VILLAGE, COIMBATORE CORPORATION. SCALE 1: 100

CHINNAVEDAMPATTI D.D. PLAN No : 8

N

ONLINE APPLICATION No:
SWP/BPA/210228/2024

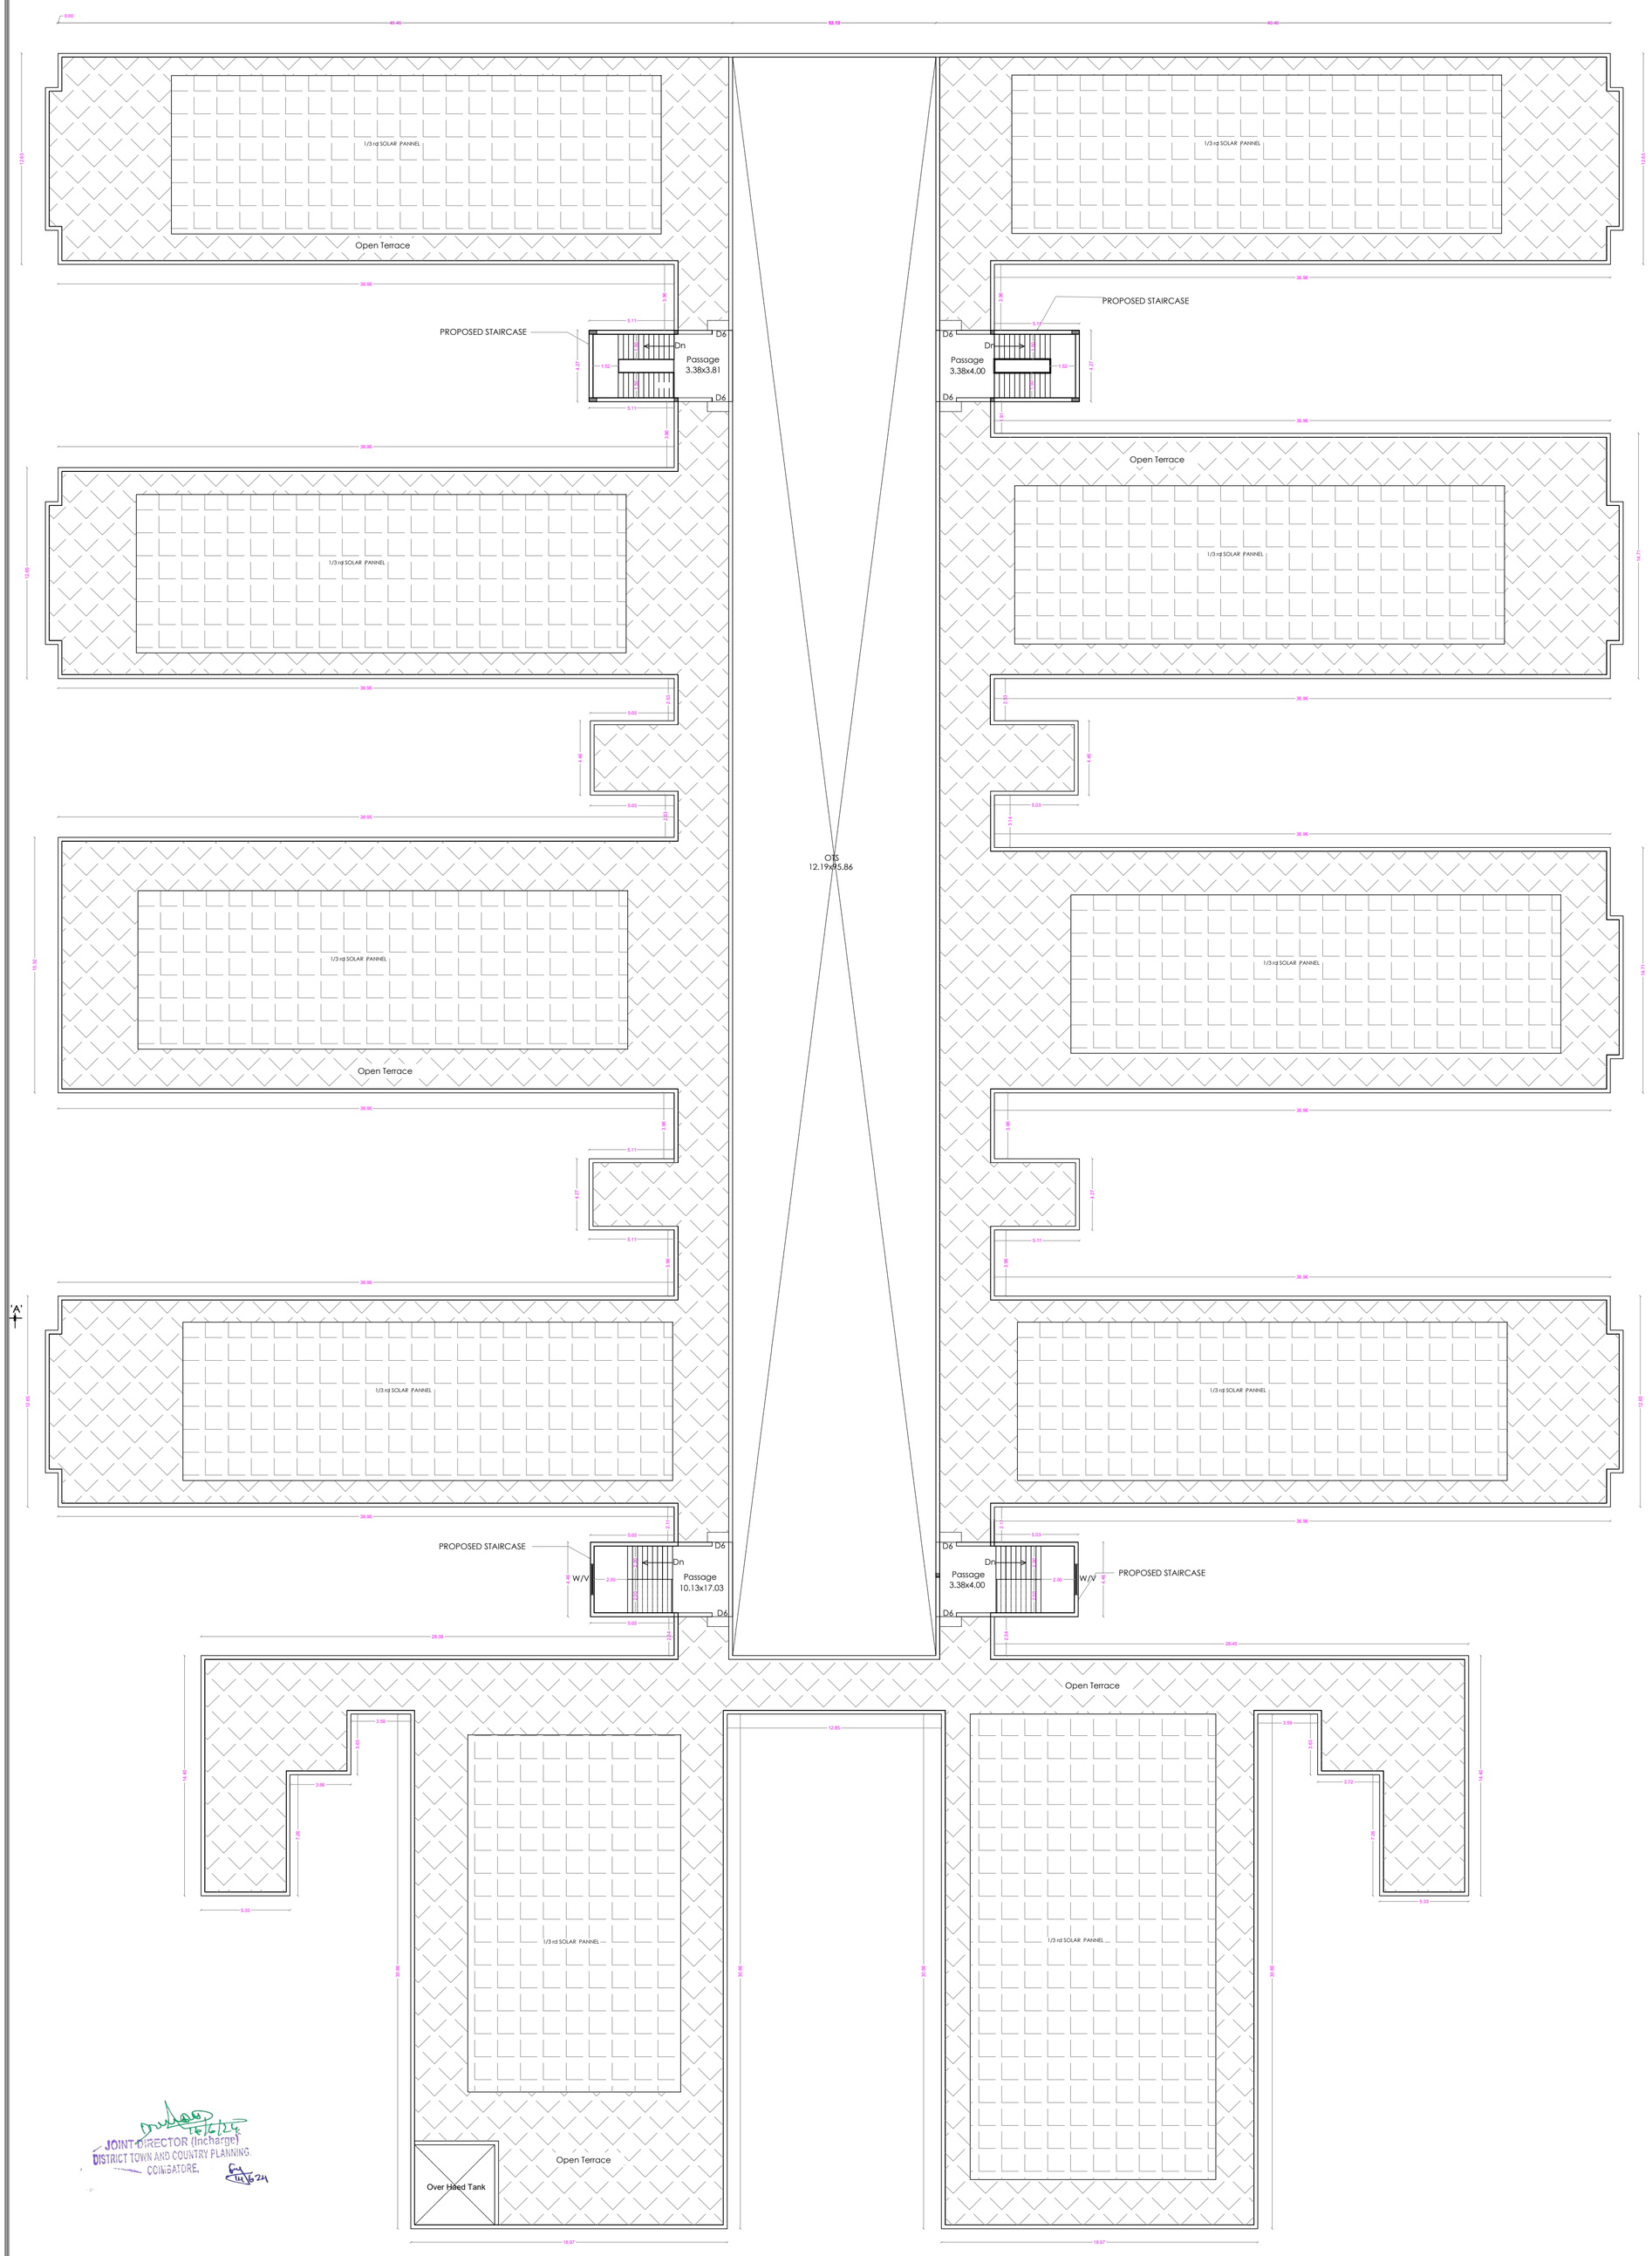

TERRACE FLOOR PLAN

JOINT DIRECTOR (Incharge)
DISTRICT TOWN AND COUNTRY PLANNING.
COIMBATORE.

SHEET No : 20

SNR SONS CHARITABLE TRUST

SRI RAMAKRISHNA ENGINEERING COLLEGE
COIMBATORE - 22

6. LABORATORY

AREA STATEMENT

FLOOR NAME	FSI Area SQM	Non FSI SQM	TOTAL SQM
GROUND FLOOR	6944.00	----	6944.00
FIRST FLOOR	6727.00	----	6727.00
TERRACE FLOOR	-----	149.63	149.63
TOTAL all Floors	13671.00	149.63	13820.63

TOTAL F.S.I. AREA	13671.00 Sqm
HEIGHT OF THE BUILDING	12.80 m

* All Dimensions are in metre.

SCHEDULE OF JOINERY

		METRE
D	DOOR	1.83 x 2.10
D1	DOOR	1.22 x 2.10
D2	DOOR	0.91 x 2.10
D3	DOOR	0.76 x 2.10
D4	DOOR	0.99 x 2.10
D5	DOOR	1.07 x 2.10
D6	DOOR	1.00 x 2.10
W	WINDOW	1.83 x 1.50
SW	STAIRCASE WINDOW	1.83 x 1.22
V	VENTILATOR	1.83 x 0.61

EXG. STAIRCASE DETAILS

WIDTH - 1.50 m
TREAD - 0.30 m
RISE - 0.15 m

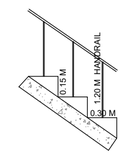

PRO. STAIRCASE DETAILS

WIDTH - 2.00 m
TREAD - 0.30 m
RISE - 0.15 m

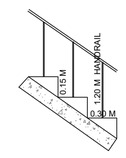

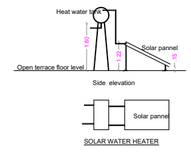

N.S. PANNEERSELVAM
M.I.S.E.,M.E.,(Struct),A.M.I.E,A.I.V.,
Chartered Structural Engineer & Valuer
CB/ISE/LM/229
SPU & ASSOCIATES
Engineers, Valuers& Builders & Surveyors,
262-A, Perur ,Main Road
Selvapuram,Coimbatore - 641 026
Coimbatore LPA/SE/
GR /19/03/006

STRUCTURAL ENGINEER

For SNR SONS CHARITABLE TRUST
C.V RAMKUMAR
CHIEF EXECUTIVE

APPLICANT

C. NATARAJAN, B.E.,
Consulting Engineer
NAVEEN ASSOCIATES
364, Second St., Extension
Gandhipuram, Coimbatore - 641 012.
COIMBATORE LPA / RE /
GR-I / 19 / 03 / 002

LBS/ REGISTERED ENGINEER

PLAN SHOWING THE EXISTING BUILDING IN S.F. No : 420/1A, 421/1, 421/2C, 422/1A, 1B, 2, 424, 433, 434, 435, 436, 437/1, 2A, 2B2, 438/1, 2C, 440/2, 442/1A, 1B, 2B, 443/2A2, 2B, 444/2A, 2B, 445/2, 446/1B,2B, 2C, 2D, 447/1,2, 448/1 & 2 AT CHINNAVEDAMPATTI VILLAGE, COIMBATORE CORPORATION. SCALE 1: 100

CHINNAVEDAMPATTI D.D. PLAN No : 8

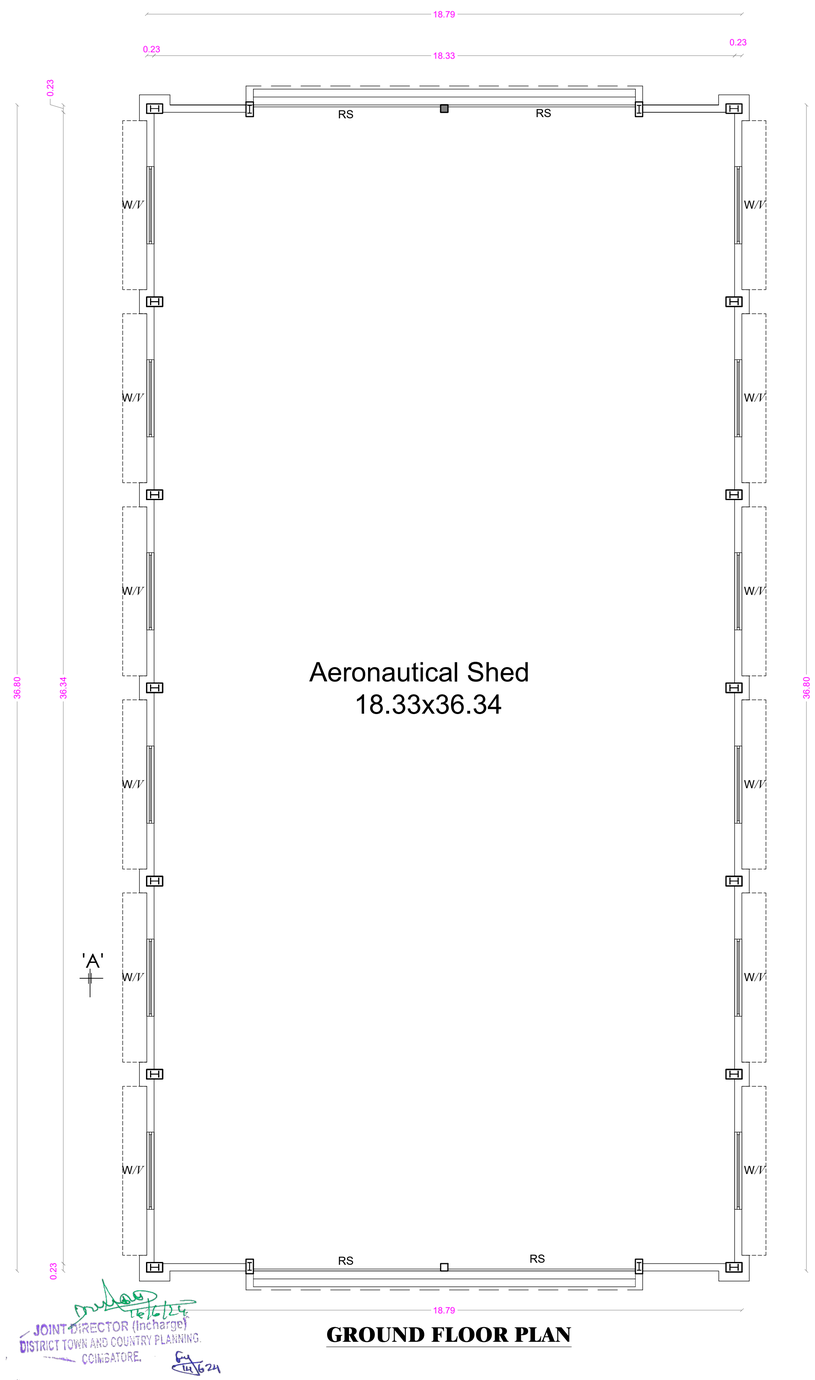

GROUND FLOOR PLAN

JOINT DIRECTOR (Incharge)
DISTRICT TOWN AND COUNTRY PLANNING.
COIMBATORE.

N

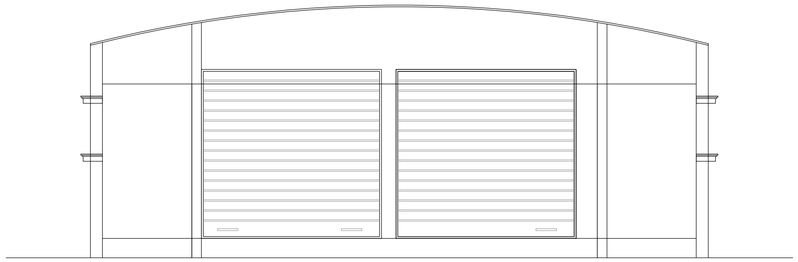

FRONT ELEVATION

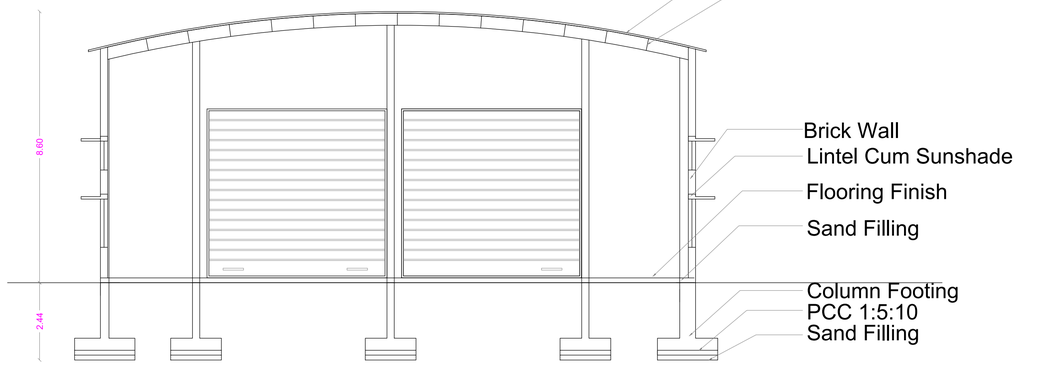

SECTION ON A A

ONLINE APPLICATION No:
SWP/BPA/210228/2024

SHEET No : 21

SNR SONS CHARITABLE TRUST

SRI RAMAKRISHNA ENGINEERING COLLEGE
COIMBATORE - 22

7. AIR CRAFT HANGAR

AREA STATEMENT

FLOOR NAME	FSI Area SQM	Non FSI SQM	TOTAL SQM
GROUND FLOOR	691.65	----	691.65
TOTAL all Floors	691.65	----	691.65

TOTAL F.S.I. AREA	691.65 Sqm
HEIGHT OF THE BUILDING	8.60 m

* All Dimensions are in metre.

SCHEDULE OF JOINERY

		METRE
RS	ROLLING SHUTTER	5.79 x 4.88
W	WINDOW	2.44 x 1.50
V	VENTILATOR	2.44 x 0.91

N.S. PANNEERSELVAM
M.I.E.,M.E.(Struct.),M.I.S.T.E.,
Chartered Structural Engineer & Valuer
CH/IRE/LM/229
SPU & ASSOCIATES
Engineers, Valuers, Builders & Surveyors,
262 A, Perur Main Road
Selvapuram,Coimbatore - 641 026
Coimbatore LPA/RE/
GR /19/03/005

STRUCTURAL ENGINEER

For SNR SONS CHARITABLE TRUST
C.V RAMKUMAR
CHIEF EXECUTIVE

APPLICANT

C. NATARAJAN, B.E.,
Consulting Engineer
NAVEEN ASSOCIATES
364, Second St., Extension
Gandhipuram, Coimbatore - 641 012.
COIMBATORE LPA / RE /
GR-1 / 19 / 03 / 002

LBS/ REGISTERED ENGINEER

PLAN SHOWING THE EXISTING BUILDING IN S.F. No : 420/1A, 421/1, 421/2C, 422/1A, 1B, 2, 424, 433, 434, 435, 436, 437/1, 2A, 2B2, 438/1, 2C, 440/2, 442/1A, 1B, 2B, 443/2A2, 2B, 444/2A, 2B, 445/2, 446/1B,2B, 2C, 2D, 447/1,2, 448/1 & 2 AT CHINNAVEDAMPATTI VILLAGE, COIMBATORE CORPORATION. SCALE 1: 100

CHINNAVEDAMPATTI D.D. PLAN No : 8

N

ONLINE APPLICATION No: SWP/BPA/210228/2024

GROUND FLOOR PLAN

JOINT DIRECTOR (Incharge)
DISTRICT TOWN AND COUNTRY PLANNING.
COIMBATORE.

SHEET No : 22

SNR SONS CHARITABLE TRUST

SRI RAMAKRISHNA ENGINEERING COLLEGE COIMBATORE - 22

8. BOYS HOSTEL - 1

AREA STATEMENT

FLOOR NAME	FSI Area SQM	Non FSI SQM	TOTAL SQM
GROUND FLOOR	3549.48	-----	3549.48
FIRST FLOOR	2944.31	-----	2944.31
SECOND FLOOR	2944.31	-----	2944.31
TERRACE FLOOR	-----	203.11	203.11
TOTAL all Floors	9438.10	203.11	9641.21

TOTAL F.S.I. AREA	9438.10 Sqm
HEIGHT OF THE BUILDING	10.23 m

* All Dimensions are in metre.

SCHEDULE OF JOINERY

		METRE
MD	MAIN DOOR	3.05 x 2.10
D	DOOR	1.22 x 2.10
D1	DOOR	1.00 x 2.10
D2	DOOR	0.76 x 2.10
W	WINDOW	1.83 x 1.50
W1	WINDOW	1.20 x 1.80
V	VENTILATOR	0.46 x 0.91

STAIRCASE DETAILS

WIDTH - 1.50 m & 2.00 m
TREAD - 0.30 m
RISE - 0.15 m

K.S. PANNEERSELVAM
M.E.,M.S.,(Struct.),M.I.E.,F.I.V.,
Chartered Engineer (India) & Valuer
COIMBATORE-641028
SPU & ASSOCIATES
Engineers, Surveyors, Builders & Surveyors,
202-A, Periyar Main Road
Ganapathy, Coimbatore - 641 006.
Architect Cert. LPA/RE/
GR-1/1750/2004

STRUCTURAL ENGINEER

for SNR SONS CHARITABLE TRUST
C.V. RAMKUMAR
CHIEF EXECUTIVE

APPLICANT

C. NATARAJAN, B.E.,
Consulting Engineer
NAVEEN ASSOCIATES
164, Second St., Extension
Gandhipuram, Coimbatore - 641 012.
COIMBATORE LPA / RE /
GR-1 / 19 / 03 / 002

LBS/ REGISTERED ENGINEER

PLAN SHOWING THE EXISTING BUILDING IN S.F. No : 420/1A, 421/1, 421/2C, 422/1A, 1B, 2, 424, 433, 434, 435, 436, 437/1, 2A, 2B2, 438/1, 2C, 440/2, 442/1A, 1B, 2B, 443/2A2, 2B, 444/2A, 2B, 445/2, 446/1B,2B, 2C, 2D, 447/1,2, 448/1 & 2 AT CHINNAVEDAMPATTI VILLAGE, COIMBATORE CORPORATION. SCALE 1: 100

CHINNAVEDAMPATTI D.D. PLAN No : 8

N

ONLINE APPLICATION No:
SWP/BPA/210228/2024

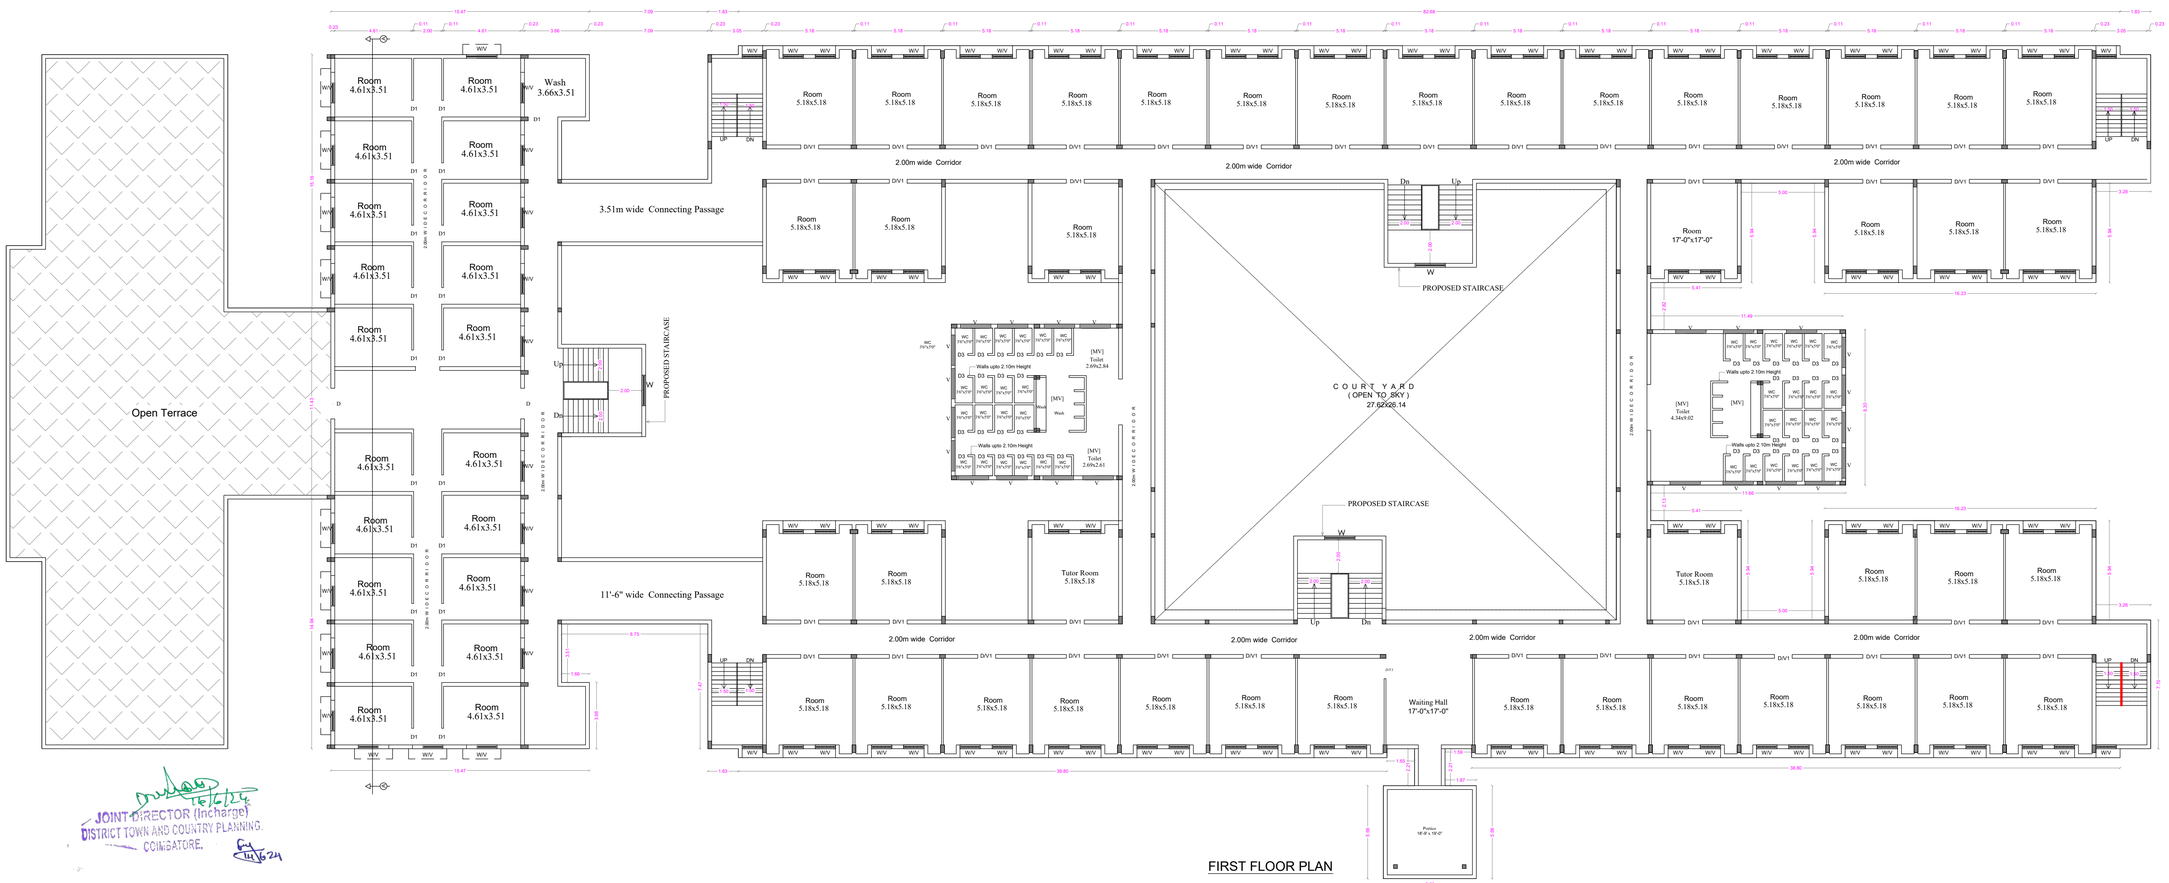

JOINT DIRECTOR (Incharge)
DISTRICT TOWN AND COUNTRY PLANNING.
COIMBATORE.
11/6/24

SHEET No : 23

SNR SONS CHARITABLE TRUST

SRI RAMAKRISHNA ENGINEERING COLLEGE
COIMBATORE - 22

8. BOYS HOSTEL - 1

AREA STATEMENT

FLOOR NAME	FSI Area SQM	Non FSI SQM	TOTAL SQM
GROUND FLOOR	3549.48	-----	3549.48
FIRST FLOOR	2944.31	-----	2944.31
SECOND FLOOR	2944.31	-----	2944.31
TERRACE FLOOR	-----	203.11	203.11
TOTAL all Floors	9438.10	203.11	9641.21

TOTAL F.S.I. AREA	9438.10 Sqm
HEIGHT OF THE BUILDING	10.23 m

* All Dimensions are in metre.

SCHEDULE OF JOINERY

		METRE
MD	MAIN DOOR	3.05 x 2.10
D	DOOR	1.22 x 2.10
D1	DOOR	1.00 x 2.10
D2	DOOR	0.76 x 2.10
W	WINDOW	1.83 x 1.50
W1	WINDOW	1.20 x 1.80
V	VENTILATOR	0.46 x 0.91

STAIRCASE DETAILS

WIDTH - 1.50m & 2.00 m
TREAD - 0.30 m
RISE - 0.15 m

N.S. PANNEERSELVAM
M.I.S.E.,M.E.,(Struct),A.M.I.E.A.W.,
Chartered Engineer (Structural) & Valuer
CB/ENR/3.181/2278
SPU & ASSOCIATES
Engineers, Surveyors, Builders & Surveyors,
202-A, Perur Main Road
Behind Indian Oil Petrol Bunk,
PEELAMEDU (P.O.),642 107.
Cell : 9790538061

STRUCTURAL ENGINEER

For SNR SONS CHARITABLE TRUST
C.V. RAMKUMAR
CHIEF EXECUTIVE

APPLICANT

C. NATARAJAN, B.E.,
Consulting Engineer
NAVEEN ASSOCIATES
364, Second St., Extension
Gandhipuram, Coimbatore - 641 012.
COIMBATORE LPA / RE /
GN-1 / 19 / 03 / 002

LBS/ REGISTERED ENGINEER

PLAN SHOWING THE EXISTING BUILDING IN S.F. No : 420/1A, 421/1, 421/2C, 422/1A, 1B, 2, 424, 433, 434, 435, 436, 437/1, 2A, 2B2, 438/1, 2C, 440/2, 442/1A, 1B, 2B, 443/2A2, 2B, 444/2A, 2B, 445/2, 446/1B,2B, 2C, 2D, 447/1,2, 448/1 & 2 AT CHINNAVEDAMPATTI VILLAGE, COIMBATORE CORPORATION. SCALE 1: 100

CHINNAVEDAMPATTI D.D. PLAN No : 8

N

ONLINE APPLICATION No: SWP/BPA/210228/2024

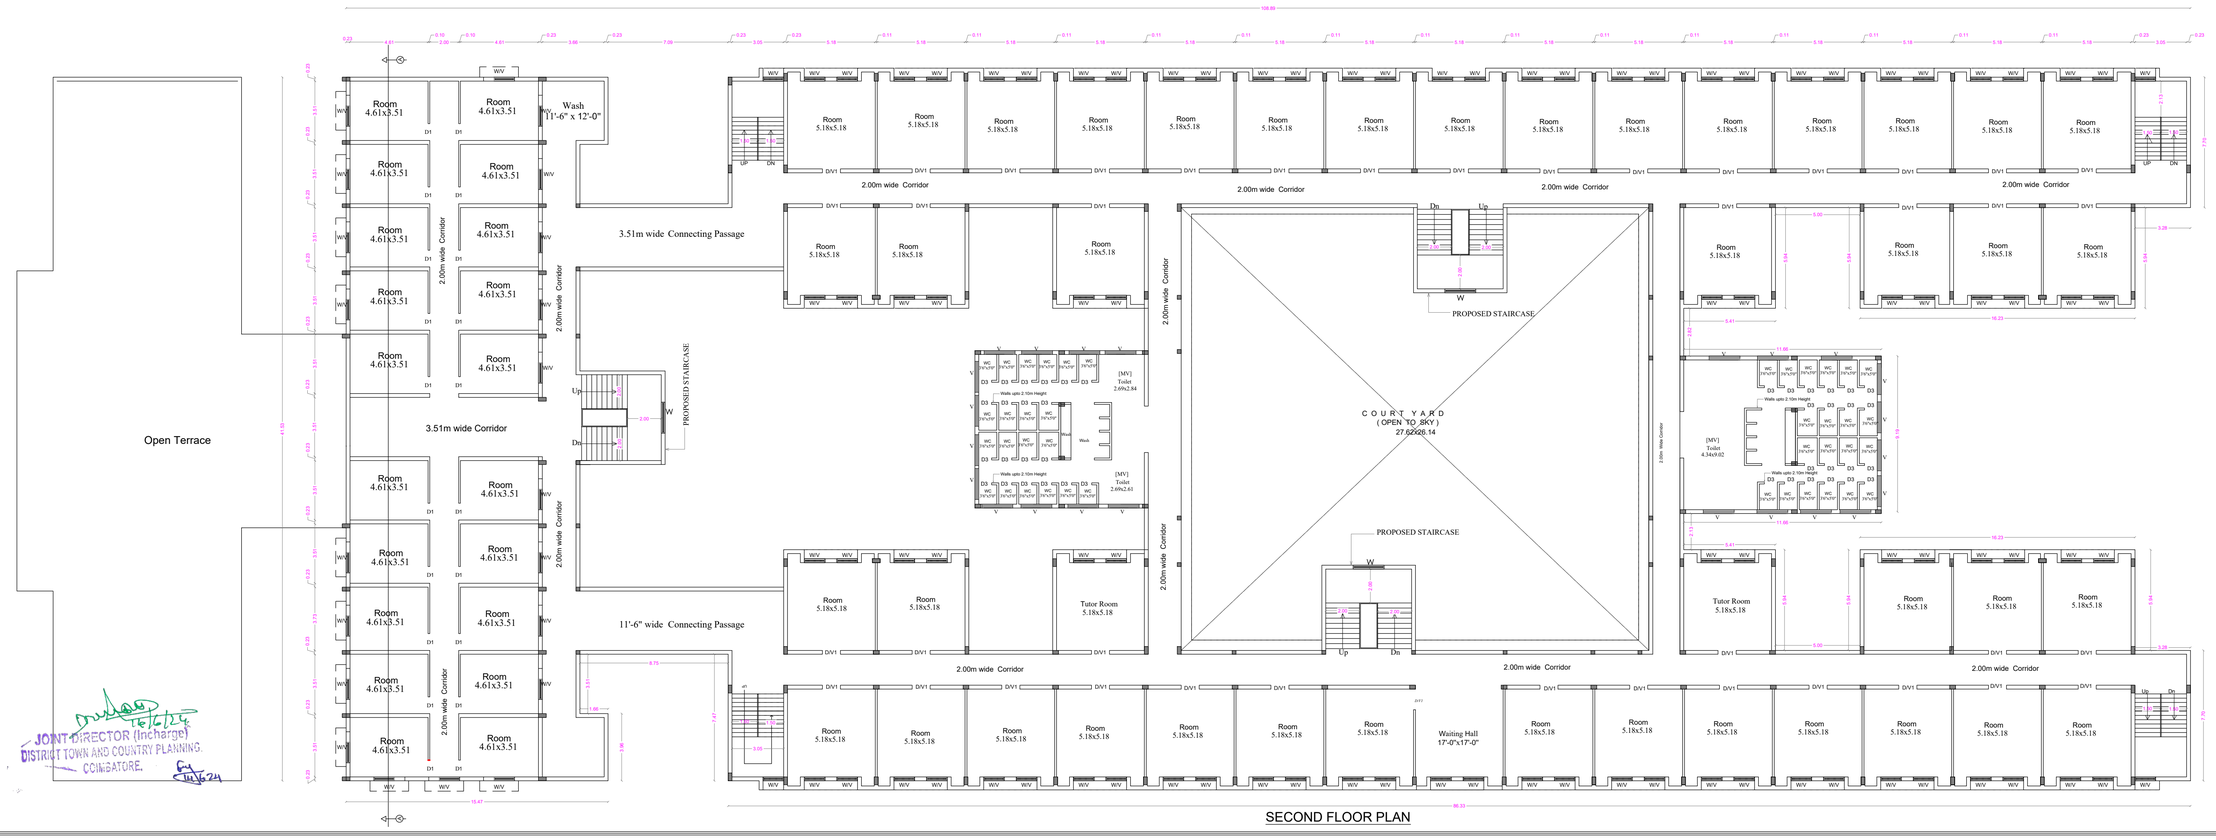

SECOND FLOOR PLAN

JOINT DIRECTOR (Incharge)
DISTRICT TOWN AND COUNTRY PLANNING.
COIMBATORE.

SHEET No : 24

SNR SONS CHARITABLE TRUST

SRI RAMAKRISHNA ENGINEERING COLLEGE COIMBATORE - 22

8. BOYS HOSTEL - 1

AREA STATEMENT

FLOOR NAME	FSI Area SQM	Non FSI SQM	TOTAL SQM
GROUND FLOOR	3549.48	----	3549.48
FIRST FLOOR	2944.31	----	2944.31
SECOND FLOOR	2944.31	----	2944.31
TERRACE FLOOR	-----	203.11	203.11
TOTAL all Floors	9438.10	203.11	9641.21

TOTAL F.S.I. AREA	9438.10 Sqm
HEIGHT OF THE BUILDING	10.23 m

* All Dimensions are in metre.

SCHEDULE OF JOINERY

		METRE
MD	MAIN DOOR	3.05 x 2.10
D	DOOR	1.22 x 2.10
D1	DOOR	1.00 x 2.10
D2	DOOR	0.76 x 2.10
W	WINDOW	1.83 x 1.50
W1	WINDOW	1.20 x 1.80
V	VENTILATOR	0.46 x 0.91

STAIRCASE DETAILS

WIDTH - 1.50m & 2.00 m
TREAD - 0.30 m
RISE - 0.15 m

Dr. N.G. PANNEERSELVAM
M.I.S.E.,M.I.Struct.E.,M.I.E.A.E.,
Chartered Structural Engineer & Valuer
CB/IAE/LM/229
SPU & ASSOCIATES
Engineers, Valuers, Builders & Surveyors,
262-A, Periyar Main Road
Behind Ganapathy Bus Stand,
Coimbatore 641 006.
Cell : 9363 7800

STRUCTURAL ENGINEER

for SNR SONS CHARITABLE TRUST
C.V. RAMKUMAR
CHIEF EXECUTIVE

APPLICANT

C. NATARAJAN, B.E.,
Consulting Engineer
NAVEEN ASSOCIATES
364, Second St., Extension
Gandhipuram, Coimbatore - 641 012.
COIMBATORE LPA / RE / GR-I / 19 / 03 / 002

LBS/ REGISTERED ENGINEER

PLAN SHOWING THE EXISTING BUILDING IN S.F. No : 420/1A, 421/1, 421/2C, 422/1A, 1B, 2, 424, 433, 434, 435, 436, 437/1, 2A, 2B2, 438/1, 2C, 440/2, 442/1A, 1B, 2B, 443/2A2, 2B, 444/2A, 2B, 445/2, 446/1B,2B, 2C, 2D, 447/1,2, 448/1 & 2 AT CHINNAVEDAMPATTI VILLAGE, COIMBATORE CORPORATION. SCALE 1: 100

CHINNAVEDAMPATTI D.D. PLAN No : 8

N

ONLINE APPLICATION No: SWP/BPA/210228/2024

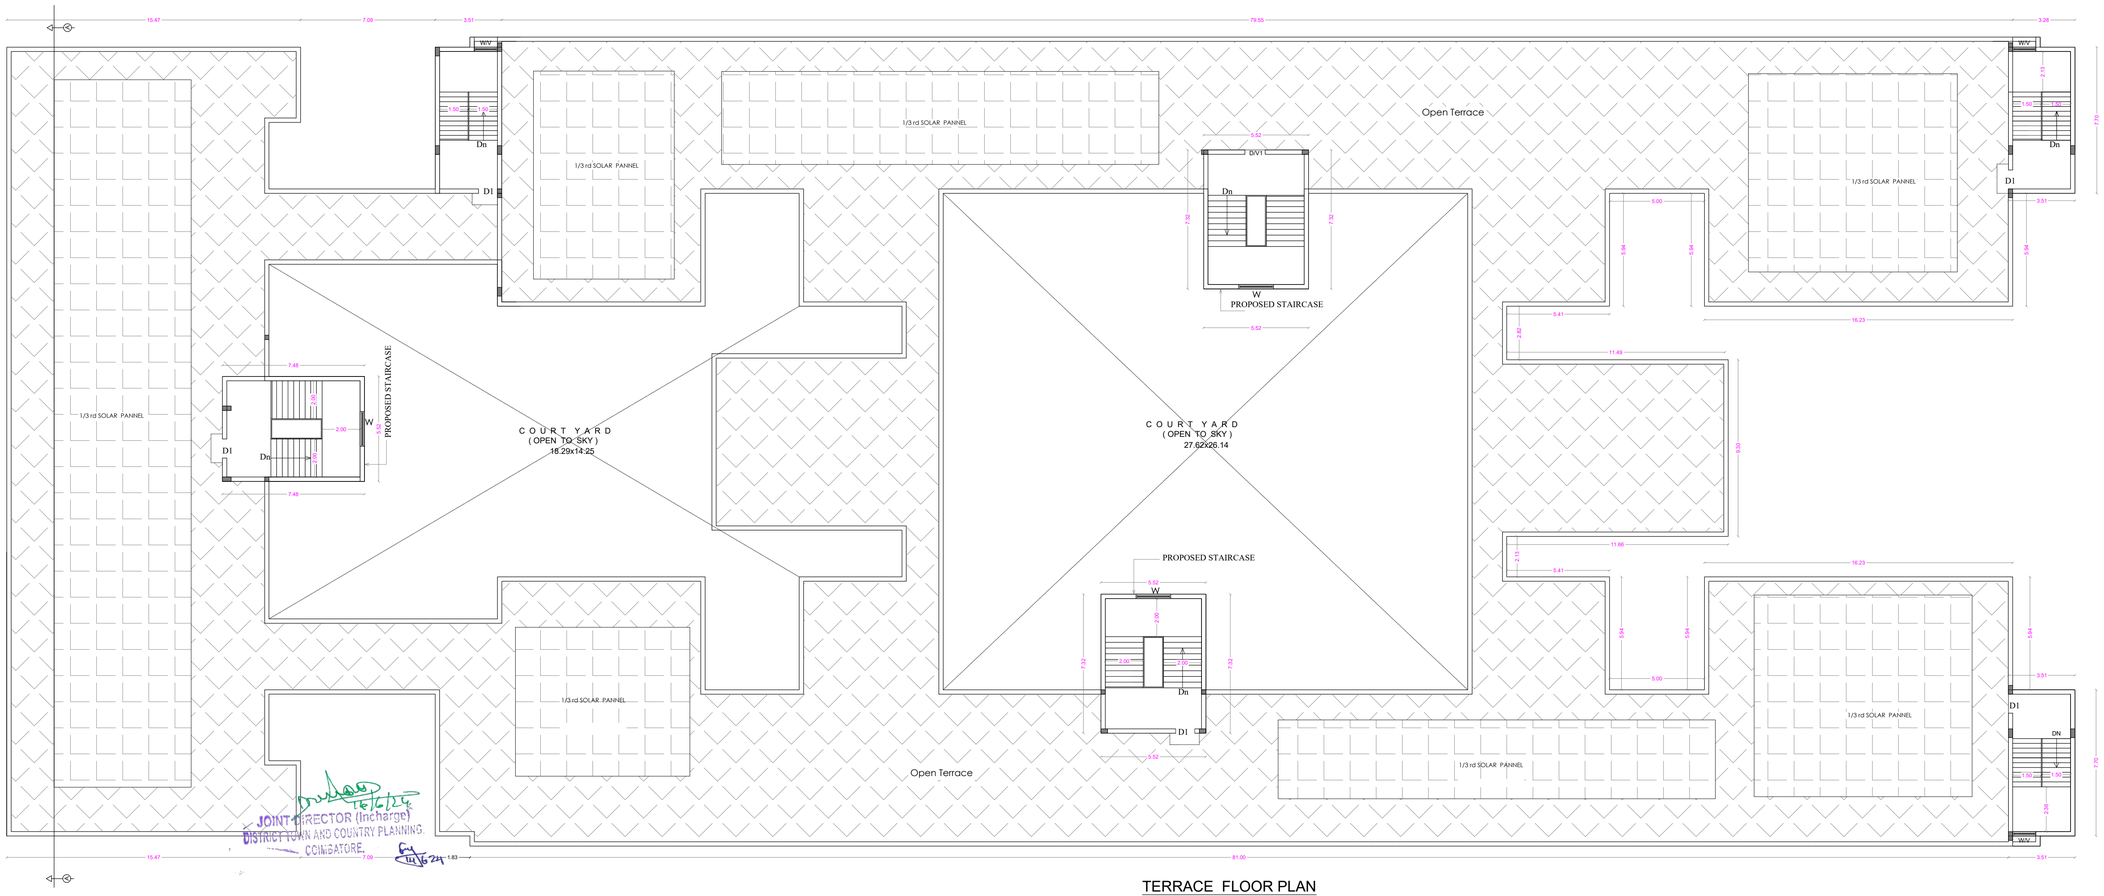

TERRACE FLOOR PLAN

SHEET No : 25

SNR SONS CHARITABLE TRUST

SRI RAMAKRISHNA ENGINEERING COLLEGE
COIMBATORE - 22

8. BOYS HOSTEL - 1

AREA STATEMENT

FLOOR NAME	FSI Area SQM	Non FSI SQM	TOTAL SQM
GROUND FLOOR	3549.48	----	3549.48
FIRST FLOOR	2944.31	----	2944.31
SECOND FLOOR	2944.31	----	2944.31
TERRACE FLOOR	-----	203.11	203.11
TOTAL all Floors	9438.10	203.11	9641.21

TOTAL F.S.I. AREA	9438.10 Sqm
HEIGHT OF THE BUILDING	10.23 m

* All Dimensions are in metre.

SCHEDULE OF JOINERY

		METRE
MD	MAIN DOOR	3.05 x 2.10
D	DOOR	1.22 x 2.10
D1	DOOR	1.00 x 2.10
D2	DOOR	0.76 x 2.10
W	WINDOW	1.83 x 1.50
W1	WINDOW	1.20 x 1.80
V	VENTILATOR	0.46 x 0.91

STAIRCASE DETAILS

WIDTH - 1.50m & 2.00 m
TREAD - 0.30 m
RISE - 0.15 m

K.S. PANNEERSELVAM
M.S.C.M.E.(Hons),A.M.I.S.E.,M.I.V.
Chartered Structural Engineer & Valuer
CB/ISE/LM/229
SPU & ASSOCIATES
Engineers, Valuers, Builders & Surveyors,
282-A, Pavur Main Road,
Selvapuram, Coimbatore - 641 026.
Cellphone: 9443162/
Ph: 2576363/060

STRUCTURAL ENGINEER

For SNR SONS CHARITABLE TRUST

C.V. RAMKUMAR
CHIEF EXECUTIVE

APPLICANT

C. NATARAJAN, B.E.,
Consulting Engineer
NAVEEN ASSOCIATES
364, Second St., Extension
Gandhipuram, Coimbatore - 641 012.
COIMBATORE LPA / RE /
GR-1 / 19 / 03 / 002

LBS/ REGISTERED ENGINEER

PLAN SHOWING THE EXISTING BUILDING IN S.F. No : 420/1A, 421/1, 421/2C, 422/1A, 1B, 2, 424, 433, 434, 435, 436, 437/1, 2A, 2B2, 438/1, 2C, 440/2, 442/1A, 1B, 2B, 443/2A2, 2B, 444/2A, 2B, 445/2, 446/1B,2B, 2C, 2D, 447/1,2, 448/1 & 2 AT CHINNAVEDAMPATTI VILLAGE, COIMBATORE CORPORATION. SCALE 1: 100

CHINNAVEDAMPATTI D.D. PLAN No : 8

8. BOYS HOSTEL - 1

SHEET No : 26

N

ONLINE APPLICATION No:
SWP/BPA/210228/2024

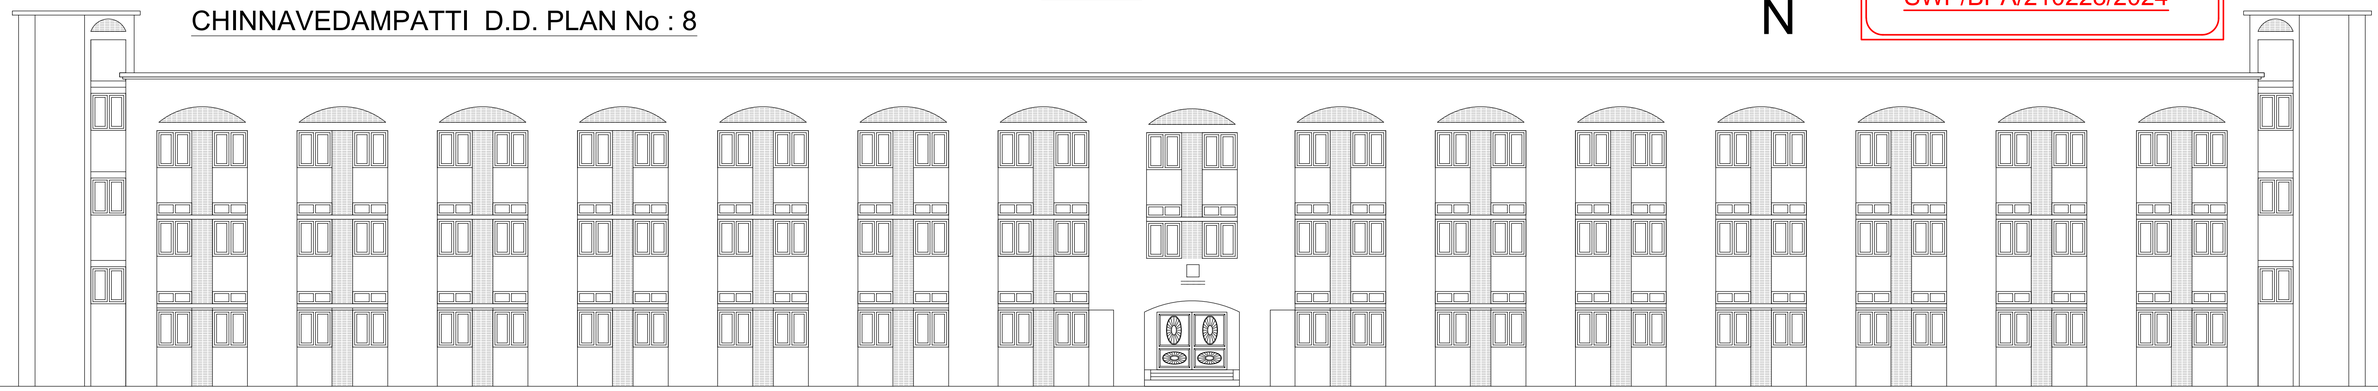

ELEVATION

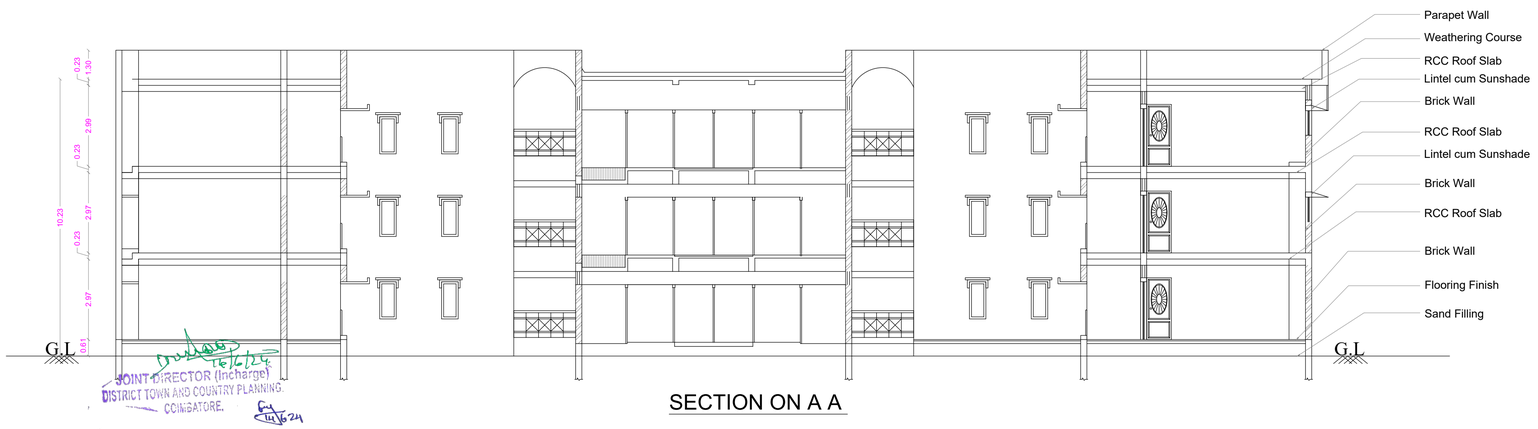

JOINT DIRECTOR (Incharge)
DISTRICT TOWN AND COUNTRY PLANNING
COIMBATORE.

SECTION ON A A

SNR SONS CHARITABLE TRUST

SRI RAMAKRISHNA ENGINEERING COLLEGE
COIMBATORE - 22

8. BOYS HOSTEL - 1

AREA STATEMENT

FLOOR NAME	FSI Area SQM	Non FSI SQM	TOTAL SQM
GROUND FLOOR	3549.48	----	3549.48
FIRST FLOOR	2944.31	----	2944.31
SECOND FLOOR	2944.31	----	2944.31
TERRACE FLOOR	-----	203.11	203.11
TOTAL all Floors	9438.10	203.11	9641.21

TOTAL F.S.I. AREA	9438.10 Sqm
HEIGHT OF THE BUILDING	10.23 m

N.S. PANNEERSELVAM
M.I.S.E.,M.E.,(Struct),A.M.I.E.,A.I.V.,
Chartered Structural Engineer & Valuer
CB/ISE/LM/229
SPU & ASSOCIATES
Engineers, Valuers, Builders & Surveyors,
262-A, Perur Main Road
Selvapuram,Coimbatore - 641 026
Coimbatore LPA/SE/
GE /19/03/006

STRUCTURAL ENGINEER

For SNR SONS CHARITABLE TRUST
C.V RAMKUMAR
CHIEF EXECUTIVE

APPLICANT

C. NATARAJAN, B.E.,
Consulting Engineer
NAVEEN ASSOCIATES
364, Second St., Extension
Gandhipuram, Coimbatore - 641 012.
COIMBATORE LPA / RE /
GR-I / 19 / 03 / 002

LBS/ REGISTERED ENGINEER

PLAN SHOWING THE EXISTING BUILDING IN S.F. No : 420/1A, 421/1, 421/2C, 422/1A, 1B, 2, 424, 433, 434, 435, 436, 437/1, 2A, 2B2, 438/1, 2C, 440/2, 442/1A, 1B, 2B, 443/2A2, 2B, 444/2A, 2B, 445/2, 446/1B,2B, 2C, 2D, 447/1,2, 448/1 & 2 AT CHINNAVEDAMPATTI VILLAGE, COIMBATORE CORPORATION. SCALE 1: 100

CHINNAVEDAMPATTI D.D. PLAN No : 8

ONLINE APPLICATION No: SWP/BPA/210228/2024

N

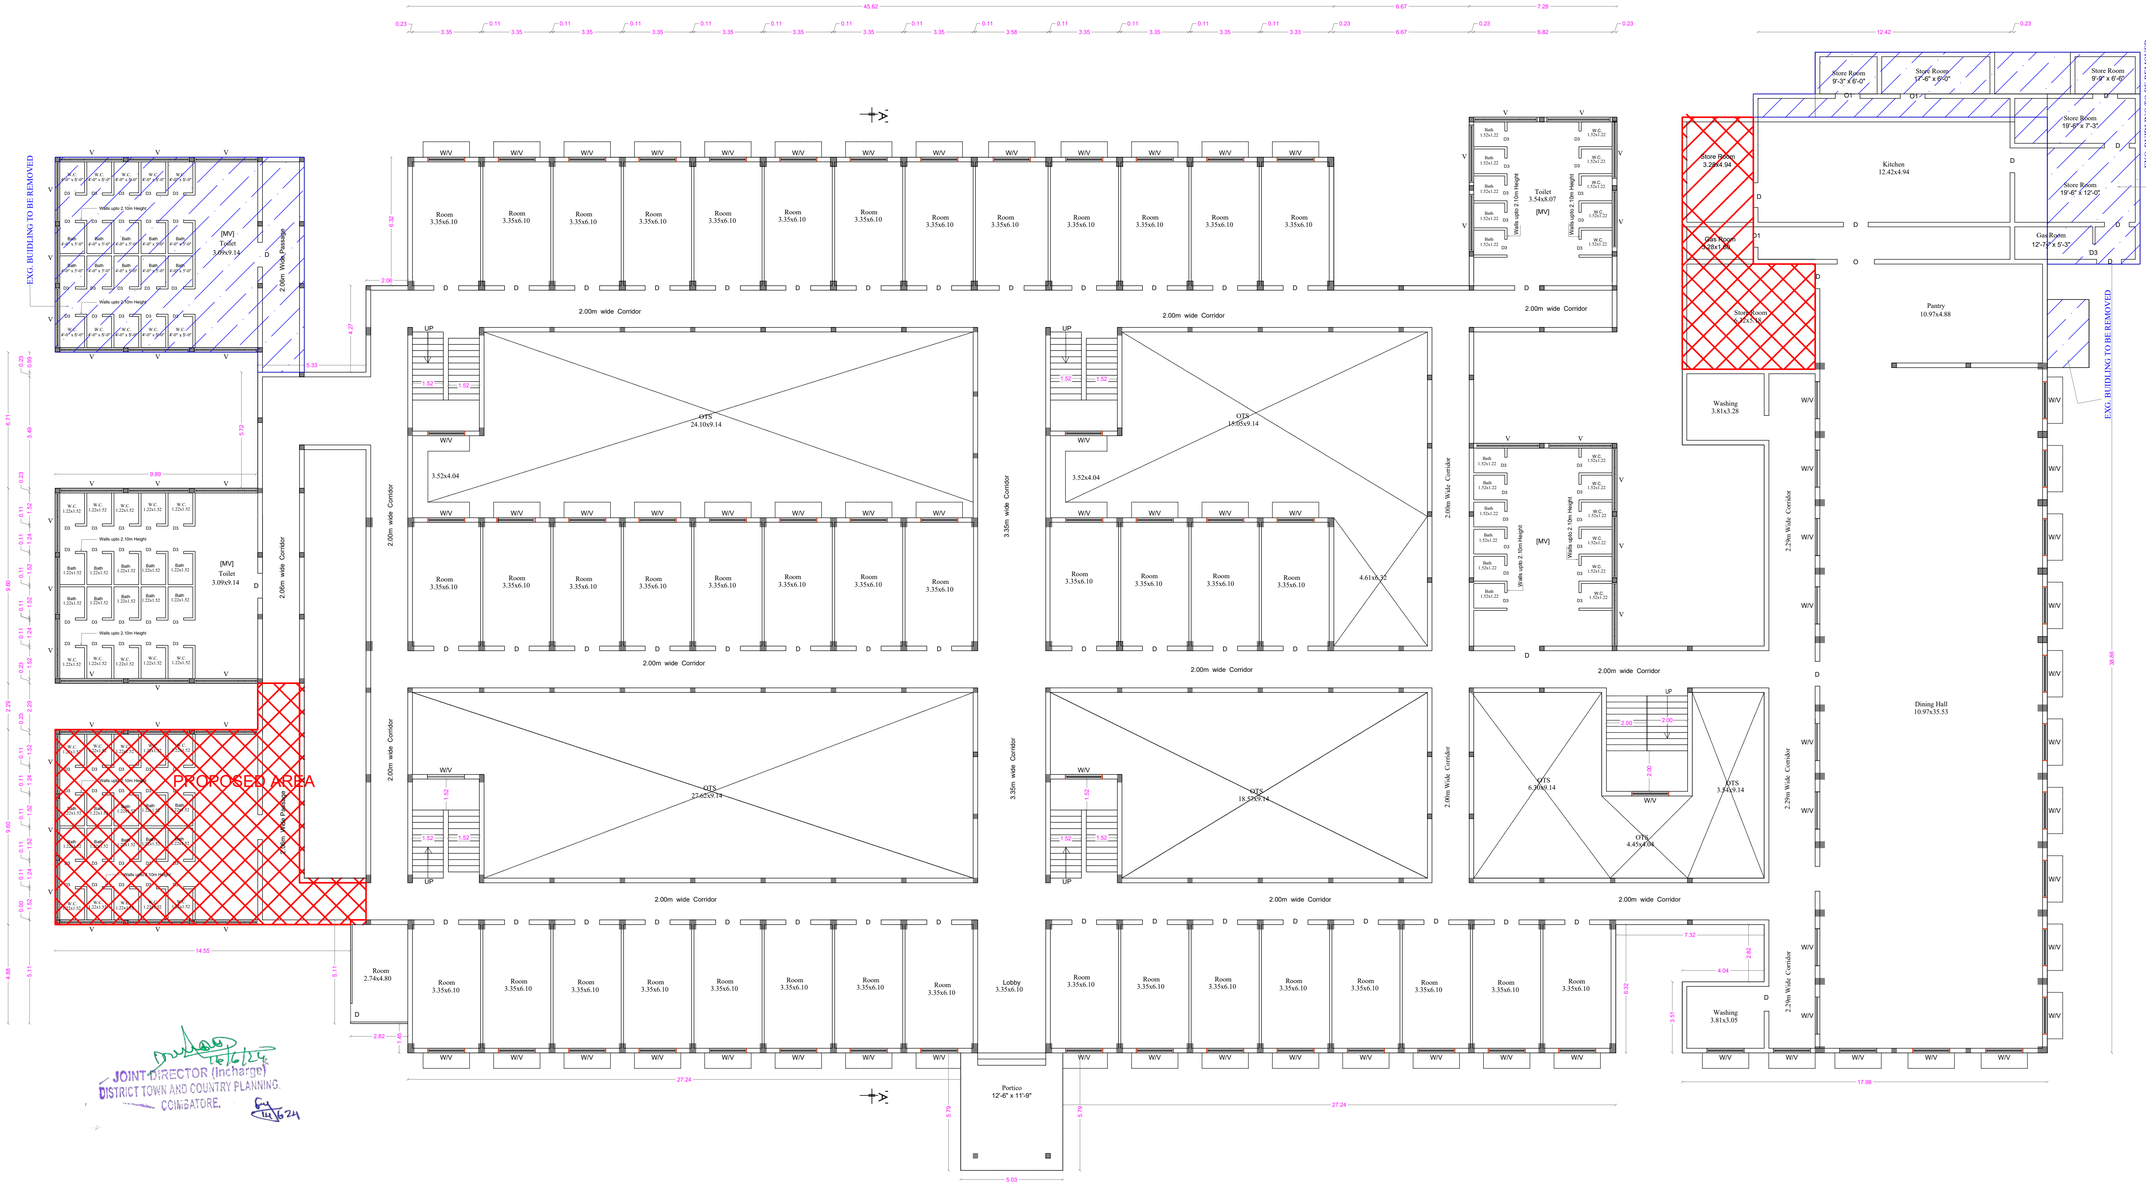

JOINT DIRECTOR (Incharge)
DISTRICT TOWN AND COUNTRY PLANNING.
COIMBATORE.

SHEET No : 27

SNR SONS CHARITABLE TRUST

SRI RAMAKRISHNA ENGINEERING COLLEGE
COIMBATORE - 22

9. BOYS HOSTEL - 2

AREA STATEMENT

FLOOR NAME	FSI Area SQM	Non FSI SQM	TOTAL SQM
GROUND FLOOR	2950.28	----	2950.28
FIRST FLOOR	2093.46	----	2093.46
SECOND FLOOR	2093.46	----	2093.46
THIRD FLOOR	2093.46	----	2093.46
TERRACE FLOOR	-----	144.39	144.39
TOTAL all Floors	9230.66	144.39	9375.05

TOTAL F.S.I. AREA	9230.66 Sqm
HEIGHT OF THE BUILDING	14.16 m

* All Dimensions are in metre.

SCHEDULE OF JOINERY

		METRE
D	DOOR	1.22 x 2.10
D1	DOOR	1.07 x 2.10
D2	DOOR	0.76 x 2.10
W	WINDOW	1.83 x 1.50
W2	WINDOW	1.83 x 1.20
V	VENTILATOR	1.83 x 0.61
V1	VENTILATOR	0.90 x 0.61

STAIRCASE DETAILS

WIDTH - 2.00 m
TREAD - 0.30 m
RISE - 0.15 m

K.S. PANNEERSELVAM
M.S.E.,M.E.,(Struct),A.M.I.E.,I.V.,
Chartered Structural Engineer & Valuer
CE/ISE/LE/229
SPU & ASSOCIATES
Engineers, Valuers, Builders & Surveyors,
202 A, Ferus Main Road
Selvapuram,Coimbatore - 641 026.
Coimbatore LPA/SE/
GR- 179/03/001

STRUCTURAL ENGINEER

For SNR SONS CHARITABLE TRUST
C.V. RAMKUMAR
CHIEF EXECUTIVE

APPLICANT

C. NATARAJAN, B.E.,
Consulting Engineer
NAVEEN ASSOCIATES
364, Second St., Extension
Gandhipuram, Coimbatore - 641 012.
COIMBATORE LPA / RE /
GR-1 / 19 / 03 / 002

LBS/ REGISTERED ENGINEER

PLAN SHOWING THE EXISTING BUILDING IN S.F. No : 420/1A, 421/1, 421/2C, 422/1A, 1B, 2, 424, 433, 434, 435, 436, 437/1, 2A, 2B2, 438/1, 2C, 440/2, 442/1A, 1B, 2B, 443/2A2, 2B, 444/2A, 2B, 445/2, 446/1B,2B, 2C, 2D, 447/1,2, 448/1 & 2 AT CHINNAVEDAMPATTI VILLAGE, COIMBATORE CORPORATION. SCALE 1: 100

CHINNAVEDAMPATTI D.D. PLAN No : 8

ONLINE APPLICATION No: SWP/BPA/210228/2024

N

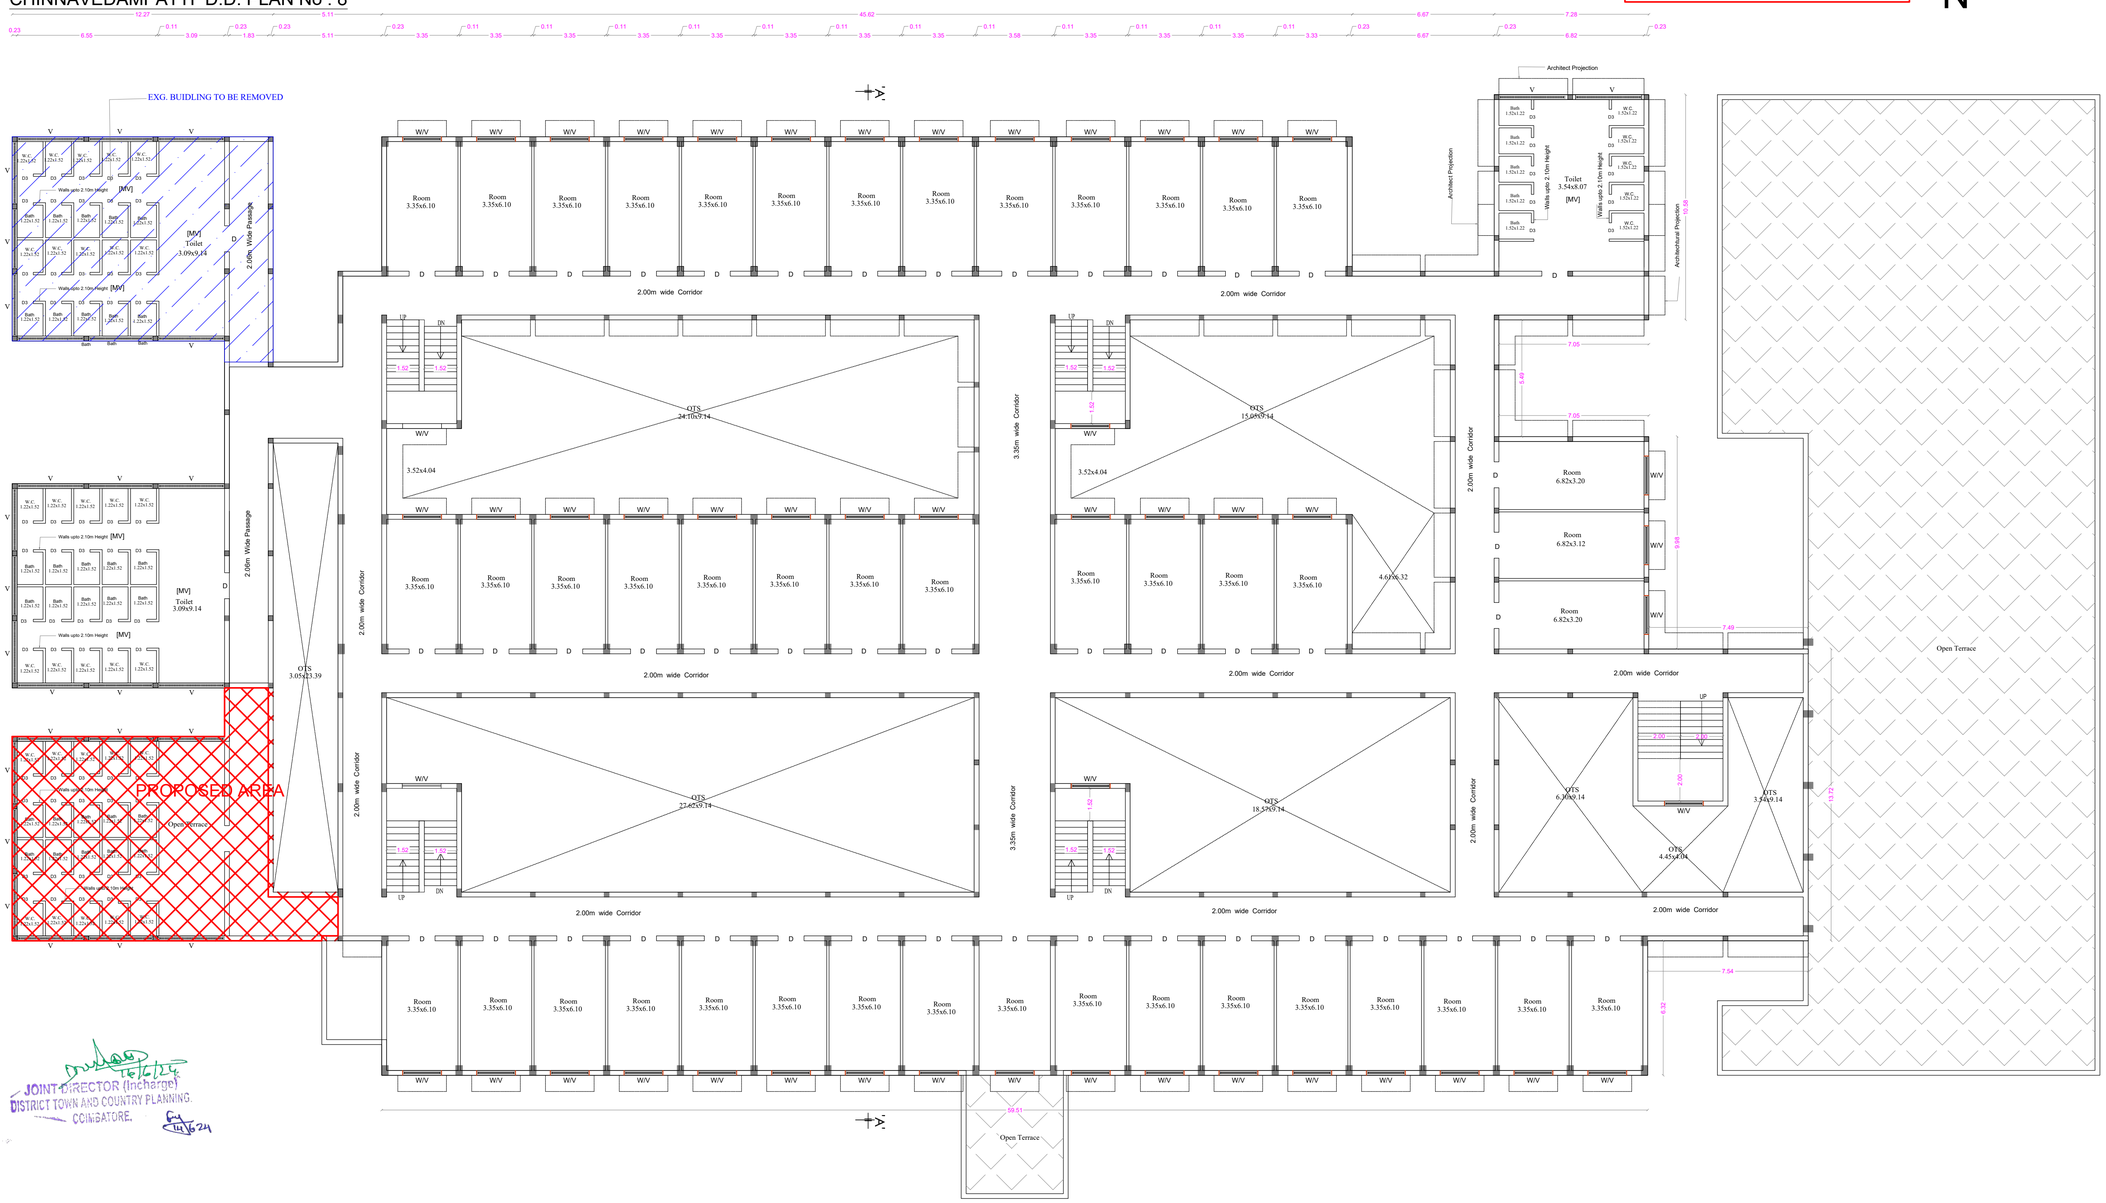

FIRST FLOOR PLAN

SHEET No : 28

SNR SONS CHARITABLE TRUST

SRI RAMAKRISHNA ENGINEERING COLLEGE
COIMBATORE - 22

9. BOYS HOSTEL - 2

AREA STATEMENT

FLOOR NAME	FSI Area SQM	Non FSI SQM	TOTAL SQM
GROUND FLOOR	2950.28	----	2950.28
FIRST FLOOR	2093.46	----	2093.46
SECOND FLOOR	2093.46	----	2093.46
THIRD FLOOR	2093.46	----	2093.46
TERRACE FLOOR	-----	144.39	144.39
TOTAL all Floors	9230.66	144.39	9375.05

TOTAL F.S.I. AREA	9230.66 Sqm
HEIGHT OF THE BUILDING	14.16 m

* All Dimensions are in metre.

SCHEDULE OF JOINERY

		METRE
D	DOOR	1.22 x 2.10
D1	DOOR	1.07 x 2.10
D2	DOOR	0.76 x 2.10
W	WINDOW	1.83 x 1.50
W2	WINDOW	1.83 x 1.20
V	VENTILATOR	1.83 x 0.61
V1	VENTILATOR	0.90 x 0.61

STAIRCASE DETAILS

WIDTH - 2.00 m
TREAD - 0.30 m
RISE - 0.15 m

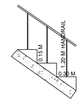

N.S. PANNEERSELVAN
M.I.S.E.,M.E.(Struct),A.M.I.S.E.,I.V.,
Chartered Structural Engineer & Valuer
CB/ISE/LM/229
SPU & ASSOCIATES
Engineers, Valuers& Builders & Surveyors,
202-A, Perur Main Road,
Selvapuram,Coimbatore - 641 026.
Coimbatore LPA/SE/
GH 719703/006

STRUCTURAL ENGINEER

For SNR SONS CHARITABLE TRUST
C.V RAMKUMAR
CHIEF EXECUTIVE

APPLICANT

C. NATARAJAN, B.E.,
Consulting Engineer
NAVEEN ASSOCIATES
364, Second St., Extension
Gandhipuram, Coimbatore - 641 012.
COIMBATORE LPA / RE /
GR-I / 19 / 03 / 002

LBS/ REGISTERED ENGINEER

PLAN SHOWING THE EXISTING BUILDING IN S.F. No : 420/1A, 421/1, 421/2C, 422/1A, 1B, 2, 424, 433, 434, 435, 436, 437/1, 2A, 2B2, 438/1, 2C, 440/2, 442/1A, 1B, 2B, 443/2A2, 2B, 444/2A, 2B, 445/2, 446/1B,2B, 2C, 2D, 447/1,2, 448/1 & 2 AT CHINNAVEDAMPATTI VILLAGE, COIMBATORE CORPORATION. SCALE 1: 100

CHINNAVEDAMPATTI D.D. PLAN No : 8

N

SHEET No : 29

SNR SONS CHARITABLE TRUST

SRI RAMAKRISHNA ENGINEERING COLLEGE
COIMBATORE - 22

9. BOYS HOSTEL - 2

ONLINE APPLICATION No:
SWP/BPA/210228/2024

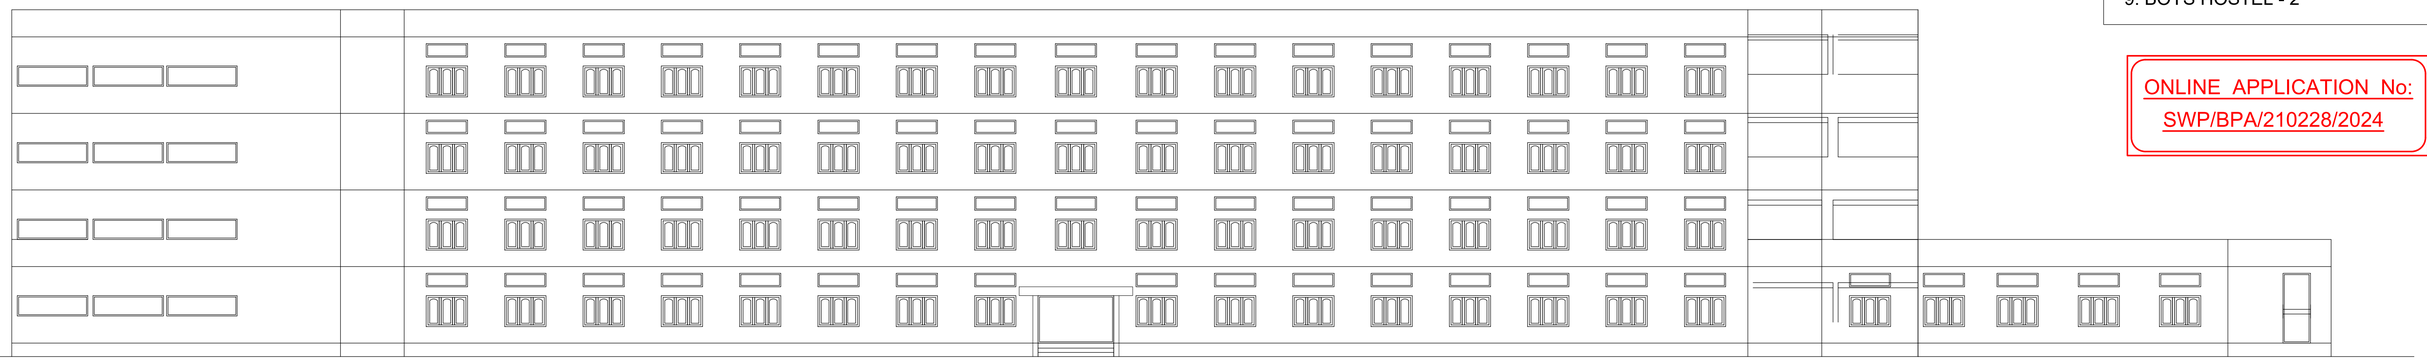

ELEVATION

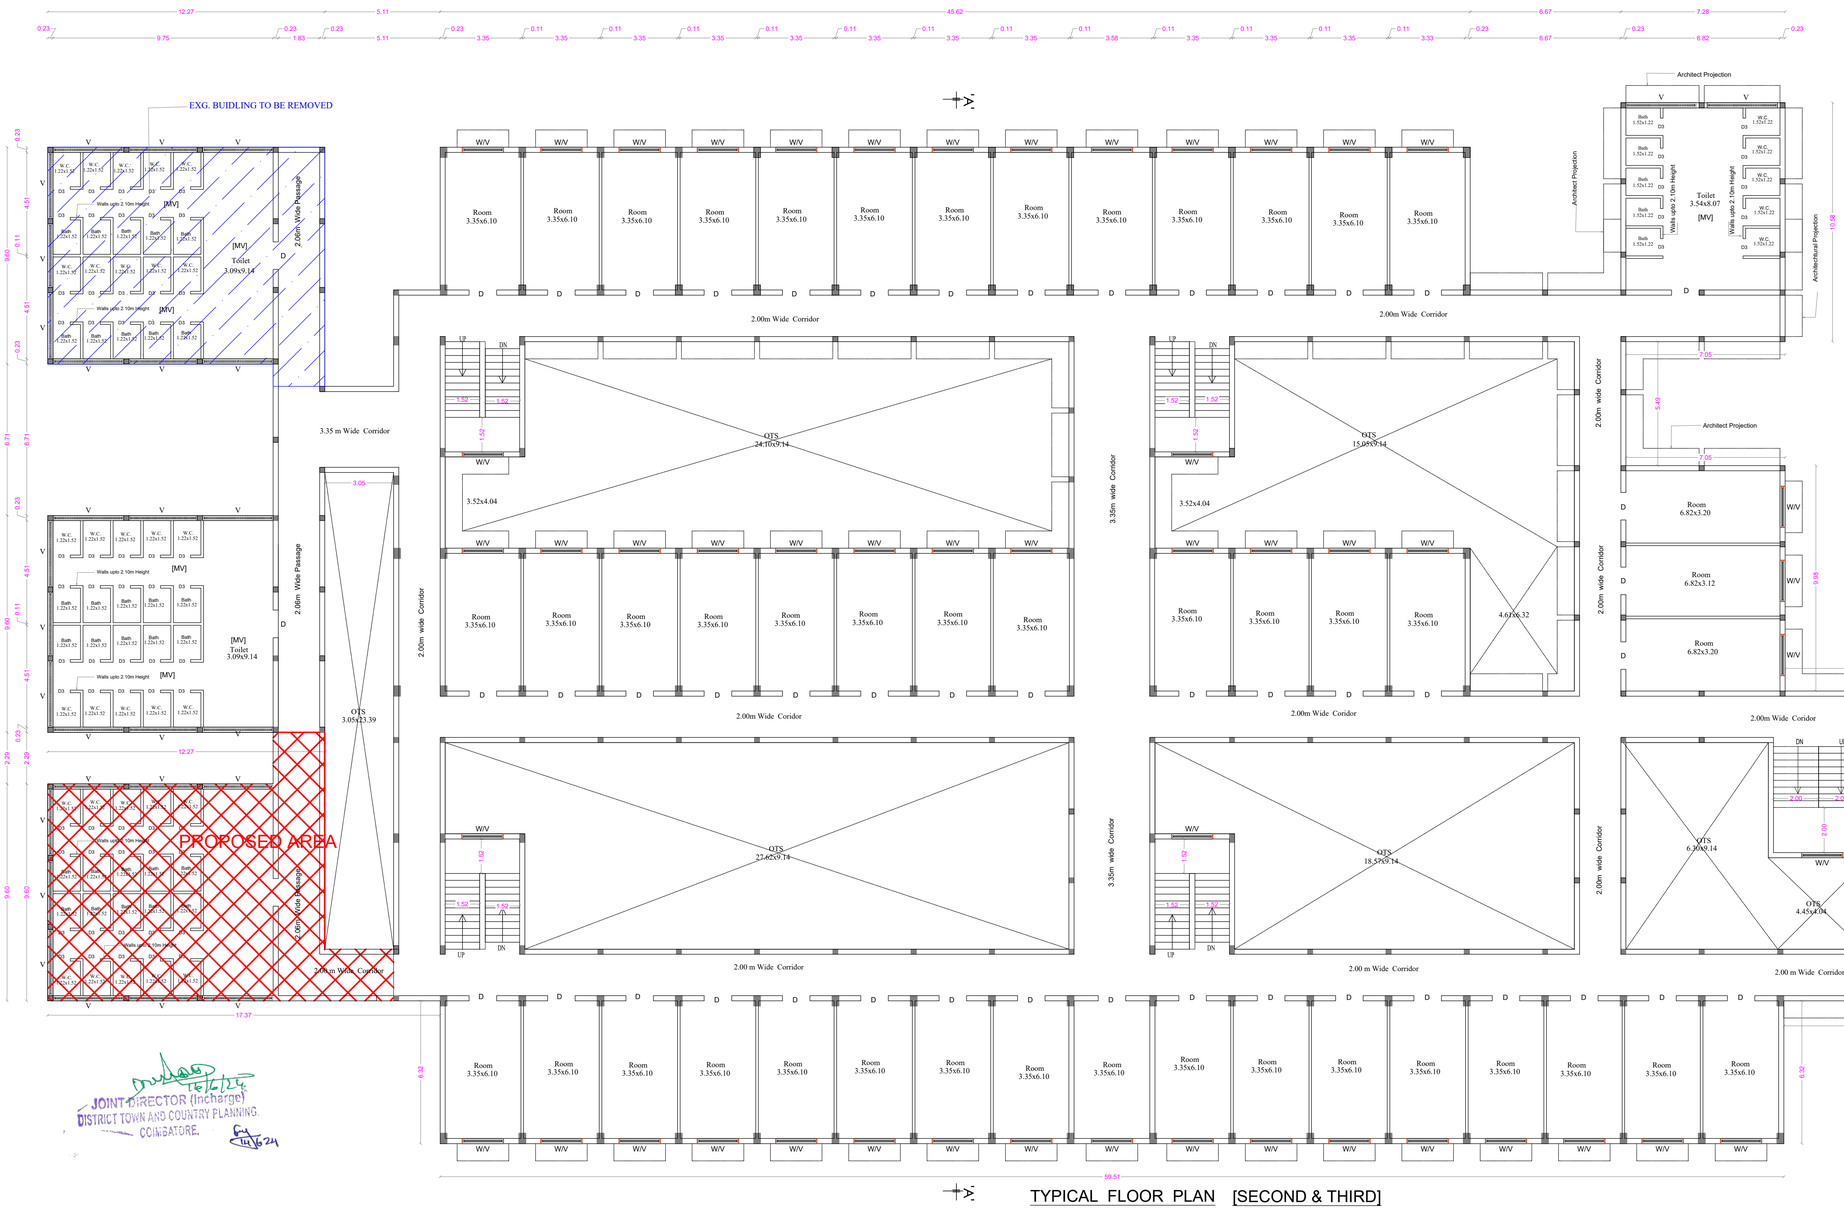

TYPICAL FLOOR PLAN [SECOND & THIRD]

JOINT DIRECTOR (Incharge)
DISTRICT TOWN AND COUNTRY PLANNING.
COIMBATORE.

AREA STATEMENT

FLOOR NAME	FSI Area SQM	Non FSI SQM	TOTAL SQM
GROUND FLOOR	2950.28	----	2950.28
FIRST FLOOR	2093.46	----	2093.46
SECOND FLOOR	2093.46	----	2093.46
THIRD FLOOR	2093.46	----	2093.46
TERRACE FLOOR	-----	144.39	144.39
TOTAL all Floors	9230.66	144.39	9375.05

TOTAL F.S.I. AREA	9230.66 Sqm
HEIGHT OF THE BUILDING	14.16 m

* All Dimensions are in metre.

SCHEDULE OF JOINERY

		METRE
D	DOOR	1.22 x 2.10
D1	DOOR	1.07 x 2.10
D2	DOOR	0.76 x 2.10
W	WINDOW	1.83 x 1.50
W2	WINDOW	1.83 x 1.20
V	VENTILATOR	1.83 x 0.61
V1	VENTILATOR	0.90 x 0.61

STAIRCASE DETAILS

WIDTH - 2.00 m
TREAD - 0.30 m
RISE - 0.15 m

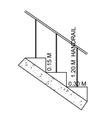

N.S. PANNEERSELVAM
M.I.S.E., M.E.,(Struct), A.M.I.E.(I.V.),
Chartered Structural Engineer & Valuer
CB/ISE/LM/229
SPU & ASSOCIATES
Engineers, Valuers& Builders & Surveyors,
262-A, Perur Main Road
Selvapuram,Coimbatore - 641 026 .
Coimbatore LPA/SE/
Lic /19/001/006

STRUCTURAL ENGINEER

For SNR SONS CHARITABLE TRUST
C.V. RAMKUMAR
CHIEF EXECUTIVE

APPLICANT

C. NATARAJAN, B.E.,
Consulting Engineer
NAVEEN ASSOCIATES
364, Second St., Extension
Gandhipuram, Coimbatore - 641 012.
COIMBATORE LPA / BE /
GR-1 / 19 / 03 / 002

LBS/ REGISTERED ENGINEER

PLAN SHOWING THE EXISTING BUILDING IN S.F. No : 420/1A, 421/1, 421/2C, 422/1A, 1B, 2, 424, 433, 434, 435, 436, 437/1, 2A, 2B2, 438/1, 2C, 440/2, 442/1A, 1B, 2B, 443/2A2, 2B, 444/2A, 2B, 445/2, 446/1B,2B, 2C, 2D, 447/1,2, 448/1 & 2 AT CHINNAVEDAMPATTI VILLAGE, COIMBATORE CORPORATION. SCALE 1: 100

CHINNAVEDAMPATTI D.D. PLAN No : 8

ONLINE APPLICATION No: SWP/BPA/210228/2024

N

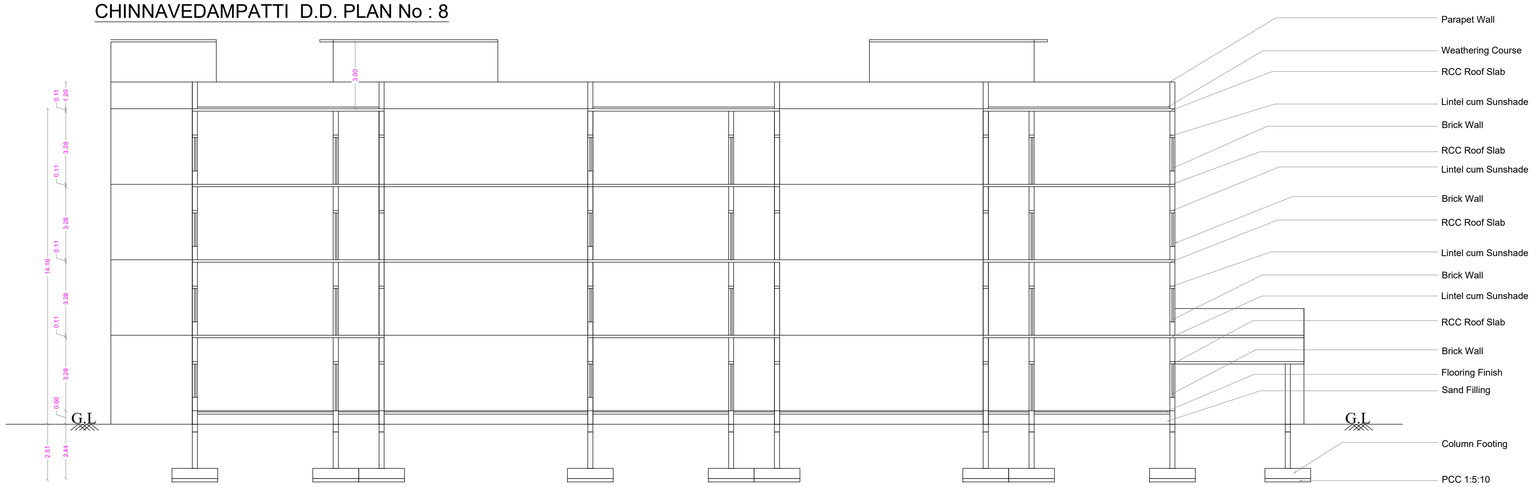

SECTION ON A A

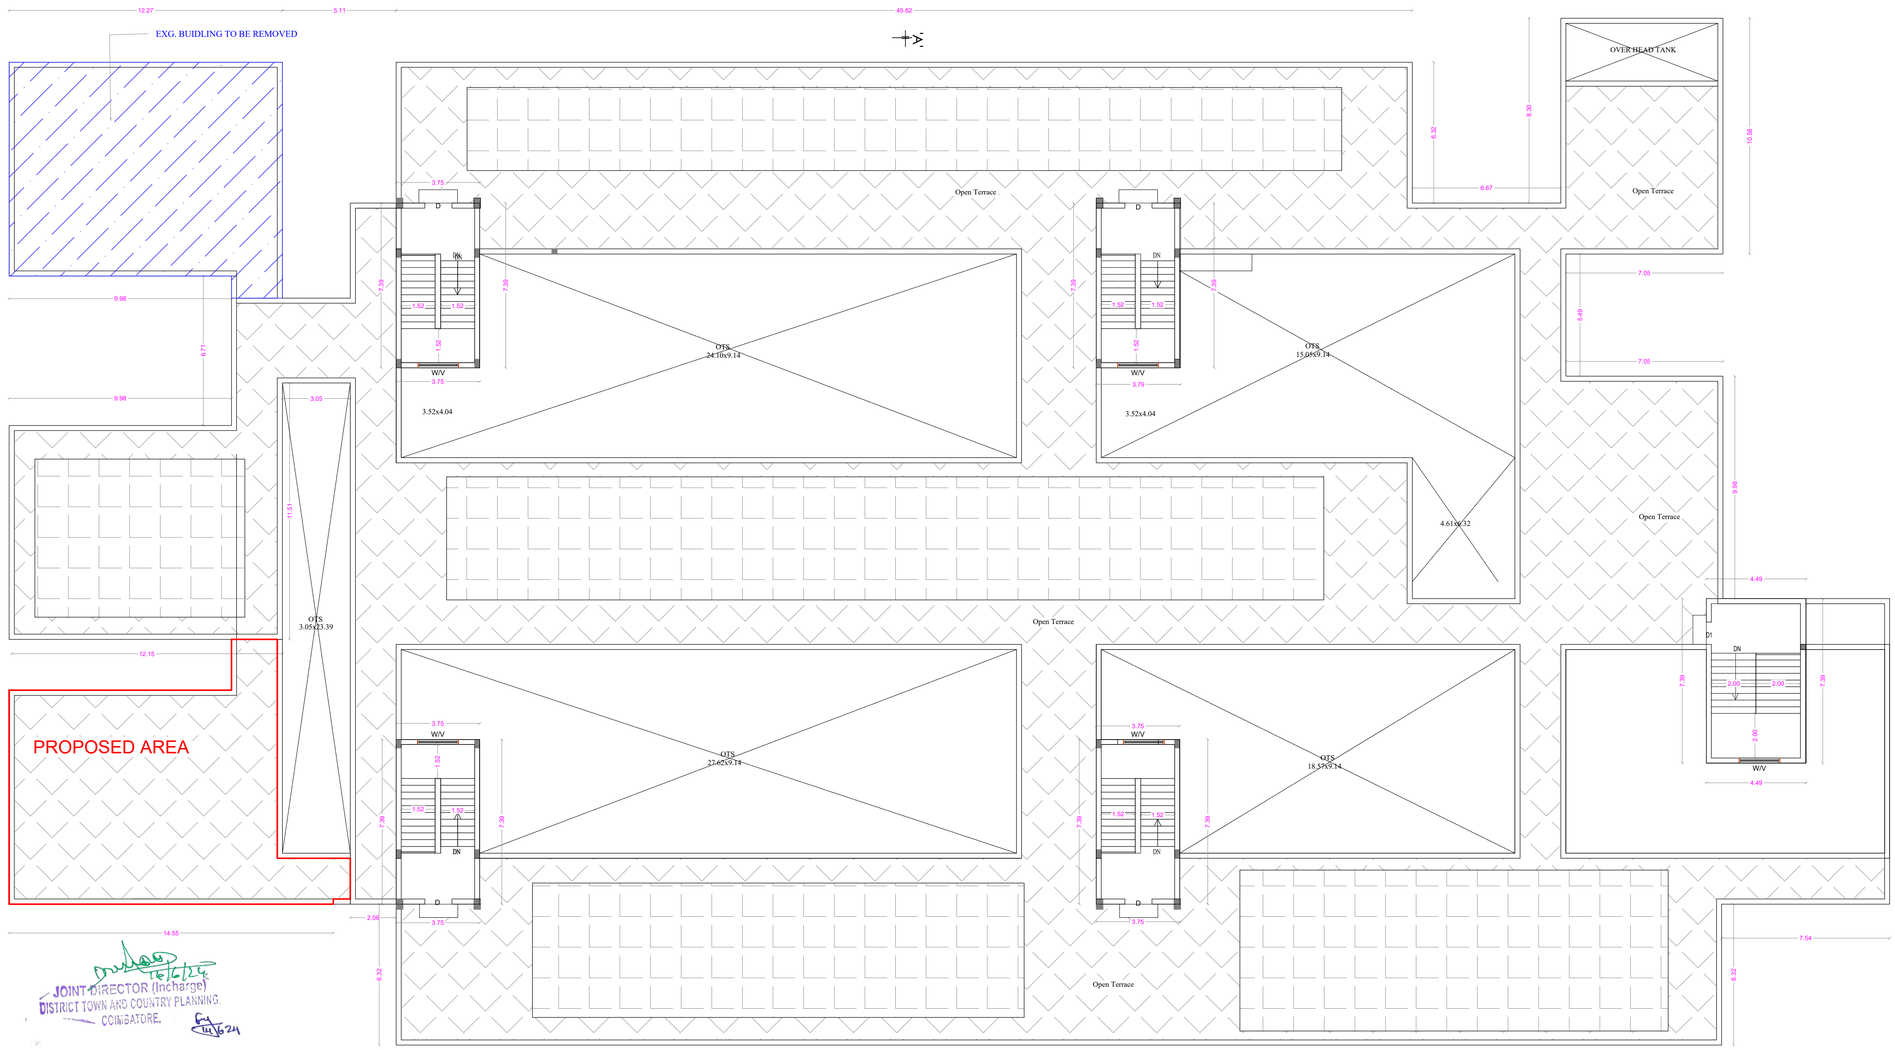

TERRACE FLOOR PLAN

JOINT DIRECTOR (Incharge)
DISTRICT TOWN AND COUNTRY PLANNING.
COIMBATORE.

SHEET No : 30

SNR SONS CHARITABLE TRUST

SRI RAMAKRISHNA ENGINEERING COLLEGE
COIMBATORE - 22

9. BOYS HOSTEL - 2

AREA STATEMENT

FLOOR NAME	FSI Area SQM	Non FSI SQM	TOTAL SQM
GROUND FLOOR	2950.28	----	2950.28
FIRST FLOOR	2093.46	----	2093.46
SECOND FLOOR	2093.46	----	2093.46
THIRD FLOOR	2093.46	----	2093.46
TERRACE FLOOR	-----	144.39	144.39
TOTAL all Floors	9230.66	144.39	9375.05

TOTAL F.S.I. AREA	9230.66 Sqm
HEIGHT OF THE BUILDING	14.16 m

* All Dimensions are in metre.

SCHEDULE OF JOINERY

		METRE
D	DOOR	1.22 x 2.10
D1	DOOR	1.07 x 2.10
D2	DOOR	0.76 x 2.10
W	WINDOW	1.83 x 1.50
W2	WINDOW	1.83 x 1.20
V	VENTILATOR	1.83 x 0.61
V1	VENTILATOR	0.90 x 0.61

STAIRCASE DETAILS

WIDTH - 2.00 m
TREAD - 0.30 m
RISE - 0.15 m

N.S. PANNEERSELVAM
M.I.S.E.,M.E.,(Struct),A.M.I.E.A.I.V.,
Chartered Structural Engineer & Valuer
CB/ISE/LM/229
SPU & ASSOCIATES
Engineers, Valuers& Builders & Surveyors,
262-A, Perur ,Main Road
Selvapuram,Coimbatore - 641 026
Coimbatore LPA/SE/
GR-1/19/03/005

STRUCTURAL ENGINEER

For SNR SONS CHARITABLE TRUST
C.V RAMKUMAR
CHIEF EXECUTIVE

APPLICANT

C. NATARAJAN, B.E.,
Consulting Engineer
NAVEEN ASSOCIATES
364, Second St., Extension
Gandhipuram, Coimbatore - 641 012.
COIMBATORE LPA / SE /
GR-1 / 19 / 03 / 002

LBS/ REGISTERED ENGINEER

PLAN SHOWING THE EXISTING BUILDING IN S.F. No : 420/1A, 421/1, 421/2C, 422/1A, 1B, 2, 424, 433, 434, 435, 436, 437/1, 2A, 2B2, 438/1, 2C, 440/2, 442/1A, 1B, 2B, 443/2A2, 2B, 444/2A, 2B, 445/2, 446/1B,2B, 2C, 2D, 447/1,2, 448/1 & 2 AT CHINNAVEDAMPATTI VILLAGE, COIMBATORE CORPORATION. SCALE 1: 100

CHINNAVEDAMPATTI D.D. PLAN No : 8

ONLINE APPLICATION No: SWP/BPA/210228/2024

N

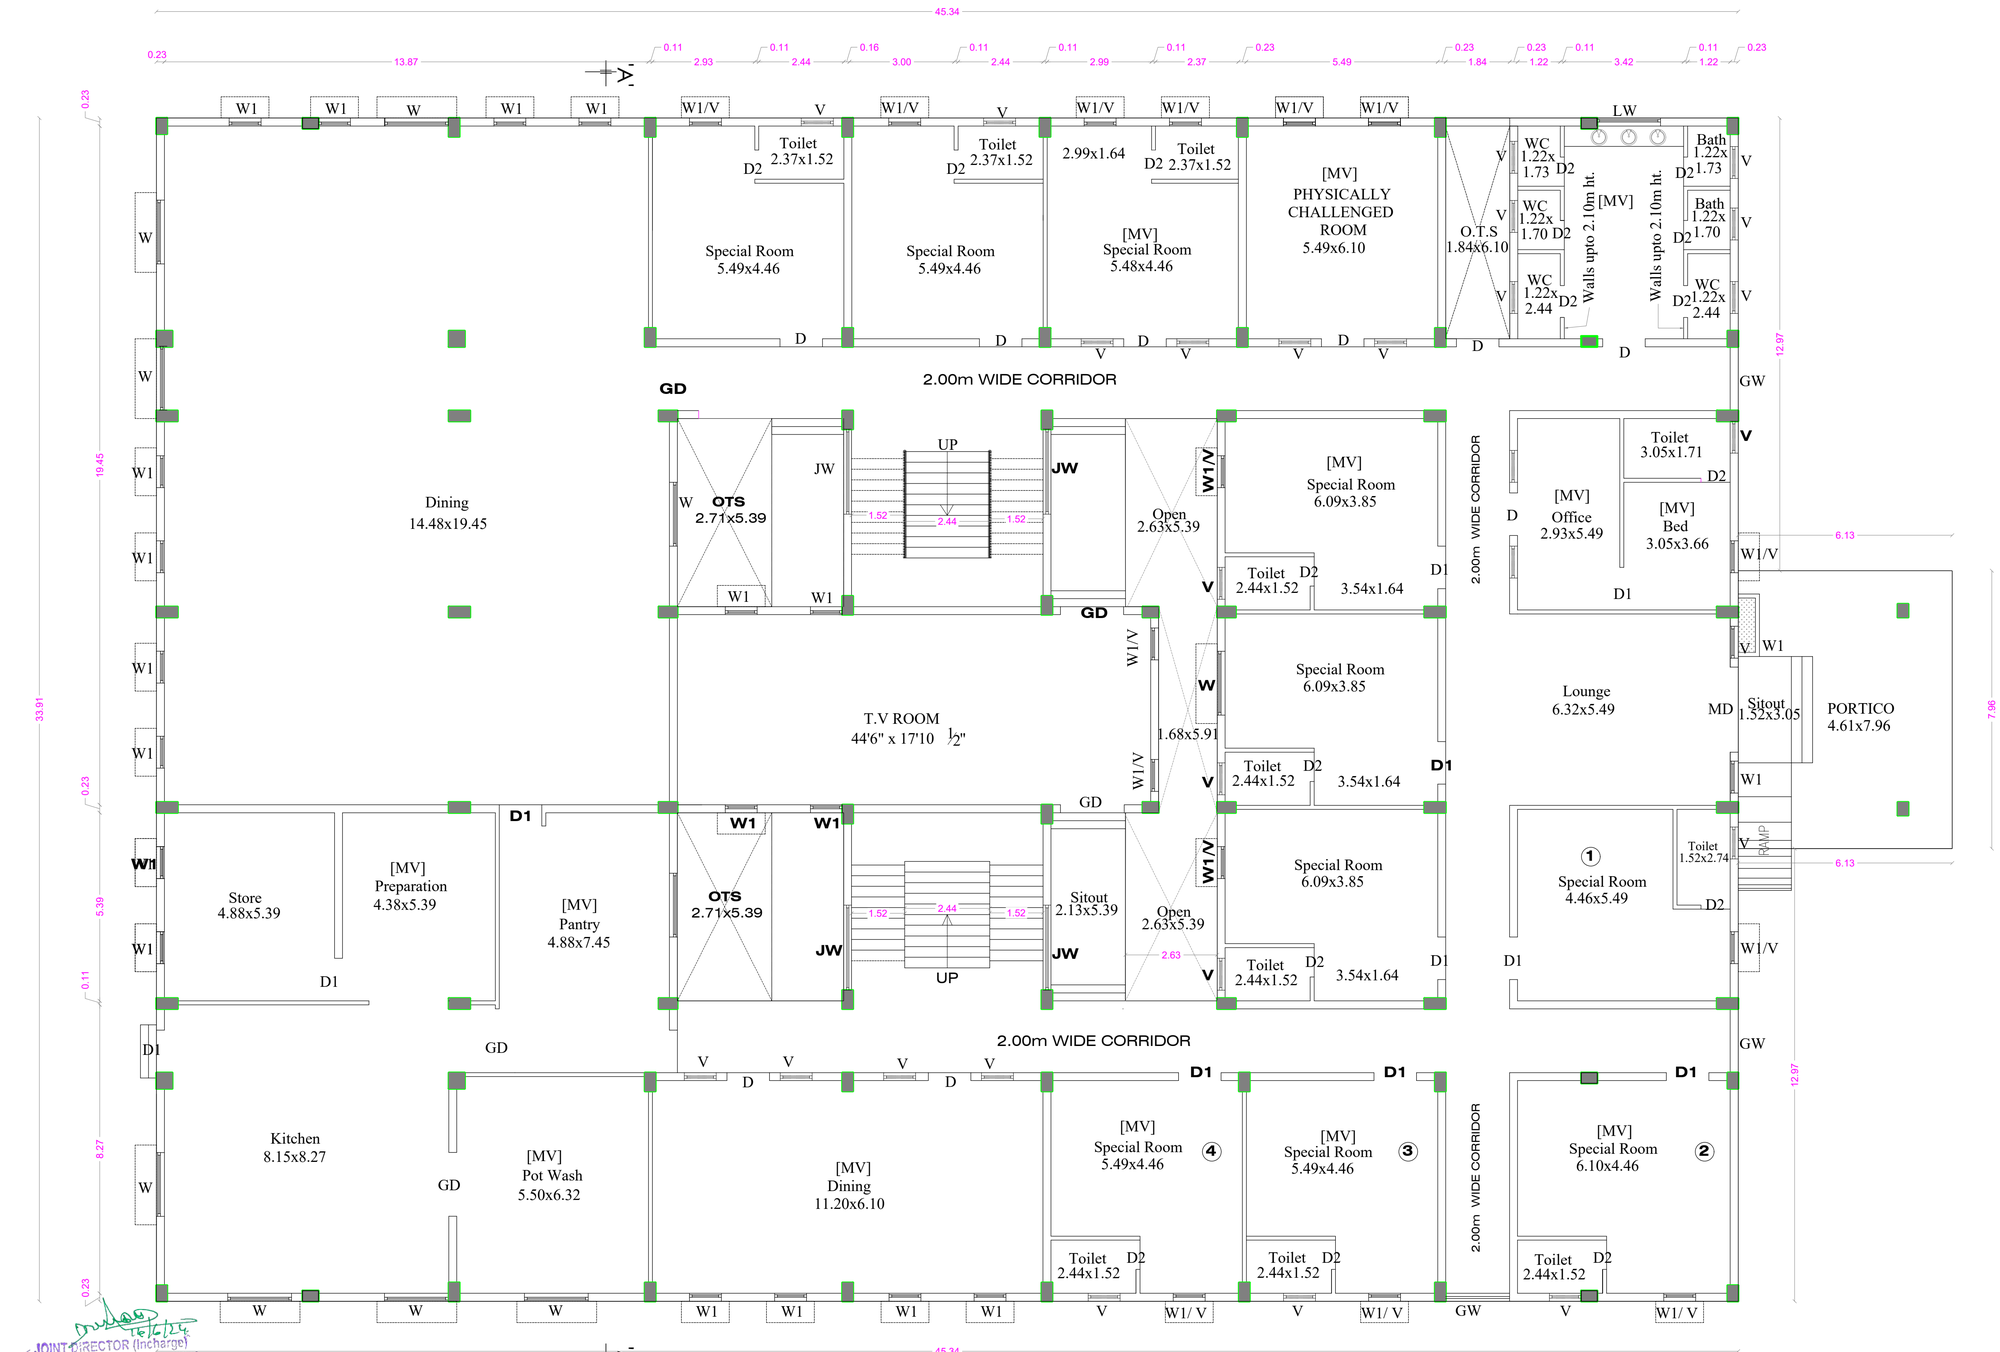

GROUND FLOOR PLAN

JOINT DIRECTOR (Incharge) DISTRICT TOWN AND COUNTRY PLANNING. COIMBATORE.

SHEET No : 31

SNR SONS CHARITABLE TRUST

SRI RAMAKRISHNA ENGINEERING COLLEGE COIMBATORE - 22

10. INTERNATIONAL BOYS HOSTEL

AREA STATEMENT

FLOOR NAME	FSI Area SQM	Non FSI SQM	TOTAL SQM
GROUND FLOOR	1507.17	----	1507.17
FIRST FLOOR	1452.90	----	1452.90
SECOND FLOOR	1452.90	----	1452.90
THIRD FLOOR	1452.90	----	1452.90
TERRACE FLOOR	-----	98.86	98.86
TOTAL all Floors	5865.87	98.86	5964.73

TOTAL F.S.I. AREA	5865.87 Sqm
HEIGHT OF THE BUILDING	12.80 m

* All Dimensions are in metre.

SCHEDULE OF JOINERY

		METRE
MD	MAIN DOOR	2.44 x 2.10
D	DOOR	1.22 x 2.10
D1	DOOR	0.91 x 2.10
D2	DOOR	0.76 x 2.10
GD	GRILL DOOR	1.83 x 2.10
W	WINDOW	1.83 x 1.20
W1	WINDOW	0.91 x 1.20
LW	LOUVER WINDOW	1.83 x 1.20
GW	GRILL WINDOW	1.83 x 1.83
JW	JOLLY WORK	2.44 x 1.50
V	VENTILATOR	0.91 x 0.61

STAIRCASE DETAILS

WIDTH - 1.52 m
TREAD - 0.30 m
RISE - 0.15 m

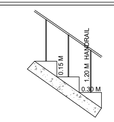

N.S. PANNEERSELVAM M.I.S.E.,M.E.,(Struct),A.M.I.E.,A.I.V., Chartered Structural Engineer & Valuer CB/ISE/LM/229 SPU & ASSOCIATES Engineers, Valuers& Builders & Surveyors, 262 A, Perur ,Main Road Selvapuram,Coimbatore - 641 026 Coimbatore LPA/SE/ GR -I/19/03/006

STRUCTURAL ENGINEER

For SNR SONS CHARITABLE TRUST

C.V RAMKUMAR
CHIEF EXECUTIVE

APPLICANT

C. NATARAJAN, B.E., Consulting Engineer NAVEEN ASSOCIATES 364, Second St., Extension Gandhipuram, Coimbatore - 641 012. COIMBATORE LPA / RE / GR-I / 19 / 03 / 002

LBS/ REGISTERED ENGINEER

PLAN SHOWING THE EXISTING BUILDING IN S.F. No : 420/1A, 421/1, 421/2C, 422/1A, 1B, 2, 424, 433, 434, 435, 436, 437/1, 2A, 2B2, 438/1, 2C, 440/2, 442/1A, 1B, 2B, 443/2A2, 2B, 444/2A, 2B, 445/2, 446/1B,2B, 2C, 2D, 447/1,2, 448/1 & 2 AT CHINNAVEDAMPATTI VILLAGE, COIMBATORE CORPORATION. SCALE 1: 100

CHINNAVEDAMPATTI D.D. PLAN No : 8

N

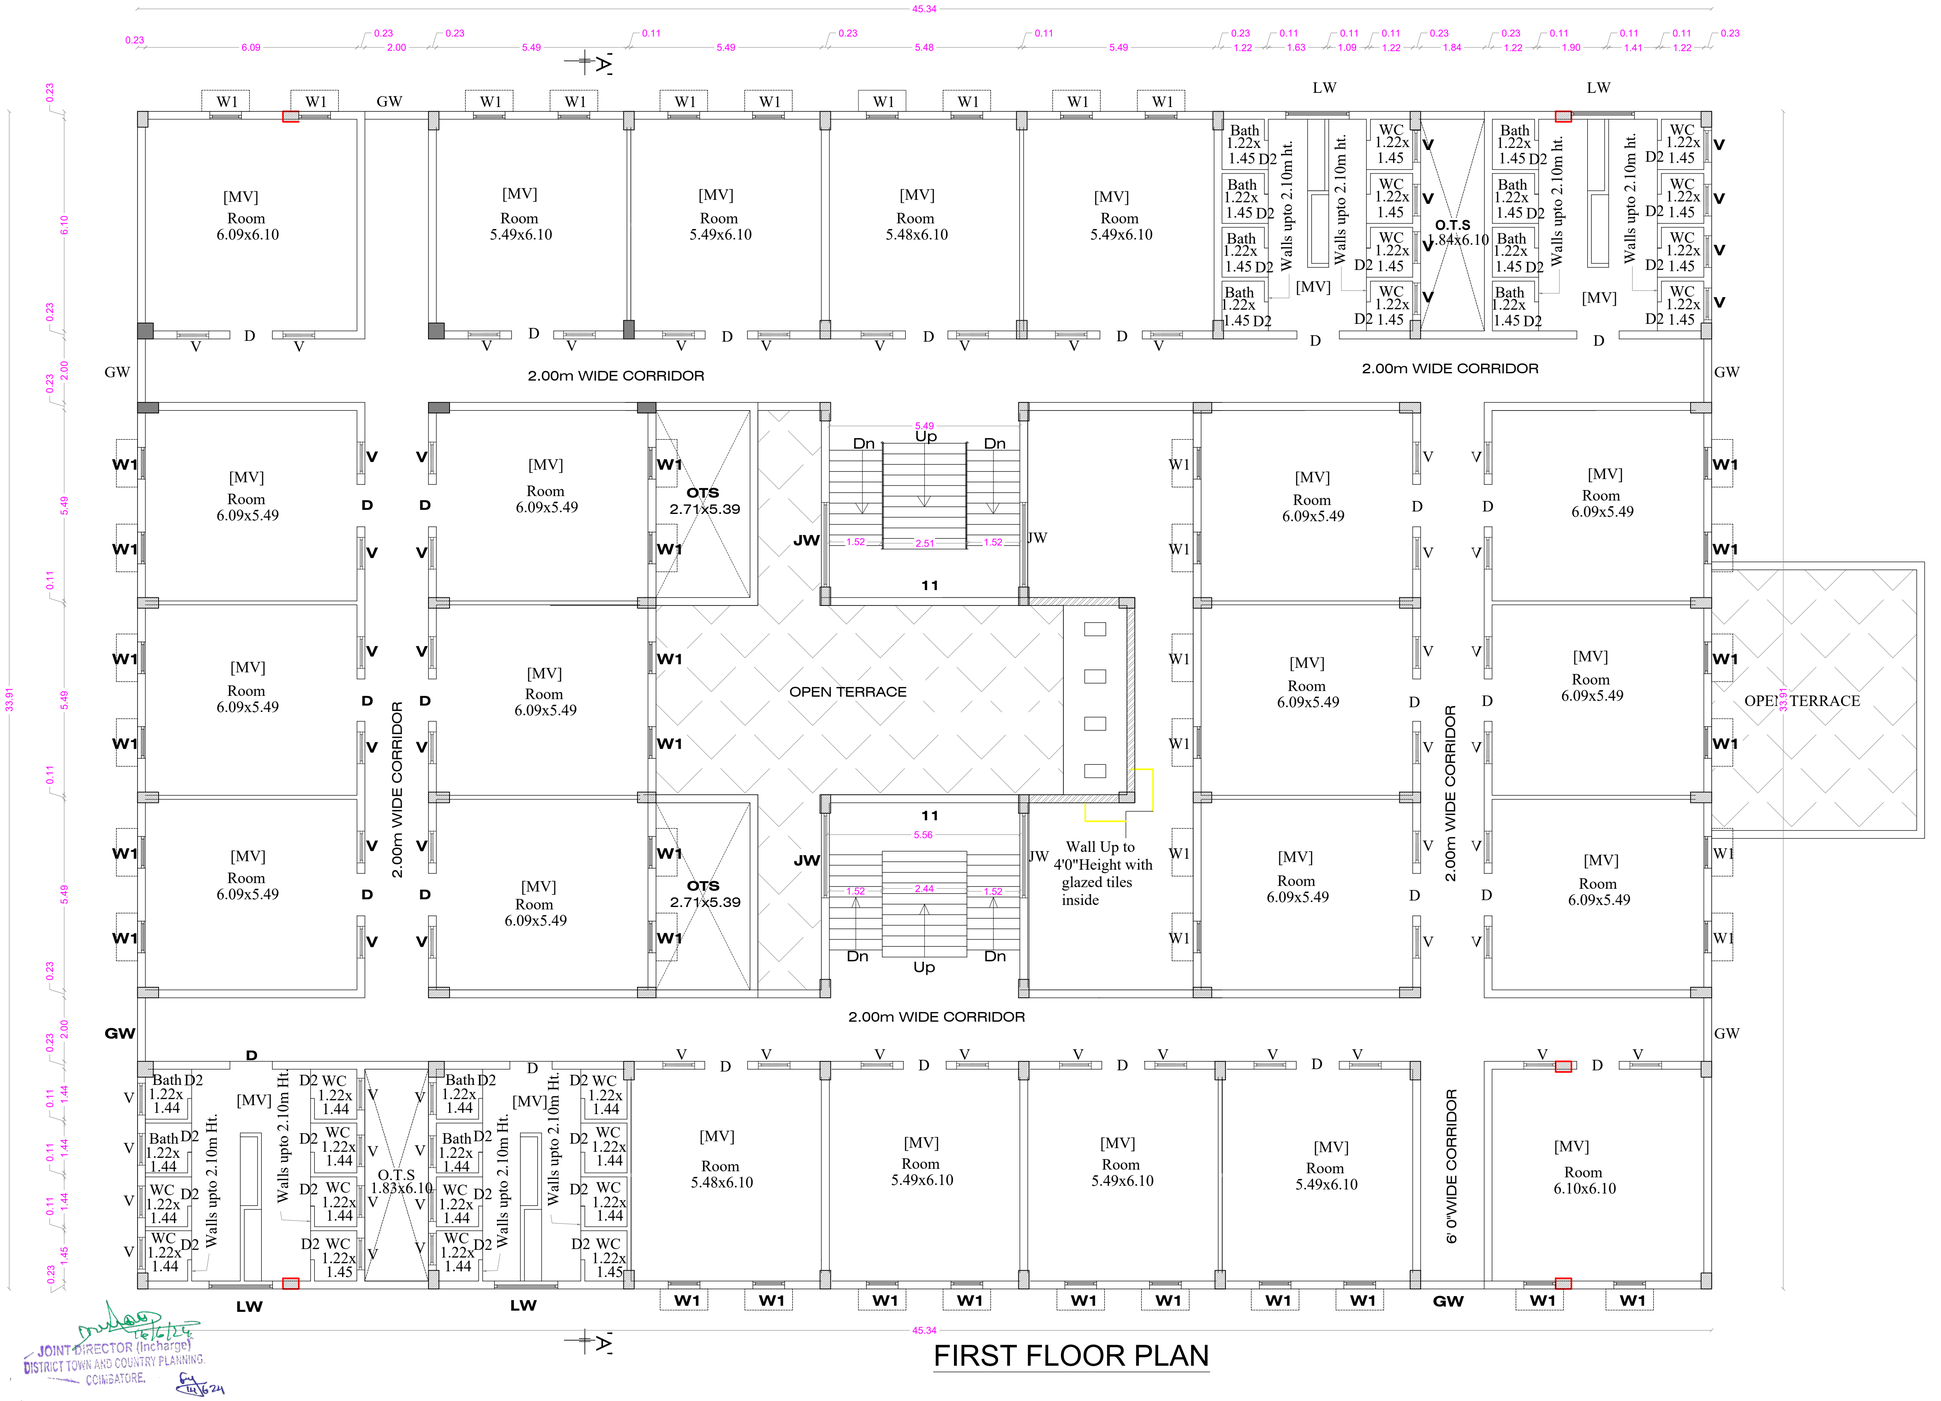

FIRST FLOOR PLAN

JOINT DIRECTOR (Incharge)
DISTRICT TOWN AND COUNTRY PLANNING
COIMBATORE.

ONLINE APPLICATION No:
SWP/BPA/210228/2024

SHEET No : 32

SNR SONS CHARITABLE TRUST

SRI RAMAKRISHNA ENGINEERING COLLEGE
COIMBATORE - 22

10. INTERNATIONAL BOYS HOSTEL

AREA STATEMENT

FLOOR NAME	FSI Area SQM	Non FSI SQM	TOTAL SQM
GROUND FLOOR	1507.17	----	1507.17
FIRST FLOOR	1452.90	----	1452.90
SECOND FLOOR	1452.90	----	1452.90
THIRD FLOOR	1452.90	----	1452.90
TERRACE FLOOR	-----	98.86	98.86
TOTAL all Floors	5865.87	98.86	5964.73

TOTAL F.S.I. AREA	5865.87 Sqm
HEIGHT OF THE BUILDING	12.80 m

* All Dimensions are in metre.

SCHEDULE OF JOINERY

		METRE
MD	MAIN DOOR	2.44 x 2.10
D	DOOR	1.22 x 2.10
D1	DOOR	0.91 x 2.10
D2	DOOR	0.76 x 2.10
GD	GRILL DOOR	1.83 x 2.10
W	WINDOW	1.83 x 1.20
W1	WINDOW	0.91 x 1.20
LW	LOUVER WINDOW	1.83 x 1.20
GW	GRILL WINDOW	1.83 x 1.83
JW	JOLLY WORK	2.44 x 1.50
V	VENTILATOR	0.91 x 0.61

STAIRCASE DETAILS

WIDTH - 1.52 m
TREAD - 0.30 m
RISE - 0.15 m

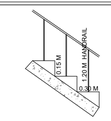

N.S. PANNEERSELVAM
M.I.S.E.,M.E.,(Struct),A.M.I.E.,A.I.V.,
Chartered Structural Engineer & Valuer
CB/ISE/LM/229
SPU & ASSOCIATES
Engineers, Valuers, Builders & Surveyors,
262-A, Perur ,Main Road
Selvapuram,Coimbatore - 641 026
Coimbatore LPA/SE/
GR -/19/03/006

STRUCTURAL ENGINEER

For SNR SONS CHARITABLE TRUST
C.V. RAMKUMAR
CHIEF EXECUTIVE

APPLICANT

C. NATARAJAN, B.E.,
Consulting Engineer
NAVEEN ASSOCIATES
364, Second St., Extension
Gandhipuram, Coimbatore - 641 012.
COIMBATORE LPA / RE /
GR-I / 19 / 03 / 002

LBS/ REGISTERED ENGINEER

PLAN SHOWING THE EXISTING BUILDING IN S.F. No : 420/1A, 421/1, 421/2C, 422/1A, 1B, 2, 424, 433, 434, 435, 436, 437/1, 2A, 2B2, 438/1, 2C, 440/2, 442/1A, 1B, 2B, 443/2A2, 2B, 444/2A, 2B, 445/2, 446/1B,2B, 2C, 2D, 447/1,2, 448/1 & 2 AT CHINNAVEDAMPATTI VILLAGE, COIMBATORE CORPORATION. SCALE 1: 100

CHINNAVEDAMPATTI D.D. PLAN No : 8

N

ONLINE APPLICATION No:
SWP/BPA/210228/2024

SHEET No : 33

SNR SONS CHARITABLE TRUST

SRI RAMAKRISHNA ENGINEERING COLLEGE
COIMBATORE - 22

10. INTERNATIONAL BOYS HOSTEL

AREA STATEMENT

FLOOR NAME	FSI Area SQM	Non FSI SQM	TOTAL SQM
GROUND FLOOR	1507.17	----	1507.17
FIRST FLOOR	1452.90	----	1452.90
SECOND FLOOR	1452.90	----	1452.90
THIRD FLOOR	1452.90	----	1452.90
TERRACE FLOOR	-----	98.86	98.86
TOTAL all Floors	5865.87	98.86	5964.73

TOTAL F.S.I. AREA	5865.87 Sqm
HEIGHT OF THE BUILDING	12.80 m

* All Dimensions are in metre.

SCHEDULE OF JOINERY

		METRE
MD	MAIN DOOR	2.44 x 2.10
D	DOOR	1.22 x 2.10
D1	DOOR	0.91 x 2.10
D2	DOOR	0.76 x 2.10
GD	GRILL DOOR	1.83 x 2.10
W	WINDOW	1.83 x 1.20
W1	WINDOW	0.91 x 1.20
LW	LOUVER WINDOW	1.83 x 1.20
GW	GRILL WINDOW	1.83 x 1.83
JW	JOLLY WORK	2.44 x 1.50
V	VENTILATOR	0.91 x 0.61

STAIRCASE DETAILS

WIDTH - 1.52 m
TREAD - 0.30 m
RISE - 0.15 m

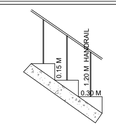

N.S. PANNEERSELVAM
M.I.S.E.,M.E.,(Struct),A.M.I.E.,A.I.V.,
Chartered Structural Engineer & Valuer
CB/ISE/LM/229
SPU & ASSOCIATES
Engineers, Valuers, Builders & Surveyors,
282-A, Perur ,Main Road
Selvapuram,Coimbatore - 641 026 ,
Coimbatore LPA/SE/
GR /19/03/006

STRUCTURAL ENGINEER

For SNR SONS CHARITABLE TRUST
C.V. RAMKUMAR
CHIEF EXECUTIVE

APPLICANT

C. NATARAJAN, B.E.,
Consulting Engineer
NAVEEN ASSOCIATES
364, Second St., Extension
Gandhipuram, Coimbatore - 641 012.
COIMBATORE LPA / RE /
GR-I / 19 / 03 / 002

LBS/ REGISTERED ENGINEER

JOINT DIRECTOR (Incharge)
DISTRICT TOWN AND COUNTRY PLANNING
COIMBATORE.

SECOND FLOOR PLAN

PLAN SHOWING THE EXISTING BUILDING IN S.F. No : 420/1A, 421/1, 421/2C, 422/1A, 1B, 2, 424, 433, 434, 435, 436, 437/1, 2A, 2B2, 438/1, 2C, 440/2, 442/1A, 1B, 2B, 443/2A2, 2B, 444/2A, 2B, 445/2, 446/1B,2B, 2C, 2D, 447/1,2, 448/1 & 2 AT CHINNAVEDAMPATTI VILLAGE, COIMBATORE CORPORATION. SCALE 1: 100

CHINNAVEDAMPATTI D.D. PLAN No : 8

N

ONLINE APPLICATION No: SWP/BPA/210228/2024

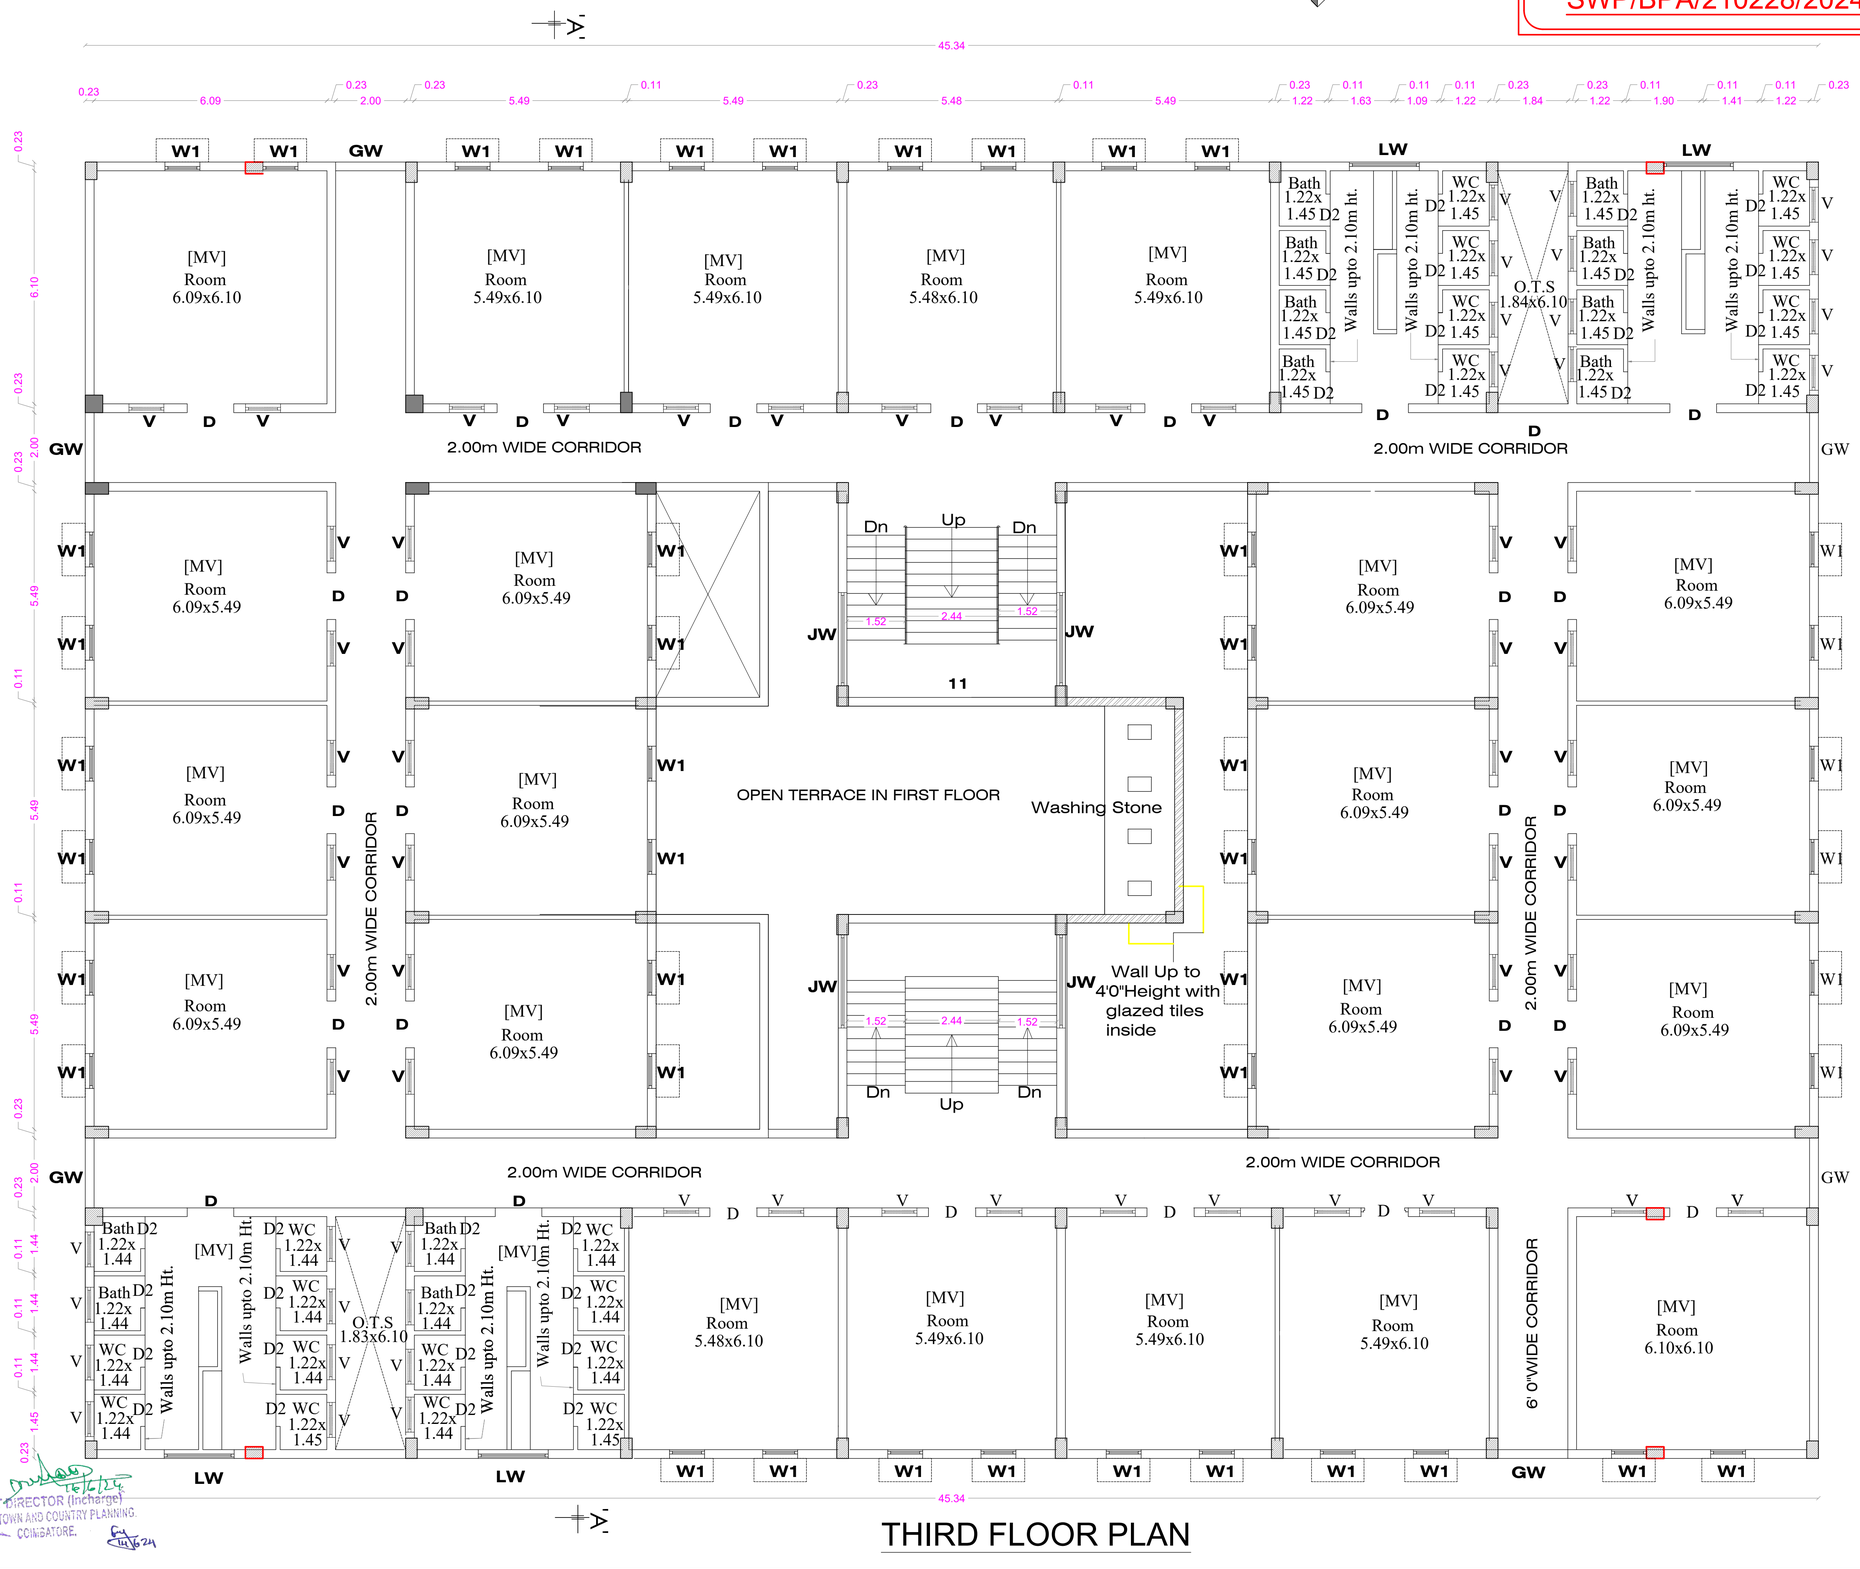

THIRD FLOOR PLAN

JOINT DIRECTOR (Incharge) DISTRICT TOWN AND COUNTRY PLANNING. COIMBATORE.

SHEET No : 34

SNR SONS CHARITABLE TRUST

SRI RAMAKRISHNA ENGINEERING COLLEGE COIMBATORE - 22

10. INTERNATIONAL BOYS HOSTEL

AREA STATEMENT

FLOOR NAME	FSI Area SQM	Non FSI SQM	TOTAL SQM
GROUND FLOOR	1507.17	----	1507.17
FIRST FLOOR	1452.90	----	1452.90
SECOND FLOOR	1452.90	----	1452.90
THIRD FLOOR	1452.90	----	1452.90
TERRACE FLOOR	-----	98.86	98.86
TOTAL all Floors	5865.87	98.86	5964.73

TOTAL F.S.I. AREA	5865.87 Sqm
HEIGHT OF THE BUILDING	12.80 m

* All Dimensions are in metre.

SCHEDULE OF JOINERY

		METRE
MD	MAIN DOOR	2.44 x 2.10
D	DOOR	1.22 x 2.10
D1	DOOR	0.91 x 2.10
D2	DOOR	0.76 x 2.10
GD	GRILL DOOR	1.83 x 2.10
W	WINDOW	1.83 x 1.20
W1	WINDOW	0.91 x 1.20
LW	LOUVER WINDOW	1.83 x 1.20
GW	GRILL WINDOW	1.83 x 1.83
JW	JOLLY WORK	2.44 x 1.50
V	VENTILATOR	0.91 x 0.61

STAIRCASE DETAILS

WIDTH - 1.52 m
TREAD - 0.30 m
RISE - 0.15 m

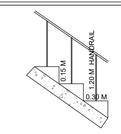

N.S. PANNEERSELVAM M.I.S.E.,M.E.,(Struct),A.M.I.E.,A.I.V., Chartered Structural Engineer & Valuer CB/ISE/LM/229 SPU & ASSOCIATES Engineers, Valuers& Builders & Surveyors, 202-A, Perur ,Main Road Selvapuram,Coimbatore - 641 026 Coimbatore LPA/SE/ GR /19/03/006

STRUCTURAL ENGINEER

For SNR SONS CHARITABLE TRUST

C.V RAMKUMAR CHIEF EXECUTIVE

APPLICANT

C. NATARAJAN, B.E., Consulting Engineer NAVEEN ASSOCIATES 364, Second St., Extension Gandhipuram, Coimbatore - 641 012. COIMBATORE LPA / RE / GR-I / 19 / 03 / 002

LBS/ REGISTERED ENGINEER

PLAN SHOWING THE EXISTING BUILDING IN S.F. No : 420/1A, 421/1, 421/2C, 422/1A, 1B, 2, 424, 433, 434, 435, 436, 437/1, 2A, 2B2, 438/1, 2C, 440/2, 442/1A, 1B, 2B, 443/2A2, 2B, 444/2A, 2B, 445/2, 446/1B,2B, 2C, 2D, 447/1,2, 448/1 & 2 AT CHINNAVEDAMPATTI VILLAGE, COIMBATORE CORPORATION. SCALE 1: 100

CHINNAVEDAMPATTI D.D. PLAN No : 8

N

ONLINE APPLICATION No:
SWP/BPA/210228/2024

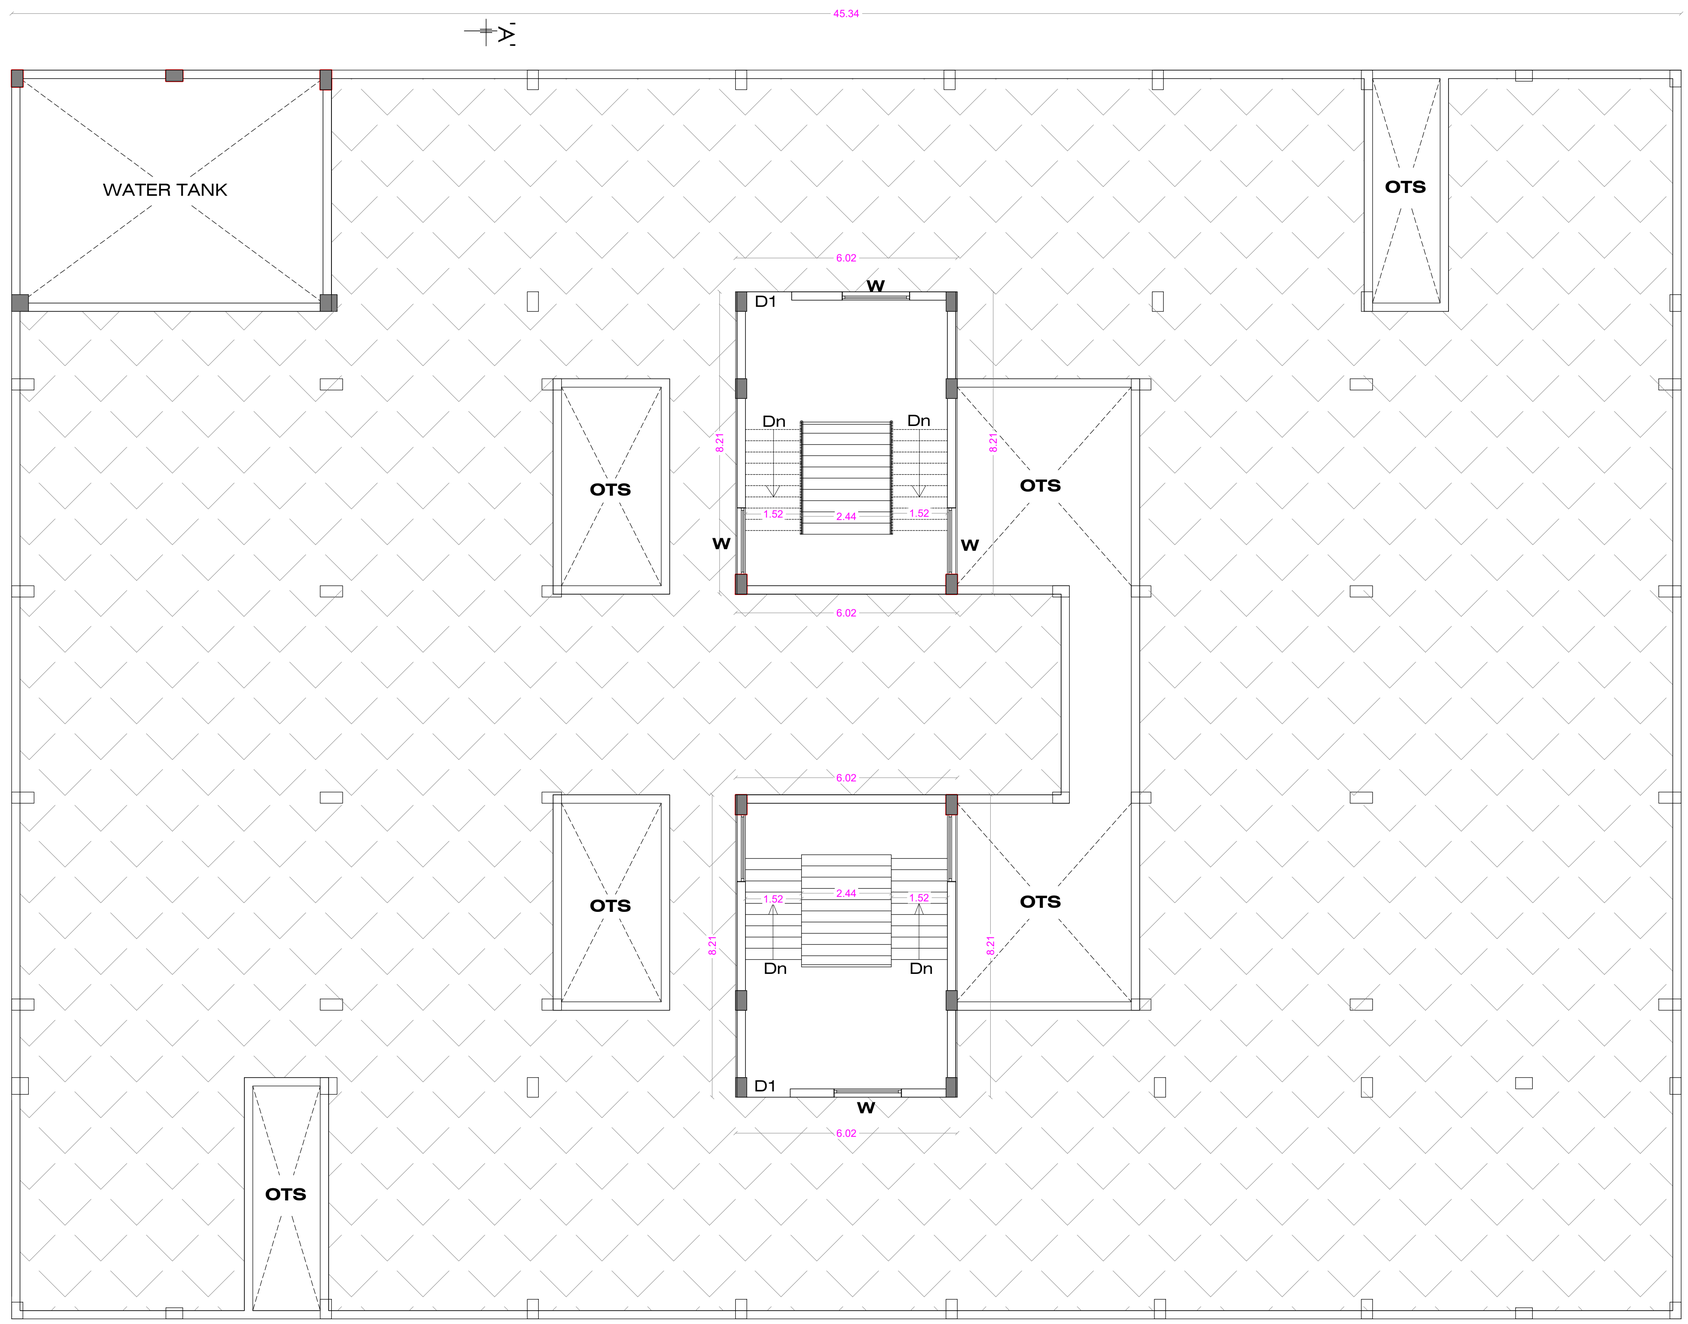

TERRACE FLOOR PLAN

JOINT DIRECTOR (Incharge)
DISTRICT TOWN AND COUNTRY PLANNING.
COIMBATORE.

SHEET No : 35

SNR SONS CHARITABLE TRUST

SRI RAMAKRISHNA ENGINEERING COLLEGE
COIMBATORE - 22

10. INTERNATIONAL BOYS HOSTEL

AREA STATEMENT

FLOOR NAME	FSI Area SQM	Non FSI SQM	TOTAL SQM
GROUND FLOOR	1507.17	----	1507.17
FIRST FLOOR	1452.90	----	1452.90
SECOND FLOOR	1452.90	----	1452.90
THIRD FLOOR	1452.90	----	1452.90
TERRACE FLOOR	-----	98.86	98.86
TOTAL all Floors	5865.87	98.86	5964.73

TOTAL F.S.I. AREA	5865.87 Sqm
HEIGHT OF THE BUILDING	12.80 m

* All Dimensions are in metre.

SCHEDULE OF JOINERY

		METRE
MD	MAIN DOOR	2.44 x 2.10
D	DOOR	1.22 x 2.10
D1	DOOR	0.91 x 2.10
D2	DOOR	0.76 x 2.10
GD	GRILL DOOR	1.83 x 2.10
W	WINDOW	1.83 x 1.20
W1	WINDOW	0.91 x 1.20
LW	LOUVER WINDOW	1.83 x 1.20
GW	GRILL WINDOW	1.83 x 1.83
JW	JOLLY WORK	2.44 x 1.50
V	VENTILATOR	0.91 x 0.61

STAIRCASE DETAILS

WIDTH - 1.52 m
TREAD - 0.30 m
RISE - 0.15 m

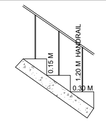

N.S. PANNEERSELVAM
M.I.S.E.,M.E.,(Struct).,A.M.I.E.,A.I.V.,
Chartered Structural Engineer & Valuer
CB/ISE/LN/329
SPU & ASSOCIATES
Engineers, Valuers& Builders & Surveyors,
282 A, Perur ,Main Road
Selvapuram,Coimbatore - 641 026
Coimbatore LPA/SE/
GR /19/03/006

STRUCTURAL ENGINEER

For SNR SONS CHARITABLE TRUST

C.V. RAMKUMAR
CHIEF EXECUTIVE

APPLICANT

C. NATARAJAN, B.E.,
Consulting Engineer
NAVEEN ASSOCIATES
364, Second St., Extension
Gandhipuram, Coimbatore - 641 012.
COIMBATORE LPA / RE /
GR-I / 19 / 03 / 002

LBS/ REGISTERED ENGINEER

PLAN SHOWING THE EXISTING BUILDING IN S.F. No : 420/1A, 421/1, 421/2C, 422/1A, 1B, 2, 424, 433, 434, 435, 436, 437/1, 2A, 2B2, 438/1, 2C, 440/2, 442/1A, 1B, 2B, 443/2A2, 2B, 444/2A, 2B, 445/2, 446/1B,2B, 2C, 2D, 447/1,2, 448/1 & 2 AT CHINNAVEDAMPATTI VILLAGE, COIMBATORE CORPORATION. SCALE 1: 100

CHINNAVEDAMPATTI D.D. PLAN No : 8

ONLINE APPLICATION No:
SWP/BPA/210228/2024

N

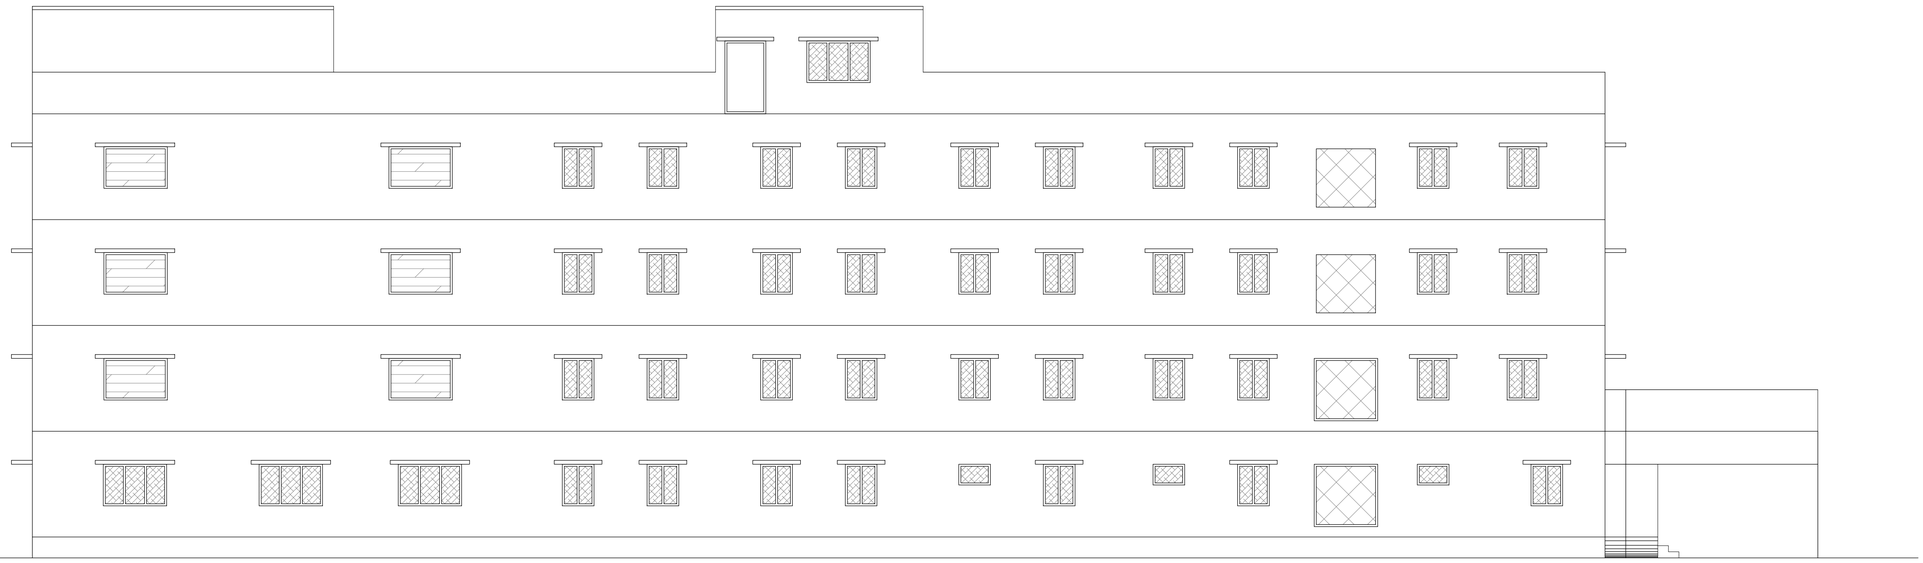

ELEVATION

JOINT DIRECTOR (Incharge)
DISTRICT TOWN AND COUNTRY PLANNING.
COIMBATORE.

SECION ON A A

SHEET No : 36

SNR SONS CHARITABLE TRUST

SRI RAMAKRISHNA ENGINEERING COLLEGE
COIMBATORE - 22

10. INTERNATIONAL BOYS HOSTEL

AREA STATEMENT

FLOOR NAME	FSI Area SQM	Non FSI SQM	TOTAL SQM
GROUND FLOOR	1507.17	----	1507.17
FIRST FLOOR	1452.90	----	1452.90
SECOND FLOOR	1452.90	----	1452.90
THIRD FLOOR	1452.90	----	1452.90
TERRACE FLOOR	-----	98.86	98.86
TOTAL all Floors	5865.87	98.86	5964.73

TOTAL F.S.I. AREA	5865.87 Sqm
HEIGHT OF THE BUILDING	12.80 m

* All Dimensions are in metre.

N.S. PANNEERSELVAM
M.I.S.E.,M.E.,(Struct),A.M.I.E.,A.I.V.,
Chartered Structural Engineer & Valuer
CB/ISE/LM/229
SPU & ASSOCIATES
Engineers, Valuers, Builders & Surveyors,
262-A, Perur Main Road
Selvapuram,Coimbatore - 641 026
Coimbatore LPA/SE/
GR /19/03/006

STRUCTURAL ENGINEER

For SNR SONS CHARITABLE TRUST
C.V. RAMKUMAR
CHIEF EXECUTIVE

APPLICANT

C. NATARAJAN, B.E.,
Consulting Engineer
NAVEEN ASSOCIATES
364, Second St., Extension
Gandhipuram, Coimbatore - 641 012.
COIMBATORE LPA / RE /
GR-I / 19 / 03 / 002

LBS/ REGISTERED ENGINEER

PLAN SHOWING THE EXISTING BUILDING IN S.F. No : 420/1A, 421/1, 421/2C, 422/1A, 1B, 2, 424, 433, 434, 435, 436, 437/1, 2A, 2B2, 438/1, 2C, 440/2, 442/1A, 1B, 2B, 443/2A2, 2B, 444/2A, 2B, 445/2, 446/1B,2B, 2C, 2D, 447/1,2, 448/1 & 2 AT CHINNAVEDAMPATTI VILLAGE, COIMBATORE CORPORATION. SCALE 1: 100

CHINNAVEDAMPATTI D.D. PLAN No : 8

N

ONLINE APPLICATION No: SWP/BPA/210228/2024

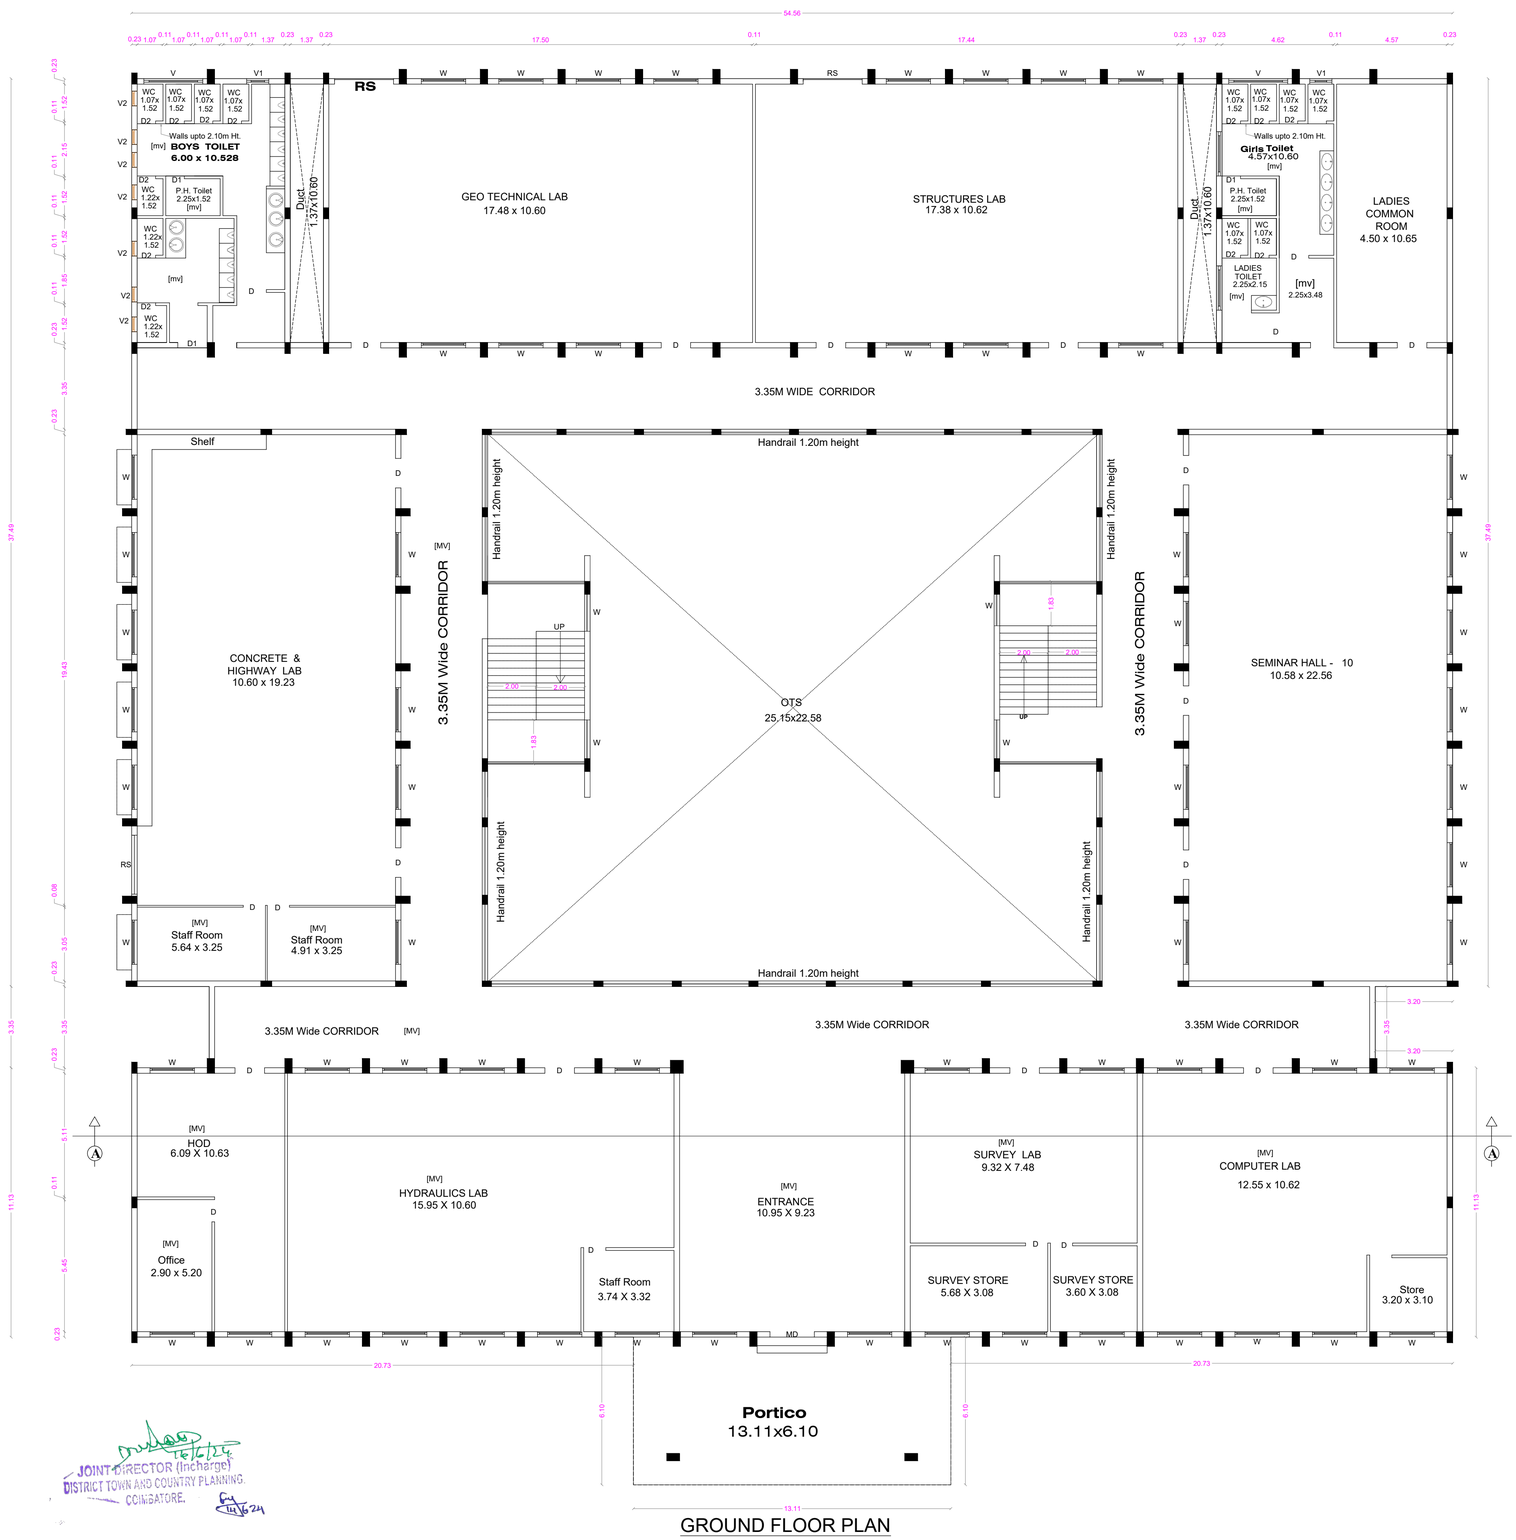

GROUND FLOOR PLAN

JOINT DIRECTOR (Incharge)
DISTRICT TOWN AND COUNTRY PLANNING
COIMBATORE.

SHEET No : 37

SNR SONS CHARITABLE TRUST

SRI RAMAKRISHNA ENGINEERING COLLEGE
COIMBATORE - 22

11. G - BLOCK

AREA STATEMENT

FLOOR NAME	FSI Area SQM	Non FSI SQM	TOTAL SQM
GROUND FLOOR	2361.15	----	2361.15
FIRST FLOOR	2291.98	----	2291.98
SECOND FLOOR	2291.98	----	2291.98
TERRACE FLOOR	-----	67.24	67.24
TOTAL all Floors	6945.11	67.24	7012.35

TOTAL F.S.I. AREA	6945.11 Sqm
HEIGHT OF THE BUILDING	10.90 m

* All Dimensions are in metre.

SCHEDULE OF JOINERY

		METRE
D	DOOR	1.22 x 2.10
D1	DOOR	1.00 x 2.10
D2	DOOR	0.76 x 2.10
W	WINDOW	1.83 x 1.50
W1	WINDOW	1.20 x 1.80
V	VENTILATOR	2.44 x 0.61
V1	VENTILATOR	0.90 x 0.61
V2	VENTILATOR	0.46 x 0.91

STAIRCASE DETAILS

WIDTH - 2.00 m
TREAD - 0.30 m
RISE - 0.15 m

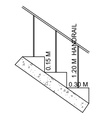

N.S. PANNEERSELVAM
M.I.S.E.,M.E.,(Struct),A.M.I.E.(I.V.),
Chartered Structural Engineer & Valuer
CB/ISE/LM/229
SPU & ASSOCIATES
Engineers, Valuers& Builders & Surveyors,
282-A, Perur ,Main Road
Selvapuram,Coimbatore - 641 026 ,
Coimbatore LPA/SE/
GR /19/03/006

STRUCTURAL ENGINEER

For SNR SONS CHARITABLE TRUST
C.V RAMKUMAR
CHIEF EXECUTIVE

APPLICANT

C. NATARAJAN, B.E.,
Consulting Engineer
NAVEEN ASSOCIATES
364, Second St., Extension
Gandhipuram, Coimbatore - 641 012.
COIMBATORE LPA / RE /
GR-I / 19 / 03 / 002

LBS/ REGISTERED ENGINEER

PLAN SHOWING THE EXISTING BUILDING IN S.F. No : 420/1A, 421/1, 421/2C, 422/1A, 1B, 2, 424, 433, 434, 435, 436, 437/1, 2A, 2B2, 438/1, 2C, 440/2, 442/1A, 1B, 2B, 443/2A2, 2B, 444/2A, 2B, 445/2, 446/1B,2B, 2C, 2D, 447/1,2, 448/1 & 2 AT CHINNAVEDAMPATTI VILLAGE, COIMBATORE CORPORATION. SCALE 1: 100

CHINNAVEDAMPATTI D.D. PLAN No : 8

ONLINE APPLICATION No: SWP/BPA/210228/2024

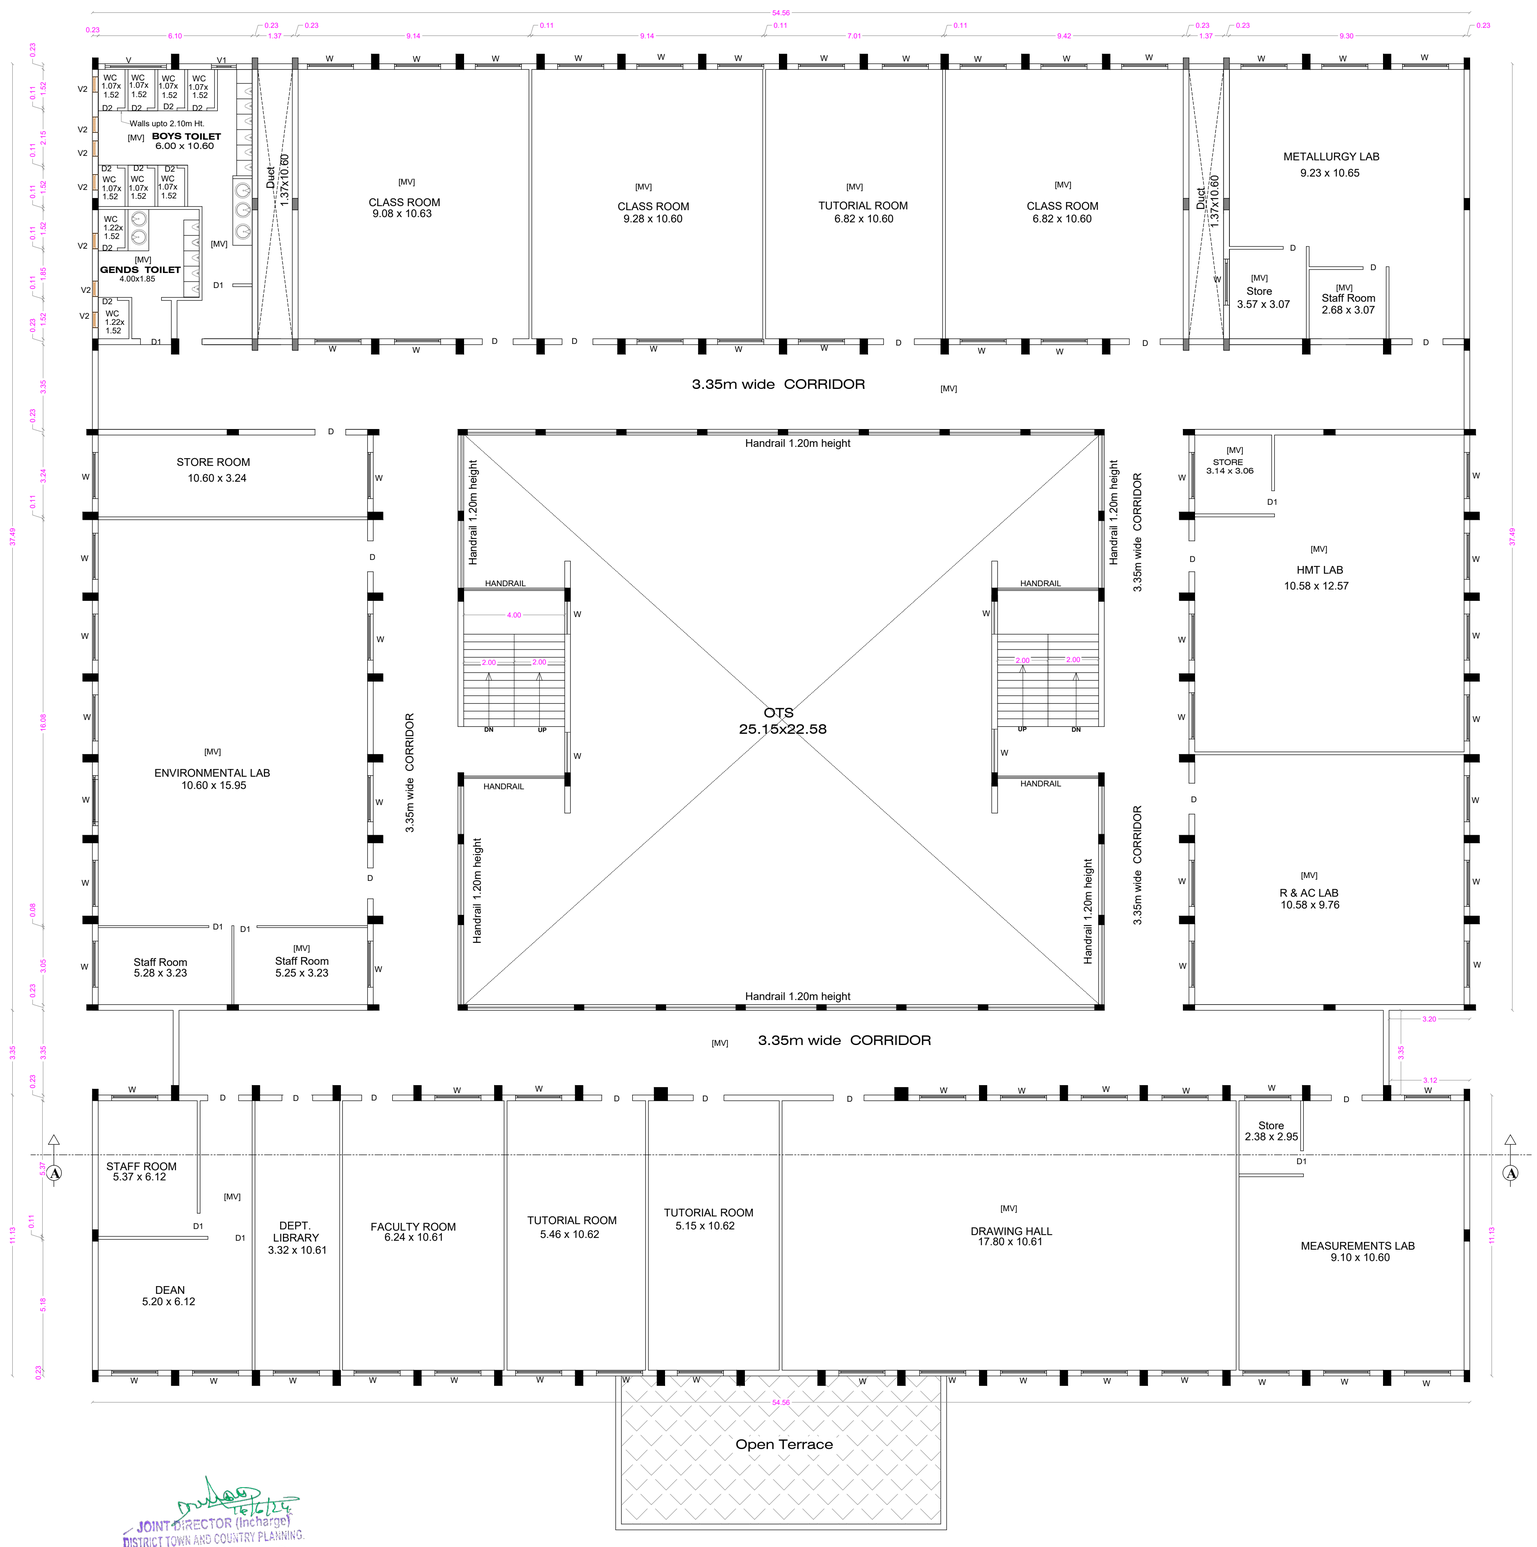

FIRST FLOOR PLAN

JOINT DIRECTOR (Incharge)
DISTRICT TOWN AND COUNTRY PLANNING.
COIMBATORE.

SHEET No : 38

SNR SONS CHARITABLE TRUST

SRI RAMAKRISHNA ENGINEERING COLLEGE
COIMBATORE - 22

11. G - BLOCK

AREA STATEMENT

FLOOR NAME	FSI Area SQM	Non FSI SQM	TOTAL SQM
GROUND FLOOR	2361.15	----	2361.15
FIRST FLOOR	2291.98	----	2291.98
SECOND FLOOR	2291.98	----	2291.98
TERRACE FLOOR	-----	67.24	67.24
TOTAL all Floors	6945.11	67.24	7012.35

TOTAL F.S.I. AREA	6945.11 Sqm
HEIGHT OF THE BUILDING	10.90 m

* All Dimensions are in metre.

SCHEDULE OF JOINERY

		METRE
D	DOOR	1.22 x 2.10
D1	DOOR	1.00 x 2.10
D2	DOOR	0.76 x 2.10
W	WINDOW	1.83 x 1.50
W1	WINDOW	1.20 x 1.80
V	VENTILATOR	2.44 x 0.61
V1	VENTILATOR	0.90 x 0.61
V2	VENTILATOR	0.46 x 0.91

STAIRCASE DETAILS

WIDTH - 2.00 m
TREAD - 0.30 m
RISE - 0.15 m

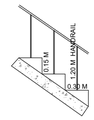

N.S. PANNEERSELVAM
M.I.S.E.,M.E.,(Struct.),A.M.I.S.A.I.V.,
Chartered Structural Engineer & Valuer
CB/ISE/LM/329
SPU & ASSOCIATES
Engineers, Valuers& Builders & Surveyors,
262-A, Periur Main Road
Selvapuram,Coimbatore - 641 026
Coimbatore LPA/SE/
GR /19/03/002

STRUCTURAL ENGINEER

For SNR SONS CHARITABLE TRUST
C.V RAMKUMAR
CHIEF EXECUTIVE

APPLICANT

C. NATARAJAN, B.E.,
Consulting Engineer
NAVEEN ASSOCIATES
364, Second St., Extension
Gandhipuram, Coimbatore - 641 012.
COIMBATORE LPA / RE /
GR-I / 19 / 03 / 002

LBS/ REGISTERED ENGINEER

PLAN SHOWING THE EXISTING BUILDING IN S.F. No : 420/1A, 421/1, 421/2C, 422/1A, 1B, 2, 424, 433, 434, 435, 436, 437/1, 2A, 2B2, 438/1, 2C, 440/2, 442/1A, 1B, 2B, 443/2A2, 2B, 444/2A, 2B, 445/2, 446/1B,2B, 2C, 2D, 447/1,2, 448/1 & 2 AT CHINNAVEDAMPATTI VILLAGE, COIMBATORE CORPORATION. SCALE 1: 100

CHINNAVEDAMPATTI D.D. PLAN No : 8

ONLINE APPLICATION No: SWP/BPA/210228/2024

N

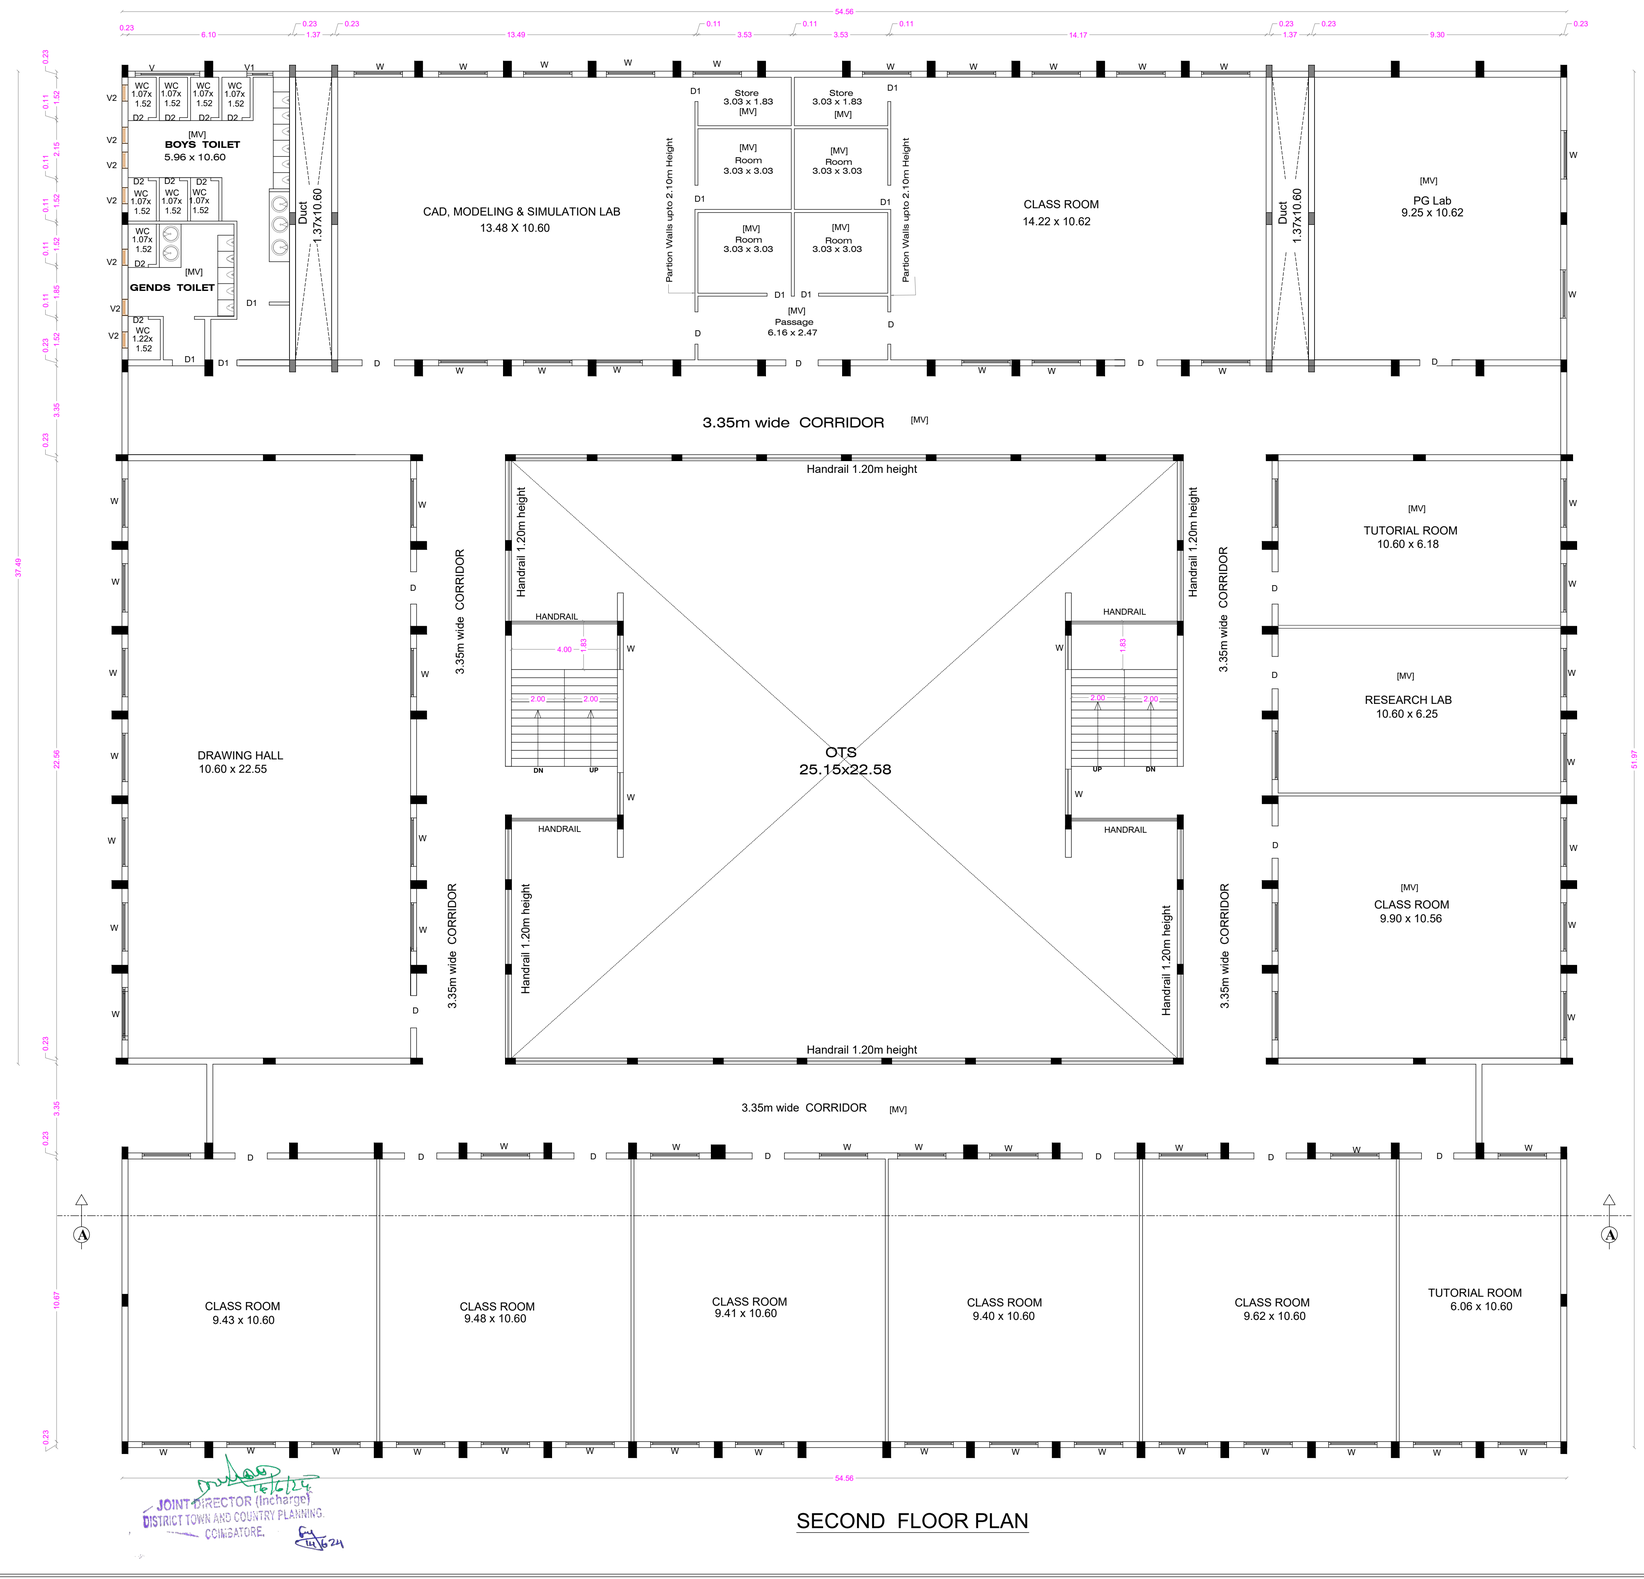

JOINT DIRECTOR (Incharge)
DISTRICT TOWN AND COUNTRY PLANNING.
COIMBATORE.

SECOND FLOOR PLAN

SHEET No : 39

SNR SONS CHARITABLE TRUST

SRI RAMAKRISHNA ENGINEERING COLLEGE
COIMBATORE - 22

11. G - BLOCK

AREA STATEMENT

FLOOR NAME	FSI Area SQM	Non FSI SQM	TOTAL SQM
GROUND FLOOR	2361.15	----	2361.15
FIRST FLOOR	2291.98	----	2291.98
SECOND FLOOR	2291.98	----	2291.98
TERRACE FLOOR	-----	67.24	67.24
TOTAL all Floors	6945.11	67.24	7012.35

TOTAL F.S.I. AREA	6945.11 Sqm
HEIGHT OF THE BUILDING	10.90 m

* All Dimensions are in metre.

SCHEDULE OF JOINERY

		METRE
D	DOOR	1.22 x 2.10
D1	DOOR	1.00 x 2.10
D2	DOOR	0.76 x 2.10
W	WINDOW	1.83 x 1.50
W1	WINDOW	1.20 x 1.80
V	VENTILATOR	2.44 x 0.61
V1	VENTILATOR	0.90 x 0.61
V2	VENTILATOR	0.46 x 0.91

STAIRCASE DETAILS

WIDTH - 2.00 m
TREAD - 0.30 m
RISE - 0.15 m

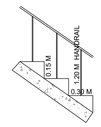

N.S. PANNEERSELVAM
M.I.S.E.,M.E.,(Struct).,A.M.I.E.,A.I.V.,
Chartered Structural Engineer & Valuer
CB/ISE/LM/229
SPU & ASSOCIATES
Engineers, Valuers, Builders & Surveyors,
282-A, Perur ,Main Road
Selvapuram,Coimbatore - 641 026
Coimbatore LPA/SE/
GR /19/03/006

STRUCTURAL ENGINEER

For SNR SONS CHARITABLE TRUST
C.V RAMKUMAR
CHIEF EXECUTIVE

APPLICANT

C. NATARAJAN, B.E.,
Consulting Engineer
NAVEEN ASSOCIATES
364, Second St., Extension
Gandhipuram, Coimbatore - 641 012.
COIMBATORE LPA / RE /
GR-I / 19 / 03 / 002

LBS/ REGISTERED ENGINEER

PLAN SHOWING THE EXISTING BUILDING IN S.F. No : 420/1A, 421/1, 421/2C, 422/1A, 1B, 2, 424, 433, 434, 435, 436, 437/1, 2A, 2B2, 438/1, 2C, 440/2, 442/1A, 1B, 2B, 443/2A2, 2B, 444/2A, 2B, 445/2, 446/1B,2B, 2C, 2D, 447/1,2, 448/1 & 2 AT CHINNAVEDAMPATTI VILLAGE, COIMBATORE CORPORATION. SCALE 1: 100

CHINNAVEDAMPATTI D.D. PLAN No : 8

ONLINE APPLICATION No: SWP/BPA/210228/2024

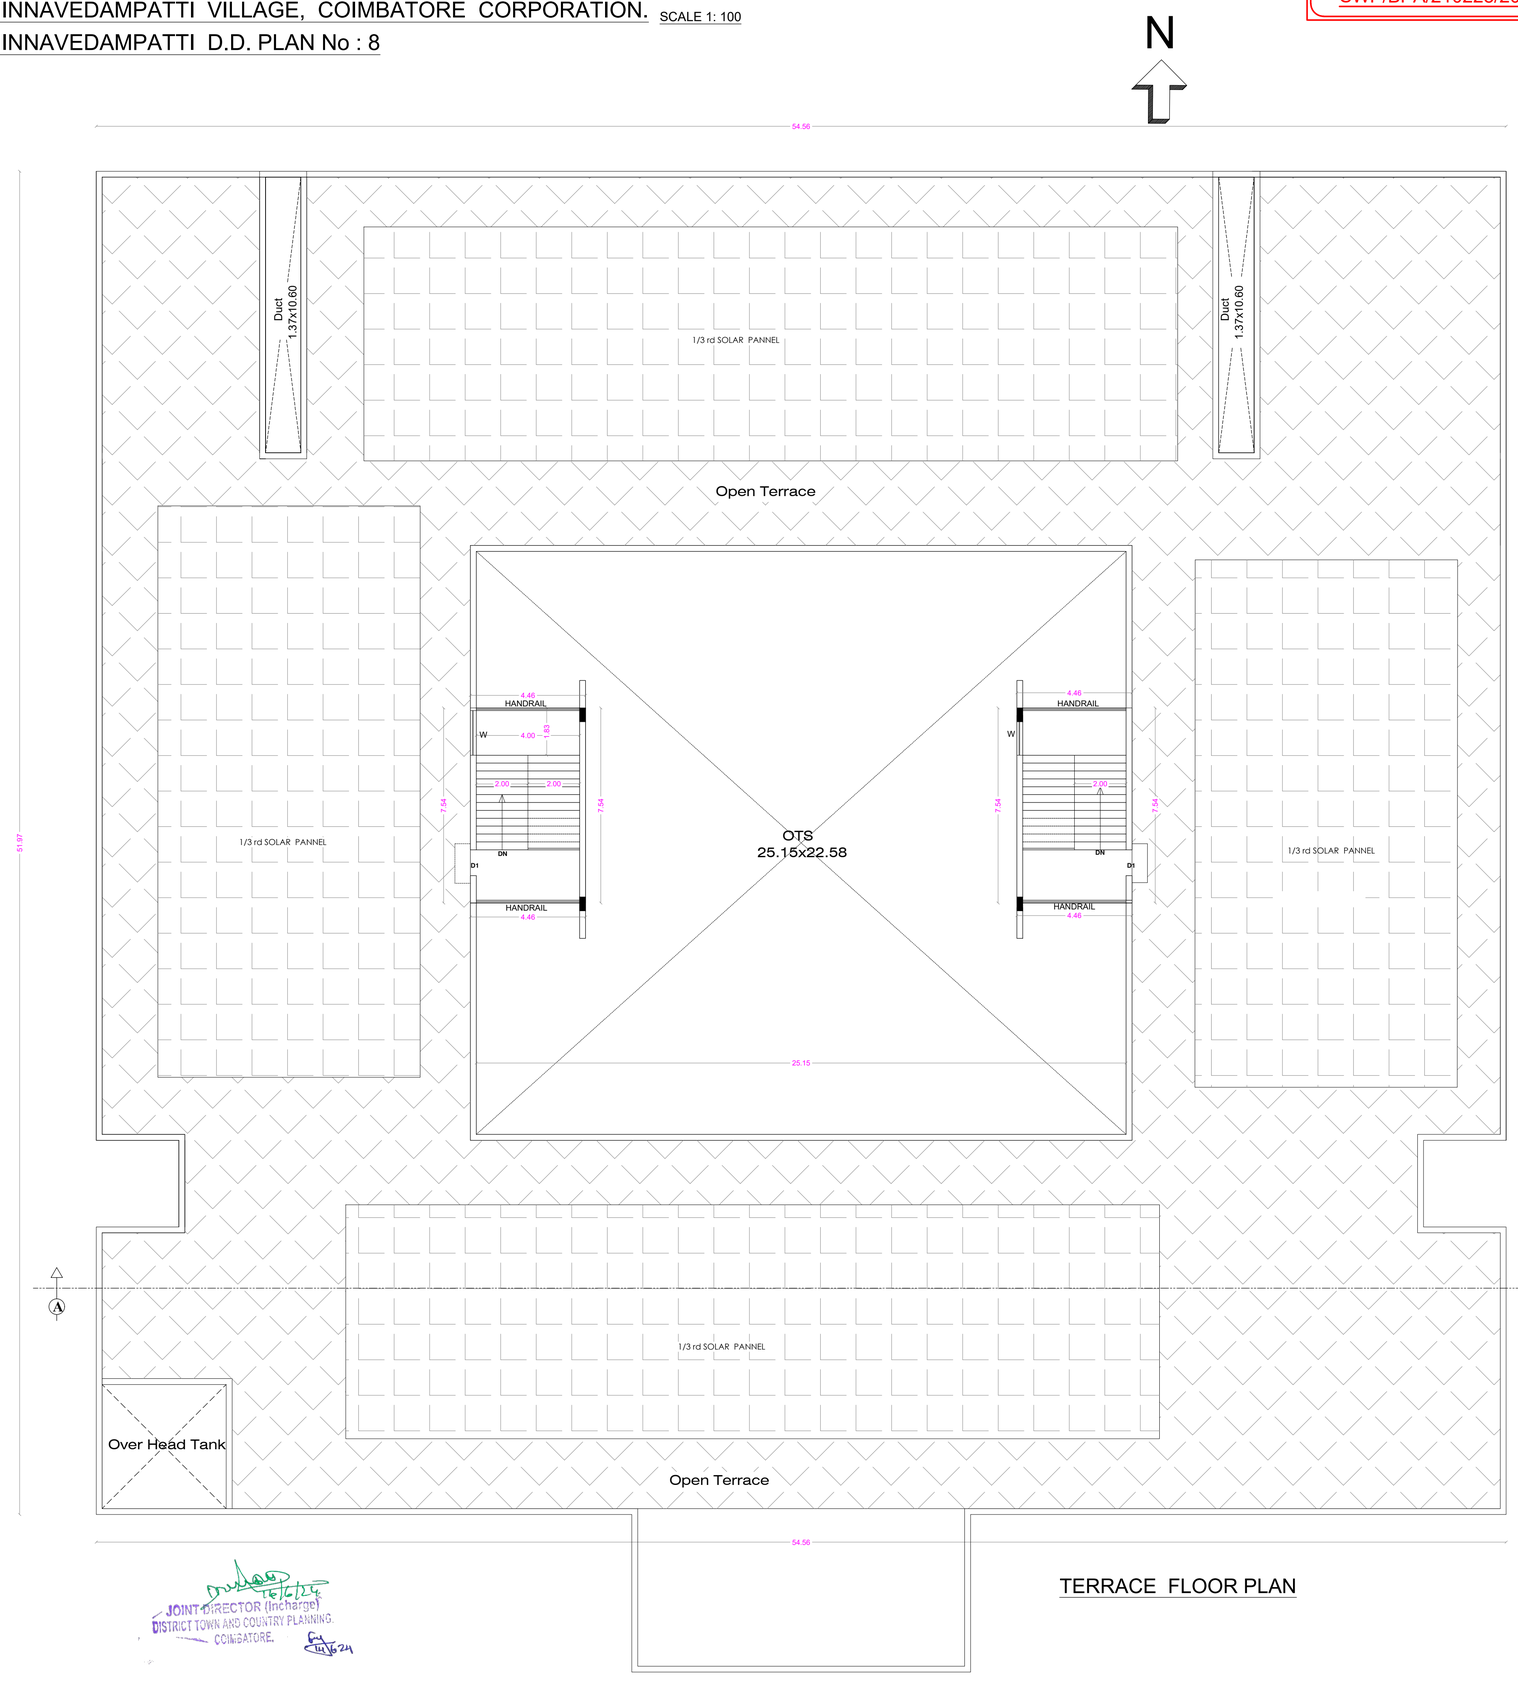

JOINT DIRECTOR (Incharge)
DISTRICT TOWN AND COUNTRY PLANNING.
COIMBATORE.

TERRACE FLOOR PLAN

SHEET No : 40

SNR SONS CHARITABLE TRUST

SRI RAMAKRISHNA ENGINEERING COLLEGE
COIMBATORE - 22

11. G - BLOCK

AREA STATEMENT

FLOOR NAME	FSI Area SQM	Non FSI SQM	TOTAL SQM
GROUND FLOOR	2361.15	----	2361.15
FIRST FLOOR	2291.98	----	2291.98
SECOND FLOOR	2291.98	----	2291.98
TERRACE FLOOR	-----	67.24	67.24
TOTAL all Floors	6945.11	67.24	7012.35

TOTAL F.S.I. AREA	6945.11 Sqm
HEIGHT OF THE BUILDING	10.90 m

* All Dimensions are in metre.

SCHEDULE OF JOINERY

		METRE
D	DOOR	1.22 x 2.10
D1	DOOR	1.00 x 2.10
D2	DOOR	0.76 x 2.10
W	WINDOW	1.83 x 1.50
W1	WINDOW	1.20 x 1.80
V	VENTILATOR	2.44 x 0.61
V1	VENTILATOR	0.90 x 0.61
V2	VENTILATOR	0.46 x 0.91

STAIRCASE DETAILS

WIDTH - 2.00 m
TREAD - 0.30 m
RISE - 0.15 m

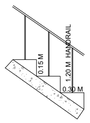

N.S. PANNEERSELVAM
M.I.S.E.,M.E.,(Struct),A.M.I.E.A.I.V.,
Chartered Structural Engineer & Valuer
CE/ISE/LM/229
SPU & ASSOCIATES
Engineers, Valuers& Builders & Surveyors,
262 A, Perur Main Road
Selvapuram,Coimbatore - 641 026
Coimbatore LPA/SE/
GR 1/19/03/001

STRUCTURAL ENGINEER

For SNR SONS CHARITABLE TRUST
C.V RAMKUMAR
CHIEF EXECUTIVE

APPLICANT

C. NATARAJAN, B.E.,
Consulting Engineer
NAVEEN ASSOCIATES
364, Second St., Extension
Gandhipuram, Coimbatore - 641 012.
COIMBATORE LPA / RE /
GR-1 / 19 / 03 / 002

LBS/ REGISTERED ENGINEER

PLAN SHOWING THE EXISTING BUILDING IN S.F. No : 420/1A, 421/1, 421/2C, 422/1A, 1B, 2, 424, 433, 434, 435, 436, 437/1, 2A, 2B2, 438/1, 2C, 440/2, 442/1A, 1B, 2B, 443/2A2, 2B, 444/2A, 2B, 445/2, 446/1B,2B, 2C, 2D, 447/1,2, 448/1 & 2 AT CHINNAVEDAMPATTI VILLAGE, COIMBATORE CORPORATION. SCALE 1: 100

CHINNAVEDAMPATTI D.D. PLAN No : 8

ONLINE APPLICATION No: SWP/BPA/210228/2024

N

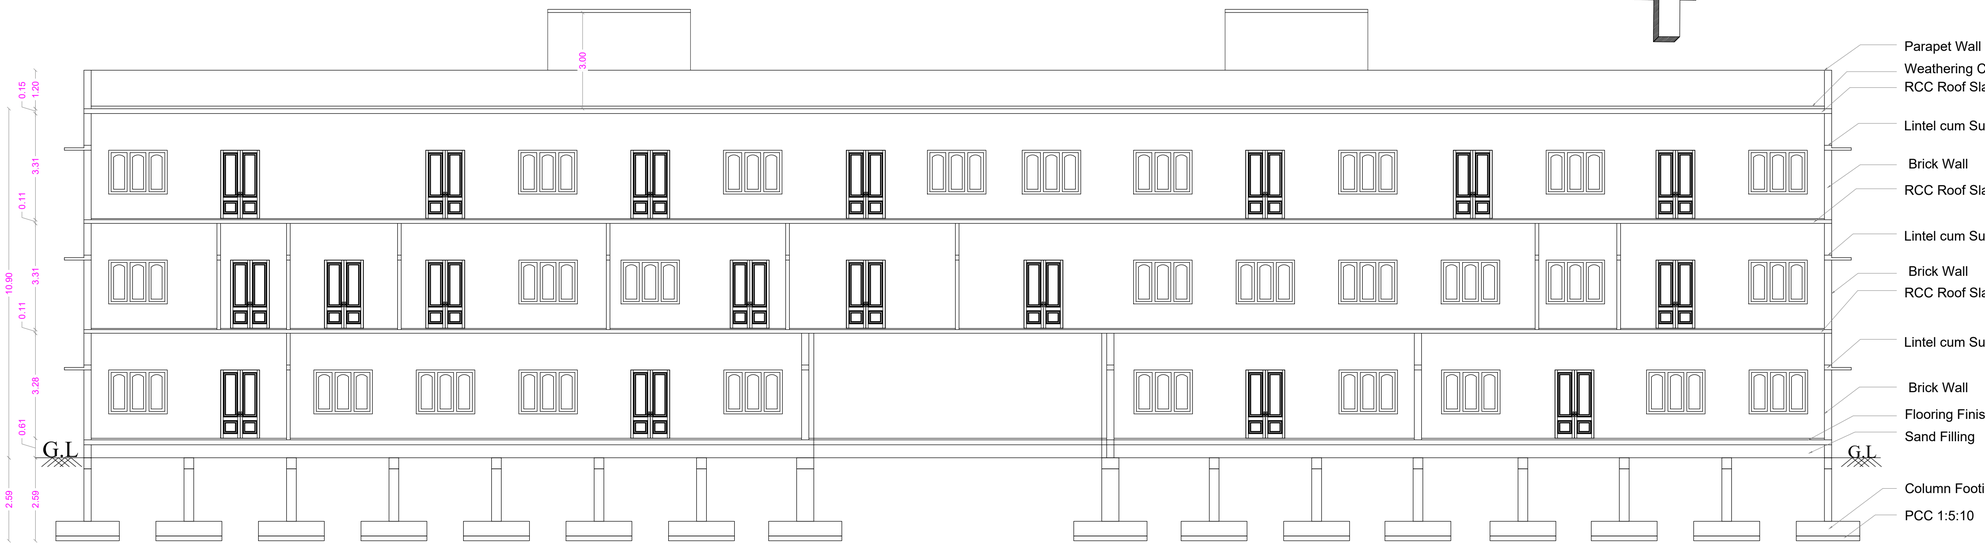

SECTION ON A A

ELEVATION

JOINT DIRECTOR (Incharge)
DISTRICT TOWN AND COUNTRY PLANNING.
COIMBATORE.

SHEET No : 41

SNR SONS CHARITABLE TRUST

SRI RAMAKRISHNA ENGINEERING COLLEGE
COIMBATORE - 22

11. G - BLOCK

AREA STATEMENT

FLOOR NAME	FSI Area SQM	Non FSI SQM	TOTAL SQM
GROUND FLOOR	2361.15	----	2361.15
FIRST FLOOR	2291.98	----	2291.98
SECOND FLOOR	2291.98	----	2291.98
TERRACE FLOOR	-----	67.24	67.24
TOTAL all Floors	6945.11	67.24	7012.35

TOTAL F.S.I. AREA	6945.11 Sqm
HEIGHT OF THE BUILDING	10.90 m

* All Dimensions are in metre.

N.S. PANNEERSELVAN
M.I.S.E.,M.E.,(Struct),A.M.I.E.,A.I.V.,
Chartered Structural Engineer & Valuer
CB/ISE/LM/229
SPU & ASSOCIATES
Engineers, Valuers, Builders & Surveyors,
282-A, Perur ,Main Road
Selvapuram,Coimbatore - 641 026
Coimbatore LPA/SE/
GR /19/03/006

STRUCTURAL ENGINEER

For SNR SONS CHARITABLE TRUST
C.V RAMKUMAR
CHIEF EXECUTIVE

APPLICANT

C. NATARAJAN, B.E.,
Consulting Engineer
NAVEEN ASSOCIATES
364, Second St., Extension
Gandhipuram, Coimbatore - 641 012.
COIMBATORE LPA / RE /
GR-1 / 19 / 03 / 002

LBS/ REGISTERED ENGINEER

PLAN SHOWING THE EXISTING BUILDING IN S.F. No : 420/1A, 421/1, 421/2C, 422/1A, 1B, 2, 424, 433, 434, 435, 436, 437/1, 2A, 2B2, 438/1, 2C, 440/2, 442/1A, 1B, 2B, 443/2A2, 2B, 444/2A, 2B, 445/2, 446/1B,2B, 2C, 2D, 447/1,2, 448/1 & 2 AT CHINNAVEDAMPATTI VILLAGE, COIMBATORE CORPORATION. SCALE 1: 100

CHINNAVEDAMPATTI D.D. PLAN No : 8

ONLINE APPLICATION No: SWP/BPA/210228/2024

SHEET No : 42

N

FRONT ELEVATION

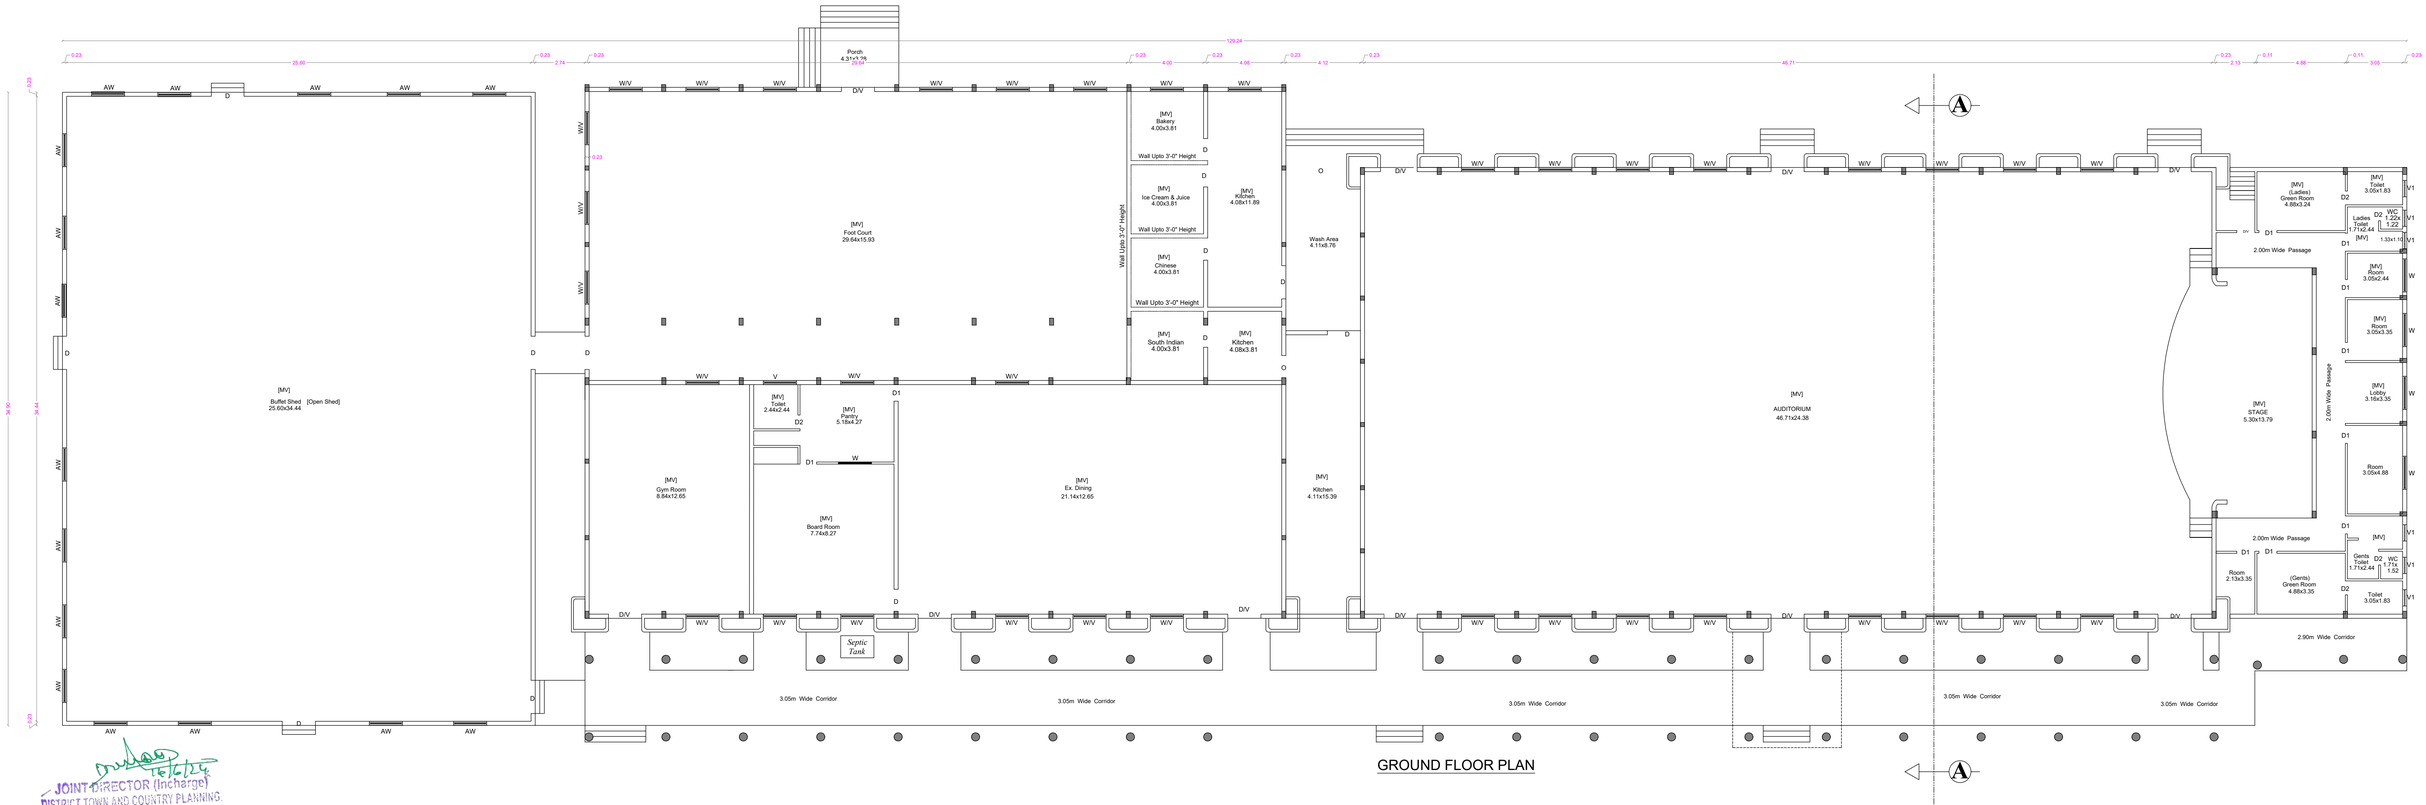

GROUND FLOOR PLAN

JOINT DIRECTOR (Incharge)
DISTRICT TOWN AND COUNTRY PLANNING.
COIMBATORE.
Lr No 11/6/24

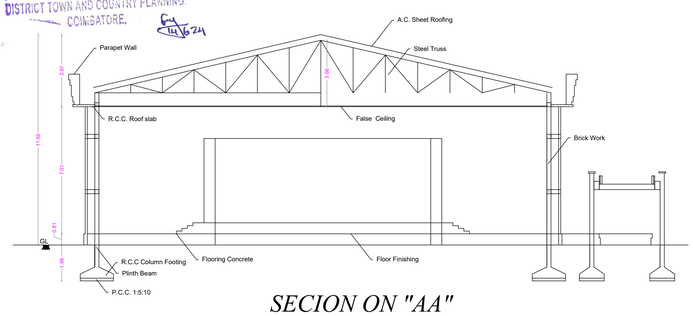

SECION ON "AA"

SNR SONS CHARITABLE TRUST

SRI RAMAKRISHNA ENGINEERING COLLEGE
COIMBATORE - 22

12. AUDITORIUM & FOOD COURT

AREA STATEMENT

FLOOR NAME	FSI Area SQM	Non FSI SQM	TOTAL SQM
GROUND FLOOR	4209.46	----	4209.46

TOTAL F.S.I. AREA	4209.46 Sqm
HEIGHT OF THE BUILDING	11.60 m

* All Dimensions are in metre.

SCHEDULE OF JOINERY

		METRE
D	DOOR	1.83 x 2.40
D1	DOOR	0.91 x 2.10
D2	DOOR	0.76 x 2.10
W	WINDOW	1.83 x 1.50
W1	WINDOW	1.20 x 1.50
V	VENTILATOR	1.83 x 0.61
V1	VENTILATOR	0.90 x 0.61
AW	ALUMINUM WINDOW	1.83 x 1.52

K.R. PANNEERSELVAM
M.I.S.T., M.I.E.(India), A.M.I.E.(I), A.M.S.T.E., M.I.V.(India), M.I.P.E.(India), C.E.(I), M.I.S.E.
BPS & ASSOCIATES
Engineers, Surveyors, Building & Surveyors, Valuers, Architects
Kalapatti Road, Coimbatore - 641 048
Coimbatore LPA/RE/ Lic. /YEAR/0606

STRUCTURAL ENGINEER

For SNR SONS CHARITABLE TRUST
C.V. RAMKUMAR
CHIEF EXECUTIVE

APPLICANT

C. NATARAJAN, B.E.,
Consulting Engineer
NAVEEN ASSOCIATES
364, Second St., Extension
Gandhipuram, Coimbatore - 641 012.
COIMBATORE LPA / RE /
GR-I / 19 / 03 / 002

LBS/ REGISTERED ENGINEER

PLAN SHOWING THE EXISTING BUILDING IN S.F. No : 420/1A, 421/1, 421/2C, 422/1A, 1B, 2, 424, 433, 434, 435, 436, 437/1, 2A, 2B2, 438/1, 2C, 440/2, 442/1A, 1B, 2B, 443/2A2, 2B, 444/2A, 2B, 445/2, 446/1B,2B, 2C, 2D, 447/1,2, 448/1 & 2 AT CHINNAVEDAMPATTI VILLAGE, COIMBATORE CORPORATION. SCALE 1: 100

CHINNAVEDAMPATTI D.D. PLAN No : 8

N

ONLINE APPLICATION No:
SWP/BPA/210228/2024

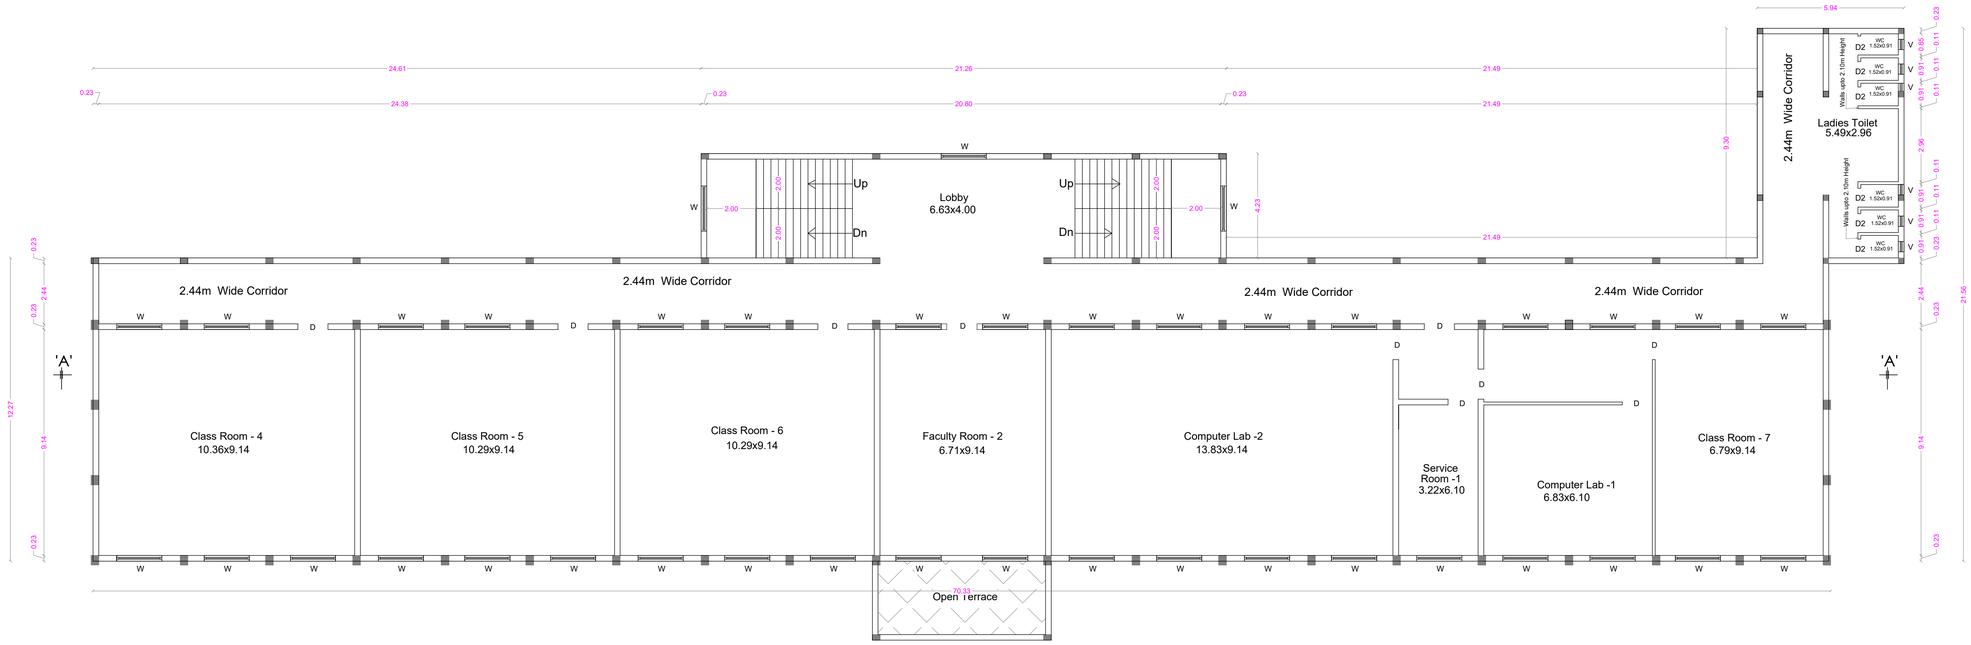

FIRST FLOOR PLAN

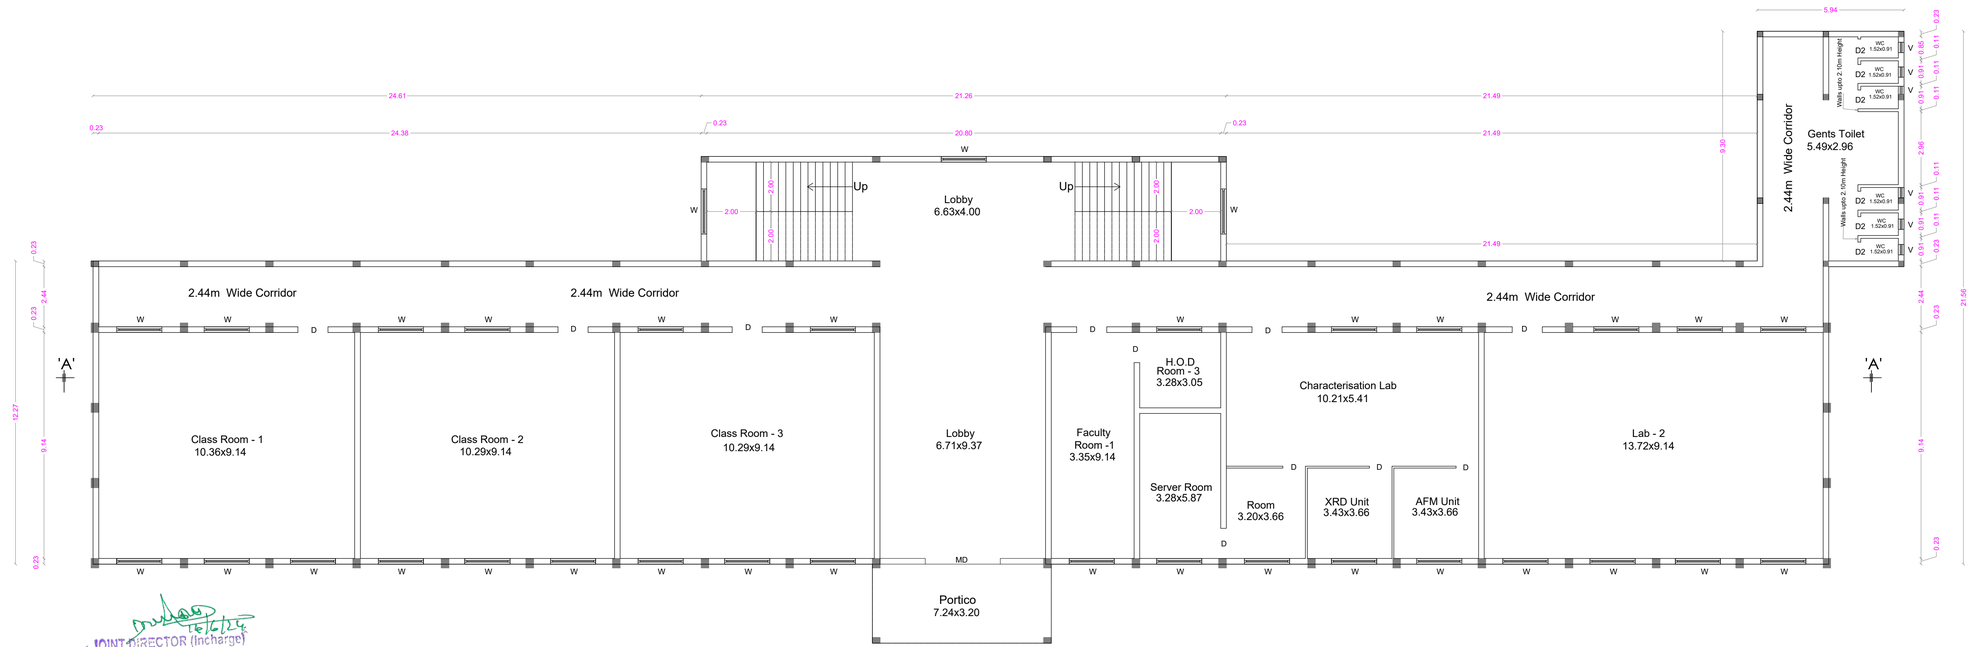

GROUND FLOOR PLAN

JOINT DIRECTOR (Incharge)
DISTRICT TOWN AND COUNTRY PLANNING
COIMBATORE.

SHEET No : 43

SNR SONS CHARITABLE TRUST

SRI RAMAKRISHNA ENGINEERING COLLEGE
COIMBATORE - 22

13. F BLOCK

AREA STATEMENT

FLOOR NAME	FSI Area SQM	Non FSI SQM	TOTAL SQM
GROUND FLOOR	1030.94	----	1030.94
FIRST FLOOR	1007.77	----	1007.77
SECOND FLOOR	1007.77	----	1007.77
THIRD FLOOR	1007.77	----	1007.77
TERRACE FLOOR	-----	94.76	94.76
TOTAL all Floors	4054.25	94.76	4149.01

TOTAL F.S.I. AREA	4054.25 Sqm
HEIGHT OF THE BUILDING	11.43 m

* All Dimensions are in metre.

SCHEDULE OF JOINERY

		METRE
MD	MAIN DOOR	3.05 x 2.10
D	DOOR	1.22 x 2.10
D1	DOOR	1.00 x 2.10
D2	DOOR	0.76 x 2.10
W	WINDOW	1.83 x 1.50
W1	WINDOW	1.20 x 1.80
V	VENTILATOR	0.46 x 0.91

STAIRCASE DETAILS

WIDTH - 2.00 m
TREAD - 0.30 m
RISE - 0.15 m

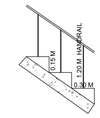

N.S. PANNEERSELVAM
M.I.S.E.,M.E.,(Struct),A.M.I.E.,A.I.V.,
Chartered Structural Engineer & Valuer
CB/ISE/LM/229
SPU & ASSOCIATES
Engineers, Valuers, Builders & Surveyors,
262-A, Perur ,Main Road
Selvapuram,Coimbatore - 641 026
Coimbatore LPA/SE/
GR /19/03/006

STRUCTURAL ENGINEER

For SNR SONS CHARITABLE TRUST
C.V RAMKUMAR
CHIEF EXECUTIVE

APPLICANT

C. NATARAJAN, B.E.,
Consulting Engineer
NAVEEN ASSOCIATES
364, Second St., Extension
Gandhipuram, Coimbatore - 641 012.
COIMBATORE LPA / RE /
GR-I / 19 / 03 / 002

LBS/ REGISTERED ENGINEER

PLAN SHOWING THE EXISTING BUILDING IN S.F. No : 420/1A, 421/1, 421/2C, 422/1A, 1B, 2, 424, 433, 434, 435, 436, 437/1, 2A, 2B2, 438/1, 2C, 440/2, 442/1A, 1B, 2B, 443/2A2, 2B, 444/2A, 2B, 445/2, 446/1B,2B, 2C, 2D, 447/1,2, 448/1 & 2 AT CHINNAVEDAMPATTI VILLAGE, COIMBATORE CORPORATION. SCALE 1: 100

CHINNAVEDAMPATTI D.D. PLAN No : 8

ONLINE APPLICATION No: SWP/BPA/210228/2024

N

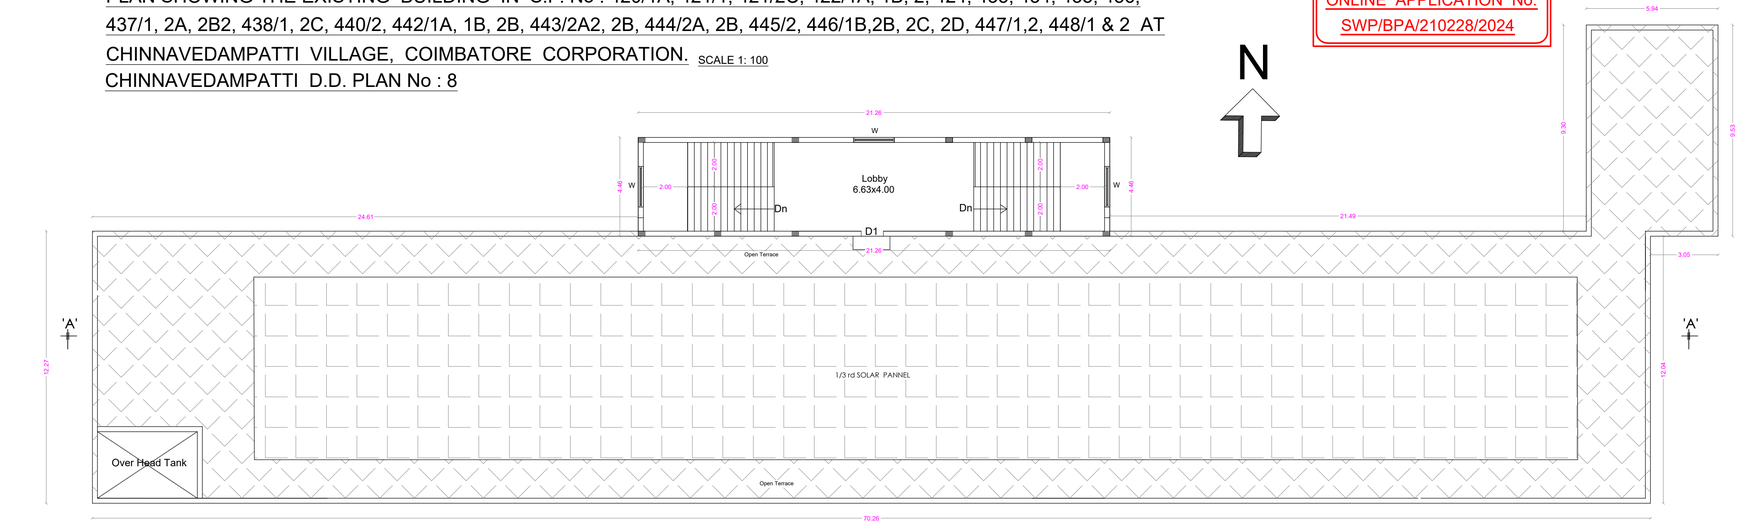

TERRACE FLOOR PLAN

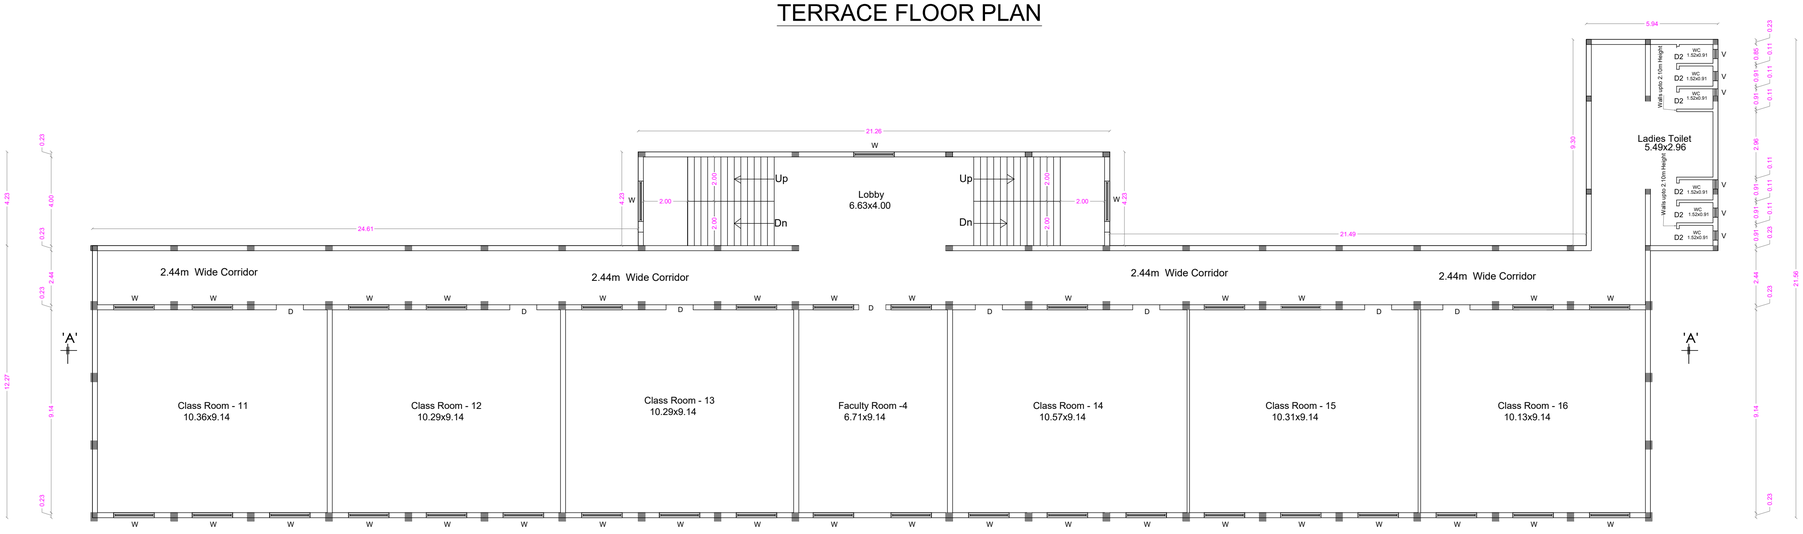

THIRD FLOOR PLAN

JOINT DIRECTOR (Incharge)
DISTRICT TOWN AND COUNTRY PLANNING.
COIMBATORE.

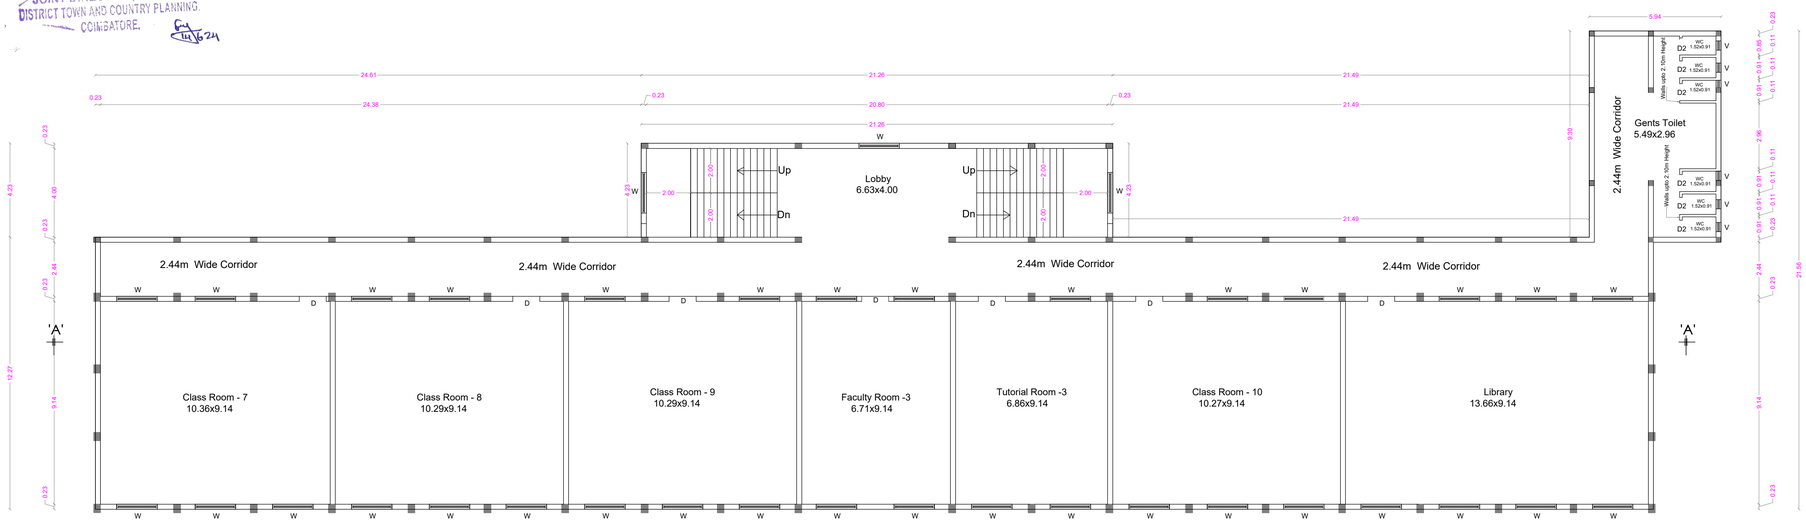

SECOND FLOOR PLAN

SHEET No : 44

SNR SONS CHARITABLE TRUST

SRI RAMAKRISHNA ENGINEERING COLLEGE
COIMBATORE - 22

13. F BLOCK

AREA STATEMENT

FLOOR NAME	FSI Area SQM	Non FSI SQM	TOTAL SQM
GROUND FLOOR	1030.94	----	1030.94
FIRST FLOOR	1007.77	----	1007.77
SECOND FLOOR	1007.77	----	1007.77
THIRD FLOOR	1007.77	----	1007.77
TERRACE FLOOR	-----	94.76	94.76
TOTAL all Floors	4054.25	94.76	4149.01

TOTAL F.S.I. AREA	4054.25 Sqm
HEIGHT OF THE BUILDING	11.43 m

* All Dimensions are in metre.

SCHEDULE OF JOINERY

		METRE
MD	MAIN DOOR	3.05 x 2.10
D	DOOR	1.22 x 2.10
D1	DOOR	1.00 x 2.10
D2	DOOR	0.76 x 2.10
W	WINDOW	1.83 x 1.50
W1	WINDOW	1.20 x 1.80
V	VENTILATOR	0.46 x 0.91

STAIRCASE DETAILS

WIDTH - 2.00 m
TREAD - 0.30 m
RISE - 0.15 m

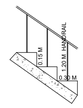

N. S. PANNEERSELVAM
M.I.S.E.,M.E.,(Struct).,A.M.I.E.,M.V.,
Chartered Structural Engineer & Valuer
CB/ISE/LM/229
SPU & ASSOCIATES
Engineers, Valuers, Builders & Surveyors,
282 A, Periar Main Road
Selvapuram Coimbatore - 641 026
Coimbatore LPA/RE/
GR-1/19/003

STRUCTURAL ENGINEER

For SNR SONS CHARITABLE TRUST
C.V. RAMKUMAR
CHIEF EXECUTIVE

APPLICANT

C. NATARAJAN, B.E.,
Consulting Engineer
NAVEEN ASSOCIATES
364, Second St., Extension
Gandhipuram, Coimbatore - 641 012.
COIMBATORE LPA / RE /
GR-1 / 19 / 03 / 002

LBS/ REGISTERED ENGINEER

PLAN SHOWING THE EXISTING BUILDING IN S.F. No : 420/1A, 421/1, 421/2C, 422/1A, 1B, 2, 424, 433, 434, 435, 436, 437/1, 2A, 2B2, 438/1, 2C, 440/2, 442/1A, 1B, 2B, 443/2A2, 2B, 444/2A, 2B, 445/2, 446/1B,2B, 2C, 2D, 447/1,2, 448/1 & 2 AT CHINNAVEDAMPATTI VILLAGE, COIMBATORE CORPORATION. SCALE 1: 100

CHINNAVEDAMPATTI D.D. PLAN No : 8

N

ONLINE APPLICATION No:
SWP/BPA/210228/2024

ELEVATION

SECTION ON A A

JOINT DIRECTOR (Incharge)
DISTRICT TOWN AND COUNTRY PLANNING.
COIMBATORE.

SHEET No : 45

SNR SONS CHARITABLE TRUST

SRI RAMAKRISHNA ENGINEERING COLLEGE
COIMBATORE - 22

13. F BLOCK

AREA STATEMENT

FLOOR NAME	FSI Area SQM	Non FSI SQM	TOTAL SQM
GROUND FLOOR	1030.94	----	1030.94
FIRST FLOOR	1007.77	----	1007.77
SECOND FLOOR	1007.77	----	1007.77
THIRD FLOOR	1007.77	----	1007.77
TERRACE FLOOR	-----	94.76	94.76
TOTAL all Floors	4054.25	94.76	4149.01

TOTAL F.S.I. AREA	4054.25 Sqm
HEIGHT OF THE BUILDING	15.33 m

* All Dimensions are in metre.

SCHEDULE OF JOINERY

		METRE
MD	MAIN DOOR	3.05 x 2.10
D	DOOR	1.22 x 2.10
D1	DOOR	1.00 x 2.10
D2	DOOR	0.76 x 2.10
W	WINDOW	1.83 x 1.50
W1	WINDOW	1.20 x 1.80
V	VENTILATOR	0.46 x 0.91

STAIRCASE DETAILS

WIDTH - 2.00 m
TREAD - 0.30 m
RISE - 0.15 m

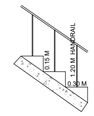

N. S. PANNEERSELVAM
M.I.S.E.,M.E.,(Struct),A.M.I.S.,A.I.V.,
Chartered Structural Engineer & Valuer
CB/ISE/LM/229
SPU & ASSOCIATES
Engineers, Valuers, Builders & Surveyors,
282-A, Perur ,Main Road
Selvapuram,Coimbatore - 641 026
Coimbatore LPA/SE/
GR /19/03/006

STRUCTURAL ENGINEER

For SNR SONS CHARITABLE TRUST
C.V RAMKUMAR
CHIEF EXECUTIVE

APPLICANT

C. NATARAJAN, B.E.,
Consulting Engineer
NAVEEN ASSOCIATES
364, Second St., Extension
Gandhipuram, Coimbatore - 641 012.
COIMBATORE LPA / RE /
GR-1 / 19 / 03 / 002

LBS/ REGISTERED ENGINEER

PLAN SHOWING THE EXISTING BUILDING IN S.F. No : 420/1A, 421/1, 421/2C, 422/1A, 1B, 2, 424, 433, 434, 435, 436, 437/1, 2A, 2B2, 438/1, 2C, 440/2, 442/1A, 1B, 2B, 443/2A2, 2B, 444/2A, 2B, 445/2, 446/1B,2B, 2C, 2D, 447/1,2, 448/1 & 2 AT CHINNAVEDAMPATTI VILLAGE, COIMBATORE CORPORATION. SCALE 1: 100

CHINNAVEDAMPATTI D.D. PLAN No : 8

ONLINE APPLICATION No: SWP/BPA/210228/2024

14. CYCLE PARKING & SERVANT ROOM

N

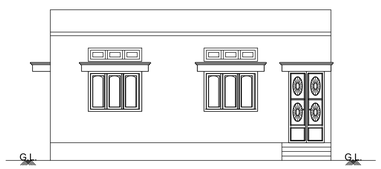

ELEVATION

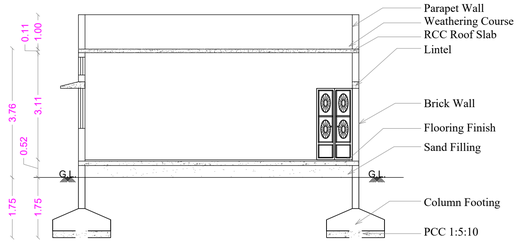

SECTION ON AB

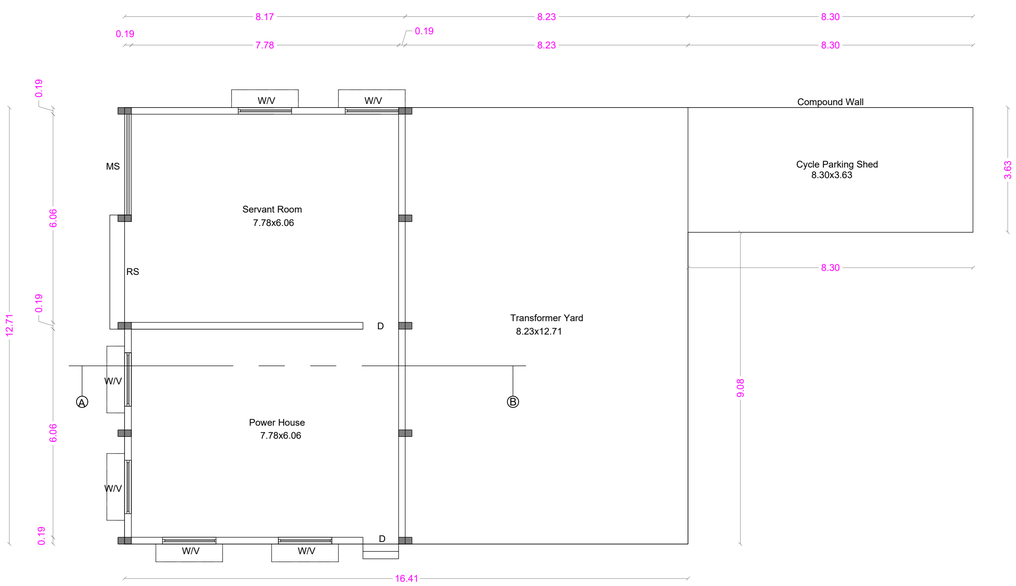

JOINT DIRECTOR (Incharge)
DISTRICT TOWN AND COUNTRY PLANNING.
COIMBATORE.

GROUND FLOOR PLAN

14. POWER HOUSE - DG ROOM

N

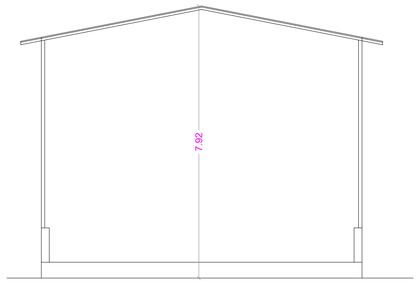

ELEVATION

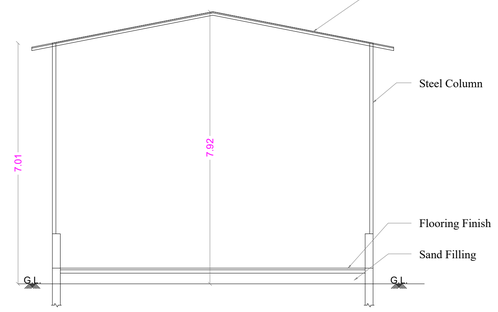

SECTION ON AB

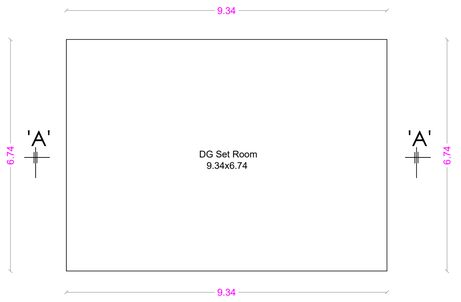

GROUND FLOOR PLAN

SHEET No : 46

SNR SONS CHARITABLE TRUST

SRI RAMAKRISHNA ENGINEERING COLLEGE
COIMBATORE - 22

LABOUR QUARTERS, POWER HOUSE, POWER HOUSE - DG ROOM, WORKSHOP LADIES HOSTEL VISITORS TOILET

AREA STATEMENT

14. POWER HOUSE

FLOOR NAME	FSI Area SQM	Non FSI SQM	TOTAL SQM
GROUND FLOOR	238.58	----	238.58

TOTAL F.S.I. AREA 238.58 Sqm

POWER HOUSE - DG ROOM

FLOOR NAME	FSI Area SQM	Non FSI SQM	TOTAL SQM
GROUND FLOOR	62.95	----	62.95

TOTAL F.S.I. AREA 240.50 Sqm

HEIGHT OF THE BUILDING 7.92 m

SCHEDULE OF JOINERY

		METRE
RS	ROLLING SHUTTER	3.05 x 2.40
D	DOOR	1.07 x 2.40
D1	DOOR	0.91 x 2.10
D2	DOOR	0.76 x 2.10
W	WINDOW	1.83 x 1.50
W1	WINDOW	1.20 x 1.50
V	VENTILATOR	1.83 x 0.61
V1	VENTILATOR	0.90 x 0.61

N.S. PANNEERSELVAM
M.I.S.E.,M.E.,(Struct).,A.M.I.E.,A.I.V.,
Chartered Structural Engineer & Valuer
CB/ISE/LM/229
SPU & ASSOCIATES
Engineers, Valuers& Builders & Surveyors,
282-A, Perur ,Main Road
Selvapuram,Coimbatore - 641 026
Coimbatore LPA/SE/
GR /19/03/006

STRUCTURAL ENGINEER

For SNR SONS CHARITABLE TRUST
C.V RAMKUMAR
CHIEF EXECUTIVE

APPLICANT

C. NATARAJAN, B.E.,
Consulting Engineer
NAVEEN ASSOCIATES
364, Second St., Extension
Gandhipuram, Coimbatore - 641 012.
COIMBATORE LPA / RE /
GR-I / 19 / 03 / 002

LBS/ REGISTERED ENGINEER

PLAN SHOWING THE EXISTING BUILDING IN S.F. No : 420/1A, 421/1, 421/2C, 422/1A, 1B, 2, 424, 433, 434, 435, 436, 437/1, 2A, 2B2, 438/1, 2C, 440/2, 442/1A, 1B, 2B, 443/2A2, 2B, 444/2A, 2B, 445/2, 446/1B,2B, 2C, 2D, 447/1,2, 448/1 & 2 AT CHINNAVEDAMPATTI VILLAGE, COIMBATORE CORPORATION.
CHINNAVEDAMPATTI D.D. PLAN No : 8

SCALE 1: 100

N

ONLINE APPLICATION No:
SWP/BPA/210228/2024

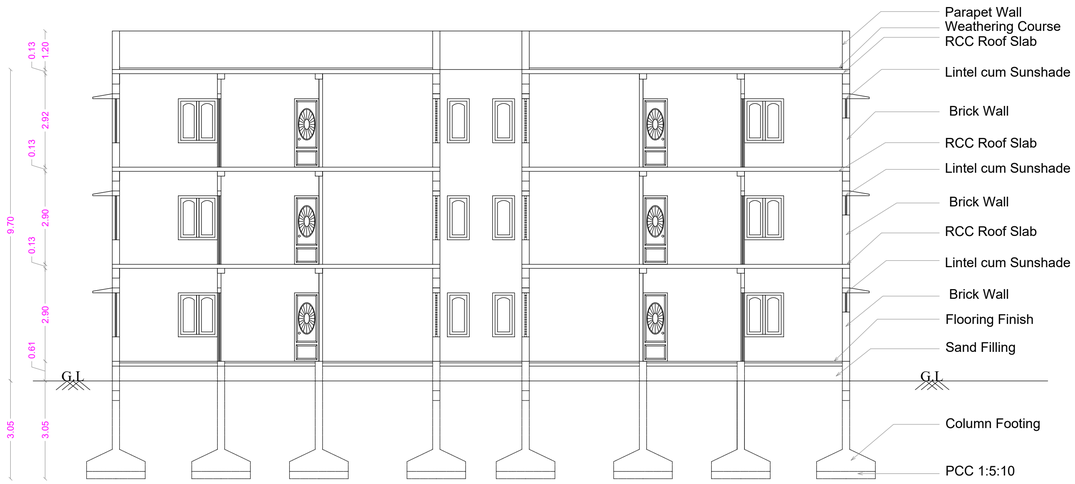

SECTION ON A A

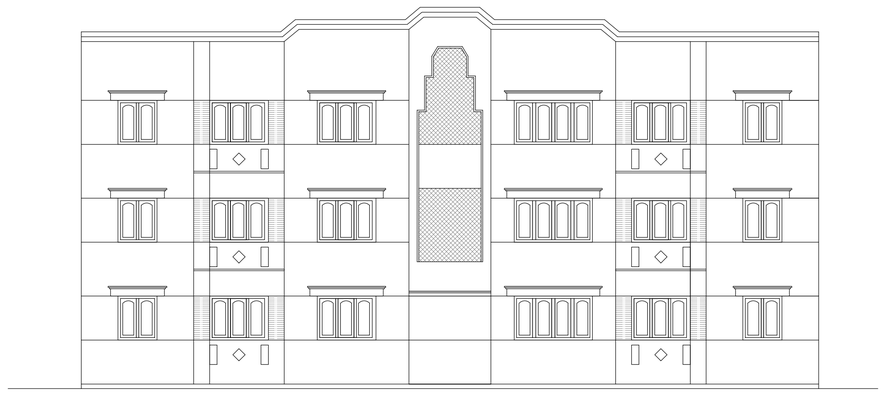

ELEVATION

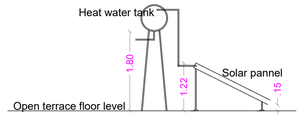

Side elevation

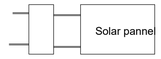

SOLAR WATER HEATER

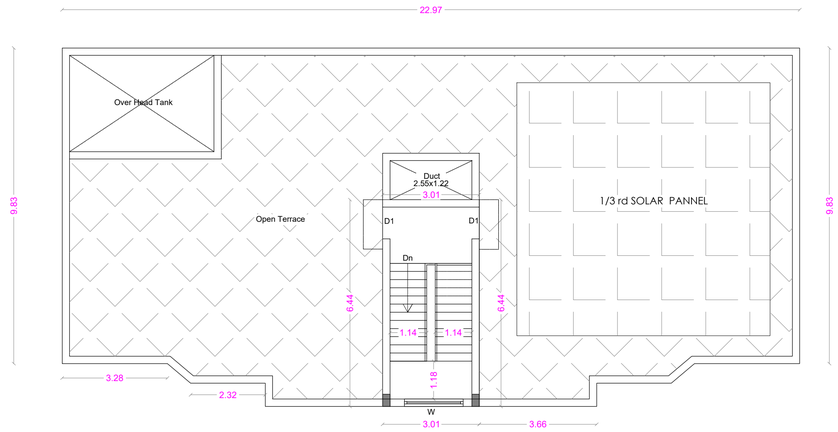

TERRACE FLOOR PLAN

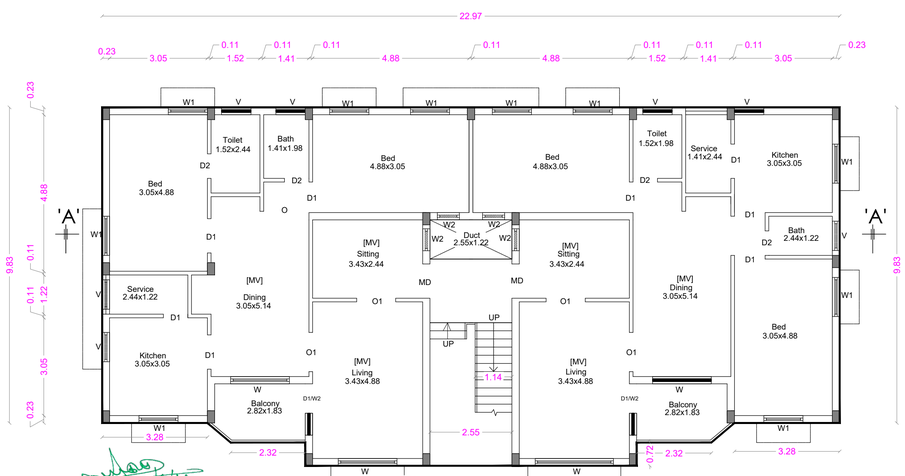

GROUND FLOOR PLAN

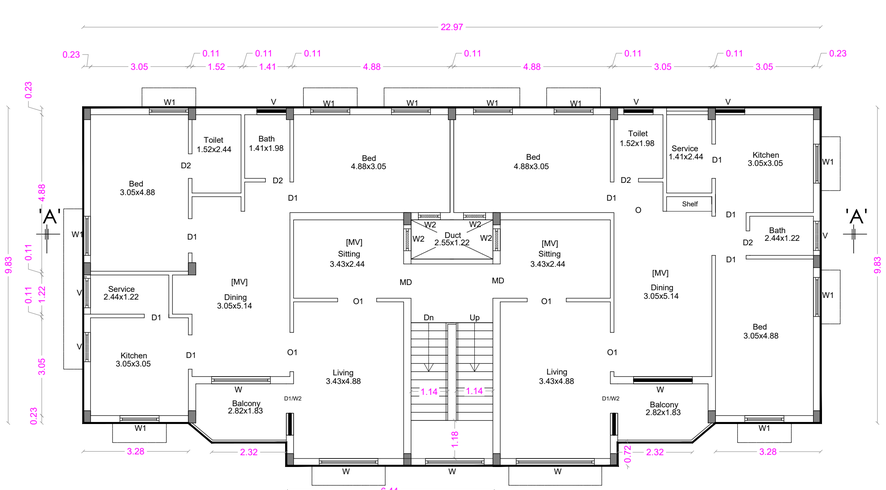

TYPICAL FLOOR PLAN [FIRST & SECOND]

JOINT DIRECTOR (Incharge)
DISTRICT TOWN AND COUNTRY PLANNING.
COIMBATORE.

SHEET No : 47

SNR SONS CHARITABLE TRUST

SRI RAMAKRISHNA ENGINEERING COLLEGE
COIMBATORE - 22

15. STAFF QUARTERS

AREA STATEMENT

FLOOR NAME	FSI Area SQM	Non FSI SQM	TOTAL SQM
GROUND FLOOR	239.77	----	239.77
FIRST FLOOR	239.77	----	239.77
SECOND FLOOR	239.77	----	239.77
TERRACE FLOOR	-----	19.38	19.38
TOTAL all Floors	719.31	19.38	738.69

TOTAL F.S.I. AREA	13311.52 Sqm
HEIGHT OF THE BUILDING	9.70 m

* All Dimensions are in metre.

SCHEDULE OF JOINERY

		METRE
MD	MAIN DOOR	3.66 x 2.10
DD	DOUBLE DOOR	1.83 x 2.10
D	DOOR	1.22 x 2.10
D1	DOOR	0.91 x 2.10
D2	DOOR	0.76 x 2.10
FD	FRENCH DOOR	1.83 x 2.10
W	WINDOW	1.83 x 1.50
W1	WINDOW	1.20 x 1.80
SW	STAIRCASE WINDOW	1.83 x 1.22
V	VENTILATOR	1.83 x 0.61
V1	VENTILATOR	0.90 x 0.61

STAIRCASE DETAILS

WIDTH - 1.14 m
TREAD - 0.25 m
RISE - 0.175 m

N.S. PANNEERSELVAM
M.I.S.E., M.E. (Struct), A.M.I.S.E., A.I.V.,
Chartered Structural Engineer & Valuer
CB/ISE/LM/229
SPU & ASSOCIATES
Engineers, Valuers, Builders & Surveyors,
282 A, Perur Main Road
Selvapuram, Coimbatore - 641 026
Coimbatore LPA/SE/
GR-1/19/03/005

STRUCTURAL ENGINEER

For SNR SONS CHARITABLE TRUST
C.V RAMKUMAR
CHIEF EXECUTIVE

APPLICANT

C. NATARAJAN, B.E.,
Consulting Engineer
NAVEEN ASSOCIATES
364, Second St., Extension
Gandhipuram, Coimbatore - 641 012.
COIMBATORE LPA / RE /
GR-1 / 19 / 03 / 002

LBS/ REGISTERED ENGINEER

SHEET No : 48

PLAN SHOWING THE EXISTING BUILDING IN S.F. No : 420/1A, 421/1, 421/2C, 422/1A, 1B, 2, 424, 433, 434, 435, 436, 437/1, 2A, 2B2, 438/1, 2C, 440/2, 442/1A, 1B, 2B, 443/2A2, 2B, 444/2A, 2B, 445/2, 446/1B,2B, 2C, 2D, 447/1,2, 448/1 & 2 AT CHINNAVEDAMPATTI VILLAGE, COIMBATORE CORPORATION. SCALE 1: 100

CHINNAVEDAMPATTI D.D. PLAN No : 8

ONLINE APPLICATION No: SWP/BPA/210228/2024

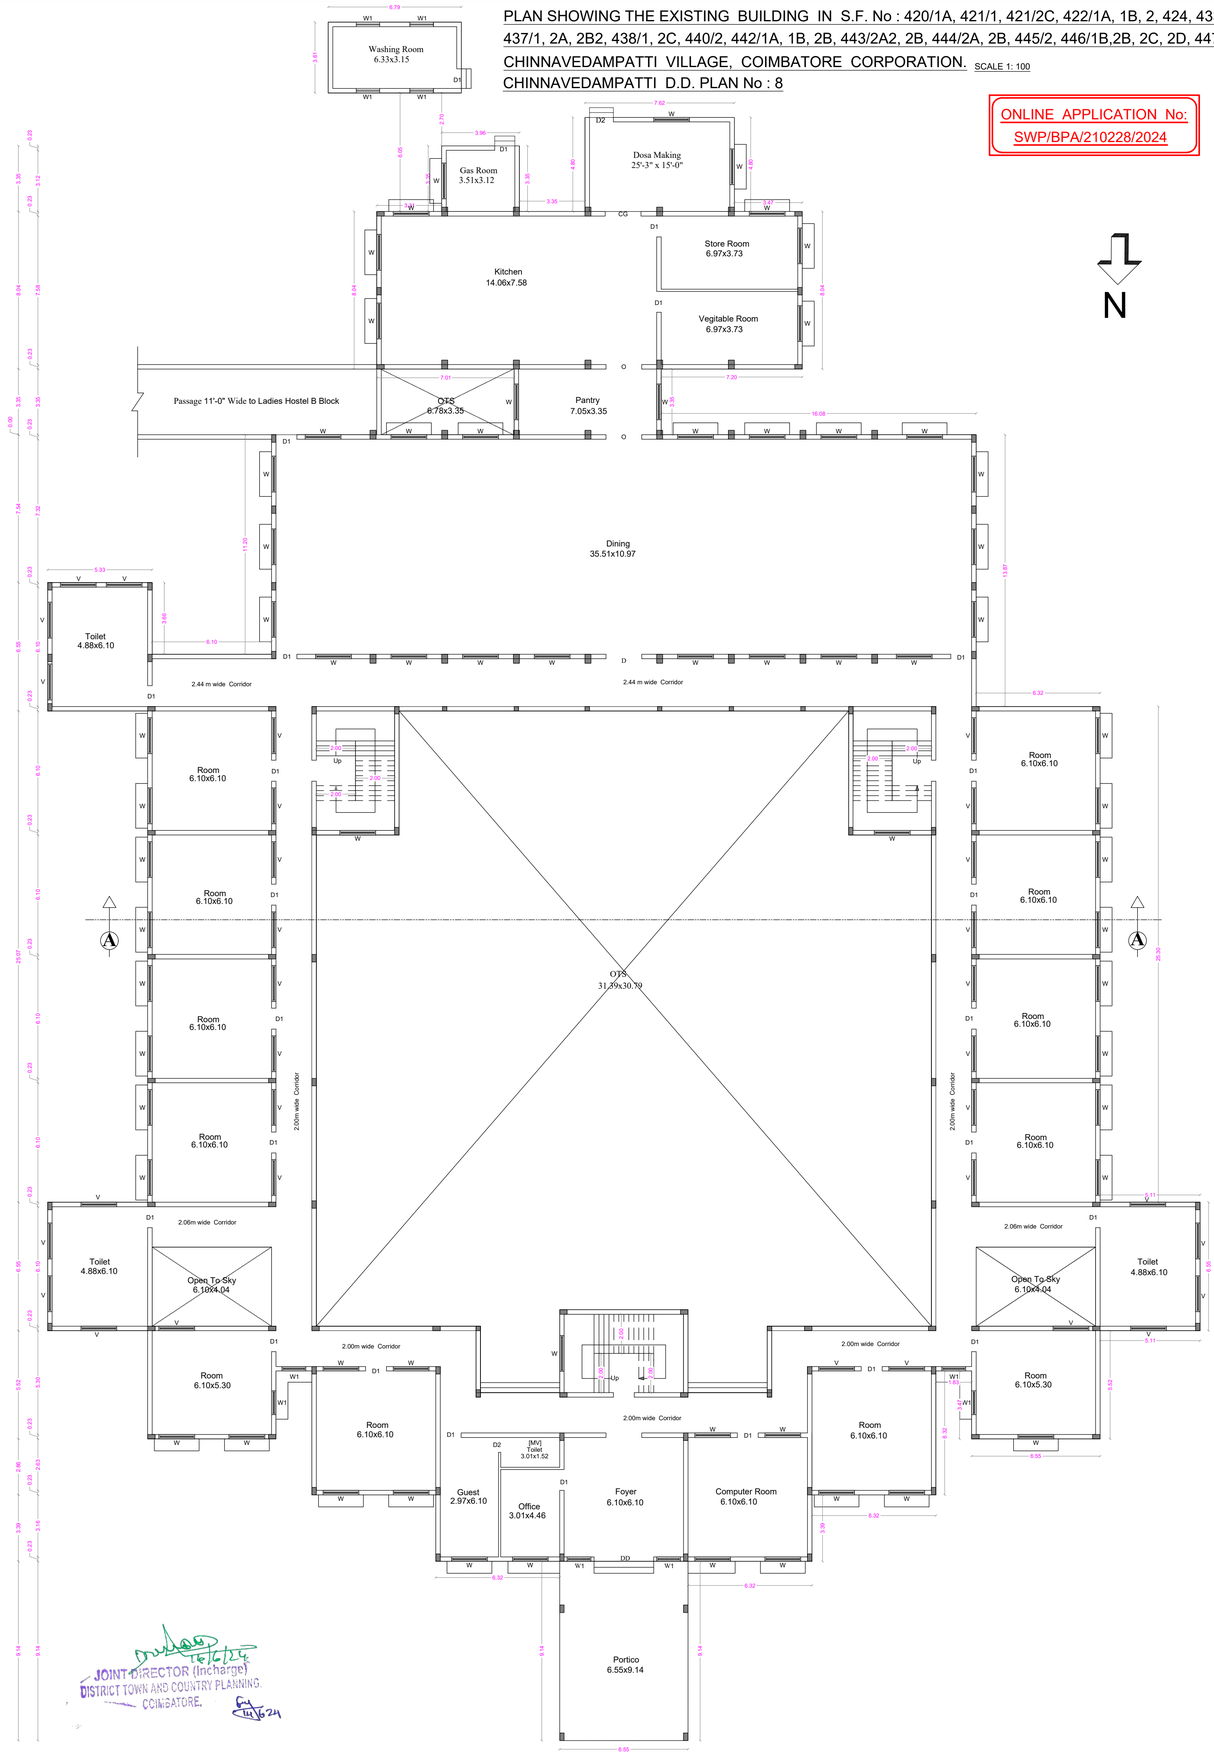

GROUND FLOOR PLAN

JOINT DIRECTOR (Incharge)
DISTRICT TOWN AND COUNTRY PLANNING.
COIMBATORE.

SNR SONS CHARITABLE TRUST

SRI RAMAKRISHNA ENGINEERING COLLEGE
COIMBATORE - 22

16. LADIES HOSTEL - 1

AREA STATEMENT

FLOOR NAME	FSI Area SQM	Non FSI SQM	TOTAL SQM
GROUND FLOOR	1892.09	----	1892.09
FIRST FLOOR	1757.79	----	1757.79
SECOND FLOOR	1757.79	----	1757.79
TERRACE FLOOR	-----	87.63	87.63
TOTAL all Floors	5407.67	87.63	5495.30

TOTAL F.S.I. AREA	5407.67 Sqm
HEIGHT OF THE BUILDING	10.10 m

* All Dimensions are in metre.

SCHEDULE OF JOINERY

		METRE
D	DOOR	1.22 x 2.10
D1	DOOR	1.07 x 2.10
D2	DOOR	0.76 x 2.10
W	WINDOW	1.83 x 1.50
W2	WINDOW	1.83 x 1.20
V	VENTILATOR	1.83 x 0.61
V1	VENTILATOR	0.90 x 0.61

STAIRCASE DETAILS

WIDTH - 2.00 m
TREAD - 0.30 m
RISE - 0.15 m

K.S. PANNEERSELVAM
M.I.S.E., M.E. (Struct)., A.M.I.E., A.I.V.,
Chartered Structural Engineer & Valuer
CB/ISE/LM/229
SPU & ASSOCIATES
Engineers, Valuers, Builders & Surveyors,
262 A, Feroz ,Main Road
Selvapuram,Coimbatore - 641 026 ,
Coimbatore LPA/ISE/
GR /19/03/005

STRUCTURAL ENGINEER

For SNR SONS CHARITABLE TRUST
C.V. RAMKUMAR
CHIEF EXECUTIVE

APPLICANT

C. NATARAJAN, B.E.,
Consulting Engineer
NAVEEN ASSOCIATES
364, Second St., Extension,
Gandhipuram, Coimbatore - 641 012.
COIMBATORE LPA / RE /
GR-I / 19 / 03 / 002

LBS/ REGISTERED ENGINEER

PLAN SHOWING THE EXISTING BUILDING IN S.F. No : 420/1A, 421/1, 421/2C, 422/1A, 1B, 2, 424, 433, 434, 435, 436, 437/1, 2A, 2B2, 438/1, 2C, 440/2, 442/1A, 1B, 2B, 443/2A2, 2B, 444/2A, 2B, 445/2, 446/1B,2B, 2C, 2D, 447/1,2, 448/1 & 2 AT CHINNAVEDAMPATTI VILLAGE, COIMBATORE CORPORATION. SCALE 1: 100

CHINNAVEDAMPATTI D.D. PLAN No : 8

ONLINE APPLICATION No: SWP/BPA/210228/2024

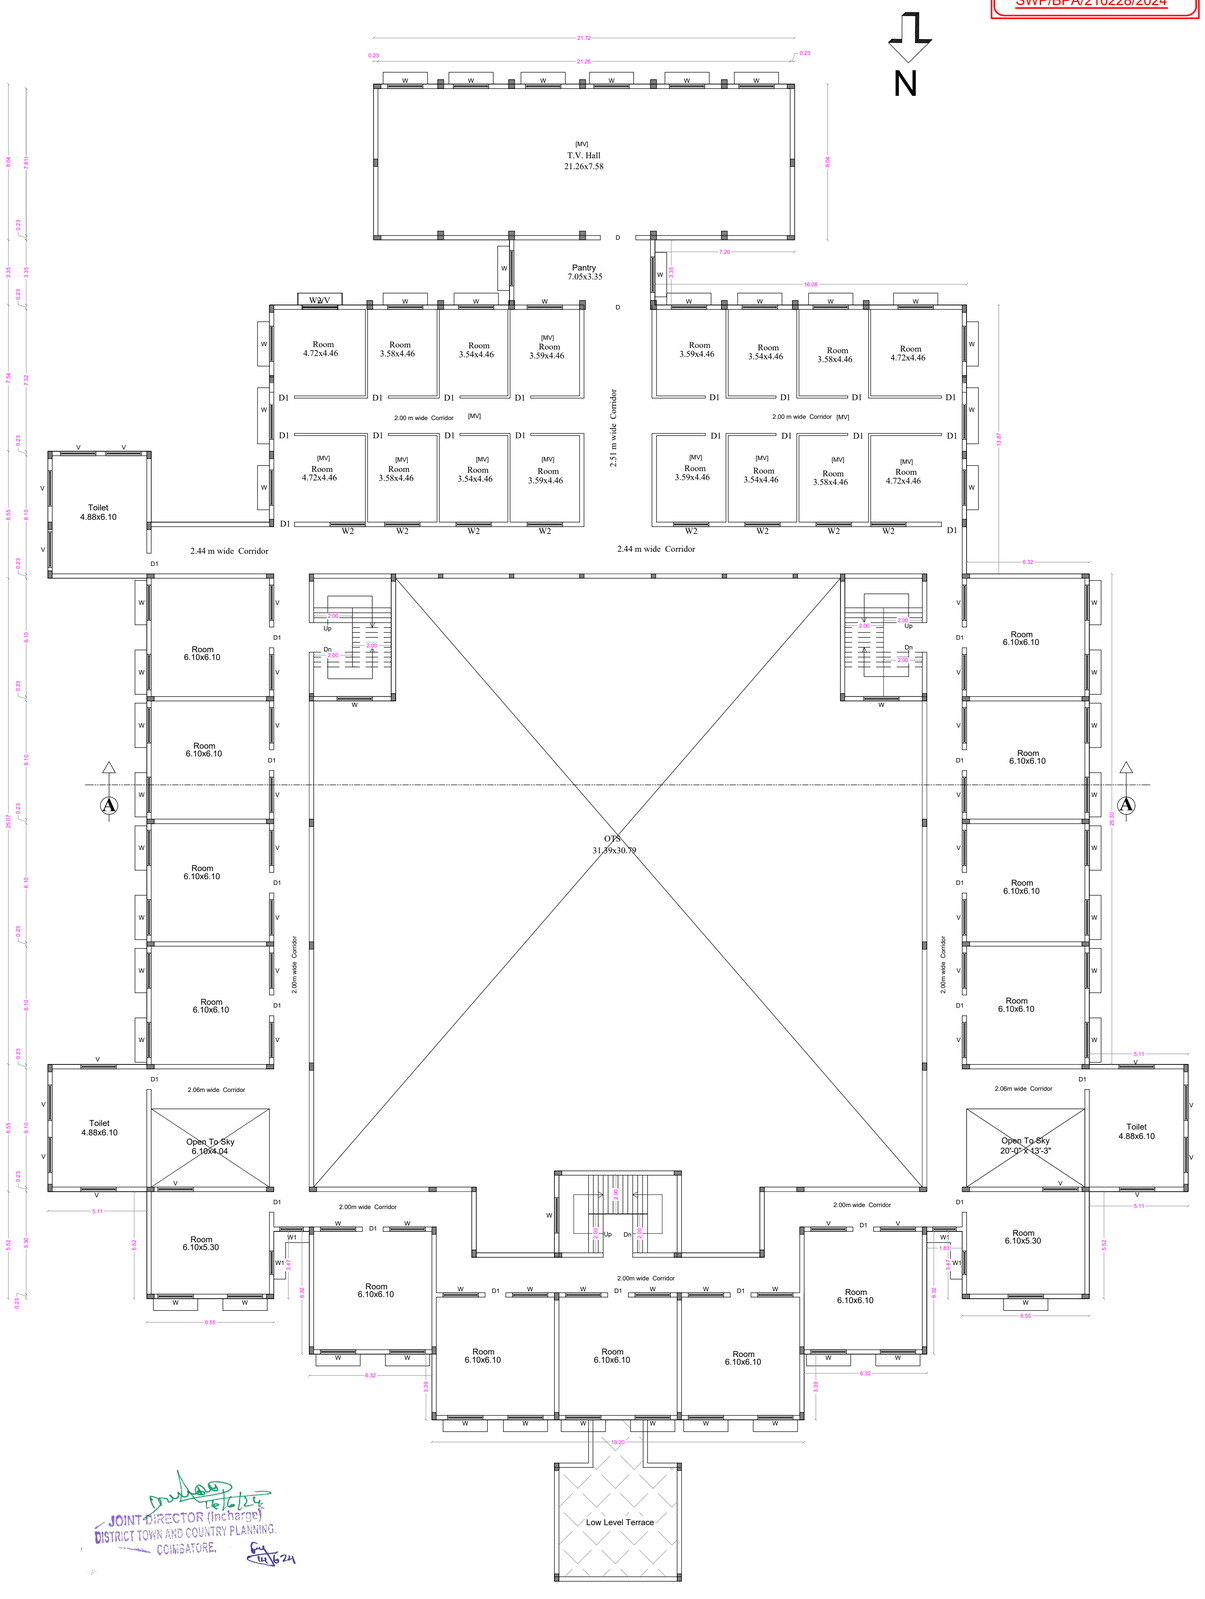

FIRST FLOOR PLAN

JOINT DIRECTOR (Incharge)
DISTRICT TOWN AND COUNTRY PLANNING.
COIMBATORE.

SHEET No : 49

SNR SONS CHARITABLE TRUST

SRI RAMAKRISHNA ENGINEERING COLLEGE
COIMBATORE - 22

16. LADIES HOSTEL - 1

AREA STATEMENT

FLOOR NAME	FSI Area SQM	Non FSI SQM	TOTAL SQM
GROUND FLOOR	1867.58	----	1867.58
FIRST FLOOR	1757.79	----	1757.79
SECOND FLOOR	1757.79	----	1757.79
TERRACE FLOOR	-----	87.63	87.63
TOTAL all Floors	5383.16	87.63	5470.79

TOTAL F.S.I. AREA	5383.16 Sqm
HEIGHT OF THE BUILDING	10.10 m

* All Dimensions are in metre.

SCHEDULE OF JOINERY

		METRE
D	DOOR	1.22 x 2.10
D1	DOOR	1.07 x 2.10
D2	DOOR	0.76 x 2.10
W	WINDOW	1.83 x 1.50
W2	WINDOW	1.83 x 1.20
V	VENTILATOR	1.83 x 0.61
V1	VENTILATOR	0.90 x 0.61

STAIRCASE DETAILS

WIDTH - 2.00 m
TREAD - 0.30 m
RISE - 0.15 m

K.S. PANNEERSELVAN
M.I.S.E., M.E.,(Struct).,AMIE.,AIV.,
Chartered Structural Engineer & Valuer
CB/ISE/LM/229
SPU & ASSOCIATES
Engineers, Valuers, Builders & Surveyors,
982-A, Perur Main Road
Selvapuram,Coimbatore - 641 026
Coimbatore LPA/SE/
CH /19/03/005

STRUCTURAL ENGINEER

For SNR SONS CHARITABLE TRUST

C.V RAMKUMAR
CHIEF EXECUTIVE

APPLICANT

C. NATARAJAN, B.E.,
Consulting Engineer
NAVEEN ASSOCIATES
364, Second St., Extension
Gandhipuram, Coimbatore - 641 012.
COIMBATORE LPA / RE /
GR-1 / 19 / 03 / 002

LBS/ REGISTERED ENGINEER

PLAN SHOWING THE EXISTING BUILDING IN S.F. No : 420/1A, 421/1, 421/2C, 422/1A, 1B, 2, 424, 433, 434, 435, 436, 437/1, 2A, 2B2, 438/1, 2C, 440/2, 442/1A, 1B, 2B, 443/2A2, 2B, 444/2A, 2B, 445/2, 446/1B,2B, 2C, 2D, 447/1,2, 448/1 & 2 AT CHINNAVEDAMPATTI VILLAGE, COIMBATORE CORPORATION. SCALE 1: 100

CHINNAVEDAMPATTI D.D. PLAN No : 8

ONLINE APPLICATION No: SWP/BPA/210228/2024

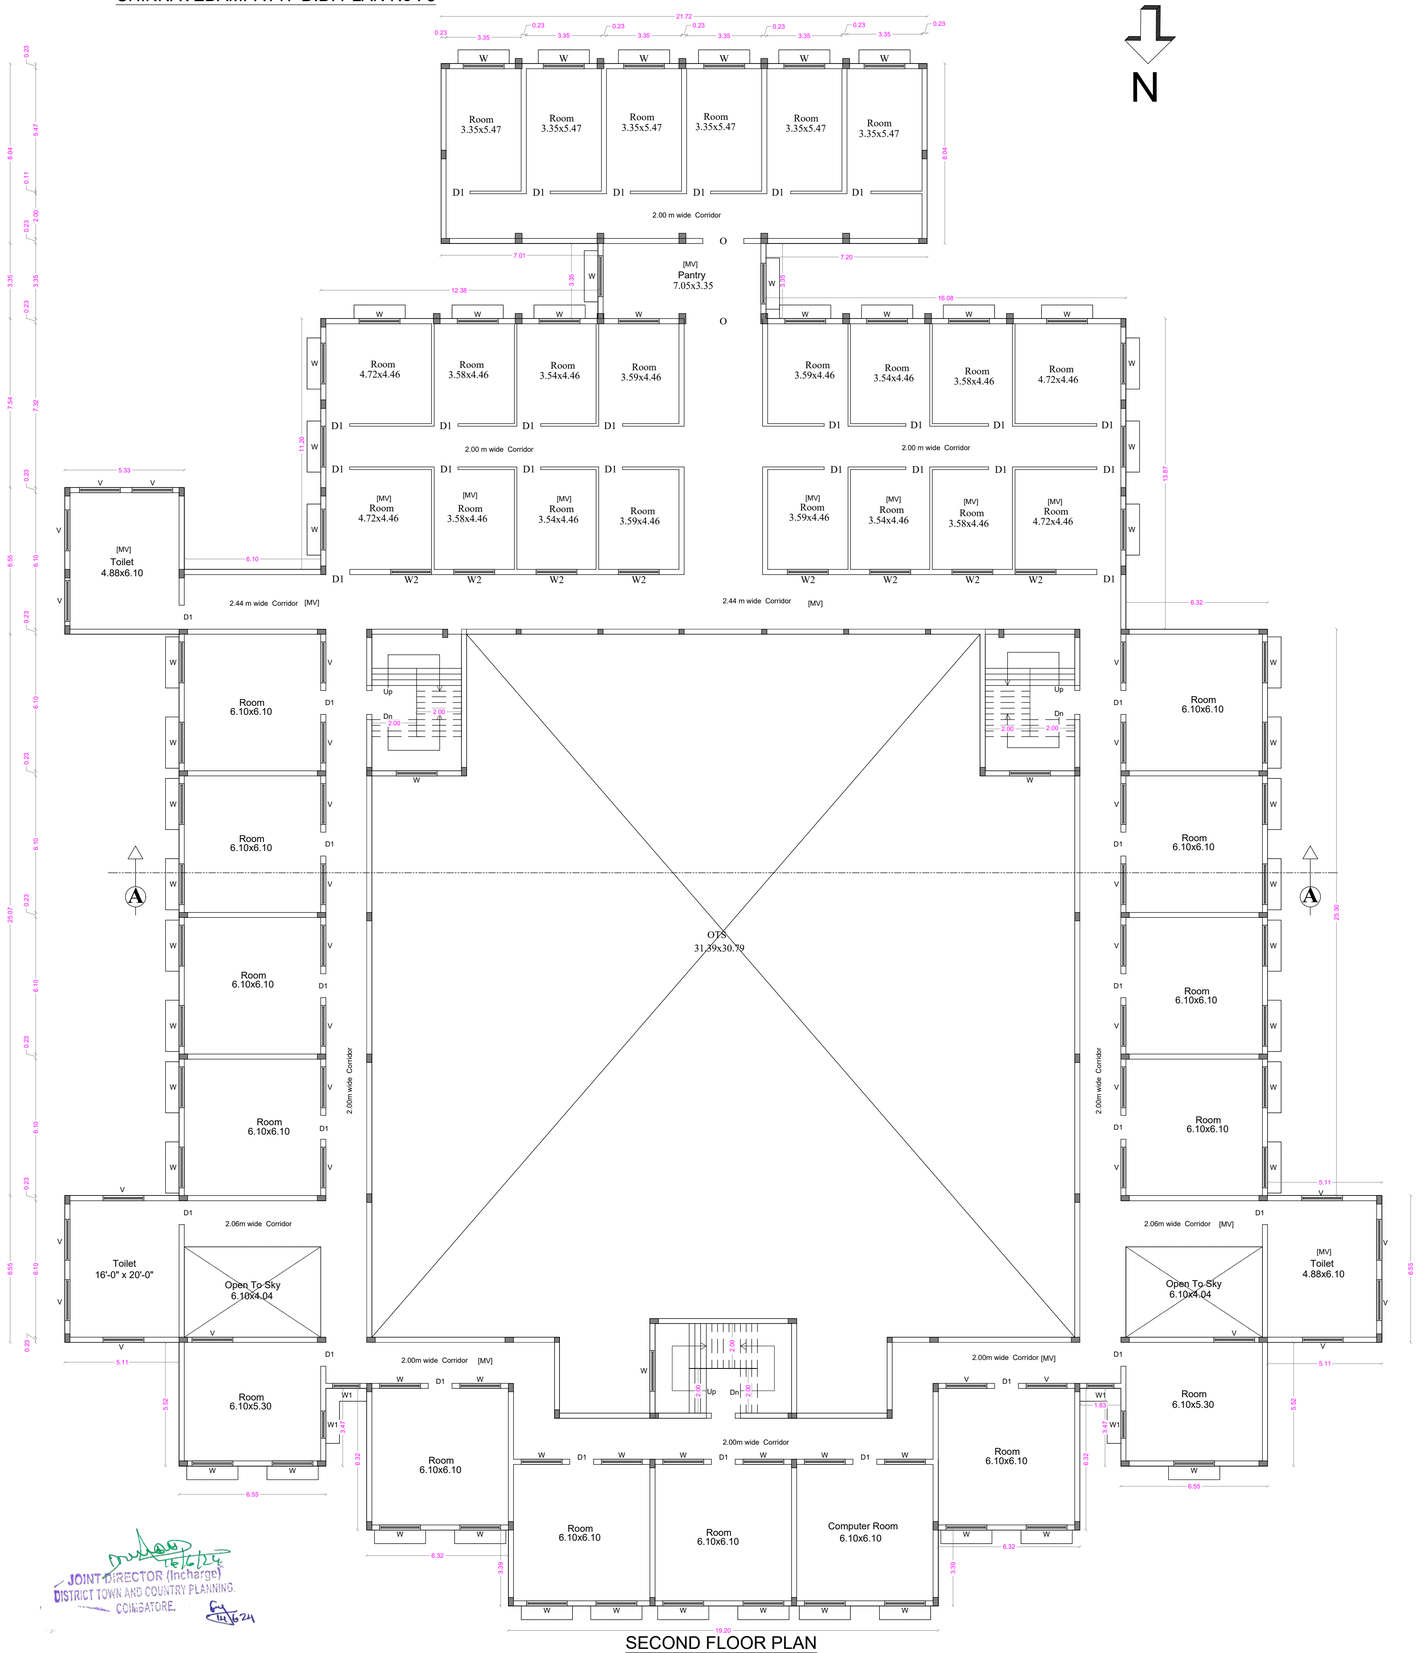

SECOND FLOOR PLAN

JOINT DIRECTOR (Incharge)
DISTRICT TOWN AND COUNTRY PLANNING.
COIMBATORE.

SHEET No : 50

SNR SONS CHARITABLE TRUST

SRI RAMAKRISHNA ENGINEERING COLLEGE
COIMBATORE - 22

16. LADIES HOSTEL - 1

AREA STATEMENT

FLOOR NAME	FSI Area SQM	Non FSI SQM	TOTAL SQM
GROUND FLOOR	1867.58	----	1867.58
FIRST FLOOR	1757.79	----	1757.79
SECOND FLOOR	1757.79	----	1757.79
TERRACE FLOOR	-----	87.63	87.63
TOTAL all Floors	5383.16	87.63	5470.79

TOTAL F.S.I. AREA	5383.16 Sqm
HEIGHT OF THE BUILDING	10.10 m

* All Dimensions are in metre.

SCHEDULE OF JOINERY

		METRE
D	DOOR	1.22 x 2.10
D1	DOOR	1.07 x 2.10
D2	DOOR	0.76 x 2.10
W	WINDOW	1.83 x 1.50
W2	WINDOW	1.83 x 1.20
V	VENTILATOR	1.83 x 0.61
V1	VENTILATOR	0.90 x 0.61

STAIRCASE DETAILS

WIDTH - 2.00 m
TREAD - 0.30 m
RISE - 0.15 m

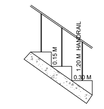

N.S. PANNEERSELVAM
M.I.S.E.,M.I.(Struct),A.M.I.E.,A.I.V.,
Chartered Structural Engineer & Valuer
CE/INE/LM/329
SPU & ASSOCIATES
Engineers, Valuers& Builders & Surveyors,
262 A, Perur ,Main Road
Selvapuram,Coimbatore - 641 026
Coimbatore LPA/SE/
GR /19/03/016

STRUCTURAL ENGINEER

For SNR SONS CHARITABLE TRUST

C.V RAMKUMAR
CHIEF EXECUTIVE

APPLICANT

C. NATARAJAN, B.E.,
Consulting Engineer
NAVEEN ASSOCIATES
364, Second St., Extension
Gandhipuram, Coimbatore - 641 012.
COIMBATORE LPA / RE /
GR-1 / 19 / 03 / 002

LBS/ REGISTERED ENGINEER

PLAN SHOWING THE EXISTING BUILDING IN S.F. No : 420/1A, 421/1, 421/2C, 422/1A, 1B, 2, 424, 433, 434, 435, 436, 437/1, 2A, 2B2, 438/1, 2C, 440/2, 442/1A, 1B, 2B, 443/2A2, 2B, 444/2A, 2B, 445/2, 446/1B,2B, 2C, 2D, 447/1,2, 448/1 & 2 AT CHINNAVEDAMPATTI VILLAGE, COIMBATORE CORPORATION. SCALE 1: 100

CHINNAVEDAMPATTI D.D. PLAN No : 8

ONLINE APPLICATION No: SWP/BPA/210228/2024

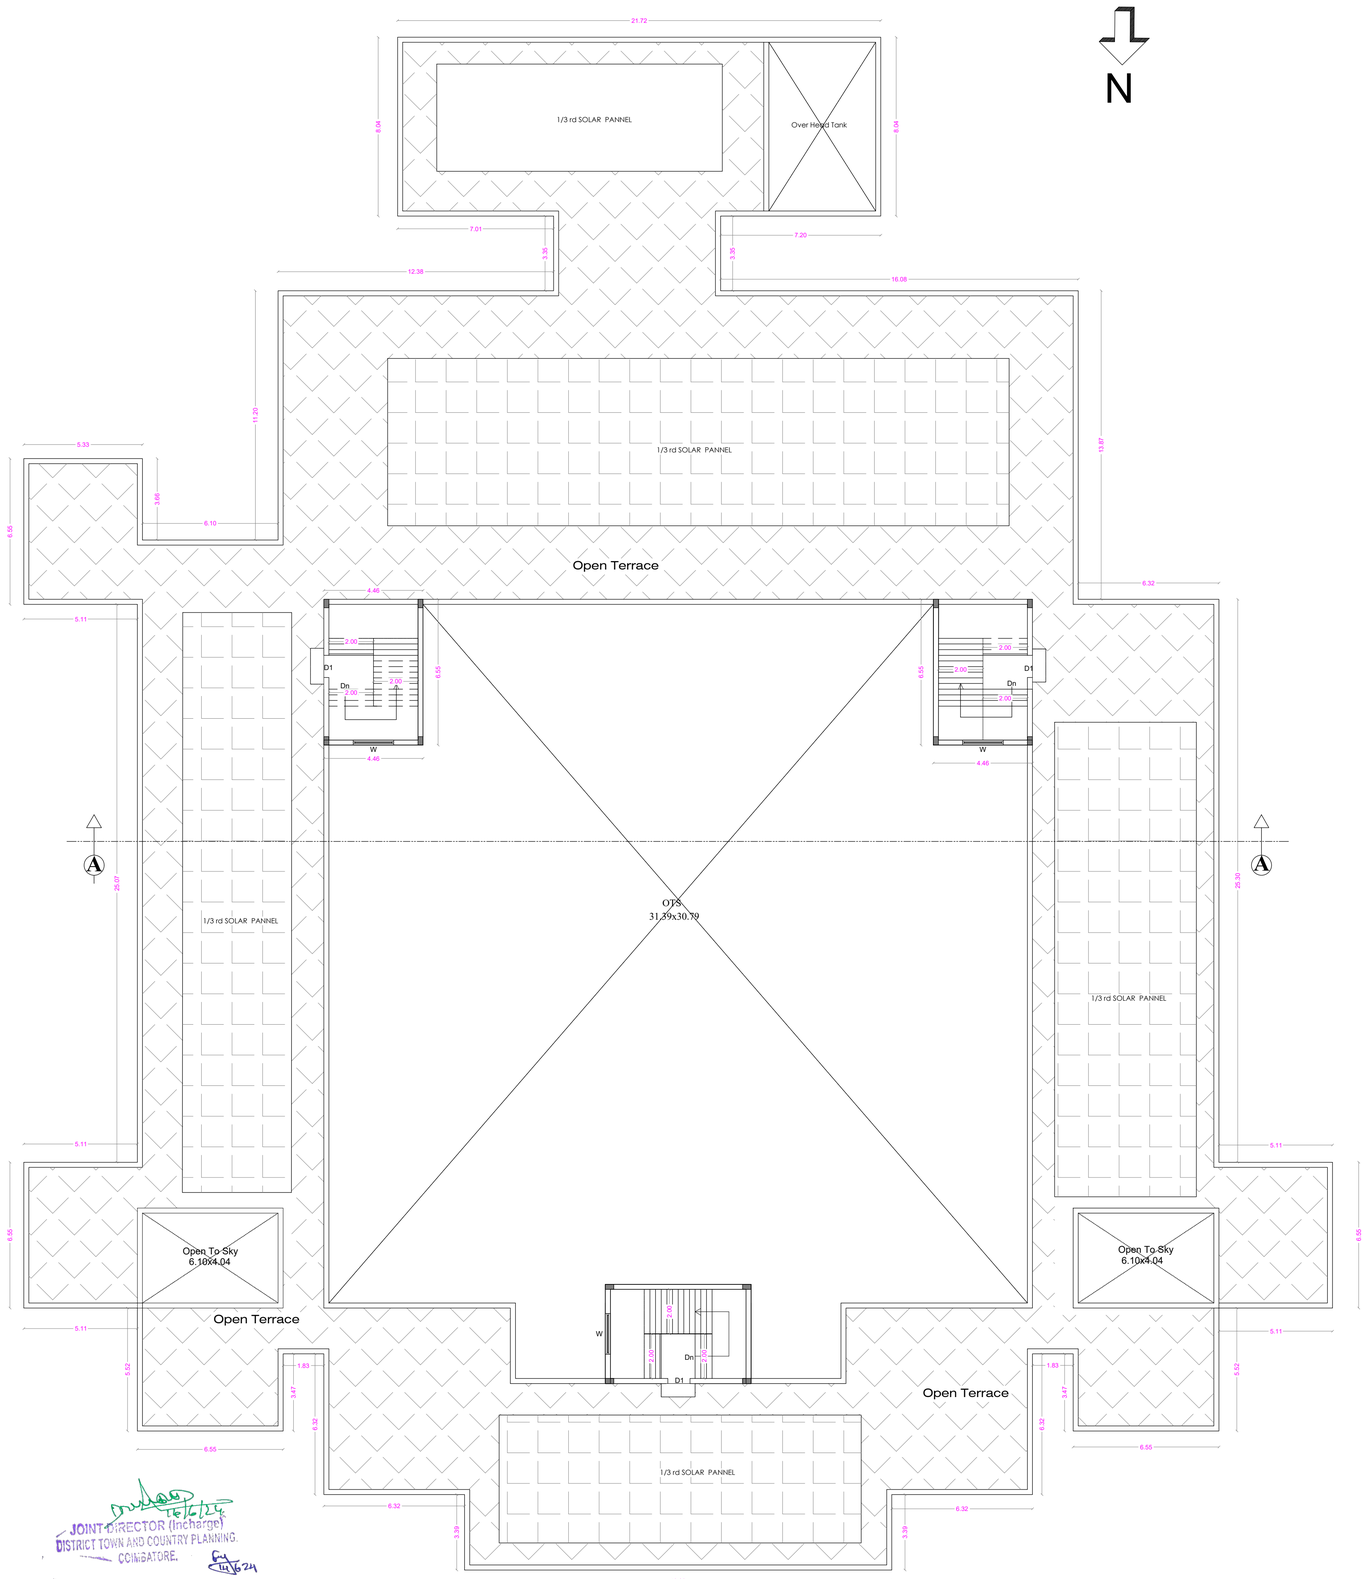

TERRACE FLOOR PLAN

JOINT DIRECTOR (Incharge)
DISTRICT TOWN AND COUNTRY PLANNING.
COIMBATORE.

SHEET No : 51

SNR SONS CHARITABLE TRUST

SRI RAMAKRISHNA ENGINEERING COLLEGE
COIMBATORE - 22

16. LADIES HOSTEL - 1

AREA STATEMENT

FLOOR NAME	FSI Area SQM	Non FSI SQM	TOTAL SQM
GROUND FLOOR	1867.58	----	1867.58
FIRST FLOOR	1757.79	----	1757.79
SECOND FLOOR	1757.79	----	1757.79
TERRACE FLOOR	-----	87.63	87.63
TOTAL all Floors	5383.16	87.63	5470.79

TOTAL F.S.I. AREA	5383.16 Sqm
HEIGHT OF THE BUILDING	10.10 m

* All Dimensions are in metre.

SCHEDULE OF JOINERY

		METRE
D	DOOR	1.22 x 2.10
D1	DOOR	1.07 x 2.10
D2	DOOR	0.76 x 2.10
W	WINDOW	1.83 x 1.50
W2	WINDOW	1.83 x 1.20
V	VENTILATOR	1.83 x 0.61
V1	VENTILATOR	0.90 x 0.61

STAIRCASE DETAILS

WIDTH - 2.00 m
TREAD - 0.30 m
RISE - 0.15 m

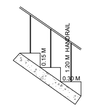

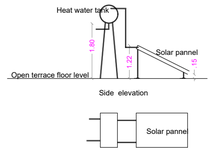

SOLAR WATER HEATER

N.S. PANNEERSELVAM
M.I.S.E.,M.E.,(Struct).,A.M.I.E.,A.I.V.,
Chartered Structural Engineer & Valuer
CB/ISE/LM/229
SPU & ASSOCIATES
Engineers, Valuers& Builders & Surveyors,
282-A, Perur ,Main Road
Selvapuram,Coimbatore - 641 026 .
Coimbatore LPA/SE/
GR-I/19/03/005

STRUCTURAL ENGINEER

For SNR SONS CHARITABLE TRUST
C.V RAMKUMAR
CHIEF EXECUTIVE

APPLICANT

C. NATARAJAN, B.E.,
Consulting Engineer
NAVEEN ASSOCIATES
364, Second St., Extension,
Gandhipuram, Coimbatore - 641 012.
COIMBATORE LPA / RE /
GR-I / 19 / 03 / 002

LBS/ REGISTERED ENGINEER

PLAN SHOWING THE EXISTING BUILDING IN S.F. No : 420/1A, 421/1, 421/2C, 422/1A, 1B, 2, 424, 433, 434, 435, 436, 437/1, 2A, 2B2, 438/1, 2C, 440/2, 442/1A, 1B, 2B, 443/2A2, 2B, 444/2A, 2B, 445/2, 446/1B,2B, 2C, 2D, 447/1,2, 448/1 & 2 AT CHINNAVEDAMPATTI VILLAGE, COIMBATORE CORPORATION. SCALE 1: 100

CHINNAVEDAMPATTI D.D. PLAN No : 8

N

ONLINE APPLICATION No:
SWP/BPA/210228/2024

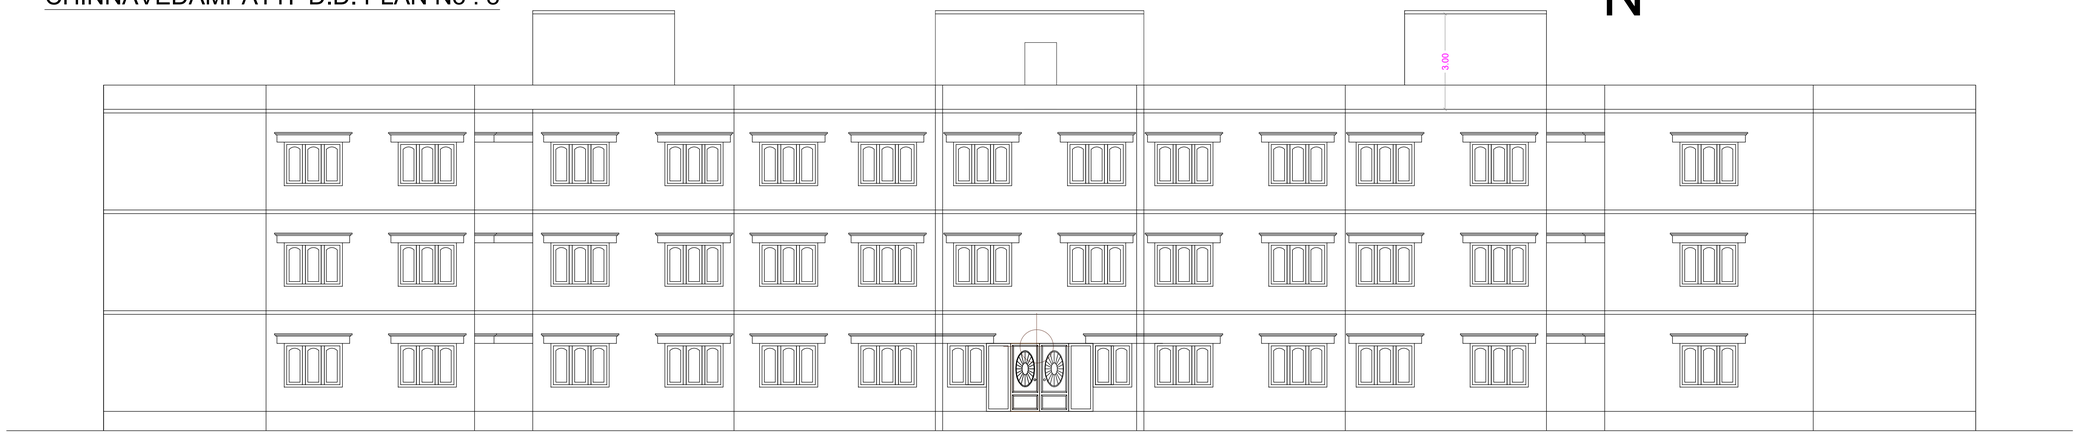

ELEVATION

JOINT DIRECTOR (Incharge)
DISTRICT TOWN AND COUNTRY PLANNING.
COIMBATORE.

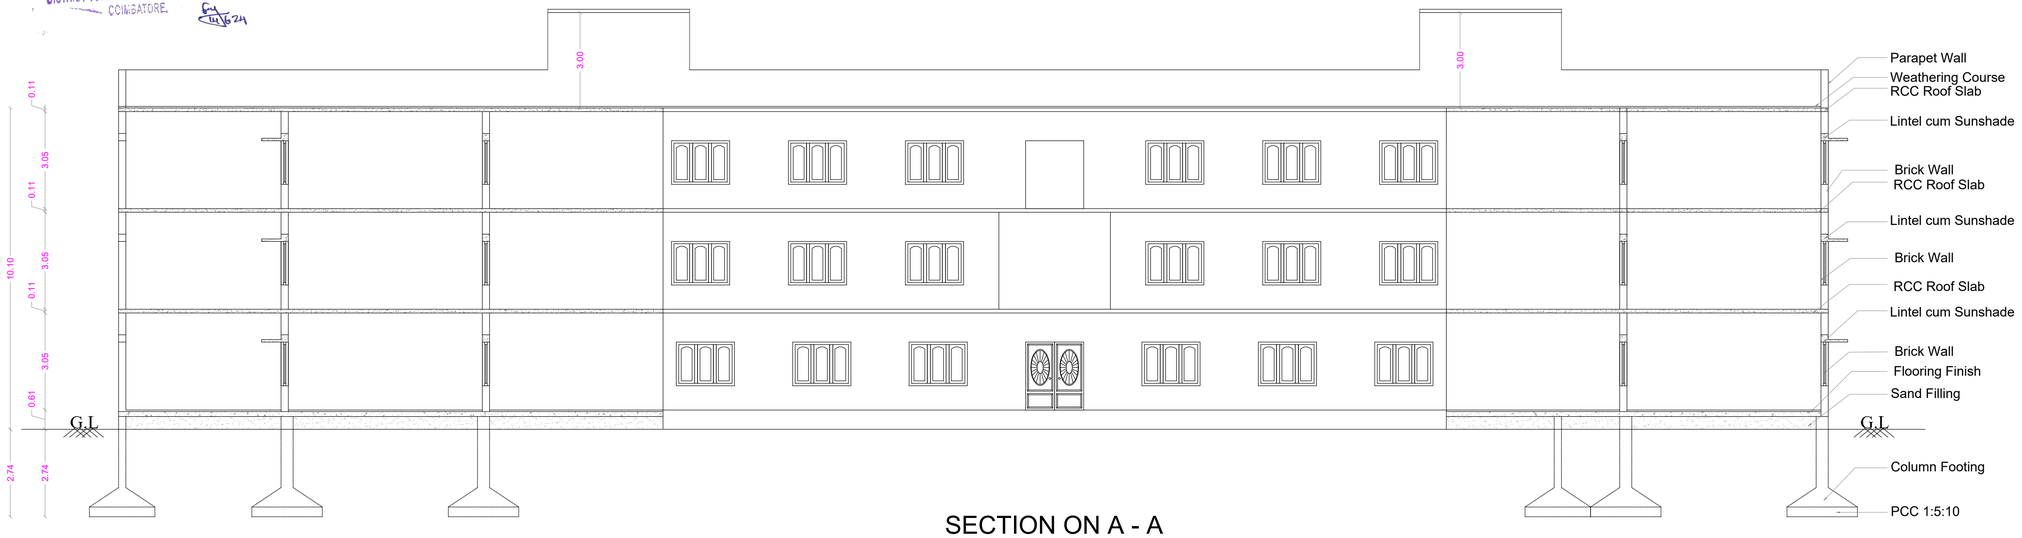

SECTION ON A - A

SHEET No : 52

SNR SONS CHARITABLE TRUST

SRI RAMAKRISHNA ENGINEERING COLLEGE
COIMBATORE - 22

16. LADIES HOSTEL - 1

AREA STATEMENT

FLOOR NAME	FSI Area SQM	Non FSI SQM	TOTAL SQM
GROUND FLOOR	1867.58	----	1867.58
FIRST FLOOR	1757.79	----	1757.79
SECOND FLOOR	1757.79	----	1757.79
TERRACE FLOOR	-----	87.63	87.63
TOTAL all Floors	5383.16	87.63	5470.79

TOTAL F.S.I. AREA	5383.16 Sqm
HEIGHT OF THE BUILDING	10.10 m

* All Dimensions are in metre.

STAIRCASE DETAILS

WIDTH - 2.00 m
TREAD - 0.30 m
RISE - 0.15 m

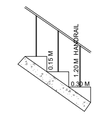

N.S. PANNEERSELVAM
M.I.S.E.,M.E.,(Struct).,A.M.I.E.,A.I.V.,
Chartered Structural Engineer & Valuer
CB/ISE/LM/229
SPU & ASSOCIATES
Engineers, Valuers, Builders & Surveyors,
282 A, Perur Main Road
Selvapuram,Coimbatore - 641 026 ,
Coimbatore LPA/SE/
GR /19/03/006

STRUCTURAL ENGINEER

For SNR SONS CHARITABLE TRUST
C.V RAMKUMAR
CHIEF EXECUTIVE

APPLICANT

C. NATARAJAN, B.E.,
Consulting Engineer
NAVEEN ASSOCIATES
364, Second St., Extension
Gandhipuram, Coimbatore - 641 012.
COIMBATORE LPA / RE /
GR-I / 19 / 03 / 002

LBS/ REGISTERED ENGINEER

PLAN SHOWING THE EXISTING BUILDING IN S.F. No : 420/1A, 421/1, 421/2C, 422/1A, 1B, 2, 424, 433, 434, 435, 436, 437/1, 2A, 2B2, 438/1, 2C, 440/2, 442/1A, 1B, 2B, 443/2A2, 2B, 444/2A, 2B, 445/2, 446/1B,2B, 2C, 2D, 447/1,2, 448/1 & 2 AT CHINNAVEDAMPATTI VILLAGE, COIMBATORE CORPORATION. SCALE 1: 100

CHINNAVEDAMPATTI D.D. PLAN No : 8

N

ONLINE APPLICATION No: SWP/BPA/210228/2024

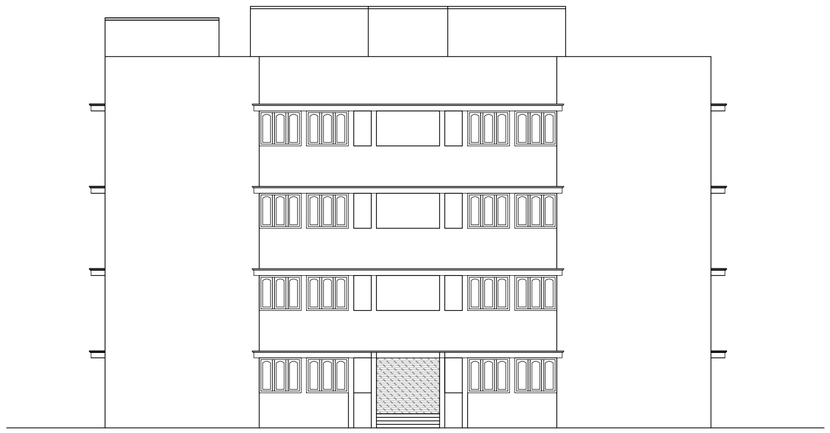

ELEVATION

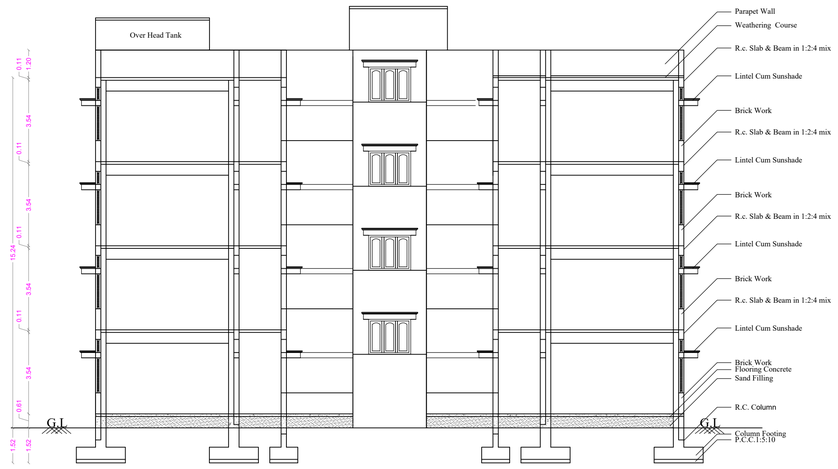

SECTION ON A A

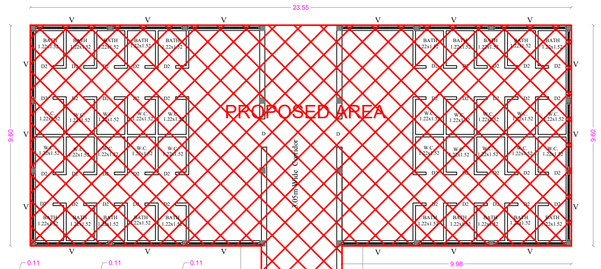

JOINT DIRECTOR (Incharge)
DISTRICT TOWN AND COUNTRY PLANNING.
COIMBATORE.
14.6.24

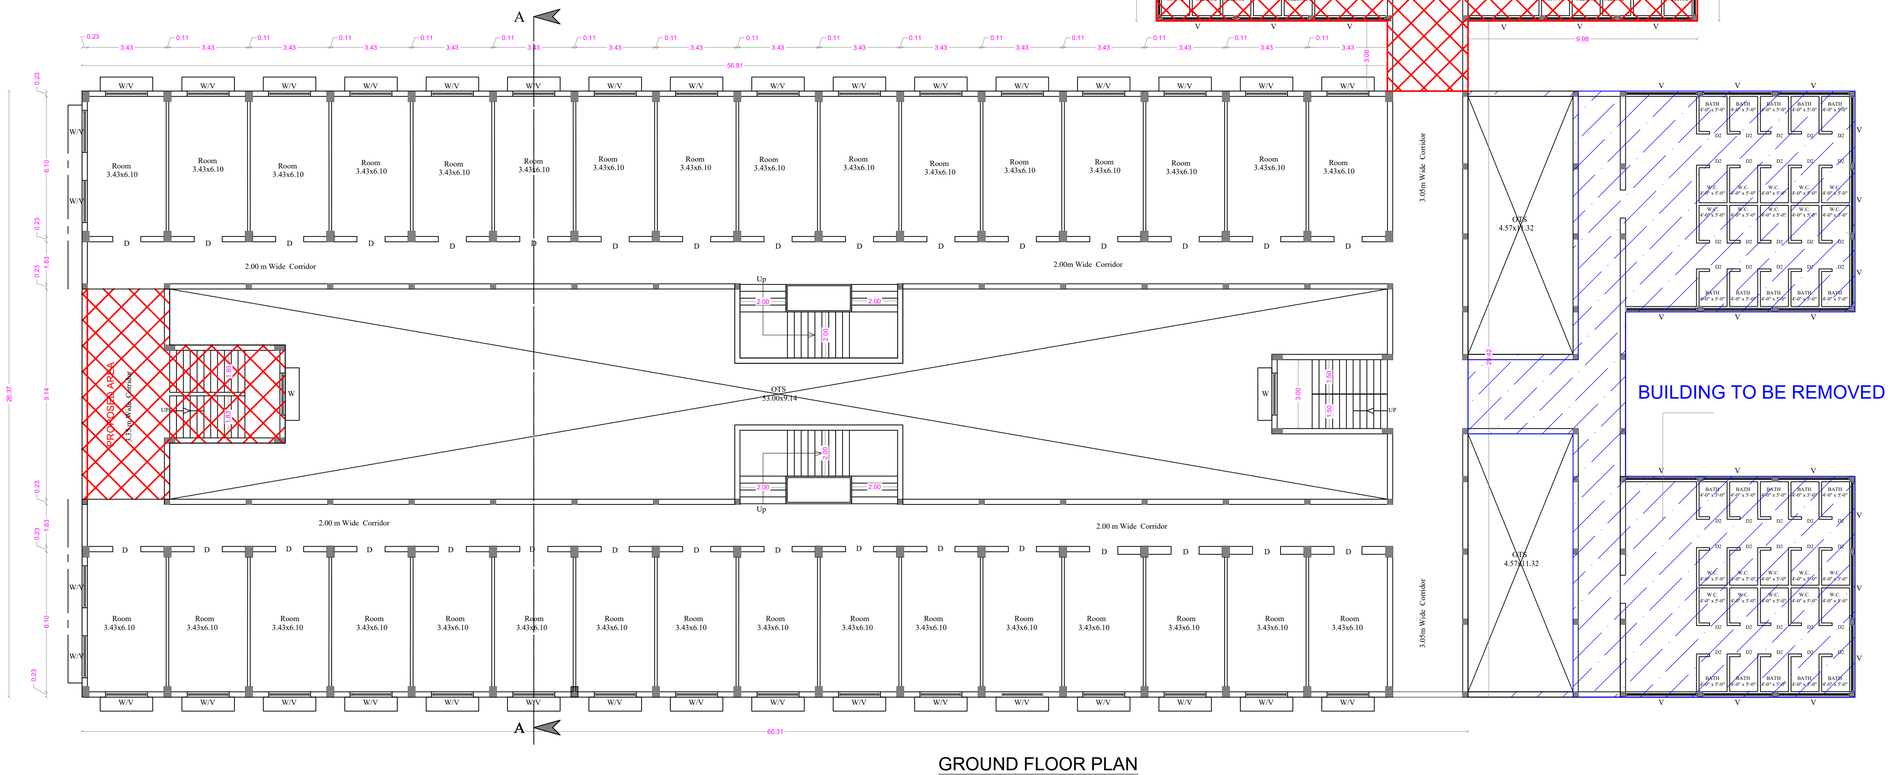

GROUND FLOOR PLAN

SHEET No : 53

SNR SONS CHARITABLE TRUST

SRI RAMAKRISHNA ENGINEERING COLLEGE
COIMBATORE - 22

17. LADIES HOSTEL - 2

AREA STATEMENT

FLOOR NAME	FSI Area SQM	Non FSI SQM	TOTAL SQM
GROUND FLOOR	1427.52	----	1427.52
FIRST FLOOR	1427.52	----	1427.52
SECOND FLOOR	1427.52	----	1427.52
THIRD FLOOR	1427.52	----	1427.52
TERRACE FLOOR	-----	146.59	146.59
TOTAL all Floors	5710.08	146.59	5856.67

TOTAL F.S.I. AREA	5710.08 Sqm
HEIGHT OF THE BUILDING	15.24 m

* All Dimensions are in metre.

SCHEDULE OF JOINERY

		METRE
D	DOOR	1.22 x 2.10
D1	DOOR	1.07 x 2.10
D2	DOOR	0.76 x 2.10
W	WINDOW	1.83 x 1.50
W2	WINDOW	1.83 x 1.20
V	VENTILATOR	1.83 x 0.61
V1	VENTILATOR	0.90 x 0.61

STAIRCASE DETAILS

WIDTH - 1.50m , 1.83m & 2.00 m
TREAD - 0.30 m
RISE - 0.15 m

N.S. PANNEERSELVAM
M.I.S.E.,M.E.,(Struct),A.M.I.E.,A.I.V.
Chartered Structural Engineer & Valuer
CB/ISE/LM/229
SPU & ASSOCIATES
Engineers, Valuers, Builders & Surveyors,
262-A, Perur Main Road
Selvapuram, Coimbatore - 641 026.
Coimbatore LPA/SE/
GR /19/03/006

STRUCTURAL ENGINEER

For SNR SONS CHARITABLE TRUST
C.V RAMKUMAR
CHIEF EXECUTIVE

APPLICANT

C. NATARAJAN, B.E.,
Consulting Engineer
NAVEEN ASSOCIATES
364, Second St., Extension
Gandhipuram, Coimbatore - 641 012.
COIMBATORE LPA / RE /
GR-I / 19 / 03 / 002

LBS/ REGISTERED ENGINEER

PLAN SHOWING THE EXISTING BUILDING IN S.F. No : 420/1A, 421/1, 421/2C, 422/1A, 1B, 2, 424, 433, 434, 435, 436, 437/1, 2A, 2B2, 438/1, 2C, 440/2, 442/1A, 1B, 2B, 443/2A2, 2B, 444/2A, 2B, 445/2, 446/1B,2B, 2C, 2D, 447/1,2, 448/1 & 2 AT CHINNAVEDAMPATTI VILLAGE, COIMBATORE CORPORATION. SCALE 1: 100

CHINNAVEDAMPATTI D.D. PLAN No : 8

ONLINE APPLICATION No:
SWP/BPA/210228/2024

STAIRCASE DETAILS

WIDTH	-	1.50m, 1.83 & 2.00 m
TREAD	-	0.30 m
RISE	-	0.15 m

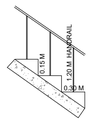

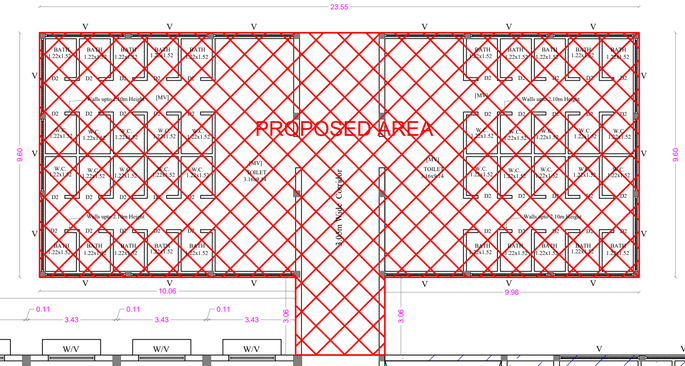

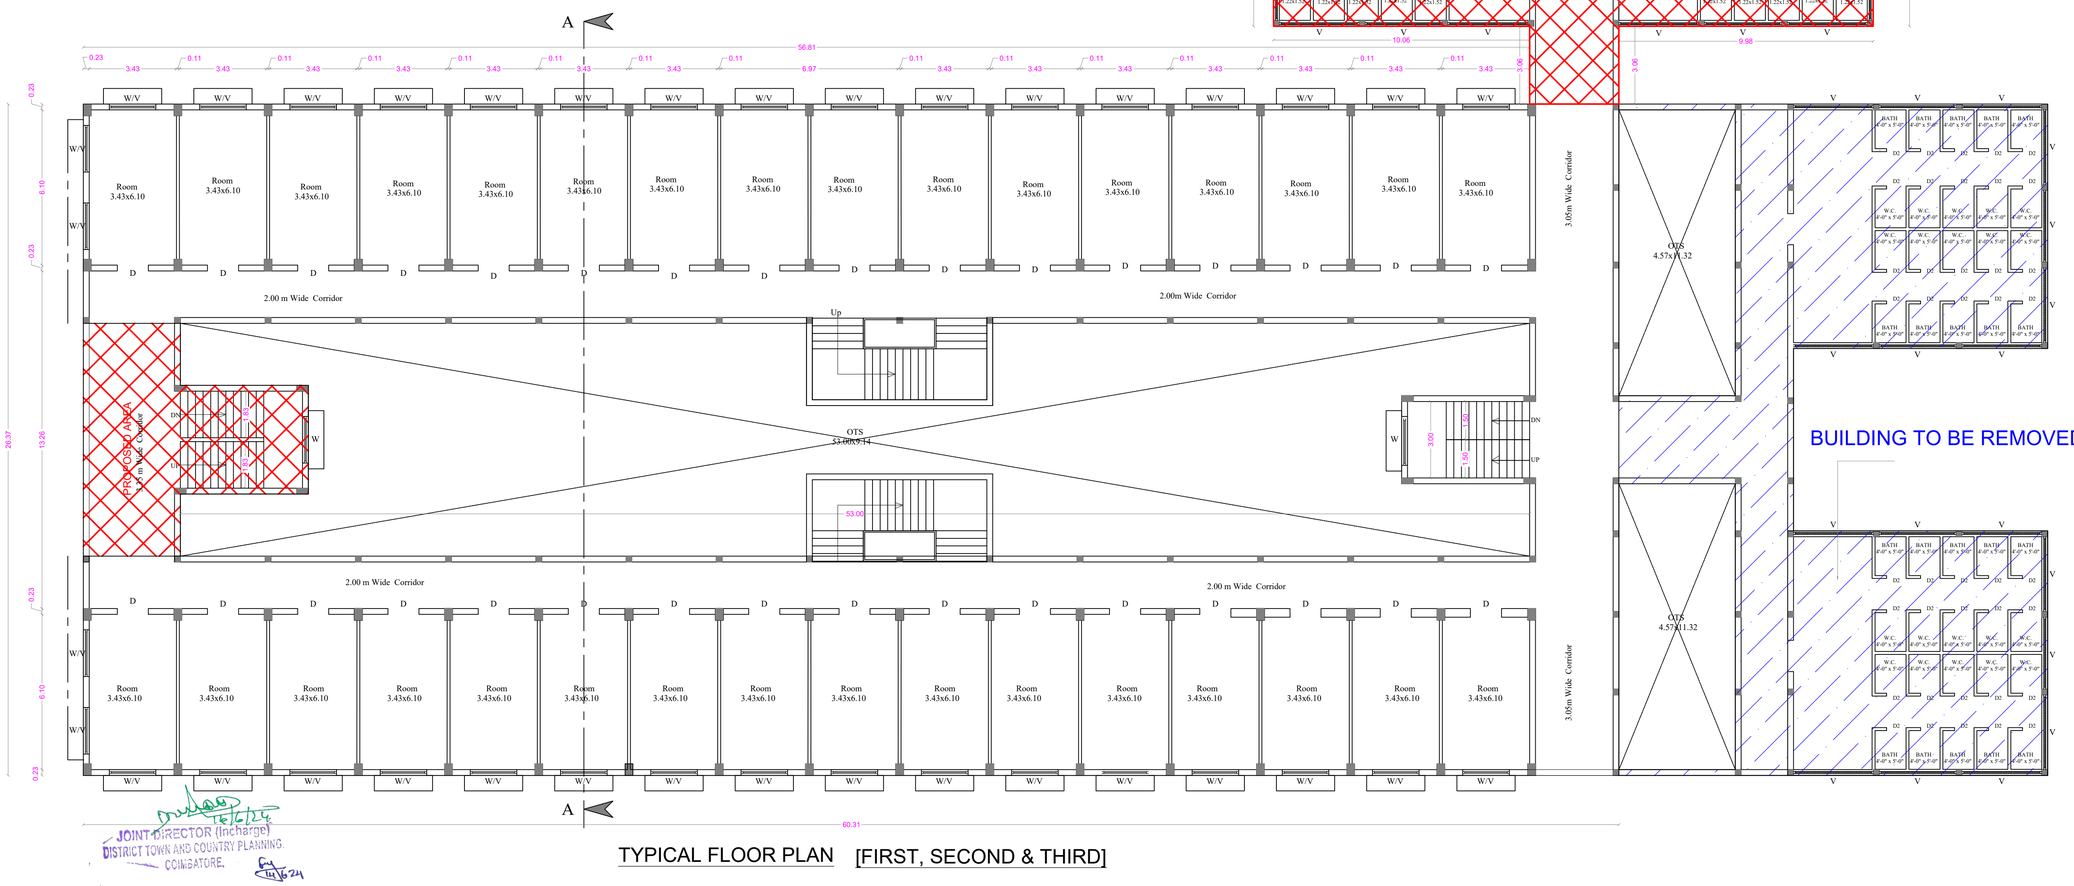

JOINT DIRECTOR (Incharge)
DISTRICT TOWN AND COUNTRY PLANNING.
COIMBATORE.

TYPICAL FLOOR PLAN [FIRST, SECOND & THIRD]

N

SHEET No : 54

SNR SONS CHARITABLE TRUST

SRI RAMAKRISHNA ENGINEERING COLLEGE
COIMBATORE - 22

17. LADIES HOSTEL - 2

AREA STATEMENT

FLOOR NAME	FSI Area SQM	Non FSI SQM	TOTAL SQM
GROUND FLOOR	1427.52	----	1427.52
FIRST FLOOR	1427.52	----	1427.52
SECOND FLOOR	1427.52	----	1427.52
THIRD FLOOR	1427.52	----	1427.52
TERRACE FLOOR	-----	146.59	146.59
TOTAL all Floors	5710.08	146.59	5856.67

TOTAL F.S.I. AREA	5710.08 Sqm
HEIGHT OF THE BUILDING	15.24 m

* All Dimensions are in metre.

SCHEDULE OF JOINERY

		METRE
D	DOOR	1.22 x 2.10
D1	DOOR	1.07 x 2.10
D2	DOOR	0.76 x 2.10
W	WINDOW	1.83 x 1.50
W2	WINDOW	1.83 x 1.20
V	VENTILATOR	1.83 x 0.61
V1	VENTILATOR	0.90 x 0.61

N.S. PANNEERSELVAM
M.I.S.E.,M.E.,(Struct).,A.M.I.E.,A.I.V.,
Chartered Structural Engineer & Valuer
CB/ISE/LM/229
SPU & ASSOCIATES
Engineers, Valuers, Builders & Surveyors,
262 A, Perur ,Main Road
Selvapuram,Coimbatore - 641 026
Coimbatore LPA/SE/
GR /19/03/006

STRUCTURAL ENGINEER

For SNR SONS CHARITABLE TRUST
C.V RAMKUMAR
CHIEF EXECUTIVE

APPLICANT

C. NATARAJAN, B.E.,
Consulting Engineer
NAVEEN ASSOCIATES
364, Second St., Extension
Gandhipuram, Coimbatore - 641 012.
COIMBATORE LPA / RE /
GR-I / 19 / 03 / 002

LBS/ REGISTERED ENGINEER

PLAN SHOWING THE EXISTING BUILDING IN S.F. No : 420/1A, 421/1, 421/2C, 422/1A, 1B, 2, 424, 433, 434, 435, 436, 437/1, 2A, 2B2, 438/1, 2C, 440/2, 442/1A, 1B, 2B, 443/2A2, 2B, 444/2A, 2B, 445/2, 446/1B,2B, 2C, 2D, 447/1,2, 448/1 & 2 AT CHINNAVEDAMPATTI VILLAGE, COIMBATORE CORPORATION. SCALE 1: 100

CHINNAVEDAMPATTI D.D. PLAN No : 8

N

ONLINE APPLICATION No:
SWP/BPA/210228/2024

JOINT DIRECTOR (Incharge)
DISTRICT TOWN AND COUNTRY PLANNING.
COIMBATORE.

STAIRCASE DETAILS

WIDTH	-	1.50m, 1.83 & 2.00 m
TREAD	-	0.30 m
RISE	-	0.15 m

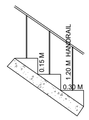

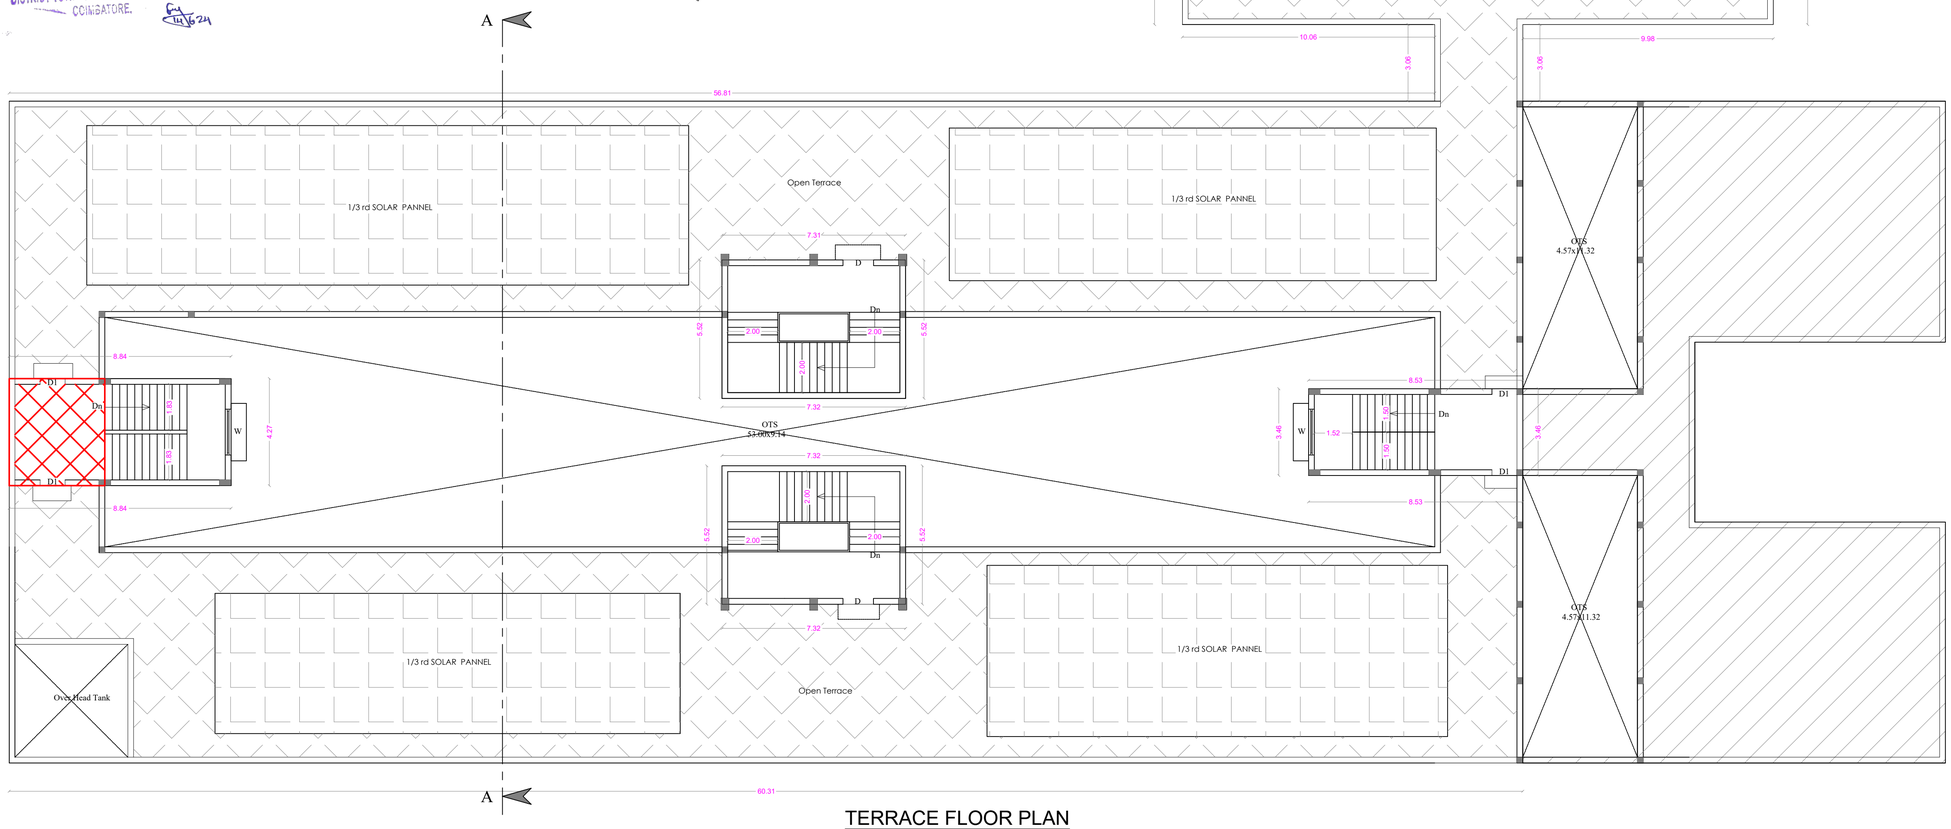

TERRACE FLOOR PLAN

SHEET No : 55

SNR SONS CHARITABLE TRUST

SRI RAMAKRISHNA ENGINEERING COLLEGE
COIMBATORE - 22

17. LADIES HOSTEL - 2

AREA STATEMENT

FLOOR NAME	FSI Area SQM	Non FSI SQM	TOTAL SQM
GROUND FLOOR	1427.52	----	1427.52
FIRST FLOOR	1427.52	----	1427.52
SECOND FLOOR	1427.52	----	1427.52
THIRD FLOOR	1427.52	----	1427.52
TERRACE FLOOR	-----	146.59	146.59
TOTAL all Floors	5710.08	146.59	5856.67

TOTAL F.S.I. AREA	5710.08 Sqm
HEIGHT OF THE BUILDING	15.24 m

* All Dimensions are in metre.

SCHEDULE OF JOINERY

		METRE
D	DOOR	1.22 x 2.10
D1	DOOR	1.07 x 2.10
D2	DOOR	0.76 x 2.10
W	WINDOW	1.83 x 1.50
W2	WINDOW	1.83 x 1.20
V	VENTILATOR	1.83 x 0.61
V1	VENTILATOR	0.90 x 0.61

N.S. PANNEERSELVAM
M.I.S.E.,M.E.,(Struct).,A.M.I.E.,A.I.V.,
Chartered Structural Engineer & Valuer
CB/ISE/LM/229
SPU & ASSOCIATES
Engineers, Valuers, Builders & Surveyors,
282-A, Perur ,Main Road
Selvapuram,Coimbatore - 641 026
Coimbatore LPA/SE/
GR /19/03/006

STRUCTURAL ENGINEER

For SNR SONS CHARITABLE TRUST
C.V RAMKUMAR
CHIEF EXECUTIVE

APPLICANT

C. NATARAJAN, B.E.,
Consulting Engineer
NAVEEN ASSOCIATES
364, Second St., Extension
Gandhipuram, Coimbatore - 641 012.
COIMBATORE LPA / RE /
GR-1 / 19 / 03 / 002

LBS/ REGISTERED ENGINEER

PLAN SHOWING THE EXISTING BUILDING IN S.F. No : 420/1A, 421/1, 421/2C, 422/1A, 1B, 2, 424, 433, 434, 435, 436, 437/1, 2A, 2B2, 438/1, 2C, 440/2, 442/1A, 1B, 2B, 443/2A2, 2B, 444/2A, 2B, 445/2, 446/1B,2B, 2C, 2D, 447/1,2, 448/1 & 2 AT CHINNAVEDAMPATTI VILLAGE, COIMBATORE CORPORATION. SCALE 1: 100

CHINNAVEDAMPATTI D.D. PLAN No : 8

SHEET No : 56

ONLINE APPLICATION No: SWP/BPA/210228/2024

18. DRIVERS REST ROOM

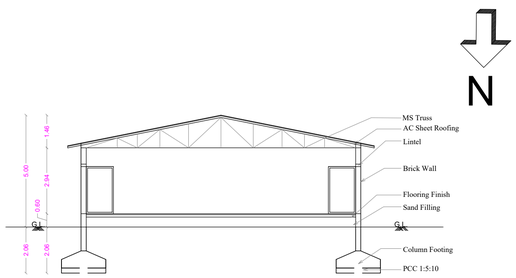

SECTION ON AB

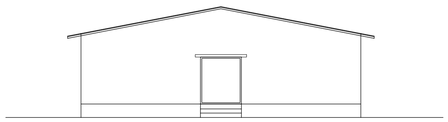

ELEVATION

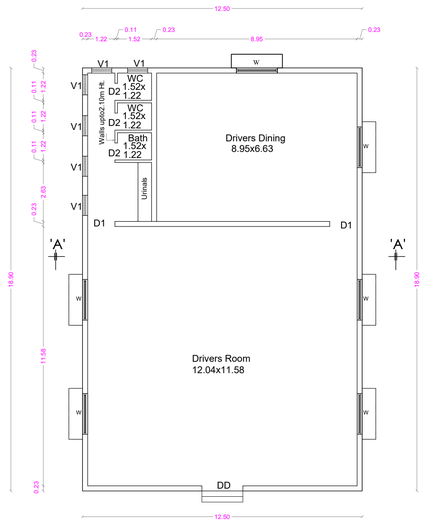

GROUND FLOOR PLAN

19. GENERAL STORES

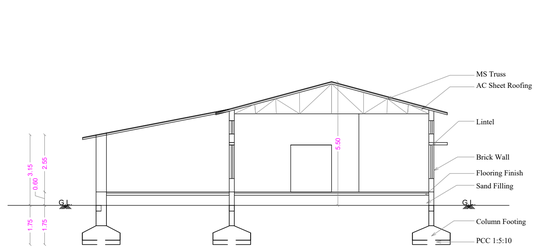

SECTION ON AB

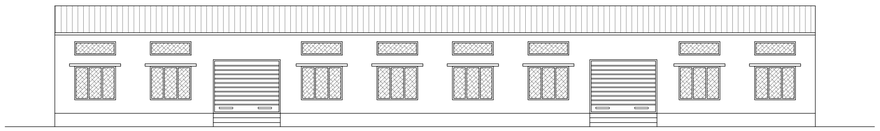

ELEVATION

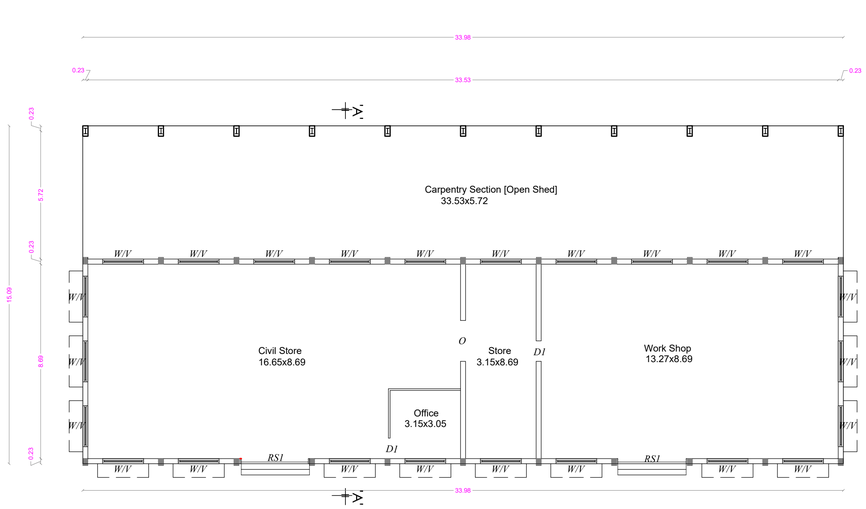

GROUND FLOOR PLAN

20. ALUMINIUM RECYCLING UNIT

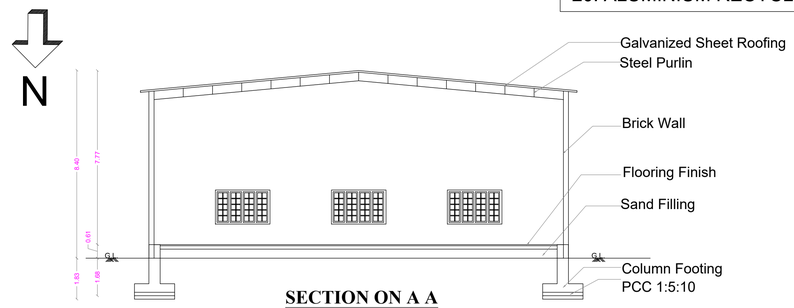

SECTION ON A A

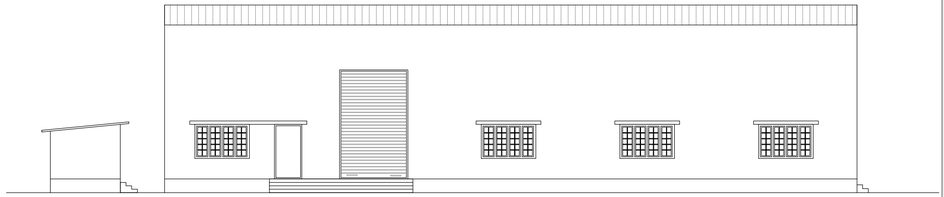

ELEVATION

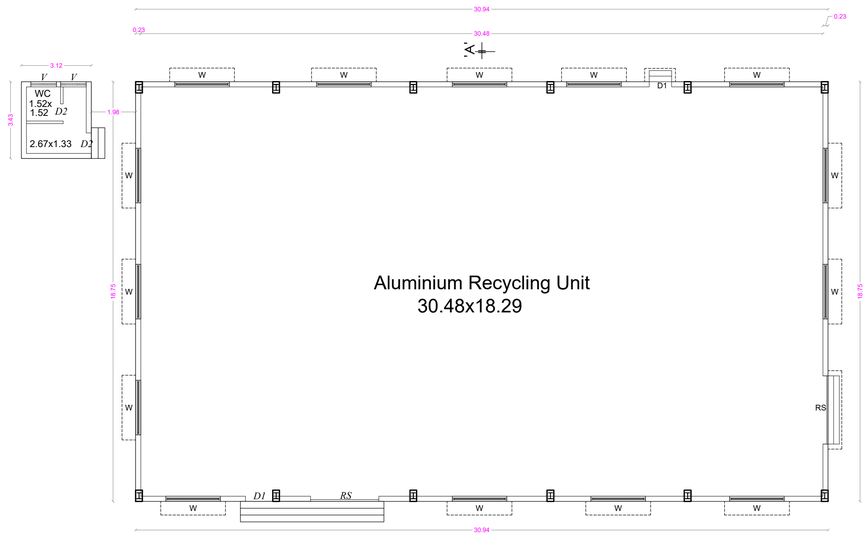

GROUND FLOOR PLAN

SNR SONS CHARITABLE TRUST

SRI RAMAKRISHNA ENGINEERING COLLEGE
COIMBATORE - 22

AREA STATEMENT

18. DRIVERS REST ROOM

FLOOR NAME	FSI Area SQM	Non FSI SQM	TOTAL SQM
GROUND FLOOR	236.16	----	236.16

TOTAL F.S.I. AREA	236.16 Sqm
HEIGHT OF THE BUILDING	5.00 m

19. GENERAL STORES

FLOOR NAME	FSI Area SQM	Non FSI SQM	TOTAL SQM
GROUND FLOOR	512.93	----	512.93

TOTAL F.S.I. AREA	512.93 Sqm
HEIGHT OF THE BUILDING	5.50 m

20. ALUMINIUM RECYCLING UNIT

FLOOR NAME	FSI Area SQM	Non FSI SQM	TOTAL SQM
GROUND FLOOR	590.64	----	590.64

TOTAL F.S.I. AREA	590.64 Sqm
HEIGHT OF THE BUILDING	8.40 m

SCHEDULE OF JOINERY

		METRE
RS	ROLLING SHUTTER	3.05 x 4.88
RS1	ROLLING SHUTTER	3.05 x 2.40
D	DOOR	1.22 x 2.10
D1	DOOR	1.07 x 2.10
D2	DOOR	0.76 x 2.10
W	WINDOW	1.83 x 1.50
W2	WINDOW	1.83 x 1.20
V	VENTILATOR	1.83 x 0.61
V1	VENTILATOR	0.90 x 0.61

JOINT DIRECTOR (Incharge)
DISTRICT TOWN AND COUNTRY PLANNING.
COIMBATORE.
16/11/24

STRUCTURAL ENGINEER

for SNR SONS CHARITABLE TRUST
C.V. RANGSWAMI
CHIEF EXECUTIVE

APPLICANT

C. NARAYANAN, B.E.,
Architect & Structural Engineer
NAVEEN ASSOCIATES
Coimbatore-641 018.
Cell : 94431 61 604

LBS/ REGISTERED ENGINEER

PLAN SHOWING THE EXISTING BUILDING IN S.F. No : 420/1A, 421/1, 421/2C, 422/1A, 1B, 2, 424, 433, 434, 435, 436, 437/1, 2A, 2B2, 438/1, 2C, 440/2, 442/1A, 1B, 2B, 443/2A2, 2B, 444/2A, 2B, 445/2, 446/1B,2B, 2C, 2D, 447/1,2, 448/1 & 2 AT CHINNAVEDAMPATTI VILLAGE, COIMBATORE CORPORATION. SCALE 1: 100

CHINNAVEDAMPATTI D.D. PLAN No : 8

N

ONLINE APPLICATION No:
SWP/BPA/210228/2024

SHEET No : 57

SNR SONS CHARITABLE TRUST

SRI RAMAKRISHNA ENGINEERING COLLEGE
COIMBATORE - 22

PARKING SHED - [CAR PARKING & TWO WHEELERS PARKING SHEDS

AREA STATEMENT

21 - CAR PARKING SHED

FLOOR NAME	FSI Area SQM	Non FSI SQM	TOTAL SQM
GROUND FLOOR	483.32	----	483.32

TOTAL F.S.I. AREA 483.32 Sqm

HEIGHT OF THE BUILDING 3.35 m

22 - COLLEGE TWO-WHEELER SHED

FLOOR NAME	FSI Area SQM	Non FSI SQM	TOTAL SQM
GROUND FLOOR	336.44	----	336.44

TOTAL F.S.I. AREA 336.44 Sqm

HEIGHT OF THE BUILDING 3.30 m

23. TWO WHEELER PARKING - 3 & 4

FLOOR NAME	FSI Area SQM	Non FSI SQM	TOTAL SQM
GROUND FLOOR	162.25	----	162.25

TOTAL F.S.I. AREA 162.25 Sqm

HEIGHT OF THE BUILDING 3.10 m

24. TWO WHEELER PARKING - 5 & 6

FLOOR NAME	FSI Area SQM	Non FSI SQM	TOTAL SQM
GROUND FLOOR	134.54	----	134.54

TOTAL F.S.I. AREA 134.54 Sqm

HEIGHT OF THE BUILDING 3.10 m

23.TWO WHEELER PARKING - 3 & 4

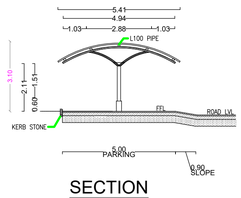

SECTION
Two Wheeler Parking - 3 & 4

N

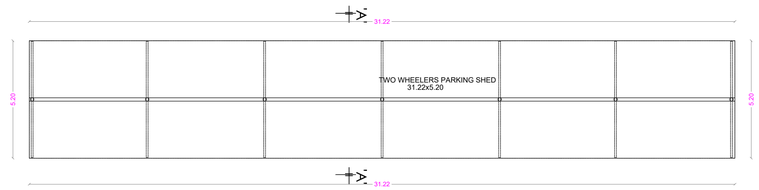

TWO WHEELER PARKING - 3 & 4

24. TWO WHEELER PARKING - 5 & 6

N

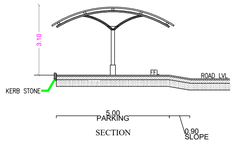

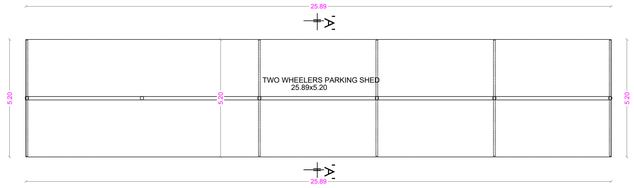

TWO WHEELER PARKING - 5 & 6

22. COLLEGE TWO-WHEELER SHED

N

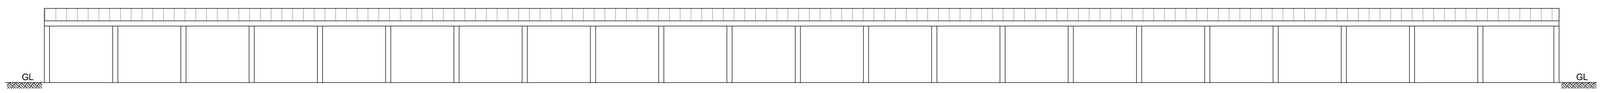

ELEVATION

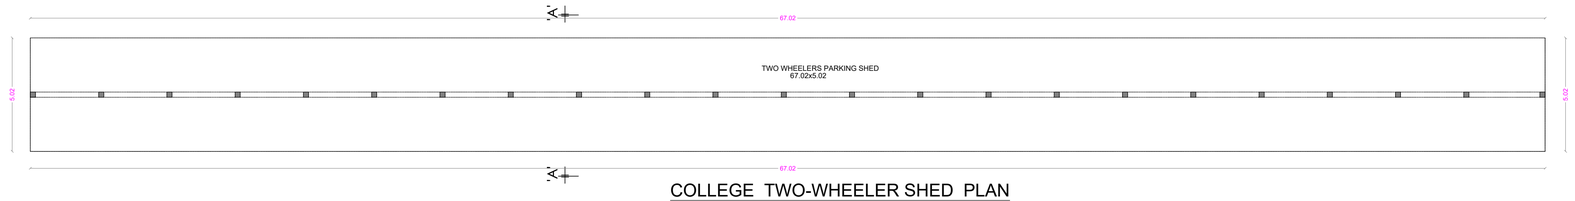

COLLEGE TWO-WHEELER SHED PLAN

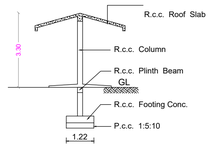

SECTION ON - A-A
COLLEGE TWO-WHEELER SHED

21. CAR PARKING SHED

N

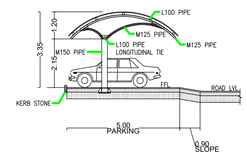

CAR PARKING SECTION

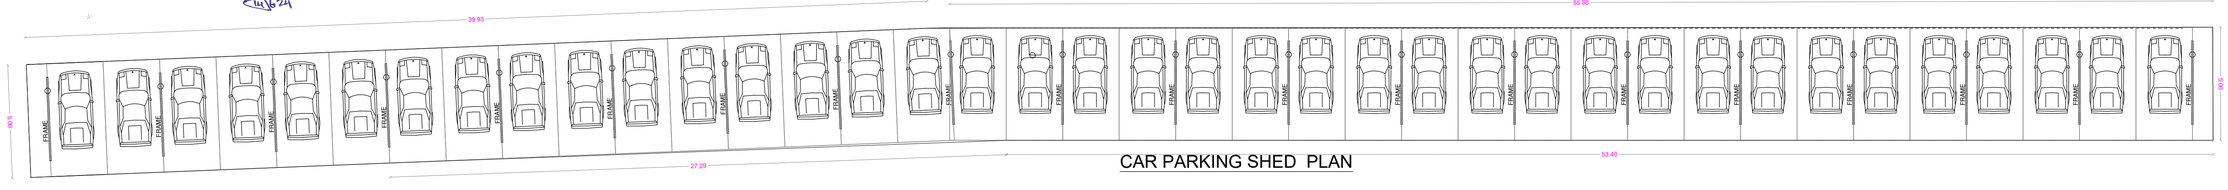

CAR PARKING SHED PLAN

JOINT DIRECTOR (Incharge)
DISTRICT TOWN AND COUNTRY PLANNING.
COIMBATORE.

N.S. PANNEERSELVAM
M.I.S.T.E., M.I.E., (Struct.), A.M.I.E.(I.V.),
Chartered Structural Engineer & Valuer
SPU & ASSOCIATES
Engineers, Valuers, Surveyors & Surveyors,
282 A, Perur Main Road
Ramakrishnapuram, Coimbatore - 641 045.
Coimbatore LPA/RE/
GR-1/19/03/001

STRUCTURAL ENGINEER

For SNR SONS CHARITABLE TRUST
C.V. RAMKUMAR
CHIEF EXECUTIVE

APPLICANT

C. NATARAJAN, B.E.,
Consulting Engineer
NAVEEN ASSOCIATES
364, Second St., Extension
Gandhipuram, Coimbatore - 641 012.
COIMBATORE LPA / RE /
GR-1 / 19 / 03 / 002

LBS/ REGISTERED ENGINEER

PLAN SHOWING THE EXISTING BUILDING IN S.F. No : 420/1A, 421/1, 421/2C, 422/1A, 1B, 2, 424, 433, 434, 435, 436, 437/1, 2A, 2B2, 438/1, 2C, 440/2, 442/1A, 1B, 2B, 443/2A2, 2B, 444/2A, 2B, 445/2, 446/1B,2B, 2C, 2D, 447/1,2, 448/1 & 2 AT CHINNAVEDAMPATTI VILLAGE, COIMBATORE CORPORATION. SCALE 1: 100

CHINNAVEDAMPATTI D.D. PLAN No : 8

ONLINE APPLICATION No: SWP/BPA/210228/2024

26. STAFF DINING

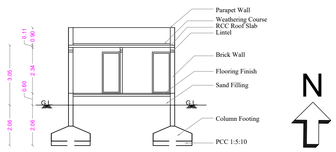

SECTION ON A A

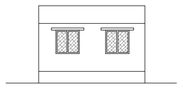

ELEVATION

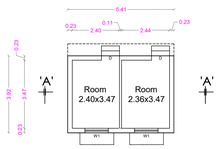

GROUND FLOOR PLAN

28. LADIES HOSTEL VISITORS ROOM

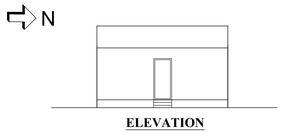

ELEVATION

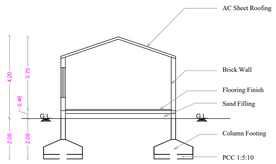

SECTION ON AB

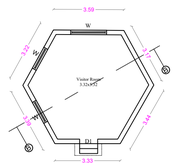

GROUND FLOOR PLAN

29. LADIES HOSTEL - VISITOR TOILET

ELEVATION

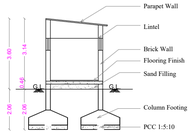

SECTION ON BB

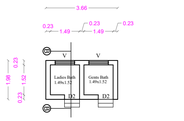

GROUND FLOOR PLAN

30. TOILET BLOCK

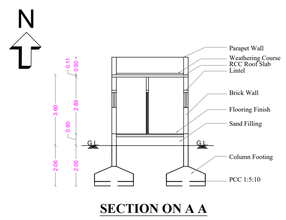

SECTION ON A A

ELEVATION

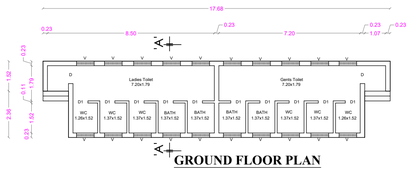

GROUND FLOOR PLAN

31. PUMP ROOM

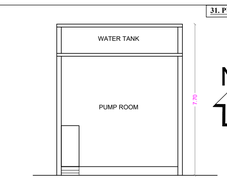

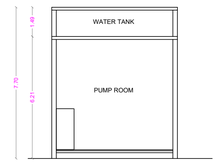

SECTION ON BB

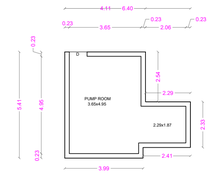

GROUND FLOOR PLAN

32. WATCHMEN ROOM

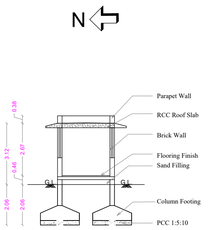

SECTION ON AB

ELEVATION

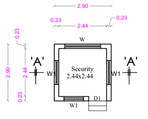

GROUND FLOOR PLAN

25. MEDITATION HALL

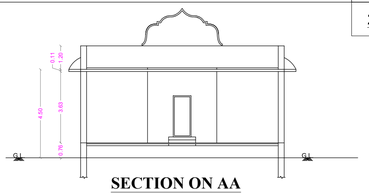

SECTION ON AA

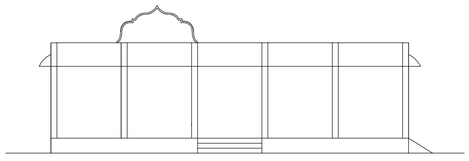

ELEVATION

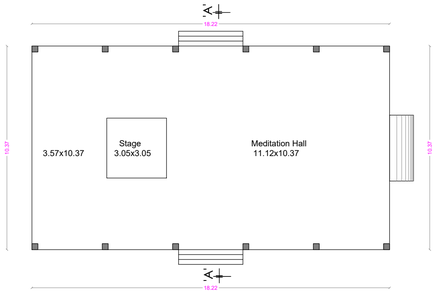

JOINT DIRECTOR (Incharge)
DISTRICT TOWN AND COUNTRY PLANNING.
COIMBATORE.

27. SERVANT ROOM

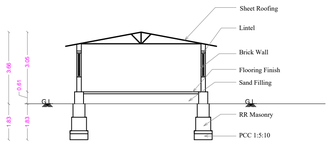

SECTION ON AB

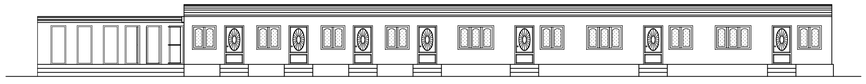

ELEVATION

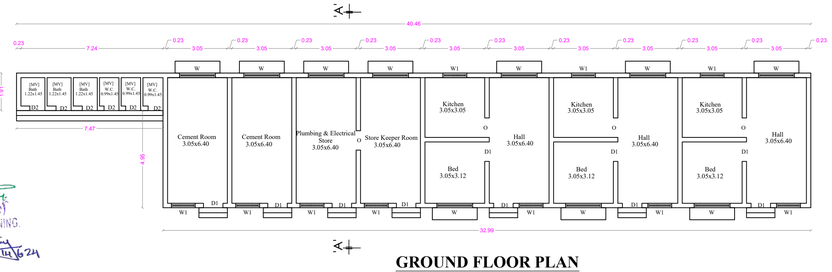

GROUND FLOOR PLAN

AREA STATEMENT

25 - MEDITATION HALL

FLOOR NAME	FSI Area SQM	Non FSI SQM	TOTAL SQM
GROUND FLOOR	188.92	----	188.92

TOTAL F.S.I. AREA 188.92 Sqm

HEIGHT OF THE BUILDING 4.50 m

26 - STAFF DINING

FLOOR NAME	FSI Area SQM	Non FSI SQM	TOTAL SQM
GROUND FLOOR	21.23	----	21.23

TOTAL F.S.I. AREA 21.23 Sqm

HEIGHT OF THE BUILDING 3.05 m

27 - SERVANT ROOM

FLOOR NAME	FSI Area SQM	Non FSI SQM	TOTAL SQM
GROUND FLOOR	240.50	----	240.50

TOTAL F.S.I. AREA 240.50 Sqm

HEIGHT OF THE BUILDING 3.66 m

28 - LADIES HOSTEL VISITORS ROOM

FLOOR NAME	FSI Area SQM	Non FSI SQM	TOTAL SQM
GROUND FLOOR	29.27	----	29.27

TOTAL F.S.I. AREA 29.27 Sqm

HEIGHT OF THE BUILDING 4.20 m

29 - LADIES HOSTEL VISITORS TOILET

FLOOR NAME	FSI Area SQM	Non FSI SQM	TOTAL SQM
GROUND FLOOR	7.25	----	7.25

TOTAL F.S.I. AREA 7.25 Sqm

HEIGHT OF THE BUILDING 3.60 m

30 - TOILET BLOCK

FLOOR NAME	FSI Area SQM	Non FSI SQM	TOTAL SQM
GROUND FLOOR	62.58	----	62.58

TOTAL F.S.I. AREA 62.58 Sqm

HEIGHT OF THE BUILDING 3.60 m

31 - PUMP ROOM

FLOOR NAME	FSI Area SQM	Non FSI SQM	TOTAL SQM
GROUND FLOOR	27.48	----	27.48

TOTAL F.S.I. AREA 27.48 Sqm

HEIGHT OF THE BUILDING 7.70 m

32 - WATCHMEN ROOM

FLOOR NAME	FSI Area SQM	Non FSI SQM	TOTAL SQM
GROUND FLOOR	8.38	----	8.38

TOTAL F.S.I. AREA 8.38 Sqm

HEIGHT OF THE BUILDING 3.12 m

SCHEDULE OF JOINERY

		METRE
RS	ROLLING SHUTTER	3.05 x 2.40
D	DOOR	1.07 x 2.40
D1	DOOR	0.91 x 2.10
D2	DOOR	0.76 x 2.10
W	WINDOW	1.83 x 1.50
W1	WINDOW	1.20 x 1.50
V	VENTILATOR	1.83 x 0.61
V1	VENTILATOR	0.90 x 0.61

SHEET No : 58

SNR SONS CHARITABLE TRUST

SRI RAMAKRISHNA ENGINEERING COLLEGE
COIMBATORE - 22

25. TEMPLE, 26. ARCHAR HOME, 27. SERVANT ROOM, 28. VISITORS ROOM, 28. TOILET
29. VISITORS TOILET,30. TOILET, 31. PUMP ROOM
32. WATCHMEN ROOM

N.S. PANNEERSELVAM
M.I.S.T.E., M.E.,(Struct),A.M.I.E.,A.I.V.,
Chartered Structural Engineer & Valuer
CB/ISE/LM/229
SPU & ASSOCIATES
Engineers, Valuers, Builders & Surveyors,
282-A, Perur Main Road,
Selvapuram, Coimbatore - 641 026.
Coimbatore LPA/SE/
GR /19/03/006

STRUCTURAL ENGINEER

For SNR SONS CHARITABLE TRUST
C.V. RAMKUMAR
CHIEF EXECUTIVE

APPLICANT

C. NATARAJAN, B.E.,
Consulting Engineer
NAVEEN ASSOCIATES
364, Second St., Extension
Gandhipuram, Coimbatore - 641 012.
COIMBATORE LPA / RE /
GR-I / 19 / 03 / 002

LBS/ REGISTERED ENGINEER

PLAN SHOWING THE PROPOSED BUILDING IN S.F. No : 420/1A, 421/1, 421/2C, 422/1A, 1B, 2, 424, 433, 434, 435, 436, 437/1, 2A, 2B2, 438/1, 2C, 440/2, 442/1A, 1B, 2B, 443/2A2, 2B, 444/2A, 2B, 445/2, 446/1B,2B, 2C, 2D, 447/1,2, 448/1 & 2 AT CHINNAVEDAMPATTI VILLAGE, COIMBATORE CORPORATION. SCALE 1: 100

CHINNAVEDAMPATTI D.D. PLAN No : 8

ONLINE APPLICATION No: SWP/BPA/210228/2024

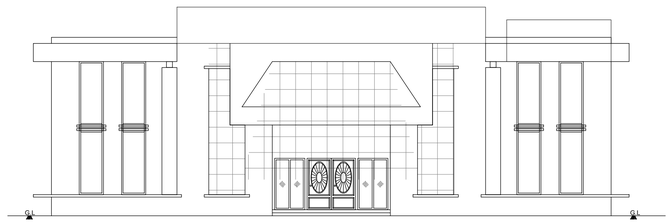

FRONT ELEVATION

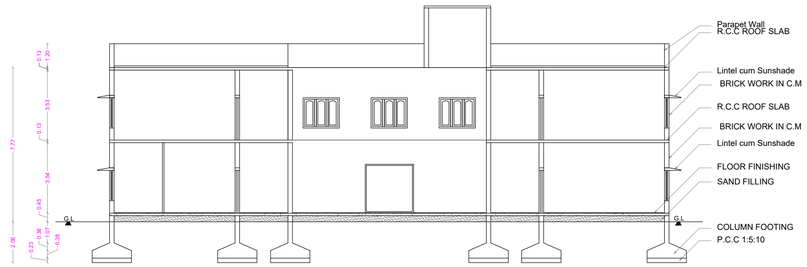

SECTION ON A A

N

JOINT DIRECTOR (Incharge)
DISTRICT TOWN AND COUNTRY PLANNING.
COIMBATORE.

GROUND FLOOR PLAN

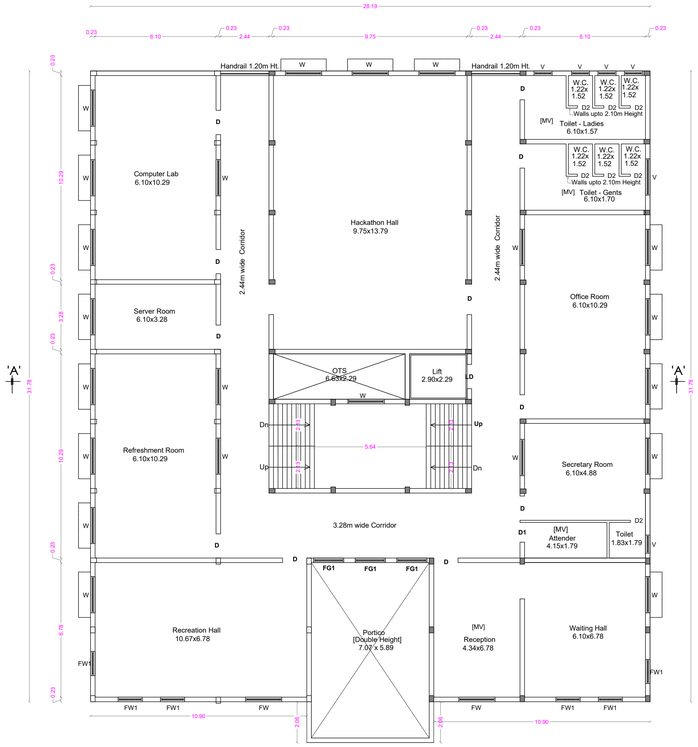

FIRST FLOOR PLAN

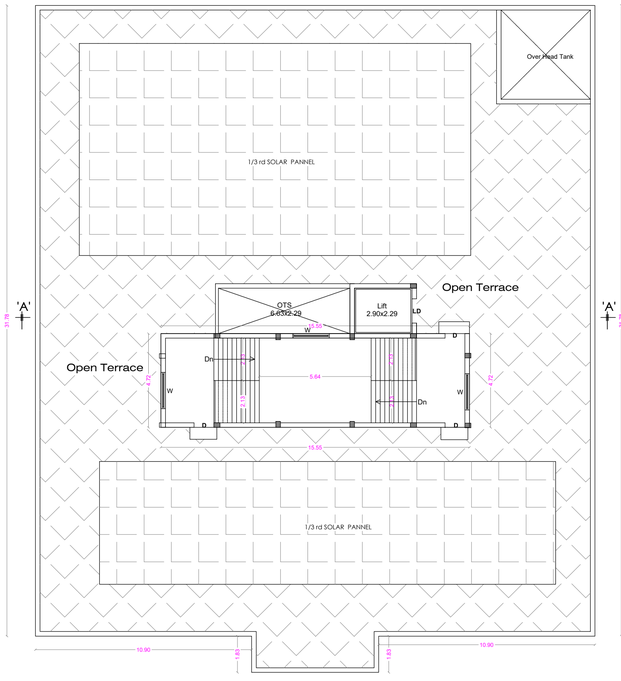

TERRACE FLOOR PLAN

SHEET No : 59

SNR SONS CHARITABLE TRUST

SRI RAMAKRISHNA ENGINEERING COLLEGE
COIMBATORE - 22

33. SREC COIN BLOCK

AREA STATEMENT

33. SREC COIN BLOCK			
FLOOR NAME	FSI Area SQM	Non FSI SQM	TOTAL SQM
GROUND FLOOR	892.60	----	892.60
FIRST FLOOR	892.60	----	892.60
TERRACE FLOOR	-----	73.46	73.46
TOTAL all Floors	1785.20	73.46	1858.66

TOTAL F.S.I. AREA	1785.20 Sqm
HEIGHT OF THE BUILDING	7.80 m

* All Dimensions are in metre.

SCHEDULE OF JOINERY

		METRE
D	DOOR	1.22 x 2.10
D1	DOOR	1.00 x 2.10
D2	DOOR	0.76 x 2.10
W	WINDOW	1.83 x 1.50
W1	WINDOW	1.20 x 1.80
V	VENTILATOR	2.44 x 0.61
V1	VENTILATOR	0.90 x 0.61
V2	VENTILATOR	0.46 x 0.91

STAIRCASE DETAILS

WIDTH - 2.00 m
TREAD - 0.30 m
RISE - 0.15 m

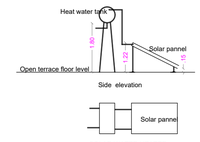

SOLAR WATER HEATER

K.S. PANNEERSELVAM
M.I.S.E., M.E., (Struct.), A.M.I.S.A.I.V.
Chartered Structural Engineer & Valuer
CS/ISE/AM/229
SPU & ASSOCIATES
Engineers, Valuers, Builders & Surveyors,
262 A, Perur Main Road,
Ethayapuram, Coimbatore - 641 025.
Coimbatore LPA/RE/
GR /19/03/002

STRUCTURAL ENGINEER

For SNR SONS CHARITABLE TRUST
C.V RAMKUMAR
CHIEF EXECUTIVE

APPLICANT

C. NATARAJAN, B.E.,
Consulting Engineer
NAVEEN ASSOCIATES
364, Second St., Extension
Gandhipuram, Coimbatore - 641 012.
COIMBATORE LPA / RE /
GR-I / 19 / 03 / 002

LBS/ REGISTERED ENGINEER

PLAN SHOWING THE PROPOSED BUILDING IN S.F. No : 420/1A, 421/1, 421/2C, 422/1A, 1B, 2, 424, 433, 434, 435, 436, 437/1, 2A, 2B2, 438/1, 2C, 440/2, 442/1A, 1B, 2B, 443/2A2, 2B, 444/2A, 2B, 445/2, 446/1B,2B, 2C, 2D, 447/1,2, 448/1 & 2 AT CHINNAVEDAMPATTI VILLAGE, COIMBATORE CORPORATION. SCALE 1: 100

CHINNAVEDAMPATTI D.D. PLAN No : 8

N

ONLINE APPLICATION No:
SWP/BPA/210228/2024

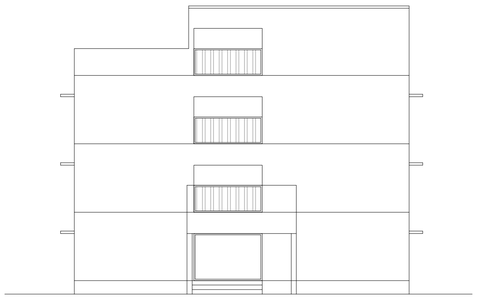

ELEVATION

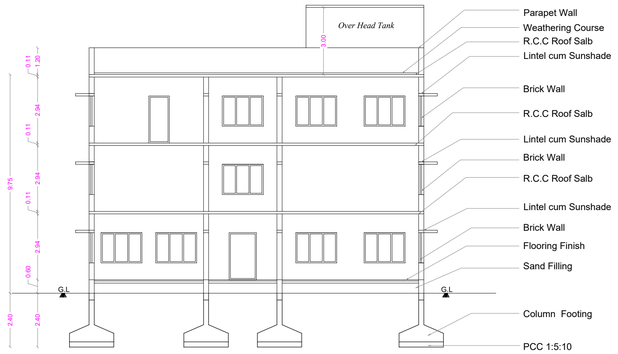

SECTION ON A A

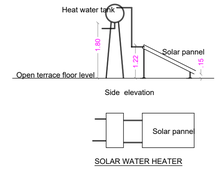

SOLAR WATER HEATER

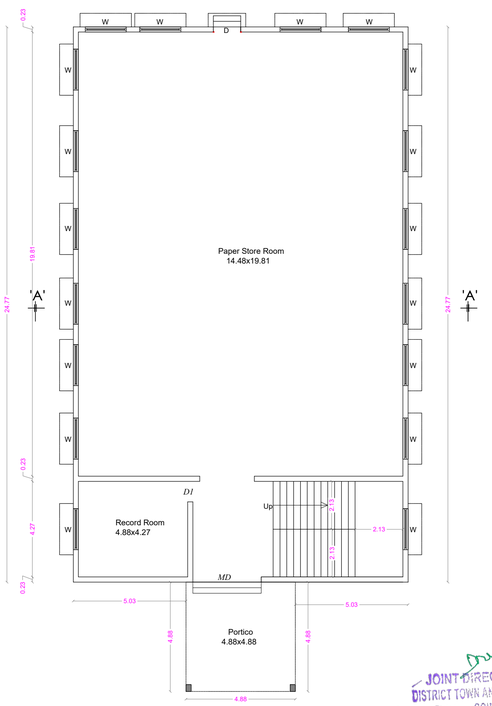

GROUND FLOOR PLAN

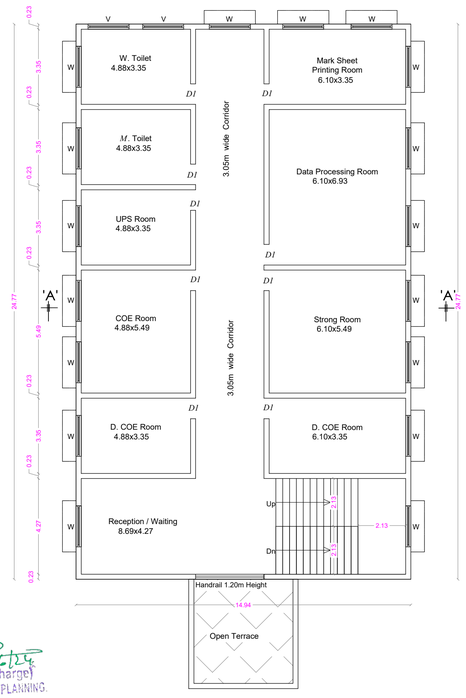

FIRST FLOOR PLAN

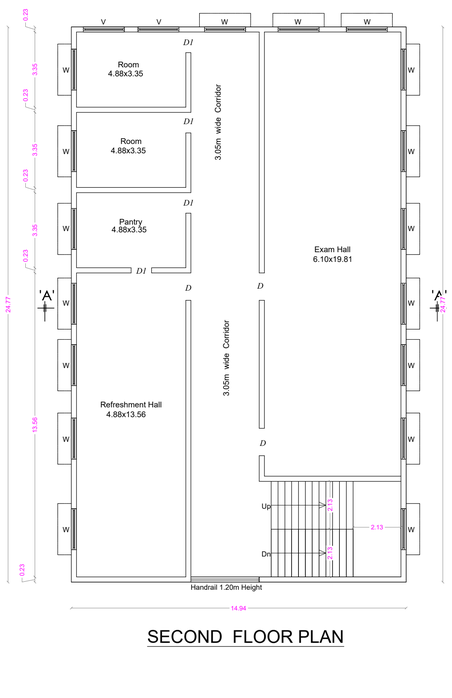

SECOND FLOOR PLAN

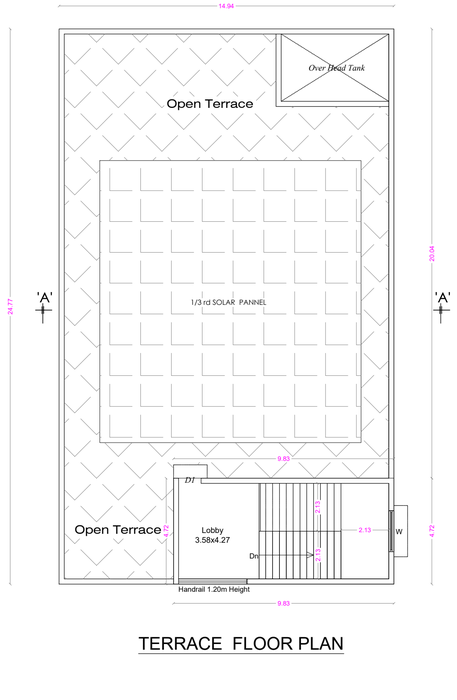

TERRACE FLOOR PLAN

SHEET No : 60

SNR SONS CHARITABLE TRUST

SRI RAMAKRISHNA ENGINEERING COLLEGE
COIMBATORE - 22

34. C.O.E. BLOCK

AREA STATEMENT

34. C.O.E. BLOCK			
FLOOR NAME	FSI Area SQM	Non FSI SQM	TOTAL SQM
GROUND FLOOR	393.65	----	393.65
FIRST FLOOR	369.87	----	369.87
SECOND FLOOR	369.87	----	369.87
TERRACE FLOOR	-----	46.44	46.44
TOTAL all Floors	1133.39	46.44	1179.83

TOTAL F.S.I. AREA	1133.39 Sqm
HEIGHT OF THE BUILDING	9.75 m

* All Dimensions are in metre.

SCHEDULE OF JOINERY

		METRE
MD	MAIN DOOR	3.05 x 2.10
D	DOOR	1.22 x 2.10
D1	DOOR	1.00 x 2.10
D2	DOOR	0.76 x 2.10
W	WINDOW	1.83 x 1.50
W1	WINDOW	1.20 x 1.80
V	VENTILATOR	2.44 x 0.61
V1	VENTILATOR	0.90 x 0.61
V2	VENTILATOR	0.46 x 0.91

STAIRCASE DETAILS

WIDTH - 2.13 m
TREAD - 0.30 m
RISE - 0.15 m

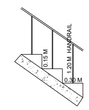

JOINT DIRECTOR (Incharge)
DISTRICT TOWN AND COUNTRY PLANNING.
COIMBATORE.

N.S. PANNEERSELVAM
M.I.S.E.,M.E.(Struct),A.M.I.E.(I),V.,
Chartered Structural Engineer & Valuer
CB/ISE/LM/229
SPU & ASSOCIATES
Engineers, Valuers, Builders & Surveyors,
262 A, Ferar Main Road
Selvapuram,Coimbatore - 641 026
Coimbatore LPA/RE/
GR-I/19/03/002

STRUCTURAL ENGINEER

For SNR SONS CHARITABLE TRUST
C.V RAMKUMAR
CHIEF EXECUTIVE

APPLICANT

C. NATARAJAN, B.E.,
Consulting Engineer
NAVEEN ASSOCIATES
364, Second St., Extension
Gandhipuram, Coimbatore - 641 012.
COIMBATORE LPA / RE /
GR-I / 19 / 03 / 002

LBS/ REGISTERED ENGINEER

PLAN SHOWING THE PROPOSED BUILDING IN S.F. No : 420/1A, 421/1, 421/2C, 422/1A, 1B, 2, 424, 433, 434, 435, 436, 437/1, 2A, 2B2, 438/1, 2C, 440/2, 442/1A, 1B, 2B, 443/2A2, 2B, 444/2A, 2B, 445/2, 446/1B,2B, 2C, 2D, 447/1,2, 448/1 & 2 AT CHINNAVEDAMPATTI VILLAGE, COIMBATORE CORPORATION.

SCALE 1: 100

CHINNAVEDAMPATTI D.D. PLAN No : 8

N

ONLINE APPLICATION No: SWP/BPA/210228/2024

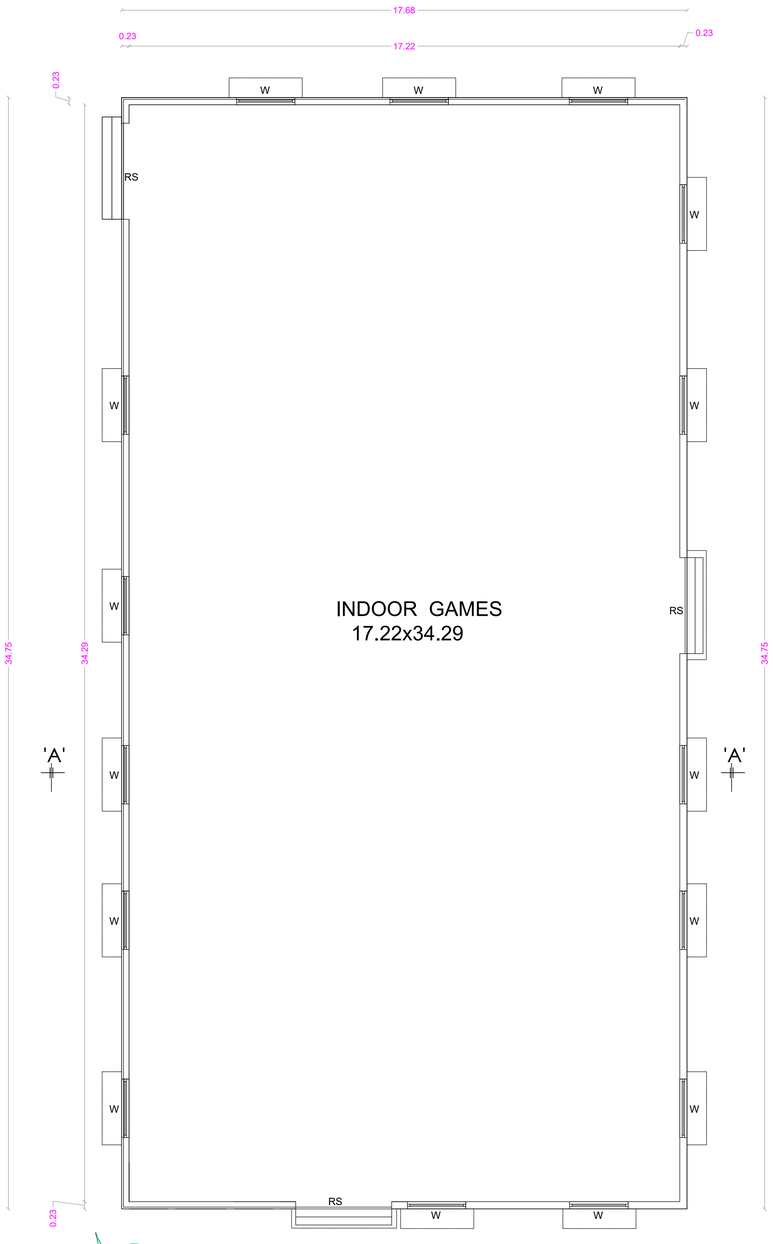

GROUND FLOOR PLAN

JOINT DIRECTOR (Incharge)
DISTRICT TOWN AND COUNTRY PLANNING.
COIMBATORE.

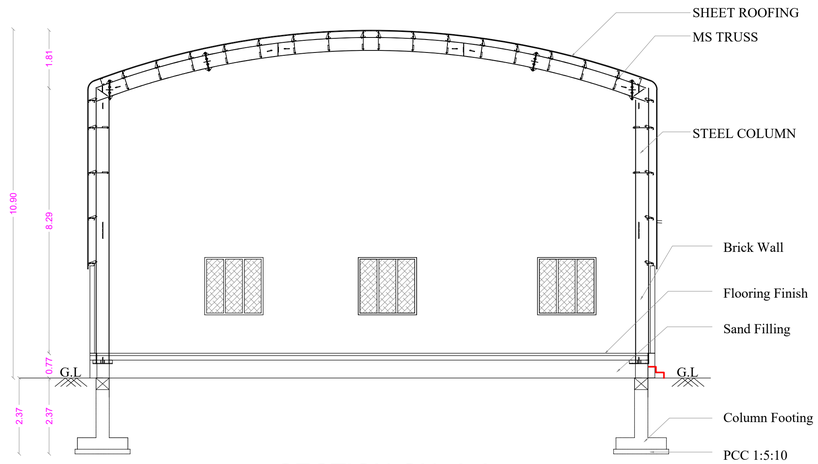

SECTION ON A A

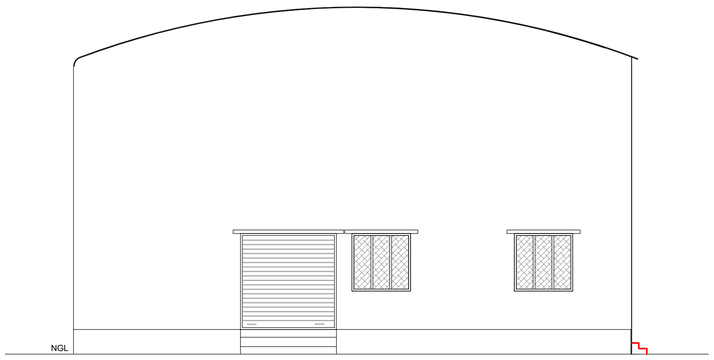

ELEVATION

SHEET No : 61

SNR SONS CHARITABLE TRUST

SRI RAMAKRISHNA ENGINEERING COLLEGE
COIMBATORE - 22

35. INDOOR GAMES - 1

AREA STATEMENT

35. INDOOR GAMES - 1			
FLOOR NAME	FSI Area SQM	Non FSI SQM	TOTAL SQM
GROUND FLOOR	614.27	----	614.27
TOTAL all Floors	614.27	----	614.27

TOTAL F.S.I. AREA	614.27 Sqm
HEIGHT OF THE BUILDING	10.90 m

* All Dimensions are in metre.

SCHEDULE OF JOINERY

		METRE
RS	ROLLING SHUTTER	3.00 x 2.40
W	WINDOW	1.83 x 1.80

N.S. PANNEERSELVAM
M.I.S.E.,M.E.,(Struct),A.M.I.S.,A.I.V.,
Chartered Structural Engineer & Valuer
CB/ISE/LM/229
SPU & ASSOCIATES
Engineers, Valuers& Builders & Surveyors,
282-A, Perur Main Road
Selvapuram,Coimbatore - 641 026
Coimbatore LPA/SE/
GR -I/9/03/006

STRUCTURAL ENGINEER

For SNR SONS CHARITABLE TRUST
C.V RAMKUMAR
CHIEF EXECUTIVE

APPLICANT

C. NATARAJAN, B.E.,
Consulting Engineer
NAVEEN ASSOCIATES
364, Second St., Extension
Gandhipuram, Coimbatore - 641 012.
COIMBATORE LPA / RE /
GR-I / 19 / 03 / 002

LBS/ REGISTERED ENGINEER

PLAN SHOWING THE PROPOSED BUILDING IN S.F. No : 420/1A, 421/1, 421/2C, 422/1A, 1B, 2, 424, 433, 434, 435, 436, 437/1, 2A, 2B2, 438/1, 2C, 440/2, 442/1A, 1B, 2B, 443/2A2, 2B, 444/2A, 2B, 445/2, 446/1B,2B, 2C, 2D, 447/1,2, 448/1 & 2 AT CHINNAVEDAMPATTI VILLAGE, COIMBATORE CORPORATION. SCALE 1: 100

CHINNAVEDAMPATTI D.D. PLAN No : 8

ONLINE APPLICATION No:
SWP/BPA/210228/2024

N

SHEET No : 62

SNR SONS CHARITABLE TRUST

SRI RAMAKRISHNA ENGINEERING COLLEGE
COIMBATORE - 22

36. BUS PARKING - 1 &
37. BUS PARKING - 2

36. BUS PARKING - 1

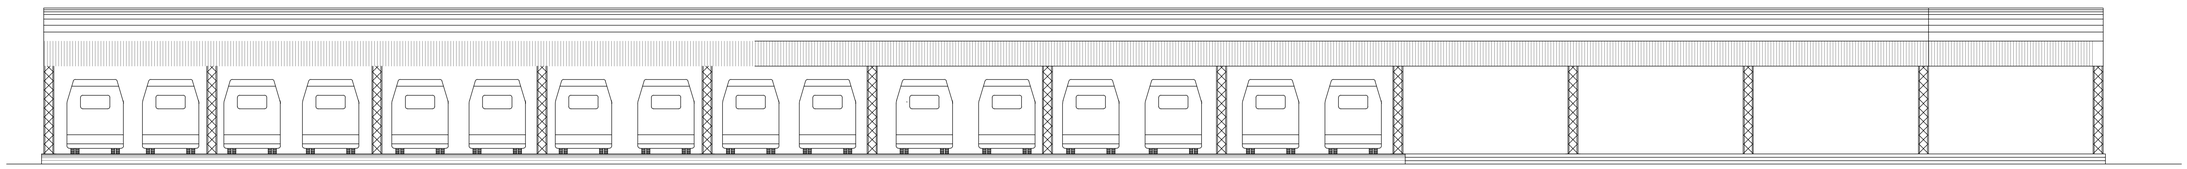

ELEVATION

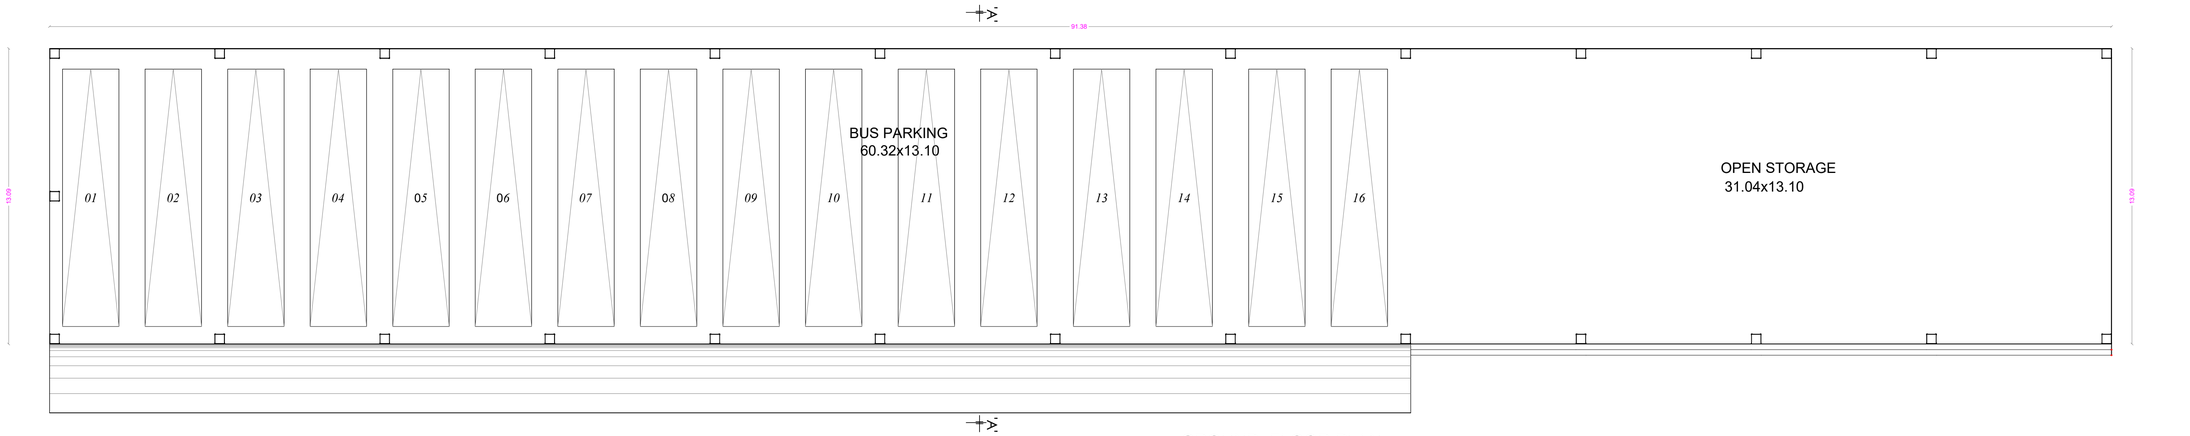

GROUND FLOOR PLAN

SECTION ON X X

37. BUS PARKING - 2

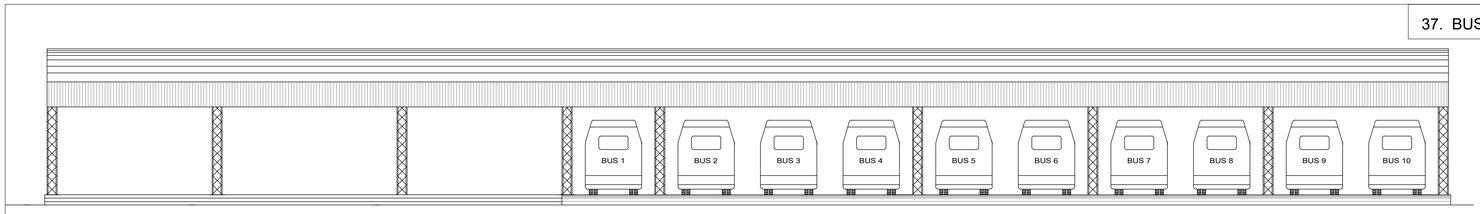

N

ELEVATION

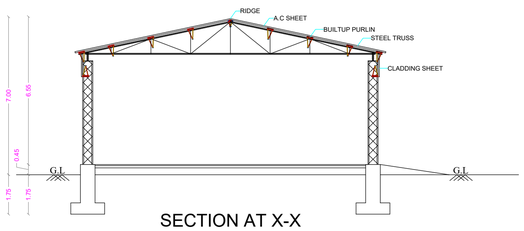

SECTION AT X-X

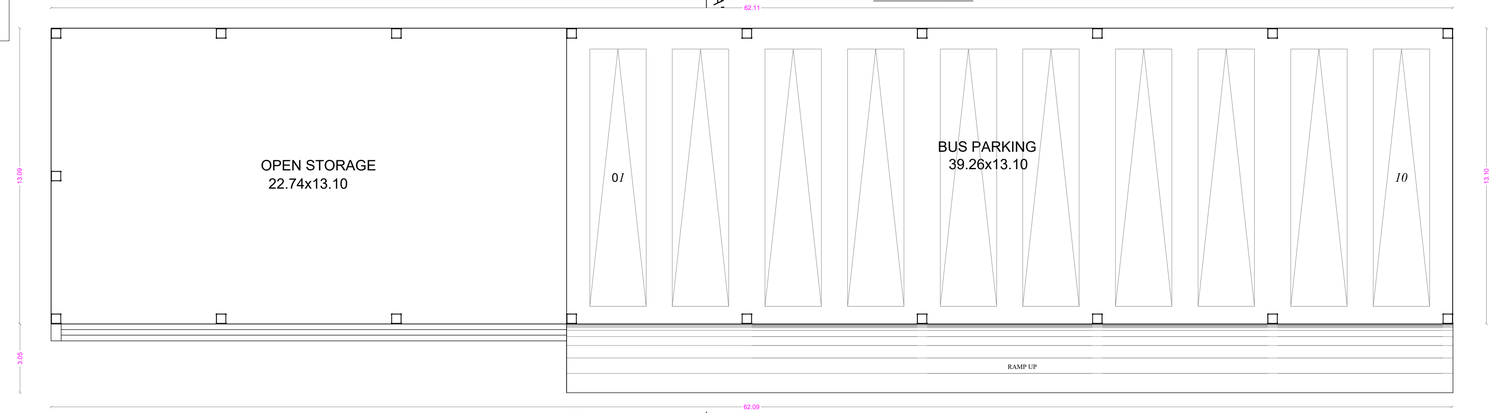

PLAN

GROUND FLOOR PLAN

36. BUS PARKING - 1 AREA STATEMENT

FLOOR NAME	FSI Area SQM	Non FSI SQM	TOTAL SQM
GROUND FLOOR	1196.16	----	1196.16
TOTAL all Floors	1196.16	----	1196.16

TOTAL F.S.I. AREA	1196.16 Sqm
HEIGHT OF THE BUILDING	7.00 m

37. BUS PARKING - 2 AREA STATEMENT

FLOOR NAME	FSI Area SQM	Non FSI SQM	TOTAL SQM
GROUND FLOOR	813.64	----	813.64
TOTAL all Floors	813.64	----	813.64

TOTAL F.S.I. AREA	813.64 Sqm
HEIGHT OF THE BUILDING	7.00 m

JOINT DIRECTOR (Incharge)
DISTRICT TOWN AND COUNTRY PLANNING.
COIMBATORE.

STRUCTURAL ENGINEER

for SNR SONS CHARITABLE TRUST
CHIEF EXECUTIVE
APPLICANT

C. NATARAJAN, B.E.,
Consulting Engineer
NAVEEN ASSOCIATES
364, Second St., Extension,
Gandhipuram, Coimbatore-641 012.
COIMBATORE LBS / RS /
GR.I / 19 / 03 / 002

LBS/ REGISTERED ENGINEER

PLAN SHOWING THE PORPOSED BUILDING IN S.F. No : 420/1A, 421/1, 421/2C, 422/1A, 1B, 2, 424, 433, 434, 435, 436, 437/1, 2A, 2B2, 438/1, 2C, 440/2, 442/1A, 1B, 2B, 443/2A2, 2B, 444/2A, 2B, 445/2, 446/1B,2B, 2C, 2D, 447/1,2, 448/1 & 2 AT CHINNAVEDAMPATTI VILLAGE, COIMBATORE CORPORATION. SCALE 1: 100

CHINNAVEDAMPATTI D.D. PLAN No : 8

SHEET No : 63

38. CAR PARKING & TWO WHEELERS PARKING

N

ONLINE APPLICATION No:
SWP/BPA/210228/2024

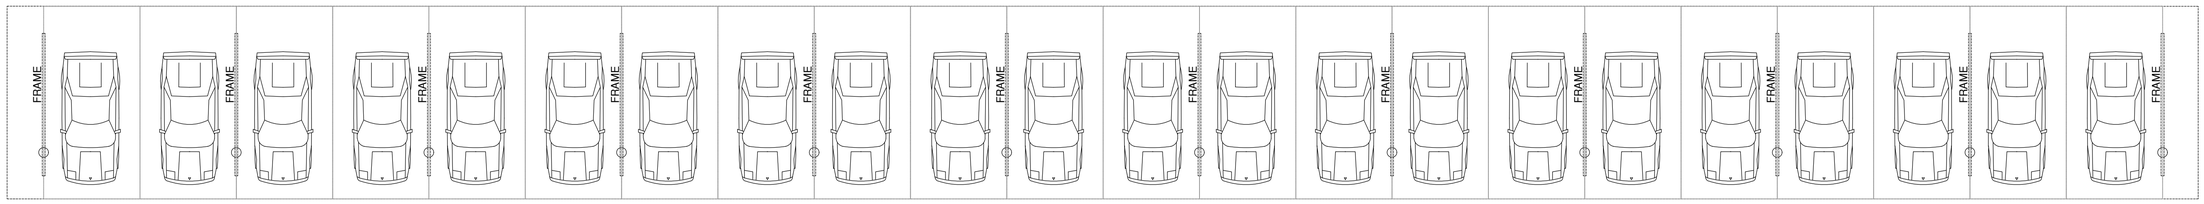

ELEVATION

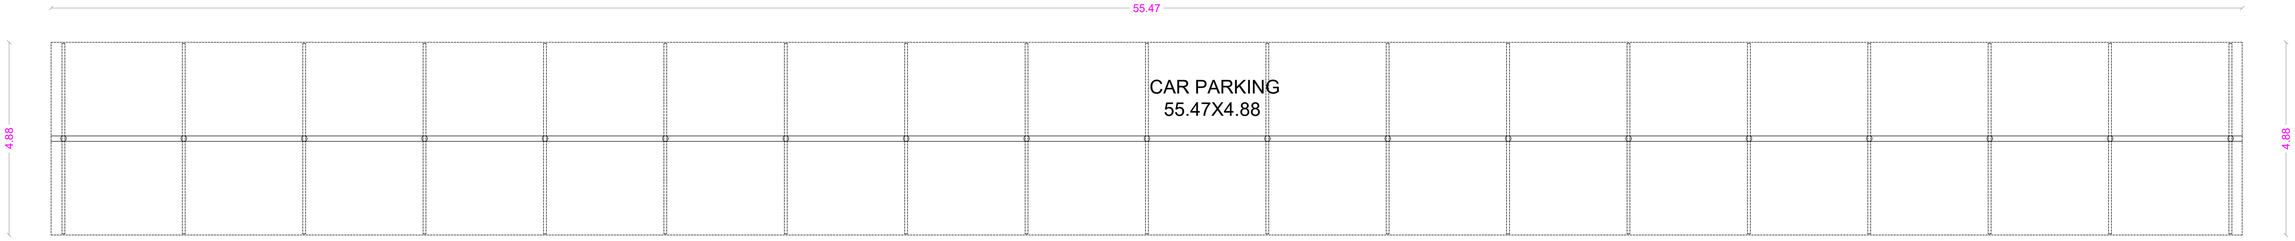

GROUND FLOOR PLAN

JOINT DIRECTOR (Incharge)
DISTRICT TOWN AND COUNTRY PLANNING.
COIMBATORE.

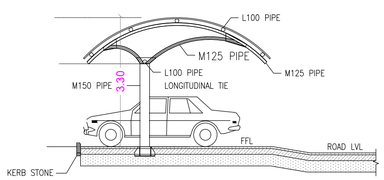

SECTION ON A A

AREA STATEMENT

38. CAR PARKING - 1 & 2

FLOOR NAME	FSI Area SQM	Non FSI SQM	TOTAL SQM
GROUND FLOOR	270.66	----	270.66

TOTAL F.S.I. AREA	270.66 Sqm
HEIGHT OF THE BUILDING	3.30 m

* All Dimensions are in metre.

N.S. PANNEERSELVAM
M.I.S.E., M.I., (Struct.), A.M.I.A.I.V.,
Chartered Structural Engineer & Valuer
CB/ISE/LM/229
SPU & ASSOCIATES
Engineers, Valuers, Builders & Surveyors,
262 A, Perur Main Road
Selvapuram, Coimbatore - 641 026
Coimbatore LPA/SE/
GR-1/19/003/003

STRUCTURAL ENGINEER

For SNR SONS CHARITABLE TRUST
C.V. RAMKUMAR
CHIEF EXECUTIVE

APPLICANT

C. NATARAJAN, B.E.,
Consulting Engineer
NAVEEN ASSOCIATES
364, Second St., Extension
Gandhipuram, Coimbatore - 641 012.
COIMBATORE LPA / RE /
GR-1 / 19 / 03 / 002

LBS/ REGISTERED ENGINEER

PLAN SHOWING THE PORPOSED BUILDING IN S.F. No : 420/1A, 421/1, 421/2C, 422/1A, 1B, 2, 424, 433, 434, 435, 436, 437/1, 2A, 2B2, 438/1, 2C, 440/2, 442/1A, 1B, 2B, 443/2A2, 2B, 444/2A, 2B, 445/2, 446/1B,2B, 2C, 2D, 447/1,2, 448/1 & 2 AT CHINNAVEDAMPATTI VILLAGE, COIMBATORE CORPORATION. SCALE 1: 100

CHINNAVEDAMPATTI D.D. PLAN No : 8

N

ONLINE APPLICATION No: SWP/BPA/210228/2024

SHEET No : 64

39. HACKATHON HALL

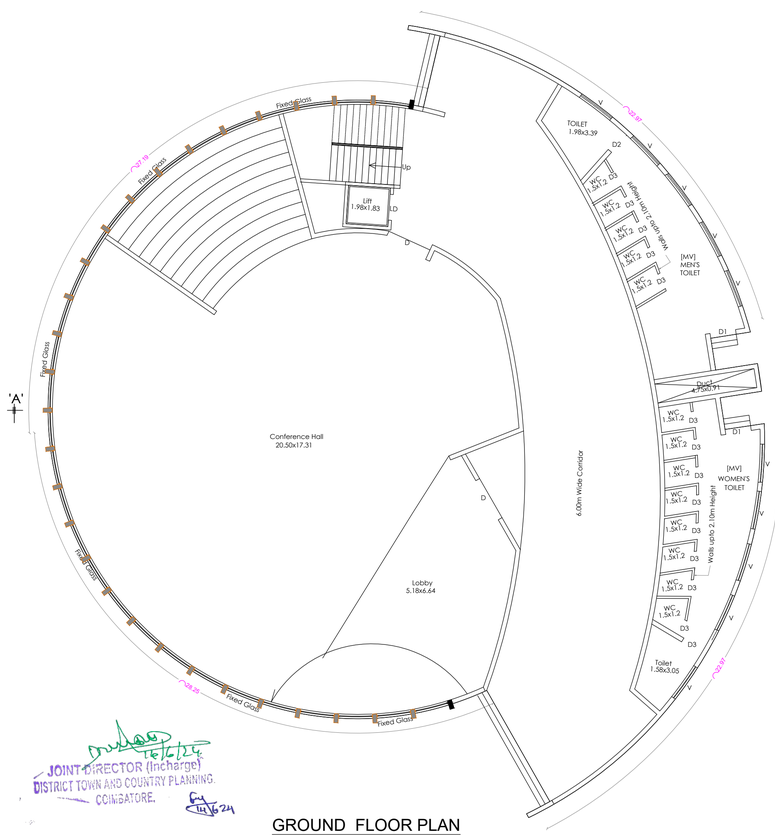

GROUND FLOOR PLAN

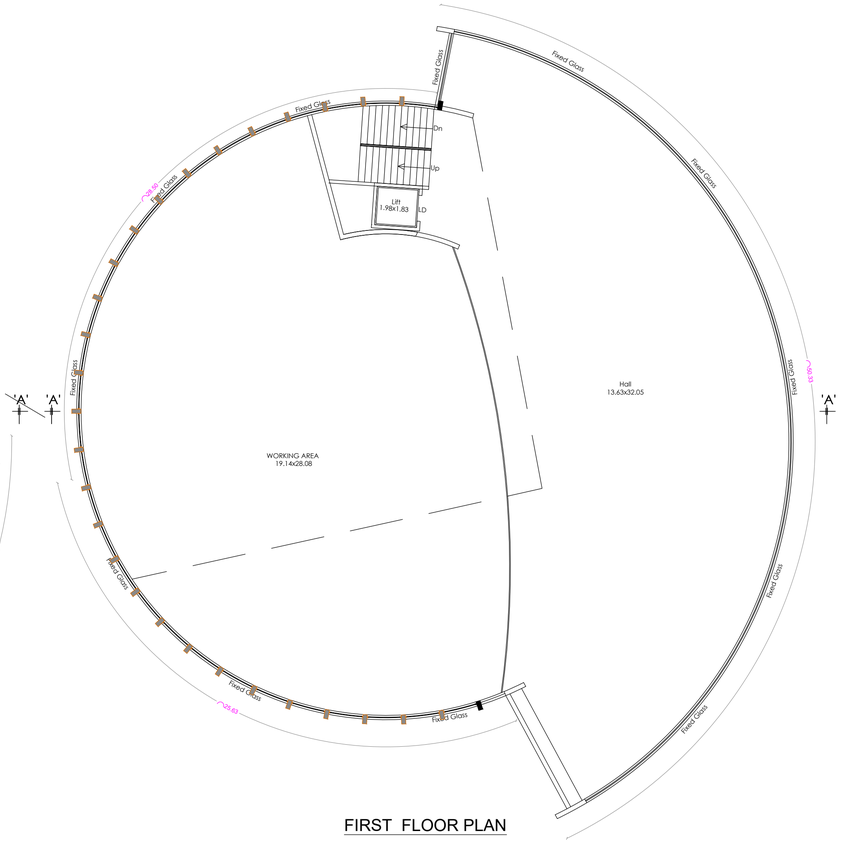

FIRST FLOOR PLAN

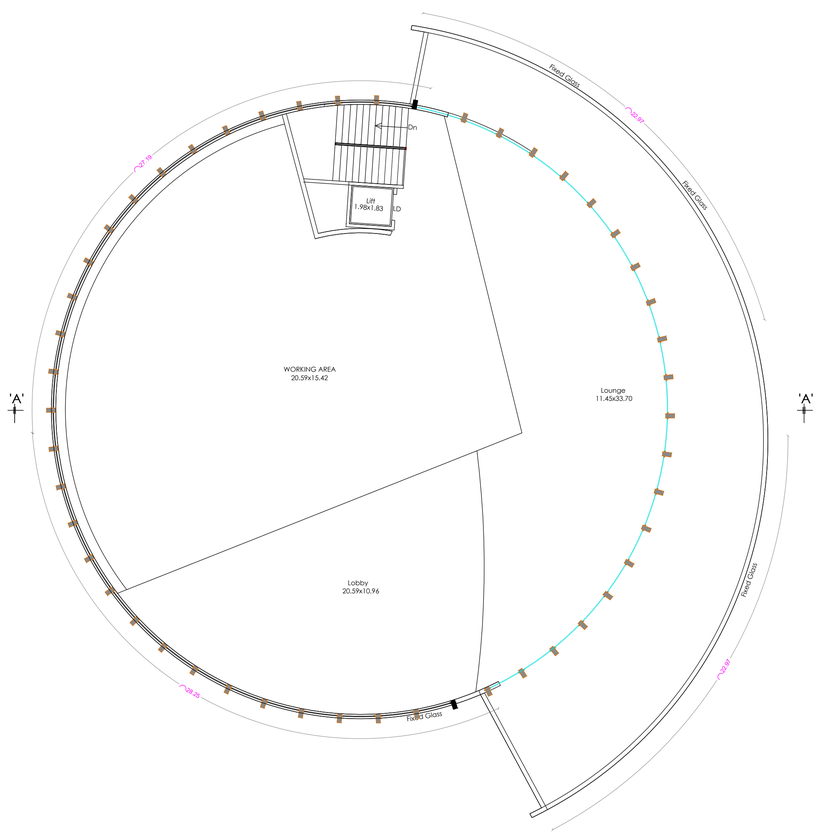

SECOND FLOOR PLAN

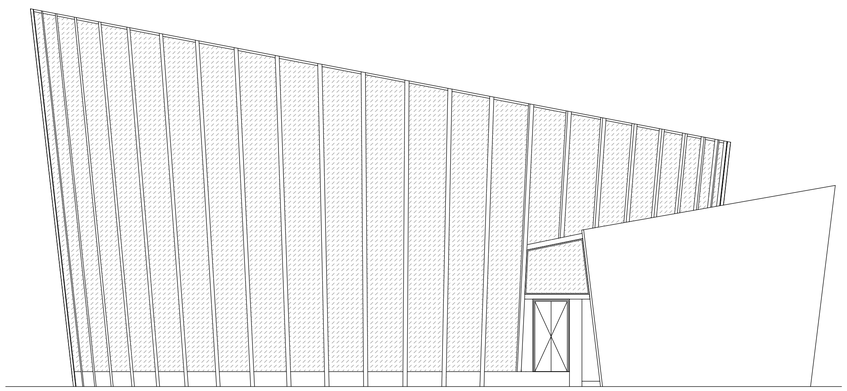

ELEVATION

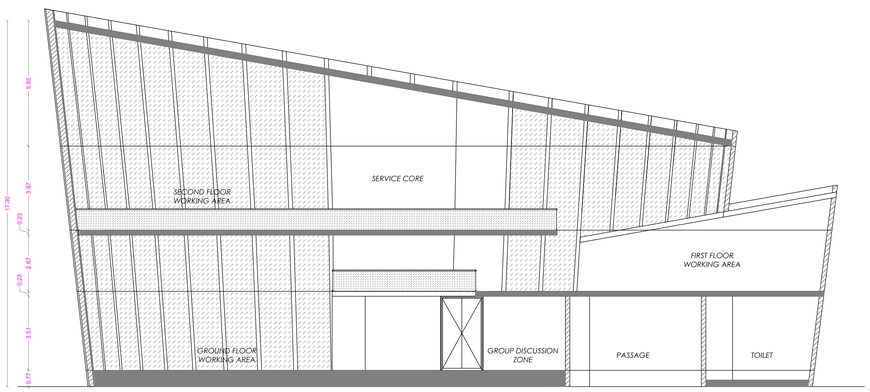

SECTION ON A A

JOINT DIRECTOR (Incharge)
DISTRICT TOWN AND COUNTRY PLANNING.
COIMBATORE.
16/12/24
6/12/24

SNR SONS CHARITABLE TRUST

SRI RAMAKRISHNA ENGINEERING COLLEGE
COIMBATORE - 22

39. HACKATHON HALL

AREA STATEMENT

39. HACKATHON HALL

FLOOR NAME	FSI Area SQM	Non FSI SQM	TOTAL SQM
GROUND FLOOR	873.86	----	873.86
FIRST FLOOR	873.86	----	873.86
SECOND FLOOR	873.86	----	873.86
TOTAL all Floors	2621.58		2621.58

TOTAL F.S.I. AREA	2621.58 Sqm
HEIGHT OF THE BUILDING	17.30 m

SCHEDULE OF JOINERY

		METRE
D	DOOR	1.22 x 2.10
D1	DOOR	1.00 x 2.10
D2	DOOR	0.76 x 2.10
W	WINDOW	1.83 x 1.50
W1	WINDOW	1.20 x 1.80
V	VENTILATOR	2.44 x 0.61
V1	VENTILATOR	0.90 x 0.61
V2	VENTILATOR	0.46 x 0.91

STRUCTURAL ENGINEER

For SNR SONS CHARITABLE TRUST
C.V. RAMKUMAR
CHIEF EXECUTIVE

APPLICANT

C. NATARAJAN, B.E.,
Consulting Engineer
NAVEEN ASSOCIATES
Bandhuvan, Coimbatore - 641 042.
Cell : 94431 81181, 98422 81181

LBS/ REGISTERED ENGINEER

PLAN SHOWING THE PROPOSED BUILDING IN S.F. No : 420/1A, 421/1, 421/2C, 422/1A, 1B, 2, 424, 433, 434, 435, 436, 437/1, 2A, 2B2, 438/1, 2C, 440/2, 442/1A, 1B, 2B, 443/2A2, 2B, 444/2A, 2B, 445/2, 446/1B,2B, 2C, 2D, 447/1,2, 448/1 & 2 AT CHINNAVEDAMPATTI VILLAGE, COIMBATORE CORPORATION. SCALE 1: 100

CHINNAVEDAMPATTI D.D. PLAN No : 8

ONLINE APPLICATION No: SWP/BPA/210228/2024

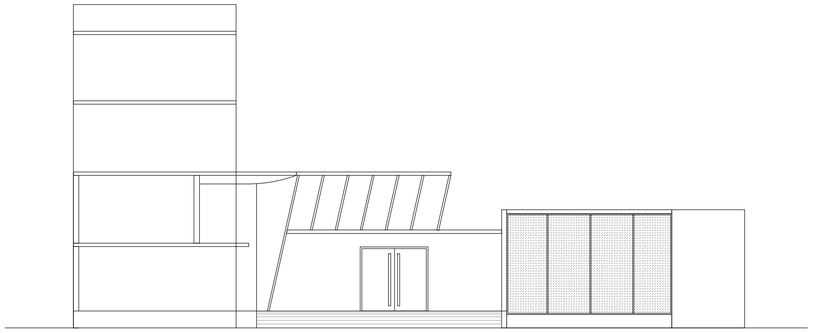

FRONT ELEVATION

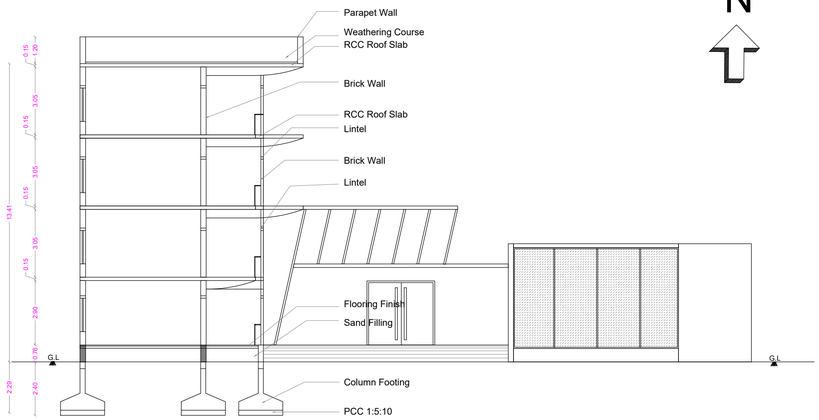

SECTION ON A A

N

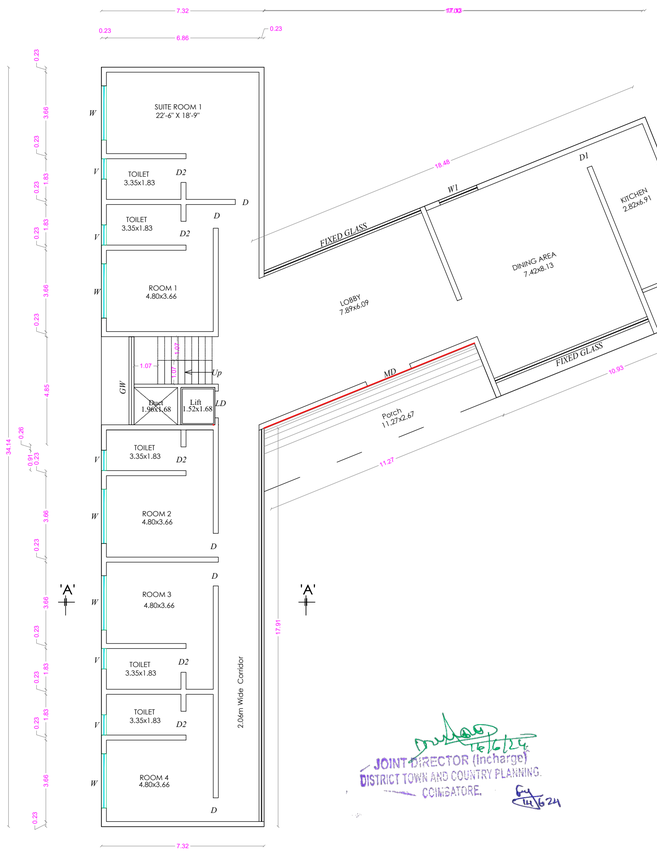

GROUND FLOOR PLAN

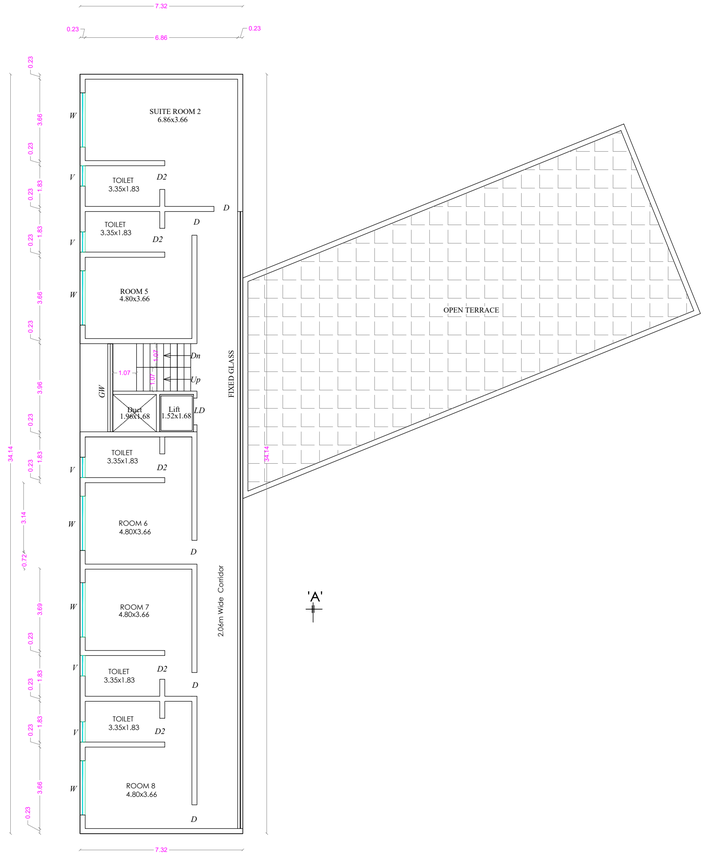

TYPICAL FLOOR PLAN

[FIRST, SECOND & THIRD]

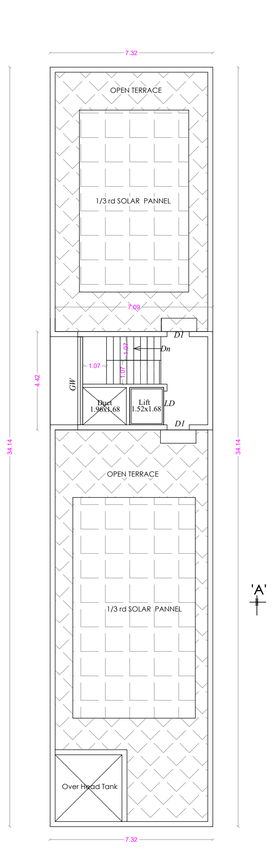

TERRACE FLOOR PLAN

JOINT DIRECTOR (Incharge)
DISTRICT TOWN AND COUNTRY PLANNING.
COIMBATORE.

SHEET No : 65

SNR SONS CHARITABLE TRUST

SRI RAMAKRISHNA ENGINEERING COLLEGE
COIMBATORE - 22

40. GUEST HOUSE

AREA STATEMENT

40. GUEST HOUSE			
FLOOR NAME	FSI Area SQM	Non FSI SQM	TOTAL SQM
GROUND FLOOR	408.32	----	408.32
FIRST FLOOR	249.72	----	249.72
SECOND FLOOR	249.72	----	249.72
THIRD FLOOR	249.72	----	249.72
TERRACE FLOOR	-----	32.33	32.33
TOTAL all Floors	1157.48	32.33	1189.81

TOTAL F.S.I. AREA	1157.48 Sqm
HEIGHT OF THE BUILDING	12.80 m

* All Dimensions are in metre.

SCHEDULE OF JOINERY

		METRE
MD	MAIN DOOR	2.13 x 2.10
D	DOOR	1.07 x 2.10
D1	DOOR	1.00 x 2.10
D2	DOOR	0.76 x 2.10
W	WINDOW	2.44 x 1.50
W1	WINDOW	1.83 x 1.50
V	VENTILATOR	0.90 x 0.61

STAIRCASE DETAILS

WIDTH - 1.07 m
TREAD - 0.30 m
RISE - 0.15 m

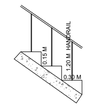

N.S. PANNEERSELVAM
M.I.S.E.,M.E.,(Struct).,A.M.I.E.(I).,V.,
Chartered Structural Engineer & Valuer
CB/ISE/LM/229
SPU & ASSOCIATES
Engineers, Valuers & Builders & Surveyors,
282-A, Perur Main Road
Selvapuram,Coimbatore - 641 026
Coimbatore LPA/SE/
Lic /19/03/002

STRUCTURAL ENGINEER

For SNR SONS CHARITABLE TRUST

C.V RAMKUMAR
CHIEF EXECUTIVE

APPLICANT

C. NATARAJAN, B.E.,
Consulting Engineer
NAVEEN ASSOCIATES
364, Second St., Extension
Gandhipuram, Coimbatore - 641 012.
COIMBATORE LPA / RE /
GR-1 / 19 / 03 / 002

LBS/ REGISTERED ENGINEER

PLAN SHOWING THE PROPOSED BUILDING IN S.F. No : 420/1A, 421/1, 421/2C, 422/1A, 1B, 2, 424, 433, 434, 435, 436, 437/1, 2A, 2B2, 438/1, 2C, 440/2, 442/1A, 1B, 2B, 443/2A2, 2B, 444/2A, 2B, 445/2, 446/1B,2B, 2C, 2D, 447/1,2, 448/1 & 2 AT CHINNAVEDAMPATTI VILLAGE, COIMBATORE CORPORATION. SCALE 1: 100

CHINNAVEDAMPATTI D.D. PLAN No : 8

ONLINE APPLICATION No: SWP/BPA/210228/2024

SHEET No : 66

41. MULTI PURPOSE HALL

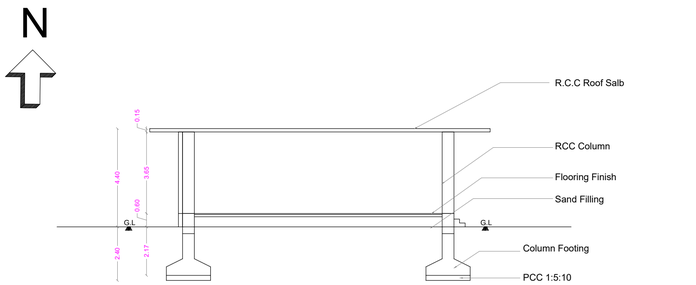

SECTION ON A A

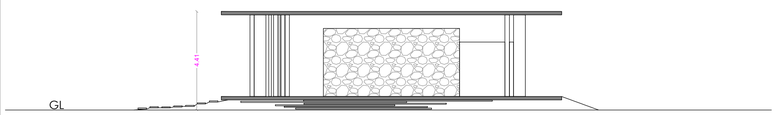

ELEVATION

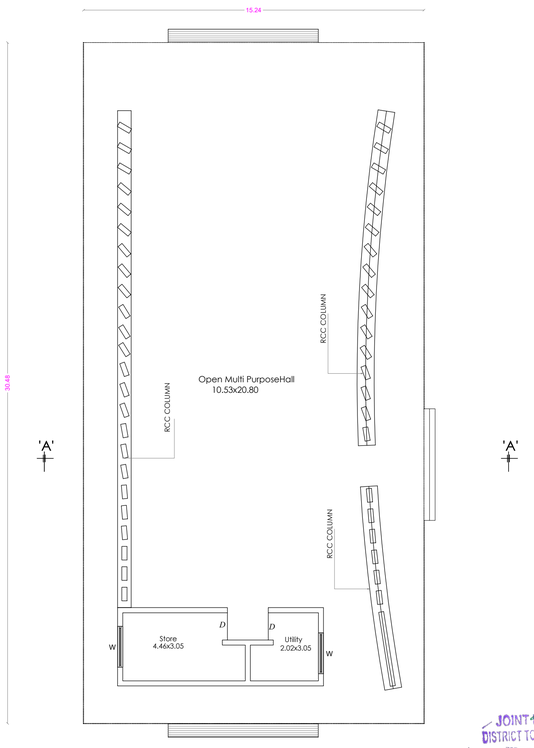

GROUND FLOOR PLAN

JOINT DIRECTOR (Incharge)
DISTRICT TOWN AND COUNTRY PLANNING.
COIMBATORE.

42. GALLERY

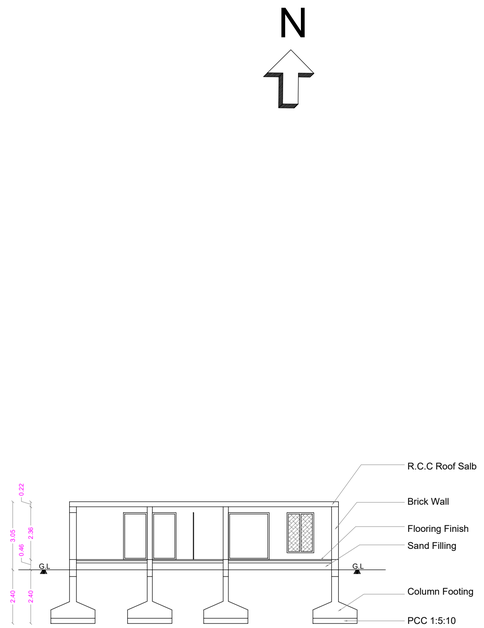

SECTION ON A A

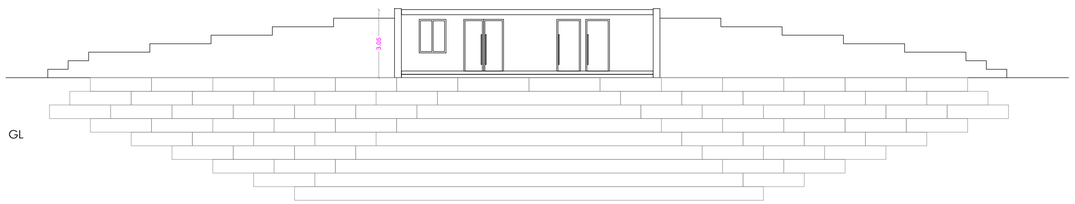

BACK SIDE ELEVATION

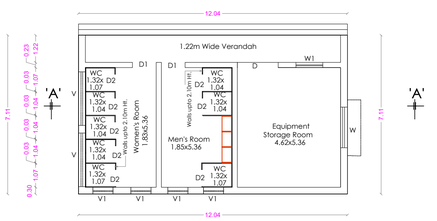

GROUND FLOOR PLAN

SNR SONS CHARITABLE TRUST

SRI RAMAKRISHNA ENGINEERING COLLEGE
COIMBATORE - 22

41. MULTI PURPOSE HALL
42. GALLERY

41. MULTI PURPOSE HALL

41. MULTI PURPOSE HALL			
FLOOR NAME	FSI Area SQM	Non FSI SQM	TOTAL SQM
GROUND FLOOR	464.52	----	464.52

TOTAL F.S.I. AREA	464.52 Sqm
HEIGHT OF THE BUILDING	4.40 m

* All Dimensions are in metre.

42. GALLERY

42. GALLERY			
FLOOR NAME	FSI Area SQM	Non FSI SQM	TOTAL SQM
GROUND FLOOR	85.63	----	85.63

TOTAL F.S.I. AREA	85.63 Sqm
HEIGHT OF THE BUILDING	3.05 m

* All Dimensions are in metre.

SCHEDULE OF JOINERY

		METRE
D	DOOR	1.83 x 2.10
D1	DOOR	1.07 x 2.10
D2	DOOR	0.76 x 2.10
W	WINDOW	1.83 x 1.50
W1	WINDOW	1.20 x 1.80
V	VENTILATOR	2.44 x 0.61
V1	VENTILATOR	0.90 x 0.61
V2	VENTILATOR	0.46 x 0.91

N.S. PANNEERSELVAM
M.I.S.E.,M.E.,(Struct),A.M.I.E.,I.V.,
Chartered Structural Engineer & Valuer
CB/ISE/LM/229
SPU & ASSOCIATES
Engineers, Valuers& Builders & Surveyors,
282 A, Perur ,Main Road
Selvapuram,Coimbatore - 641 026
Coimbatore LPA/SE/
GR /19/03/006

STRUCTURAL ENGINEER

For SNR SONS CHARITABLE TRUST
C.V RAMKUMAR
CHIEF EXECUTIVE

APPLICANT

C. NATARAJAN, B.E.,
Consulting Engineer
NAVEEN ASSOCIATES
364, Second St., Extension
Gandhipuram, Coimbatore - 641 012.
COIMBATORE LPA / RE /
GR-I / 19 / 03 / 002

LBS/ REGISTERED ENGINEER

PLAN SHOWING THE EXISTING BUILDING IN S.F. No : 420/1A, 421/1, 421/2C, 422/1A, 1B, 2, 424, 433, 434, 435, 436, 437/1, 2A, 2B2, 438/1, 2C, 440/2, 442/1A, 1B, 2B, 443/2A2, 2B, 444/2A, 2B, 445/2, 446/1B,2B, 2C, 2D, 447/1,2, 448/1 & 2 AT CHINNAVEDAMPATTI VILLAGE, COIMBATORE CORPORATION. SCALE 1: 100
CHINNAVEDAMPATTI D.D. PLAN No : 8

ONLINE APPLICATION No: SWP/BPA/210228/2024

N

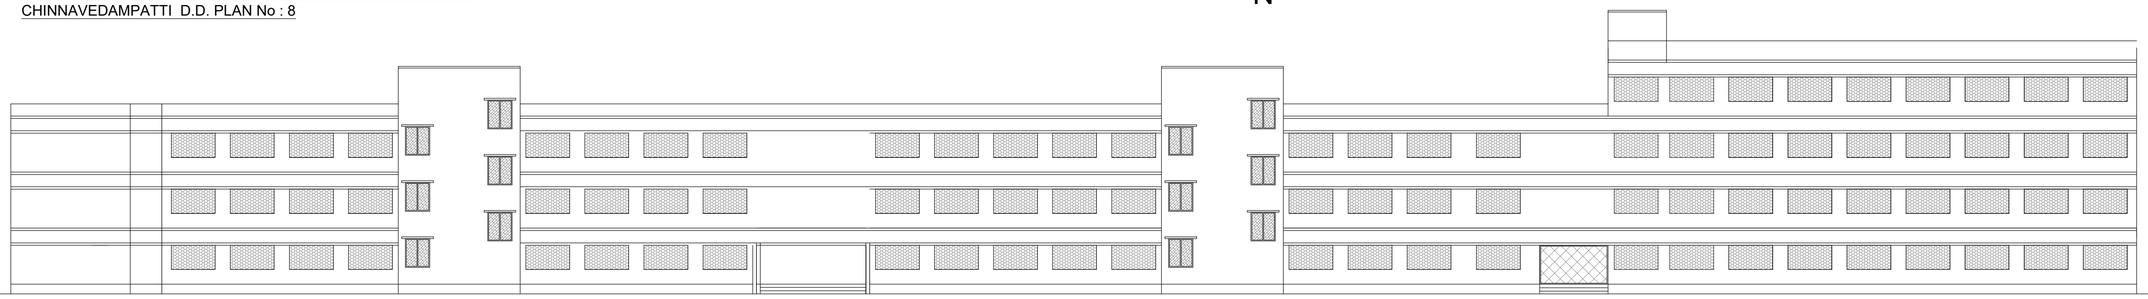

FRONT ELEVATION

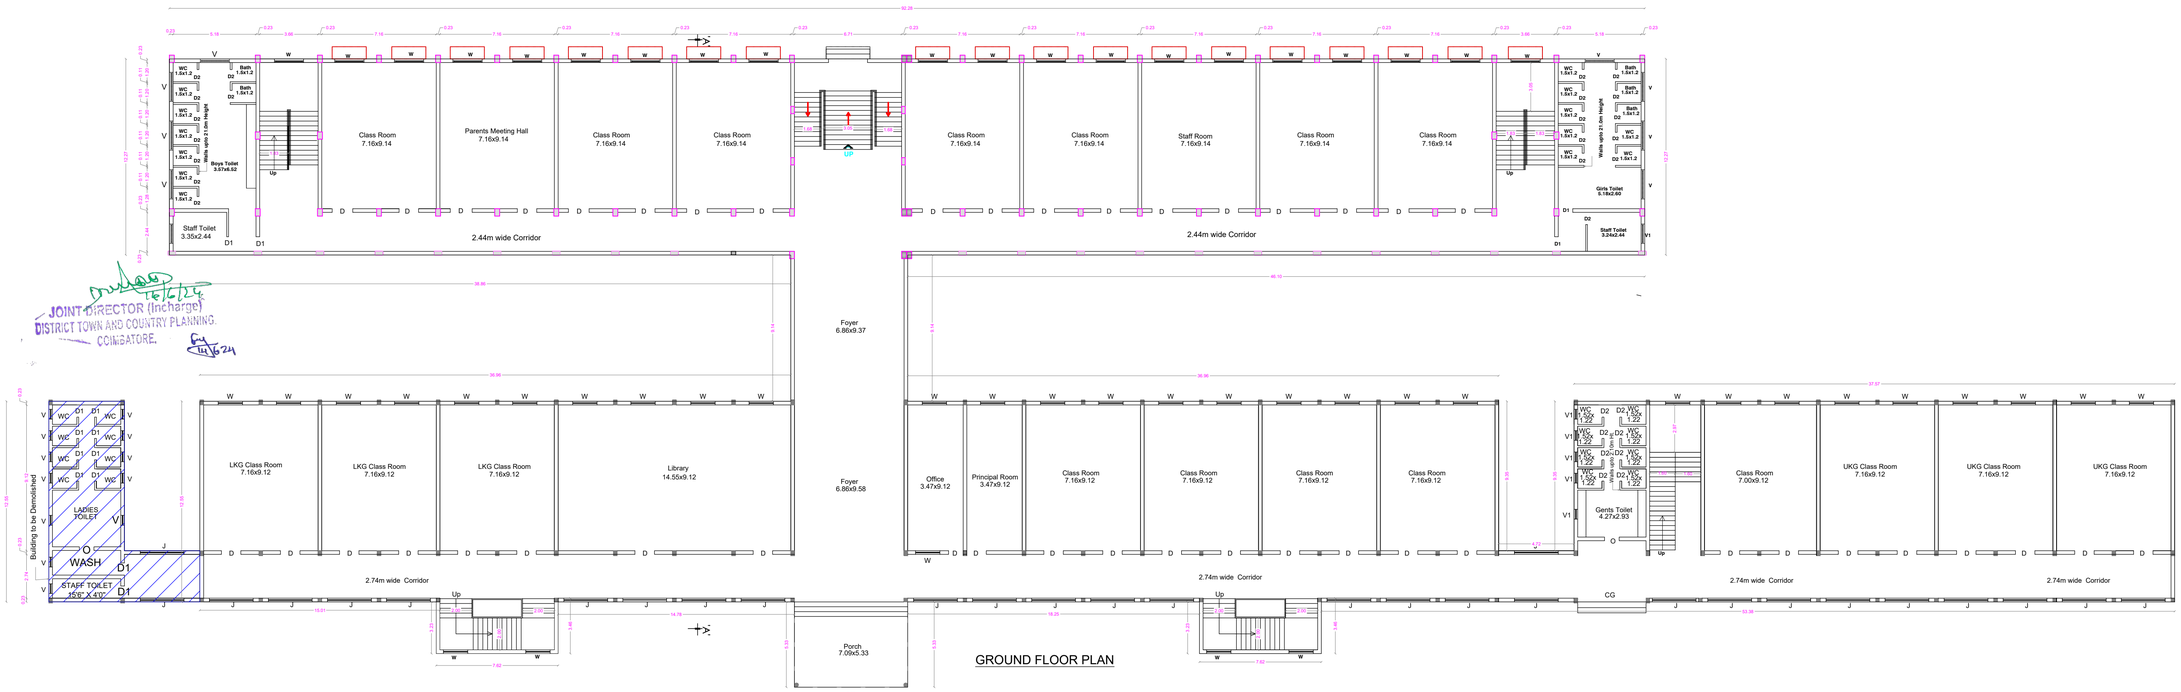

GROUND FLOOR PLAN

JOINT DIRECTOR (Incharge)
DISTRICT TOWN AND COUNTRY PLANNING.
COIMBATORE.

SHEET No : 67

SNR SONS CHARITABLE TRUST

SRI RAMAKRISHNA MATRICULATION HIGHER SECONDARY SCHOOL, COIMBATORE - 22

43. SRI RAMAKRISHNA MAT.HR. SEC.SCHOOL

AREA STATEMENT

FLOOR NAME	FSI Area SQM	Non FSI SQM	TOTAL SQM
GROUND FLOOR	2791.70	----	2791.70
FIRST FLOOR	2188.33	----	2188.33
SECOND FLOOR	1667.03	----	1667.03
THIRD FLOOR	520.57	----	520.57
TERRACE FLOOR	-----	35.38	35.38
TOTAL all Floors	7167.63	35.38	7203.01

TOTAL F.S.I. AREA	7167.63 Sqm
HEIGHT OF THE BUILDING	13.40 m

* All Dimensions are in metre.

SCHEDULE OF JOINERY

		METRE
D	DOOR	1.22 x 2.10
D1	DOOR	1.00 x 2.10
D2	DOOR	0.76 x 2.10
W	WINDOW	1.83 x 1.50
W1	WINDOW	1.20 x 1.80
V	VENTILATOR	2.44 x 0.61
V1	VENTILATOR	0.90 x 0.61
V2	VENTILATOR	0.46 x 0.91

STAIRCASE DETAILS

WIDTH - 2.00 m
TREAD - 0.30 m
RISE - 0.15 m

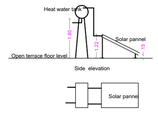

SOLAR WATER HEATER

P.S. PANNEERSELVAM
M.I.S.E., M.E. (Struct.), A.M.I.E., A.I.V.,
Chartered Structural Engineer & Valuer
CB/ENG/16/2121
SPU ASSOCIATES
Engineers, Architects & Surveyors,
202-A, Veer Main Road
Behind Prozone, Coimbatore - 641 014.
Coimbatore LPA/SE/
Tel: /9345/2004

STRUCTURAL ENGINEER

For SNR SONS CHARITABLE TRUST
C.V. RANKUMAR
CHIEF EXECUTIVE

APPLICANT

C. NATARAJAN, B.E.,
Consulting Engineer
NAVEEN ASSOCIATES
264, Second St., Extension
Gandhipuram, Coimbatore - 641 012.
COIMBATORE LPA / RE /
GR-I / 19 / 03 / 002

LBS/ REGISTERED ENGINEER

PLAN SHOWING THE EXISTING BUILDING IN S.F. No : 420/1A, 421/1, 421/2C, 422/1A, 1B, 2, 424, 433, 434, 435, 436, 437/1, 2A, 2B2, 438/1, 2C, 440/2, 442/1A, 1B, 2B, 443/2A2, 2B, 444/2A, 2B, 445/2, 446/1B,2B, 2C, 2D, 447/1,2, 448/1 & 2 AT CHINNAVEDAMPATTI VILLAGE, COIMBATORE CORPORATION. SCALE 1: 100

CHINNAVEDAMPATTI D.D. PLAN No : 8

N

ONLINE APPLICATION No:
SWP/BPA/210228/2024

SHEET No : 68

SNR SONS CHARITABLE TRUST

SRI RAMAKRISHNA MATRICULATION HIGHER SECONDARY SCHOOL, COIMBATORE - 22

43. SRI RAMAKRISHNA MAT.HR. SEC.SCHOOL

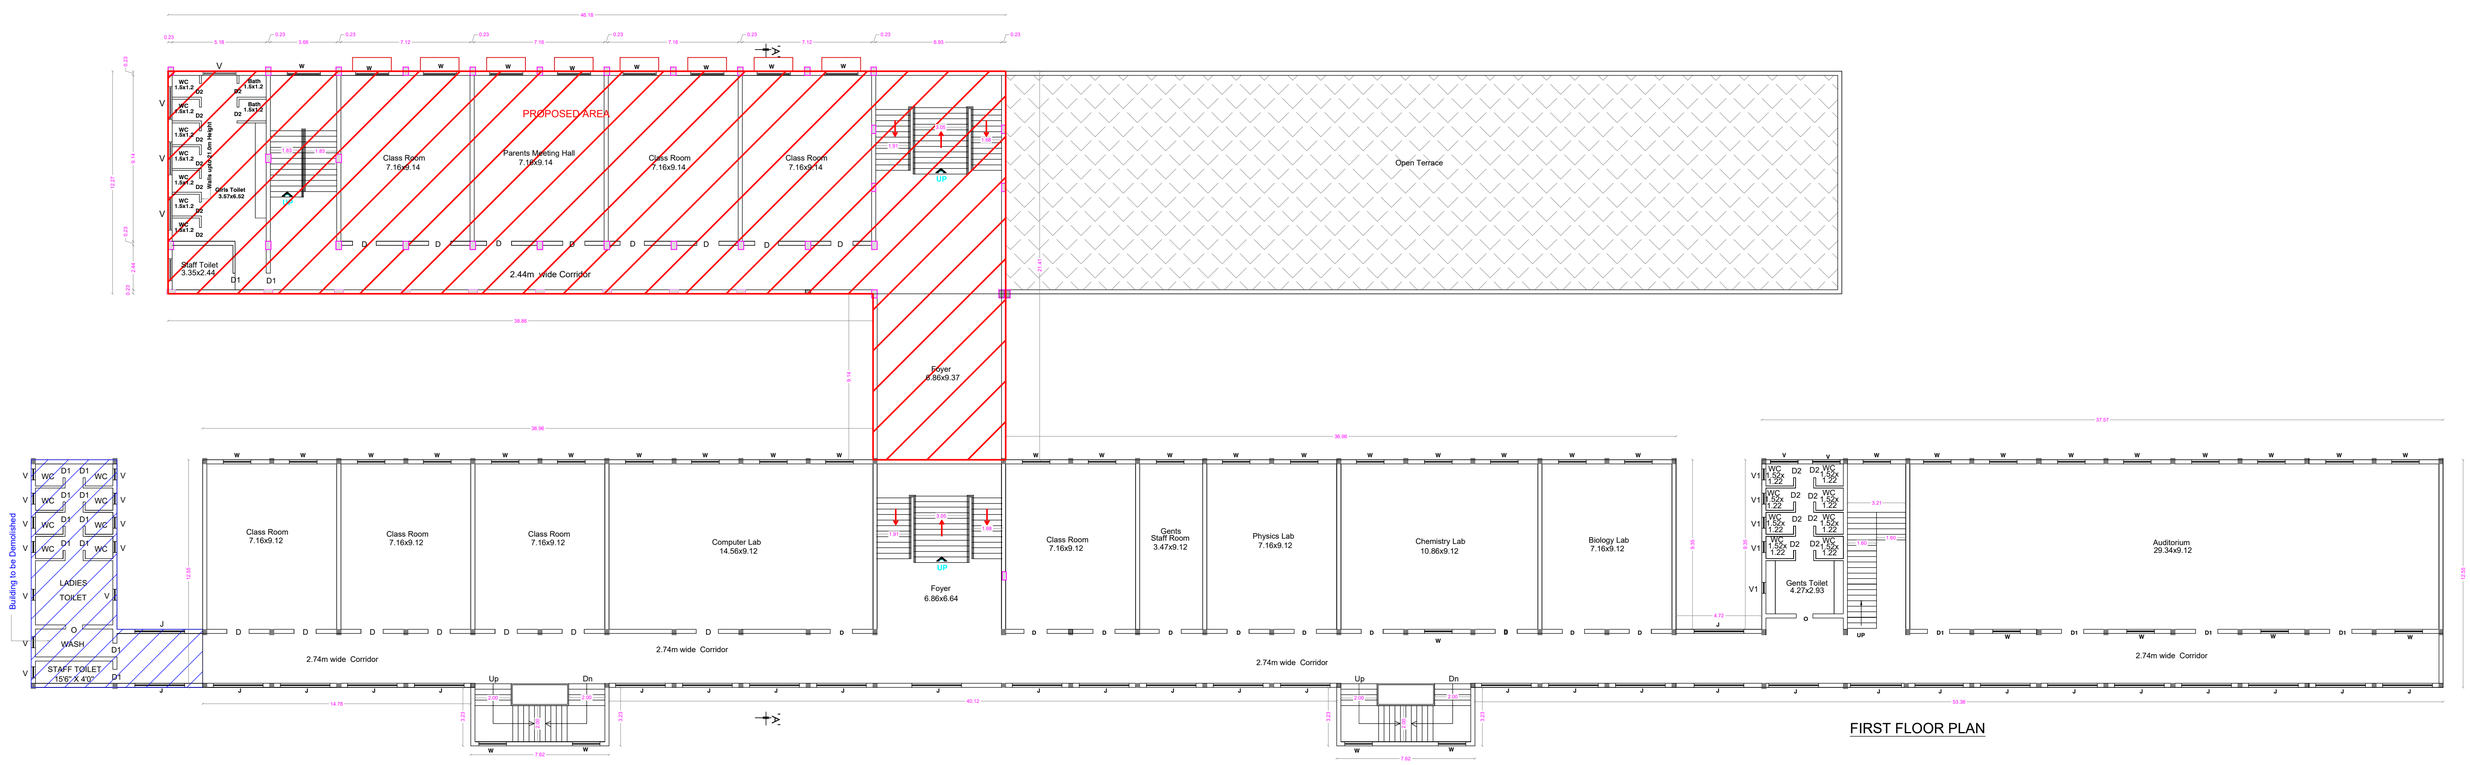

FIRST FLOOR PLAN

AREA STATEMENT

FLOOR NAME	FSI Area SQM	Non FSI SQM	TOTAL SQM
GROUND FLOOR	2791.70	----	2791.70
FIRST FLOOR	2188.33	----	2188.33
SECOND FLOOR	1667.03	----	1667.03
THIRD FLOOR	520.57	----	520.57
TERRACE FLOOR	-----	35.38	35.38
TOTAL all Floors	7167.63	35.38	7203.01

TOTAL F.S.I. AREA	7167.63 Sqm
HEIGHT OF THE BUILDING	13.40 m

SCHEDULE OF JOINERY

		METRE
D	DOOR	1.22 x 2.10
D1	DOOR	1.00 x 2.10
D2	DOOR	0.76 x 2.10
W	WINDOW	1.83 x 1.50
W1	WINDOW	1.20 x 1.80
V	VENTILATOR	2.44 x 0.61
V1	VENTILATOR	0.90 x 0.61
V2	VENTILATOR	0.46 x 0.91

STAIRCASE DETAILS

WIDTH - 2.00 m
TREAD - 0.30 m
RISE - 0.15 m

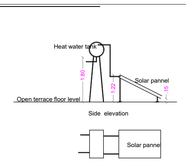

SOLAR WATER HEATER

JOINT DIRECTOR (Incharge)
DISTRICT TOWN AND COUNTRY PLANNING.
COIMBATORE.

K.R. PARTHIBAN
M.E., M.I.(Struct.), M.I.E.(I)
STRUCTURAL ENGINEER
RPO No.A/2015/0274
Regd.No. for Civil Practice in Tamilnadu
29/2 A, Rocky (Main) Road
New Siddhapudur, Coimbatore-641 044.
Ph: 2444660

STRUCTURAL ENGINEER

for SNR SONS CHARITABLE TRUST
C.V. RAMKUMAR
CHIEF EXECUTIVE

APPLICANT

C. NATARAJAN, B.E.,
Registered Architect
NAVEEN ASSOCIATES
586, Second St., Ramnagar,
Coimbatore, Cellphone: 9842 052...
Regd. No. CA/2012/32192
CA/ 2139 / 93 / 2012

LBS/ REGISTERED ENGINEER

PLAN SHOWING THE EXISTING BUILDING IN S.F. No : 420/1A, 421/1, 421/2C, 422/1A, 1B, 2, 424, 433, 434, 435, 436, 437/1, 2A, 2B2, 438/1, 2C, 440/2, 442/1A, 1B, 2B, 443/2A2, 2B, 444/2A, 2B, 445/2, 446/1B,2B, 2C, 2D, 447/1,2, 448/1 & 2 AT CHINNAVEDAMPATTI VILLAGE, COIMBATORE CORPORATION. SCALE 1: 100

CHINNAVEDAMPATTI D.D. PLAN No : 8

N

ONLINE APPLICATION No: SWP/BPA/210228/2024

SHEET No : 69

SNR SONS CHARITABLE TRUST

SRI RAMAKRISHNA MATRICULATION HIGHER SECONDARY SCHOOL, COIMBATORE - 22

43. SRI RAMAKRISHNA MAT.HR. SEC.SCHOOL

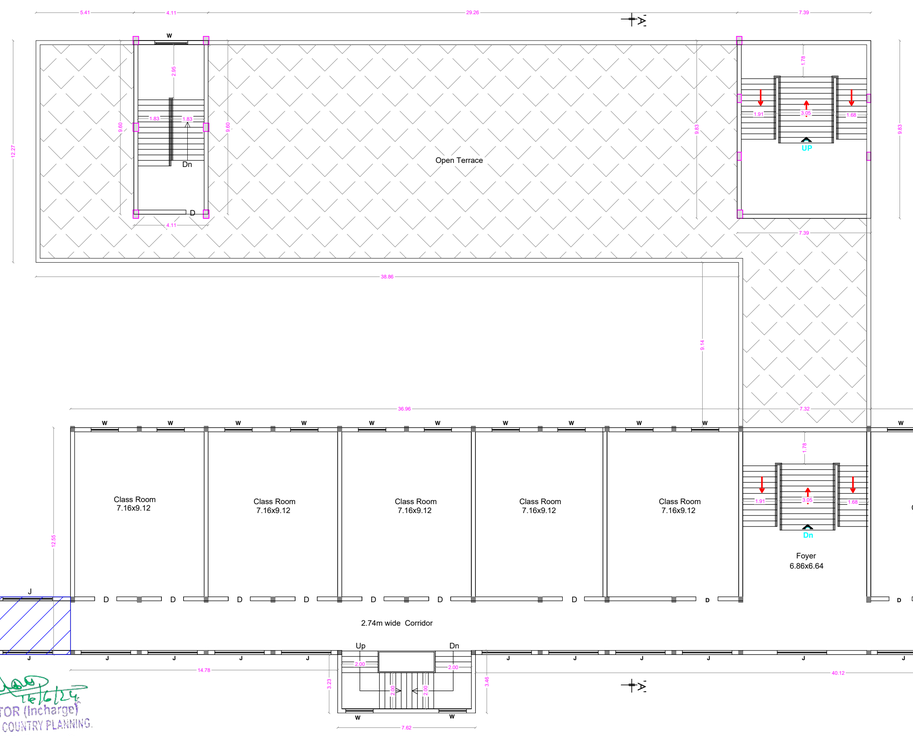

SECOND FLOOR PLAN

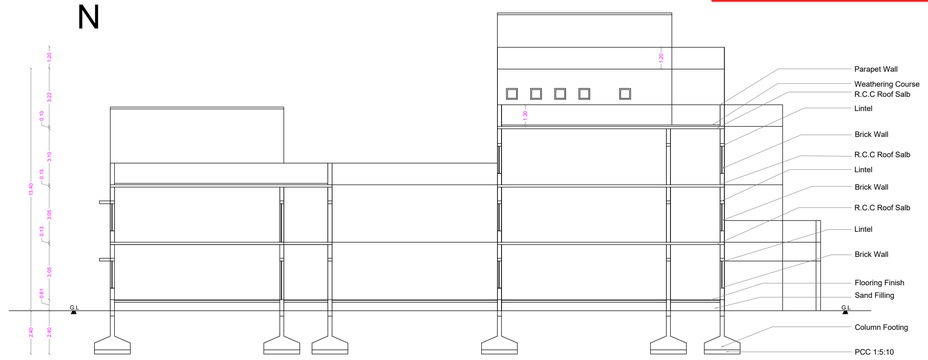

SECTION ON A A

AREA STATEMENT

FLOOR NAME	FSI Area SQM	Non FSI SQM	TOTAL SQM
GROUND FLOOR	2791.70	-----	2791.70
FIRST FLOOR	2188.33	-----	2188.33
SECOND FLOOR	1667.03	-----	1667.03
THIRD FLOOR	520.57	-----	520.57
TERRACE FLOOR	------	35.38	35.38
TOTAL all Floors	7167.63	35.38	7203.01

TOTAL F.S.I. AREA 7167.63 Sqm

HEIGHT OF THE BUILDING 13.40 m

SCHEDULE OF JOINERY

		METRE
D	DOOR	1.22 x 2.10
D1	DOOR	1.00 x 2.10
D2	DOOR	0.76 x 2.10
W	WINDOW	1.83 x 1.50
W1	WINDOW	1.20 x 1.80
V	VENTILATOR	2.44 x 0.61
V1	VENTILATOR	0.90 x 0.61
V2	VENTILATOR	0.46 x 0.91

STAIRCASE DETAILS

WIDTH - 2.00 m
TREAD - 0.30 m
RISE - 0.15 m

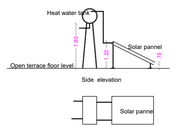

SOLAR WATER HEATER

JOINT DIRECTOR (Incharge)
DISTRICT TOWN AND COUNTRY PLANNING.
COIMBATORE.

STRUCTURAL ENGINEER	APPLICANT	LBS/ REGISTERED ENGINEER
R.S. PATHEEN M.I.S.T.E. (Hons) A.M.I.E.(I), A.M.S.E. RPO & ASSOCIATES	for SNR SONS CHARITABLE TRUST C.V. RAMKUMAR CHIEF EXECUTIVE	C. NATARAJAN, B.E., NAVEEN ASSOCIATES Licensed Surveyor and Valuer Coimbatore. Cell:(0) 94432 15152. Cell:(R) 94432 15152 Lic.No.: 03/13/10/1002

PLAN SHOWING THE EXISTING BUILDING IN S.F. No : 420/1A, 421/1, 421/2C, 422/1A, 1B, 2, 424, 433, 434, 435, 436, 437/1, 2A, 2B2, 438/1, 2C, 440/2, 442/1A, 1B, 2B, 443/2A2, 2B, 444/2A, 2B, 445/2, 446/1B,2B, 2C, 2D, 447/1,2, 448/1 & 2 AT CHINNAVEDAMPATTI VILLAGE, COIMBATORE CORPORATION. SCALE 1: 100

CHINNAVEDAMPATTI D.D. PLAN No : 8

N

ONLINE APPLICATION No:
SWP/BPA/210228/2024

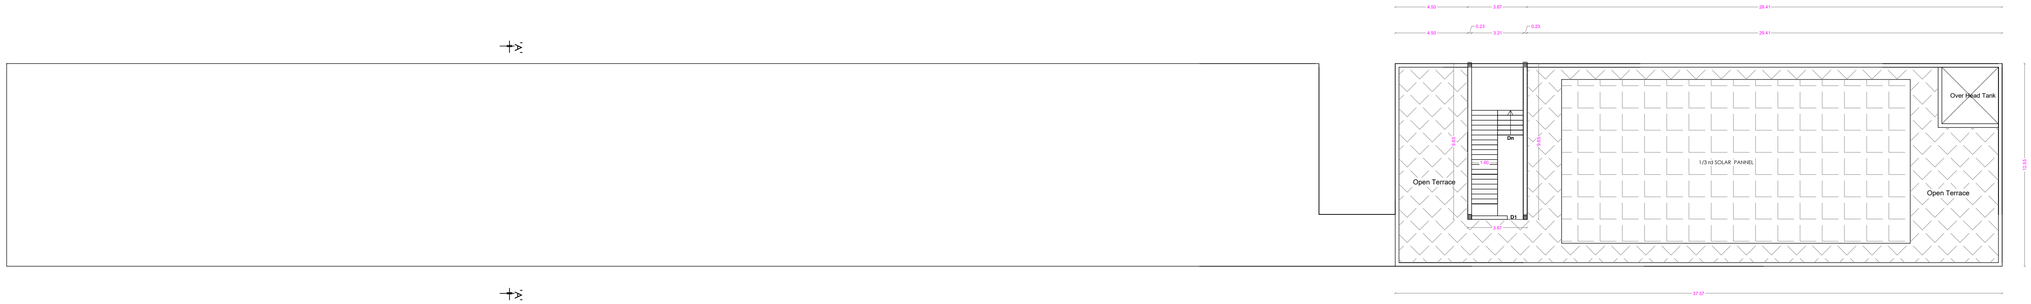

TERRACE FLOOR PLAN

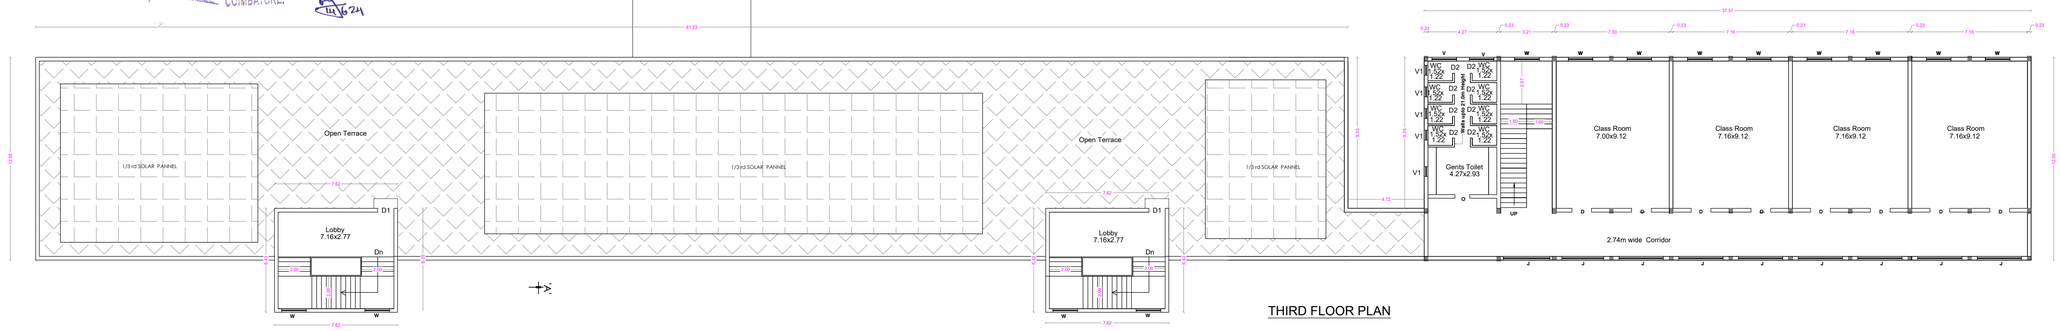

THIRD FLOOR PLAN

JOINT DIRECTOR (Incharge)
DISTRICT TOWN AND COUNTRY PLANNING.
COIMBATORE.

SHEET No : 70

SNR SONS CHARITABLE TRUST

SRI RAMAKRISHNA MATRICULATION HIGHER SECONDARY SCHOOL, COIMBATORE - 22

43. SRI RAMAKRISHNA MAT.HR. SEC.SCHOOL

AREA STATEMENT

FLOOR NAME	FSI Area SQM	Non FSI SQM	TOTAL SQM
GROUND FLOOR	2791.70	----	2791.70
FIRST FLOOR	2188.33	----	2188.33
SECOND FLOOR	1667.03	----	1667.03
THIRD FLOOR	520.57	----	520.57
TERRACE FLOOR	-----	35.38	35.38
TOTAL all Floors	7167.63	35.38	7203.01

TOTAL F.S.I. AREA	7167.63 Sqm
HEIGHT OF THE BUILDING	13.40 m

* All Dimensions are in metre.

SCHEDULE OF JOINERY

		METRE
D	DOOR	1.22 x 2.10
D1	DOOR	1.00 x 2.10
D2	DOOR	0.76 x 2.10
W	WINDOW	1.83 x 1.50
W1	WINDOW	1.20 x 1.80
V	VENTILATOR	2.44 x 0.61
V1	VENTILATOR	0.90 x 0.61
V2	VENTILATOR	0.46 x 0.91

STAIRCASE DETAILS

WIDTH - 2.00 m
TREAD - 0.30 m
RISE - 0.15 m

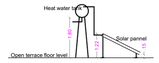

SOLAR WATER HEATER

K.S. PANNEERSELVAM
M.E.,M.I.E.(Struct),A.M.I.E.(I),M.I.V.
Chartered Structural Engineer & Valuer
CH/08/1/0/378
SPU & ASSOCIATES
Engineers, Architects & Valuers,
362-A, Perur Main Road
Behrampuri,Coimbatore - 641 006 ,
Coimbatore LPA/RE/
Lic. /79/07/000

STRUCTURAL ENGINEER

For SNR SONS CHARITABLE TRUST
C.V RAMKUMAR
CHIEF EXECUTIVE

APPLICANT

C. NATARAJAN, B.E.,
Consulting Engineer
NAVEEN ASSOCIATES
364, Second St., Extension
Gandhipuram, Coimbatore - 641 012.
COIMBATORE LPA / RE /
GR-1 / 19 / 03 / 002

LBS/ REGISTERED ENGINEER

PLAN SHOWING THE EXISTING BUILDING IN S.F. No : 420/1A, 421/1, 421/2C, 422/1A, 1B, 2, 424, 433, 434, 435, 436, 437/1, 2A, 2B2, 438/1, 2C, 440/2, 442/1A, 1B, 2B, 443/2A2, 2B, 444/2A, 2B, 445/2, 446/1B,2B, 2C, 2D, 447/1,2, 448/1 & 2 AT CHINNAVEDAMPATTI VILLAGE, COIMBATORE CORPORATION.

SCALE 1: 400

CHINNAVEDAMPATTI D.D. PLAN No : 8

ONLINE APPLICATION No: SWP/BPA/210228/2024

N

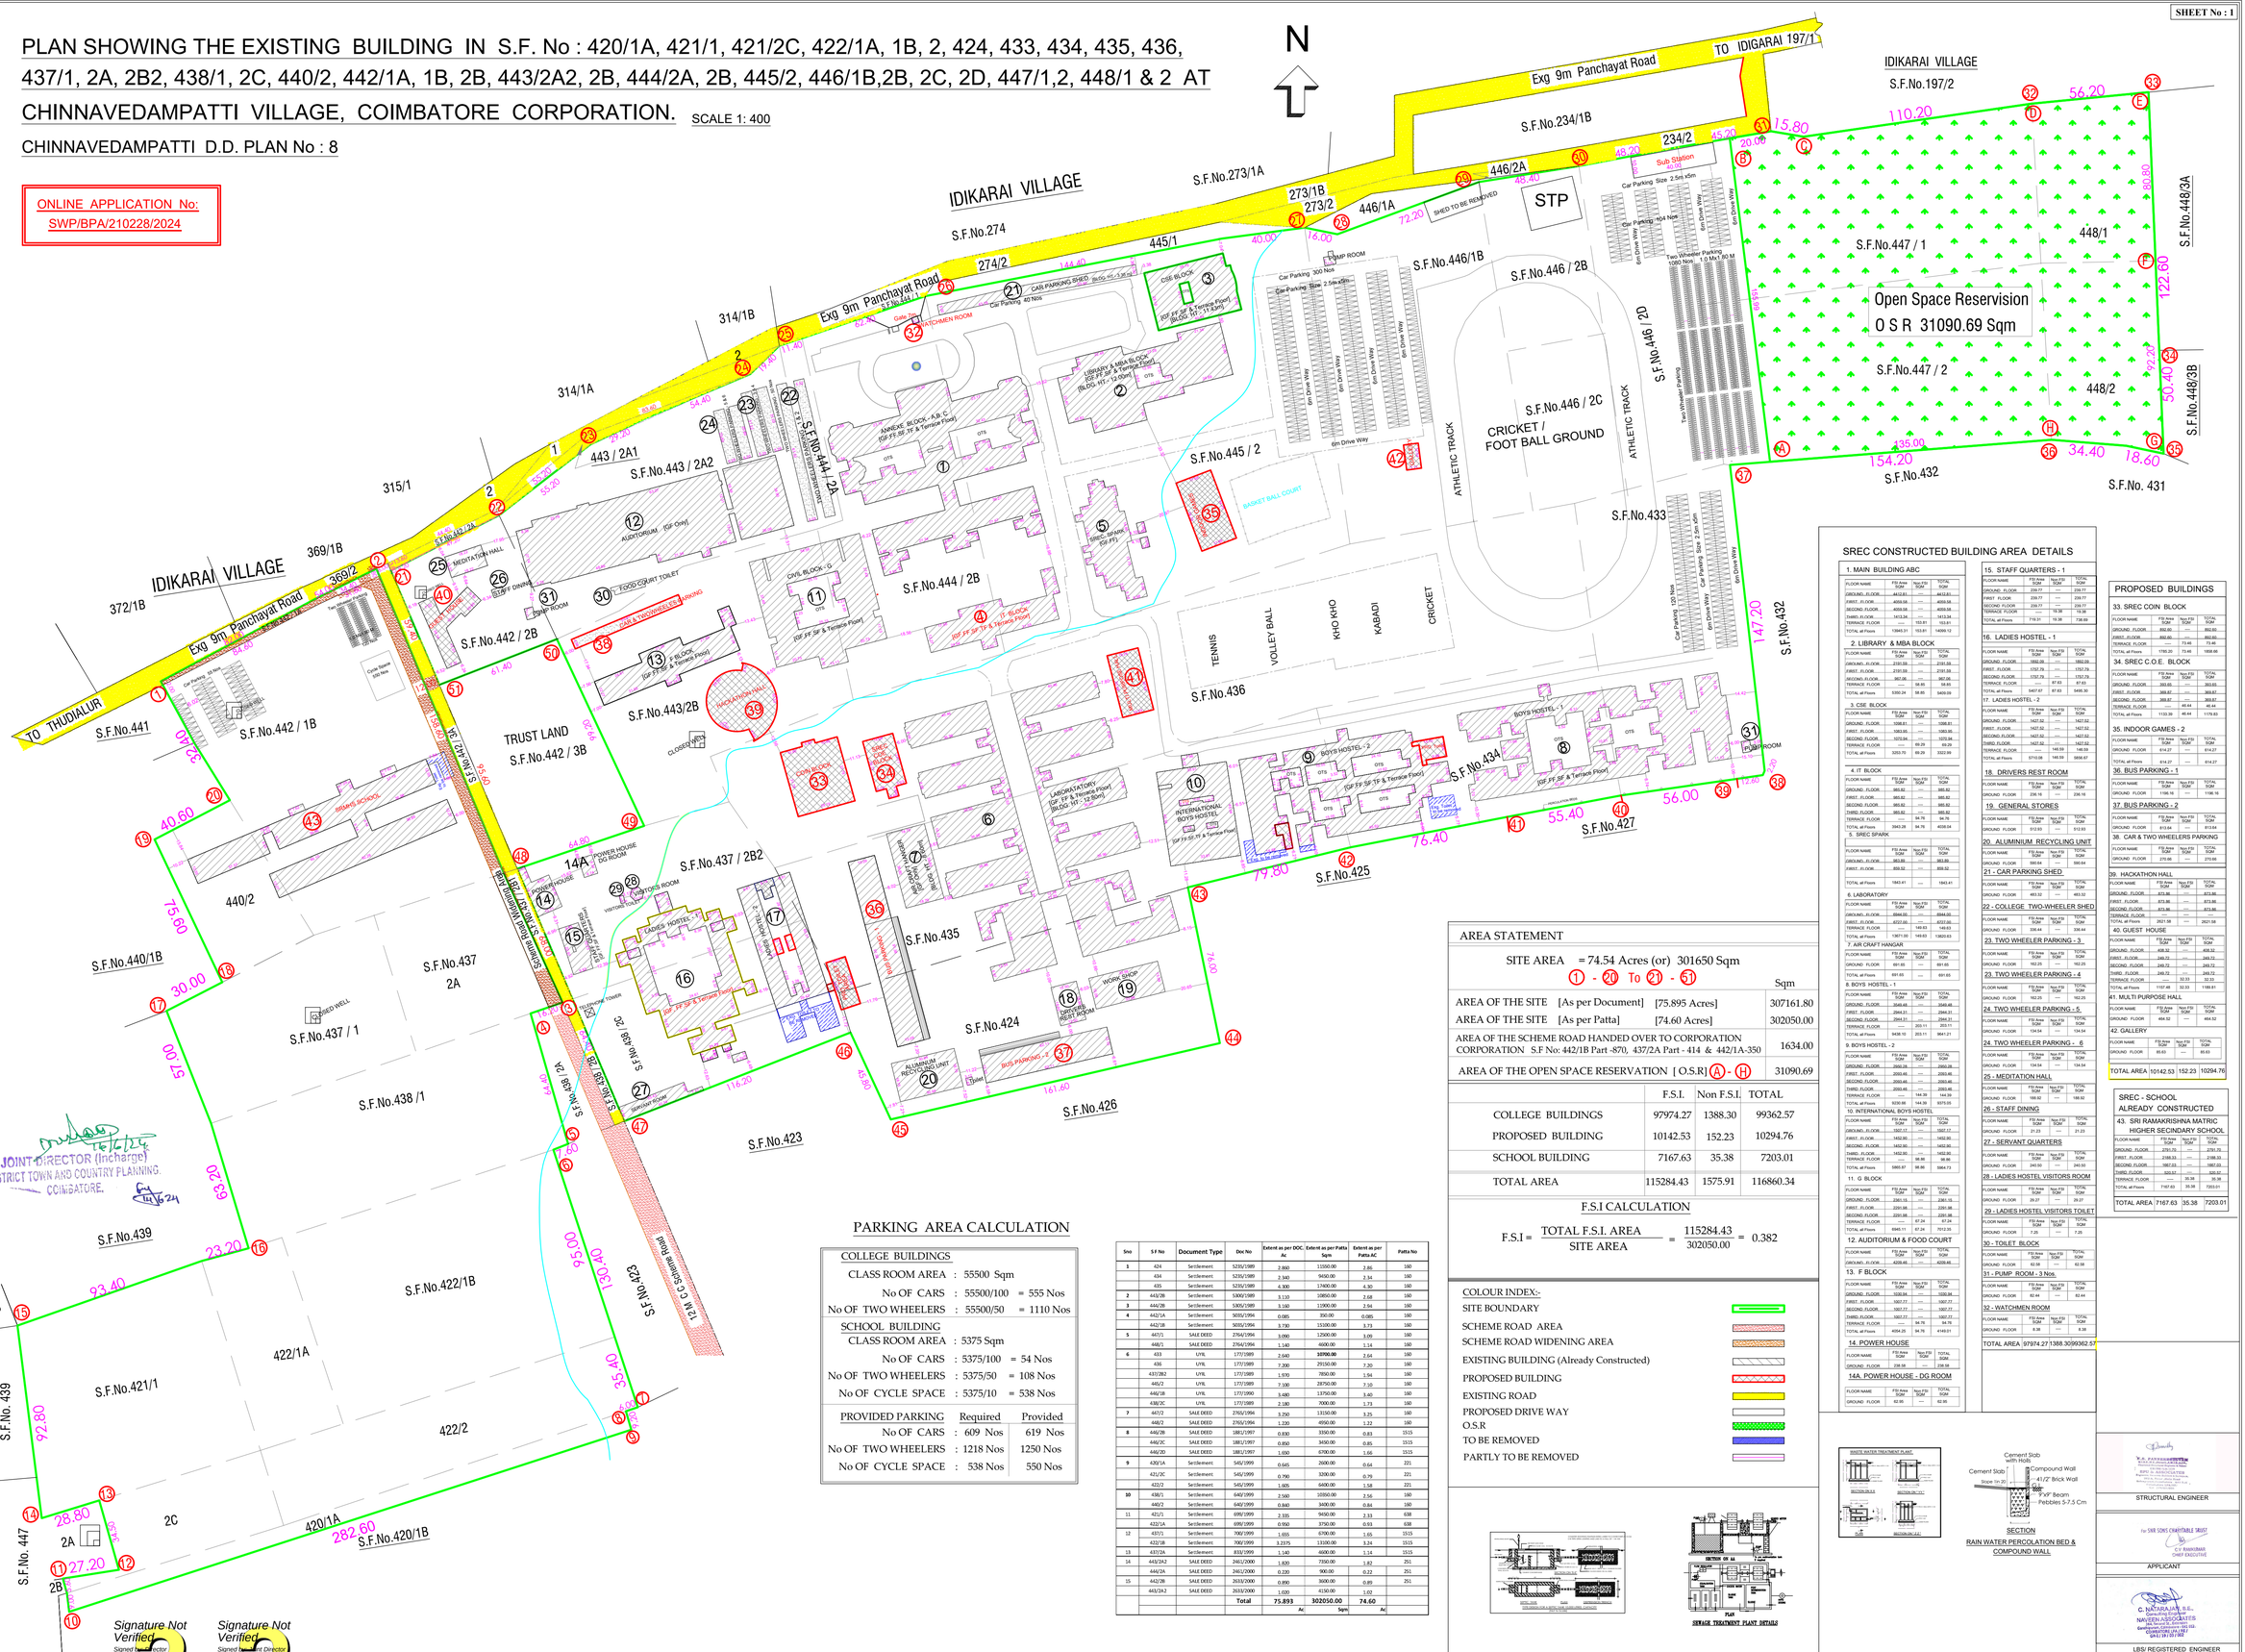
IDIKARAI VILLAGE
TO IDIGARAI 197/1
Exg 9m Panchayat Road
S.F.No.234/1B
234/2
S.F.No.273/1A
273/1B
273/2
446/1A
446/2A
STP
SHED TO BE REMOVED
Sub Station
S.F.No.446/1B
S.F.No.446 / 2B
S.F.No.446 / 2C
CRICKET / FOOT BALL GROUND
ATHLETIC TRACK
S.F.No.446 / 2D
S.F.No.433
S.F.No.445 / 2
S.F.No.444 / 2A
S.F.No.443 / 2A2
S.F.No.444 / 2B
S.F.No.443/2B
S.F.No.442 / 2B
S.F.No.442 / 1B
TRUST LAND
S.F.No.442 / 3B
S.F.No.441
S.F.No.436
S.F.No.434
S.F.No.427
S.F.No.425
S.F.No.435
S.F.No.424
S.F.No.426
S.F.No.423
S.F.No.437 / 2B2
S.F.No.437 2A
S.F.No.438 /1
S.F.No.437 / 1
S.F.No.440/1B
S.F.No.439
S.F.No. 438
S.F.No.422/1B
S.F.No.421/1
S.F.No. 439
S.F.No. 447
S.F.No.420/1B
S.F.No.432
S.F.No. 431
IDIKARAI VILLAGE
S.F.No.197/2
S.F.No.447 / 1
S.F.No.447 / 2
S.F.No.448/3A
S.F.No.448/3B
448/1
448/2
Open Space Reservision
O S R 31090.69 Sqm
TO THUDIALUR
Exg 9m Panchayat Road
IDIKARAI VILLAGE
VELLAKINAR VILLAGE
CSE BLOCK
KITCHEN ROOM
CAS PARKING SHED
Car Parking 40 Nos
PUMP ROOM
Car Parking 300 Nos
Car Parking 104 Nos
Two Wheeler Parking 1080 Nos
Car Parking 120 Nos
Car Parking 25 Nos
Cycle Stand 200 Nos
Two Wheeler Parking 100 Nos
Car Parking 30 Nos
Car Parking 10 Nos
Car Parking 20 Nos
Car Parking 15 Nos
Car Parking 50 Nos
Car Parking 100 Nos
Car Parking 120