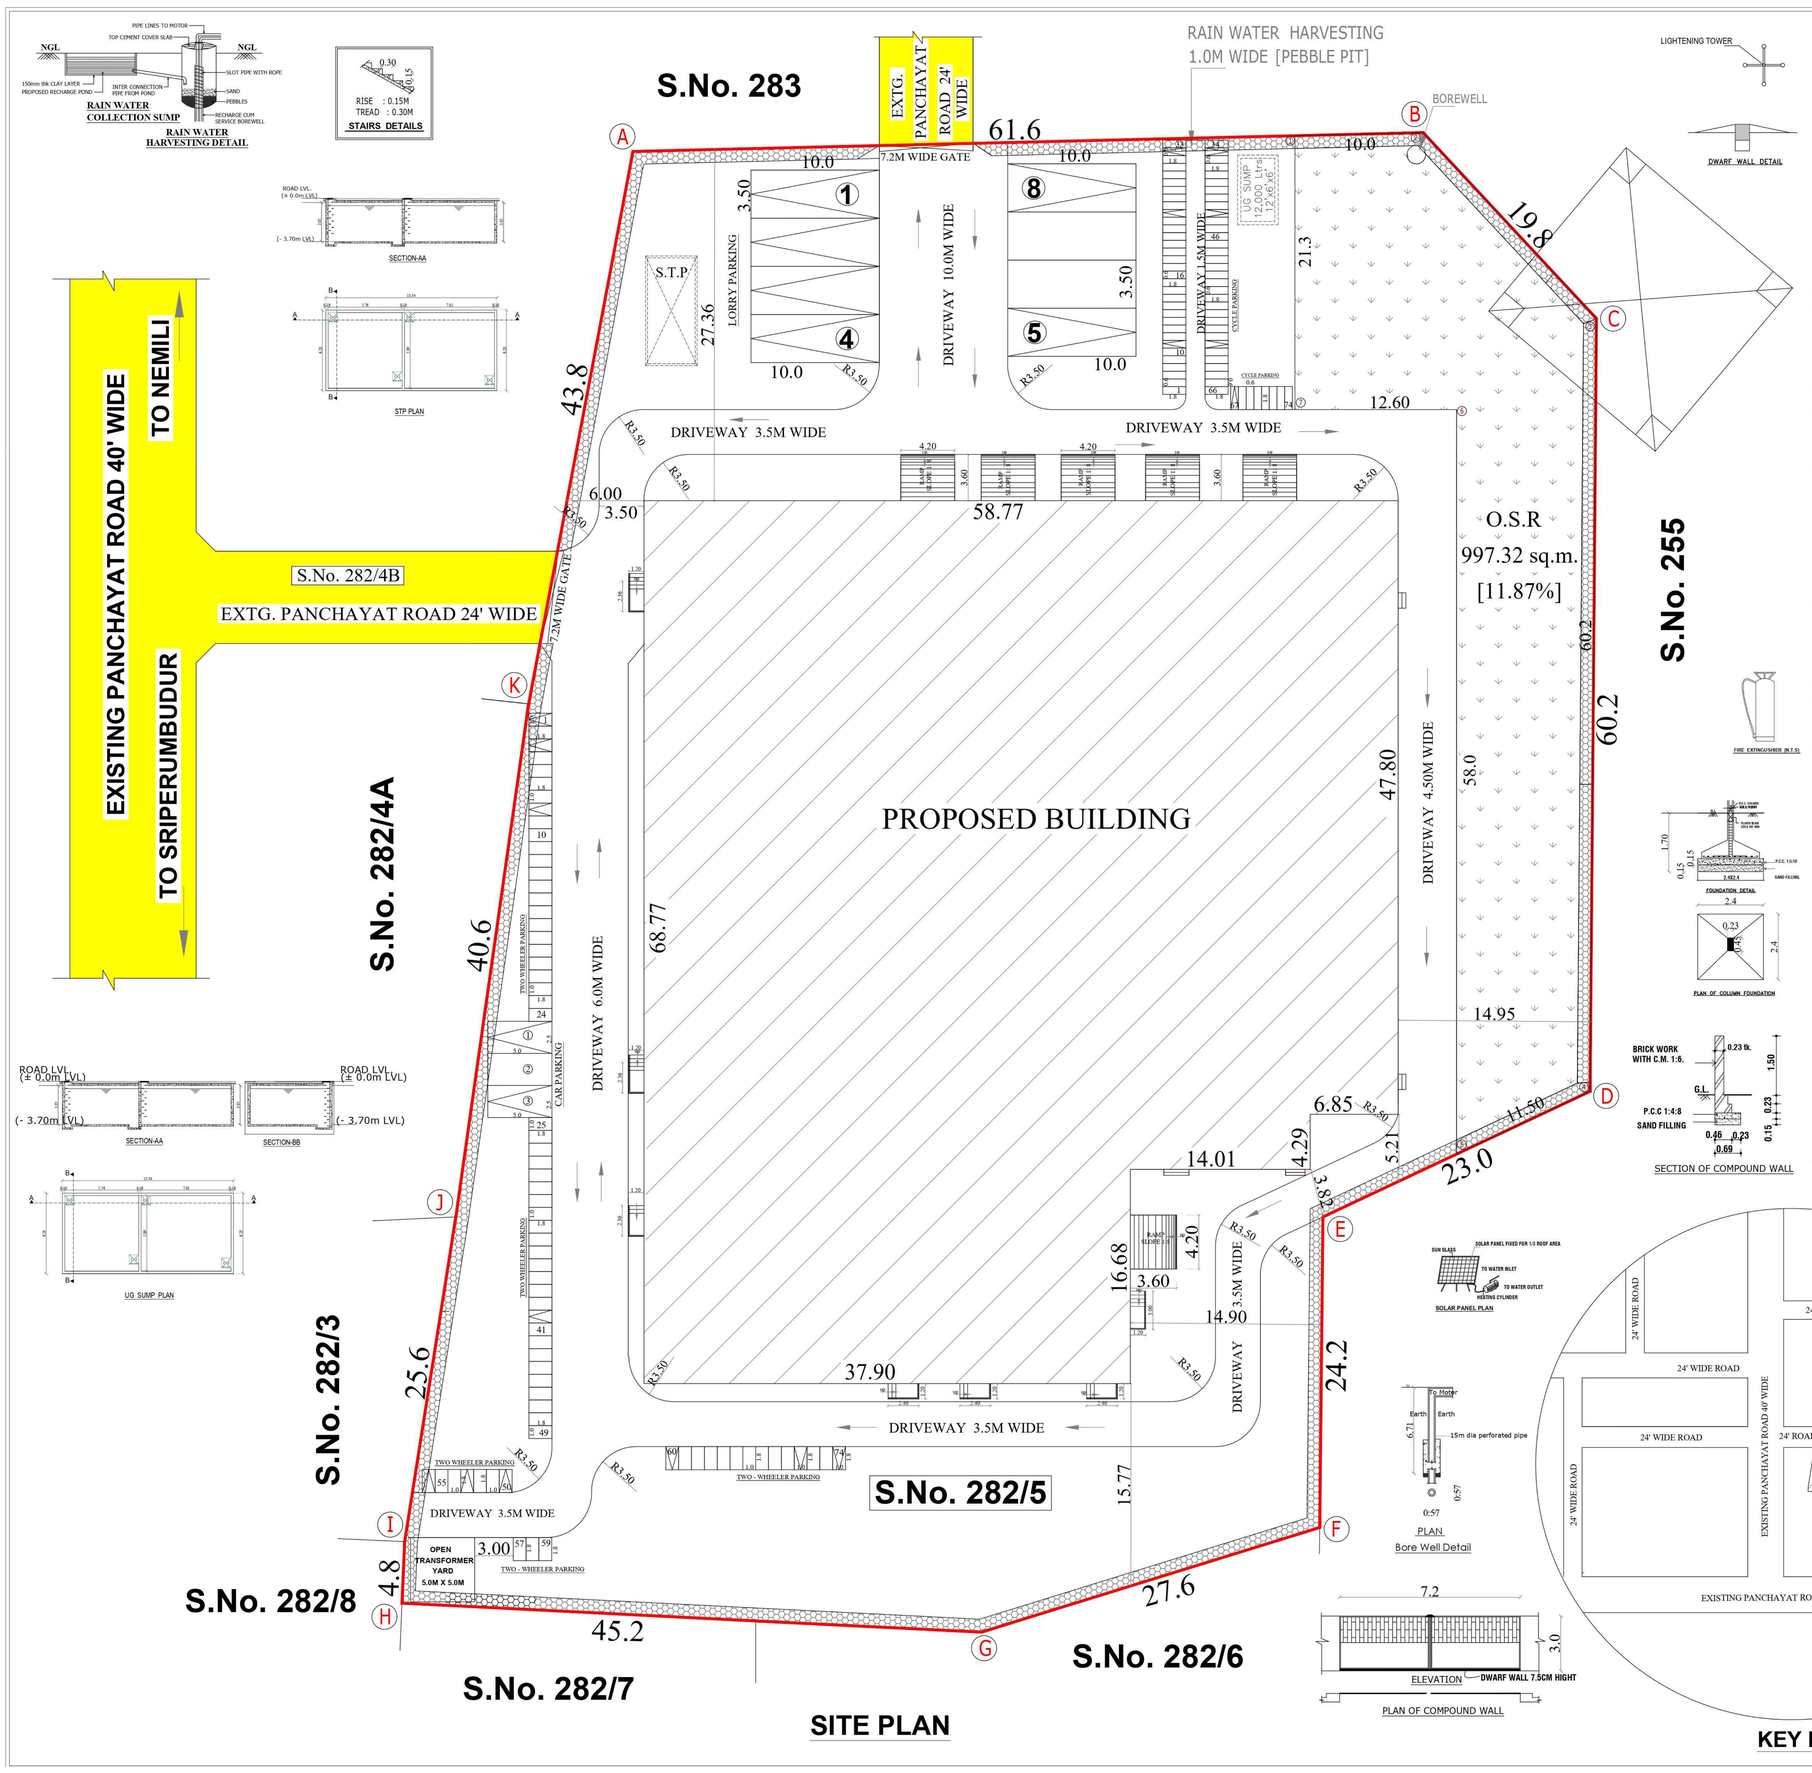

SHEET No. 2/2

PLAN SHOWING THE PROPOSED CONSTRUCTION OF A INDUSTRIAL BUILDING AT S.No. 282/5, NEMILI 'B' VILLAGE, SRIPERUMBUDUR TALUK & KANCHIPURAM DISTRICT.

Category :- Green
TNCD&BR 2019 :- Annexure - VI
Manufacturing :- Polythene, plastic and PVC goods through extraction/moulding

ALL DIMENSIONS ARE IN METRES | *SCALE 1:100*

COLOUR INDEX

PROPOSED BUILDING
EXISTING ROAD
PLOT BOUNDARY
DRIVEWAY

NORTH POINT

NOTE

MECHANICAL VENTILATION PROVIDED
FIRE EXTINGUISHERS PROVIDED

AREA DETAILS

PLOT AREA (As per Patta) : 8400.00 [SQ.MT.]
PLOT AREA (As per Document) : 8383.50 [SQ.MT.]

SL.NO	DESCRIPTION	NON FSI AREA IN Sq.m	FSI AREA IN Sq.m	TOTAL BUILTUP AREA IN Sq.m
	FACTORY BUILDING			
1.	GROUND FLOOR	-	3664.18	3664.18
	TOTAL	-	3664.18	3664.18

DESCRIPTION	CALCULATION	PERMISSIBLE MAX.FSI	PROPOSED
FLOOR SPACE INDEX	3664.18 / 8400.00	1.5	0.436

PARKING DETAILS

	REQUIRED	PROVIDED
LORRY PARKING	8 No's	8 No's
CAR PARKING	3 No's	3 No's
TWO WHEELER PARKING	74 No's	74 No's
CYCLE PARKING	74 No's	74 No's

OSR DETAILS

OSR PROVIDED
997.32 sq.m. [11.87%]

SANITATION DETAILS

i) Ladies Toilet => Wc - 5 Nos
ii) Gents Toilet => Wc - 4 No
Urinals - 8 Nos

MACHINARY DETAILS

Sl.No.	Machine Name	HP	Nos	TOTAL HP
1	Compressor	10	2	20
2	Lamination Plant	120.7	1	120.7
3	Extruder	190.4	1	190.4
4	Looms	4.7	30	141
5	Testing Machine	1	1	1
6	Testing Machine	13.4	1	13.4
7	Stitching Machine	0.5	2	1
8	Cutting Machine	15	2	30
9	Cutting Machine	6.7	2	13.4
10	Printing Machine	8	1	8
11	Baling Machine	13.4	1	13.4
12	Compressor	10	1	10
	TOTAL			**562.3**

WORKERS DETAILS

MALE - 80
FEMALE - 40
TOTAL - 120

OWNER'S SIGNATURE

Er. R.JOSEPH,B.Tech.,M.Tech.,
Structural Engineer Grade - I (SE)
Reg. No CULR(Reg)/E/2015/05/034
No. 64/14, Thattan Malai Street,
Chengalpattu - 603 001.
Mob. 98420 47001
Email: Jos714@gmail.com

STRUCTURAL ENGINEER

For SRI JANAKI & ASSOCIATES
Ar. JAYARAMAN N.Dip.
LICENSED SUPERVISOR
No. 81-B, Sidco Street, Chengalpattu-603 001
Mob: +91 94 44 12 55 56 / Ph: 044-27433000 / 20140
Email: janaki@gmail.com
Reg. No CA/2002/47 / ITPI - 2001 - 268, IIA A/1907
Reg. No CULR/GN-I/RA/GN-I/2019 / 04 / 062

ARCHITECT SIGNATURE

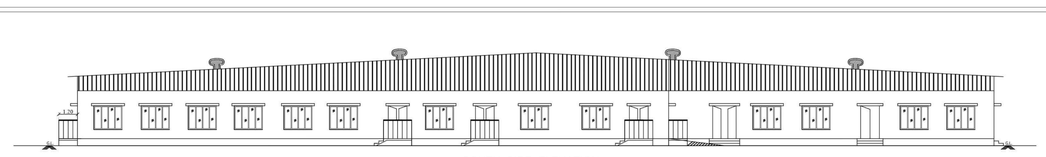

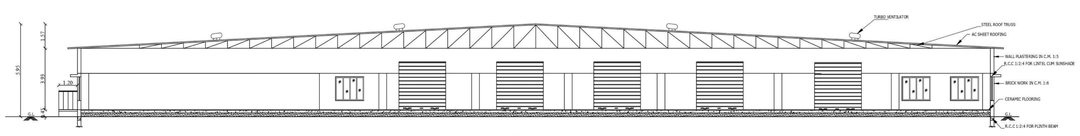

SECTION 'AA'

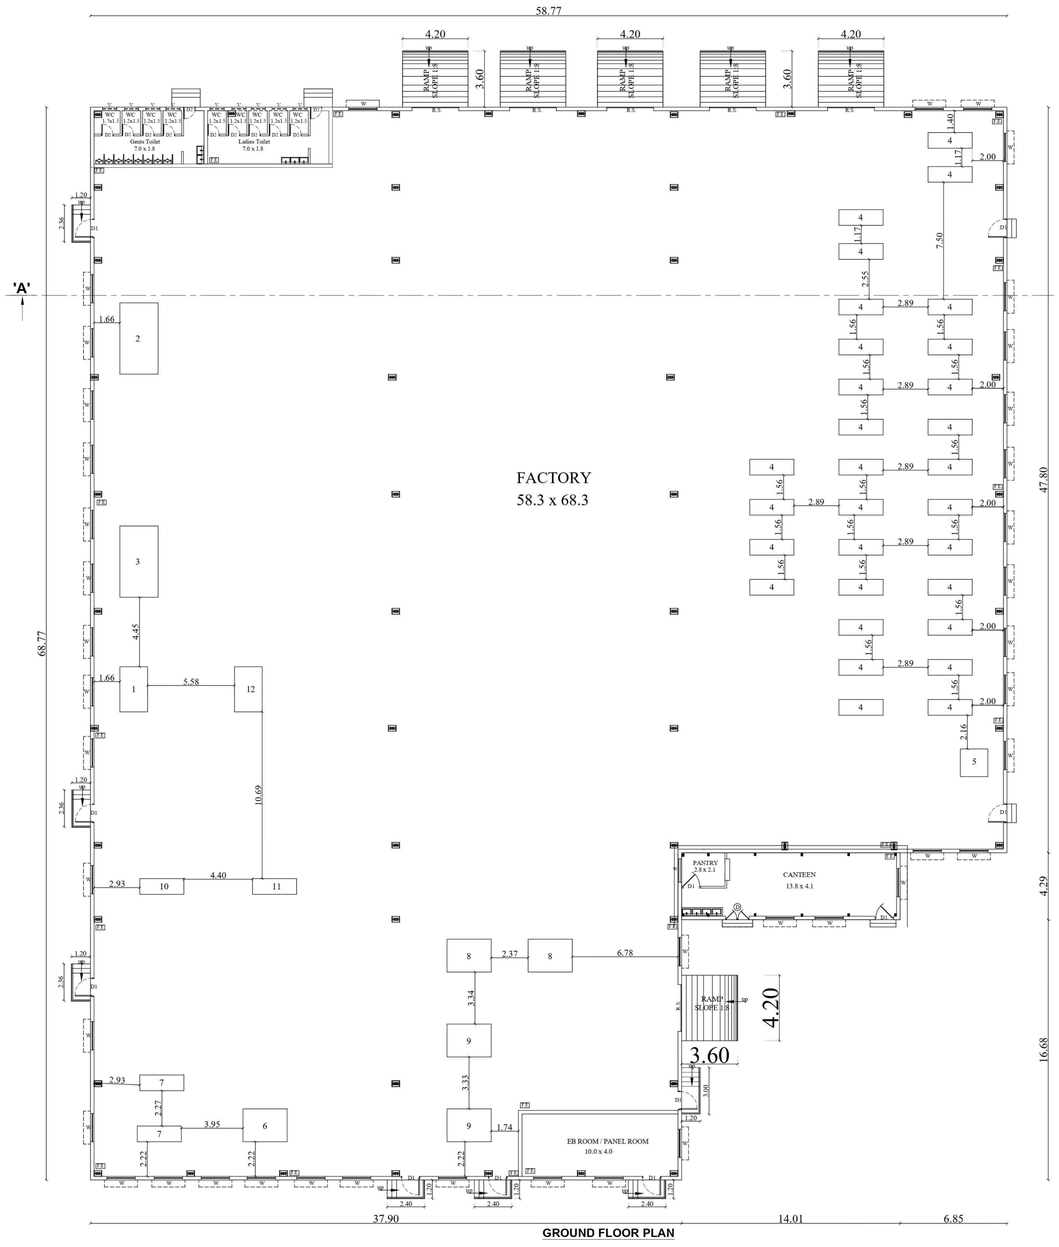

GROUND FLOOR PLAN

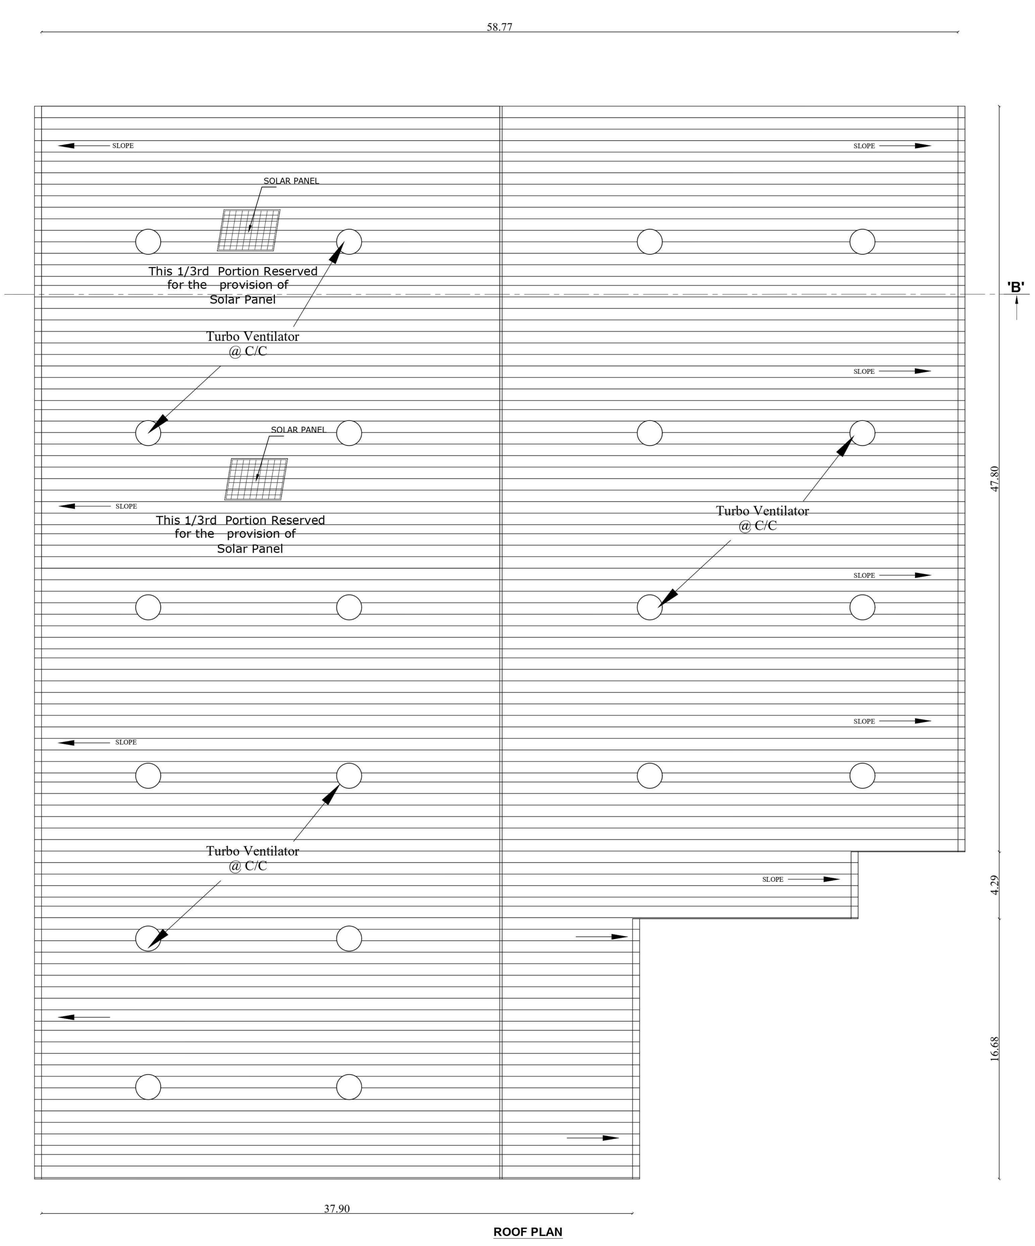

ROOF PLAN

SHEET No. 1/2

PLAN SHOWING THE PROPOSED CONSTRUCTION OF A INDUSTRIAL BUILDING AT S.No. 282/5, NEMILI 'B' VILLAGE, SRIPERUMBUDUR TALUK & KANCHIPURAM DISTRICT.

Category :- Green
TNCD&BR 2019 :- Annexure - VI
Manufacturing :- Polythene, plastic and PVC goods through extraction/moulding

ALL DIMENSIONS ARE IN METRES | *SCALE 1:100*

SCHEDULE OF JOINERY

R.S.	ROLLING SHUTTER	10'0" X 10'0"	[3.00 X 3.00]
D	DOOR	5'0" X 7'0"	[1.50 X 2.13]
D1	DOOR	3'0" X 7'0"	[0.91 X 2.13]
D2	DOOR	2'6" X 7'0"	[0.76 X 2.13]
W	WINDOW	6'0" X 5'0"	[1.80 X 1.52]
V	VENTILATOR	3'0" X 2'0"	[0.91 X 0.61]

COLOUR INDEX

PROPOSED BUILDING
EXISTING ROAD
PLOT BOUNDARY
DRIVEWAY

NORTH POINT

SPECIFICATION

FOUNDATION
FOUNDATION AND BASEMENT IN RCC COLUMN AND PLINTH BEAM OVER A BED OF RCC 1:4:8, 6"THICK AS PER STRUCTURAL DETAILS.
SUPER STRUCTURE:-
SUPER STRUCTURE IN23 TH.,11,5TH.COUNTRY BURNT BRICK WALLS WITH CEMENT MORTOR 1:5
RCC MEMBERS
FOOTING, COLUMNS, PLINTH BEAMS ,LINTEL/SUNSHADE, FLOOR, ROOF BEAMS, SLABS & STAIRCASE IN RCC 1:1.5:3 USING 20MM NOMINAL SIZE BROKEN STONES.
PLASTERING
WALLS INSIDE & OUTSIDE IN CM 1:5, 12mm TH CEILING IN CM 1:3 9mm TH.
PAINTING
FINISHING THE WALL , CEILING WITH CEMENT PAINT OVER A PRIMING COAT
FLOORING
FINISHING THE FLOOR WITH 20 TH GRANO FLOORING OVER A BED OF PCC 1:4:8 6"TH. AND RIVER SAND
DOORS &WINDOWS
DOORS WITH COUNTRY WOODEN FRAMES, 32 TH. PLUSH DOOR SHUTTERS, SS FASTENINGS, PAINT FINISH
WINDOWS WITH MEDIUM ANODISED ALUMINIUM OPENABLE SHUTTERS WITH 4 mm GLASS & STANDARD FASTENINGS

OWNER'S SIGNATURE

Er. R.JOSEPH,B.Tech.,M.Tech.,
Structural Engineer Grade - I (SE)
Reg. No CULR(Reg)/E/2015/05/034
No. 64/14, Thattan Malai Street,
Chengalpattu - 603 001.
Mob. 98420 47001
Email: Jos714@gmail.com

STRUCTURAL ENGINEER

For SRI JANAKI & ASSOCIATES
Ar. JAYARAMAN N.Dip.
LICENSED SUPERVISOR
No. 81-B, Sidco Street, Chengalpattu-603 001
Mob: +91 94 44 12 55 56 / Ph: 044-27433000 / 20140
Email: janaki@gmail.com
Reg. No CA/2002/47 / ITPI - 2001 - 268, IIA A/1907
Reg. No CULR/GN-I/RA/GN-I/2019 / 04 / 062

ARCHITECT SIGNATURE

Signature Not Verified
Signed by: DEPUTY DIRECTOR
Location Kanchipuram
Date:2023.04.24 17:16:10