

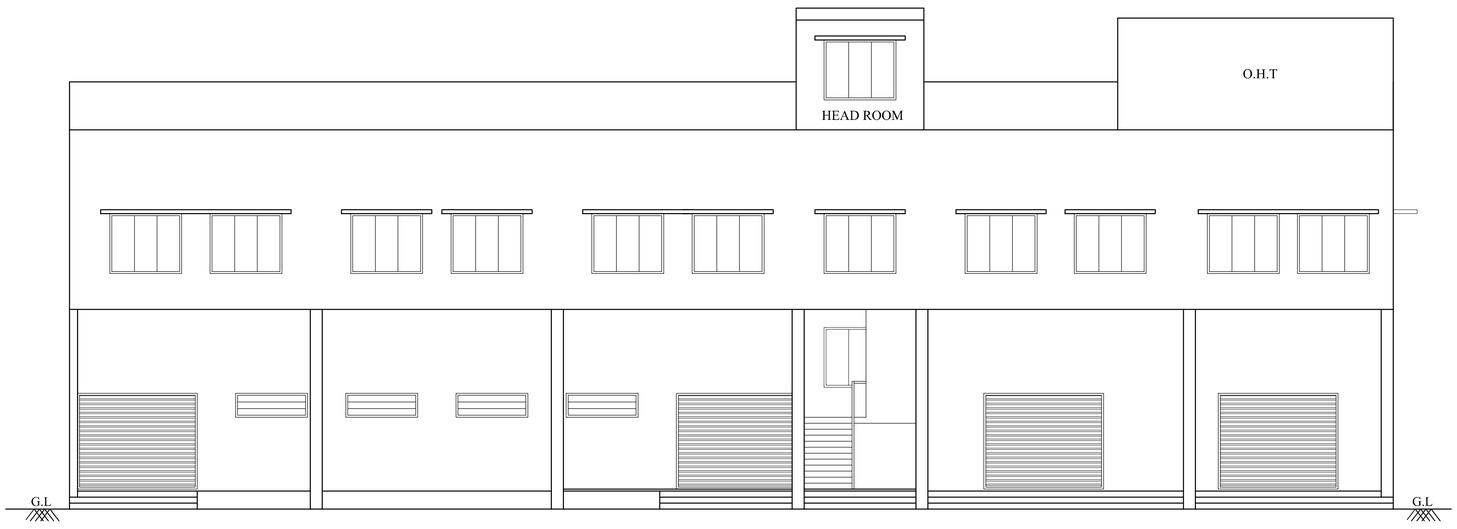



FRONT ELEVATION

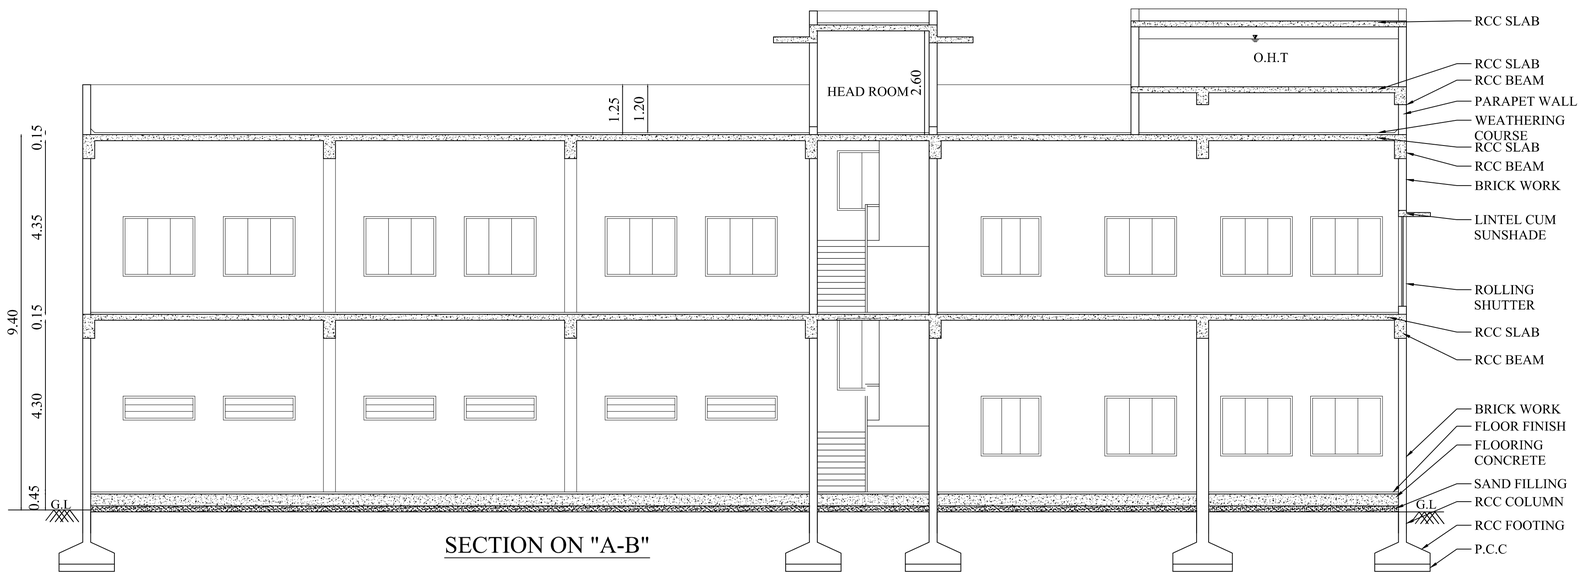


SECTION ON "A-B"

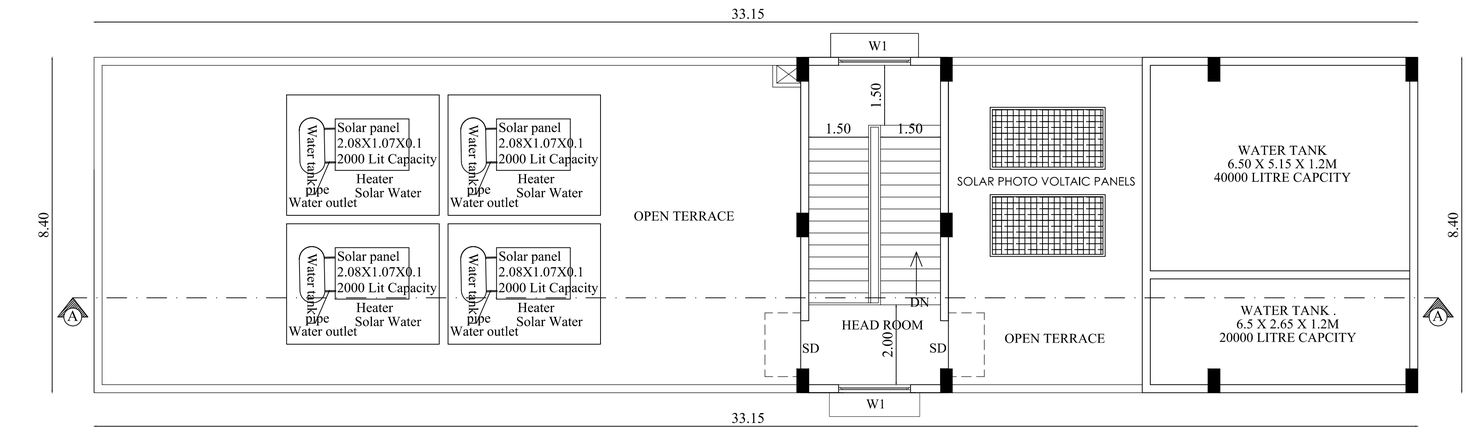

TERRACE FLOOR PLAN

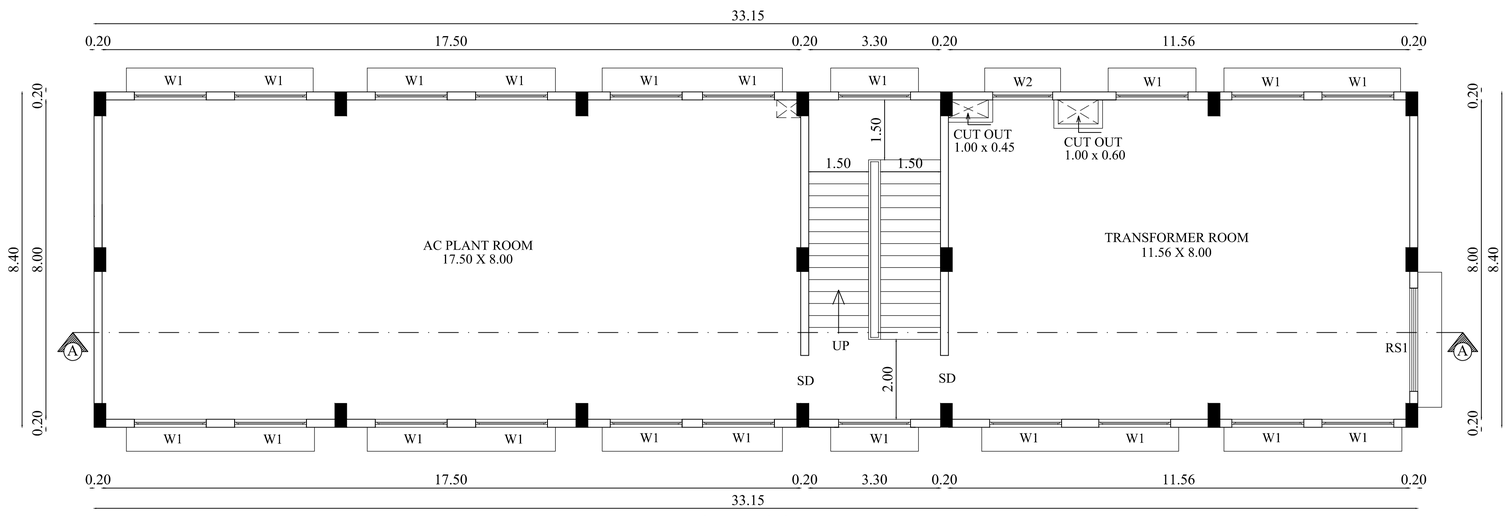

FIRST FLOOR PLAN

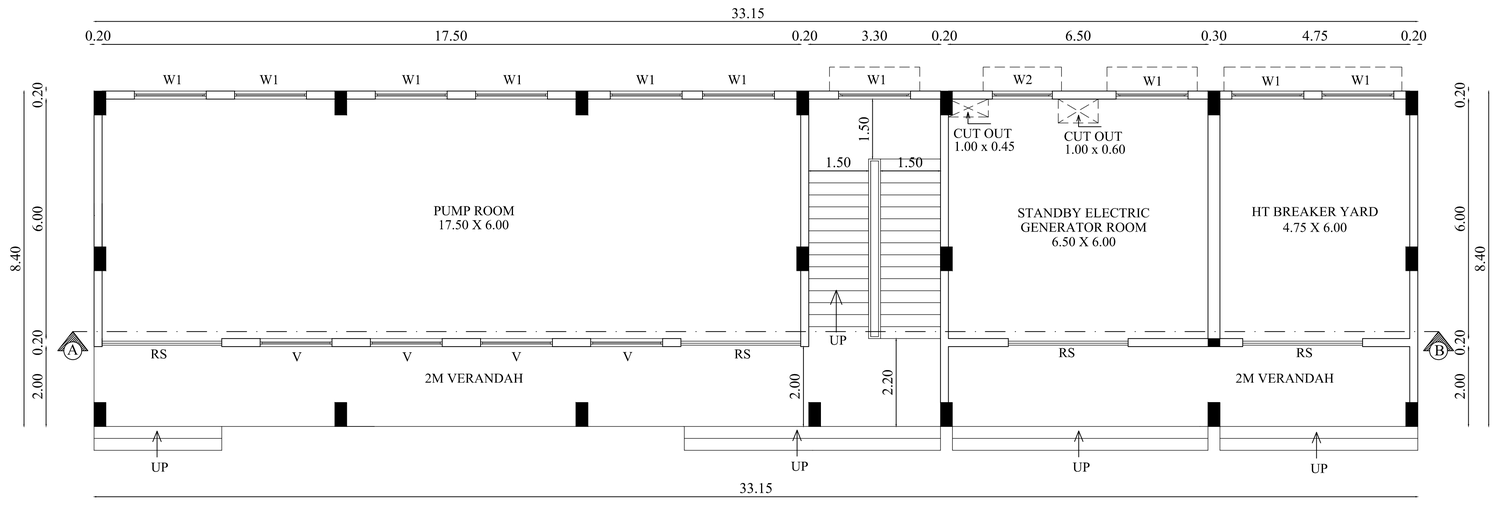

GROUND FLOOR PLAN

BLOCK - 4	SHEET NO - 15/15

PLAN SHOWING THE PROPOSED CONSTRUCTION OF PUMP & POWER ROOM BUILDING IN S.F.NO:65/1A1B,65/1F,65/1G1B, 67/1A1,67/1A2A,67/1A2B,67/1B,67/2A,67/2B, 67/2C1,67/2C2,67/2C3,67/2C4,67/2C5,67/2C6, 67/2C7,67/2C8,67/2C9,67/2D,67/3A2A,69/19A, 69/20A,69/6A1,69/16A,69/16B,69/17 AT UTHAMASOLAPURAM VILLAGE, SALEM SOUTH TALUK, SALEM DISTRICT.

North

Scale 1 : 100

AREA DETAILS:

Floor Name	FSI Area (in Sqm)	Non-FSI Area (in Sqm)	Total Buildup Area (in Sqm)
GROUND FLOOR	278.50	-	278.50
FIRST FLOOR	278.50	-	278.50
TERRACE FLOOR	-	31.08	31.08
TOTAL	557.00	31.08	588.08

JOINERY DETAILS

TYPE	DESCRIPTION	SIZE
RS	ROLLING SHUTTER	3.00 X 2.25
RS1	ROLLING SHUTTER	1.50 X 2.25
SD	STEEL DOOR	1.20 X 2.10
W1	WINDOW 1	1.80 X 1.50
W2	WINDOW 2	1.50 X 1.50
V	VENTILATOR	1.80 X 0.60

All metric dimensions are in metre

T. GUNASEKAR. B.E..
REGISTERED QUALITY AUDITOR
DTCP REGISTRATION No. QA / 003 / 2022 dtd 05 / 04 / 2022
104 A, LAKSHMIPURAM 6TH STREET,
PEELAMEDU EAST POST,CBE - 641004
MOB - 8300909739

Quality Auditor

R.N.Krishna Kumar B.Arch.,
CA / 2015 / 73097
LPA / CE / 19 / 07 / 089
GK ASSOCIATES
No : 603, 100 Feet Road, Gandhipuram
Coimbatore - 641 012.
Ph : 0422 - 4220046, 99442 11111

Construction Engineer

R.N.Krishna Kumar B.Arch.,
CA / 2015 / 73097
LPA / RA / GR-I / 19 / 03 / 006
GK ASSOCIATES
No : 603, 100 Feet Road, Gandhipuram
Coimbatore - 641 012.
Ph : 0422 - 4220046, 99442 11111


Architect

R.PRAKASH M.E., (Structural)
LPA/SE/Gr-I/19/05/044
GK ASSOCIATES
No : 603, 100 FEET ROAD, GANDHIPURAM
COIMBATORE - 641 012.
PHONE : 0422-4220046, 97503 40046

Structural Engineer

GOVEL TRUST
TRUSTEE


Applicant

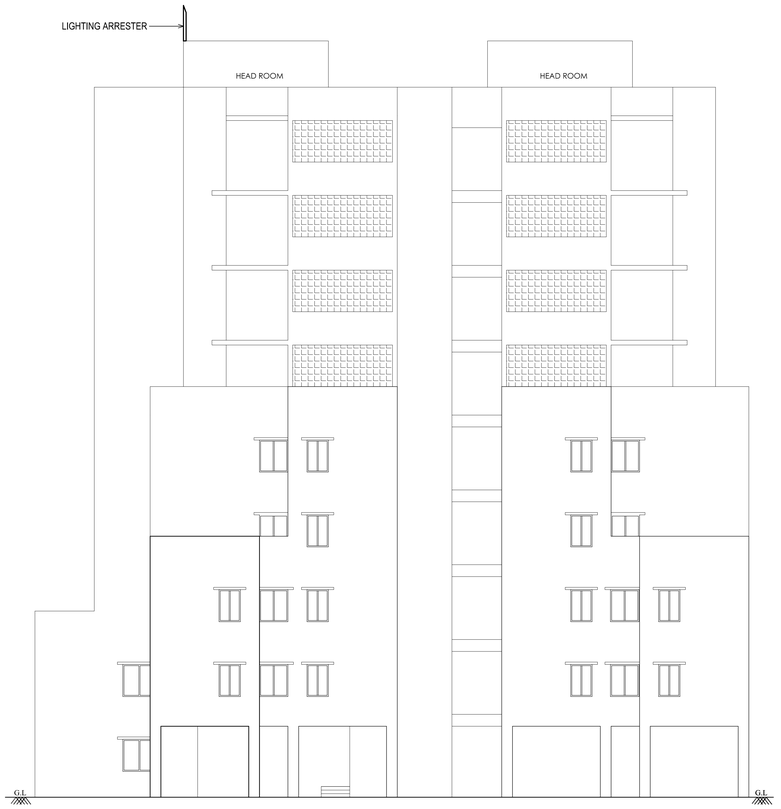

ELEVATION



SECTION ON "A-B"

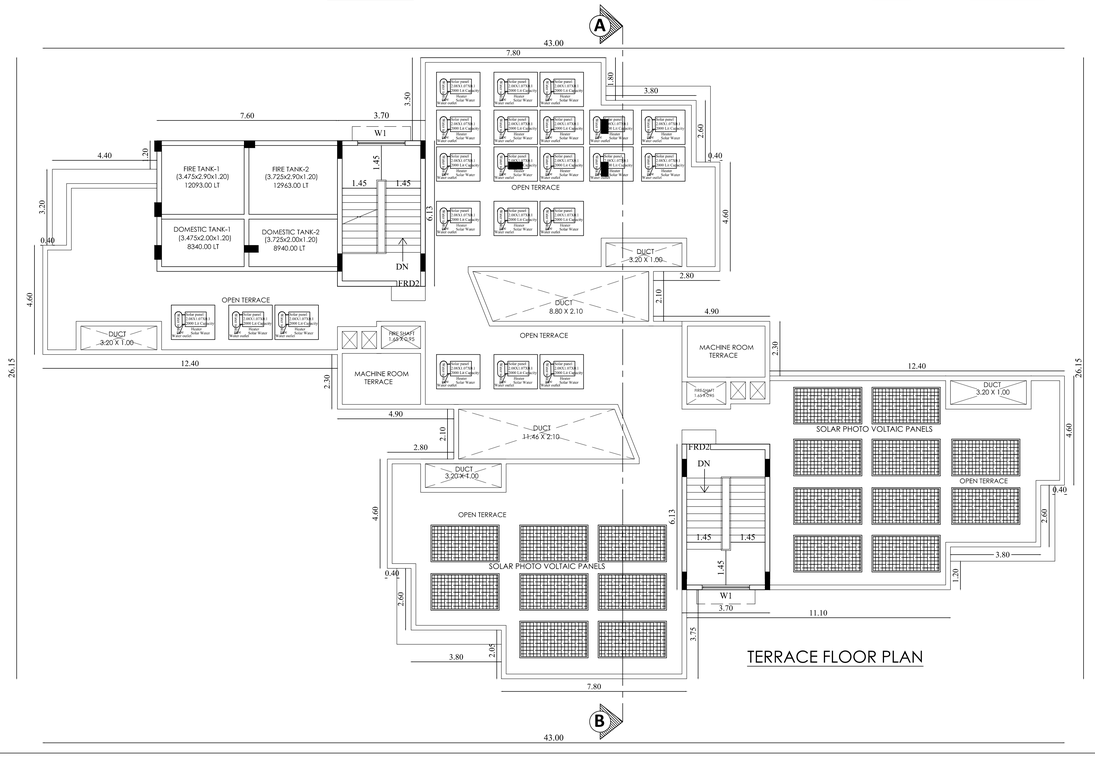

TERRACE FLOOR PLAN

BLOCK-3	TERRACE FLOOR, SECTION & ELEVATION	SHEET NO- 14/15

PLAN SHOWING THE PROPOSED CONSTRUCTION OF QUARTERS BUILDING IN S.F.NO:65/1A1B,65/1F,65/1G1B, 67/1A1,67/1A2A,67/1A2B,67/1B,67/2A,67/2B, 67/2C1,67/2C2,67/2C3,67/2C4,67/2C5,67/2C6, 67/2C7,67/2C8,67/2C9,67/2D,67/3A2A,69/19A, 69/20A,69/6A1,69/16A,69/16B,69/17 AT UTHAMASOLAPURAM VILLAGE, SALEM SOUTH TALUK, SALEM DISTRICT.

North

Scale 1 : 100

AREA DETAILS:

Floor Name	FSI Area (in Sqm)	Non-FSI Area (in Sqm)	Total Buildup Area (in Sqm)
TERRACE FLOOR	-	45.36	45.36

JOINERY DETAILS

TYPE	DESCRIPTION	SIZE
RS	ROLLING SHUTTER	1.80 X 2.10
D1	DOOR	1.20 X 2.10
D2	DOOR	1.20 X 2.10
D3	DOOR	0.90 X 2.10
D4	DOOR	0.80 X 2.10
DD	DOUBLE DOOR	0.60 X 2.10
FRD1	FIRE RATED DOOR	1.20 X 2.10
FRD2	FIRE RATED DOOR	1.00 X 2.10
FSD	FIRE SHAFT DOOR	1.05 X 2.10
LO	LIFT OPEN	1.00 X 2.10
O1	OPEN	1.22 X 2.10
FW	FRENCH WINDOW	1.84 X 1.84
W1	WINDOW 1	2.00 X 1.35
W2	WINDOW 2	1.80 X 1.35
W3	WINDOW 3	1.50 X 1.35
W4	WINDOW 4	1.20 X 1.35
W5	WINDOW 5	0.91 X 1.35
KW	KITCHEN WINDOW	1.50 X 1.35
G	GRILL	4.20 X 1.84
GO1	GRILL OPEN 1	1.20 X 2.10
GO2	GRILL OPEN 2	1.20 X 2.10
V1	VENTILATOR	0.75 X 0.91

All metric dimensions are in metre

T. GUNASEKAR, B.E.,
REGISTERED QUALITY AUDITOR
DTCP REGISTRATION No. QA / 003 / 2022 dtd 05 / 04 / 2022
104 A, LAKSHMIPURAM 6TH STREET,
PEELAMEDU EAST POST,CBE - 641004
MOB - 8300902739

Quality Auditor

R.N.Krishna Kumar B.Arch.,
CA / 2015 / 73097
LPA / CE / 19 / 07 / 089
GK ASSOCIATES
No : 603, 100 Feet Road, Gandhipuram
Coimbatore - 641 012.
Ph : 0422 - 4220046, 99442 11111

Construction Engineer

R.N.Krishna Kumar B.Arch.,
CA / 2015 / 73097
LPA / CA / 19 / 03 / 006
GK ASSOCIATES
No : 603, 100 Feet Road, Gandhipuram
Coimbatore - 641 012.
Ph : 0422 - 4220046, 99442 11111


Architect


R.PRAKASH M.E., (Structural)
LPA/SE/Gr-I/19/05/044
GK ASSOCIATES
No : 603, 100 FEET ROAD, GANDHIPURAM
COIMBATORE - 641 012.
PHONE : 0422-4220046, 97503 40046


Structural Engineer

GOVEL TRUST
S. Kalpana
TRUSTEE

Applicant

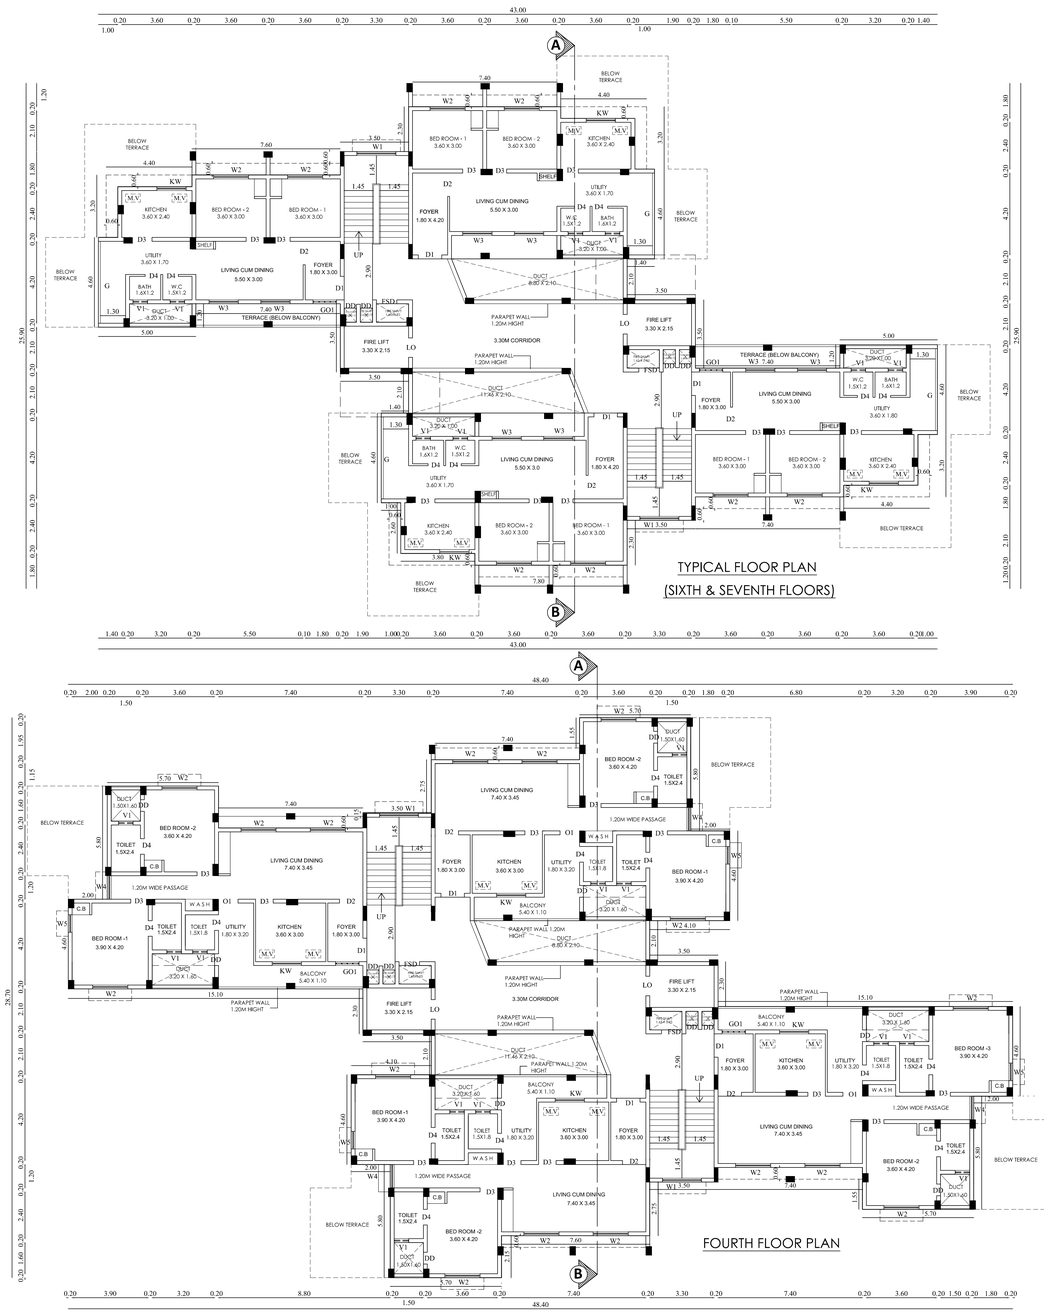

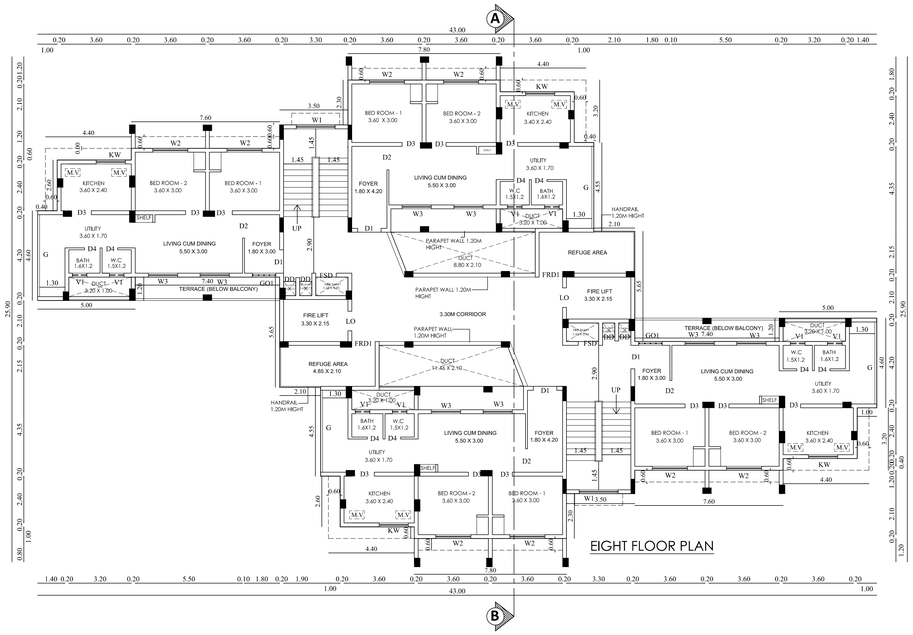

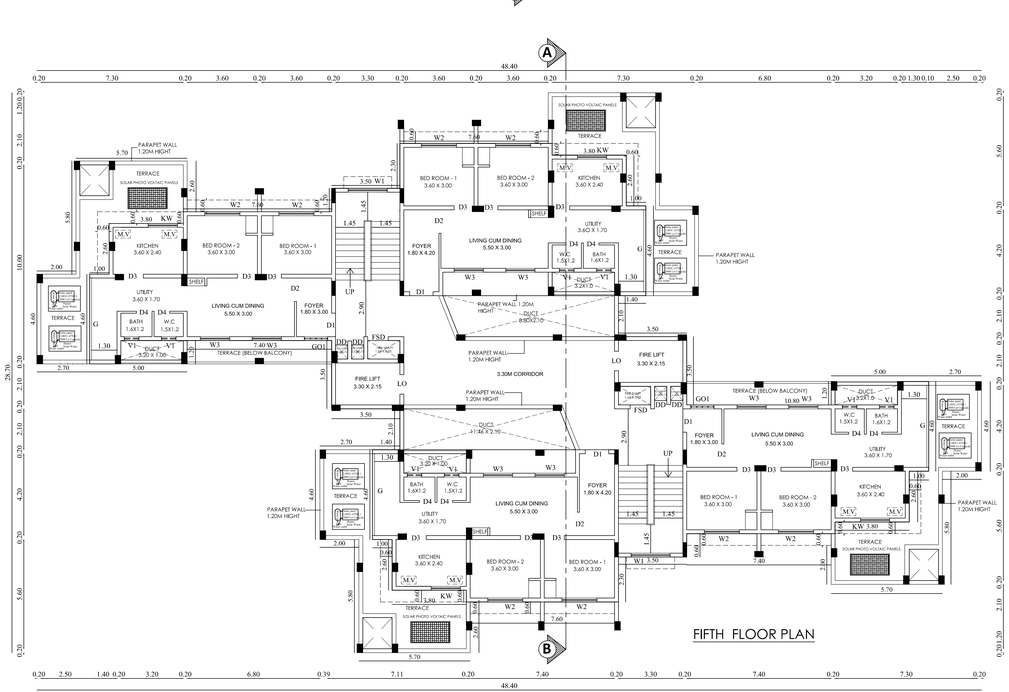

BLOCK-3 | FOURTH TO EIGHT FLOOR | SHEET NO - 13/15

PLAN SHOWING THE PROPOSED CONSTRUCTION OF QUARTERS BUILDING IN S.F.NO:65/1A1B,65/1E,65/1G1B, 67/1A1,67/1A2A,67/1A2B,67/1B,67/2A,67/2B, 67/2C1,67/2C2,67/2C3,67/2C4,67/2C5,67/2C6, 67/2C7,67/2C8,67/2C9,67/2D,67/3A2A,69/19A, 69/20A,69/6A1,69/16A,69/16B,69/17 AT UTHAMASOLAPURAM VILLAGE, SALEM SOUTH TALUK, SALEM DISTRICT.

North

Scale 1 : 100

AREA DETAILS:

Floor Name	FSI Area (in Sqm)	Non-FSI Area (in Sqm)	Total Buildup Area (in Sqm)
FOURTH FLOOR	618.78	-	618.78
FIFTH FLOOR	463.20	-	463.20
SIXTH FLOOR	464.96	-	464.96
SEVENTH FLOOR	464.96	-	464.96
EIGHT FLOOR	485.75	-	485.75

JOINERY DETAILS

TYPE	DESCRIPTION	SIZE
RS	ROLLING SHUTTER	1.80 X 2.10
D1	DOOR	1.20 X 2.10
D2	DOOR	1.20 X 2.10
D3	DOOR	0.90 X 2.10
D4	DOOR	0.80 X 2.10
DD	DOUBLE DOOR	0.60 X 2.10
FRD1	FIRE RATED DOOR	1.20 X 2.10
FRD2	FIRE RATED DOOR	1.00 X 2.10
FSD	FIRE SHAFT DOOR	1.05 X 2.10
LO	LIFT OPEN	1.00 X 2.10
O1	OPEN	1.22 X 2.10
FW	FRENCH WINDOW	1.84 X 1.84
W1	WINDOW 1	2.00 X 1.35
W2	WINDOW 2	1.80 X 1.35
W3	WINDOW 3	1.50 X 1.35
W4	WINDOW 4	1.20 X 1.35
W5	WINDOW 5	0.91 X 1.35
KW	KITCHEN WINDOW	1.50 X 1.35
G	GRILL	4.20 X 1.84
GO1	GRILL OPEN 1	1.20 X 2.10
GO2	GRILL OPEN 2	1.20 X 2.10
V1	VENTILATOR	0.75 X 0.91

All metric dimensions are in metre

DWELLING DETAILS

Floor Name	Flat Name	No of Dwelling unit	Carpet Area
GROUND FLOOR	1 (Duplex)	1	326.86
FLOOR01	1 (Duplex)	1	326.86
	2	1	148.22
	3	1	149.95
	4	1	149.95
FLOOR02	1	1	149.95
	2	1	148.22
	3	1	149.95
	4	1	148.22
FLOOR03	1	1	123.66
	2	1	121.26
	3	1	123.66
	4	1	121.26
FLOOR04	1	1	123.66
	2	1	121.26
	3	1	123.66
	4	1	121.26
FLOOR05	1	1	79.60
	2	1	82.24
	3	1	79.60
	4	1	82.24
FLOOR06	1	1	79.60
	2	1	82.24
	3	1	79.60
	4	1	82.24
FLOOR07	1	1	79.60
	2	1	82.24
	3	1	79.60
	4	1	82.24
FLOOR08	1	1	79.60
	2	1	82.24
	3	1	79.60
	4	1	82.24
TOTAL NO. OF DWELLINGS		32	

NO. OF CAR PARKING REQUIRED = 35
VISITOR PARKING REQUIRED = 04
TOTAL CAR PARKING REQUIRED = 39

T. GUNASEKAR, B.E.,
REGISTERED QUALITY AUDITOR
DTCP REGISTRATION No.QA/301/2020 & No.36/2022
CLIA, LAKSHMI MILLS COMPLEX, 3rd STREET,
P.B.No.1170, G.D.NAIDU EXTENSION,
P.S.G. & SONS EAST, COIMBATORE - 641004
Cell : 9994977739

Quality Auditor

R.M.Krishna Kumar B.Arch.,
CA / 2015 / 72097
LPA / CE / 19 / 07 / 089
GIS Approved Valuer
No : 005, Old Post Road, Gandhipuram
Coimbatore - 641 012.
Ph : 0422 - 4220046, 99442 11111

Construction Engineer

R.M.Krishna Kumar B.Arch.,
CA / 2015 / 72097
LPA / CA / 19 / 03 / 006
GIS Approved Valuer
No : 005, Old Post Road, Gandhipuram
Coimbatore - 641 012.
Ph : 0422 - 4220046, 99442 11111


Architect

R.PRAKASH M.E., (Structural)
LPA/SE/Cr-I/19/05/044
G.K. ASSOCIATES
No : 603, 100 FEET ROAD, GANDHIPURAM
COIMBATORE - 641 012.
PHONE : 0422-4220046, 97503 45046

Structural Engineer

GOVEL TRUST
S. Kalpana
TRUSTEE

Applicant

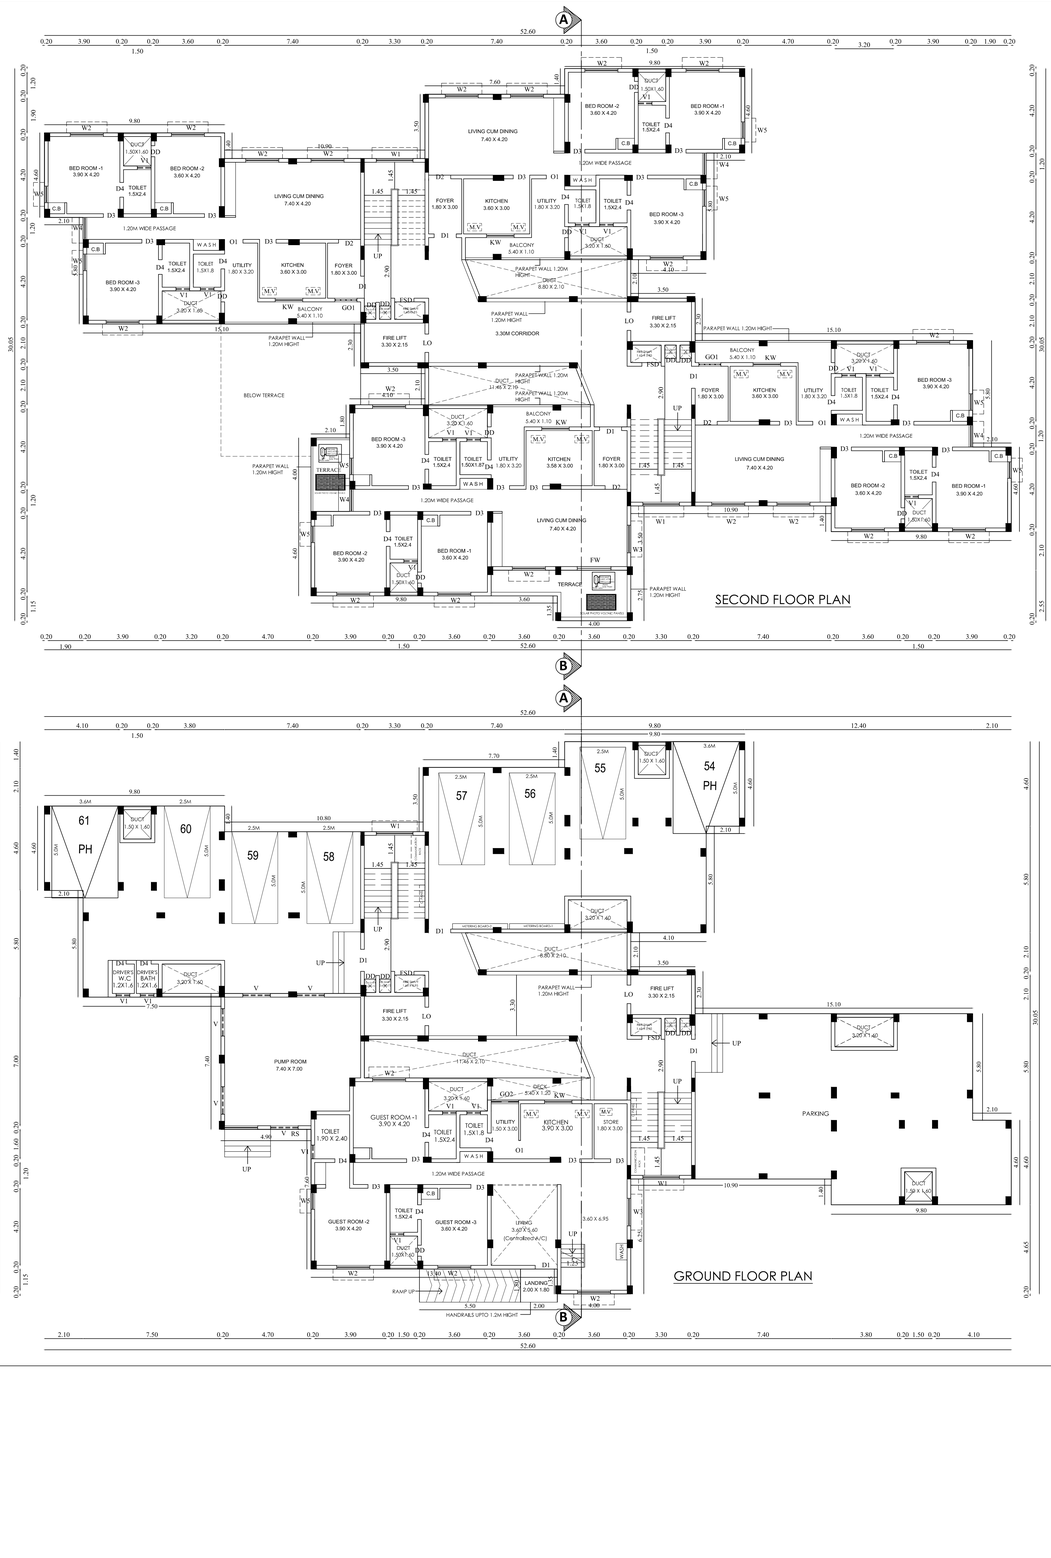

BLOCK-3 | GROUND TO THIRD FLOOR | SHEET NO - 12/15

PLAN SHOWING THE PROPOSED CONSTRUCTION OF QUARTERS BUILDING IN S.F.NO:65/1A1B,65/1F,65/1G1B, 67/1A1,67/1A2A,67/1A2B,67/1B,67/2A,67/2B, 67/2C1,67/2C2,67/2C3,67/2C4,67/2C5,67/2C6, 67/2C7,67/2C8,67/2C9,67/2D,67/3A2A,69/19A, 69/20A,69/6A1,69/16A,69/16B,69/17 AT UTHAMASOLAPURAM VILLAGE, SALEM SOUTH TALUK, SALEM DISTRICT.

North

Scale 1 : 100

AREA DETAILS:

Floor Name	FSI Area (in Sqm)	Non-FSI Area (in Sqm)	Total Buildup Area (in Sqm)
GROUND FLOOR	786.39	-	786.39
FIRST FLOOR	750.76	-	750.76
SECOND FLOOR	726.32	-	726.32
THIRD FLOOR	618.78	-	618.78

JOINERY DETAILS

TYPE	DESCRIPTION	SIZE
RS	ROLLING SHUTTER	1.80 X 2.10
D1	DOOR	1.20 X 2.10
D2	DOOR	1.20 X 2.10
D3	DOOR	0.90 X 2.10
D4	DOOR	0.80 X 2.10
DD	DOUBLE DOOR	0.60 X 2.10
FRD1	FIRE RATED DOOR	1.20 X 2.10
FRD2	FIRE RATED DOOR	1.00 X 2.10
FSD	FIRE SHAFT DOOR	1.05 X 2.10
LO	LIFT OPEN	1.00 X 2.10
O1	OPEN	1.22 X 2.10
FW	FRENCH WINDOW	1.84 X 1.84
W1	WINDOW 1	2.00 X 1.35
W2	WINDOW 2	1.80 X 1.35
W3	WINDOW 3	1.50 X 1.35
W4	WINDOW 4	1.20 X 1.35
W5	WINDOW 5	0.91 X 1.35
KW	KITCHEN WINDOW	1.50 X 1.35
G	GRILL	4.20 X 1.84
GO1	GRILL OPEN 1	1.20 X 2.10
GO2	GRILL OPEN 2	1.20 X 2.10
V1	VENTILATOR	0.75 X 0.91

All metric dimensions are in metre

DWELLING DETAILS

Floor Name	Flat Name	No of Dwelling unit	Carpet Area
GROUND FLOOR	1 (Duplex)	1	326.06
FLOOR01	1 (Duplex)		
	2	1	148.22
	3	1	150.62
	4	1	150.62
FLOOR02	1	1	150.62
	2	1	148.22
	3	1	150.62
	4	1	148.22
FLOOR03	1	1	123.66
	2	1	121.26
	3	1	123.66
	4	1	121.26
FLOOR04	1	1	123.66
	2	1	121.26
	3	1	123.66
	4	1	121.26
FLOOR05	1	1	79.60
	2	1	82.24
	3	1	79.60
	4	1	82.24
FLOOR06	1	1	79.60
	2	1	82.24
	3	1	79.60
	4	1	82.24
FLOOR07	1	1	79.60
	2	1	82.24
	3	1	79.60
	4	1	82.24
FLOOR08	1	1	79.60
	2	1	82.24
	3	1	79.60
	4	1	82.24
TOTAL NO. OF DWELLINGS		32	

NO. OF CAR PARKING REQUIRED = 35
VISITOR PARKING REQUIRED = 04
TOTAL CAR PARKING REQUIRED = 39

T. GUNASEKAR, B.E.,
REGISTERED QUALITY AUDITOR
DTCP REGISTRATION No. QA/1351/2015 dtd 16/12/2022
10-A, LAKSHMIPURAM 5TH STREET,
PATTUKKOTTAI EAST POST,DIST. - 614704
PHONE : 7339902739

Quality Auditor

R.N.Krishna Kumar B.E.,M.S.,
LIC.NO.: 15/15 / 17207
LPA / CE / 19 / 07 / 089
GK ASSOCIATES
No : 603, 100 Feet Road, Ganthipuram
Coimbatore - 641 012.
Ph : 0422 - 4220045, 99442 11111

Construction Engineer

R.N.Krishna Kumar B.E.,M.S.,
LIC.NO.: 15/15 / 17207
LPA / CA / 19 / 05 / 006
GK ASSOCIATES
No : 603, 100 Feet Road, Ganthipuram
Coimbatore - 641 012.
Ph : 0422 - 4220045, 99442 11111


Architect

R.PRAKASH M.E., (Structural)
LIN.NO:CH-E/19/05.Dtd
GK ASSOCIATES
No : 603, 100 FEET ROAD, GANDHIPURAM
COIMBATORE - 641 012.
PHONE : 0422-4220045, 97503 40045

Structural Engineer

GOVEL TRUST
TRUSTEE

Applicant

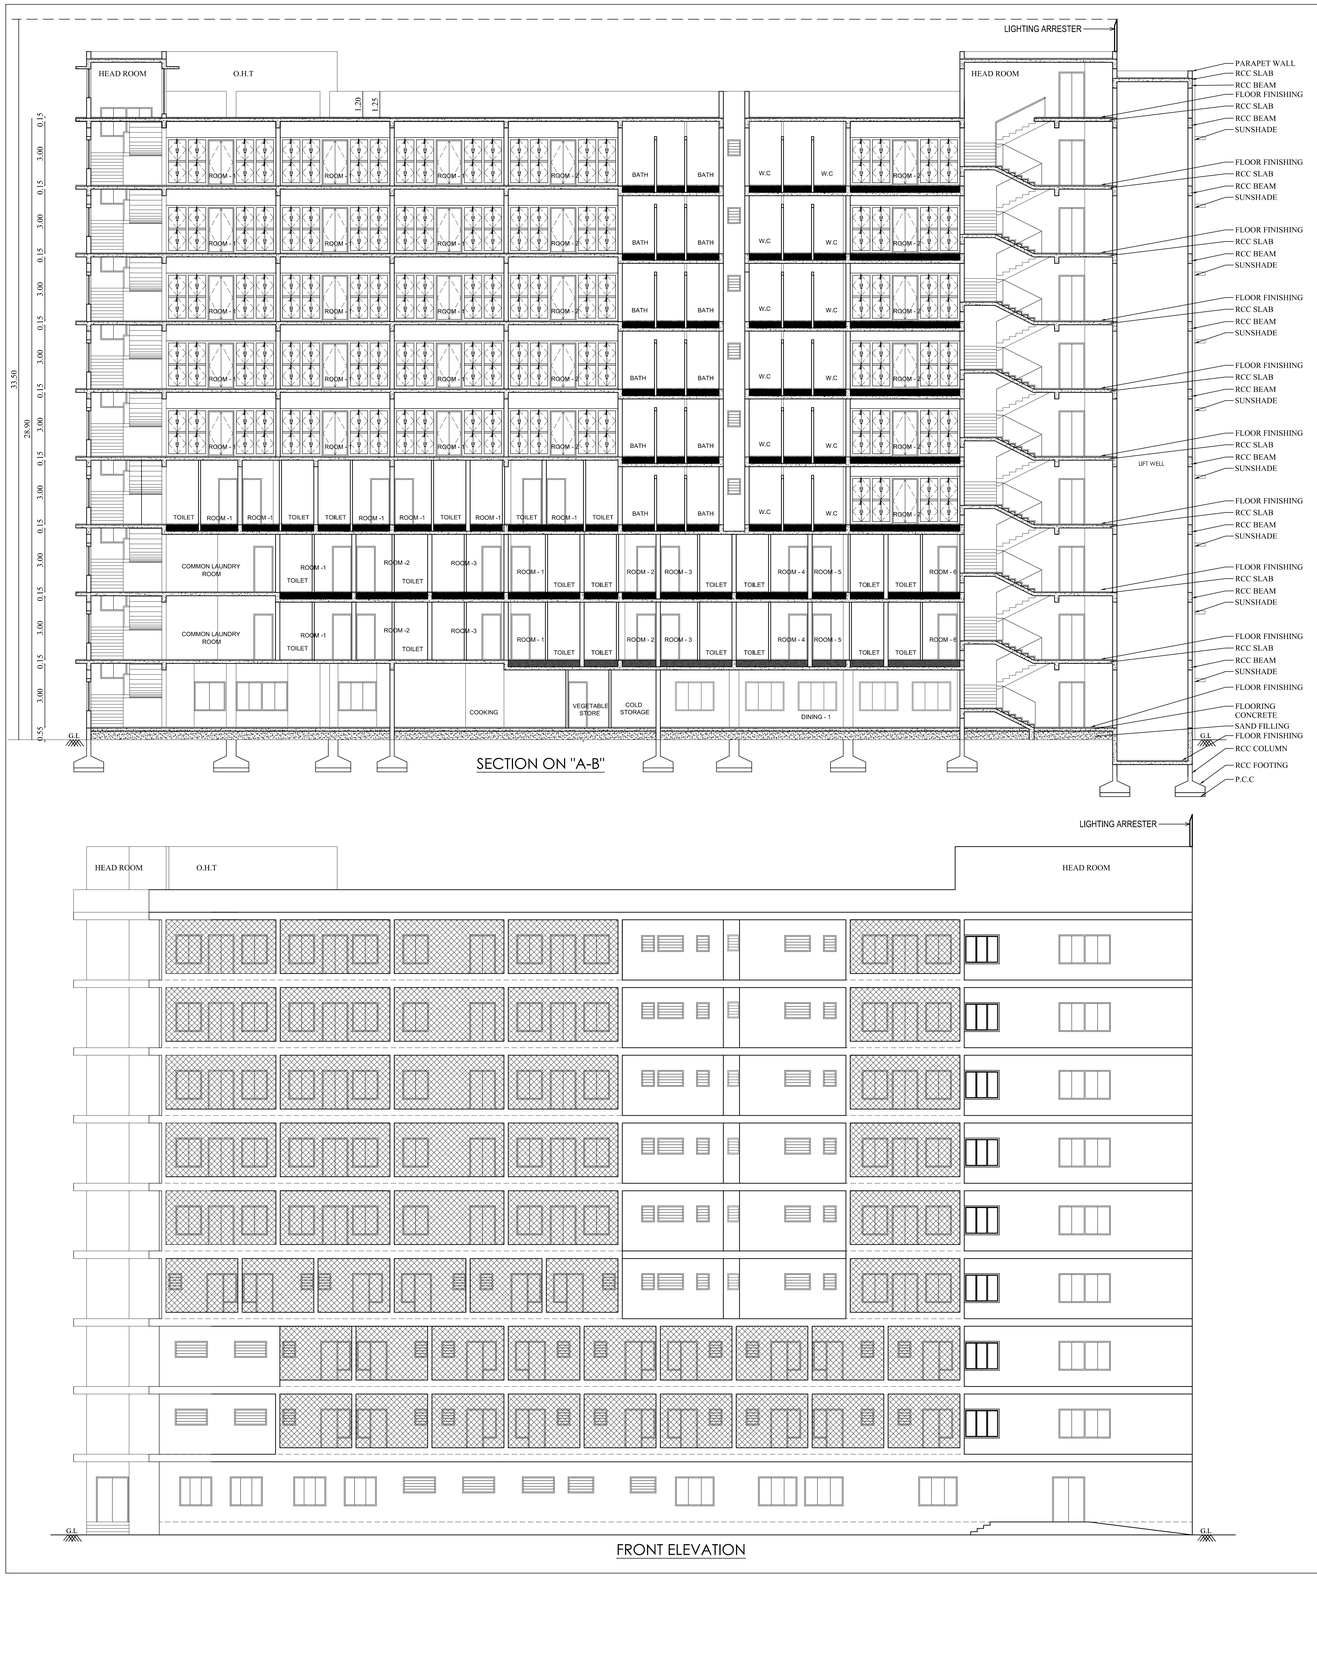

BLOCK-2	SECTION & ELEVATION	SHEET NO - 11/15

PLAN SHOWING THE PROPOSED CONSTRUCTION OF HOSTEL BUILDING IN S.F.NO:65/1A1B,65/1F,65/1G1B, 67/1A1,67/1A2A,67/1A2B,67/1B,67/2A,67/2B, 67/2C1,67/2C2,67/2C3,67/2C4,67/2C5,67/2C6, 67/2C7,67/2C8,67/2C9,67/2D,67/3A2A,69/19A, 69/20A,69/6A1,69/16A,69/16B,69/17 AT UTHAMASOLAPURAM VILLAGE, SALEM SOUTH TALUK, SALEM DISTRICT.

North

Scale 1 : 100

JOINERY DETAILS

TYPE	DESCRIPTION	SIZE
D1	DOUBLE DOOR	1.50 X 2.10
D2	DOUBLE DOOR	1.20 X 2.10
D3	SINGLE DOOR	0.90 X 2.10
D4	SINGLE DOOR	0.75 X 2.10
D5	SINGLE DOOR	1.25 X 2.10
SD	SLIDING DOOR	0.90 X 2.10
FED	FIRE EXIT DOOR	1.50 X 2.10
FRD1	FIRE RATED DOOR	1.20 X 2.10
FSD	FIRE SHAFT DOOR	1.20 X 2.10
FSD1	FIRE SHAFT DOOR	1.00 X 2.10
LO	LIFT OPEN	0.90 X 2.10
O1	OPEN	1.25 X 2.10
O2	OPEN	0.90 X 2.10
W1	WINDOW 1	2.40X 1.35
W2	WINDOW 2	1.80 X 1.35
W3	WINDOW 3	1.50 X 1.35
W4	WINDOW 4	1.20 X 1.35
W5	WINDOW 5	0.91 X 1.35
W6	WINDOW 6	0.65 X 1.35
V1	VENTILATOR 1	1.80 X 0.61
V2	VENTILATOR 2	1.50 X 0.61
V3	VENTILATOR 3	1.20 X0.61
V4	VENTILATOR 4	0.60 X 0.91
V5	VENTILATOR 5	0.80 X 0.91
J	JALI	3.34

All metric dimensions are in metre

T. GUNASEKAR, B.E.,
REGISTERED QUALITY AUDITOR
DTCP REGISTRATION No. QA / 003 / 2022 dtd 06 / 04 / 2022
104 A, LAKSHMIPURAM 6TH STREET,
PERUMEDU EAST POST,CBE - 641004
MOB - 8300903739

Quality Auditor

R.N.Krishna Kumar B.Arch.,
CA / 2015 / 73097
LPA / CE / 19 / 07 / 089
GK ASSOCIATES
No : 603, 100 Feet Road, Gandhipuram
Coimbatore - 641 012.
Ph : 0422 - 4220046, 99442 11111

Construction Engineer

R.N.Krishna Kumar B.Arch.,
CA / 2015 / 73097
LPA / AR / CA - / 19 / 03 / 006
GK ASSOCIATES
No : 603, 100 Feet Road, Gandhipuram
Coimbatore - 641 012.
Ph : 0422 - 4220046, 99442 11111


Architect

R.PRAKASH M.E., (Structural)
LPA/SE/Gr-I/19/05/044
GK ASSOCIATES
No : 603, 100 FEET ROAD, GANDHIPURAM
COIMBATORE - 641 012.
PHONE : 0422-4220046, 97503 40046


Structural Engineer

GOVEL TRUST
TRUSTEE


Applicant

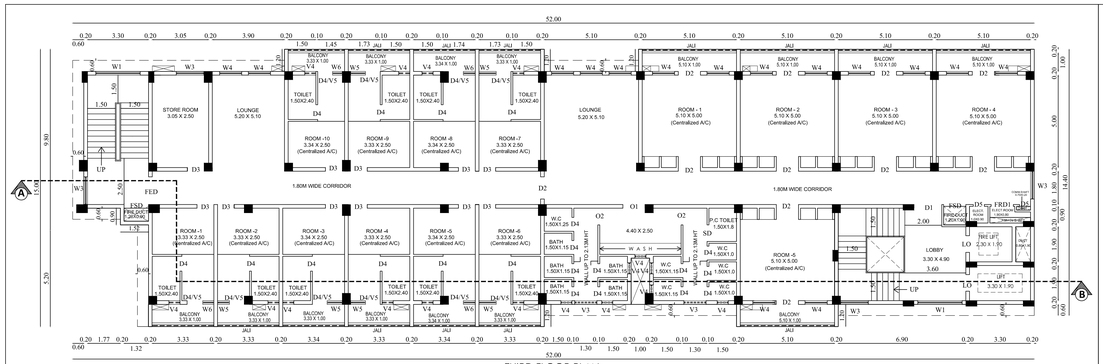


THIRD FLOOR PLAN

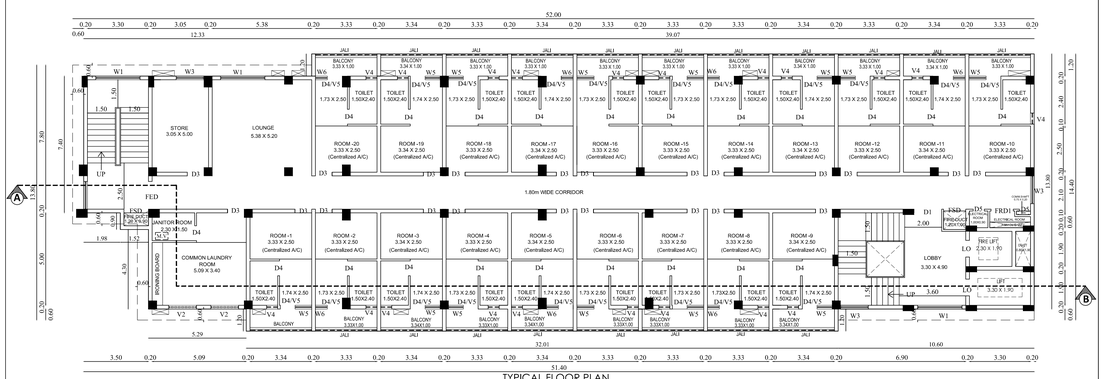


TYPICAL FLOOR PLAN
(FIRST & SECOND FLOORS)

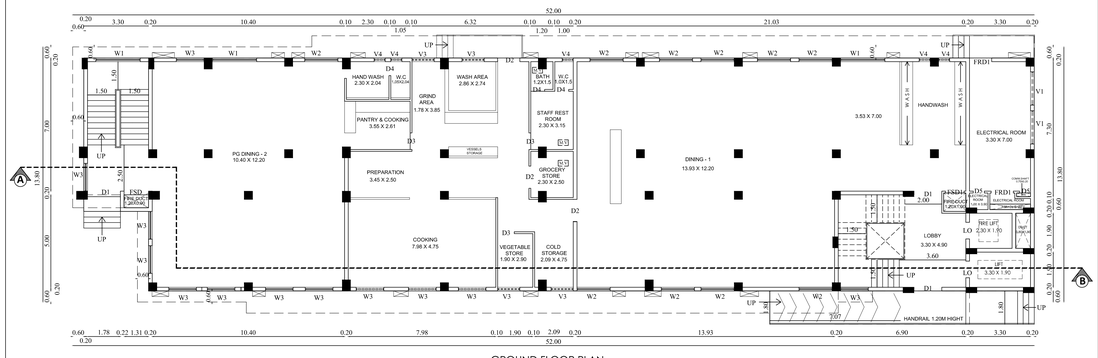


GROUND FLOOR PLAN

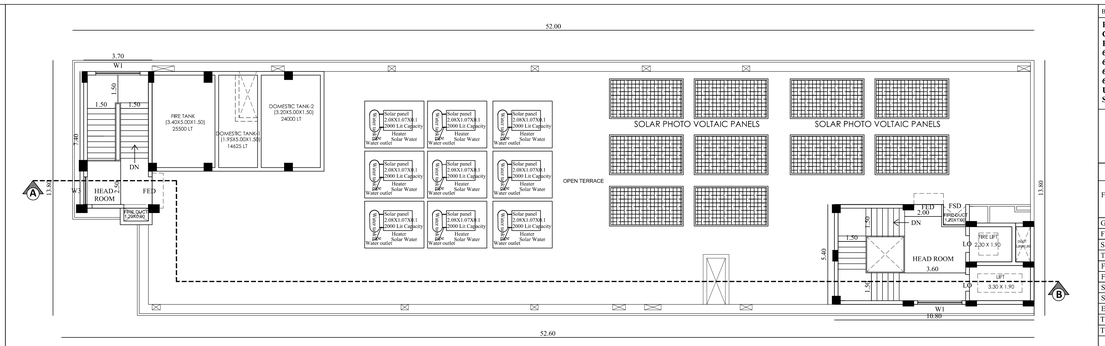

TERRACE FLOOR PLAN

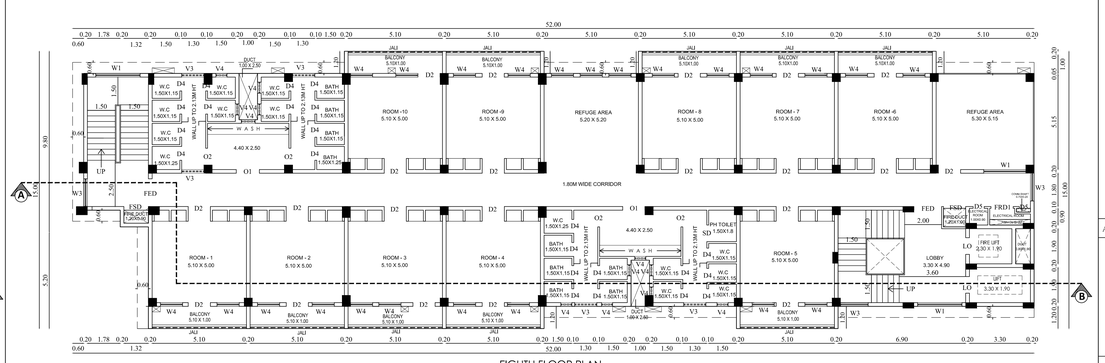

EIGHTH FLOOR PLAN

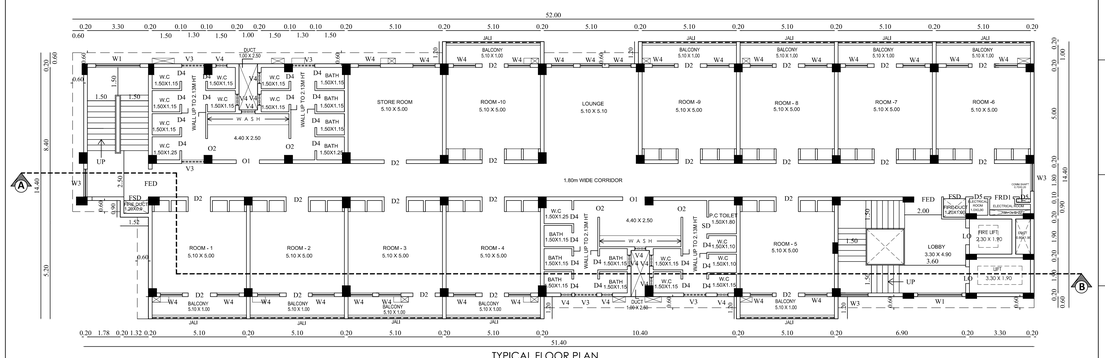

TYPICAL FLOOR PLAN
(FOURTH, FIFTH, SIXTH & SEVENTH FLOORS)

BLOCK-2 | GROUND TO TERRACE FLOOR | SHEET NO- 10/15

PLAN SHOWING THE PROPOSED CONSTRUCTION OF HOSTEL BUILDING IN S.F.NO:65/1A1B,65/1F,65/1G1B, 67/1A1,67/1A2A,67/1A2B,67/1B,67/2A,67/2B, 67/2C1,67/2C2,67/2C3,67/2C4,67/2C5,67/2C6, 67/2C7,67/2C8,67/2C9,67/2D,67/3A2A,69/19A, 69/20A,69/6A1,69/16A,69/16B,69/17 AT UTHAMASOLAPURAM VILLAGE, SALEM SOUTH TALUK, SALEM DISTRICT.

North | Scale 1 : 100

AREA DETAILS:

Floor Name	FSI Area (in Sqm)	Non-FSI Area (in Sqm)	Total Buildup Area (in Sqm)
GROUND FLOOR	628.13	-	628.13
FIRST FLOOR	711.65	-	711.65
SECOND FLOOR	711.65	-	711.65
THIRD FLOOR	698.67	-	698.67
FOURTH FLOOR	685.91	-	685.91
FIFTH FLOOR	685.91	-	685.91
SIXTH FLOOR	685.91	-	685.91
SEVENTH FLOOR	685.91	-	685.91
EIGHT FLOOR	685.91	-	685.91
TERRACE FLOOR	-	78.58	78.58
TOTAL	6179.65	78.58	6258.23

JOINERY DETAILS

TYPE	DESCRIPTION	SIZE
D1	DOUBLE DOOR	1.50 X 2.10
D2	DOUBLE DOOR	1.20 X 2.10
D3	SINGLE DOOR	0.90 X 2.10
D4	SINGLE DOOR	0.75 X 2.10
D5	SINGLE DOOR	1.25 X 2.10
SD	SWING OUT DOOR	0.90 X 2.10
FED	FIRE EXIT DOOR	1.50 X 2.10
FRD1	FIRE RATED DOOR	1.20 X 2.10
FSD	FIRE SHAFT DOOR	1.20 X 2.10
FSD1	FIRE SHAFT DOOR	1.00 X 2.10
LO	LIFT OPEN	0.90 X 2.10
O1	OPEN	1.25 X 2.10
O2	OPEN	0.90 X 2.10
W1	WINDOW 1	2.40X 1.35
W2	WINDOW 2	1.80 X 1.35
W3	WINDOW 3	1.50 X 1.35
W4	WINDOW 4	1.20 X 1.35
W5	WINDOW 5	0.91 X 1.35
W6	WINDOW 6	0.65 X 1.35
V1	VENTILATOR 1	1.80 X 0.61
V2	VENTILATOR 2	1.50 X 0.61
V3	VENTILATOR 3	1.20 X0.61
V4	VENTILATOR 4	0.60 X 0.91
V5	VENTILATOR 5	0.80 X 0.91
J	JALI	3.34

All metric dimensions are in metre

T. GUNASEKAR, B.E.,
REGISTERED QUALITY AUDITOR
STCP REGISTRATION No. QA/1051/2022 dtd 06/04/2022
104-A, LAKSHMIPURAM 6TH STREET,
PEELAMEDU EAST POST,CBE - 641004
TIN No : 33090907739

Quality Auditor

R.N.Krishna Kumar B.Arch.,
CA / 2015 / 73097
LPA / CE / 19 / 07 / 089
GK ASSOCIATES
No : 603, 100 Feet Road, Gandhipuram
Coimbatore - 641 012.
Ph : 0422 - 4220046, 99442 11111

Construction Engineer

R.N.K. Usha Kumar B.Arch.,
CA / 2015 / 73092
LPA / AR / GN / 19 / 03 / 006
GK ASSOCIATES
No : 603, 100 Feet Road, Gandhipuram
Coimbatore - 641 012.
Ph : 0422 - 4220046, 99442 11111

Architect

R.PRAKASH M.E., (Structural)
LPA/SE/Gr-I/19/05/044
GK ASSOCIATES
No : 603, 100 FEET ROAD, GANDHIPURAM,
COIMBATORE - 641 012.
PHONE : 0422-4220046, 97503 40046


Structural Engineer

GOVEL TRUST
S. Kalpana
TRUSTEE


Applicant



FRONT ELEVATION

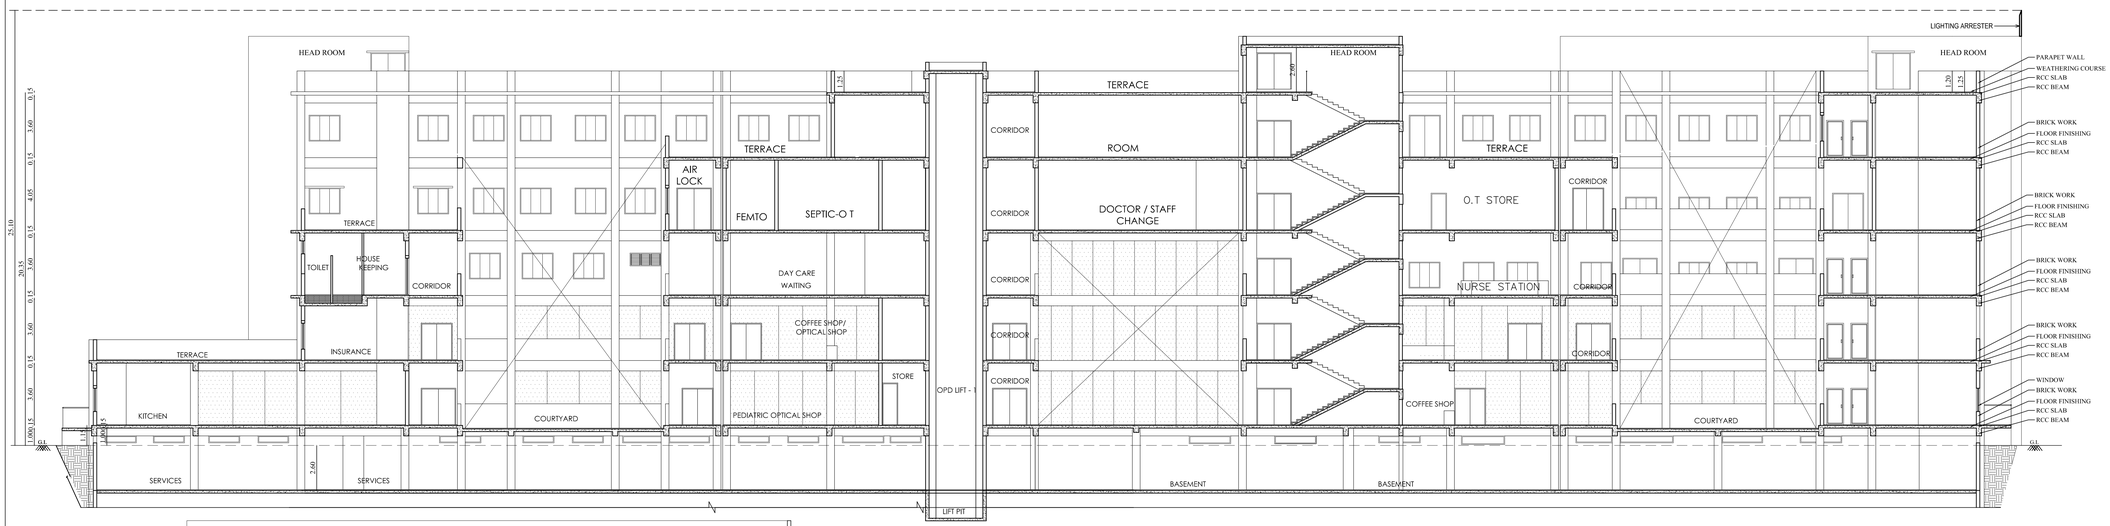

SECTION ON "A-B"

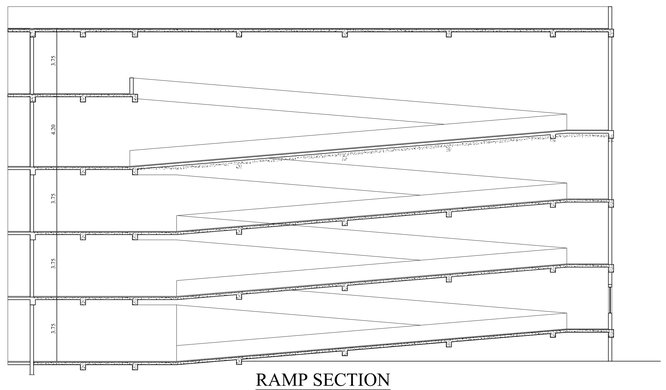

RAMP SECTION

BLOCK - I	SECTION & ELEVATION	SHEET NO - 9/15

PLAN SHOWING THE PROPOSED CONSTRUCTION OF HOSPITAL BUILDING IN S.F.NO:65/1A1B,65/1F,65/1G1B, 67/1A1,67/1A2A,67/1A2B,67/1B,67/2A,67/2B, 67/2C1,67/2C2,67/2C3,67/2C4,67/2C5,67/2C6, 67/2C7,67/2C8,67/2C9,67/2D,67/3A2A,69/19A, 69/20A,69/6A1,69/16A,69/16B,69/17 AT UTHAMASOLAPURAM VILLAGE, SALEM SOUTH TALUK, SALEM DISTRICT.

North

Scale 1 : 100

JOINERY DETAILS

TYPE	DESCRIPTION	SIZE
RS	ROLLING SHUTTER	3.00 X 2.40
D1	DOOR 1	2.40 X 2.40
D2	DOOR 2	2.00 X 2.40
D3	DOOR 3	1.80 X 2.40
D4	DOOR 4	1.50 X 2.40
D5	DOOR 5	1.25 X 2.40
D6	DOOR 6	1.00 X 2.40
D7	DOOR 7	0.90 X 2.40
D8	DOOR 8	0.90 X 2.10
D9	DOOR 9	0.80 X 2.10
D10	DOOR 10	1.00 X 2.40
SW1	SWING DOOR 1	2.00 X 2.40
SD1	STEEL DOOR 1	2.00 X 2.40
SD2	STEEL DOOR 2	0.80 X 2.40
FED1	FIRE EXIT DOOR	2.00 X 2.40
FRD1	FIRE RATED DOOR	1.50 X 2.40
FSD	FIRE SHAFT DOOR	1.00 X 2.40
LO	LIFT OPEN	1.20 X 2.10
W1	WINDOW 1	1.80 X 1.50
W2	WINDOW 1	1.50 X 1.50
W3	WINDOW 1	1.20 X 1.80
W4	WINDOW 1	0.75 X 1.80
V1	VENTILATOR 1	1.80 X 0.75
V2	VENTILATOR 2	0.90 X 0.75
V3	VENTILATOR 3	0.75 X 0.75
V4	VENTILATOR 4	3.00 X 0.75
V5	VENTILATOR 5	1.20 X 0.75
FG1	FIXED GLASS 1	1.80 X 1.50
FG2	FIXED GLASS 2	1.50 X 0.40
	FRESH AIR LOUVER	2.40 X 0.40
	EXHAUST LOUVER	2.40 X 0.40

All metric dimensions are in metre

T. GUNASEKAR, B.E.,
REGISTERED QUALITY AUDITOR
DTCP REGISTRATION No. QA / 003 / 2022 dtd 06 / 04 / 2022
104 A, LAKSHMIPURAM 6TH STREET,
PEELAMEDU EAST POST,CBE - 641004
MOB - 09009007339

Quality Auditor

R.N.Krishna Kumar B.Arch.,
CA / 2015 / 73097
LPA / CE / 19 / 07 / 089
GK ASSOCIATES
No : 603, 100 Feet Road, Gandhipuram
Coimbatore - 641 012.
Ph : 0422 - 4220046, 99442 11111

Construction Engineer

R.N.Krishna Kumar B.Arch.,
CA / 2015 / 73097
LPA / AR / CA - 19 / 03 / 008
GK ASSOCIATES
No : 603, 100 Feet Road, Gandhipuram
Coimbatore - 641 012.
Ph : 0422 - 4220046, 99442 11111


Architect

R.PRAKASH M.E., (Structural)
LPA/SE/Gr-I/19/05/044
GK ASSOCIATES
No : 603, 100 FEET ROAD, GANDHIPURAM
COIMBATORE - 641 012.
PHONE : 0422-4220046, 97503 40046

Structural Engineer

GOVEL TRUST
TRUSTEE

Applicant

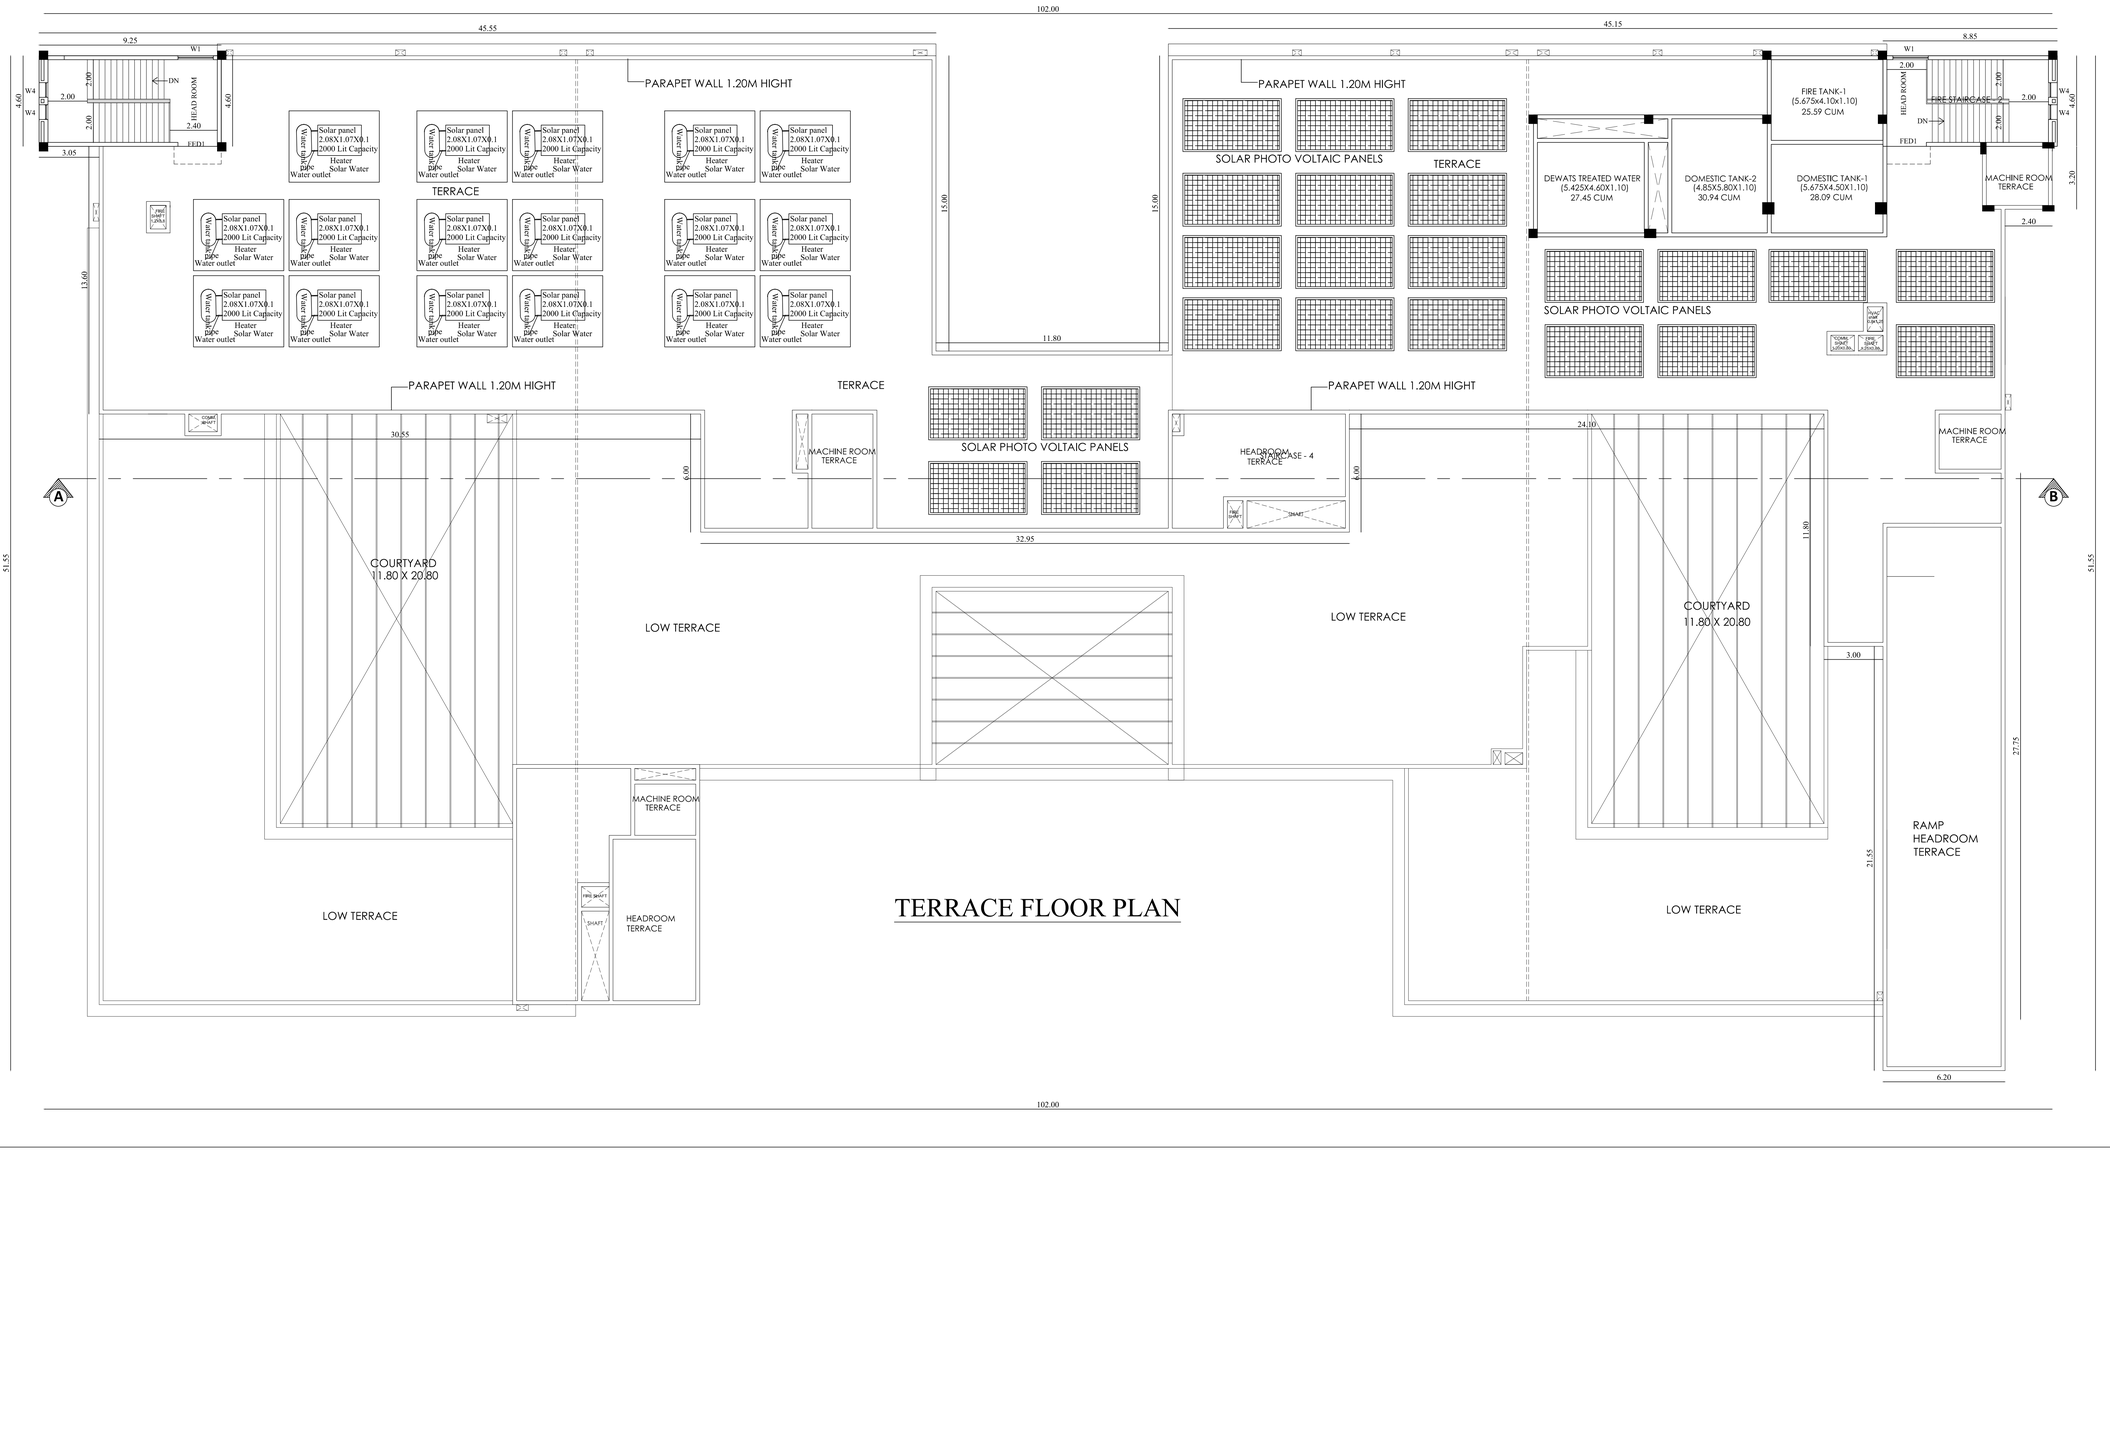

BLOCK - I	TERRACE FLOOR	SHEET NO - 8/15

PLAN SHOWING THE PROPOSED CONSTRUCTION OF HOSPITAL BUILDING IN S.F.NO.65/1A1B,65/1F,65/1G1B, 67/1A1,67/1A2A,67/1A2B,67/1B,67/2A,67/2B, 67/2C1,67/2C2,67/2C3,67/2C4,67/2C5,67/2C6, 67/2C7,67/2C8,67/2C9,67/2D,67/3A2A,69/19A, 69/20A,69/6A1,69/10A,69/16B,69/17 AT UTHAMASOLAPURAM VILLAGE, SALEM SOUTH TALUK, SALEM DISTRICT.

North

Scale 1 : 100

AREA DETAILS:

Floor Name	FSI Area (in Sqm)	Non-FSI Area (in Sqm)	Total Buildup Area (in Sqm)
TERRACE FLOOR	-	83.26	83.26

JOINERY DETAILS

TYPE	DESCRIPTION	SIZE
RS	ROLLING SHUTTER	3.00 X 2.40
D1	DOOR 1	2.40 X 2.40
D2	DOOR 2	2.00 X 2.40
D3	DOOR 3	1.80 X 2.40
D4	DOOR 4	1.50 X 2.40
D5	DOOR 5	1.25 X 2.40
D6	DOOR 6	1.00 X 2.40
D7	DOOR 7	0.90 X 2.40
D8	DOOR 8	0.90 X 2.10
D9	DOOR 9	0.80 X 2.10
D10	DOOR 10	1.00 X 2.40
SW1	SWING DOOR 1	2.00 X 2.40
SD1	STEEL DOOR 1	2.00 X 2.40
SD2	STEEL DOOR 2	0.80 X 2.40
FED1	FIRE EXIT DOOR	2.00 X 2.40
FRD1	FIRE RATED DOOR	1.50 X 2.40
FSD	FIRE SHAFT DOOR	1.00 X 2.40
LO	LIFT OPEN	1.20 X 2.10
W1	WINDOW 1	1.80 X 1.50
W2	WINDOW 1	1.50 X 1.50
W3	WINDOW 1	1.20 X 1.80
W4	WINDOW 1	0.75 X 1.80
V1	VENTILATOR 1	1.80 X 0.75
V2	VENTILATOR 2	0.90 X 0.75
V3	VENTILATOR 3	0.75 X 0.75
V4	VENTILATOR 4	3.00 X 0.75
V5	VENTILATOR 5	1.20 X 0.75
FG1	FIXED GLASS 1	1.80 X 1.50
FG2	FIXED GLASS 2	1.50 X 0.40
	FRESH AIR LOUVER	2.40 X 0.40
	EXHAUST LOUVER	2.40 X 0.40

All metric dimensions are in metre

T. GUNASEKAR, B.E.,
REGISTERED QUALITY AUDITOR
QCI REGISTRATION No. QA/103/2020 dtd 06/04/2002
104 A, LAKSHMIPURAM 6TH STREET,
PEELAMEDU EAST POST,CBE - 641004
MOB : 9360992739

Quality Auditor

R.N.Krishna Kumar B.Arch.,
CA / 2015 / 73097
LPA / CE / 19 / 07 / 089
GK ASSOCIATES
No : 603, 100 Feet Road, Gandhipuram
Coimbatore - 641 012.
Ph : 0422 - 4220046, 99442 11111

Construction Engineer

R.N.Krishna Kumar B.Arch.,
CA / 2015 / 73097
LPA / CE / 19 / 07 / 089
GK ASSOCIATES
No : 603, 100 Feet Road, Gandhipuram
Coimbatore - 641 012.
Ph : 0422 - 4220046, 99442 11111


Architect

R.PRAKASH M.E., (Structural)
LPA/SE/Gr-I/19/05/044
GK ASSOCIATES
No : 603, 100 FEET ROAD, GANDHIPURAM
COIMBATORE - 641 012.
PHONE : 0422-4220046, 97503 40046

Structural Engineer

GOVEL TRUST
TRUSTEE

Applicant

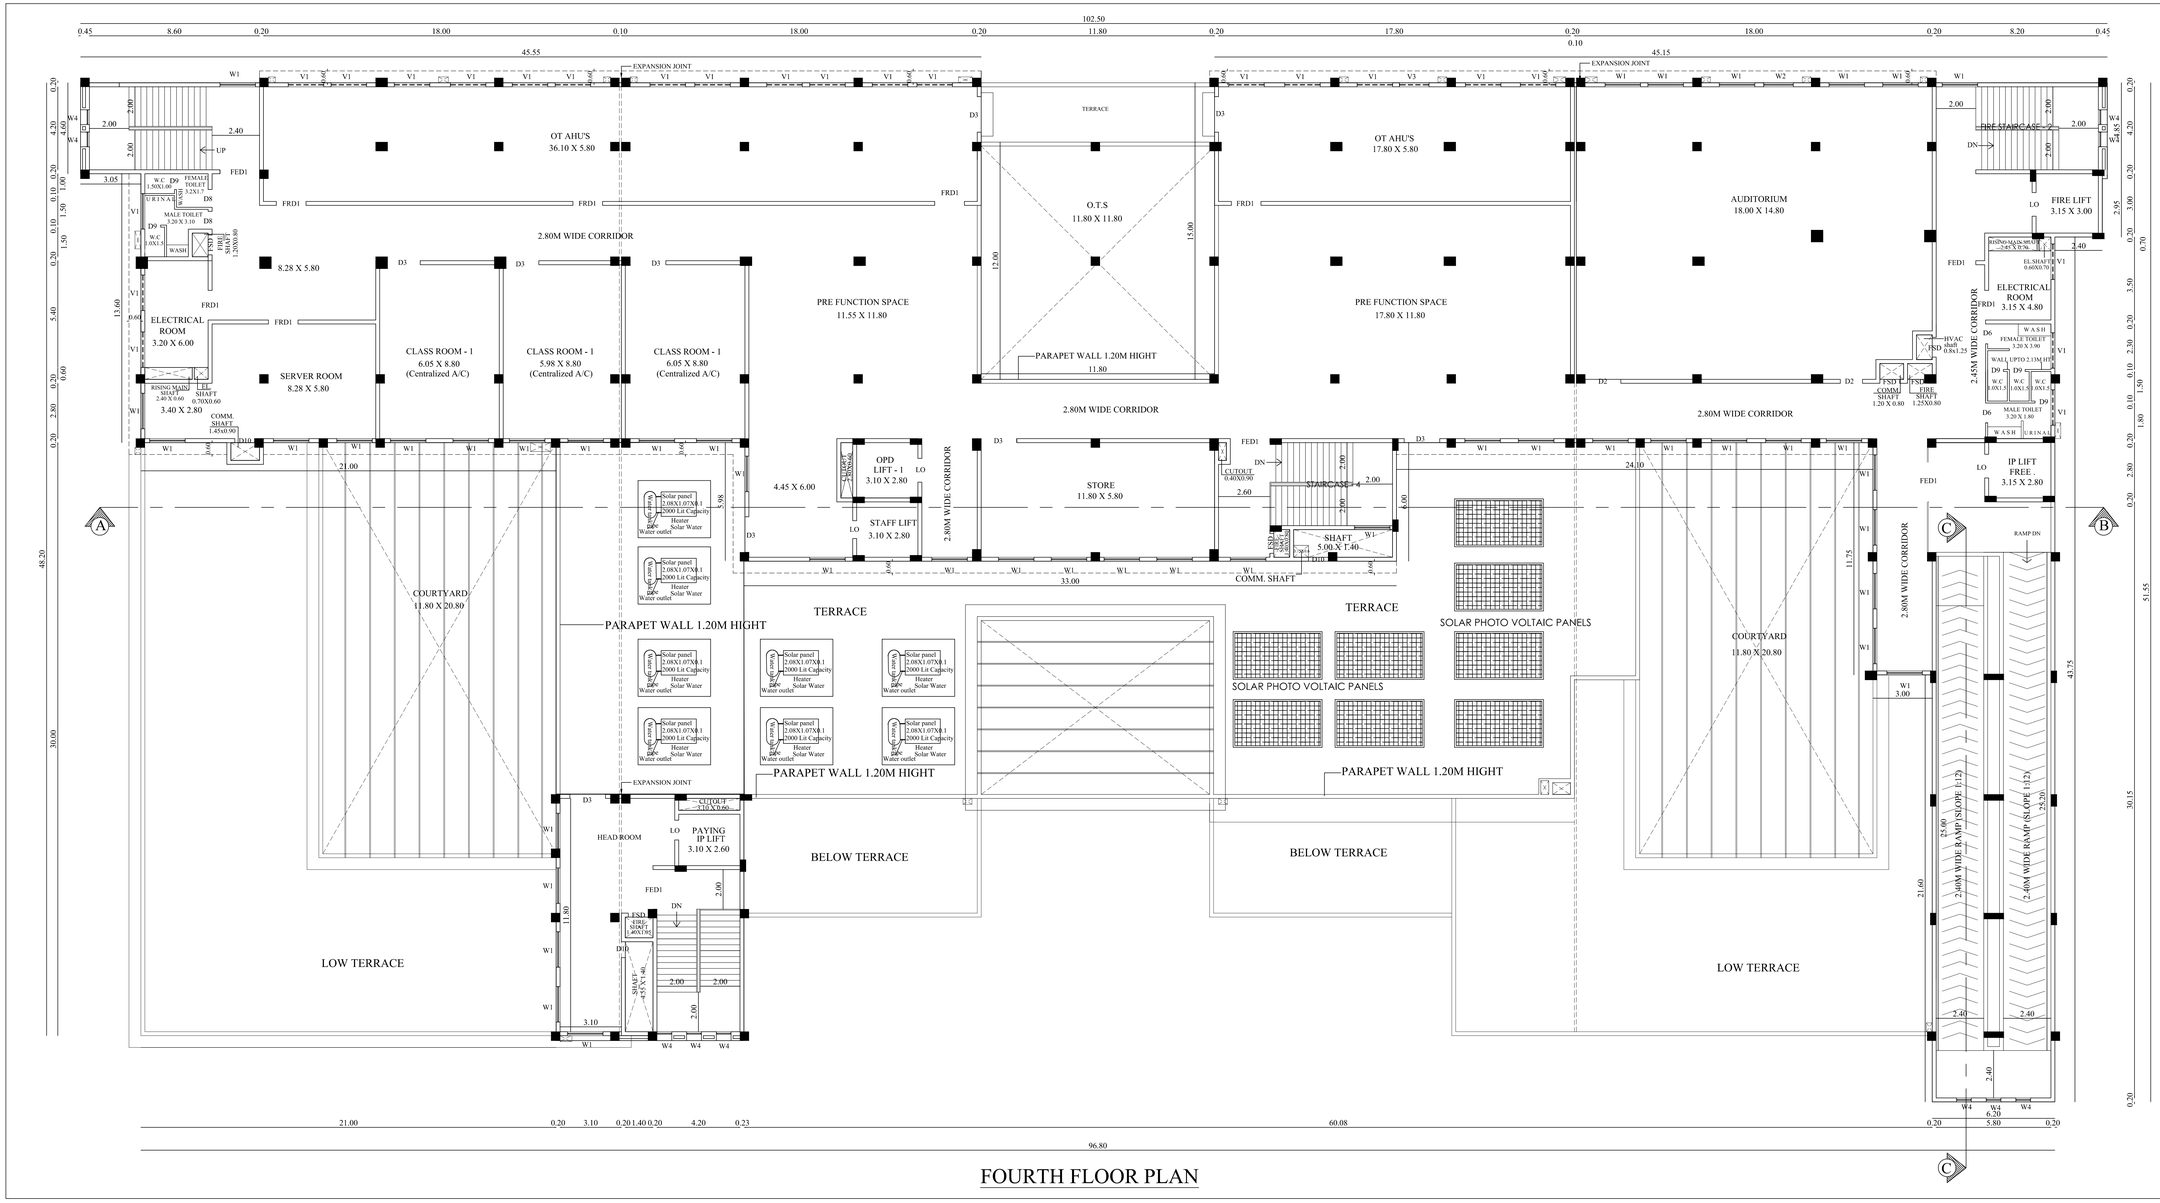

FOURTH FLOOR PLAN

BLOCK - 1	FOURTH FLOOR	SHEET NO - 7/15

PLAN SHOWING THE PROPOSED CONSTRUCTION OF HOSPITAL BUILDING IN S.F.NO.65/1A1B,65/1F,65/1G1B, 67/1A1,67/1A2A,67/1A2B,67/1B,67/2A,67/2B, 67/2C1,67/2C2,67/2C3,67/2C4,67/2C5,67/2C6, 67/2C7,67/2C8,67/2C9,67/2D,67/3A2A,69/19A, 69/20A,69/6A1,69/16A,69/16B,69/17 AT UTHAMASOLAPURAM VILLAGE, SALEM SOUTH TALUK, SALEM DISTRICT.

North

Scale 1 : 100

AREA DETAILS:

Floor Name	FSI Area (in Sqm)	Non-FSI Area (in Sqm)	Total Buildup Area (in Sqm)
FOURTH FLOOR	2149.88	-	2149.88

JOINERY DETAILS

TYPE	DESCRIPTION	SIZE
RS	ROLLING SHUTTER	3.00 X 2.40
D1	DOOR 1	2.40 X 2.40
D2	DOOR 2	2.00 X 2.40
D3	DOOR 3	1.80 X 2.40
D4	DOOR 4	1.50 X 2.40
D5	DOOR 5	1.25 X 2.40
D6	DOOR 6	1.00 X 2.40
D7	DOOR 7	0.90 X 2.40
D8	DOOR 8	0.90 X 2.10
D9	DOOR 9	0.80 X 2.10
D10	DOOR 10	1.00 X 2.40
SW1	SWING DOOR 1	2.00 X 2.40
SD1	STEEL DOOR 1	2.00 X 2.40
SD2	STEEL DOOR 2	0.80 X 2.40
FED1	FIRE EXIT DOOR	2.00 X 2.40
FRD1	FIRE RATED DOOR	1.50 X 2.40
FSD	FIRE SHAFT DOOR	1.00 X 2.40
LO	LIFT OPEN	1.20 X 2.10
W1	WINDOW 1	1.80 X 1.50
W2	WINDOW 1	1.50 X 1.50
W3	WINDOW 1	1.20 X 1.80
W4	WINDOW 1	0.75 X 1.80
V1	VENTILATOR 1	1.80 X 0.75
V2	VENTILATOR 2	0.90 X 0.75
V3	VENTILATOR 3	0.75 X 0.75
V4	VENTILATOR 4	3.00 X 0.75
V5	VENTILATOR 5	1.20 X 0.75
FG1	FIXED GLASS 1	1.80 X 1.50
FG2	FIXED GLASS 2	1.50 X 0.40
	FRESH AIR LOUVER	2.40 X 0.40
	EXHAUST LOUVER	2.40 X 0.40

All metric dimensions are in metre


T. GUNASEKAR, B.E.,
REGISTERED QUALITY AUDITOR
QCI-IT REGISTRATION No. QA/1003/2022 dtd 06/04/2022
10-A-A, LAKSHMIPURAM 6TH STREET,
PEELAMEDU EAST POST,CBE - 641004
MOB - 8300903739
Quality Auditor

R.N.Krishna Kumar B.Arch.,
CA/ 2015 / 73097
LPA / CE / 19 / 07 / 089
GK ASSOCIATES
No : 603, 100 Feet Road, Gandhipuram
Coimbatore - 641 012.
Ph : 0422 - 4220046, 99442 11111
Construction Engineer

R.N.Krishna Kumar B.Arch.,
CA/ 2015 / 73097
LPA / CA / CR - / 19 / 03 / 008
GK ASSOCIATES
No : 603, 100 Feet Road, Gandhipuram
Coimbatore - 641 012.
Ph : 0422 - 4220046, 99442 11111
Architect

R.PRAKASH M.E., (Structural)
LPA/SE/Gr-I/19/05/044
GK ASSOCIATES
No : 603, 100 FEET ROAD, GANDHIPURAM
COIMBATORE - 641 012.
PHONE : 0422-4220046, 97503 40046
Structural Engineer

GOVEL TRUST
TRUSTEE
Applicant

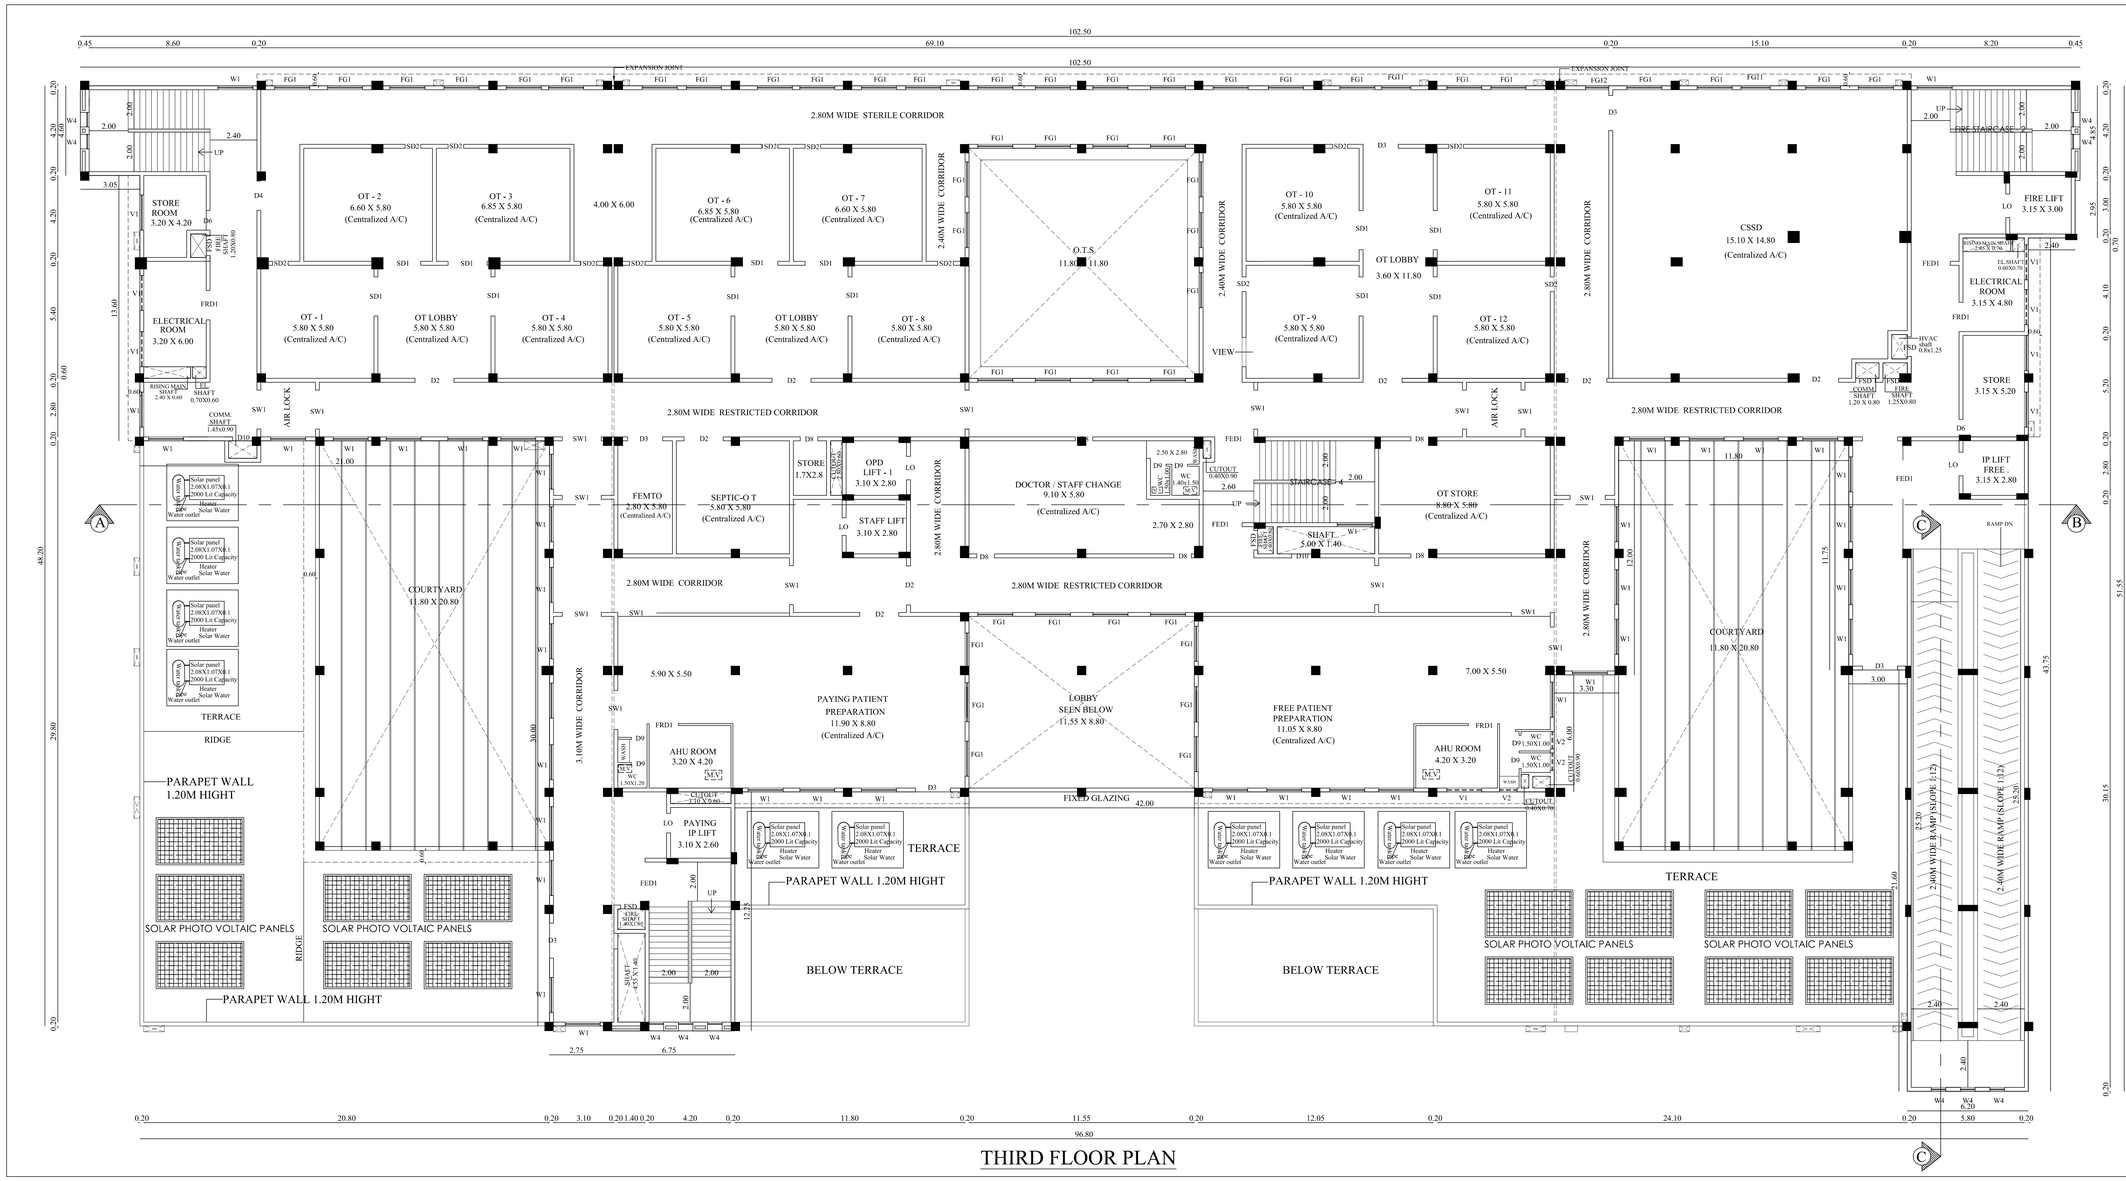

THIRD FLOOR PLAN

BLOCK - 1	THIRD FLOOR	SHEET NO - 6/15

PLAN SHOWING THE PROPOSED CONSTRUCTION OF HOSPITAL BUILDING IN S.F.NO:65/1A1B,65/1F,65/1G1B, 67/1A1,67/1A2A,67/1A2B,67/1B,67/2A,67/2B, 67/2C1,67/2C2,67/2C3,67/2C4,67/2C5,67/2C6, 67/2C7,67/2C8,67/2C9,67/2D,67/3A2A,69/19A, 69/20A,69/6A1,69/16A,69/16B,69/17 AT UTHAMASOLAPURAM VILLAGE, SALEM SOUTH TALUK, SALEM DISTRICT.

North

Scale 1 : 100

AREA DETAILS:

Floor Name	FSI Area (in Sqm)	Non-FSI Area (in Sqm)	Total Builtup Area (in Sqm)
THIRD FLOOR	2851.55	-	2851.55

JOINERY DETAILS

TYPE	DESCRIPTION	SIZE
RS	ROLLING SHUTTER	3.00 X 2.40
D1	DOOR 1	2.40 X 2.40
D2	DOOR 2	2.00 X 2.40
D3	DOOR 3	1.80 X 2.40
D4	DOOR 4	1.50 X 2.40
D5	DOOR 5	1.25 X 2.40
D6	DOOR 6	1.00 X 2.40
D7	DOOR 7	0.90 X 2.40
D8	DOOR 8	0.90 X 2.10
D9	DOOR 9	0.80 X 2.10
D10	DOOR 10	1.00 X 2.40
SW1	SWING DOOR 1	2.00 X 2.40
SD1	STEEL DOOR 1	2.00 X 2.40
SD2	STEEL DOOR 2	0.80 X 2.40
FED1	FIRE EXIT DOOR	2.00 X 2.40
FRD1	FIRE RATED DOOR	1.50 X 2.40
FSD	FIRE SHAFT DOOR	1.00 X 2.40
LO	LIFT OPEN	1.20 X 2.10
W1	WINDOW 1	1.80 X 1.50
W2	WINDOW 1	1.50 X 1.50
W3	WINDOW 1	1.20 X 1.80
W4	WINDOW 1	0.75 X 1.80
V1	VENTILATOR 1	1.80 X 0.75
V2	VENTILATOR 2	0.90 X 0.75
V3	VENTILATOR 3	0.75 X 0.75
V4	VENTILATOR 4	3.00 X 0.75
V5	VENTILATOR 5	1.20 X 0.75
FG1	FIXED GLASS 1	1.80 X 1.50
FG2	FIXED GLASS 2	1.50 X 0.40
	FRESH AIR LOUVER	2.40 X 0.40
	EXHAUST LOUVER	2.40 X 0.40

All metric dimensions are in metre


T. GUNASEKAR, B.E.,
REGISTERED AUDITOR
DTCP REGISTRATION No. 0A/1001/2022 dtd 06/04/2022
104-A, LAKSHMIPURAM 6TH STREET,
PEELAMEDU EAST POST,CBE - 641004
MOB - 8300902739
Quality Auditor

R.N.Krishna Kumar B.Arch.,
CA/ 2015 / 73097
LPA / CE / 19 / 07 / 089
GK ASSOCIATES
No : 603, 100 Feet Road, Gandhipuram
Coimbatore - 641 012.
Ph : 0422 - 4220046, 99442 11111
Construction Engineer

R.N.Krishna Kumar B.Arch.,
CA/ 2015 / 73097
LPA / ARCH / 19/ 053 / 008
GK ASSOCIATES
No : 603, 100 Feet Road, Gandhipuram
Coimbatore - 641 012.
Ph : 0422 - 4220046, 99442 11111
Architect

R.PRAKASH M.E., (Structural)
LPA/SE/Gr.I/19/05/044
GK ASSOCIATES
No : 603, 100 FEET ROAD, GANDHIPURAM
COIMBATORE - 641 012.
PHONE : 0422-4220046, 97503 40046
Structural Engineer

GOVEL TRUST
TRUSTEE
Applicant

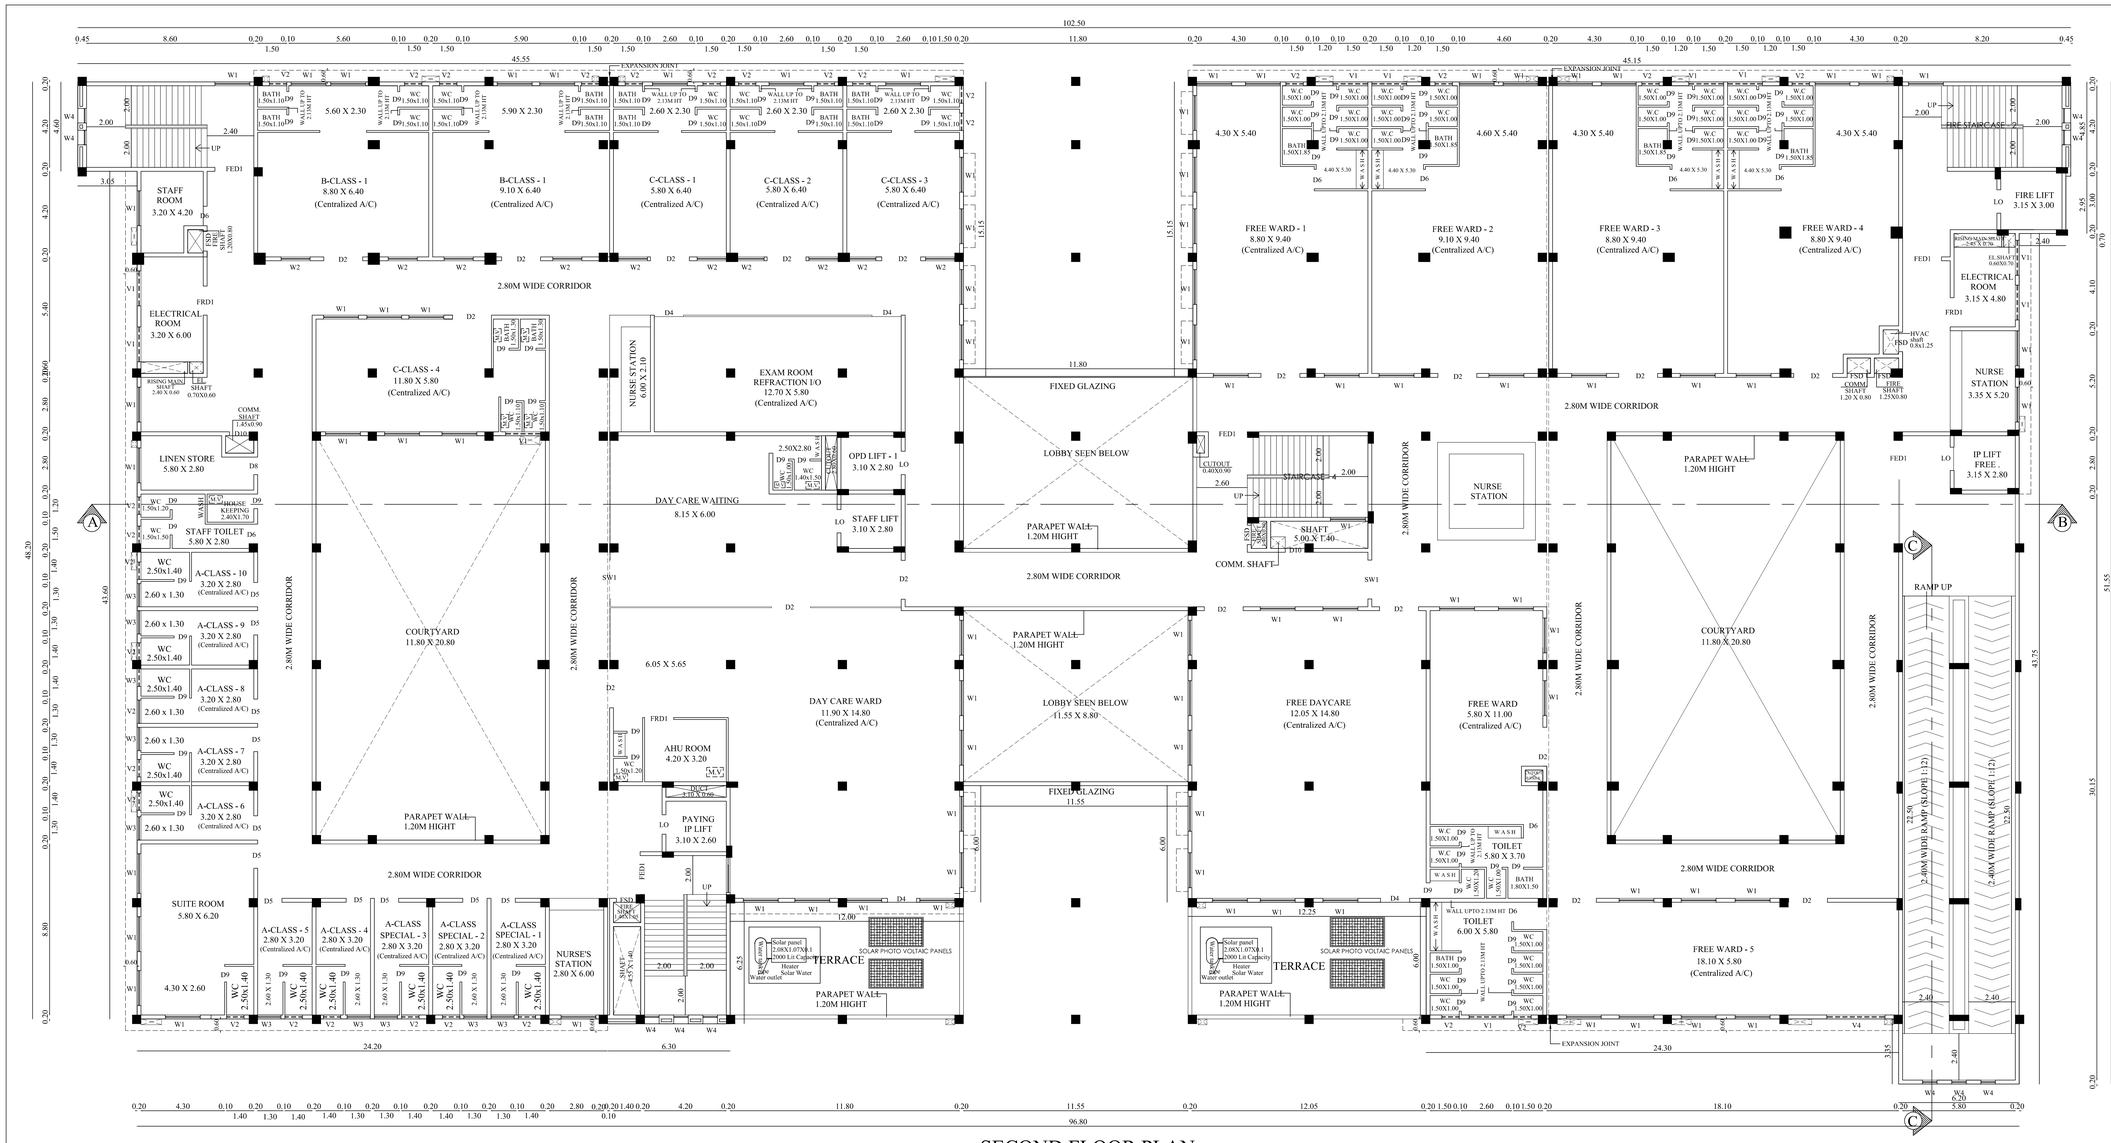

SECOND FLOOR PLAN

BLOCK - 1	SECOND FLOOR	SHEET NO - 5/15

PLAN SHOWING THE PROPOSED CONSTRUCTION OF HOSPITAL BUILDING IN S.F.NO:65/1A1B,65/1F,65/1G1B, 67/1A1,67/1A2A,67/1A2B,67/1B,67/2A,67/2B, 67/2C1,67/2C2,67/2C3,67/2C4,67/2C5,67/2C6, 67/2C7,67/2C8,67/2C9,67/2D,67/3A2A,69/19A, 69/20A,69/6A1,69/16A,69/16B,69/17 AT UTHAMASOLAPURAM VILLAGE, SALEM SOUTH TALUK, SALEM DISTRICT.

North

Scale 1 : 100

AREA DETAILS:

Floor Name	FSI Area (in Sqm)	Non-FSI Area (in Sqm)	Total Builtup Area (in Sqm)
SECOND FLOOR	3535.54	-	3535.54

JOINERY DETAILS

TYPE	DESCRIPTION	SIZE
RS	ROLLING SHUTTER	3.00 X 2.40
D1	DOOR 1	2.40 X 2.40
D2	DOOR 2	2.00 X 2.40
D3	DOOR 3	1.80 X 2.40
D4	DOOR 4	1.50 X 2.40
D5	DOOR 5	1.25 X 2.40
D6	DOOR 6	1.00 X 2.40
D7	DOOR 7	0.90 X 2.40
D8	DOOR 8	0.90 X 2.10
D9	DOOR 9	0.80 X 2.10
D10	DOOR 10	1.00 X 2.40
SW1	SWING DOOR 1	2.00 X 2.40
SD1	STEEL DOOR 1	2.00 X 2.40
SD2	STEEL DOOR 2	0.80 X 2.40
FED1	FIRE EXIT DOOR	2.00 X 2.40
FRD1	FIRE RATED DOOR	1.50 X 2.40
FSD	FIRE SHAFT DOOR	1.00 X 2.40
LO	LIFT OPEN	1.20 X 2.10
W1	WINDOW 1	1.80 X 1.50
W2	WINDOW 1	1.50 X 1.50
W3	WINDOW 1	1.20 X 1.80
W4	WINDOW 1	0.75 X 1.80
V1	VENTILATOR 1	1.80 X 0.75
V2	VENTILATOR 2	0.90 X 0.75
V3	VENTILATOR 3	0.75 X 0.75
V4	VENTILATOR 4	3.60 X 0.75
V5	VENTILATOR 5	1.20 X 0.75
FG1	FIXED GLASS 1	1.80 X 1.50
FG2	FIXED GLASS 2	1.50 X 0.40
	FRESH AIR LOUVER	2.40 X 0.40
	EXHAUST LOUVER	2.40 X 0.40

All metric dimensions are in metre

T. GUNASEKAR, B.E.,
REGISTERED QUALITY AUDITOR
DTCP REGISTRATION No. QA/181/2022-R1/16/34/2022
10-A, LAKSHMIPURAM 5TH STREET,
PERIYERI EAST, POST,CBE - 641304
Cell : 9360927339

Quality Auditor

R.N.Krishna Kumar B.Arch.,
CA/ 2015 / 72097
LPA / CE / 19 / 07 / 089
GK ASSOCIATES
No : 603, 100 Feet Road, Gandhipuram
Coimbatore - 641 012.
Ph : 0422 - 4220046, 98442 11111

Construction Engineer

R.N.Krishna Kumar B.Arch.,
CA/ 2015 / 72097
LPA / CE / 19 / 07 / 008
GK ASSOCIATES
No : 603, 100 Feet Road, Gandhipuram
Coimbatore - 641 012.
Ph : 0422 - 4220046, 98442 11111


Architect

R.PRAKASH M.E., (Structural)
LPA/SE/Gr-I/19/05/044
GK ASSOCIATES
No : 603, 100 FEET ROAD, GANDHIPURAM
COIMBATORE - 641 012.
PHONE : 0422-4220046, 97503 49046

Structural Engineer

GOVEL TRUST
TRUSTEE

Applicant

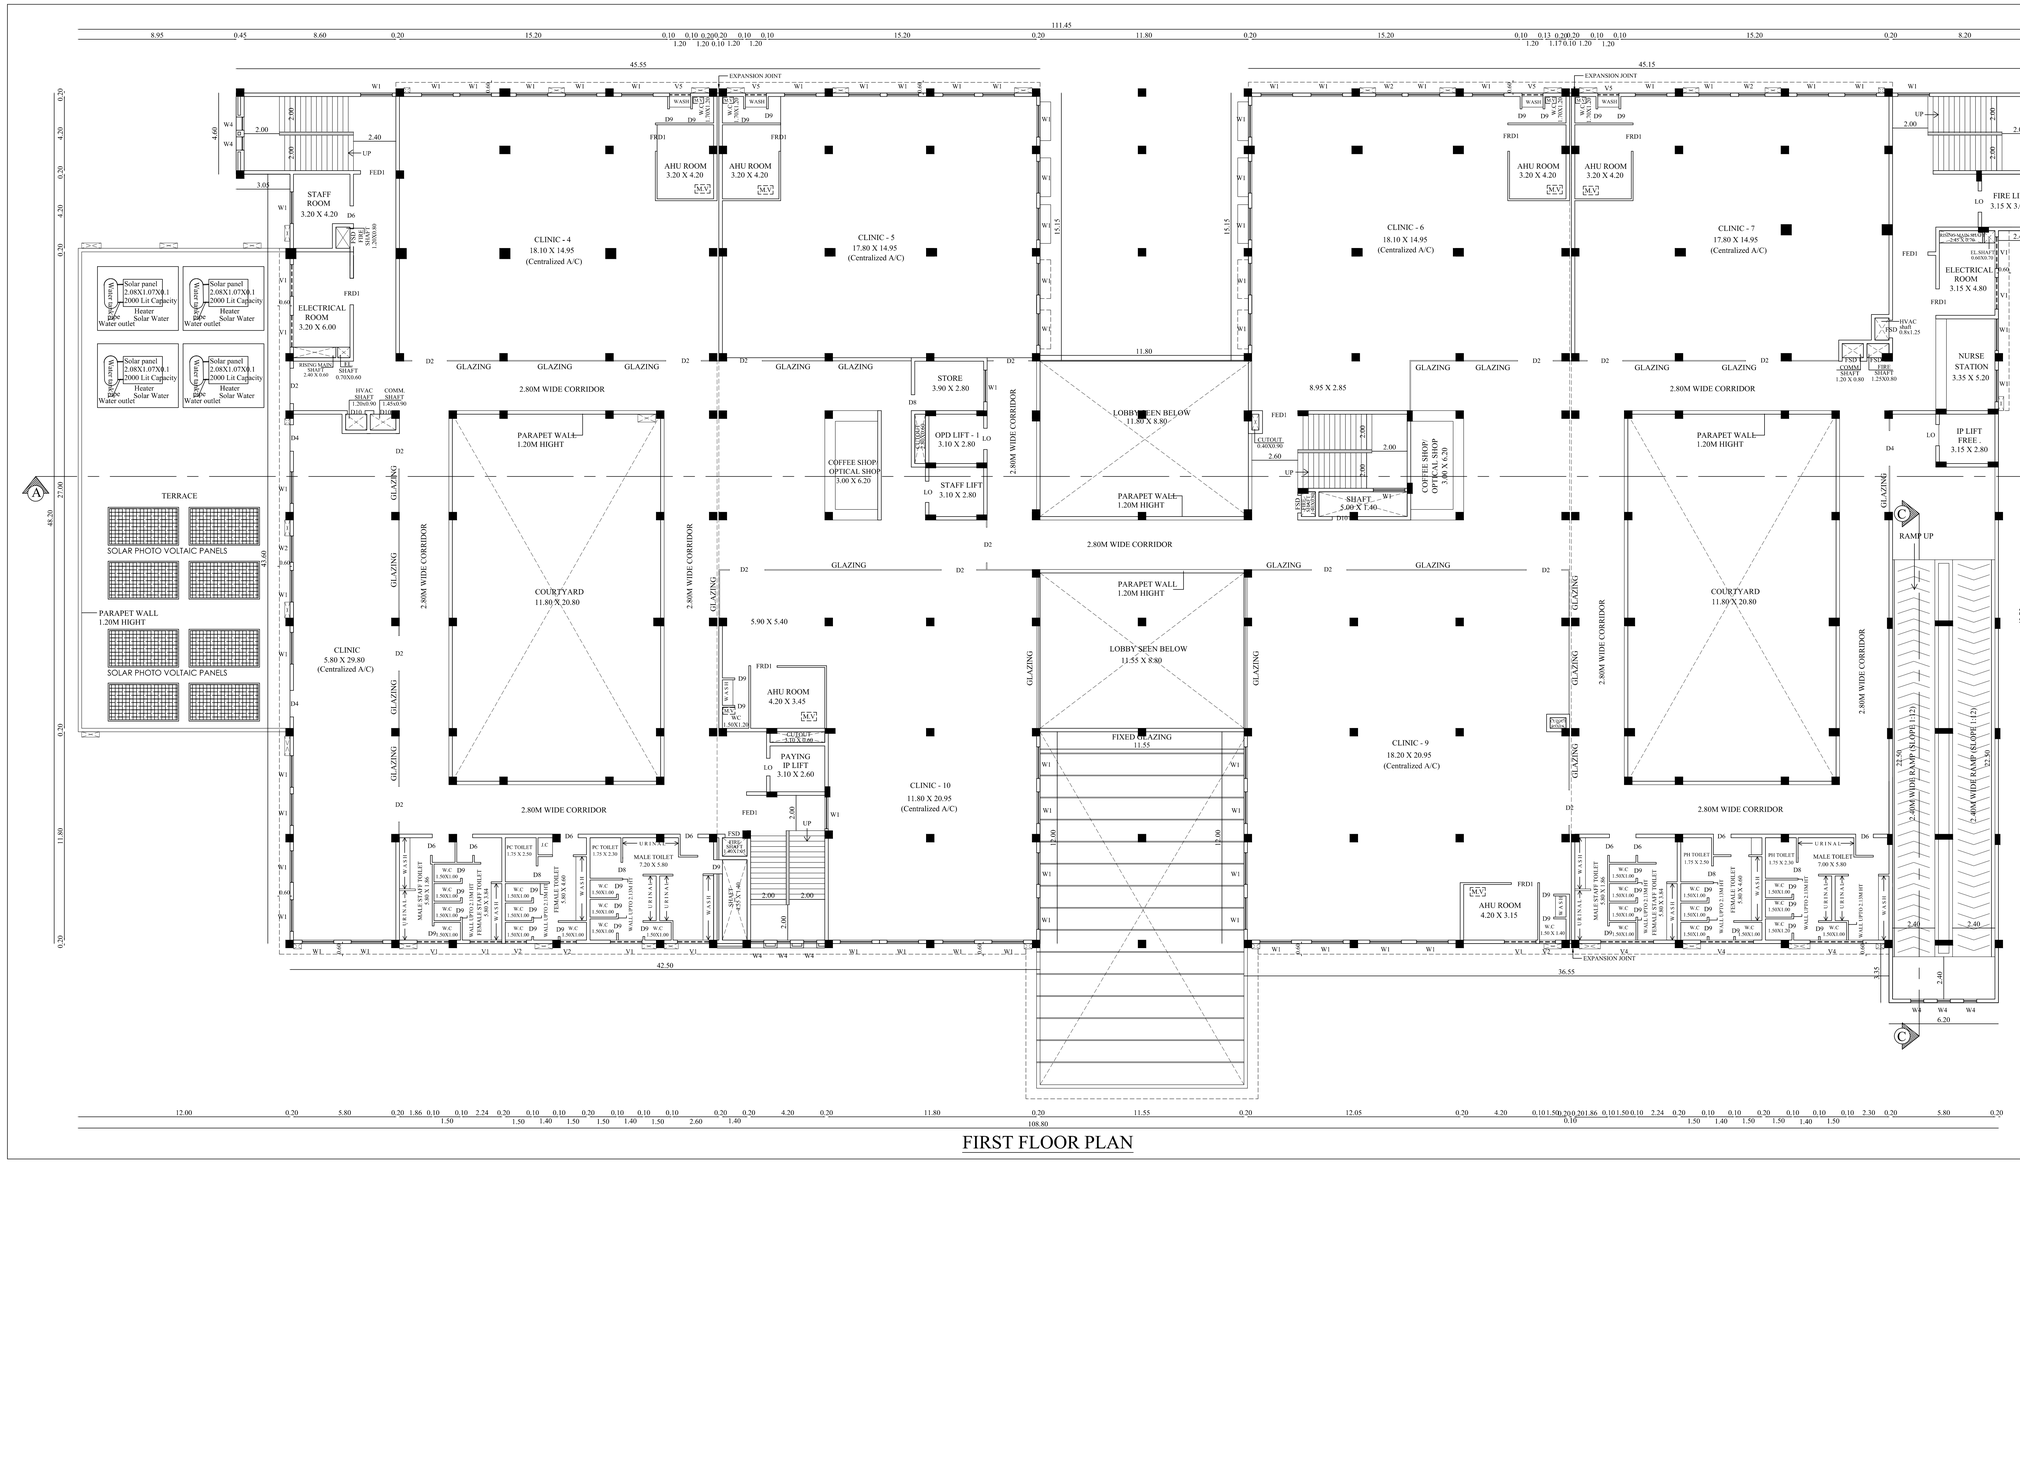

BLOCK - 1	FIRST FLOOR	SHEET NO - 4/15

PLAN SHOWING THE PROPOSED CONSTRUCTION OF HOSPITAL BUILDING IN S.F.NO:65/1A1B,65/1F,65/1G1B, 67/1A1,67/1A2A,67/1A2B,67/1B,67/2A,67/2B, 67/2C1,67/2C2,67/2C3,67/2C4,67/2C5,67/2C6, 67/2C7,67/2C8,67/2C9,67/2D,67/3A2A,69/19A, 69/20A,69/6A1,69/16A,69/16B,69/17 AT UTHAMASOLAPURAM VILLAGE, SALEM SOUTH TALUK, SALEM DISTRICT.

North

Scale 1 : 100

AREA DETAILS:

Floor Name	FSI Area (in Sqm)	Non-FSI Area (in Sqm)	Total Buildup Area (in Sqm)
FIRST FLOOR	3676.33	-	3676.33

JOINERY DETAILS

TYPE	DESCRIPTION	SIZE
RS	ROLLING SHUTTER	3.00 X 2.40
D1	DOOR 1	2.40 X 2.40
D2	DOOR 2	2.00 X 2.40
D3	DOOR 3	1.80 X 2.40
D4	DOOR 4	1.50 X 2.40
D5	DOOR 5	1.25 X 2.40
D6	DOOR 6	1.00 X 2.40
D7	DOOR 7	0.90 X 2.40
D8	DOOR 8	0.90 X 2.10
D9	DOOR 9	0.80 X 2.10
D10	DOOR 10	1.00 X 2.40
SW1	SWING DOOR 1	2.00 X 2.40
SD1	STEEL DOOR 1	2.00 X 2.40
SD2	STEEL DOOR 2	0.80 X 2.40
FED1	FIRE EXIT DOOR	2.00 X 2.40
FRD1	FIRE RATED DOOR	1.50 X 2.40
FSD	FIRE SHAFT DOOR	1.00 X 2.40
LO	LIFT OPEN	1.20 X 2.10
W1	WINDOW 1	1.80 X 1.50
W2	WINDOW 1	1.50 X 1.50
W3	WINDOW 1	1.20 X 1.80
W4	WINDOW 1	0.75 X 1.80
V1	VENTILATOR 1	1.80 X 0.75
V2	VENTILATOR 2	0.90 X 0.75
V3	VENTILATOR 3	0.75 X 0.75
V4	VENTILATOR 4	3.00 X 0.75
V5	VENTILATOR 5	1.20 X 0.75
FG1	FIXED GLASS 1	1.80 X 1.50
FG2	FIXED GLASS 2	1.50 X 0.40
	FRESH AIR LOUVER	2.40 X 0.40
	EXHAUST LOUVER	2.40 X 0.40

All metric dimensions are in metre

T. GUNASEKAR, B.E.,
REGISTERED QUALITY AUDITOR
QCI REGISTRATION No. QA/2003/000418/1341/2852
10A-A, LAKSHMIPURAM 6TH STREET,
PEELAMEDU EAST POSTCODE - 641004
MOB : 9360903739

Quality Auditor

R.N.Krishna Kumar B.Arch.,
LPA/CE/15 / 73097
LPA / 19 / 07 / 089
GK ASSOCIATES
No : 003, 100 Feet Road, Gandhipuram
Coimbatore - 641 012.
Ph : 0422 - 4220046, 99442 11111

Construction Engineer

R.N.Krishna Kumar B.Arch.,
LPA/CA/15/73097
LPA / 19 / 07 / 089
GK ASSOCIATES
No : 003, 100 Feet Road, Gandhipuram
Coimbatore - 641 012.
Ph : 0422 - 4220046, 99442 11111


Architect

R.PRAKASH M.E., (Structural)
LPA/SE/Cr-I/19/05/044
GK ASSOCIATES
No : 603, 100 FEET ROAD, GANDHIPURAM
COIMBATORE - 641 012.
PHONE : 0422-4220046, 97503 40046

Structural Engineer

GOVEL TRUST
TRUSTEE

Applicant

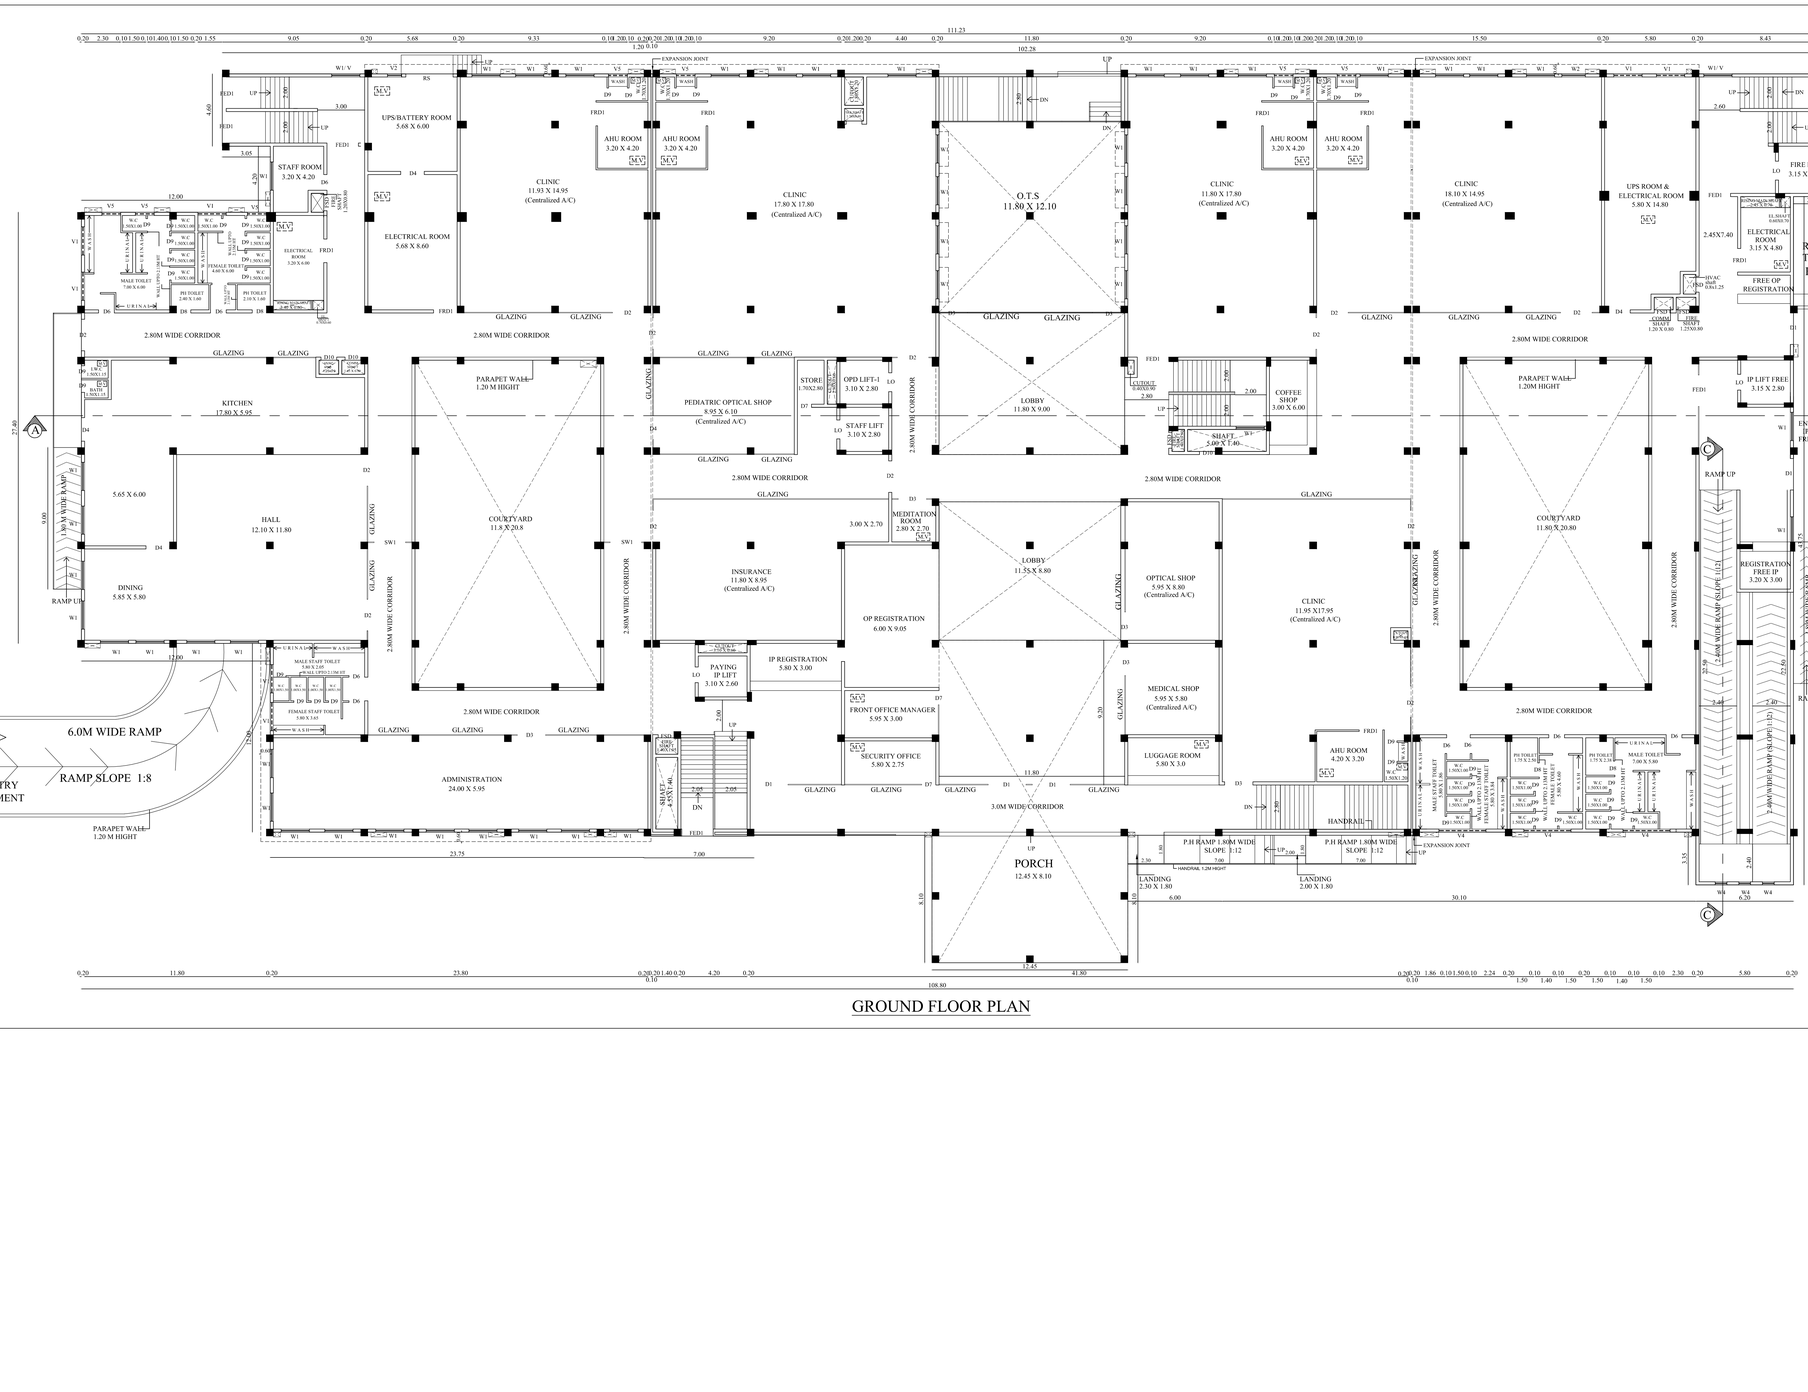

GROUND FLOOR PLAN

BLOCK - I	GROUND FLOOR	SHEET NO - 3/15

PLAN SHOWING THE PROPOSED CONSTRUCTION OF HOSPITAL BUILDING IN S.F.NO.65/1A1B,65/1F,65/1G1B, 67/1A1,67/1A2A,67/1A2B,67/1B,67/2A,67/2B, 67/2C1,67/2C2,67/2C3,67/2C4,67/2C5,67/2C6, 67/2C7,67/2CK,67/2C9,67/2D,67/3A2A,69/19A, 69/20A,69/6A1,69/16A,69/16B,69/17 AT UTHAMASOLAPURAM VILLAGE, SALEM SOUTH TALUK, SALEM DISTRICT.

North

Scale 1 : 150

AREA DETAILS:

Floor Name	FSI Area (in Sqm)	Non-FSI Area (in Sqm)	Total Buildup Area (in Sqm)
GROUND FLOOR	4283.58	-	4283.58

JOINERY DETAILS

TYPE	DESCRIPTION	SIZE
RS	ROLLING SHUTTER	3.00 X 2.40
D1	DOOR 1	2.40 X 2.40
D2	DOOR 2	2.00 X 2.40
D3	DOOR 3	1.80 X 2.40
D4	DOOR 4	1.50 X 2.40
D5	DOOR 5	1.25 X 2.40
D6	DOOR 6	1.00 X 2.40
D7	DOOR 7	0.90 X 2.40
D8	DOOR 8	0.90 X 2.10
D9	DOOR 9	0.80 X 2.10
D10	DOOR 10	1.00 X 2.40
SW1	SWING DOOR 1	2.00 X 2.40
SD1	STEEL DOOR 1	2.00 X 2.40
SD2	STEEL DOOR 2	0.80 X 2.40
FED1	FIRE EXIT DOOR	2.00 X 2.40
FRD1	FIRE RATED DOOR	1.50 X 2.40
FSD	FIRE SHAFT DOOR	1.00 X 2.40
LO	LIFT OPEN	1.20 X 2.10
W1	WINDOW 1	1.80 X 1.50
W2	WINDOW 1	1.50 X 1.50
W3	WINDOW 1	1.20 X 1.80
W4	WINDOW 1	0.75 X 1.80
V1	VENTILATOR 1	1.80 X 0.75
V2	VENTILATOR 2	0.90 X 0.75
V3	VENTILATOR 3	0.75 X 0.75
V4	VENTILATOR 4	3.00 X 0.75
V5	VENTILATOR 5	1.20 X 0.75
FG1	FIXED GLASS 1	1.80 X 1.50
FG2	FIXED GLASS 2	1.50 X 0.40
	FRESH AIR LOUVER	2.40 X 0.40
	EXHAUST LOUVER	2.40 X 0.40

All metric dimensions are in metre

T. GUNASEKAR, B.E.,
REGISTERED QUALITY AUDITOR
ISO REGISTRATION No. QA/1851/2022 dt/06/04/2022
124-A, LAKSHMIPURAM 6TH STREET,
PATTUTHEVI EAST POST,CBE - 641024
CELL : +2100927719

Quality Auditor

R.N.Krishna Kumar B.Arch.,
CA / 2015 / 73097,
LPA / CE / 19 / 127 / 089
KK ASSOCIATES
No : 605, 100 Feet Road, Gandhipuram
Coimbatore - 641 012.
Ph : 0422 - 4220046, 99442 11111

Construction Engineer

R.N.Krishna Kumar B.Arch.,
LPA / CA / 2015 / 73097
LPA / CA / 19 / 127 / 089
KK ASSOCIATES
No : 605, 100 Feet Road, Gandhipuram
Coimbatore - 641 012.
Ph : 0422 - 4220046, 99442 11111


Architect

R.PRAKASH M.E., (Structural)
LPA/SE/G-1/119/20/044
GK ASSOCIATES
No : 605, 100 FEET ROAD, GANDHIPURAM
COIMBATORE - 641 012.
PHONE : 0422-4220046, 97503 40046

Structural Engineer

GOVEL TRUST
TRUSTEE

Applicant

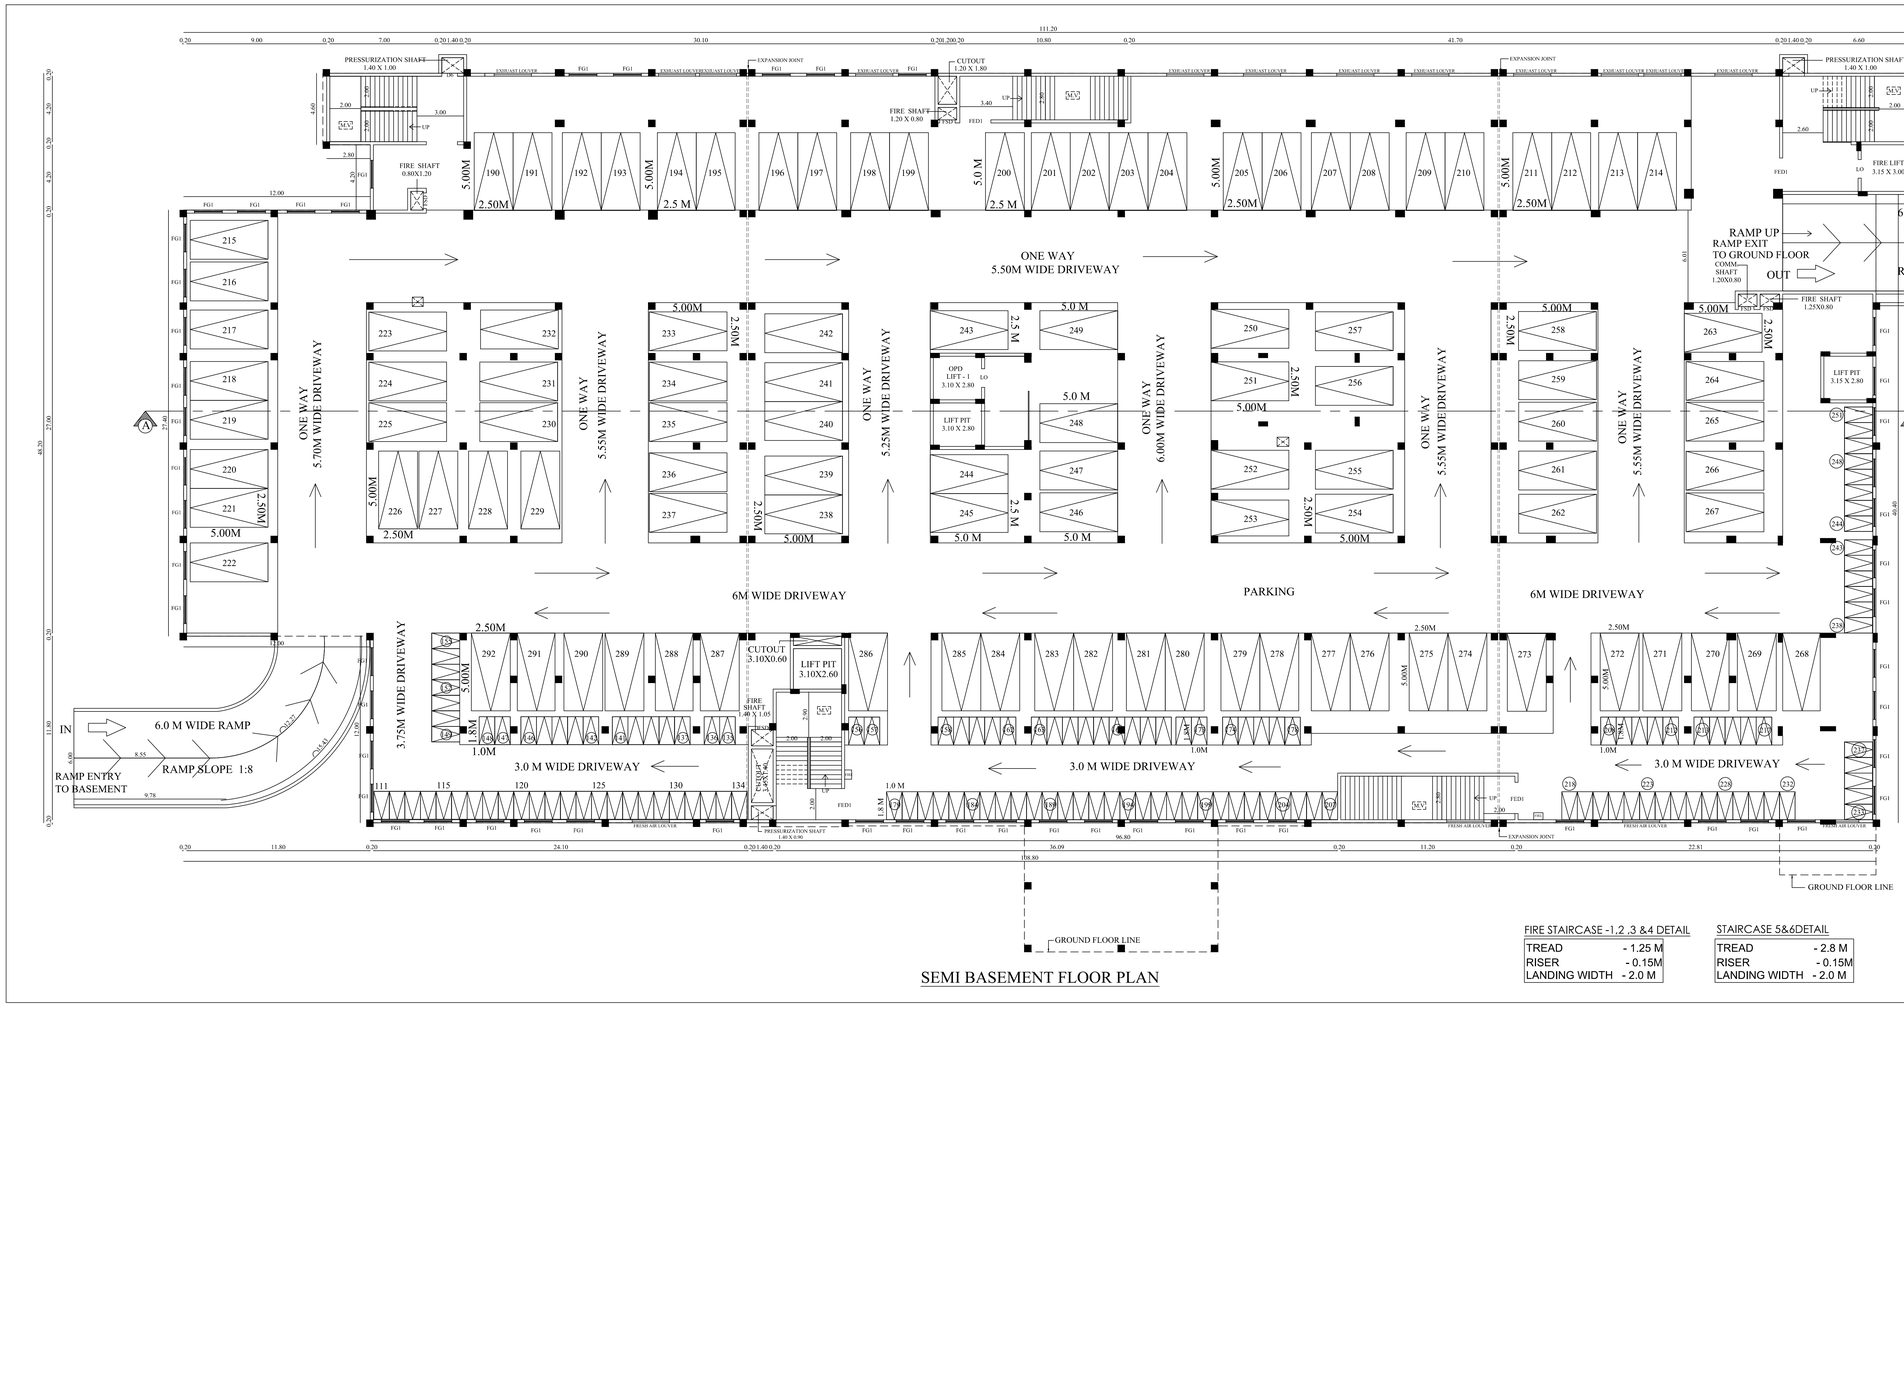

SEMI BASEMENT FLOOR PLAN

FIRE STAIRCASE -1,2 ,3 &4 DETAIL	
TREAD	- 1.25 M
RISER	- 0.15M
LANDING WIDTH	- 2.0 M

STAIRCASE 5&6DETAIL	
TREAD	- 2.8 M
RISER	- 0.15M
LANDING WIDTH	- 2.0 M

BLOCK - 1 | BASEMENT FLOOR | SHEET NO - 2/15

PLAN SHOWING THE PROPOSED CONSTRUCTION OF HOSPITAL BUILDING IN S.F.NO:65/1A1B,65/1F,65/1G1B, 67/1A1,67/1A2A,67/1A2B,67/1B,67/2A,67/2B, 67/2C1,67/2C2,67/2C3,67/2C4,67/2C5,67/2C6, 67/2C7,67/2C8,67/2C9,67/2D,67/3A2A,69/19A, 69/20A,69/6A1,69/16A,69/16B,69/17 AT UTHAMASOLAPURAM VILLAGE, SALEM SOUTH TALUK, SALEM DISTRICT.

North

Scale 1 : 150

AREA DETAILS:

Floor Name	FSI Area (in Sqm)	Non-FSI Area (in Sqm)	Total Buildup Area (in Sqm)
BASEMENT FLOOR	-	5026.16	5026.16

JOINERY DETAILS

TYPE	DESCRIPTION	SIZE
RS	ROLLING SHUTTER	3.00 X 2.40
D1	DOOR 1	2.40 X 2.40
D2	DOOR 2	2.00 X 2.40
D3	DOOR 3	1.80 X 2.40
D4	DOOR 4	1.50 X 2.40
D5	DOOR 5	1.25 X 2.40
D6	DOOR 6	1.00 X 2.40
D7	DOOR 7	0.90 X 2.40
D8	DOOR 8	0.90 X 2.10
D9	DOOR 9	0.80 X 2.10
D10	DOOR 10	1.00 X 2.40
SW1	SWING DOOR 1	2.00 X 2.40
SD1	STEEL DOOR 1	2.00 X 2.40
SD2	STEEL DOOR 2	0.80 X 2.40
FED1	FIRE EXIT DOOR	2.00 X 2.40
FRD1	FIRE RATED DOOR	1.50 X 2.40
FSD	FIRE SHAFT DOOR	1.00 X 2.40
LO	LIFT OPEN	1.20 X 2.10
W1	WINDOW 1	1.80 X 1.50
W2	WINDOW 1	1.50 X 1.50
W3	WINDOW 1	1.20 X 1.80
W4	WINDOW 1	0.75 X 1.80
V1	VENTILATOR 1	1.80 X 0.75
V2	VENTILATOR 2	0.90 X 0.75
V3	VENTILATOR 3	0.75 X 0.75
V4	VENTILATOR 4	3.00 X 0.75
V5	VENTILATOR 5	1.20 X 0.75
FG1	FIXED GLASS 1	1.80 X 1.50
FG2	FIXED GLASS 2	1.50 X 0.40
	FRESH AIR LOUVER	2.40 X 0.40
	EXHAUST LOUVER	2.40 X 0.40

All metric dimensions are in metre

T. GUNASEKAR, B.E.,
REGISTERED QUALITY AUDITOR
DOR/REGISTERED/Lic.Gr.I/2013/4618/ Dt:1/2012
5/1A, LAKSHMI NAGAR 4TH STREET,
NEELIKONAM, PUDUR, TRICHY-620 017.
Mobile : 91-9994019739

Quality Auditor

R.N.Krishna Kumar B.Arch.,
CA/2015/73092
LPA / CE / IA / 127 / 089
GK ASSOCIATES
No : 603, 100 Feet Road, Ganapathipuram
Coimbatore - 641 012.
Ph : 0422 - 4220046, 99442 11111

Construction Engineer

R.N.Krishna Kumar B.Arch.,
CA/2015/73092
LPA / CE / IA / 127 / 089
GK ASSOCIATES
No : 603, 100 Feet Road, Ganapathipuram
Coimbatore - 641 012.
Ph : 0422 - 4220046, 99442 11111

Architect

R.PRAKASH M.E., (Structural)
LM/FIE/I- E/19105/Dist
GK ASSOCIATES
No : 603, 100 FEET ROAD, GANDHIPURAM
COIMBATORE - 641 012.
PHONE : 0422-4220046, 97503 40046

Structural Engineer

GOVEL TRUST
TRUSTEE

Applicant

SITE PLAN

AREA DETAILS:		
S.NO	S.F.NO	AS PER PATTA
1	65/1A1B	2572.00
2	65/1F	300.00
3	65/1G1B	830.00
4	67/1A1	2000.00
5	67/1A2A	150.00
6	67/1A2B	5600.00
7	67/1B	1800.00
8	67/2A	750.00
9	67/2B	900.00
10	67/2C1	1450.00
11	67/2C2	1700.00
12	67/2C3	1300.00
13	67/2C4	300.00
14	67/2C5	400.00
15	67/2C6	600.00
16	67/2C7	150.00
17	67/2C8	650.00
18	67/2C9	750.00
19	67/2D	300.00
20	67/3A2A	550.00
21	69/19A	150.00
22	69/20A	250.00
23	69/6A1	1250.00
24	69/16A	2600.00
25	69/16B	950.00
26	69/17	1300.00
	TOTAL	29552.00

SITE PLAN — SHEET NO : 1/15

PLAN SHOWING THE PROPOSED CONSTRUCTION OF HOSPITAL BUILDING IN S.F.NO:65/1A1B,65/1F,65/1G1B, 67/1A1,67/1A2A,67/1A2B,67/1B,67/2A,67/2B, 67/2C1,67/2C2,67/2C3,67/2C4,67/2C5,67/2C6, 67/2C7,67/2C8,67/2C9,67/2D,67/3A2A,69/19A, 69/20A,69/6A1,69/16A,69/16B,69/17 AT UTHAMASOLAPURAM VILLAGE, SALEM SOUTH TALUK, SALEM DISTRICT.

North

Scale 1 : 400

AREA DETAILS:

AREA OF THE SITE : 29552.00 Sqm

Floor Name	FSI Area (in Sqm)	Non-FSI Area (in Sqm)	Total Buildup Area (in Sqm)
BLOCK - 1 (HOSPITAL BUILDING)			
BASEMENT FLOOR	-	5026.16	5026.16
GROUND FLOOR	4283.58	-	4283.58
FIRST FLOOR	3676.33	-	3676.33
SECOND FLOOR	3535.54	-	3535.54
THIRD FLOOR	2851.55	-	2851.55
FOURTH FLOOR	2149.88	-	2149.88
TERRACE FLOOR	-	83.26	83.26
TOTAL	16496.88	5109.42	21606.30
BLOCK - 2 (HOSTEL BLOCK)			
GROUND FLOOR	628.13	-	628.13
FIRST FLOOR	711.65	-	711.65
SECOND FLOOR	711.65	-	711.65
THIRD FLOOR	698.67	-	698.67
FOURTH FLOOR	685.91	-	685.91
FIFTH FLOOR	685.91	-	685.91
SIXTH FLOOR	685.91	-	685.91
SEVENTH FLOOR	685.91	-	685.91
EIGHT FLOOR	685.91	-	685.91
TERRACE FLOOR	-	78.58	78.58
TOTAL	6179.65	78.58	6258.23
BLOCK - 3 (QUARTERS HOUSING BLOCK)			
GROUND FLOOR	786.39	-	786.39
FIRST FLOOR	750.76	-	750.76
SECOND FLOOR	726.32	-	726.32
THIRD FLOOR	618.78	-	618.78
FOURTH FLOOR	618.78	-	618.78
FIFTH FLOOR	463.20	-	463.20
SIXTH FLOOR	464.96	-	464.96
SEVENTH FLOOR	464.96	-	464.96
EIGHT FLOOR	485.75	-	485.75
TERRACE FLOOR	-	45.36	45.36
TOTAL	5379.90	45.36	5425.26
BLOCK - 4 (SERVICE BLOCK)			
GROUND FLOOR	278.50	-	278.50
FIRST FLOOR	278.50	-	278.50
TERRACE FLOOR	-	31.08	31.08
TOTAL	557.00	31.08	588.08
NET TOTAL	28613.43	5264.44	33877.87

BUILDING HEIGHT = 28.90 M

FLOOR SPACE INDEX = 28613.43 / 29552.00 = 0.968

O.S.R REQUIRED:

O.S.R REQUIRED : 2955.20 Sqm (10%)

O.S.R PROVIDED : 2993.35 Sqm (10.12%)

PARKING DETAILS:

PARKING NAME	REQUIRED	PROVIDED
CAR	113	292 (PH Included)
TWO WHEELER	123	251

NOTE:-

- EXISTING ROAD
- SITE BOUNDARY
- PROPOSED BUILDINGS
- EXG. BUILDING TO BE DEMOLISHED
- OSR HANDOVER TO LOCAL BODY

T. GUNASEKAR, B.E.,
REGISTERED QUALITY AUDITOR
ECO REGISTRATION No. GA/09/2020/04/0134/0002
104-A, LAKSHMIPURAM 6TH STREET,
PEELAMEDU EAST POST,CBE - 641004
M.No. +1234567789

Quality Auditor

R.N. Krishna Kumar B.Arch.
CA / 2015 / 73097
LPA / CE / 15 / 07 / 180
GK ASSOCIATES
No : 603, 100 Feet Road, Ganchipuram
Coimbatore - 641 012.
Ph : 0422 - 4220046, 99442 11111

Construction Engineer

R.N. Krishna Kumar B.Arch.
CA / 2015 / 73097
LPA / AR / 15 / 12 / 03 / 2006
GK ASSOCIATES
No : 603, 100 Feet Road, Ganchipuram
Coimbatore - 641 012.
Ph : 0422 - 4220046, 99442 11111

Architect

R.PRAKASH M.E., (Structural)
LPA/SE/G-I/19/05/044
GK ASSOCIATES
No : 603, 100 FEET ROAD, GANDHIPURAM
COIMBATORE - 641 012.
PHONE : 0422-4220046, 97503 40046

Structural Engineer

GOVEL TRUST
TRUSTEE

Applicant

WASTE WATER TREATMENT PLANT

SECTION ON X X

SECTION ON " YY "

PLAN

SECTION ON " Z Z "

TRIAL PIT (Not to Scale)

GL
Loose Gravel
Hard Gravel
Loose soil
AS PER SOIL TEST REPORT

STAIR CASE DETAILS

1. WIDTH - 2.0M,1.5M
2. RISE - 0.15M
3. TREAD - 0.30M

SECTION-AA

SEWAGE TREATMENT PLANT PLAN

DOMESTIC EFFLUENT TREATMENT PLANT & HYDRAULIC FLOW DIAGRAM

SECTION- BB

PLAN & HYDRAULIC FLOW DIAGRAM

COMPOUND WALL
YARD PAVING SLOPING TO 1:20
MACADAM SURFACE
EARTH FILLING
PEBBLES OF SIZE 5CM TO 7.5CM. FILLED
5'0" [1.52]
3'3" [1.00]
SECTION-Y Y
RAIN WATER PERCULATION TRENCH DETAIL

SIDE ELEVATION
DRUM
SOLAR CELL
PLAN
SOLAR WATER HEATER DETAIL (NTS)

5. FOUNDATION DETAILS

Section on AB

3.VERTICAL REINFORCEMENT IN BRICK WALLS

4.VERTICAL REINFORCEMENT ATLAMDS OF OPENINGS