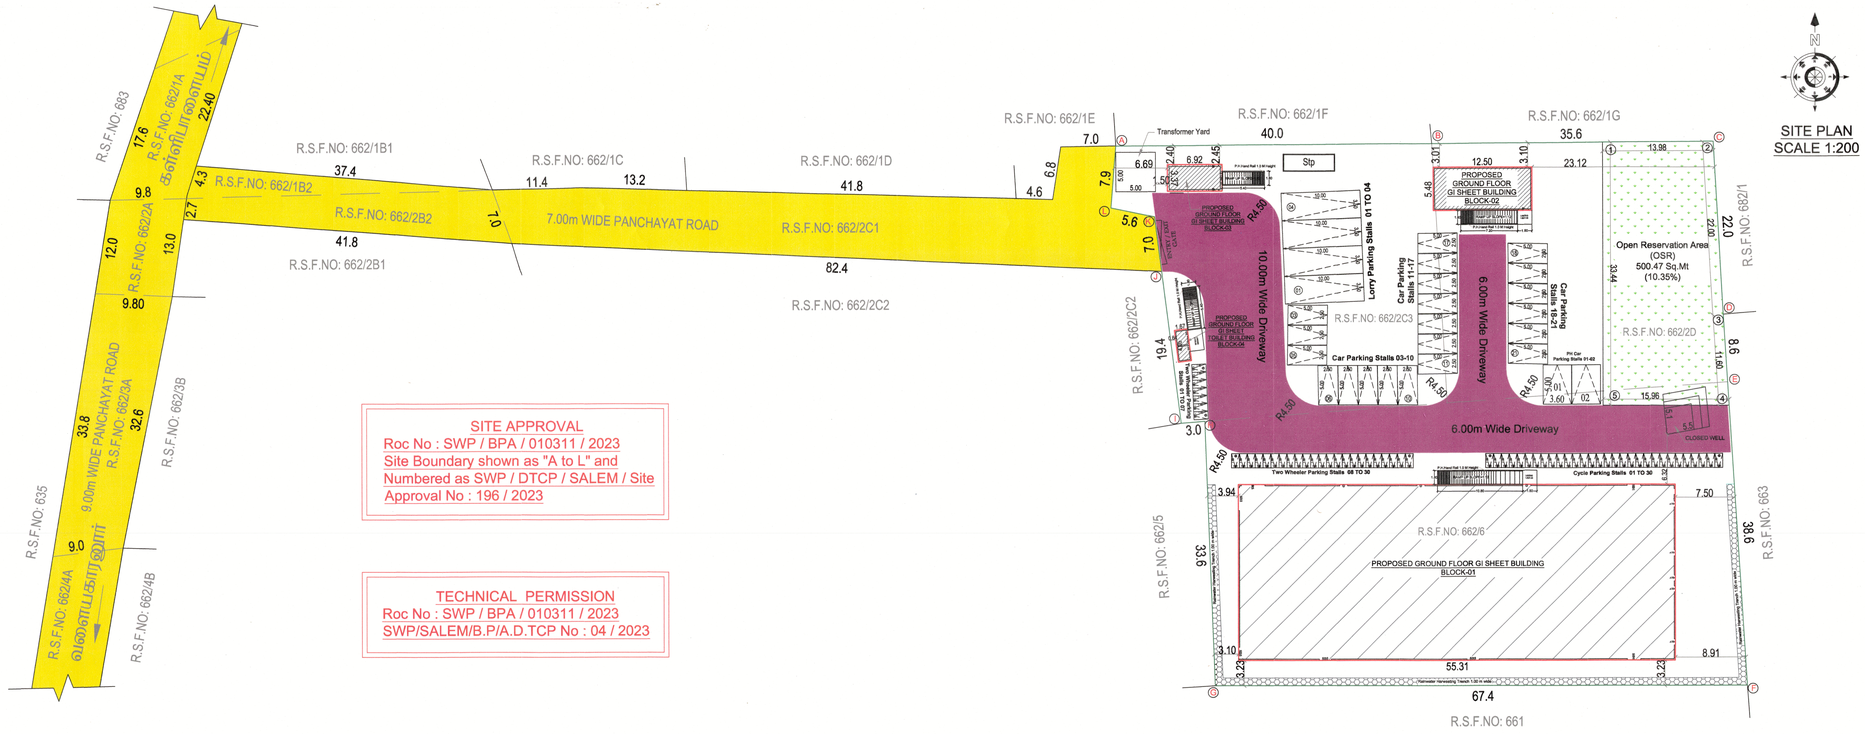


SITE PLAN
SCALE 1:200

SITE APPROVAL
Roc No : SWP / BPA / 010311 / 2023
Site Boundary shown as "A to L" and Numbered as SWP / DTCP / SALEM / Site Approval No : 196 / 2023

TECHNICAL PERMISSION
Roc No : SWP / BPA / 010311 / 2023
SWP/SALEM/B.P/A.D.TCP No : 04 / 2023

# PLAN SHOWING THE PROPOSED CONSTRUCTION WITH 4 BLOCKS GI SHEET ROOF ANNEXURE-VII, "ORANGE" INDUSTRIES (29.COTTON SPINNING AND WEAVING) BUILDING IN R.S.F.NO: 662/2C3,2D,6 AT KATHERI VILLAGE & PANCHAYAT, SANKARI TALUK, SALEM DISTRICT.

**APPLICANT : M/s.SHRI SAI WEAVES,**

| SL. NO | AREA DETAILS | | SQ.MT |
|---|---|---|---|
| 1 | AREA OF THE LAND AS PER DOCUMENT | (1.194 ACRE) | 4834.00 |
| 2 | AREA OF THE LAND AS PER PATTA | (0.48.34 HEC) | 4834.00 |
| 3 | AREA OF THE LAND AS PER SUPER IMPOSED | | 4779.28 |

| Block Name | Floor Name | FSI Area in Sq.mt | Non FSI Area in sq.mt | Total Buildup Area in Sq.mt |
|---|---|---|---|---|
| PROPOSED GI SHEET BLOCK-01 | FLOOR - GROUND GI SHEET | 1233.41 | - | 1233.41 |
| PROPOSED GI SHEET BLOCK-02 | FLOOR - GROUND GI SHEET | 68.50 | - | 68.50 |
| PROPOSED GI SHEET BLOCK-03 | FLOOR - GROUND GI SHEET | 23.35 | - | 23.35 |
| PROPOSED GI SHEET BLOCK-04 | FLOOR - GROUND GI SHEET | 6.76 | - | 6.76 |
| | Grand Total | 1332.02 | - | 1332.02 |

Floor Space Index (1332.02 / 4834.00 = 0.275)

Plot Coverage (1332.02 / 4834.00 X 100) = 27.55 %

| DESCRIPTION | Required | Provided |
|---|---|---|
| Car Parking Stalls | 15 | 21 |
| Two Wheeler Parking Stalls | 27 | 30 |
| Cycle Parking Stalls | 27 | 30 |
| PH Car Parking Stalls | 2 | 2 |
| Lorry Parking Stalls | 3 | 4 |
| Open Space Reservation Area (OSR) | 483.40 Sq.mt (10.00%) | 500.47 Sq.mt (10.35%) |
| ALL DIMENSIONS ARE IN METER | | SCALE 1:100 |

For SHRI SAI WEAVES

N. [signature]

C. [signature]

D. [signature]

PARTNER

APPLICANT

Er. S. GOPALAKRISHNAN, B.E.M.E.,(Dip)., AMIE.,CE(I)., FIV.,MISTE.,
REGISTERED STRUCTURAL ENGINEER (RSE)
RES. No. KOD SALEM / RSE/ 0007019 /DATE UPTO 31.03.2024
GK PLANNERS
206, Kanjikovil Road, Perundurai, Erode-638 052.

REGISTERED STRUCTURAL ENGINEER (RSE)

Er.S.GOPALAKRISHNAN.,B.E.M.E.,(Dip)., AMIE.,CE(I)., FIV.,MISTE.,
REGISTERED ENGINEER (RE).
REG. NO. KOD SALEM/E-1/0020319, DATE UPTO 31.03.2025
GK PLANNERS, 206, KANJIKOVIL ROAD,
PERUNDURAI - 638 052.

REGISTERED ENGINEER (RE)




SECTION ON "CD"
(BLOCK-02)




SECTION ON "EF"
(BLOCK-03)

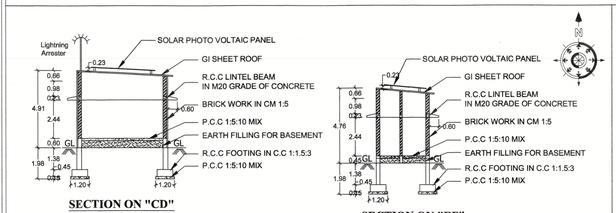


ELEVATION
(BLOCK-02)




ELEVATION
(BLOCK-03)

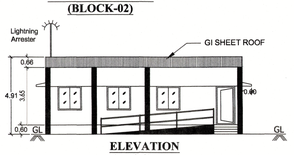


GROUND FLOOR GI SHEET PLAN
(BLOCK-02)

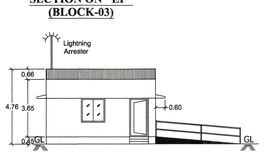


GROUND FLOOR GI SHEET PLAN
(BLOCK-03)




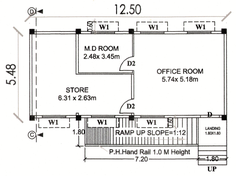


SECTION ON "AB"
(BLOCK-01)

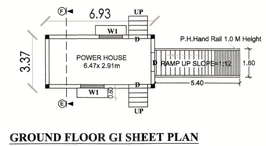


ELEVATION
(BLOCK-01)

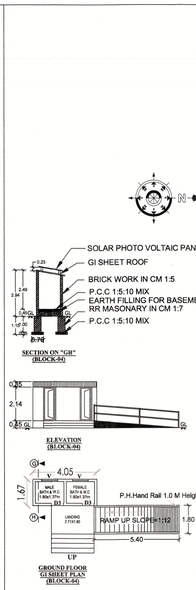GROUND FLOOR GI SHEET BUILDING PLAN
(BLOCK-01)

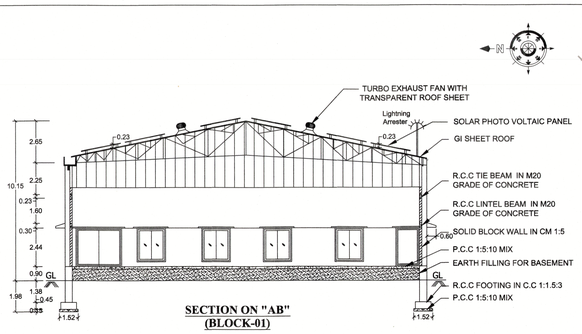


Gate Elevation & Cross Section
Detail of compound wall

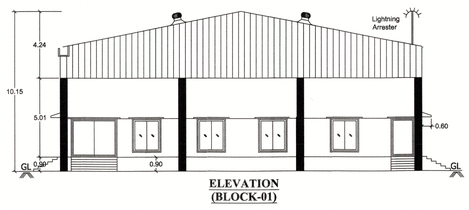


Foundation Details

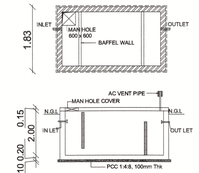


Rainwater Harvesting Details

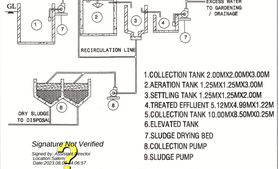


Septic Tank Details

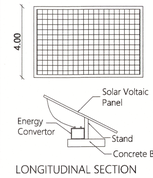


Sewage Treatment Plant




LONGITUDINAL SECTION
Solar Panel Details

**COLOUR INDEX**

| | |
|---|---|
| SITE BOUNDRY SHOWN | |
| PROPOSED BUILDINGS SHOWN | |
| DRIVEWAY SHOWN | |
| OSR SHOWN | |
| EXISTING ROAD SHOWN | |

| JOINERY DETAILS | IN METER |
|---|---|
| ROLLING SHUTTER ( RS ) | 3.00 X 2.44 |
| STEEL DOOR ( SD1 ) | 1.70 X 2.44 |
| STEEL DOOR ( SD2 ) | 2.91 X 2.44 |
| STEEL DOOR ( SD3 ) | 1.50 X 2.44 |
| AIR TYPE DOOR (ATD) | 0.75 X 2.44 |
| DOOR (D) | 1.20 X 2.44 |
| DOOR (D1) | 0.76 X 2.44 |
| DOOR (D2) | 0.90 X 2.44 |
| DOOR (D3) | 0.75 X 2.13 |
| WINDOW (W) | 1.80 X 2.14 |
| WINDOW (W1) | 1.50 X 1.50 |
| VENTILATOR | 1.00 X 0.50 |

No. OF WORKERS (GENTS) : 13 Nos.
No. OF WORKERS (LADIES) : 03 Nos.
TOTAL : 16 Nos.

**HORSE POWER (HP) DETAILS**

| SL. NO | DESCRIPTION | QTY | HP/MACHINE | TOTAL HP |
|---|---|---|---|---|
| 1 | Weaving Air Jet Loom | 30 | 8.8 | 264 |
| 2 | HF Plant | 1 | 66 | 66 |
| 3 | Fabric Inspection Machine | 2 | 4 | 8 |
| 4 | Air Compressor | 1 | 127 | 127 |
| 5 | Air Dryer | 1 | 16 | 16 |
| 6 | Hoist | 2 | 3.6 | 7.2 |
| 7 | Hi-Pressure Pump | 1 | 2 | 2 |
| 8 | RO Water Pump | 1 | 1 | 1 |
| 9 | Bore Well Motor | 1 | 5 | 5 |
| 10 | RO Pump | 1 | 2.95 | 2.95 |
| 11 | Rejection Pump | 1 | 2.95 | 2.95 |
| 12 | Raw Water Pump | 1 | 2.95 | 2.95 |
| 13 | Lighting Load | 1 | 2.95 | 2.95 |
| | | | TOTAL HP | 508.0 |