PLAN SHOWING THE PROPOSED HOSPITAL & INSTITUTE OF MEDICAL SCIENCE BUILDING IN T.S. Nos : 13/8,14/10,14/11, WARD No : T, BLOCK No: 10, AT KANTHAMPATTI VILLAGE, SALEM CORPORATION, SALEM WEST TALUK AND SALEM DISTRICT.

M/s. ARVINTH MULTI- SPECIALITY HOSPITALS INDIA LIMITED Scale : 1: 100

ONLINE APPLICATION No: SWP/BPA/108154/2024

N

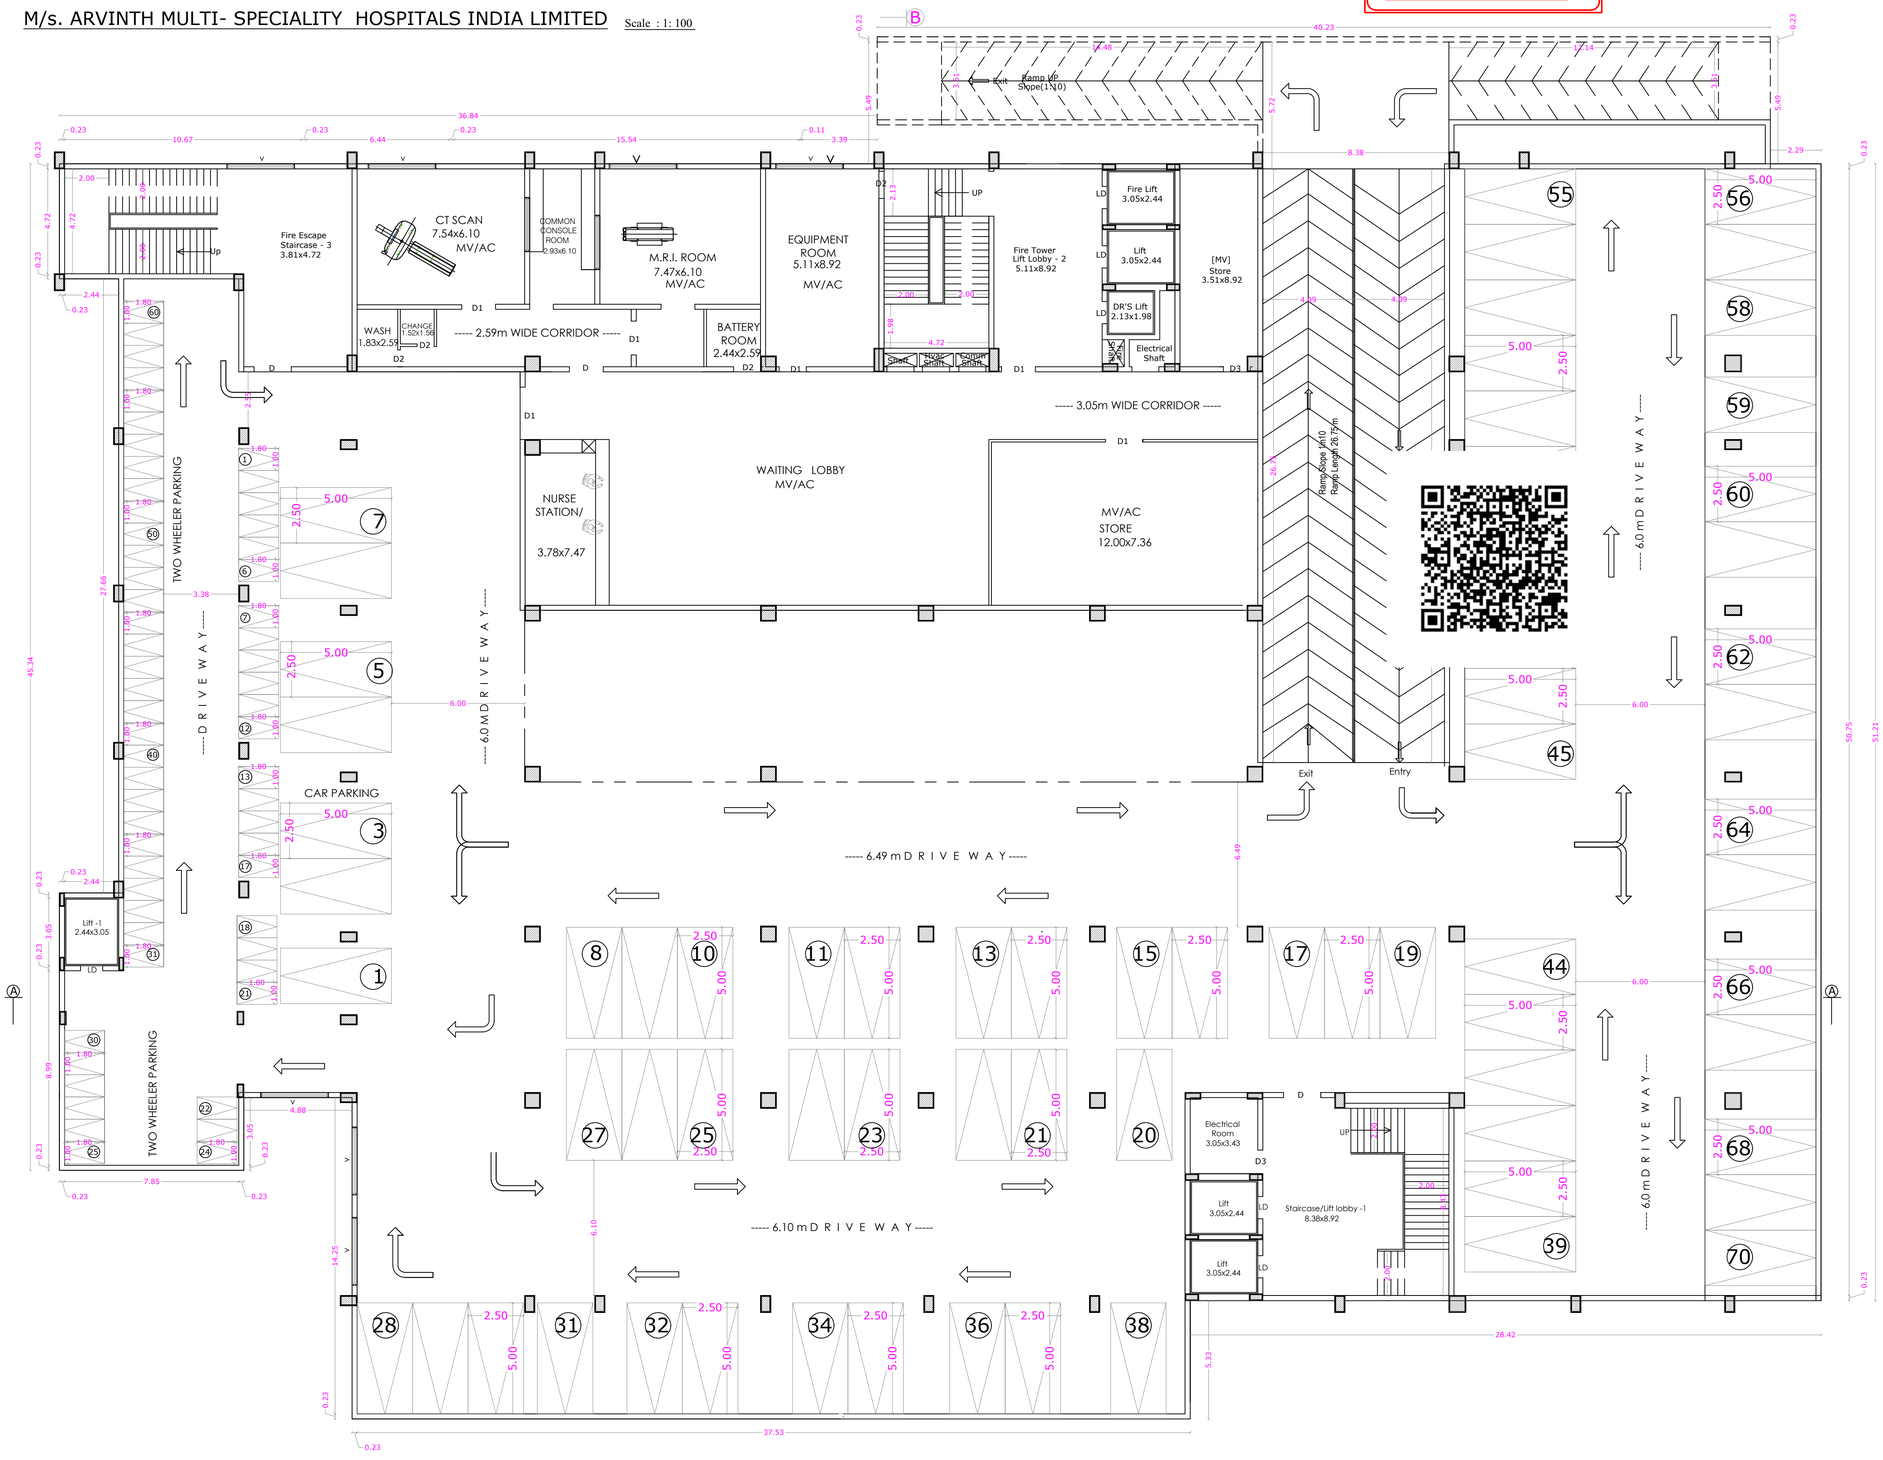

Ramp Details

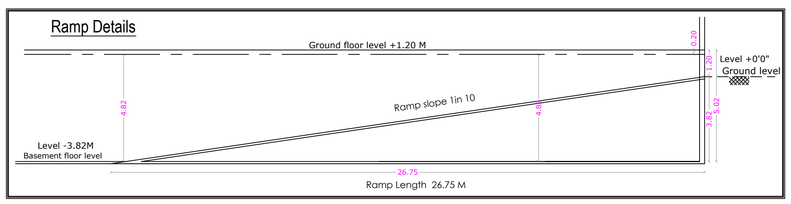

BASEMENT FLOOR PLAN

SHEET No : 2

AREA DETAILS

FLOOR NAME	F.S.I. Sqm	Non.F.S.I. Sqm	TOTAL Sqm
BASEMENT FLOOR	1020.64	3868.47	4889.11
GROUND FLOOR	3780.35	-----	3780.35
FIRST FLOOR	3595.62	-----	3595.62
SECOND FLOOR	3483.26	-----	3483.26
THIRD FLOOR	3223.04	-----	3223.04
FOURTH FLOOR	3174.57	-----	3174.57
FIFTH FLOOR	3509.23	-----	3509.23
SIXTH FLOOR	3474.92	-----	3474.92
TERRACE FLOOR	-----	308.48	308.48
TOTAL F.S.I. AREA	25261.63	4176.95	29438.58

TOTAL F.S.I. AREA	25261.63 Sqm
HEIGHT OF THE BUILDING	29.80 m

SCHEDULE OF JOINERY

		METRE
LD	LIFT DOOR	1.00 x 2.40
DD	DOOR	2.44 x 2.40
D	DOOR	1.68 x 2.40
D1	DOOR	1.52 x 2.40
D2	DOOR	1.22 x 2.40
D3	DOOR	1.07 x 2.40
D4	DOOR	0.99 x 2.40
D5	DOOR	0.75 x 2.40
D6	DOOR	0.91 x 2.40
D7	DOOR	1.37 x 2.40
SD	SLIDING DOOR	0.90 x 2.40
W	WINDOW	2.44 x 1.50
W1	WINDOW	1.83 x 1.35
W2	WINDOW	1.52 x 1.35
W3	WINDOW	1.22 x 1.35
W4	WINDOW	1.24 x 1.35
W5	WINDOW	0.76 x 1.35
SW	STAIR WINDOW	2.44 x 1.80
FW	FRENCH WINDOW	3.05 x 2.40
FG	FRENCH GLASS	8.42 x 1.50
V	VENTILATOR	3.05 x 0.60

MV/AC MECHANICAL VENTILATION PROVIDED & AIR CONDITION

STAIRCASE DETAILS

WIDTH - 2.00 m
TREAD - 0.30 m
RISE - 0.15 m

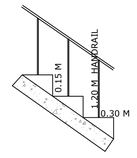

S. MURUGESH, M.E.,FIE.,
Chartered Engineer F-1279323
Structural Engineer Grade-I
(Coimbatore LPA/SE/Gr.-I/19-04-19)

STRUCTURAL ENGINEER

For Arvinth Multi Speciality Hospitals India Ltd.,
Chairman cum Managing Director.

APPLICANT

SIDDARTH GOPALA SANKAR, M.ARCH.,F.I.I.A.,
Registered Architect As
L.B.S. GRADE-I
L.S. ARCHITECT No. CA/2005/36220
Coimbatore LPA/RA/GR-I/19/04/016

ARCHITECT

PLAN SHOWING THE PROPOSED HOSPITAL & INSTITUTE OF MEDICAL SCIENCE BUILDING IN T.S. Nos : 13/8,14/10,14/11, WARD No : T, BLOCK No: 10, AT KANTHAMPATTI VILLAGE, SALEM CORPORATION, SALEM WEST TALUK AND SALEM DISTRICT. Scale : 1: 100

M/s. ARVINTH MULTI- SPECIALITY HOSPITALS INDIA LIMITED

ONLINE APPLICATION No: SWP/BPA/108154/2024

N

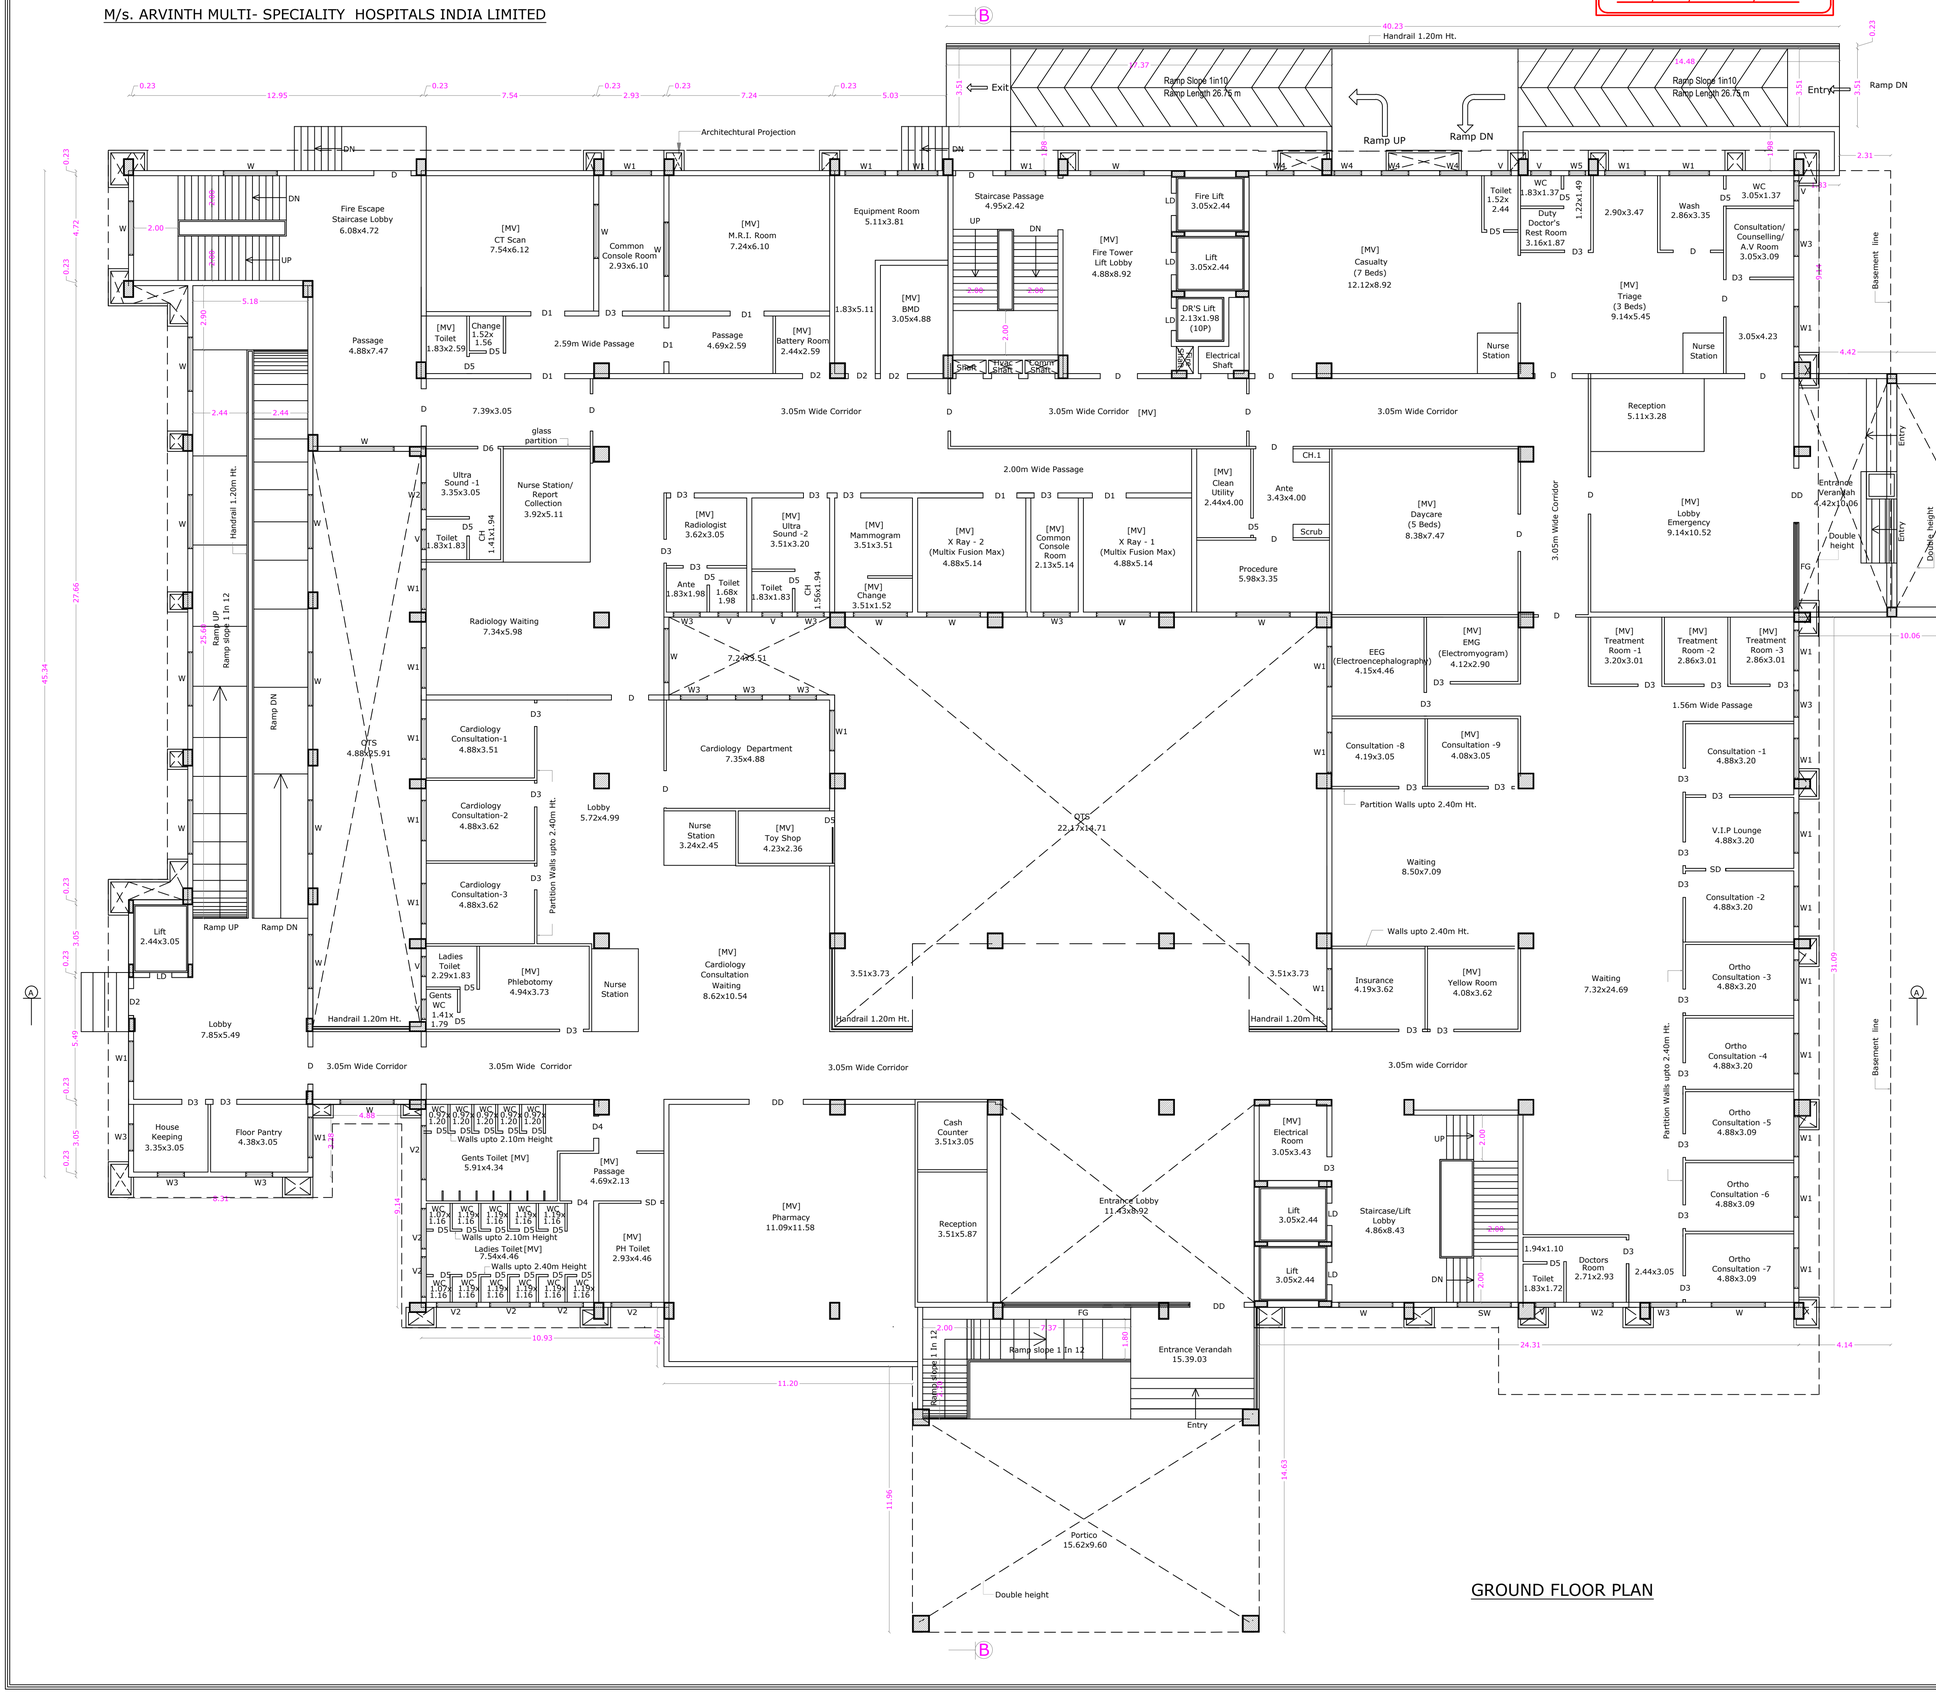

GROUND FLOOR PLAN

SHEET No : 3

AREA DETAILS

FLOOR NAME	F.S.I. Sqm	Non.F.S.I. Sqm	TOTAL Sqm
BASEMENT FLOOR	1020.64	3868.47	4889.11
GROUND FLOOR	3780.35	-----	3780.35
FIRST FLOOR	3595.62	-----	3595.62
SECOND FLOOR	3483.26	-----	3483.26
THIRD FLOOR	3223.04	-----	3223.04
FOURTH FLOOR	3174.57	-----	3174.57
FIFTH FLOOR	3509.23	-----	3509.23
SIXTH FLOOR	3474.92	-----	3474.92
TERRACE FLOOR	-----	308.48	308.48
TOTAL F.S.I. AREA	25261.63	4176.95	29438.58

TOTAL F.S.I. AREA	25261.63 Sqm
HEIGHT OF THE BUILDING	29.80 m

SCHEDULE OF JOINERY

		METRE
LD	LIFT DOOR	1.00 x 2.40
DD	DOOR	2.44 x 2.40
D	DOOR	1.68 x 2.40
D1	DOOR	1.52 x 2.40
D2	DOOR	1.22 x 2.40
D3	DOOR	1.07 x 2.40
D4	DOOR	0.99 x 2.40
D5	DOOR	0.75 x 2.40
D6	DOOR	0.91 x 2.40
D7	DOOR	1.37 x 2.40
SD	SLIDING DOOR	0.90 x 2.40
W	WINDOW	2.44 x 1.50
W1	WINDOW	1.83 x 1.35
W2	WINDOW	1.52 x 1.35
W3	WINDOW	1.22 x 1.35
W4	WINDOW	1.24 x 1.35
W5	WINDOW	0.76 x 1.35
SW	STAIR WINDOW	2.44 x 1.80
FW	FRENCH WINDOW	3.05 x 2.40
FG	FRENCH GLASS	8.42 x 1.50
V	VENTILATOR	0.91 x 0.60
V1	VENTILATOR	0.61 x 0.60
V2	VENTILATOR	1.83 x 0.60
MV/AC	MECHANICAL VENTILATION & AC PROVIDED	

STAIRCASE DETAILS

WIDTH - 2.00 m

TREAD - 0.30 m

RISE - 0.15 m

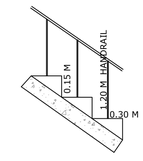

S. MURUGESH, M.E.,FIE.,
Chartered Engineer F-1279323
Structural Engineer Grade-I
(Coimbatore LPA/SE/Gr.-I/19-04-19)

STRUCTURAL ENGINEER

For Arvinth Multi Speciality Hospitals India Ltd.,
Chairman cum Managing Director.

APPLICANT

SIDDARTH GOPALA SANKAR, M.ARCH.,F.I.I.A.,
Registered Architect As
L.B.S. GRADE-I
L.S. ARCHITECT No. CA/2005/36220
Coimbatore LPA/RA/GR-I/19/04/016

ARCHITECT

PLAN SHOWING THE PROPOSED HOSPITAL & INSTITUTE OF MEDICAL SCIENCE BUILDING IN T.S. Nos : 13/8,14/10,14/11,
WARD No : T, BLOCK No: 10, AT KANTHAMPATTI VILLAGE, SALEM CORPORATION, SALEM WEST TALUK AND SALEM DISTRICT. Scale : 1: 100

M/s. ARVINTH MULTI- SPECIALITY HOSPITALS INDIA LIMITED

ONLINE APPLICATION No:
SWP/BPA/108154/2024

N

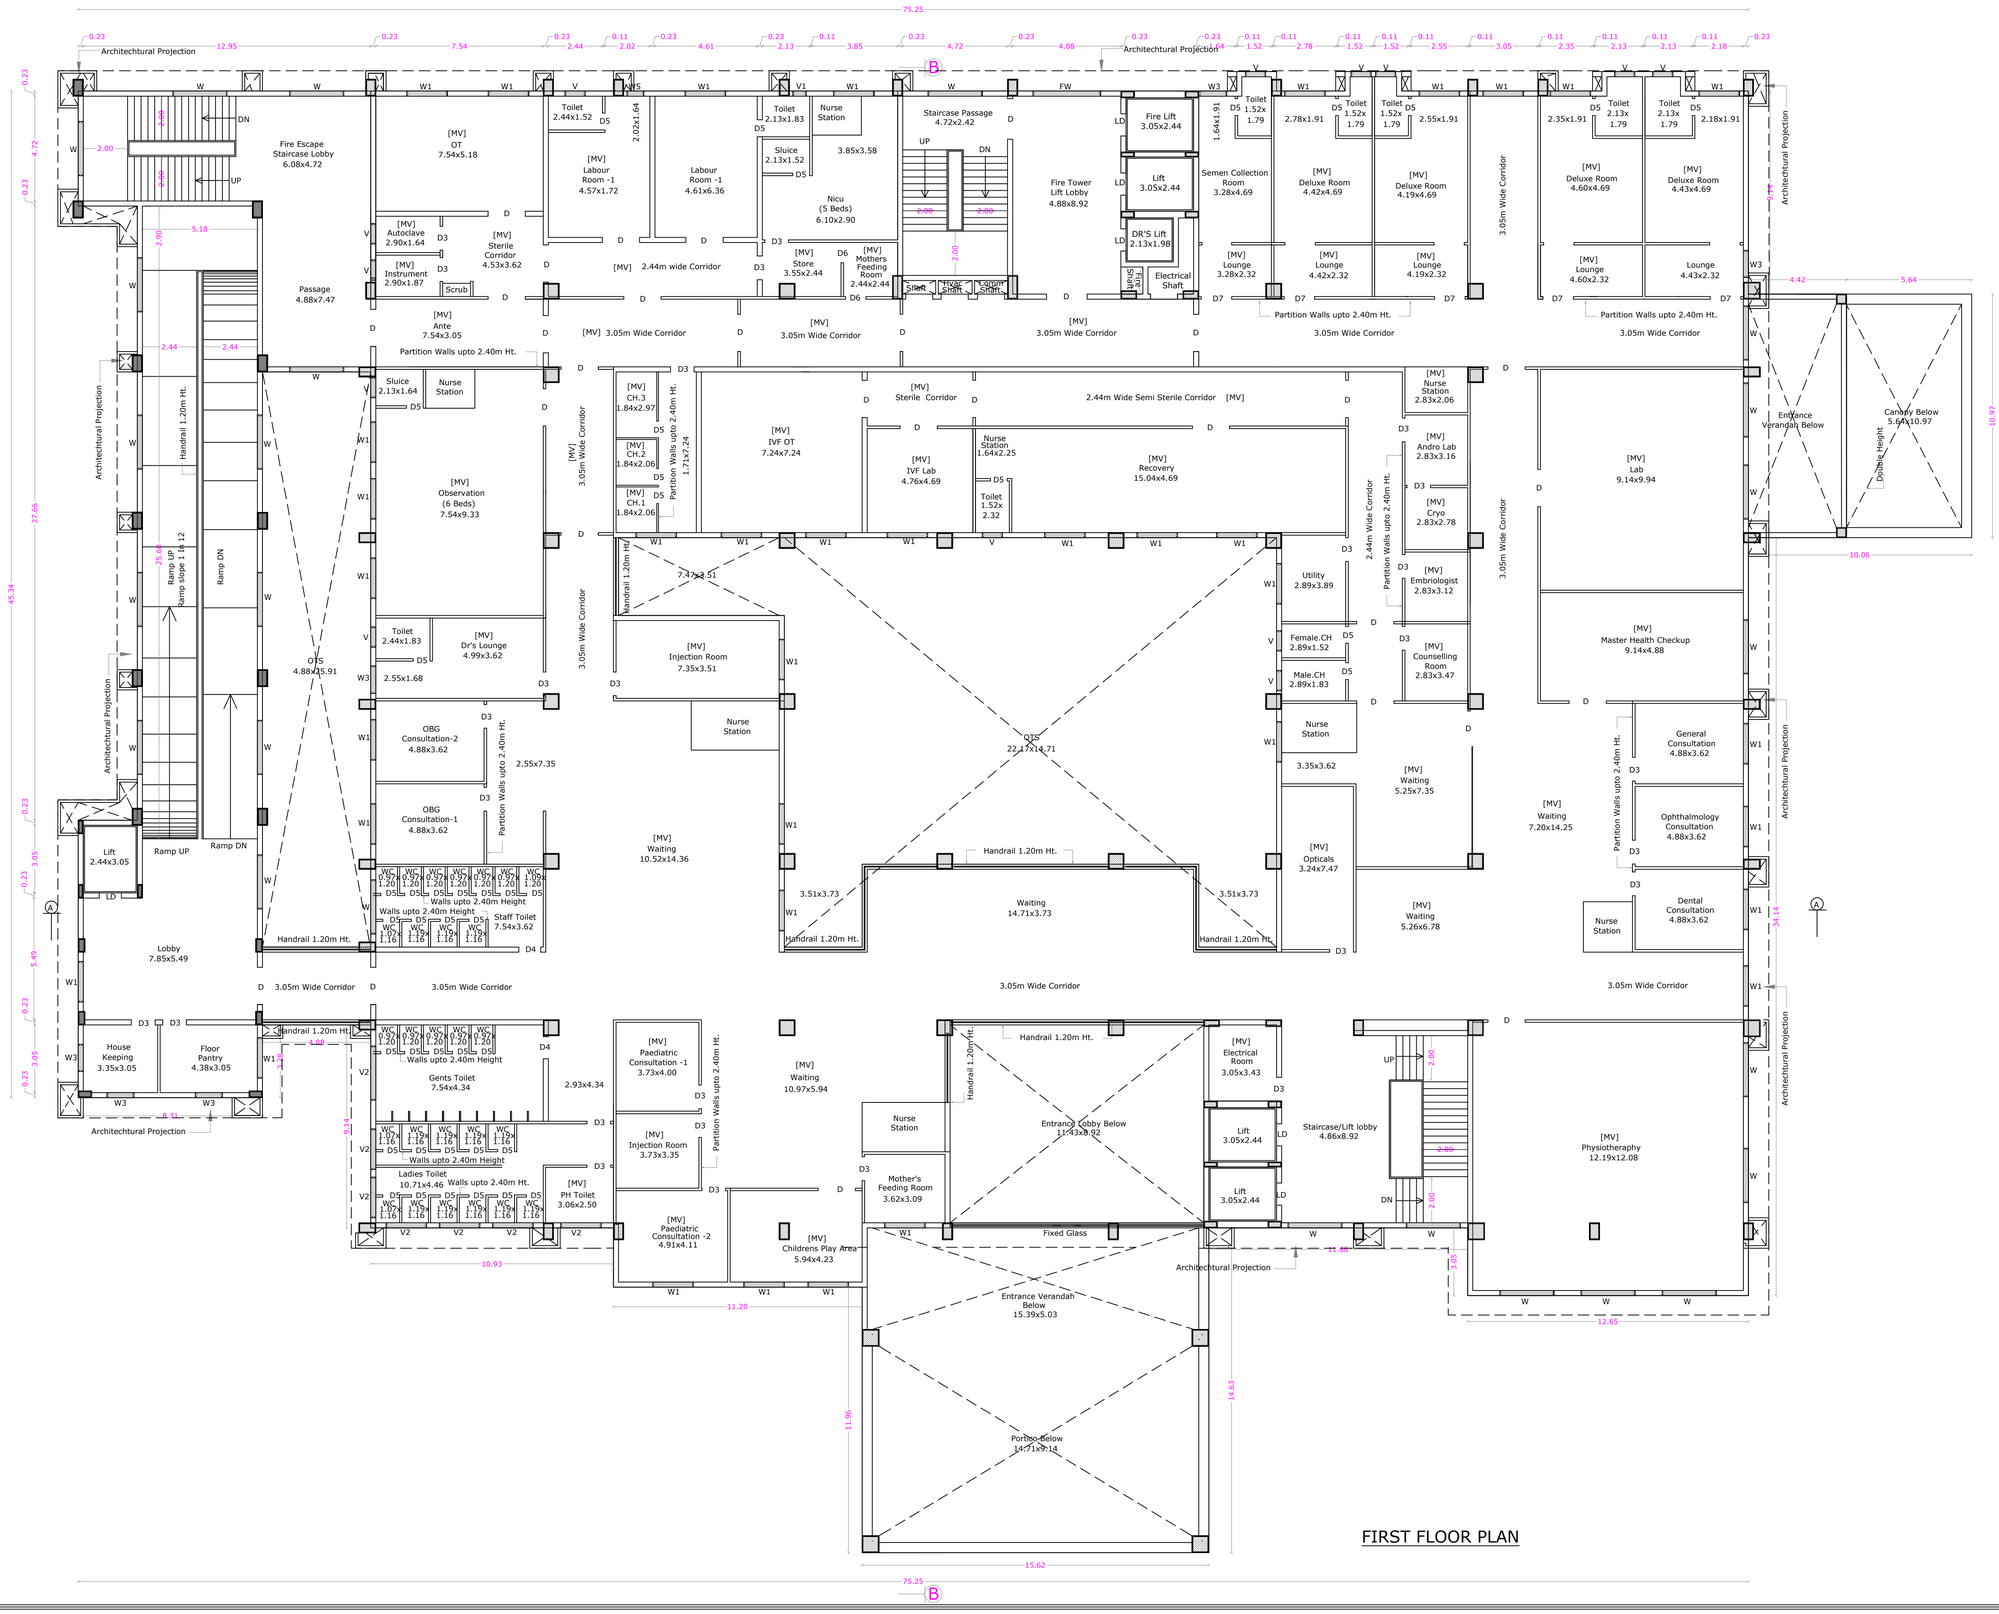

SHEET No : 4

AREA DETAILS

FLOOR NAME	F.S.I. Sqm	Non.F.S.I. Sqm	TOTAL Sqm
BASEMENT FLOOR	1020.64	3868.47	4889.11
GROUND FLOOR	3780.35	-----	3780.35
FIRST FLOOR	3595.62	-----	3595.62
SECOND FLOOR	3483.26	-----	3483.26
THIRD FLOOR	3223.04	-----	3223.04
FOURTH FLOOR	3174.57	-----	3174.57
FIFTH FLOOR	3509.23	-----	3509.23
SIXTH FLOOR	3474.92	-----	3474.92
TERRACE FLOOR	-----	308.48	308.48
TOTAL F.S.I. AREA	25261.63	4176.95	29438.58

TOTAL F.S.I. AREA	25261.63 Sqm
HEIGHT OF THE BUILDING	29.80 m

SCHEDULE OF JOINERY

		METRE
LD	LIFT DOOR	1.00 x 2.40
DD	DOOR	2.44 x 2.40
D	DOOR	1.68 x 2.40
D1	DOOR	1.52 x 2.40
D2	DOOR	1.22 x 2.40
D3	DOOR	1.07 x 2.40
D4	DOOR	0.99 x 2.40
D5	DOOR	0.75 x 2.40
D6	DOOR	0.91 x 2.40
D7	DOOR	1.37 x 2.40
SD	SLIDING DOOR	0.90 x 2.40
W	WINDOW	2.44 x 1.50
W1	WINDOW	1.83 x 1.35
W2	WINDOW	1.52 x 1.35
W3	WINDOW	1.22 x 1.35
W4	WINDOW	1.24 x 1.35
W5	WINDOW	0.76 x 1.35
SW	STAIR WINDOW	2.44 x 1.80
FW	FRENCH WINDOW	3.05 x 2.40
FG	FRENCH GLASS	8.42 x 1.50
V	VENTILATOR	0.91 x 0.60
V1	VENTILATOR	0.61 x 0.60
V2	VENTILATOR	1.83 x 0.60
MV/AC	MECHANICAL VENTILATION & AC PROVIDED	

STAIRCASE DETAILS

WIDTH - 2.00 m
TREAD - 0.30 m
RISE - 0.15 m

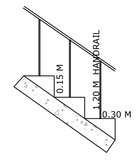

S. MURUGESH, M.E.,FIE.,
Chartered Engineer F-1279323
Structural Engineer Grade-I
(Coimbatore LPA/SE/Gr.-I/19-04-19)

STRUCTURAL ENGINEER

For Arvinth Multi Speciality Hospitals India Ltd.,
Chairman cum Managing Director.

APPLICANT

SIDDARTH GOPALA SANKAR, M.ARCH.,F.I.I.A.,
Registered Architect As
L.B.S. GRADE-I
L.S. ARCHITECT No. CA/2005/36220
Coimbatore LPA/RA/GR-I/19/04/016

ARCHITECT

PLAN SHOWING THE PROPOSED HOSPITAL & INSTITUTE OF MEDICAL SCIENCE BUILDING IN T.S. Nos : 13/8,14/10,14/11, WARD No : T, BLOCK No: 10, AT KANTHAMPATTI VILLAGE, SALEM CORPORATION, SALEM WEST TALUK AND SALEM DISTRICT.

Scale : 1: 100

M/s. ARVINTH MULTI- SPECIALITY HOSPITALS INDIA LIMITED

ONLINE APPLICATION No: SWP/BPA/108154/2024

N

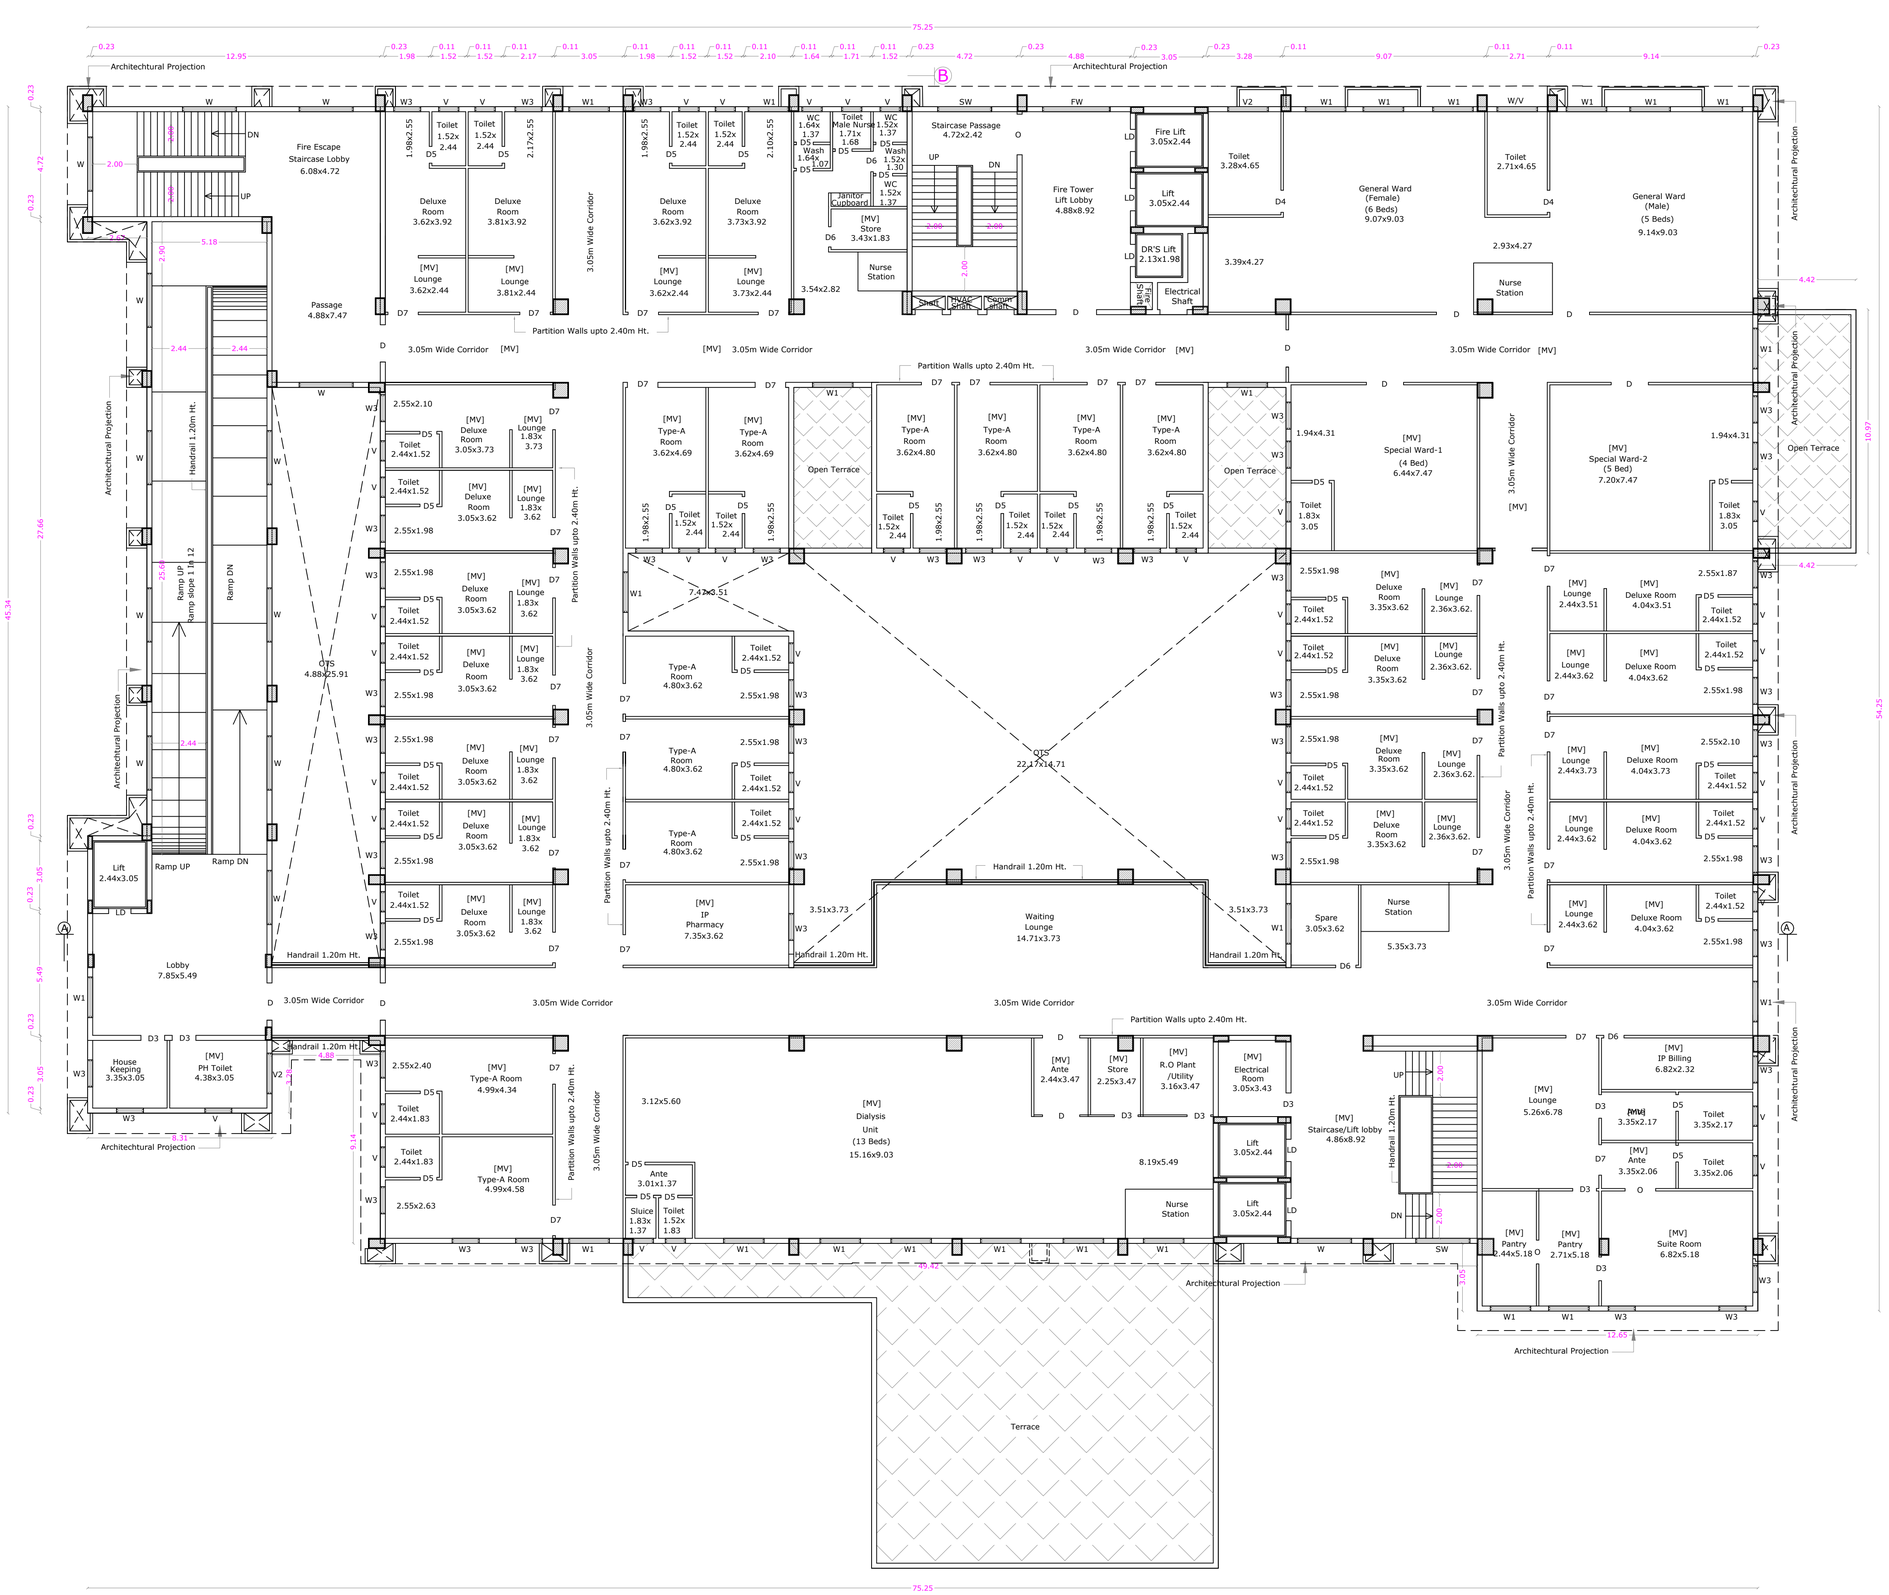

B SECOND FLOOR PLAN

SHEET No : 5

AREA DETAILS

FLOOR NAME	F.S.I. Sqm	Non.F.S.I Sqm	TOTAL Sqm
BASEMENT FLOOR	1020.64	3868.47	4889.11
GROUND FLOOR	3780.35	-----	3780.35
FIRST FLOOR	3595.62	-----	3595.62
SECOND FLOOR	3483.26	-----	3483.26
THIRD FLOOR	3223.04	-----	3223.04
FOURTH FLOOR	3174.57	-----	3174.57
FIFTH FLOOR	3509.23	-----	3509.23
SIXTH FLOOR	3474.92	-----	3474.92
TERRACE FLOOR	-----	308.48	308.48
TOTAL F.S.I. AREA	25261.63	4176.95	29438.58

TOTAL F.S.I. AREA	25261.63 Sqm
HEIGHT OF THE BUILDING	29.80 m

SCHEDULE OF JOINERY

		METRE
LD	LIFT DOOR	1.00 x 2.40
DD	DOOR	2.44 x 2.40
D	DOOR	1.68 x 2.40
D1	DOOR	1.52 x 2.40
D2	DOOR	1.22 x 2.40
D3	DOOR	1.07 x 2.40
D4	DOOR	0.99 x 2.40
D5	DOOR	0.75 x 2.40
D6	DOOR	0.91 x 2.40
D7	DOOR	1.37 x 2.40
SD	SLIDING DOOR	0.90 x 2.40
W	WINDOW	2.44 x 1.50
W1	WINDOW	1.83 x 1.35
W2	WINDOW	1.52 x 1.35
W3	WINDOW	1.22 x 1.35
W4	WINDOW	1.24 x 1.35
W5	WINDOW	0.76 x 1.35
SW	STAIR WINDOW	2.44 x 1.80
FW	FRENCH WINDOW	3.05 x 2.40
FG	FRENCH GLASS	8.42 x 1.50
V	VENTILATOR	0.91 x 0.60
V1	VENTILATOR	0.61 x 0.60
V2	VENTILATOR	1.83 x 0.60
MV/AC	MECHANICAL VENTILATION & AC PROVIDED	

STAIRCASE DETAILS

WIDTH - 2.00 m

TREAD - 0.30 m

RISE - 0.15 m

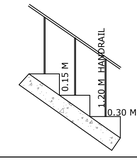

S. MURUGESH, M.E.,FIE.,
Chartered Engineer F-1279323
Structural Engineer Grade-I
(Coimbatore LPA/SE/Gr.-I/19-04-19)

STRUCTURAL ENGINEER

For Arvinth Multi Speciality Hospitals India Ltd.,
Chairman cum Managing Director.

APPLICANT

SIDDARTH GOPALA SANKAR, M.ARCH.,F.I.I.A.,
Registered Architect As
L.B.S. GRADE-I
L.S. ARCHITECT No. CA/2005/36220
Coimbatore LPA/RA/GR-I/19/04/016

ARCHITECT

PLAN SHOWING THE PROPOSED HOSPITAL & INSTITUTE OF MEDICAL SCIENCE BUILDING IN T.S. Nos : 13/8,14/10,14/11, WARD No : T, BLOCK No: 10, AT KANTHAMPATTI VILLAGE, SALEM CORPORATION, SALEM WEST TALUK AND SALEM DISTRICT. Scale : 1: 100

M/s. ARVINTH MULTI- SPECIALITY HOSPITALS INDIA LIMITED

ONLINE APPLICATION No: SWP/BPA/108154/2024

N

B THIRD FLOOR PLAN

SHEET No : 6

AREA DETAILS

FLOOR NAME	F.S.I. Sqm	Non.F.S.I. Sqm	TOTAL Sqm
BASEMENT FLOOR	1020.64	3868.47	4889.11
GROUND FLOOR	3780.35	-----	3780.35
FIRST FLOOR	3595.62	-----	3595.62
SECOND FLOOR	3483.26	-----	3483.26
THIRD FLOOR	3223.04	-----	3223.04
FOURTH FLOOR	3174.57	-----	3174.57
FIFTH FLOOR	3509.23	-----	3509.23
SIXTH FLOOR	3474.92	-----	3474.92
TERRACE FLOOR	-----	308.48	308.48
TOTAL F.S.I. AREA	25261.63	4176.95	29438.58

TOTAL F.S.I. AREA	25261.63 Sqm
HEIGHT OF THE BUILDING	29.80 m

SCHEDULE OF JOINERY

		METRE
LD	LIFT DOOR	1.00 x 2.40
DD	DOOR	2.44 x 2.40
D	DOOR	1.68 x 2.40
D1	DOOR	1.52 x 2.40
D2	DOOR	1.22 x 2.40
D3	DOOR	1.07 x 2.40
D4	DOOR	0.99 x 2.40
D5	DOOR	0.75 x 2.40
D6	DOOR	0.91 x 2.40
D7	DOOR	1.37 x 2.40
SD	SLIDING DOOR	0.90 x 2.40
W	WINDOW	2.44 x 1.50
W1	WINDOW	1.83 x 1.35
W2	WINDOW	1.52 x 1.35
W3	WINDOW	1.22 x 1.35
W4	WINDOW	1.24 x 1.35
W5	WINDOW	0.76 x 1.35
SW	STAIR WINDOW	2.44 x 1.80
FW	FRENCH WINDOW	3.05 x 2.40
FG	FRENCH GLASS	8.42 x 1.50
V	VENTILATOR	0.91 x 0.60
V1	VENTILATOR	0.61 x 0.60
V2	VENTILATOR	1.83 x 0.60

MV/AC MECHANICAL VENTILATION PROVIDED & AIR CONDITION

STAIRCASE DETAILS

WIDTH - 2.00 m

TREAD - 0.30 m

RISE - 0.15 m

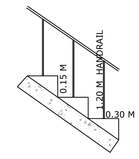

S. MURUGESH, M.E.,FIE.,
Chartered Engineer F-1279323
Structural Engineer Grade-I
(Coimbatore LPA/SE/Gr.-I/19-04-19)

STRUCTURAL ENGINEER

For Arvinth Multi Speciality Hospitals India Ltd.,
Chairman cum Managing Director.

APPLICANT

SIDDARTH GOPALA SANKAR, M.ARCH.,F.I.I.A.,
Registered Architect As
L.S. GRADE-I
L.S. ARCHITECT No. CA/2005/36220
Coimbatore LPA/RA/GR-I/19/04/016

ARCHITECT

PLAN SHOWING THE PROPOSED HOSPITAL & INSTITUTE OF MEDICAL SCIENCE BUILDING IN T.S. Nos : 13/8,14/10,14/11,
WARD No : T, BLOCK No: 10, AT KANTHAMPATTI VILLAGE, SALEM CORPORATION, SALEM WEST TALUK AND SALEM DISTRICT. Scale : 1: 100

M/s. ARVINTH MULTI- SPECIALITY HOSPITALS INDIA LIMITED

ONLINE APPLICATION No:
SWP/BPA/108154/2024

N

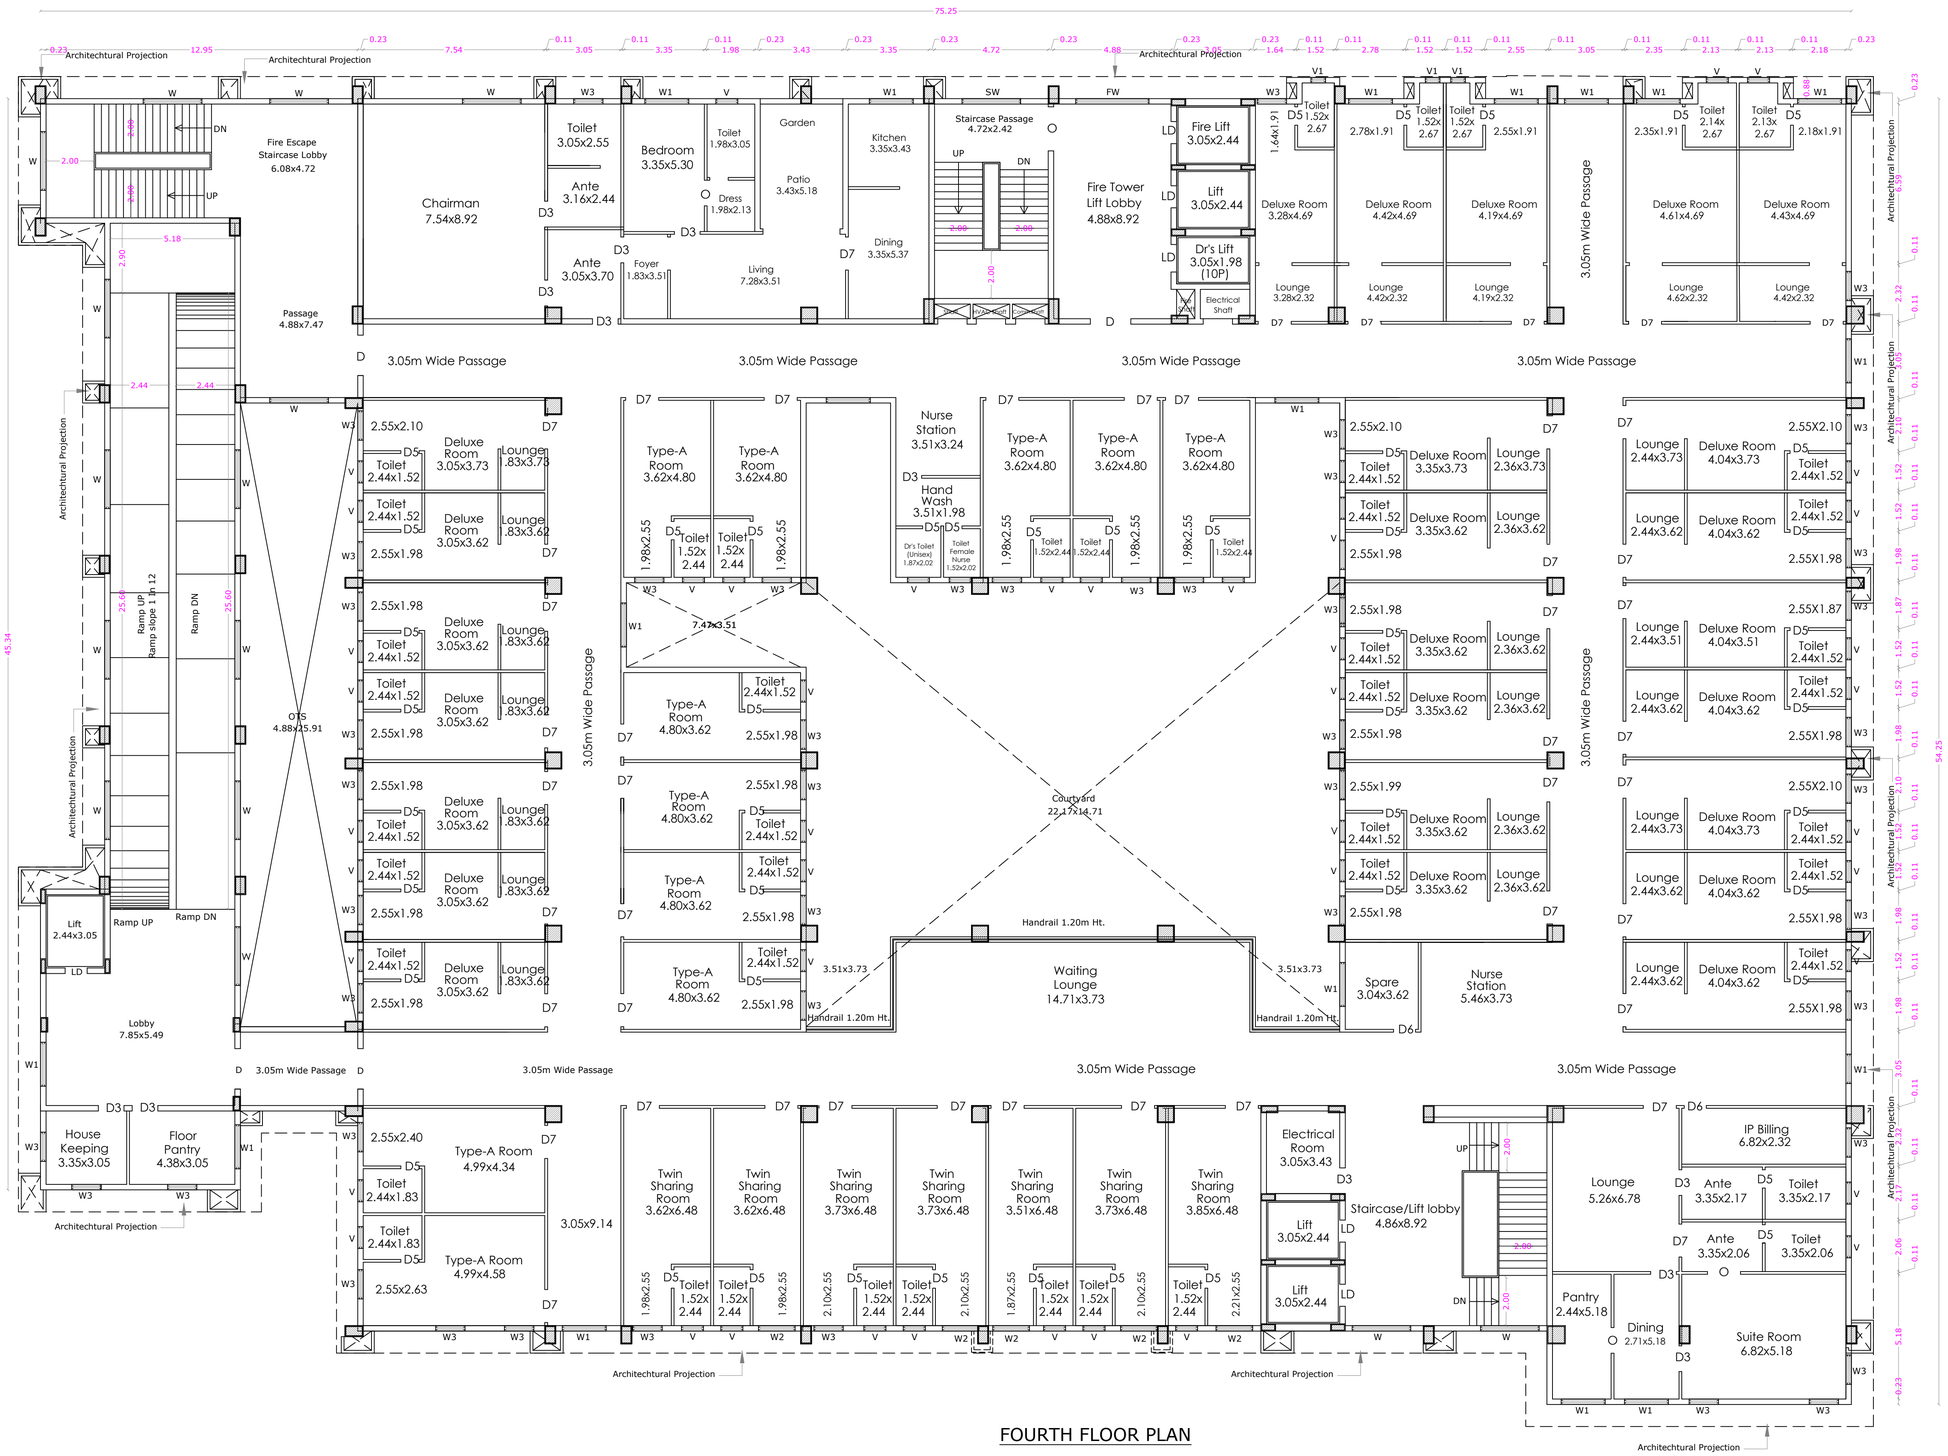

FOURTH FLOOR PLAN

SHEET No : 7

AREA DETAILS

FLOOR NAME	F.S.I. Sqm	Non.F.S.I. Sqm	TOTAL Sqm
BASEMENT FLOOR	1020.64	3868.47	4889.11
GROUND FLOOR	3780.35	-----	3780.35
FIRST FLOOR	3595.62	-----	3595.62
SECOND FLOOR	3483.26	-----	3483.26
THIRD FLOOR	3223.04	-----	3223.04
FOURTH FLOOR	3174.57	-----	3174.57
FIFTH FLOOR	3509.23	-----	3509.23
SIXTH FLOOR	3474.92	-----	3474.92
TERRACE FLOOR	-----	308.48	308.48
TOTAL F.S.I. AREA	25261.63	4176.95	29438.58

TOTAL F.S.I. AREA 25261.63 Sqm

HEIGHT OF THE BUILDING 29.80 m

SCHEDULE OF JOINERY

		METRE
LD	LIFT DOOR	1.00 x 2.40
DD	DOOR	2.44 x 2.40
D	DOOR	1.68 x 2.40
D1	DOOR	1.52 x 2.40
D2	DOOR	1.22 x 2.40
D3	DOOR	1.07 x 2.40
D4	DOOR	0.99 x 2.40
D5	DOOR	0.75 x 2.40
D6	DOOR	0.91 x 2.40
D7	DOOR	1.37 x 2.40
SD	SLIDING DOOR	0.90 x 2.40
W	WINDOW	2.44 x 1.50
W1	WINDOW	1.83 x 1.35
W2	WINDOW	1.52 x 1.35
W3	WINDOW	1.22 x 1.35
W4	WINDOW	1.24 x 1.35
W5	WINDOW	0.76 x 1.35
SW	STAIR WINDOW	2.44 x 1.80
FW	FRENCH WINDOW	3.05 x 2.40
FW1	FRENCH WINDOW	0.80 x 2.40
V	VENTILATOR	0.91 x 0.60
V1	VENTILATOR	0.61 x 0.60
V2	VENTILATOR	1.83 x 0.60
MV	MECHANICAL VENTILATION PROVIDED	

S. MURUGESH, M.E.,FIE.,
Chartered Engineer F-1279323
Structural Engineer Grade-I
(Coimbatore LPA/SE/Gr.-I/19-04-19)

STRUCTURAL ENGINEER

For Arvinth Multi Speciality Hospitals India Ltd.,
Chairman cum Managing Director.

APPLICANT

SIDDARTH GOPALA SANKAR, M.ARCH., F.I.I.A.,
Registered Architect As
L.B.S. GRADE-I
L.S. ARCHITECT No. CA/2005/36220
Coimbatore LPA/RA/GR-I/19/04/016

ARCHITECT

PLAN SHOWING THE PROPOSED HOSPITAL & INSTITUTE OF MEDICAL SCIENCE BUILDING IN T.S. Nos : 13/8,14/10,14/11, WARD No : T, BLOCK No: 10, AT KANTHAMPATTI VILLAGE, SALEM CORPORATION, SALEM WEST TALUK AND SALEM DISTRICT. Scale : 1: 100

M/s. ARVINTH MULTI- SPECIALITY HOSPITALS INDIA LIMITED

ONLINE APPLICATION No: SWP/BPA/108154/2024

N

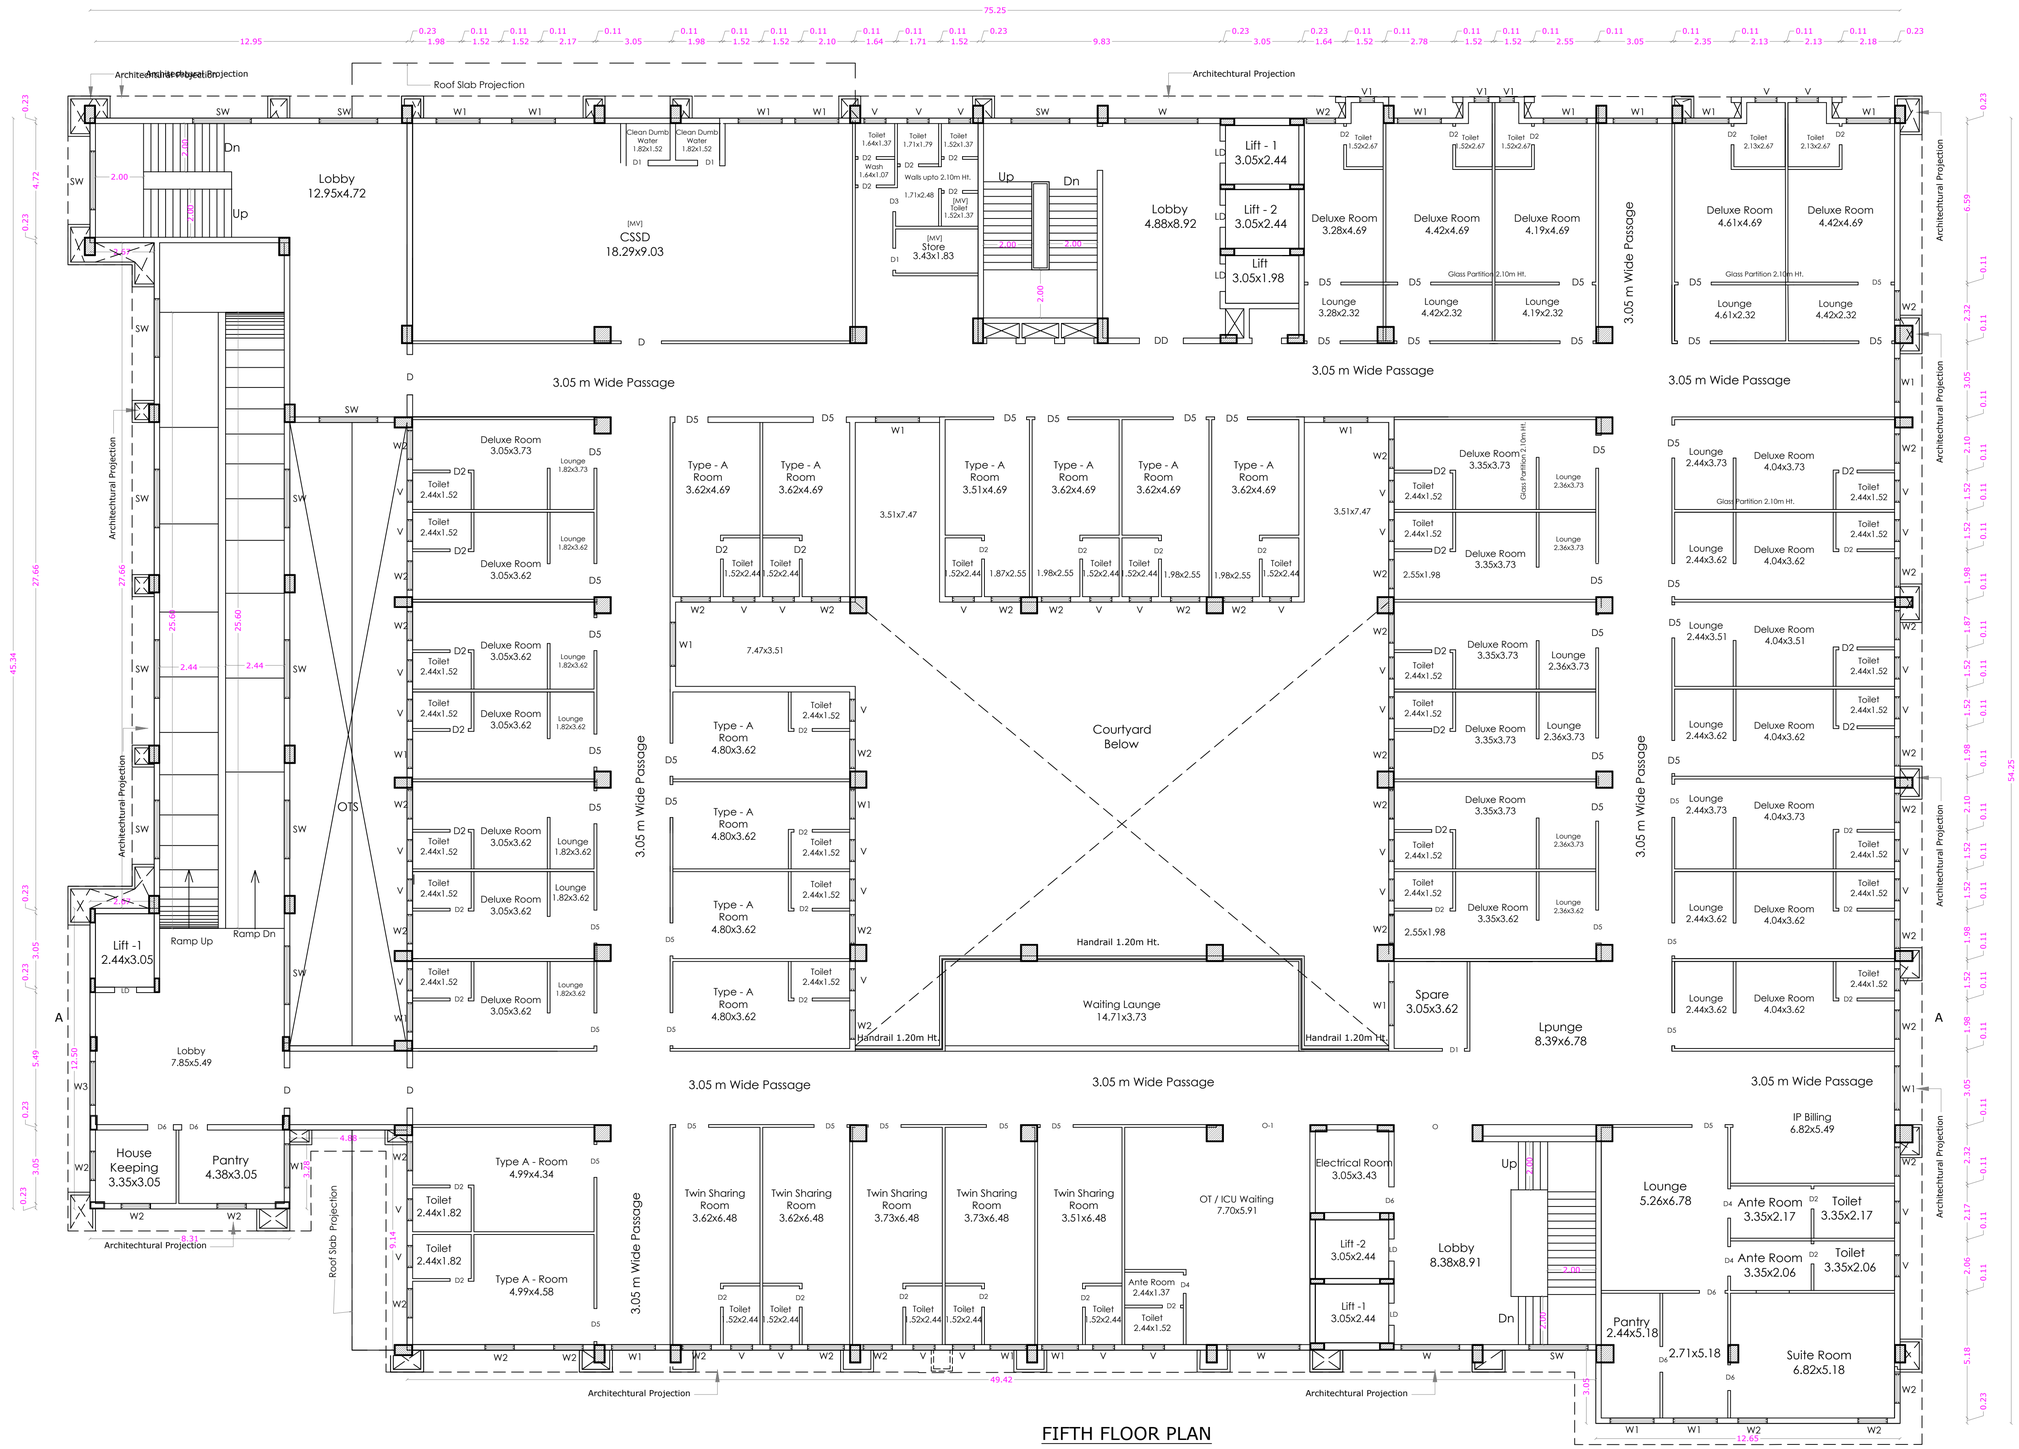

SHEET No : 8

AREA DETAILS

FLOOR NAME	F.S.I. Sqm	Non.F.S.I. Sqm	TOTAL Sqm
BASEMENT FLOOR	1020.64	3868.47	4889.11
GROUND FLOOR	3780.35	-----	3780.35
FIRST FLOOR	3595.62	-----	3595.62
SECOND FLOOR	3483.26	-----	3483.26
THIRD FLOOR	3223.04	-----	3223.04
FOURTH FLOOR	3174.57	-----	3174.57
FIFTH FLOOR	3509.23	-----	3509.23
SIXTH FLOOR	3474.92	-----	3474.92
TERRACE FLOOR	-----	308.48	308.48
TOTAL F.S.I. AREA	25261.63	4176.95	29438.58

TOTAL F.S.I. AREA	25261.63 Sqm
HEIGHT OF THE BUILDING	29.80 m

SCHEDULE OF JOINERY

		METRE
LD	LIFT DOOR	1.00 x 2.40
DD	DOOR	2.44 x 2.40
D	DOOR	1.68 x 2.40
D1	DOOR	1.52 x 2.40
D2	DOOR	1.22 x 2.40
D3	DOOR	1.07 x 2.40
D4	DOOR	0.99 x 2.40
D5	DOOR	0.75 x 2.40
D6	DOOR	0.91 x 2.40
D7	DOOR	1.37 x 2.40
SD	SLIDING DOOR	0.90 x 2.40
W	WINDOW	2.44 x 1.50
W1	WINDOW	1.83 x 1.35
W2	WINDOW	1.52 x 1.35
W3	WINDOW	1.22 x 1.35
W4	WINDOW	1.24 x 1.35
W5	WINDOW	0.76 x 1.35
SW	STAIR WINDOW	2.44 x 1.80
FW	FRENCH WINDOW	3.05 x 2.40
FG	FRENCH GLASS	8.42 x 1.50
V	VENTILATOR	0.91 x 0.60
V1	VENTILATOR	0.61 x 0.60
V2	VENTILATOR	1.83 x 0.60

MV/AC MECHANICAL VENTILATION PROVIDED & AIR CONDITION

S. MURUGESH, M.E.,FIE.,
Chartered Engineer F-1279323
Structural Engineer Grade-I
(Coimbatore LPA/SE/Gr.-I/19-04-19)

STRUCTURAL ENGINEER

For Arvinth Multi Speciality Hospitals India Ltd.,
Chairman cum Managing Director.

APPLICANT

SIDDARTH GOPALA SANKAR, M.ARCH.,F.I.I.A.,
Registered Architect As
L.B.S. GRADE-I
L.S. ARCHITECT No. CA/2005/36220
Coimbatore LPA/RA/GR-I/19/04/016

ARCHITECT

PLAN SHOWING THE PROPOSED HOSPITAL & INSTITUTE OF MEDICAL SCIENCE BUILDING IN T.S. Nos : 13/8,14/10,14/11,
WARD No : T, BLOCK No: 10, AT KANTHAMPATTI VILLAGE, SALEM CORPORATION, SALEM WEST TALUK AND SALEM DISTRICT. Scale : 1: 100

M/s. ARVINTH MULTI- SPECIALITY HOSPITALS INDIA LIMITED

N

ONLINE APPLICATION No:
SWP/BPA/108154/2024

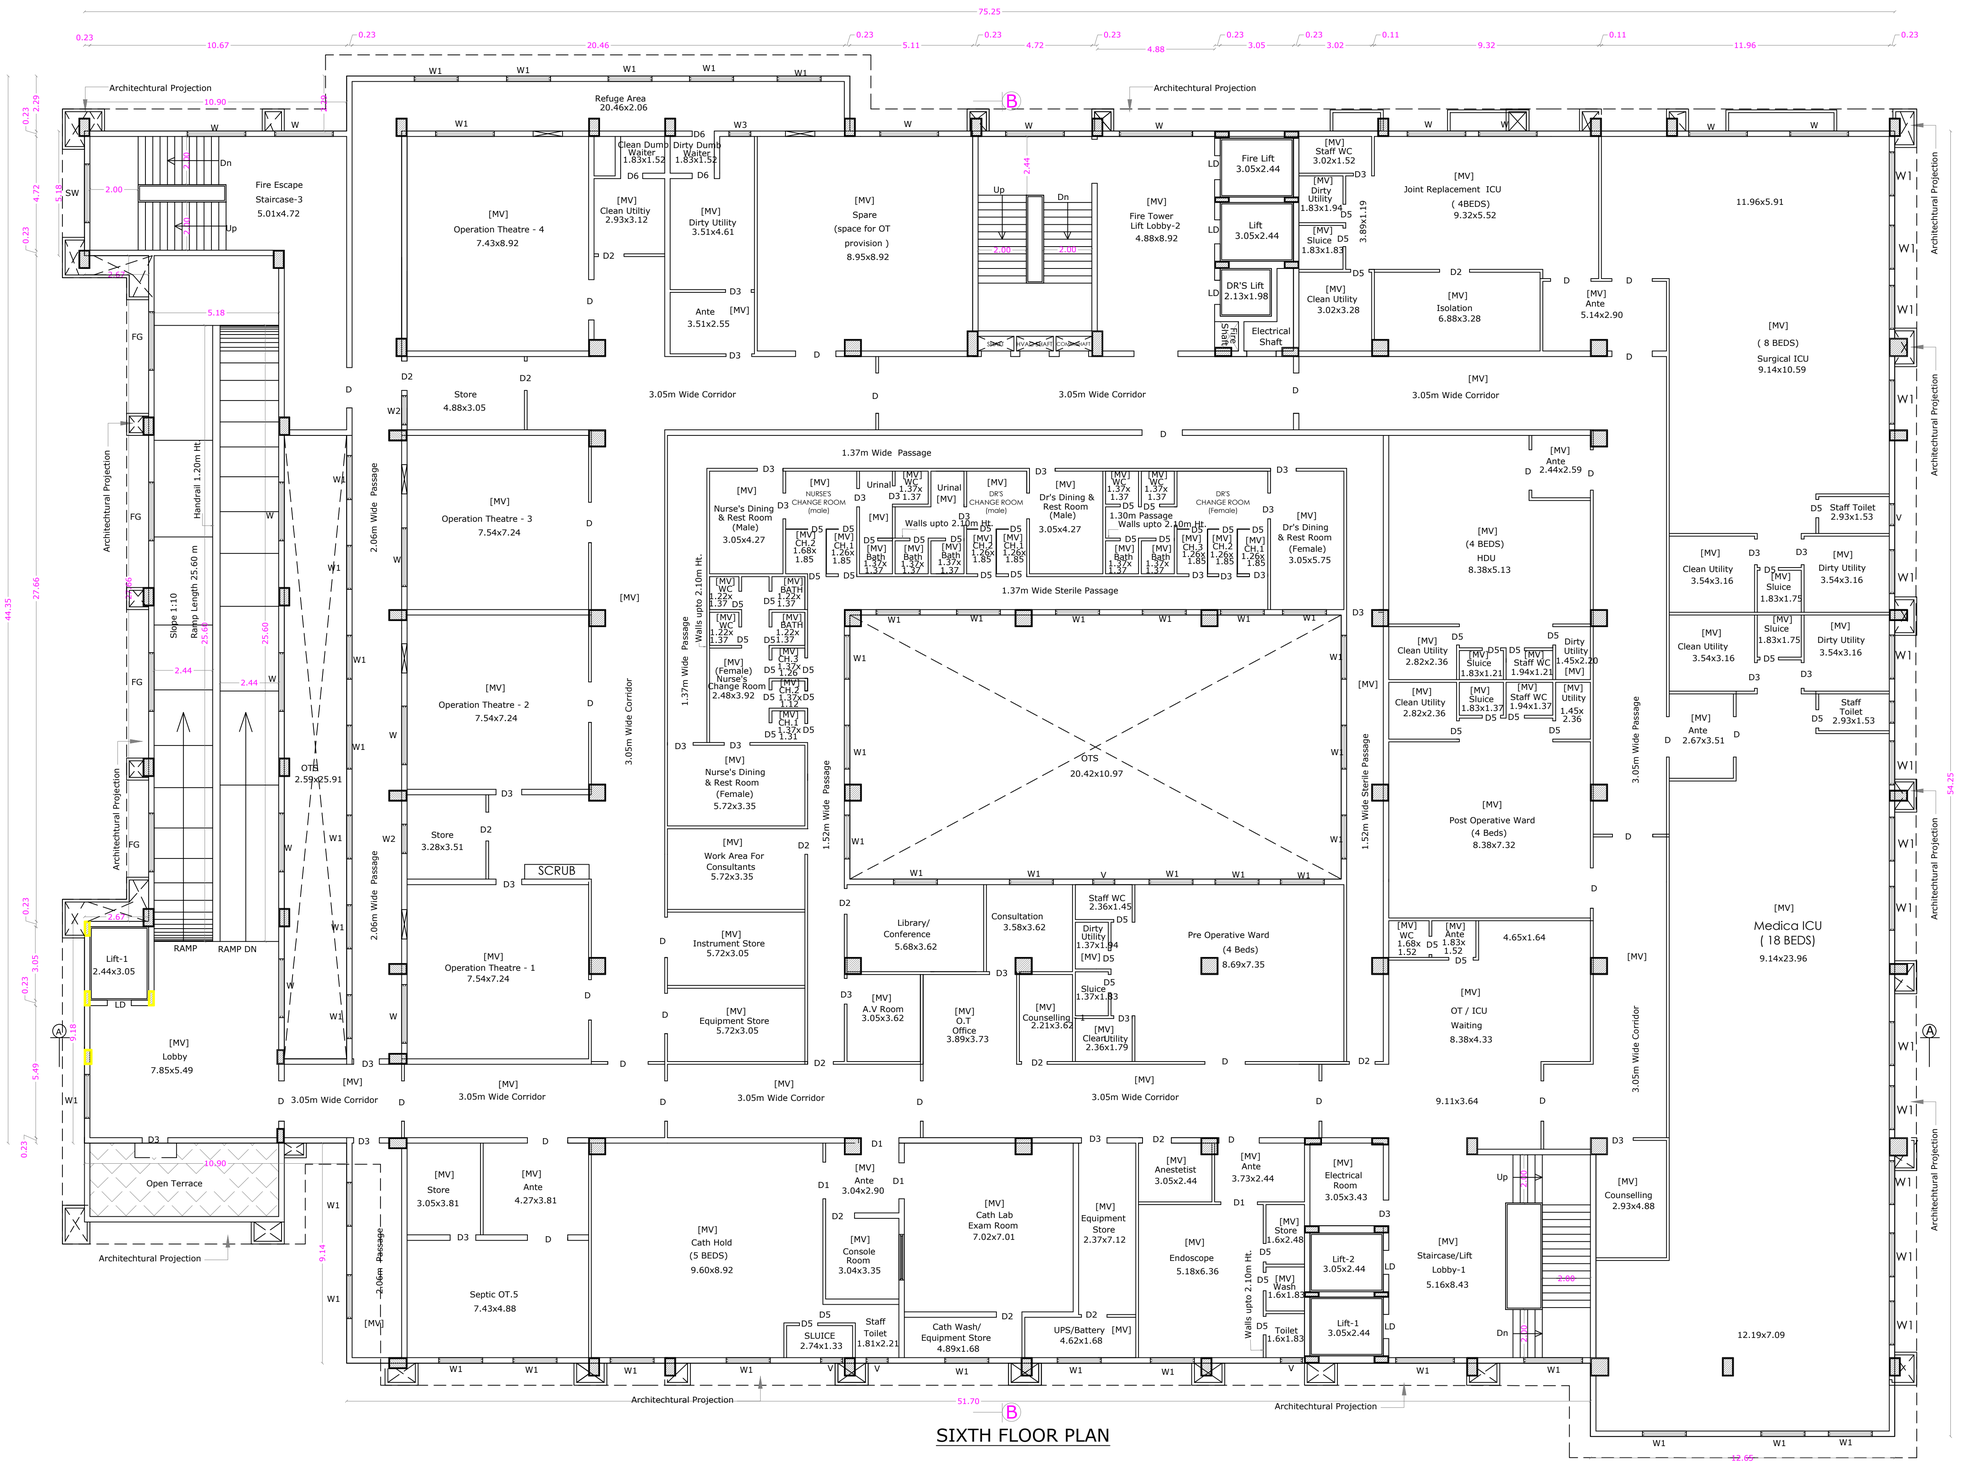

SIXTH FLOOR PLAN

SHEET No : 9

AREA DETAILS

FLOOR NAME	F.S.I. Sqm	Non.F.S.I. Sqm	TOTAL Sqm
BASEMENT FLOOR	1020.64	3868.47	4889.11
GROUND FLOOR	3780.35	-----	3780.35
FIRST FLOOR	3595.62	-----	3595.62
SECOND FLOOR	3483.26	-----	3483.26
THIRD FLOOR	3223.04	-----	3223.04
FOURTH FLOOR	3174.57	-----	3174.57
FIFTH FLOOR	3509.23	-----	3509.23
SIXTH FLOOR	3474.92	-----	3474.92
TERRACE FLOOR	-----	308.48	308.48
TOTAL F.S.I. AREA	25261.63	4176.95	29438.58

TOTAL F.S.I. AREA 25261.63 Sqm

HEIGHT OF THE BUILDING 29.80 m

SCHEDULE OF JOINERY

		METRE
LD	LIFT DOOR	1.00 x 2.40
DD	DOOR	2.44 x 2.40
D	DOOR	1.68 x 2.40
D1	DOOR	1.52 x 2.40
D2	DOOR	1.22 x 2.40
D3	DOOR	1.07 x 2.40
D4	DOOR	0.99 x 2.40
D5	DOOR	0.75 x 2.40
D6	DOOR	0.91 x 2.40
D7	DOOR	1.37 x 2.40
SD	SLIDING DOOR	0.90 x 2.40
W	WINDOW	2.44 x 1.50
W1	WINDOW	1.83 x 1.35
W2	WINDOW	1.52 x 1.35
W3	WINDOW	1.22 x 1.35
W4	WINDOW	1.24 x 1.35
W5	WINDOW	0.76 x 1.35
SW	STAIR WINDOW	2.44 x 1.80
FW	FRENCH WINDOW	3.05 x 2.40
FG	FRENCH GLASS	8.42 x 1.50
V	VENTILATOR	0.91 x 0.60
V1	VENTILATOR	0.61 x 0.60
V2	VENTILATOR	1.83 x 0.60

MV/AC MECHANICAL VENTILATION PROVIDED & AIR CONDITION

S. MURUGESH, M.E.,FIE.,
Chartered Engineer F-1279323
Structural Engineer Grade-I
(Coimbatore LPA/SE/Gr.-I/19-04-19)

STRUCTURAL ENGINEER

For Arvinth Multi Speciality Hospitals India Ltd.,
Chairman cum Managing Director.

APPLICANT

SIDDARTH GOPALA SANKAR, M.ARCH.,F.I.A.,
Registered Architect As
L.B.S. GRADE-I
L.S. ARCHITECT No. CA/2005/36220
Coimbatore LPA/RA/GR-I/19/04/016

ARCHITECT

PLAN SHOWING THE PROPOSED HOSPITAL & INSTITUTE OF MEDICAL SCIENCE BUILDING IN T.S. Nos : 13/8,14/10,14/11,
WARD No : T, BLOCK No: 10, AT KANTHAMPATTI VILLAGE, SALEM CORPORATION, SALEM WEST TALUK AND SALEM DISTRICT. Scale : 1: 100

M/s. ARVINTH MULTI- SPECIALITY HOSPITALS INDIA LIMITED

N

ONLINE APPLICATION No:
SWP/BPA/108154/2024

SHEET No : 10

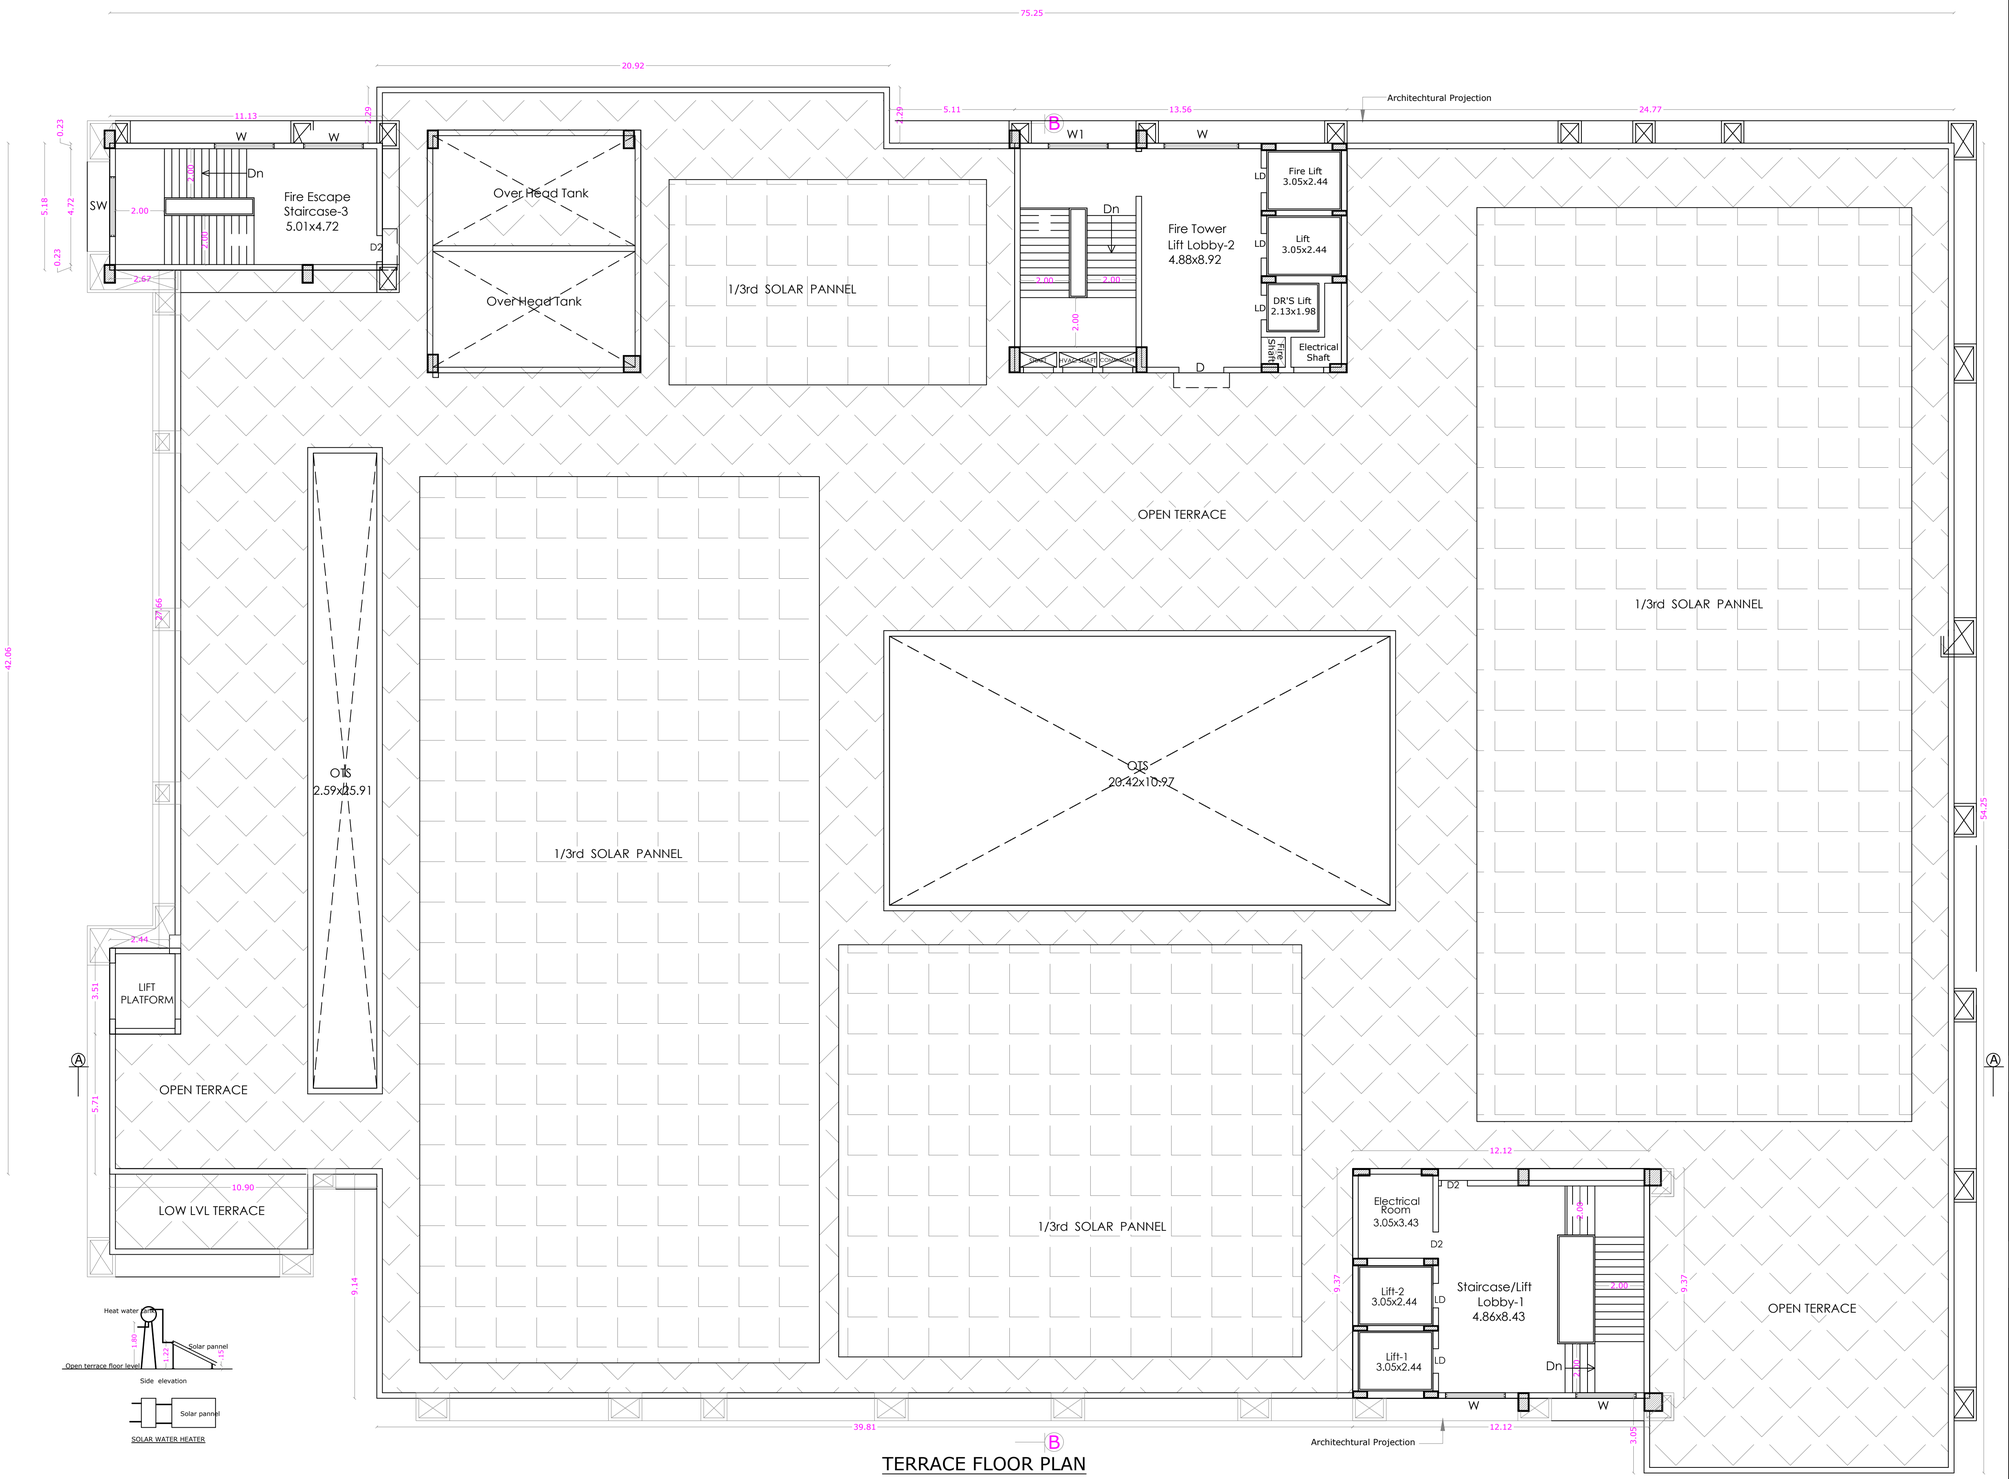

AREA DETAILS

FLOOR NAME	F.S.I. Sqm	Non.F.S.I. Sqm	TOTAL Sqm
BASEMENT FLOOR	1020.64	3868.47	4889.11
GROUND FLOOR	3780.35	-----	3780.35
FIRST FLOOR	3595.62	-----	3595.62
SECOND FLOOR	3483.26	-----	3483.26
THIRD FLOOR	3223.04	-----	3223.04
FOURTH FLOOR	3174.57	-----	3174.57
FIFTH FLOOR	3509.23	-----	3509.23
SIXTH FLOOR	3474.92	-----	3474.92
TERRACE FLOOR	-----	308.48	308.48
TOTAL F.S.I. AREA	25261.63	4176.95	29438.58

TOTAL F.S.I. AREA 25261.63 Sqm

HEIGHT OF THE BUILDING 29.80 m

SCHEDULE OF JOINERY

		METRE
LD	LIFT DOOR	1.00 x 2.40
DD	DOOR	2.44 x 2.40
D	DOOR	1.68 x 2.40
D1	DOOR	1.52 x 2.40
D2	DOOR	1.22 x 2.40
D3	DOOR	1.07 x 2.40
D4	DOOR	0.99 x 2.40
D5	DOOR	0.75 x 2.40
D6	DOOR	0.91 x 2.40
D7	DOOR	1.37 x 2.40
SD	SLIDING DOOR	0.90 x 2.40
W	WINDOW	2.44 x 1.50
W1	WINDOW	1.83 x 1.35
W2	WINDOW	1.52 x 1.35
W3	WINDOW	1.22 x 1.35
W4	WINDOW	1.24 x 1.35
W5	WINDOW	0.76 x 1.35
SW	STAIR WINDOW	2.44 x 1.80
FW	FRENCH WINDOW	3.05 x 2.40
FG	FRENCH GLASS	8.42 x 1.50
V	VENTILATOR	0.91 x 0.60
V1	VENTILATOR	0.61 x 0.60
V2	VENTILATOR	1.83 x 0.60

MV/AC MECHANICAL VENTILATION PROVIDED & AIR CONDITION

S. MURUGESH, M.E.,FIE.,
Chartered Engineer F-1279323
Structural Engineer Grade-I
(Coimbatore LPA/SE/Gr.-I/19-04-19)

STRUCTURAL ENGINEER

For Arvinth Multi Speciality Hospitals India Ltd.,
Chairman cum Managing Director.

APPLICANT

SIDDARTH GOPALA SANKAR, M.ARCH.,F.I.I.A.,
Registered Architect As
L.B.S. GRADE-I
L.S. ARCHITECT No. CA/2005/36220
Coimbatore LPA/RA/GR-I/19/04/016

ARCHITECT

PLAN SHOWING THE PROPOSED HOSPITAL & INSTITUTE OF MEDICAL SCIENCE BUILDING IN T.S. Nos : 13/8,14/10,14/11, WARD No : T, BLOCK No: 10, AT KANTHAMPATTI VILLAGE, SALEM CORPORATION, SALEM WEST TALUK AND SALEM DISTRICT. Scale : 1: 100

M/s. ARVINTH MULTI- SPECIALITY HOSPITALS INDIA LIMITED

N

ONLINE APPLICATION No: SWP/BPA/108154/2024

SHEET No : 11

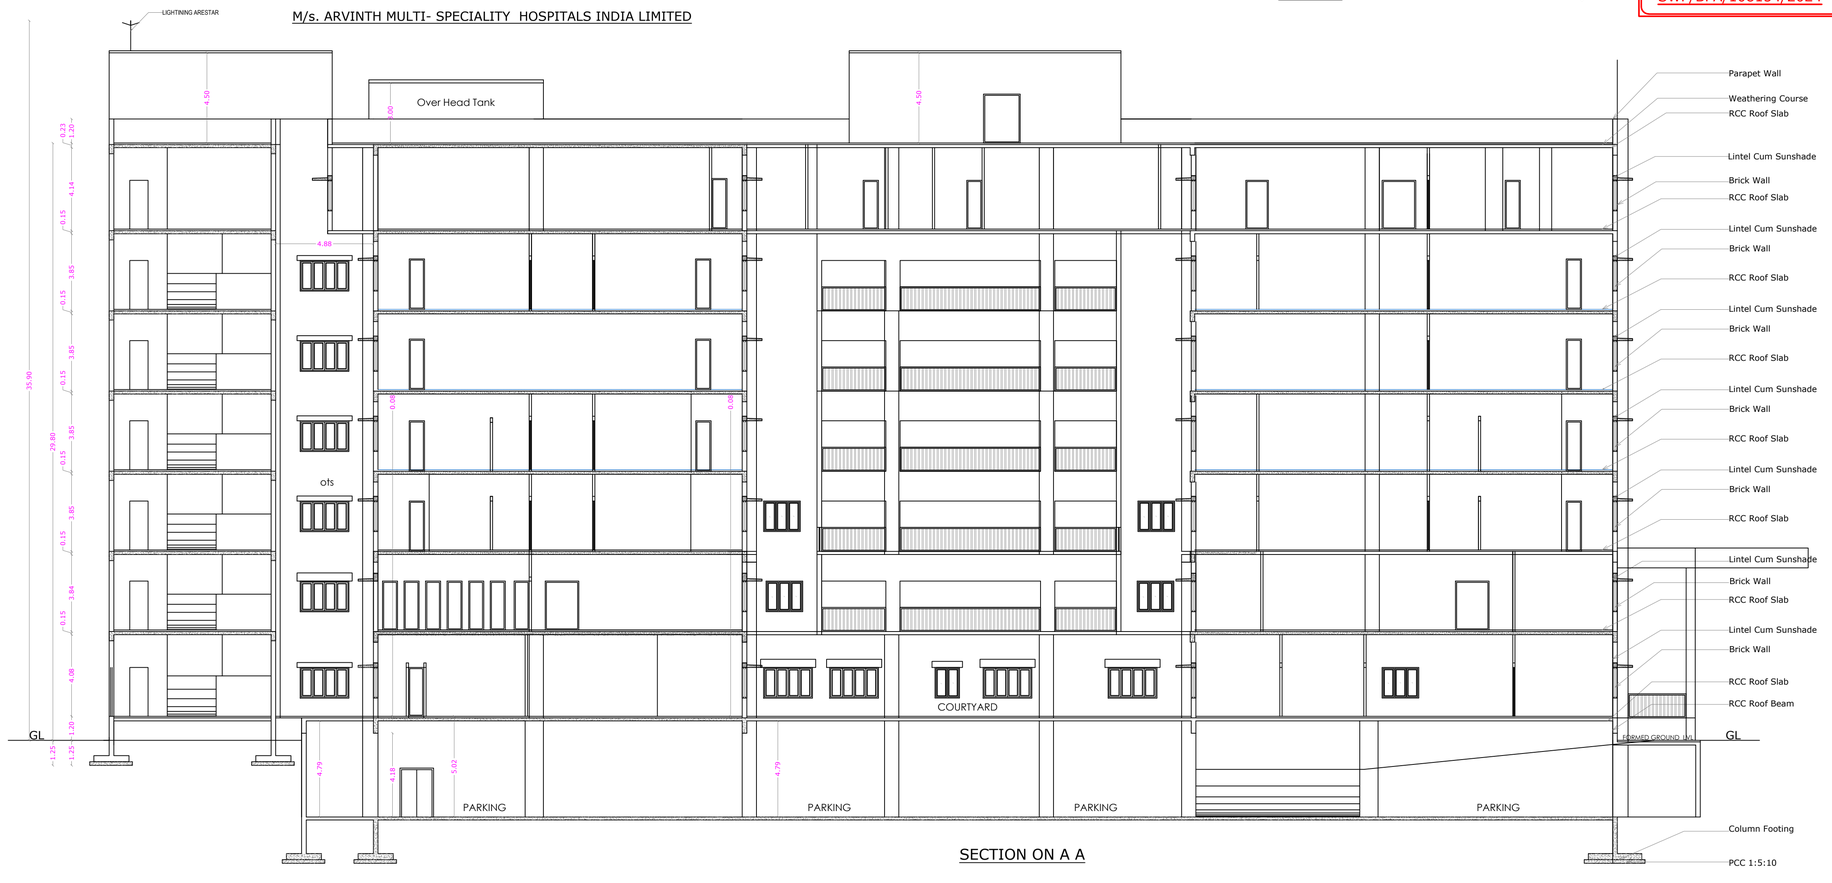

SECTION ON A A

EAST SIDE ELEVATION

AREA DETAILS

FLOOR NAME	F.S.I. Sqm	Non.F.S.I. Sqm	TOTAL Sqm
BASEMENT FLOOR	1020.64	3868.47	4889.11
GROUND FLOOR	3780.35	-----	3780.35
FIRST FLOOR	3595.62	-----	3595.62
SECOND FLOOR	3483.26	-----	3483.26
THIRD FLOOR	3223.04	-----	3223.04
FOURTH FLOOR	3174.57	-----	3174.57
FIFTH FLOOR	3509.23	-----	3509.23
SIXTH FLOOR	3474.92	-----	3474.92
TERRACE FLOOR	-----	308.48	308.48
TOTAL F.S.I. AREA	25261.63	4176.95	29438.58

TOTAL F.S.I. AREA	25261.63 Sqm
HEIGHT OF THE BUILDING	29.80 m

SCHEDULE OF JOINERY

		METRE
LD	LIFT DOOR	1.00 x 2.10
DD	DOOR	2.44 x 2.10
D	DOOR	1.68 x 2.10
D1	DOOR	1.52 x 2.10
D2	DOOR	1.22 x 2.10
D3	DOOR	1.07 x 2.10
D4	DOOR	0.99 x 2.10
D5	DOOR	0.75 x 2.10
D6	DOOR	0.91 x 2.10
D7	DOOR	1.37 x 2.10
SD	SLIDING DOOR	0.90 x 2.10
W	WINDOW	2.44 x 1.50
W1	WINDOW	1.83 x 1.35
W2	WINDOW	1.52 x 1.35
W3	WINDOW	1.22 x 1.35
W4	WINDOW	1.24 x 1.35
W5	WINDOW	0.76 x 1.35
SW	STAIR WINDOW	2.44 x 1.80
FW	FRENCH WINDOW	3.05 x 2.40
FG	FRENCH GLASS	8.42 x 1.50
V	VENTILATOR	0.91 x 0.60
V1	VENTILATOR	0.61 x 0.60
V2	VENTILATOR	1.83 x 0.60
MV	MECHANICAL VENTILATION PROVIDED	

STAIRCASE DETAILS

WIDTH - 2.00 m

TREAD - 0.30 m

RISE - 0.15 m

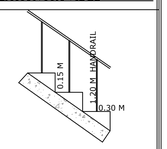

S. MURUGESH, M.E.,FIE.,
Chartered Engineer F-1279323
Structural Engineer Grade-I
(Coimbatore LPA/SE/Gr.-I/19-04-19)

STRUCTURAL ENGINEER

For Arvinth Multi Speciality Hospitals India Ltd.,

Chairman cum Managing Director.

APPLICANT

SIDDARTH GOPALA SANKAR, M.ARCH.,F.I.I.A.,
Registered Architect As
L.I.S. GRADE-I
L.S. ARCHITECT No. CA/2005/36220
Coimbatore LPA/RA/GR-I/19/04/016

ARCHITECT

PLAN SHOWING THE PROPOSED HOSPITAL & INSTITUTE OF MEDICAL SCIENCE BUILDING IN T.S. Nos : 13/8,14/10,14/11,
WARD No : T, BLOCK No: 10, AT KANTHAMPATTI VILLAGE, SALEM CORPORATION, SALEM WEST TALUK AND SALEM DISTRICT.

M/s. ARVINTH MULTI- SPECIALITY HOSPITALS INDIA LIMITED

ONLINE APPLICATION No:
SWP/BPA/108154/2024

N

SECTION ON B B

AREA DETAILS

FLOOR NAME	F.S.I. Sqm	Non.F.S.I. Sqm	TOTAL Sqm
BASEMENT FLOOR	1020.64	3868.47	4889.11
GROUND FLOOR	3780.35	-----	3780.35
FIRST FLOOR	3595.62	-----	3595.62
SECOND FLOOR	3483.26	-----	3483.26
THIRD FLOOR	3223.04	-----	3223.04
FOURTH FLOOR	3174.57	-----	3174.57
FIFTH FLOOR	3509.23	-----	3509.23
SIXTH FLOOR	3474.92	-----	3474.92
TERRACE FLOOR	-----	308.48	308.48
TOTAL F.S.I. AREA	25261.63	4176.95	29438.58

TOTAL F.S.I. AREA	25261.63 Sqm
HEIGHT OF THE BUILDING	29.80 m

SCHEDULE OF JOINERY

		METRE
LD	LIFT DOOR	1.00 x 2.10
DD	DOOR	2.44 x 2.10
D	DOOR	1.68 x 2.10
D1	DOOR	1.52 x 2.10
D2	DOOR	1.22 x 2.10
D3	DOOR	1.07 x 2.10
D4	DOOR	0.99 x 2.10
D5	DOOR	0.75 x 2.10
D6	DOOR	0.91 x 2.10
D7	DOOR	1.37 x 2.10
SD	SLIDING DOOR	0.90 x 2.10
W	WINDOW	2.44 x 1.50
W1	WINDOW	1.83 x 1.35
W2	WINDOW	1.52 x 1.35
W3	WINDOW	1.22 x 1.35
W4	WINDOW	1.24 x 1.35
W5	WINDOW	0.76 x 1.35
SW	STAIR WINDOW	2.44 x 1.80
FW	FRENCH WINDOW	3.05 x 2.40
FG	FRENCH GLASS	8.42 x 1.50
V	VENTILATOR	0.91 x 0.60
V1	VENTILATOR	0.61 x 0.60
V2	VENTILATOR	1.83 x 0.60
MV	MECHANICAL VENTILATION PROVIDED	

STAIRCASE DETAILS

WIDTH - 2.00 m
TREAD - 0.30 m
RISE - 0.15 m

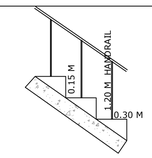

S. MURUGESH, M.E.,FIE.,
Chartered Engineer F-1279323
Structural Engineer Grade-I
(Coimbatore LPA/SE/Gr.-I/19-04-19)

STRUCTURAL ENGINEER

For Arvinth Multi Speciality Hospitals India Ltd.,
Chairman cum Managing Director.

APPLICANT

SIDDARTH GOPALA SANKAR, M.ARCH.,F.I.I.A.,
Registered Architect As
L.B.S. GRADE-I
L.S. ARCHITECT No. CA/2005/36220
Coimbatore LPA/RA/GR-I/19/04/016

ARCHITECT

PLAN SHOWING THE PROPOSED HOSPITAL & INSTITUTE OF MEDICAL SCIENCE BUILDING IN T.S. Nos : 13/8,14/10,14/11,
WARD No : T, BLOCK No: 10, AT KANTHAMPATTI VILLAGE, SALEM CORPORATION, SALEM WEST TALUK AND SALEM DISTRICT.

M/s. ARVINTH MULTI- SPECIALITY HOSPITALS INDIA LIMITED

Scale : 1: 100

N

ONLINE APPLICATION No:
SWP/BPA/108154/2024

POWER HOUSE & GENSET ROOM

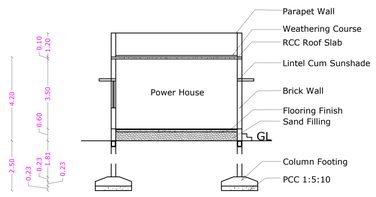

SECTION ON A A

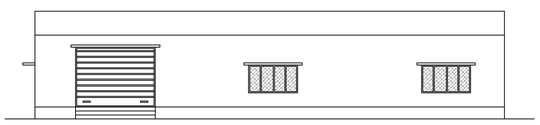

ELEVATION

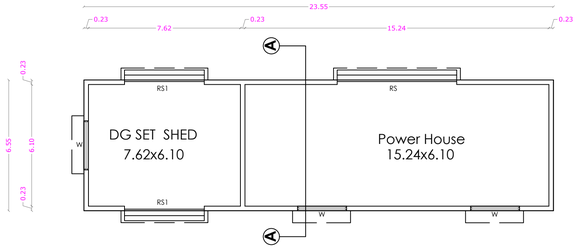

GROUND FLOOR PLAN

STORE ROOM

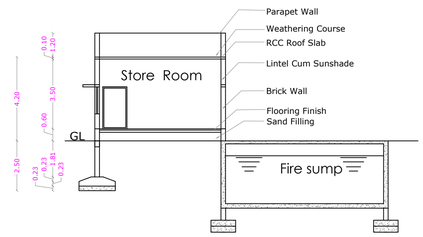

SECTION ON B B

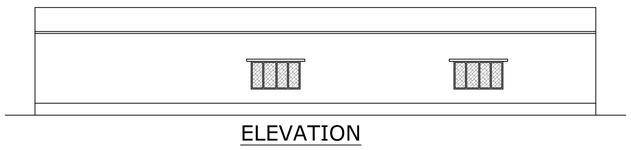

ELEVATION

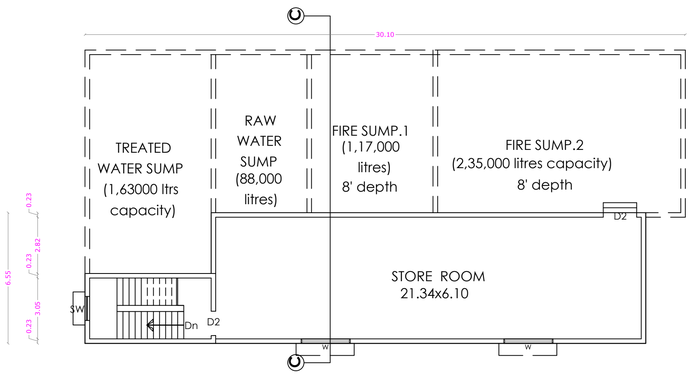

GROUND FLOOR PLAN

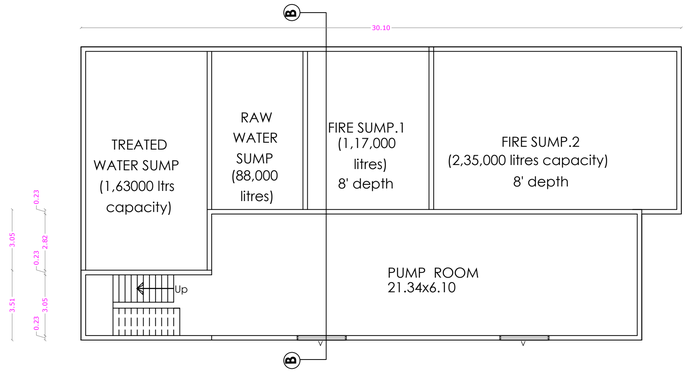

BASEMENT FLOOR PLAN

MEDITATION HALL

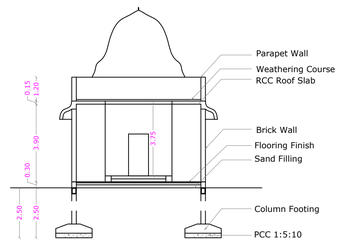

SECTION ON C C

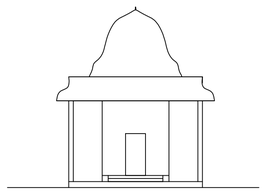

ELEVATION

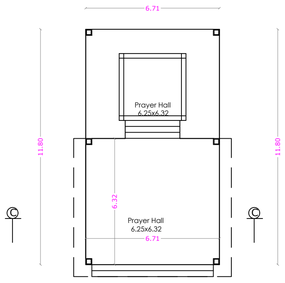

GROUND FLOOR PLAN

WATCHMEN ROOM

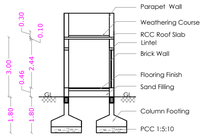

SECTION ON D D

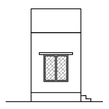

ELEVATION

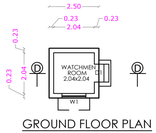

GROUND FLOOR PLAN
WATCHMEN ROOM

SHEET NO : 13

POWER HOUSE & GENSET ROOM
STORE ROOM
MEDITATION HALL
WATCHMEN ROOM

AREA STATEMENT

POWER HOUSE & GENSET ROOM	FSI Area SQM	Non FSIArea SQM	Total Area SQM
GROUND FLOOR	154.30	----	154.30

STORE ROOM & PUMP ROOM &	FSI Area SQM	Non FSIArea SQM	Total Area SQM
BASEMENT FLOOR	164.98	----	164.98
GROUND FLOOR	164.98	----	164.98
TOTAL	329.96	----	329.96

MEDITATION HALL	FSI Area SQM	Non FSIArea SQM	Total Area SQM
GROUND FLOOR	79.13	----	79.13

WATCHMEN ROOM	FSI Area SQM	Non FSIArea SQM	Total Area
GROUND FLOOR	6.25	----	6.25

HEIGHT OF THE BUILDING 4.35m, 4.20m, 4.20m, & 3.00 m

* All Dimensions are in metre.

SCHEDULE OF JOINERY

		Meter
RS	ROLLING SHUTTER	3.00 x 2.10
D	DOOR	1.07 x 2.10
D1	DOOR	1.00 x 2.10
D2	DOOR	0.76 x 2.10
W	WINDOW	1.80 x 1.35
W1	WINDOW	1.20 x 1.50
V	VENTILATOR	0.61 x 0.90

S. MURUGESH, M.E.,FIE.,
Chartered Engineer F-1279323
Structural Engineer Grade-I
(Coimbatore LPA/SE/Gr.-I/19-04-19)

STRUCTURAL ENGINEER

For Arvinth Multi Speciality Hospitals India Ltd.,
Chairman cum Managing Director.

APPLICANT

SIDDARTH GOPALA SANKAR, M.ARCH.,F.I.I.A.,
Registered Architect As
L.B.S. GRADE-I
L.S. ARCHITECT No. CA/2005/36220
Coimbatore LPA/R.A/GR-I/19/04/016

ARCHITECT

SITE PLAN SHOWING THE PROPOSED HOSPITAL & INSTITUTE OF MEDICAL SCIENCE BUILDING IN T.S. Nos : 13/8,14/10,14/11, WARD No : T, BLOCK No: 10, AT KANTHAMPATTI VILLAGE, SALEM CORPORATION, SALEM WEST TALUK AND SALEM DISTRICT.

M/s. ARVINTH MULTI- SPECIALITY HOSPITALS INDIA LIMITED

Scale : 1: 400

ONLINE APPLICATION No: SWP/BPA/108154/2024

N

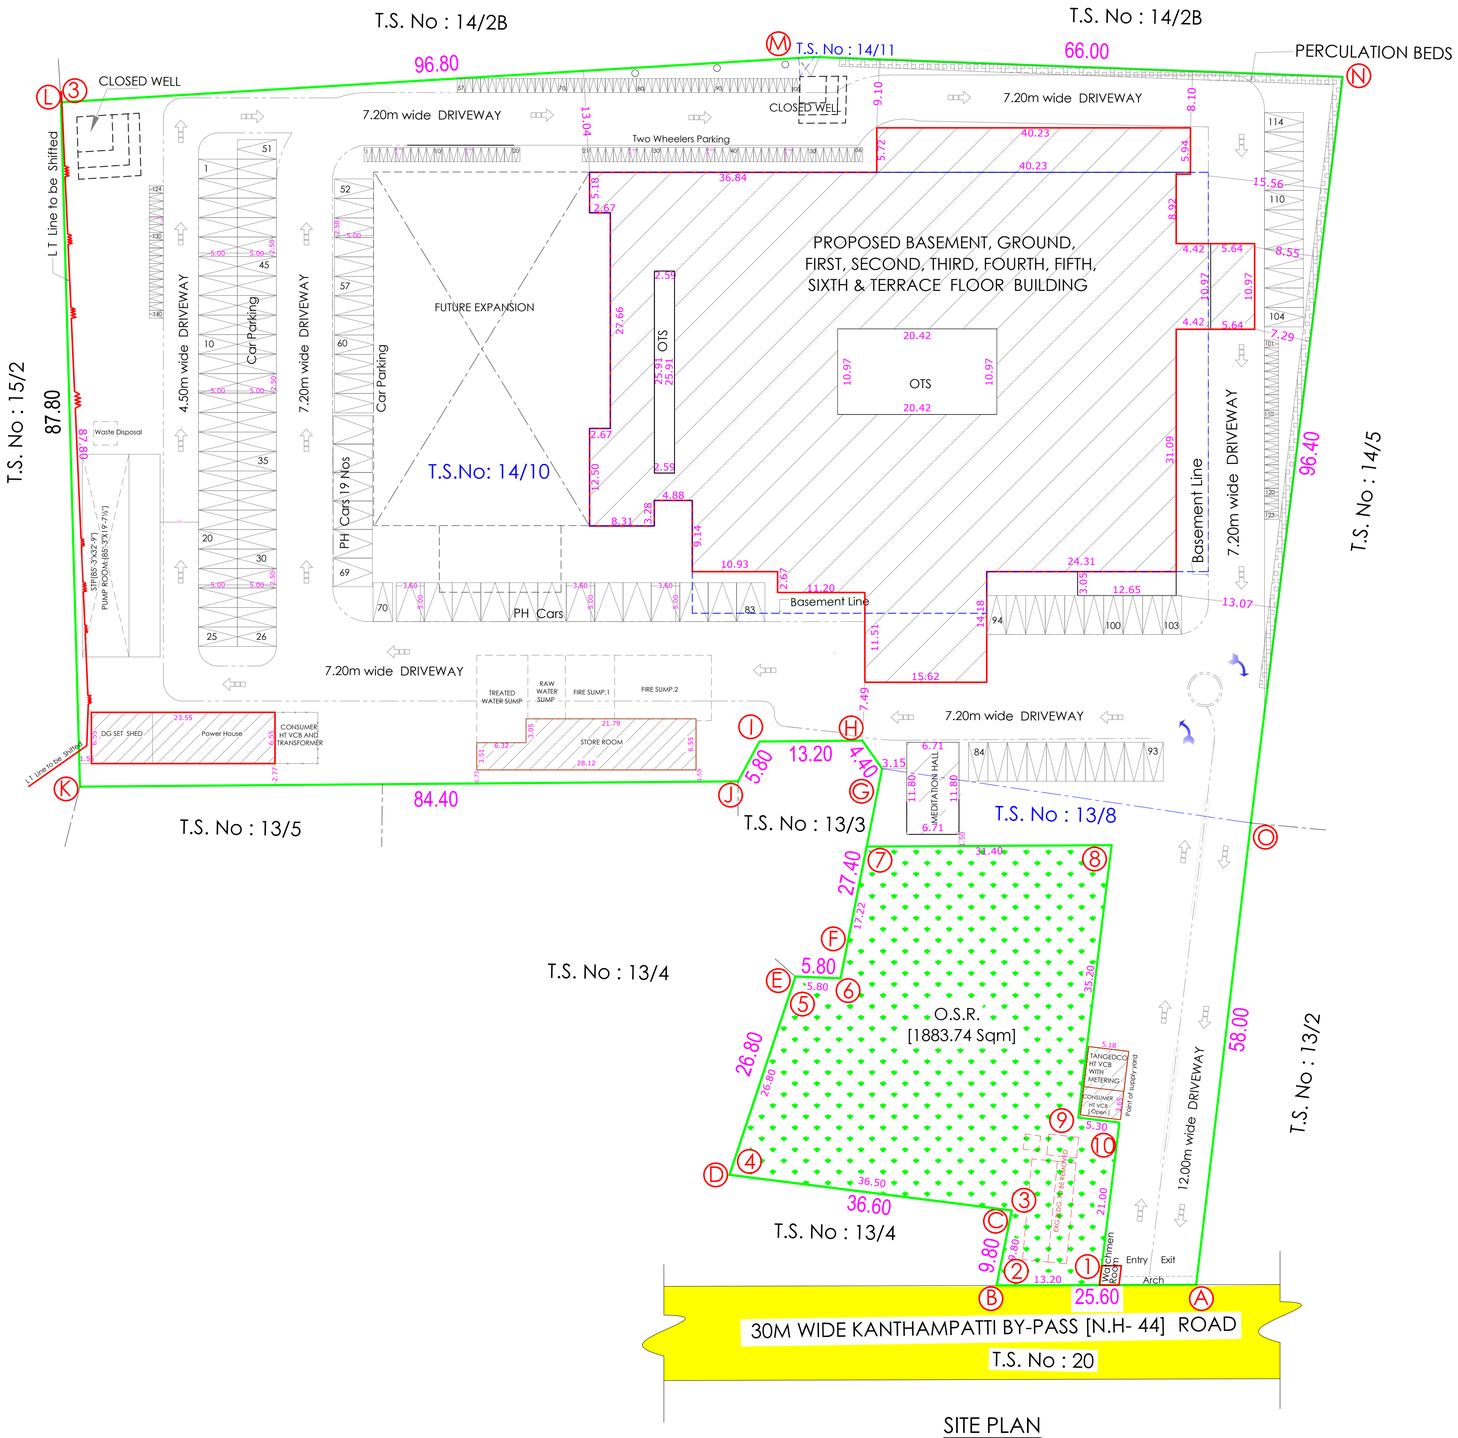

SITE PLAN

T.S. Nos :	AREA As per Patta Sqm
T.S. No : 13/8	3380
T.S. No : 14/10	13961
T.S. No : 14/11	21
TOTAL AREA	17290

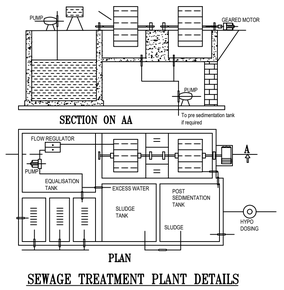

SEWAGE TREATMENT PLANT DETAILS

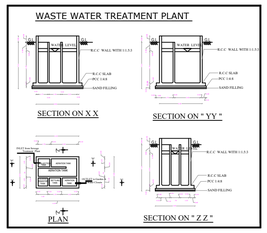

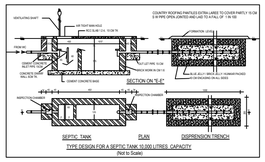

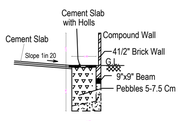

RAIN WATER PERCOLATION BED & COMPOUND WALL

SHEET No : 1

REFERENCE

DESCRIPTION	CALCULATION	REQUIRED	PROVIDED
FLOOR AREA RATIO	35780.23 / 17290.00	3.25	2.06
PARKING AREA	183 Cars 194 Two Wheelers		184 Cars 200 Two Wheelers

AREA STATEMENT

	SQM
AREA OF THE SITE [4.64¼] [AS PER Document] Ⓐ to Ⓞ	18789.11
AREA OF THE SITE [AS PER T.S.L.R.]	17290.00

AREA DETAILS

MAIN BUILDING	F.S.I. Sqm	Non.F.S.I. Sqm	TOTAL Sqm
BASEMENT FLOOR	1020.64	3868.47	4889.11
GROUND FLOOR	3780.35	-----	3780.35
FIRST FLOOR	3595.62	-----	3595.62
SECOND FLOOR	3483.26	-----	3483.26
THIRD FLOOR	3223.04	-----	3223.04
FOURTH FLOOR	3174.57	-----	3174.57
FIFTH FLOOR	3509.23	-----	3509.23
SIXTH FLOOR	3474.92	-----	3474.92
TERRACE FLOOR	-----	308.48	308.48
POWER HOUSE & GENSET ROOM GROUND FLOOR	154.30	----	154.30
STORE ROOM & PUMP ROOM BASEMENT FLOOR	164.98	----	164.98
GROUND FLOOR	164.98	----	164.98
MEDITATION HALL GROUND FLOOR	79.13	----	79.13
WATCHMEN ROOM GROUND FLOOR	6.25	----	6.25
TOTAL F.S.I. AREA	25831.27	4176.95	30008.22

TOTAL F.S.I. AREA	25831.27 Sqm
AREA OF THE O.S.R. ① to ⑩	1883.74 Sqm
HEIGHT OF THE BUILDING	29.80 m

COLOUR INDEX

EXISTING ROAD	-
SITE BOUNDARY	-
PROPOSED BUILDING	-
EXISTING BUILDING TO BE REMOVED	-

S. MURUGESH, M.E.,FIE.,
Chartered Engineer F-1279323
Structural Engineer Grade-I
(Coimbatore LPA/SE/Gr.-I/19-04-19)

STRUCTURAL ENGINEER

For Arvinth Multi Speciality Hospitals India Ltd.,
Chairman cum Managing Director.

APPLICANT

SIDDARTH GOPALA SANKAR, M.ARCH.,F.I.I.A.,
Registered Architect As
L.B.S. GRADE-I
L.S. ARCHITECT No. CA/2005/36220
Coimbatore LPA/RA/GR-I/19/04/016

ARCHITECT

Signature Not Verified
Signed by: Executive Engineer
Location: null
Date: 2024.05.16 16:54:09

Signature Not Verified
Signed by: Assistant Director
Location: Salem
Date: 2024.07.26 18:01:09