BLOCK-1	SECOND BASEMENT FLOOR	SHEET NO: 2/13

PLAN SHOWING THE PROPOSED CONSTRUCTION OF HOSPITAL BUILDING IN OLD S.F NO. 27/2C2 NEW T.S NO.77/1 & 80, BLOCK NO.38, WARD-N, BODINAICKENPATTI REVENUE VILLAGE, SALEM WEST TALUK, SALEM CITY MUNICIPAL CORPORATION, SALEM DISTRICT.

SCALE 1 : 100

AREA DETAILS

FLOOR NAME	FSI Area (in sqm)	NON-FSI Area (in sqm)	Deduction Area (in sqm)	Total Floor Area (in sqm)
SECOND BASEMENT FLOOR	–	7727.10	–	7727.10

JOINERY DETAILS

TYPE	DESCRIPTION	SIZE
MD	MAIN DOOR	2.40 x 2.40
D	FLUSH DOOR	2.00 x 2.40
D1	FLUSH DOOR	1.50 x 2.40
D2	FLUSH DOOR	1.20 x 2.40
D3	FLUSH DOOR	1.05 x 2.40
D4	FLUSH DOOR	0.85 x 2.40
D5	FLUSH DOOR	2.00 x 2.40
SD	SLIDING DOOR	4.50 x 2.40
SD1	SLIDING DOOR	2.20 x 2.40
FED	FIRE EXIT DOOR	2.00 x 2.40
FRD	FIRE RATED DOOR	1.50 x 2.40
W	GLAZED WINDOW	0.90 x 1.68
W1	GLAZED WINDOW	1.20 x 1.68
W2	GLAZED WINDOW	1.50 x 1.68
W3	GLAZED WINDOW	1.80 x 1.68
W4	GLAZED WINDOW	2.10 x 1.68
W5	GLAZED WINDOW	2.40 x 1.68
W6	GLAZED WINDOW	3.00 x 1.68
W6A	GLAZED WINDOW	4.00 x 1.68
W7	GLAZED WINDOW	4.50 x 1.68
W8	GLAZED WINDOW	5.00 x 1.68
W9	GLAZED WINDOW	6.00 x 1.68
V1	VENTILATOR	0.90 x 0.60
V2	VENTILATOR	1.80 x 0.60
LO	LIFT OPENING	1.50 x 2.13
	FRESH AIR LOUVER	2.40 x 0.40
	EXHAUST LOUVER	2.40 x 0.40

All metric dimensions are in metre

I/C R. SENTHIL KUMAR, B.E.,
Consulting Civil Engineer
23, Mela Mimagpan Street,
Woriyur, Trichy - 620 003.
CE/DTCP/TRICHY/MAR2022/360
Cell: 98424 76464

Construction Engineer

A.SHANMUGAM,(Ar)
B-13, Second Cross, West Extension,
Thillainagar, Trichy- 620 018
Reg.No:RA/Gr.I/TLPA/JUNE-2019/090

Architect

for DesignTree Services Consultants Pvt Ltd
N. Arun Kanath
Registration No. SE / Gr. I / 19 / 05 / 008
Structural Engineer Grade - I (SE)

Structural Engineer

For Shri Varalakshmi Aishwaryam Promoters Private Limited
Managing Director

Applicant

Dr.C.VENKATA PRASAD
Registered Geotechnical Engineer (R.G.T.E)
Registration No: CGLDIST/RGTE/2020/120003
District Town and Country Planning Office,
Chengalpattu-603 001. Mob No. +918444226159
Email-dtcvp@yahoo.co.in

SECOND BASEMENT FLOOR PLAN

FIRST BASEMENT FLOOR PLAN

BLOCK-1	FIRST BASEMENT FLOOR	SHEET NO: 3/13

PLAN SHOWING THE PROPOSED CONSTRUCTION OF HOSPITAL BUILDING IN OLD S.F NO. 27/2C2 NEW T.S NO.77/1 & 80, BLOCK NO.38, WARD-N, BODINAICKENPATTI REVENUE VILLAGE, SALEM WEST TALUK, SALEM CITY MUNICIPAL CORPORATION, SALEM DISTRICT.

SCALE 1 : 100

AREA DETAILS

FLOOR NAME	FSI Area (in sqm)	NON-FSI Area (in sqm)	Deduction Area (in sqm)	Total Floor Area (in sqm)
FIRST BASEMENT FLOOR	1615.62	6111.48	--	7727.10

JOINERY DETAILS

TYPE	DESCRIPTION	SIZE
MD	MAIN DOOR	2.40 x 2.40
D	FLUSH DOOR	2.00 x 2.40
D1	FLUSH DOOR	1.50 x 2.40
D2	FLUSH DOOR	1.20 x 2.40
D3	FLUSH DOOR	1.05 x 2.40
D4	FLUSH DOOR	0.85 x 2.40
D5	FLUSH DOOR	2.00 x 2.40
SD	SLIDING DOOR	4.50 x 2.40
SD1	SLIDING DOOR	2.20 x 2.40
FED	FIRE EXIT DOOR	2.00 x 2.40
FRD	FIRE RATED DOOR	1.50 x 2.40
W	GLAZED WINDOW	0.90 x 1.68
W1	GLAZED WINDOW	1.20 x 1.68
W2	GLAZED WINDOW	1.50 x 1.68
W3	GLAZED WINDOW	1.80 x 1.68
W4	GLAZED WINDOW	2.10 x 1.68
W5	GLAZED WINDOW	2.40 x 1.68
W6	GLAZED WINDOW	3.00 x 1.68
W6A	GLAZED WINDOW	4.00 x 1.68
W7	GLAZED WINDOW	4.50 x 1.68
W8	GLAZED WINDOW	5.00 x 1.68
W9	GLAZED WINDOW	6.00 x 1.68
V1	VENTILATOR	0.90 x 0.60
V2	VENTILATOR	1.80 x 0.60
LO	LIFT OPENING	1.50 x 2.13
	FRESH AIR LOUVER	2.40 x 0.40
	EXHAUST LOUVER	2.40 x 0.40

All metric dimensions are in metre

Construction Engineer
I/C.R. SENTHIL KUMAR, B.E.,
Consulting Civil Engineer
23, Mela Minnappan Street,
Woriyur, Trichy - 620 003.
CE/DTCP/TRICHY/MAR2022/360
Cell: 98424 76464

Architect
A.SHANMUGAM,(Ar)
B-13, Second Cross, West Extension,
Thillainagar, Trichy - 620 018
Reg.No:RA/Gr.I/TLPA/JUNE-2019/090

Structural Engineer
for DesignTree Services Consultants Pvt Ltd
N. Arun Kanath
Registration No. SE / Gr. I / 19 / 05 / 008
Structural Engineer Grade - I (SE)

Applicant
For Shri Varalakshmi Aishwaryam Promoters Private Limited
Managing Director

Dr.C.VENKATA PRASAD
Registered Geotechnical Engineer (RGTE)
Registration No: CGLDIST/RGTE/2020/120003
District Town and Country Planning Office,
Chengalpattu-603 001. Mob No. +919444026189
Email-dtcpg@yahoomail.com

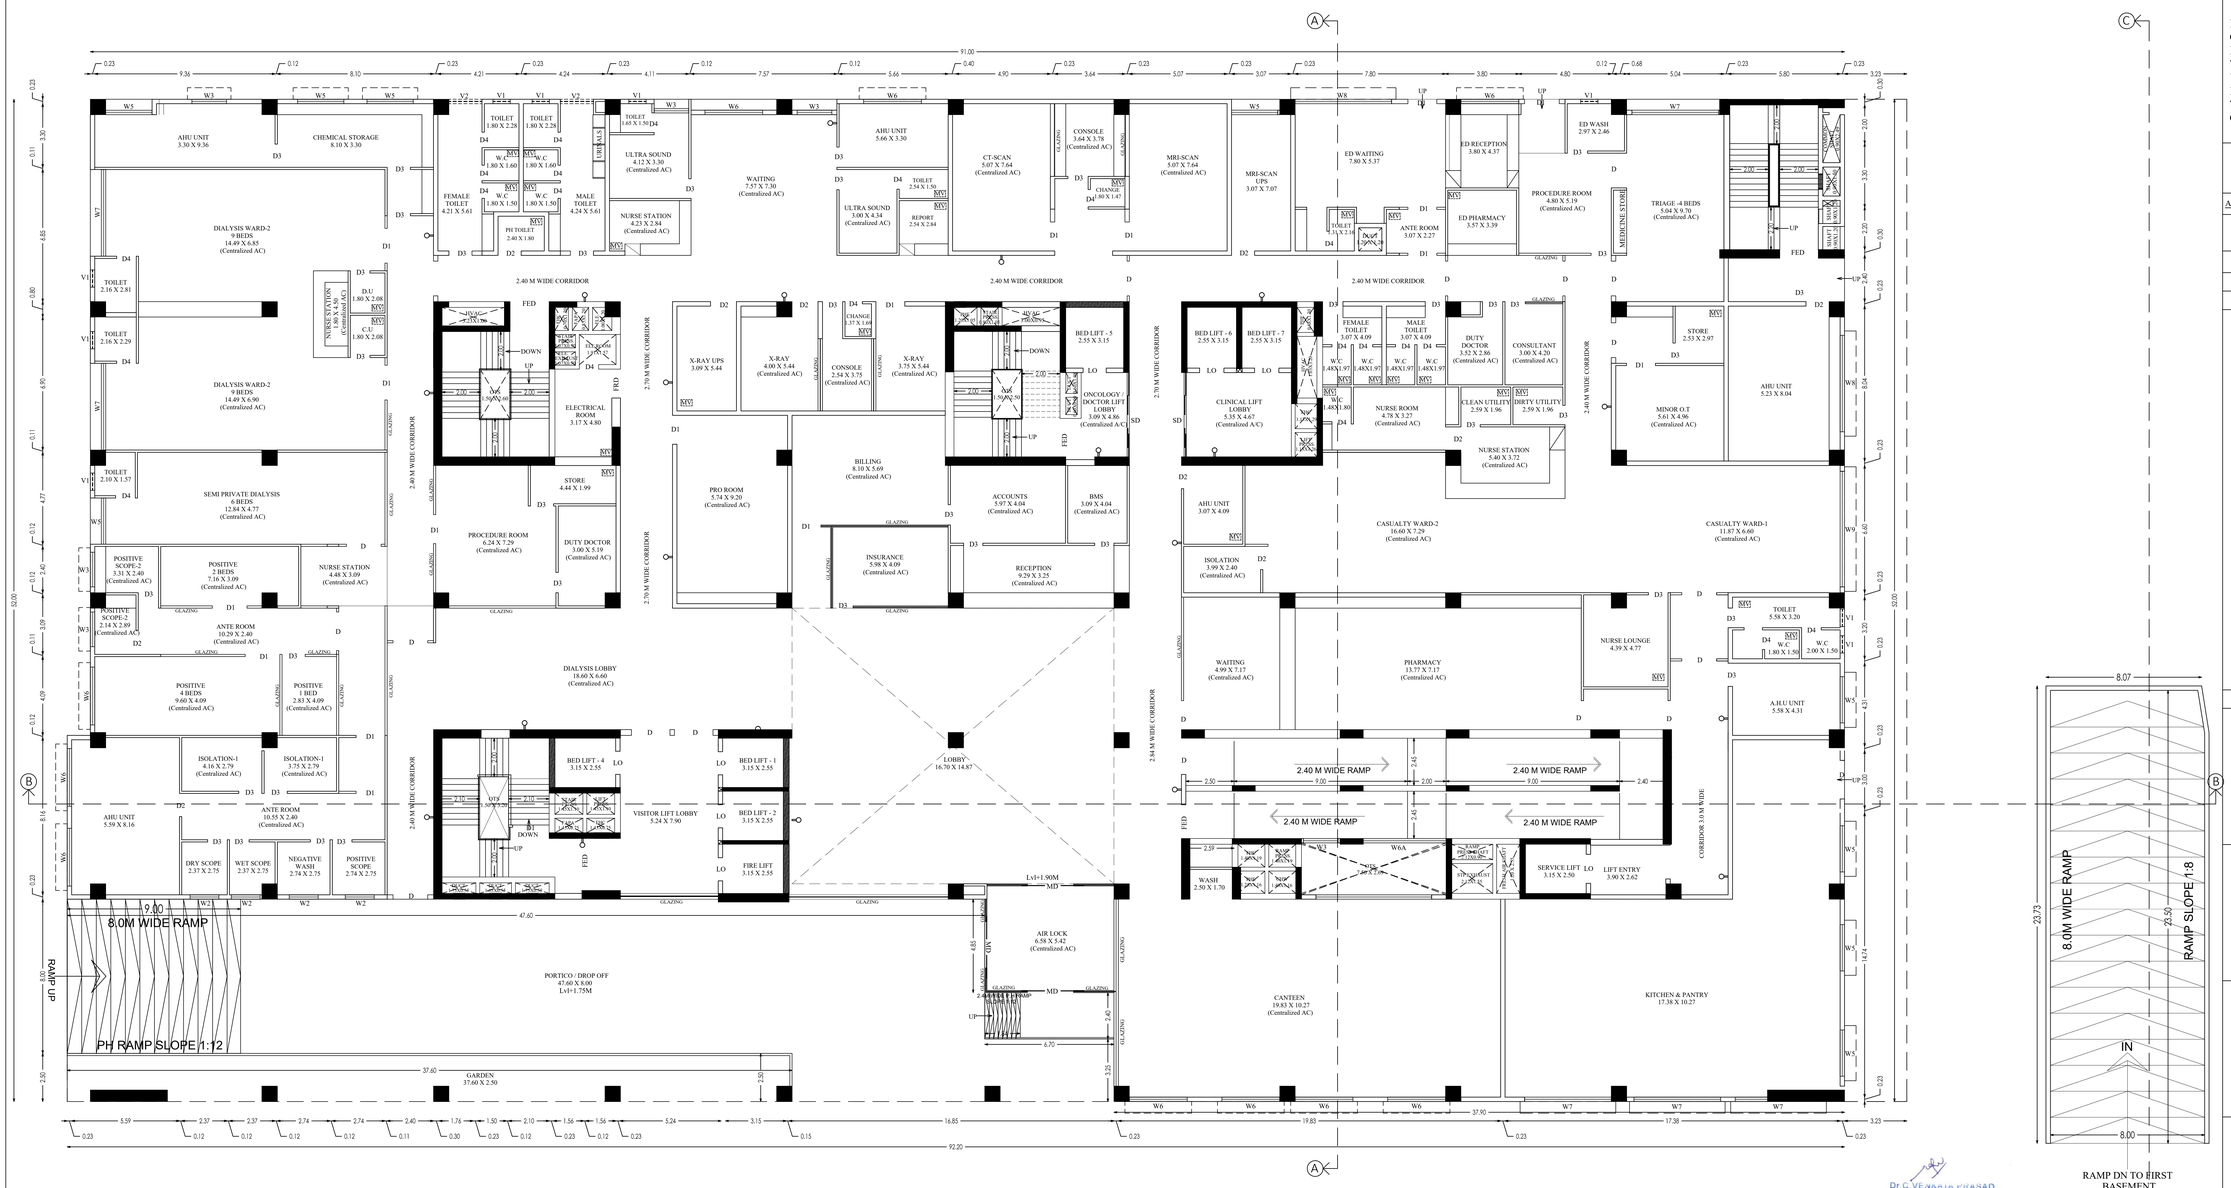

GROUND FLOOR PLAN

BLOCK-1	GROUND FLOOR	SHEET NO: 4/13

PLAN SHOWING THE PROPOSED CONSTRUCTION OF HOSPITAL BUILDING IN OLD S.F NO. 27/2C2 NEW T.S NO.77/1 & 80, BLOCK NO.38, WARD-N, BODINAICKENPATTI REVENUE VILLAGE, SALEM WEST TALUK, SALEM CITY MUNICIPAL CORPORATION, SALEM DISTRICT.

SCALE 1 : 100

AREA DETAILS

FLOOR NAME	FSI Area (in sqm)	NON-FSI Area (in sqm)	Deduction Area (in sqm)	Total Floor Area (in sqm)
GROUND FLOOR	4348.00	427.78	85.30	4861.08

JOINERY DETAILS

TYPE	DESCRIPTION	SIZE
MD	MAIN DOOR	2.40 x 2.40
D	FLUSH DOOR	2.00 x 2.40
D1	FLUSH DOOR	1.50 x 2.40
D2	FLUSH DOOR	1.20 x 2.40
D3	FLUSH DOOR	1.05 x 2.40
D4	FLUSH DOOR	0.85 x 2.40
D5	FLUSH DOOR	2.00 x 2.40
SD	SLIDING DOOR	4.50 x 2.40
SD1	SLIDING DOOR	2.20 x 2.40
FED	FIRE EXIT DOOR	2.00 x 2.40
FRD	FIRE RATED DOOR	1.50 x 2.40
W	GLAZED WINDOW	0.90 x 1.68
W1	GLAZED WINDOW	1.20 x 1.68
W2	GLAZED WINDOW	1.50 x 1.68
W3	GLAZED WINDOW	1.80 x 1.68
W4	GLAZED WINDOW	2.10 x 1.68
W5	GLAZED WINDOW	2.40 x 1.68
W6	GLAZED WINDOW	3.00 x 1.68
W6A	GLAZED WINDOW	4.00 x 1.68
W7	GLAZED WINDOW	4.50 x 1.68
W8	GLAZED WINDOW	5.00 x 1.68
W9	GLAZED WINDOW	6.00 x 1.68
V1	VENTILATOR	0.90 x 0.60
V2	VENTILATOR	1.80 x 0.60
LO	LIFT OPENING	1.50 x 2.13
	FRESH AIR LOUVER	2.40 x 0.40
	EXHAUST LOUVER	2.40 x 0.40

All metric dimensions are in metre

Dr.R. SENTHIL KUMAR, B.E.,
Consulting Civil Engineer
23, Mela Minnappan Street,
Worlyur, Trichy - 620 003.
CE/DTCP/TRICHY/MAR2022/360
Cell: 98424 76464

Construction Engineer

A.SHANMUGAM (Ar)
B-13, Second Cross, West Extension,
Thillainagar, Trichy- 620 018
Reg.No:RA/Gr.I/TLPA/JUNE-2019/090

Architect

for DesignTree Service Consultants Pvt Ltd
N. Arun Karanth
Registration No. SE / Gr. I / 19 / 05 / 008
Structural Engineer Grade - I (SE)

Structural Engineer

For Shri Varalakshmi Aishwaryam Promoters Private Limited
Managing Director

Applicant

Dr.C.VENKATA PRASAD
Registered Geotechnical Engineer (RGTE)
Registration No: CGLDIST/RGTE/2020/120003
District Town and Country Planning Office,
Chengalpattu-603 001. Mob No. +919444026199
Email-dtcvp@yahoomailmindia.com

BLOCK-1	FIRST FLOOR	SHEET NO: 5/13

PLAN SHOWING THE PROPOSED CONSTRUCTION OF HOSPITAL BUILDING IN OLD S.F NO. 27/2C2 NEW T.S NO.77/1 & 80, BLOCK NO.38, WARD-N, BODINAICKENPATTI REVENUE VILLAGE, SALEM WEST TALUK, SALEM CITY MUNICIPAL CORPORATION, SALEM DISTRICT.

SCALE 1 : 100

AREA DETAILS

FLOOR NAME	FSI Area (in sqm)	NON-FSI Area (in sqm)	Deduction Area (in sqm)	Total Floor Area (in sqm)
FIRST FLOOR	4601.21	–	327.03	4928.24

JOINERY DETAILS

TYPE	DESCRIPTION	SIZE
MD	MAIN DOOR	2.40 x 2.40
D	FLUSH DOOR	2.00 x 2.40
D1	FLUSH DOOR	1.50 x 2.40
D2	FLUSH DOOR	1.20 x 2.40
D3	FLUSH DOOR	1.05 x 2.40
D4	FLUSH DOOR	0.85 x 2.40
D5	FLUSH DOOR	2.00 x 2.40
SD	SLIDING DOOR	4.50 x 2.40
SD1	SLIDING DOOR	2.20 x 2.40
FED	FIRE EXIT DOOR	2.00 x 2.40
FRD	FIRE RATED DOOR	1.50 x 2.40
W	GLAZED WINDOW	0.90 x 1.68
W1	GLAZED WINDOW	1.20 x 1.68
W2	GLAZED WINDOW	1.50 x 1.68
W3	GLAZED WINDOW	1.80 x 1.68
W4	GLAZED WINDOW	2.10 x 1.68
W5	GLAZED WINDOW	2.40 x 1.68
W6	GLAZED WINDOW	3.00 x 1.68
W6A	GLAZED WINDOW	4.00 x 1.68
W7	GLAZED WINDOW	4.50 x 1.68
W8	GLAZED WINDOW	5.00 x 1.68
W9	GLAZED WINDOW	6.00 x 1.68
V1	VENTILATOR	0.90 x 0.60
V2	VENTILATOR	1.80 x 0.60
LO	LIFT OPENING	1.50 x 2.13
	FRESH AIR LOUVER	2.40 x 0.40
	EXHAUST LOUVER	2.40 x 0.40

All metric dimensions are in metre

Dr.R. SENTHIL KUMAR, B.E.,
Consulting Civil Engineer
23, Mela Minnappan Street,
Woriyur, Trichy - 620 003.
CE/DTCP/TRICHY/MAR2022/2480
Cell: 98424 76464

Construction Engineer

A.SHANMUGAM, (Ar)
B-13, Second Cross, West Extension,
Thillainagar, Trichy- 620 018
Reg.No:RA/Gr.I/TLPA/JUNE 2019/090

Architect

for DesignTree Services Consultants Pvt Ltd
N. Arun Karanth
Registration No. SE / Gr. I / 19 / 05 / 008
Structural Engineer Grade - I (SE)

Structural Engineer

For Shri Varalakshmi Aishwaryam Promoters Private Limited
Managing Director

Applicant

Dr.G.VENKATA PRASAD
Registered Geotechnical Engineer (RGTE)
Registration No: CGLDIST/RGTE/2020/120003
District Town and Country Planning Officer,
Chengalpattu-603 001. Mob No: +919444026189
Email-dtcpg@yahoomail.com

FIRST FLOOR PLAN

BLOCK-1	SECOND FLOOR	SHEET NO: 6/13

PLAN SHOWING THE PROPOSED CONSTRUCTION OF HOSPITAL BUILDING IN OLD S.F NO. 27/2C2 NEW T.S NO.77/1 & 80, BLOCK NO.38, WARD-N, BODINAICKENPATTI REVENUE VILLAGE, SALEM WEST TALUK, SALEM CITY MUNICIPAL CORPORATION, SALEM DISTRICT.

SCALE 1 : 100

AREA DETAILS

FLOOR NAME	FSI Area (in sqm)	NON-FSI Area (in sqm)	Deduction Area (in sqm)	Total Floor Area (in sqm)
SECOND FLOOR	4649.87	–	288.09	4937.96

JOINERY DETAILS

TYPE	DESCRIPTION	SIZE
MD	MAIN DOOR	2.40 x 2.40
D	FLUSH DOOR	2.00 x 2.40
D1	FLUSH DOOR	1.50 x 2.40
D2	FLUSH DOOR	1.20 x 2.40
D3	FLUSH DOOR	1.05 x 2.40
D4	FLUSH DOOR	0.85 x 2.40
D5	FLUSH DOOR	2.00 x 2.40
SD	SLIDING DOOR	4.50 x 2.40
SD1	SLIDING DOOR	2.20 x 2.40
FED	FIRE EXIT DOOR	2.00 x 2.40
FRD	FIRE RATED DOOR	1.50 x 2.40
W	GLAZED WINDOW	0.90 x 1.68
W1	GLAZED WINDOW	1.20 x 1.68
W2	GLAZED WINDOW	1.50 x 1.68
W3	GLAZED WINDOW	1.80 x 1.68
W4	GLAZED WINDOW	2.10 x 1.68
W5	GLAZED WINDOW	2.40 x 1.68
W6	GLAZED WINDOW	3.00 x 1.68
W6A	GLAZED WINDOW	4.00 x 1.68
W7	GLAZED WINDOW	4.50 x 1.68
W8	GLAZED WINDOW	5.00 x 1.68
W9	GLAZED WINDOW	6.00 x 1.68
V1	VENTILATOR	0.90 x 0.60
V2	VENTILATOR	1.80 x 0.60
LO	LIFT OPENING	1.50 x 2.13
	FRESH AIR LOUVER	2.40 x 0.40
	EXHAUST LOUVER	2.40 x 0.40

All metric dimensions are in metre

P.R. SENTHIL KUMAR, B.E.,
Consulting Civil Engineer
23, Mela Mirnagaan Street,
Viduvur, Trichy - 620 003.
CE/DTCP/TRICHY/MAR2022/360
Cell: 98424 78464

Construction Engineer

A.SHANMUGAM, (Ar)
B-13, Second Cross, West Extension,
Thillainagar, Trichy- 620 018
Reg.No:RA/Gr.I/TCPA/JUNE-2019/090

Architect

for DesignTree Services Consultants Pvt Ltd
N. Arun Karanth
Registration No. SE / Gr. I / 19 / 05 / 008
Structural Engineer Cmde - I (SE)

Structural Engineer

For Shri Varalakshmi Aishwaryam Promoters Private Limited
Managing Director

Applicant

Dr.G.VENKATA PRASAD
Registered Geotechnical Engineer (RGTE)
Registration No: CGL/DIST/RGTE/2020/120003
District Town and Country Planning Office,
Chengalpattu-603 001. Mob No: +919444026159
Email-dtcpc@yahoo.com

SECOND FLOOR PLAN

BLOCK-1	THIRD FLOOR	SHEET NO: 7/13

PLAN SHOWING THE PROPOSED CONSTRUCTION OF HOSPITAL BUILDING IN OLD S.F NO. 27/2C2 NEW T.S NO.77/1 & 80, BLOCK NO.38, WARD-N, BODINAICKENPATTI REVENUE VILLAGE, SALEM WEST TALUK, SALEM CITY MUNICIPAL CORPORATION, SALEM DISTRICT.

SCALE 1 : 100

AREA DETAILS

FLOOR NAME	FSI Area (in sqm)	NON-FSI Area (in sqm)	Deduction Area (in sqm)	Total Floor Area (in sqm)
THIRD FLOOR	4011.48	–	926.48	4937.96

JOINERY DETAILS

TYPE	DESCRIPTION	SIZE
MD	MAIN DOOR	2.40 x 2.40
D	FLUSH DOOR	2.00 x 2.40
D1	FLUSH DOOR	1.50 x 2.40
D2	FLUSH DOOR	1.20 x 2.40
D3	FLUSH DOOR	1.05 x 2.40
D4	FLUSH DOOR	0.85 x 2.40
D5	FLUSH DOOR	2.00 x 2.40
SD	SLIDING DOOR	4.50 x 2.40
SD1	SLIDING DOOR	2.20 x 2.40
FED	FIRE EXIT DOOR	2.00 x 2.40
FRD	FIRE RATED DOOR	1.50 x 2.40
W	GLAZED WINDOW	0.90 x 1.68
W1	GLAZED WINDOW	1.20 x 1.68
W2	GLAZED WINDOW	1.50 x 1.68
W3	GLAZED WINDOW	1.80 x 1.68
W4	GLAZED WINDOW	2.10 x 1.68
W5	GLAZED WINDOW	2.40 x 1.68
W6	GLAZED WINDOW	3.00 x 1.68
W6A	GLAZED WINDOW	4.00 x 1.68
W7	GLAZED WINDOW	4.50 x 1.68
W8	GLAZED WINDOW	5.00 x 1.68
W9	GLAZED WINDOW	6.00 x 1.68
V1	VENTILATOR	0.90 x 0.60
V2	VENTILATOR	1.80 x 0.60
LO	LIFT OPENING	1.50 x 2.13
	FRESH AIR LOUVER	2.40 x 0.40
	EXHAUST LOUVER	2.40 x 0.40

All metric dimensions are in metre

THIRD FLOOR PLAN

Dr.G.VENKATA PRASAD
Registered Geotechnical Engineer (R/GTE)
Registration No: CGDL/ST/RGTE/2020/12/003
District Town and Country Planning Officer,
Chengalpattu-603 001. Mob No: +919444226199
Email-dtcvp@yahoo.in

I./.R. SENTHIL KUMAR, B.E.,
Consulting Civil Engineer
23, Mela Minnappan Street,
Wariyur, Trichy - 620 003.
CE/DTCP/TRICHY/MAR2022/240
Cell: 98424 76464

Construction Engineer

A.SHANMUGAM, (Ar)
B-13, Second Cross, West Extension,
Thillainagar, Trichy- 620 018
Reg.No:RA/Gr.I/TLPA/JUNE-2019/090

Architect

for DesignTree Services Consultants Pvt Ltd
N. Arun Kanenth
Registration No. SE / Gr. I / 19 / 05 / 008
Structural Engineer Grade - I (SE)

Structural Engineer

For Shri Varalakshmi Aishwaryam Promoters Private Limited
Managing Director

Applicant

BLOCK-1	FOURTH FLOOR	SHEET NO: 8/13

PLAN SHOWING THE PROPOSED CONSTRUCTION OF HOSPITAL BUILDING IN OLD S.F NO. 27/2C2 NEW T.S NO.77/1 & 80, BLOCK NO.38, WARD-N, BODINAICKENPATTI REVENUE VILLAGE, SALEM WEST TALUK, SALEM CITY MUNICIPAL CORPORATION, SALEM DISTRICT.

SCALE 1 : 100

AREA DETAILS

FLOOR NAME	FSI Area (in sqm)	NON-FSI Area (in sqm)	Deduction Area (in sqm)	Total Floor Area (in sqm)
FOURTH FLOOR	3689.51	–	350.83	4040.34

JOINERY DETAILS

TYPE	DESCRIPTION	SIZE
MD	MAIN DOOR	2.40 x 2.40
D	FLUSH DOOR	2.00 x 2.40
D1	FLUSH DOOR	1.50 x 2.40
D2	FLUSH DOOR	1.20 x 2.40
D3	FLUSH DOOR	1.05 x 2.40
D4	FLUSH DOOR	0.85 x 2.40
D5	FLUSH DOOR	2.00 x 2.40
SD	SLIDING DOOR	4.50 x 2.40
SD1	SLIDING DOOR	2.20 x 2.40
FED	FIRE EXIT DOOR	2.00 x 2.40
FRD	FIRE RATED DOOR	1.50 x 2.40
W	GLAZED WINDOW	0.90 x 1.68
W1	GLAZED WINDOW	1.20 x 1.68
W2	GLAZED WINDOW	1.50 x 1.68
W3	GLAZED WINDOW	1.80 x 1.68
W4	GLAZED WINDOW	2.10 x 1.68
W5	GLAZED WINDOW	2.40 x 1.68
W6	GLAZED WINDOW	3.00 x 1.68
W6A	GLAZED WINDOW	4.00 x 1.68
W7	GLAZED WINDOW	4.50 x 1.68
W8	GLAZED WINDOW	5.00 x 1.68
W9	GLAZED WINDOW	6.00 x 1.68
V1	VENTILATOR	0.90 x 0.60
V2	VENTILATOR	1.80 x 0.60
LO	LIFT OPENING	1.50 x 2.13
	FRESH AIR LOUVER	2.40 x 0.40
	EXHAUST LOUVER	2.40 x 0.40

All metric dimensions are in metre

Dr.R. SENTHIL KUMAR, B.E.,
Consulting Civil Engineer
23, Mela Minnappan Street,
Woriyur, Trichy - 620 003.
CE/DTCP/TRICHY/MAR2022/980
Cell: 98424 75464

Construction Engineer

A.SHANMUGAM (An)
B-13, Second Cross, West Extension,
Thillainagar, Trichy- 620 018
Reg.No:RA/Gr.I/TLPA/JUNE-2019/090

Architect

for DesignTree Service Consultants Pvt Ltd
N. Arun Karanth
Registration No. SE / Gr. I / 19 / 05 / 008
Structural Engineer Grade - I (SE)

Structural Engineer

For Shri Varalakshmi Aishwaryam Promoters Private Limited
Managing Director

Applicant

FOURTH FLOOR PLAN

Dr.G.VENKATA PRASAD
Registered Geotechnical Engineer (RGTE)
Registration No: CGL/DIST/RGTE/2020/210003
District Town and Country Planning Office
Chengalpattu-603 001. Mob No: +919444026199
Email-dtcp@yeomeinendia.com

BLOCK-1	FIFTH FLOOR	SHEET NO: 9/13

PLAN SHOWING THE PROPOSED CONSTRUCTION OF HOSPITAL BUILDING IN OLD S.F NO. 27/2C2 NEW T.S NO.77/1 & 80, BLOCK NO.38, WARD-N, BODINAICKENPATTI REVENUE VILLAGE, SALEM WEST TALUK, SALEM CITY MUNICIPAL CORPORATION, SALEM DISTRICT.

SCALE 1 : 100

AREA DETAILS

FLOOR NAME	FSI Area (in sqm)	NON-FSI Area (in sqm)	Deduction Area (in sqm)	Total Floor Area (in sqm)
FIFTH FLOOR	3510.58	–	831.60	4342.18

JOINERY DETAILS

TYPE	DESCRIPTION	SIZE
MD	MAIN DOOR	2.40 x 2.40
D	FLUSH DOOR	2.00 x 2.40
D1	FLUSH DOOR	1.50 x 2.40
D2	FLUSH DOOR	1.20 x 2.40
D3	FLUSH DOOR	1.05 x 2.40
D4	FLUSH DOOR	0.85 x 2.40
D5	FLUSH DOOR	2.00 x 2.40
SD	SLIDING DOOR	4.50 x 2.40
SD1	SLIDING DOOR	2.20 x 2.40
FED	FIRE EXIT DOOR	2.00 x 2.40
FRD	FIRE RATED DOOR	1.50 x 2.40
W	GLAZED WINDOW	0.90 x 1.68
W1	GLAZED WINDOW	1.20 x 1.68
W2	GLAZED WINDOW	1.50 x 1.68
W3	GLAZED WINDOW	1.80 x 1.68
W4	GLAZED WINDOW	2.10 x 1.68
W5	GLAZED WINDOW	2.40 x 1.68
W6	GLAZED WINDOW	3.00 x 1.68
W6A	GLAZED WINDOW	4.00 x 1.68
W7	GLAZED WINDOW	4.50 x 1.68
W8	GLAZED WINDOW	5.00 x 1.68
W9	GLAZED WINDOW	6.00 x 1.68
V1	VENTILATOR	0.90 x 0.60
V2	VENTILATOR	1.80 x 0.60
LO	LIFT OPENING	1.50 x 2.13
	FRESH AIR LOUVER	2.40 x 0.40
	EXHAUST LOUVER	2.40 x 0.40

All metric dimensions are in metre

Dr.R. SENTHIL KUMAR, B.E.,
Consulting Civil Engineer
23, Mela Minnappan Street,
Wahiyur, Trichy - 620 003.
CE/DTCP/TRICHY/MAR2022/360
Cell: 98424 76464

Construction Engineer

A.SHANMUGAM, (Ar)
B-13, Second Cross, West Extension,
Thillainagar, Trichy- 620 018
Reg.No.RA/Gr.I/TLPA/JUNE-2019/090

Architect

for DesignTree Services Consultants Pvt Ltd
N. Arun Kanath
Registration No. SE / Gr. I / 19 / 05 / 008
Structural Engineer Grade - I (SE)

Structural Engineer

For Shri Varalakshmi Aishwaryam Promoters Private Limited
Managing Director

Applicant

Dr.G.VENKATA PRASAD
Registered Geotechnical Engineer (RGTE)
Registered Valuer (Land & Building) No.1003
District Town and Country Planning Officer
Chengalpattu-603 001. Mob No. +919444026199
Email-drcvp@yahoo.co.in

FIFTH FLOOR PLAN

BLOCK-1	SIXTH FLOOR	SHEET NO:10/13

PLAN SHOWING THE PROPOSED CONSTRUCTION OF HOSPITAL BUILDING IN OLD S.F NO. 27/2C2 NEW T.S NO.77/1 & 80, BLOCK NO.38, WARD-N, BODINAICKENPATTI REVENUE VILLAGE, SALEM WEST TALUK, SALEM CITY MUNICIPAL CORPORATION, SALEM DISTRICT.

SCALE 1 : 100

AREA DETAILS

FLOOR NAME	FSI Area (in sqm)	NON-FSI Area (in sqm)	Deduction Area (in sqm)	Total Floor Area (in sqm)
SIXTH FLOOR	3133.33	–	537.06	3670.39

JOINERY DETAILS

TYPE	DESCRIPTION	SIZE
MD	MAIN DOOR	2.40 x 2.40
D	FLUSH DOOR	2.00 x 2.40
D1	FLUSH DOOR	1.50 x 2.40
D2	FLUSH DOOR	1.20 x 2.40
D3	FLUSH DOOR	1.05 x 2.40
D4	FLUSH DOOR	0.85 x 2.40
D5	FLUSH DOOR	2.00 x 2.40
SD	SLIDING DOOR	4.50 x 2.40
SD1	SLIDING DOOR	2.20 x 2.40
FED	FIRE EXIT DOOR	2.00 x 2.40
FRD	FIRE RATED DOOR	1.50 x 2.40
W	GLAZED WINDOW	0.90 x 1.68
W1	GLAZED WINDOW	1.20 x 1.68
W2	GLAZED WINDOW	1.50 x 1.68
W3	GLAZED WINDOW	1.80 x 1.68
W4	GLAZED WINDOW	2.10 x 1.68
W5	GLAZED WINDOW	2.40 x 1.68
W6	GLAZED WINDOW	3.00 x 1.68
W6A	GLAZED WINDOW	4.00 x 1.68
W7	GLAZED WINDOW	4.50 x 1.68
W8	GLAZED WINDOW	5.00 x 1.68
W9	GLAZED WINDOW	6.00 x 1.68
V1	VENTILATOR	0.90 x 0.60
V2	VENTILATOR	1.80 x 0.60
LO	LIFT OPENING	1.50 x 2.13
	FRESH AIR LOUVER	2.40 x 0.40
	EXHAUST LOUVER	2.40 x 0.40

All metric dimensions are in metre

Er.R. SENTHIL KUMAR, B.E.,
Consulting Civil Engineer
23, Mela Minnappan Street,
Wahyur, Trichy - 620 003.
CE/DTCP/TRICHY/MAR2022/360
Cell: 98424 76464

Construction Engineer

A.SHANMUGAM, (Ar)
B-13, Second Cross, West Extension,
Thillainagar, Trichy- 620 018
Reg.No.RA/Gr.I/TLPA/JUNE-2019/090

Architect

for DesignTree Services Consultants Pvt Ltd
N. Arun Kanath
Registration No. SE / Gr. I / 19 / 05 / 008
Structural Engineer Grade - I (SE)

Structural Engineer

For Shri Varalakshmi Aishwaryam Promoters Private Limited
Managing Director

Applicant

SIXTH FLOOR PLAN

Dr.C.VENKATA PRASAD
Registered Geotechnical Engineer (RGTE)
Registration No: COLDSTR/GTE/2020/1-2/003
District Town and Country Planning Office,
Chengalpattu-603 001. Mob No: +919444286189
Email-drcvp@geominaindia.com

BLOCK-1	TERRACE FLOOR	SHEET NO:11/13

PLAN SHOWING THE PROPOSED CONSTRUCTION OF HOSPITAL BUILDING IN OLD S.F NO. 27/2C2 NEW T.S NO.77/1 & 80, BLOCK NO.38, WARD-N, BODINAICKENPATTI REVENUE VILLAGE, SALEM WEST TALUK, SALEM CITY MUNICIPAL CORPORATION, SALEM DISTRICT.

SCALE 1 : 100

AREA DETAILS

FLOOR NAME	FSI Area (in sqm)	NON-FSI Area (in sqm)	Deduction Area (in sqm)	Total Floor Area (in sqm)
TERRACE FLOOR	–	615.68	–	615.68

JOINERY DETAILS

TYPE	DESCRIPTION	SIZE
MD	MAIN DOOR	2.40 x 2.40
D	FLUSH DOOR	2.00 x 2.40
D1	FLUSH DOOR	1.50 x 2.40
D2	FLUSH DOOR	1.20 x 2.40
D3	FLUSH DOOR	1.05 x 2.40
D4	FLUSH DOOR	0.85 x 2.40
D5	FLUSH DOOR	2.00 x 2.40
SD	SLIDING DOOR	4.50 x 2.40
SD1	SLIDING DOOR	2.20 x 2.40
FED	FIRE EXIT DOOR	2.00 x 2.40
FRD	FIRE RATED DOOR	1.50 x 2.40
W	GLAZED WINDOW	0.90 x 1.68
W1	GLAZED WINDOW	1.20 x 1.68
W2	GLAZED WINDOW	1.50 x 1.68
W3	GLAZED WINDOW	1.80 x 1.68
W4	GLAZED WINDOW	2.10 x 1.68
W5	GLAZED WINDOW	2.40 x 1.68
W6	GLAZED WINDOW	3.00 x 1.68
W6A	GLAZED WINDOW	4.00 x 1.68
W7	GLAZED WINDOW	4.50 x 1.68
W8	GLAZED WINDOW	5.00 x 1.68
W9	GLAZED WINDOW	6.00 x 1.68
V1	VENTILATOR	0.90 x 0.60
V2	VENTILATOR	1.80 x 0.60
LO	LIFT OPENING	1.50 x 2.13
	FRESH AIR LOUVER	2.40 x 0.40
	EXHAUST LOUVER	2.40 x 0.40

All metric dimensions are in metre

Dr.R. SENTHIL KUMAR, B.E.,
Consulting Civil Engineer
23, Mela Minnappan Street,
Woriyur, Trichy - 620 003.
CE/DTCP/TRICHY/AAR2022/360
Cell: 98424 76464

Construction Engineer

A. SHANMUGAM, (Ar)
B-13, Second Cross, West Extension,
Thillainagar, Trichy- 620 018
Reg.No.RA/Gr.1/TLPA/JUNE-2019/090

Architect

for DesignTree Services Consultants Pvt Ltd
N. Arun Karanth
Registration No. SE / Gr. 1 / 19 / 05 / 008
Structural Engineer Grade - 1 (SE)

Structural Engineer

For Shri Varalakshmi Aishwaryam Promoters Private Limited
Managing Director

Applicant

TERRACE FLOOR PLAN

Dr.G.VENKATA PRASAD
Registered Geotechnical Engineer (RGTE)
Registration No: COLDSTRUCTE/00501-2/2003
District Town and Country Planning Office,
Chengalpattu-603 001. Mob No: +918444026199
Email-dtcpc@geomaninenindia.com

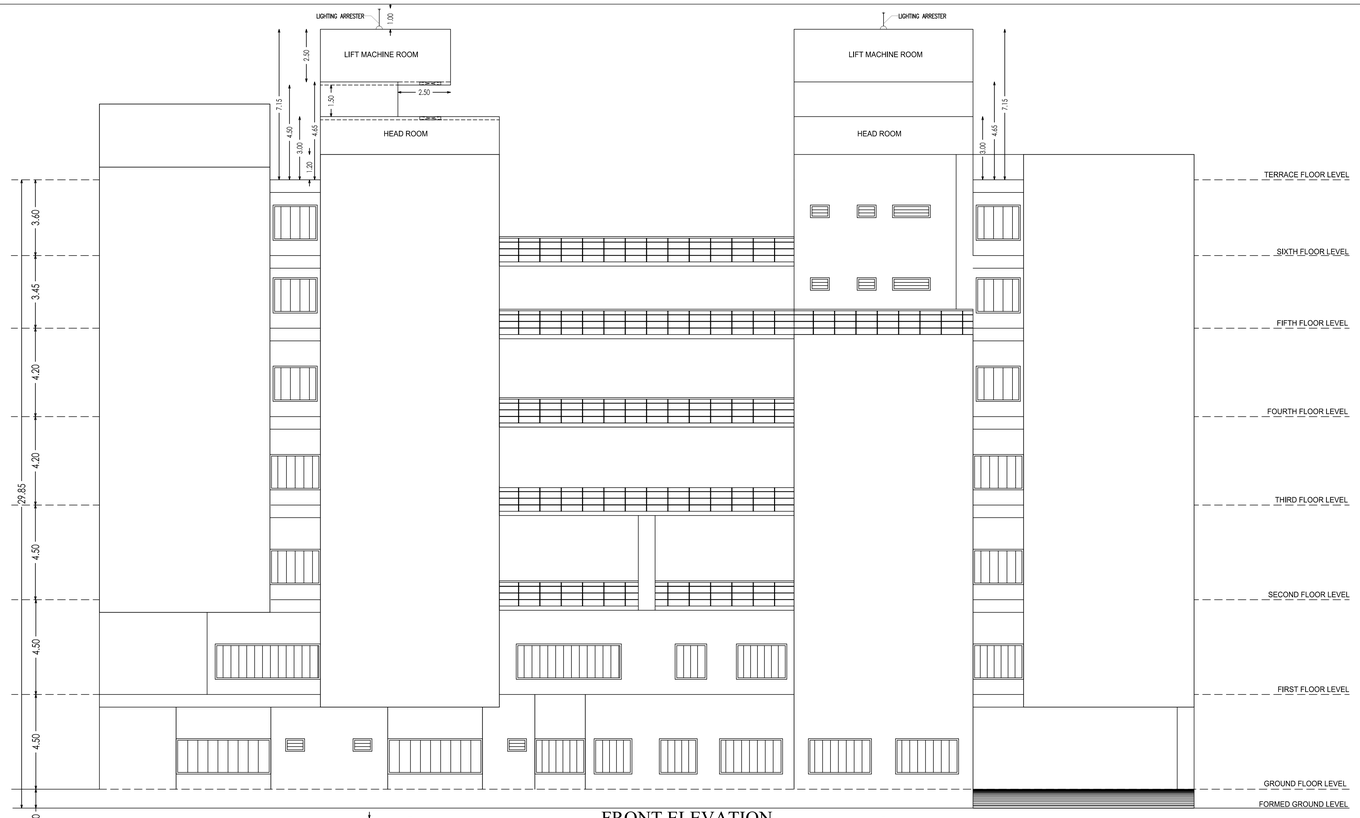

FRONT ELEVATION

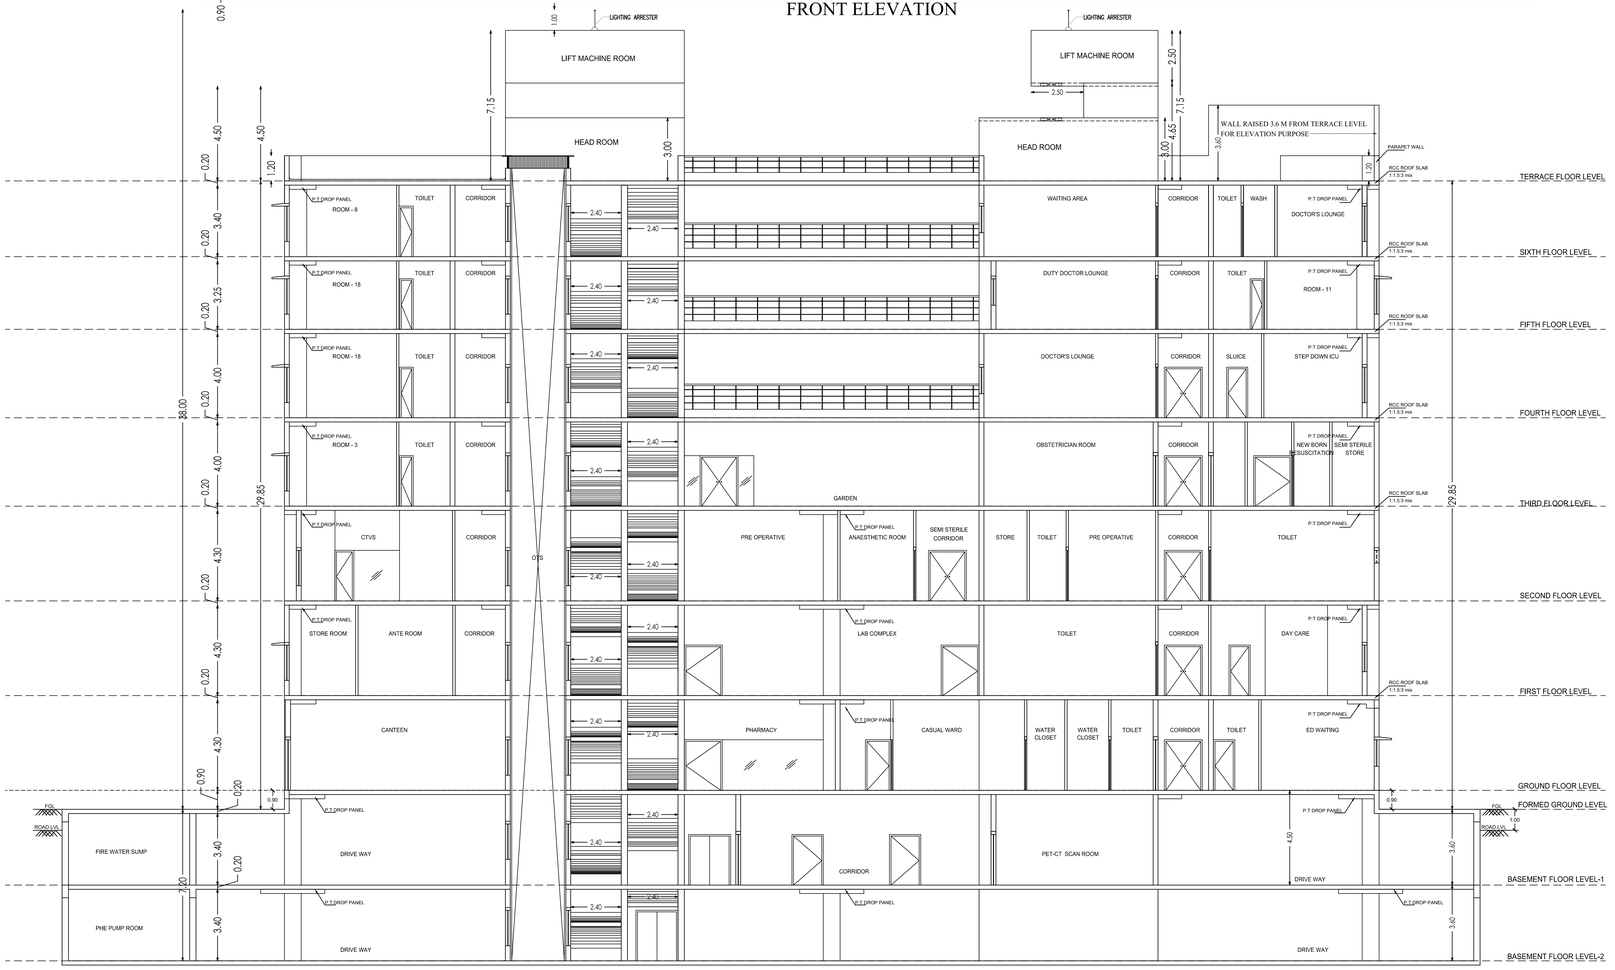

SECTION - AA

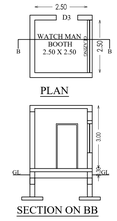

PLAN

SECTION ON BB

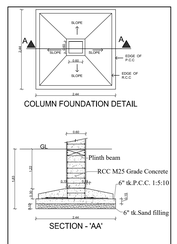

COLUMN FOUNDATION DETAIL

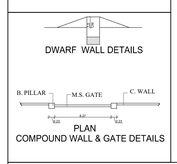

SECTION - 'AA'

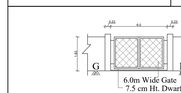

DWARF WALL DETAILS

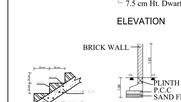

PLAN
COMPOUND WALL & GATE DETAILS

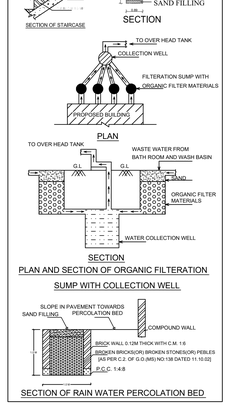

BLOCK-1	SECTION & ELEVATION	SHEET NO: 12/13

PLAN SHOWING THE PROPOSED CONSTRUCTION OF HOSPITAL BUILDING IN OLD S.F NO. 27/2C2 NEW T.S NO.77/1 & 80, BLOCK NO.38, WARD-N, BODINAICKENPATTI REVENUE VILLAGE, SALEM WEST TALUK, SALEM CITY MUNICIPAL CORPORATION, SALEM DISTRICT.

SCALE 1 : 100

JOINERY DETAILS

TYPE	DESCRIPTION	SIZE
MD	MAIN DOOR	2.40 x 2.40
D	FLUSH DOOR	2.00 x 2.40
D1	FLUSH DOOR	1.50 x 2.40
D2	FLUSH DOOR	1.20 x 2.40
D3	FLUSH DOOR	1.05 x 2.40
D4	FLUSH DOOR	0.85 x 2.40
D5	FLUSH DOOR	2.00 x 2.40
SD	SLIDING DOOR	4.50 x 2.40
SD1	SLIDING DOOR	2.20 x 2.40
FED	FIRE EXIT DOOR	2.00 x 2.40
FRD	FIRE RATED DOOR	1.50 x 2.40
W	GLAZED WINDOW	0.90 x 1.68
W1	GLAZED WINDOW	1.20 x 1.68
W2	GLAZED WINDOW	1.50 x 1.68
W3	GLAZED WINDOW	1.80 x 1.68
W4	GLAZED WINDOW	2.10 x 1.68
W5	GLAZED WINDOW	2.40 x 1.68
W6	GLAZED WINDOW	3.00 x 1.68
W6A	GLAZED WINDOW	4.00 x 1.68
W7	GLAZED WINDOW	4.50 x 1.68
W8	GLAZED WINDOW	5.00 x 1.68
W9	GLAZED WINDOW	6.00 x 1.68
V1	VENTILATOR	0.90 x 0.60
V2	VENTILATOR	1.80 x 0.60
LO	LIFT OPENING	1.50 x 2.13
	FRESH AIR LOUVER	2.40 x 0.40
	EXHAUST LOUVER	2.40 x 0.40

All metric dimensions are in metre

Dr.C.VENKATA PRASAD
Registered Geotechnical Engineer (RGTE)
Registration No: CGDIST/RGTE/2020/120003
District Town and Country Planning Office,
Chengalpattu-603 001. Mob No. +919444028199
Email-dtcvp@sbcmemorandola.com

Dr.R. SENTHIL KUMAR, B.E.,
Consulting Civil Engineer
23, Mela Mirrapalan Street,
Woriyur, Trichy - 620 003.
CE/DTCP/TRICHY/MAR2022/360
Cell: 98424 75464

Construction Engineer

A.SHANMUGAM, (Ar)
B-13, Second Cross, West Extension,
Thillainagar, Trichy- 620 018
Reg.No.RA/Gr.I/TLPA/JUNE-2019/090

Architect

for DesignTree Service Consultants Pvt Ltd
N. Arun Karanth
Registration No. SE / Gr. I / 19 / 05 / 008
Structural Engineer Grade - I (SE)

Structural Engineer

For Shri Varalakshmi Aishwaryam Promoters Private Limited
Managing Director

Applicant

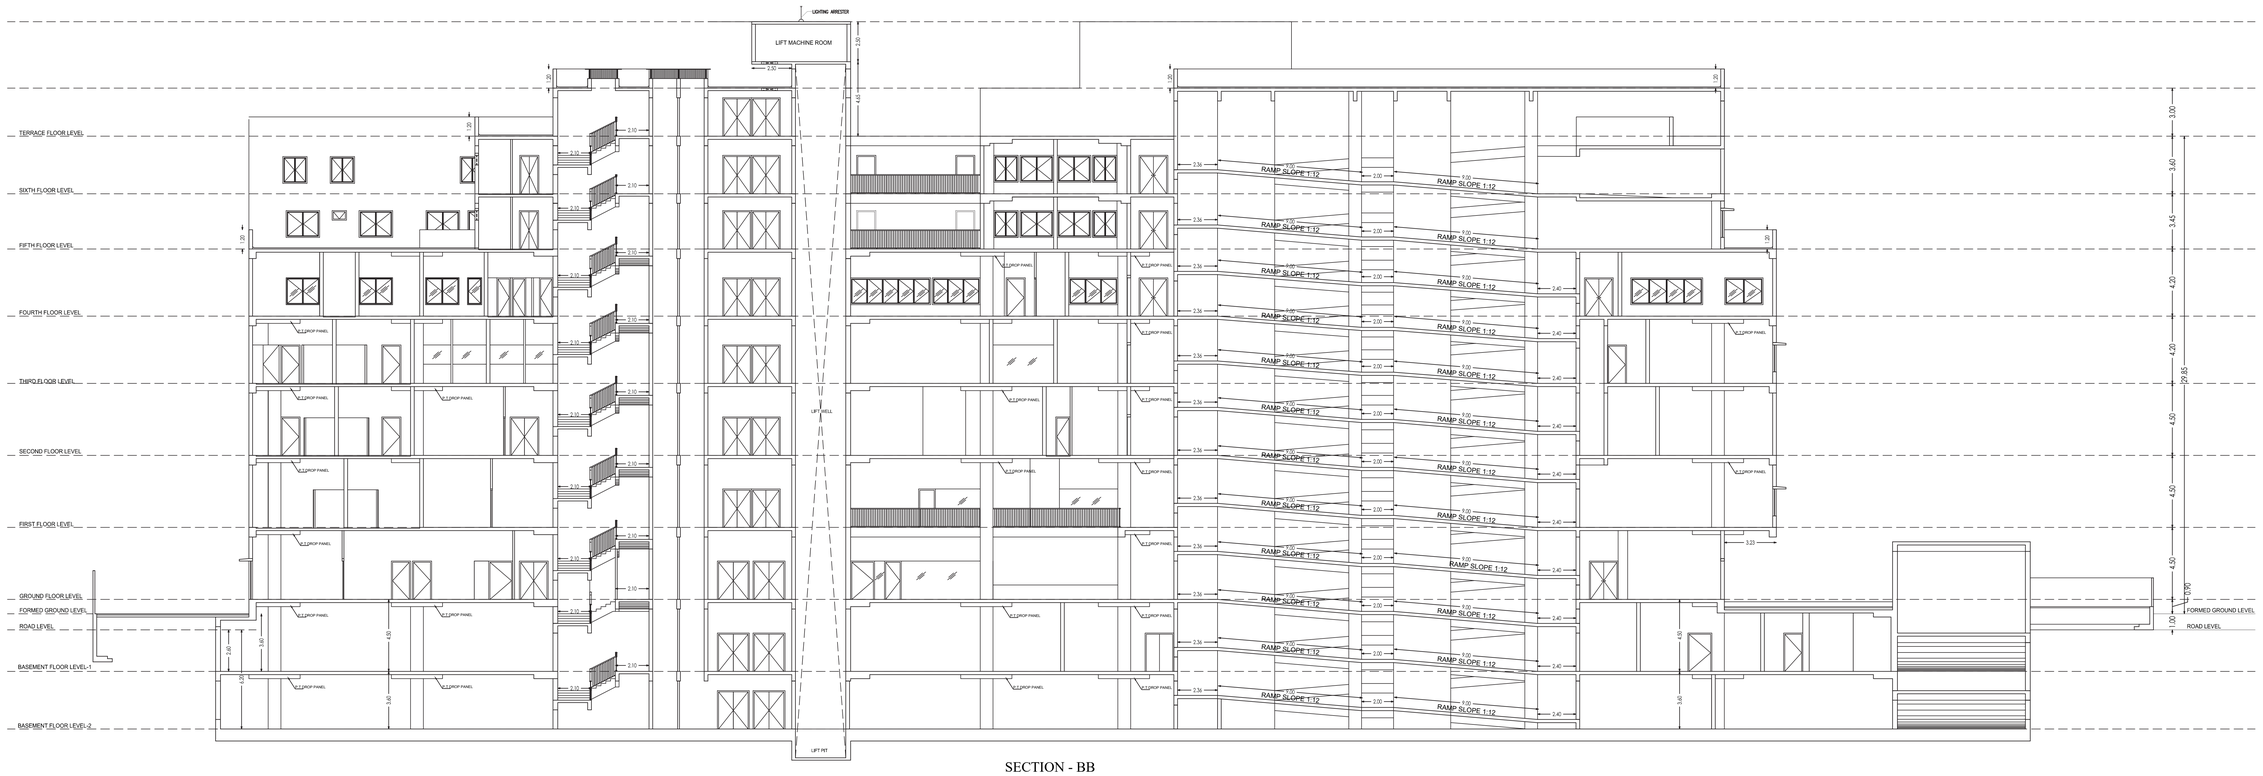

SECTION - BB

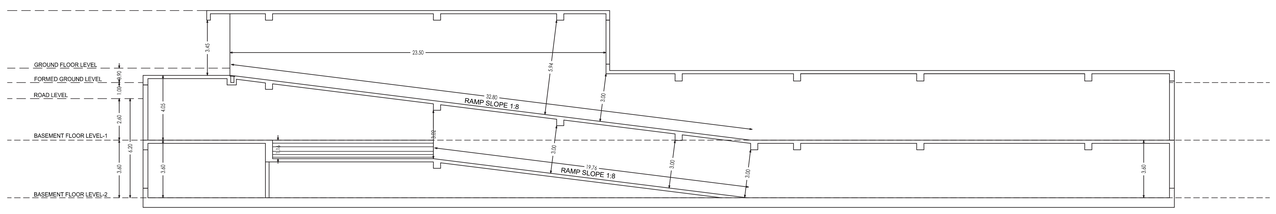

SECTION - CC

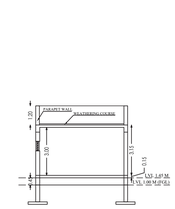

METER ROOM SECTION - DD

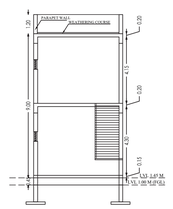

ELECTRICAL ROOM SECTION - EE

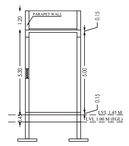

GENERATOR ROOM SECTION - FF

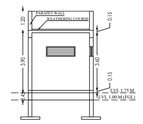

MANIFOLD ROOM SECTION - GG

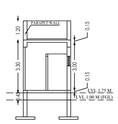

DRIVERS TOILET SECTION - HH

BLOCK-1	SECTION DETAILS	SHEET NO: 13/13

PLAN SHOWING THE PROPOSED CONSTRUCTION OF HOSPITAL BUILDING IN OLD S.F NO. 27/2C2 NEW T.S NO.77/1 & 80, BLOCK NO.38, WARD-N, BODINAICKENPATTI REVENUE VILLAGE, SALEM WEST TALUK, SALEM CITY MUNICIPAL CORPORATION, SALEM DISTRICT.

SCALE I : 100

JOINERY DETAILS

TYPE	DESCRIPTION	SIZE
MD	MAIN DOOR	2.40 x 2.40
D	FLUSH DOOR	2.00 x 2.40
D1	FLUSH DOOR	1.50 x 2.40
D2	FLUSH DOOR	1.20 x 2.40
D3	FLUSH DOOR	1.05 x 2.40
D4	FLUSH DOOR	0.85 x 2.40
D5	FLUSH DOOR	2.00 x 2.40
SD	SLIDING DOOR	4.50 x 2.40
SD1	SLIDING DOOR	2.20 x 2.40
FED	FIRE EXIT DOOR	2.00 x 2.40
FRD	FIRE RATED DOOR	1.50 x 2.40
W	GLAZED WINDOW	0.90 x 1.68
W1	GLAZED WINDOW	1.20 x 1.68
W2	GLAZED WINDOW	1.50 x 1.68
W3	GLAZED WINDOW	1.80 x 1.68
W4	GLAZED WINDOW	2.10 x 1.68
W5	GLAZED WINDOW	2.40 x 1.68
W6	GLAZED WINDOW	3.00 x 1.68
W6A	GLAZED WINDOW	4.00 x 1.68
W7	GLAZED WINDOW	4.50 x 1.68
W8	GLAZED WINDOW	5.00 x 1.68
W9	GLAZED WINDOW	6.00 x 1.68
V1	VENTILATOR	0.90 x 0.60
V2	VENTILATOR	1.80 x 0.60
LO	LIFT OPENING	1.50 x 2.13
	FRESH AIR LOUVER	2.40 x 0.40
	EXHAUST LOUVER	2.40 x 0.40

All metric dimensions are in metre

Dr.C.VENKATA PRASAD
Registered Geotechnical Engineer - (RG151)
Registration No: C(ELDIST/RG/TE/2020/10/003
District Town and Country Planning Officer,
Chengalpattu-603 001. Mob No. +919444026189
Email-dtcvp@yahoomail.com

I / R. SENTHIL KUMAR, B.E.,
Consulting Civil Engineer
23, Mela Minnappan Street,
Woriyur, Trichy - 620 003.
CE/DTCP/TRICHY/MAR2022/360
Cell: 98424 76464

Construction Engineer

A.SHANMUGAM,(Ar)
B-13, Second Cross, West Extension,
Thillainagar, Trichy- 620 018
Reg.No:RA/Gr.I/TLPA/JUNE-2019/090

Architect

for DesignTree Service Consultants Pvt Ltd
N. Arun Karanth
Registration No. SE / Gr. I / 19 / 05 / 008
Structural Engineer Grade - I (SE)

Structural Engineer

For Shri Varalakshmi Aishwaryam Promoters Private Limited
Managing Director

Applicant

WARD -N, BLOCK-38,T.S NO.27/2C1, ADW DEPT. COLONY

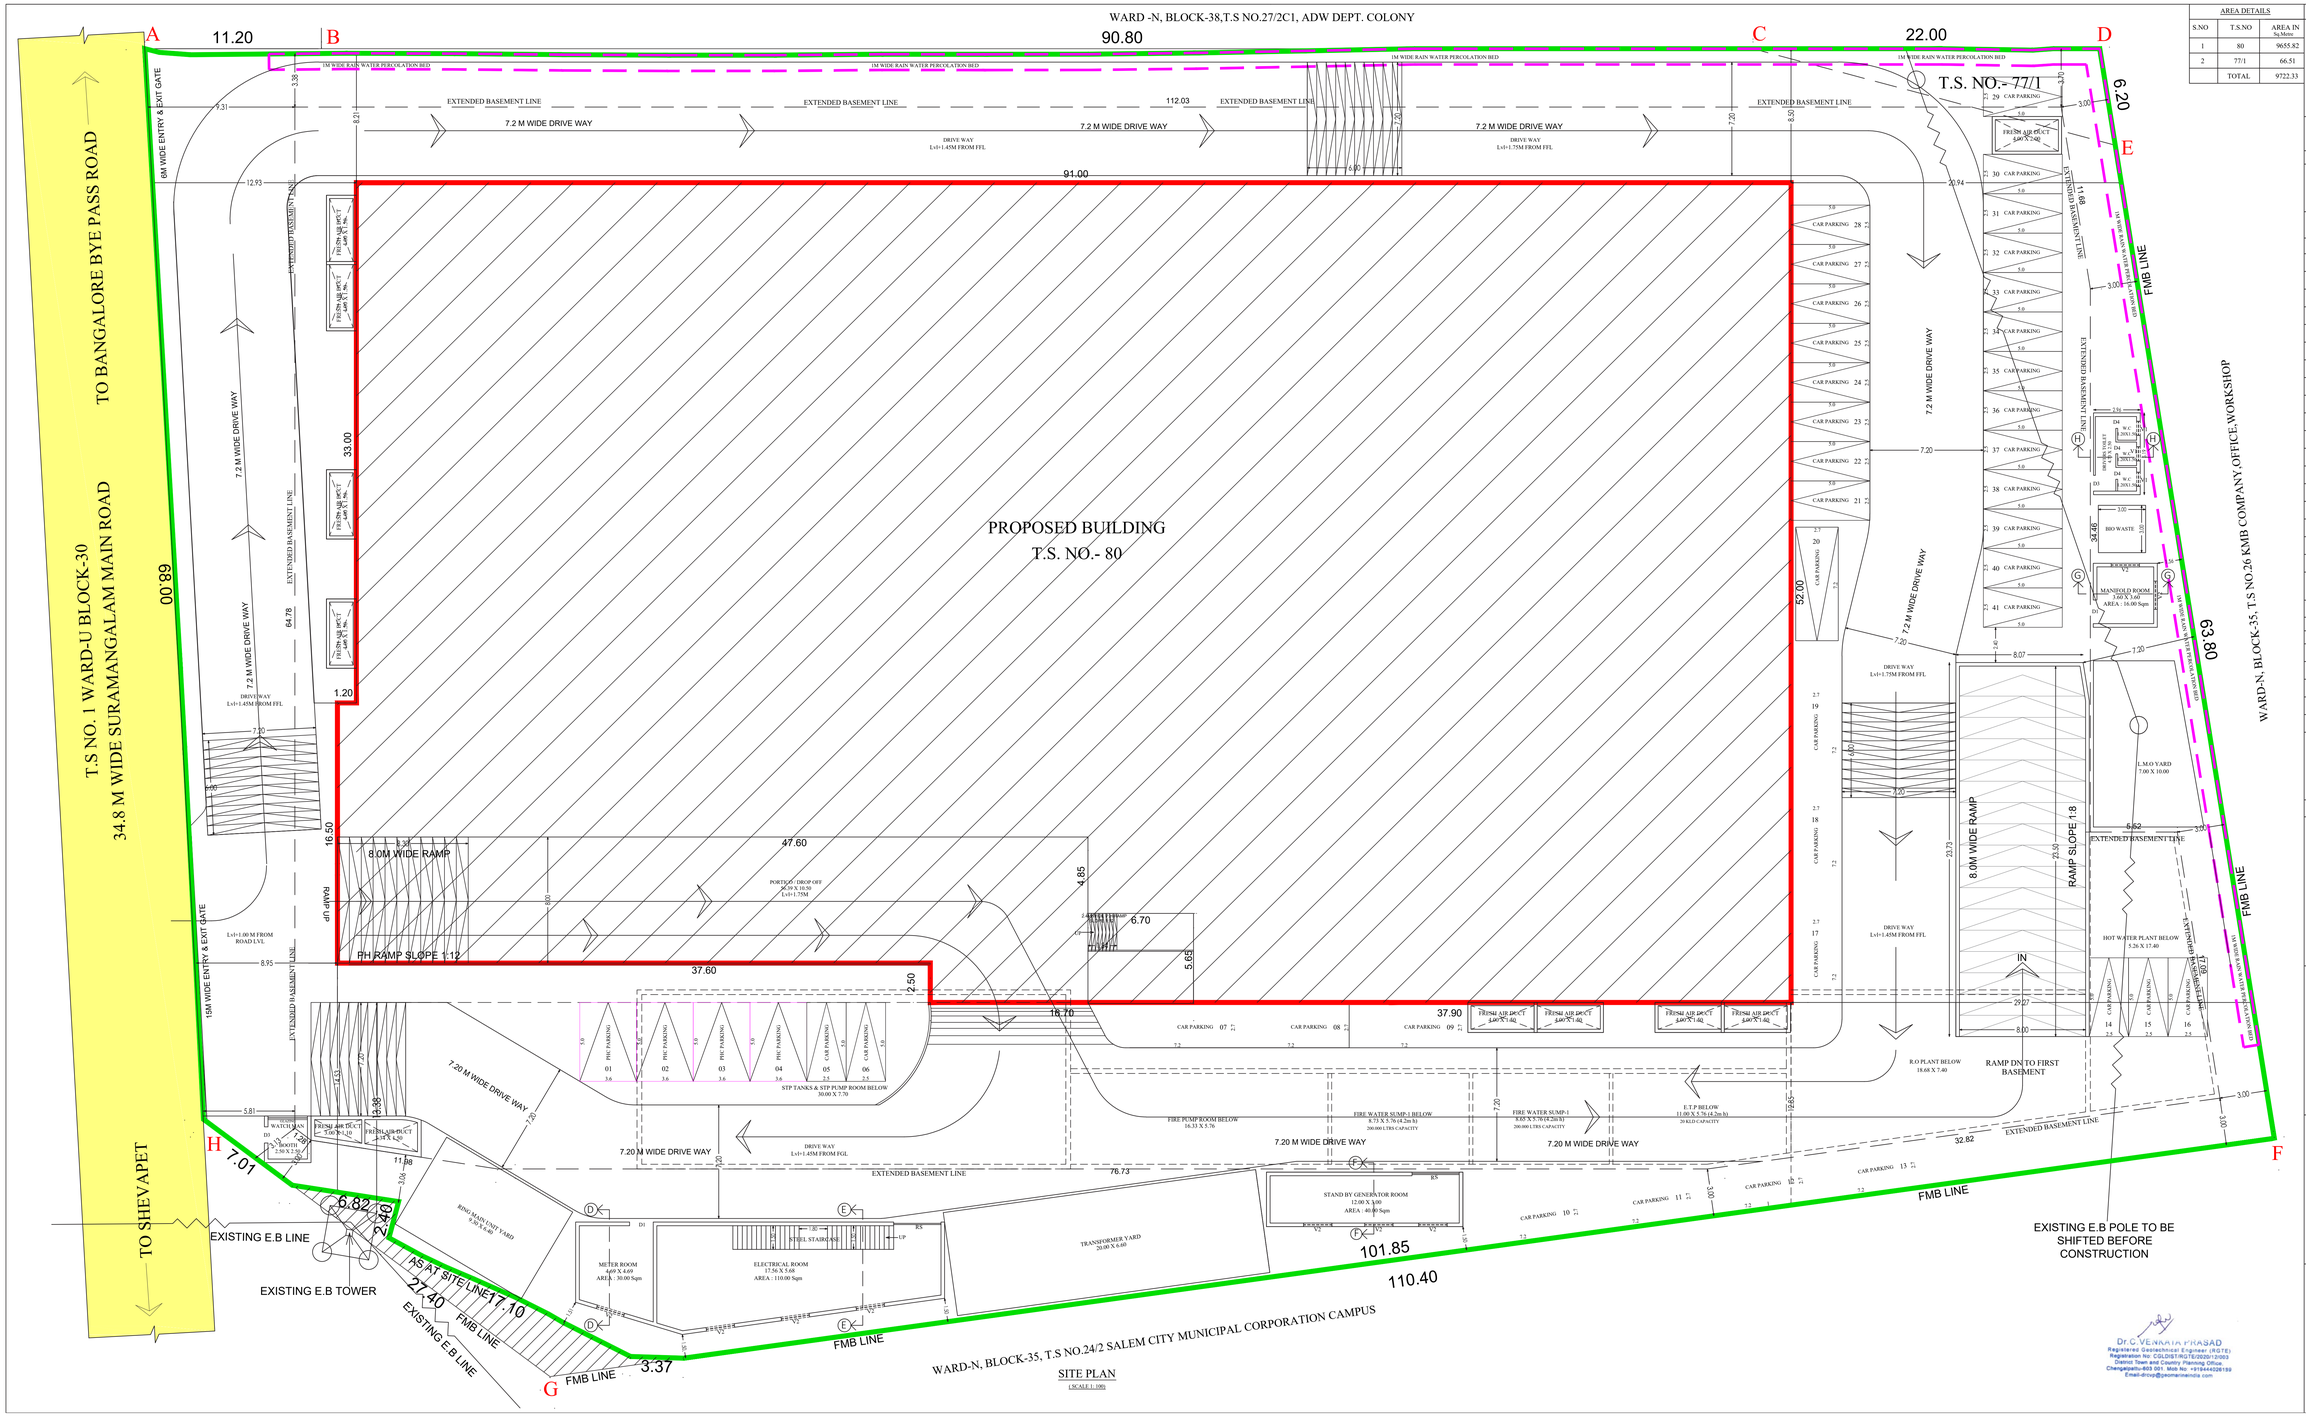

SITE PLAN
SCALE 1: 100

AREA DETAILS		
S.NO	T.S.NO	AREA IN St.Metre
1	80	9655.82
2	77/1	66.51
	TOTAL	9722.33

SITE PLAN — SHEET NO: 1/13

PLAN SHOWING THE PROPOSED CONSTRUCTION OF HOSPITAL BUILDING IN OLD S.F NO. 27/2C2 NEW T.S NO.77/1 & 80, BLOCK NO.38, WARD-N, BODINAICKENPATTI REVENUE VILLAGE, SALEM WEST TALUK, SALEM CITY MUNICIPAL CORPORATION, SALEM DISTRICT.

SCALE 1 : 100

AREA DETAILS

FMB & PLR AREA	: 9923.00 Sqm.
AS AT SITE AREA	: 9722.33 Sqm.
SUPER IMPOSED AREA	: 9722.33 Sqm.

FLOOR NAME	FSI Area (in sqm)	NON-FSI Area (in sqm)	Deduction Area (in sqm)	Total Floor Area (in sqm)
SECOND BASEMENT FLOOR	–	7727.10	–	7727.10
FIRST BASEMENT FLOOR	1615.62	6111.48	–	7727.10
GROUND FLOOR	4348.00	427.78	85.30	4861.08
FIRST FLOOR	4601.21	–	327.03	4928.24
SECOND FLOOR	4649.87	–	288.09	4937.96
THIRD FLOOR	4011.48	–	926.48	4937.96
FOURTH FLOOR	3689.51	–	350.83	4040.34
FIFTH FLOOR	3510.58	–	831.60	4342.18
SIXTH FLOOR	3133.33	–	537.06	3670.39
HEAD ROOM	–	615.68	–	615.68
ELECTRICAL ROOM (GROUND FLOOR)	110.00	–	–	110.00
ELECTRICAL ROOM (FIRST FLOOR)	110.00	–	–	110.00
METER ROOM	30.00	–	–	30.00
GENERATOR ROOM	40.00	–	–	40.00
MANIFOLD ROOM	16.00	–	–	16.00
DRIVERS TOILET	–	16.00	–	16.00
WATCHMAN BOOTH	–	6.25	–	6.25
TOTAL	29865.60	14904.29	3346.39	48116.28

TOTAL BUILT UP AREA 29865.60 + 14904.29 = 44769.89 Sq.M

FLOOR SPACE INDEX = 29865.60 / 9722.33 = 3.071

PLOT COVERAGE = 4861.08 / 9722.33 X 100 = 49.99%

PARKING DETAILS

PARKING NAME	REQUIRED	PROVIDED
CAR (SURFACE)	-	41 (PH Included)
CAR (FIRST BASEMENT LVL)	-	104 (PH Included)
CAR (SECOND BASEMENT LVL)	-	154 (PH Included)
TOTAL CAR PARKING	299	299 (PH Included)
TWO WHEELER	299	300

NOTE:
- EXISTING ROAD
- SITE BOUNDARY (A,B,C,D,E,F,G,H)
- PROPOSED BUILDING
- RAIN WATER PERCOLATION BED

All metric dimensions are in metre

Dr.R. SENTHIL KUMAR, B.E.,
Consulting Civil Engineer
23, Mela Mimagapan Street,
Woriyur, Trichy - 620 003.
CE/DTCP/TRICHY/MAP/2022/360
Cell: 98424 76464
Construction Engineer

A.SHANMUGAM,(Ar)
B-13, Second Cross, West Extension,
Thillainagar, Trichy- 620 018
Reg.No.RA/Gr.I/TLPA/JUNE-2019/090
Architect

for DesignTree Services Consultants Pvt Ltd
N. Arun Karanth
Registration No. SE / Gr. I / 19 / 05 / 008
Structural Engineer Grade - I (SE)
Structural Engineer

For Shri Varalakshmi Aishwaryam Promoters Private Limited
Managing Director
Applicant

Dr.C.VENKATA PRASAD
Registered Geotechnical Engineer (RQTE)
Registration No: CGLDIST/RGTE/2020/12/003
District Town and Country Planning Office
Chengalpattu-603 001. Mob No: +919444028199
E-mail:dtcp@yahoomail.com

Signature Not Verified
Signed By:Chief Engineer
Date:2024.11.28 14:47:00

Signature Not Verified
Signed By:Assistant Director
Date:2024.11.28 14:47:00