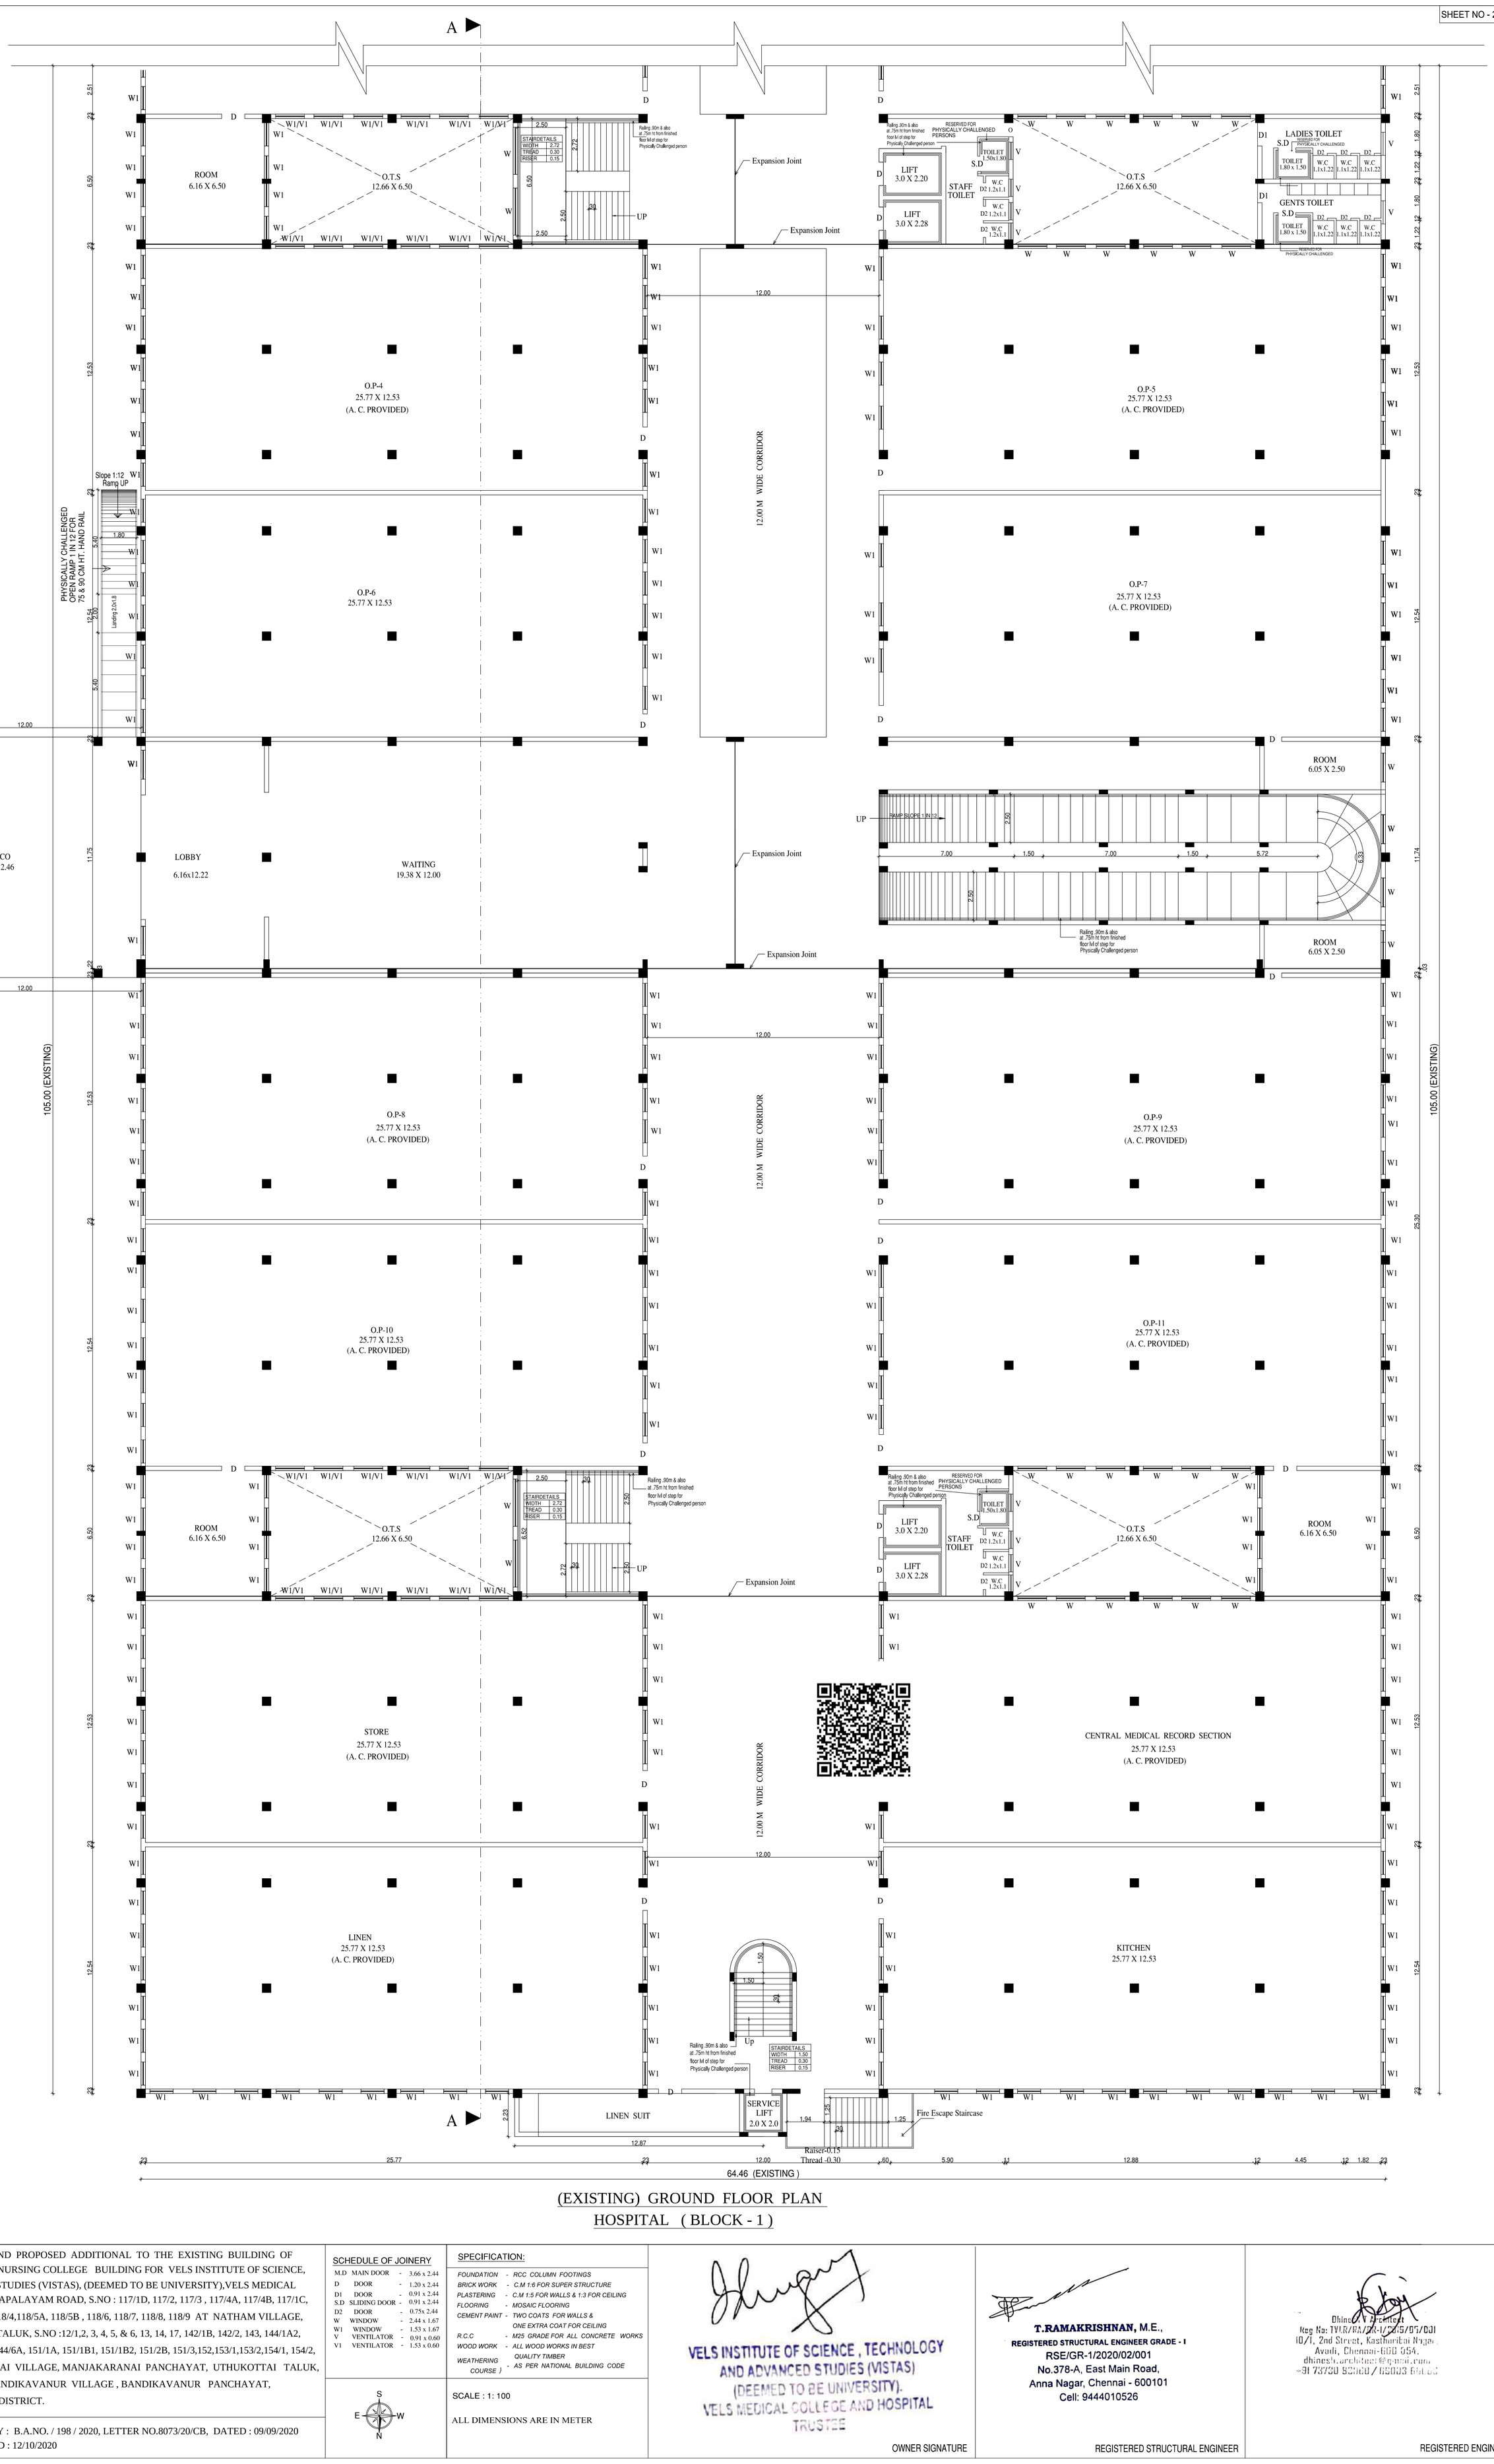


(EXISTING) GROUND FLOOR PLAN
HOSPITAL (BLOCK - 1)

PLAN SHOWING THE REVISED AND PROPOSED ADDITIONAL TO THE EXISTING BUILDING OF MEDICAL COLLEGE HOSPITAL & NURSING COLLEGE BUILDING FOR VELS INSTITUTE OF SCIENCE, TECHNOLOGY AND ADVANCED STUDIES (VISTAS), (DEEMED TO BE UNIVERSITY),VELS MEDICAL COLLEGE & HOSPITAL AT PERIYAPALAYAM ROAD, S.NO : 117/1D, 117/2, 117/3 , 117/4A, 117/4B, 117/1C, 117/5, 118/1A, 118/1B, 118/2, 118/3, 118/4,118/5A, 118/5B , 118/6, 118/7, 118/8, 118/9 AT NATHAM VILLAGE, NATHAM PANCHAYAT PONNERI TALUK, S.NO :12/1,2, 3, 4, 5, & 6, 13, 14, 17, 142/1B, 142/2, 143, 144/1A2, 144/1B3B, 144/2,144/3, 144/4, 144/5, 144/6A, 151/1A, 151/1B1, 151/1B2, 151/2B, 151/3,152,153/1,153/2,154/1, 154/2, 158/2B,158/3A2, AT MANJAKARANAI VILLAGE, MANJAKARANAI PANCHAYAT, UTHUKOTTAI TALUK, S.NO 327/1A, 327/1B, 327/2B AT BANDIKAVANUR VILLAGE , BANDIKAVANUR PANCHAYAT, PONNERI TALUK, THIRUVALLUR DISTRICT.

PREVIOUS SANCTIONED VIDE BY : B.A.NO. / 198 / 2020, LETTER NO.8073/20/CB, DATED : 09/09/2020
P.P.A. LETTER NO.550/2020, DATED : 12/10/2020

SCHEDULE OF JOINERY

M.D	MAIN DOOR	-	3.66 x 2.44
D	DOOR	-	1.20 x 2.44
D1	DOOR	-	0.91 x 2.44
S.D	SLIDING DOOR	-	0.91 x 2.44
D2	DOOR	-	0.75x 2.44
W	WINDOW	-	2.44 x 1.67
W1	WINDOW	-	1.53 x 1.67
V	VENTILATOR	-	0.91 x 0.60
V1	VENTILATOR	-	1.53 x 0.60

SPECIFICATION:

FOUNDATION	-	RCC COLUMN FOOTINGS
BRICK WORK	-	C.M 1:6 FOR SUPER STRUCTURE
PLASTERING	-	C.M 1:5 FOR WALLS & 1:3 FOR CEILING
FLOORING	-	MOSAIC FLOORING
CEMENT PAINT	-	TWO COATS FOR WALLS & ONE EXTRA COAT FOR CEILING
R.C.C	-	M25 GRADE FOR ALL CONCRETE WORKS
WOOD WORK	-	ALL WOOD WORKS IN BEST QUALITY TIMBER
WEATHERING COURSE }	-	AS PER NATIONAL BUILDING CODE

SCALE : 1: 100

ALL DIMENSIONS ARE IN METER

VELS INSTITUTE OF SCIENCE , TECHNOLOGY AND ADVANCED STUDIES (VISTAS) (DEEMED TO BE UNIVERSITY). VELS MEDICAL COLLEGE AND HOSPITAL TRUSTEE


OWNER SIGNATURE

T.RAMAKRISHNAN, M.E.,
REGISTERED STRUCTURAL ENGINEER GRADE - I
RSE/GR-1/2020/02/001
No.378-A, East Main Road,
Anna Nagar, Chennai - 600101
Cell: 9444010526

REGISTERED STRUCTURAL ENGINEER

Dhinesh V Architect
Reg No: TVLR/RA/CR-1/2815/05/021
10/1, 2nd Street, Kasthuribai Nagar,
Avadi, Chennai-600 054.
dhinesh.architect@gmail.com
+91 73730 93060 / 95003 66165

REGISTERED ENGINEER

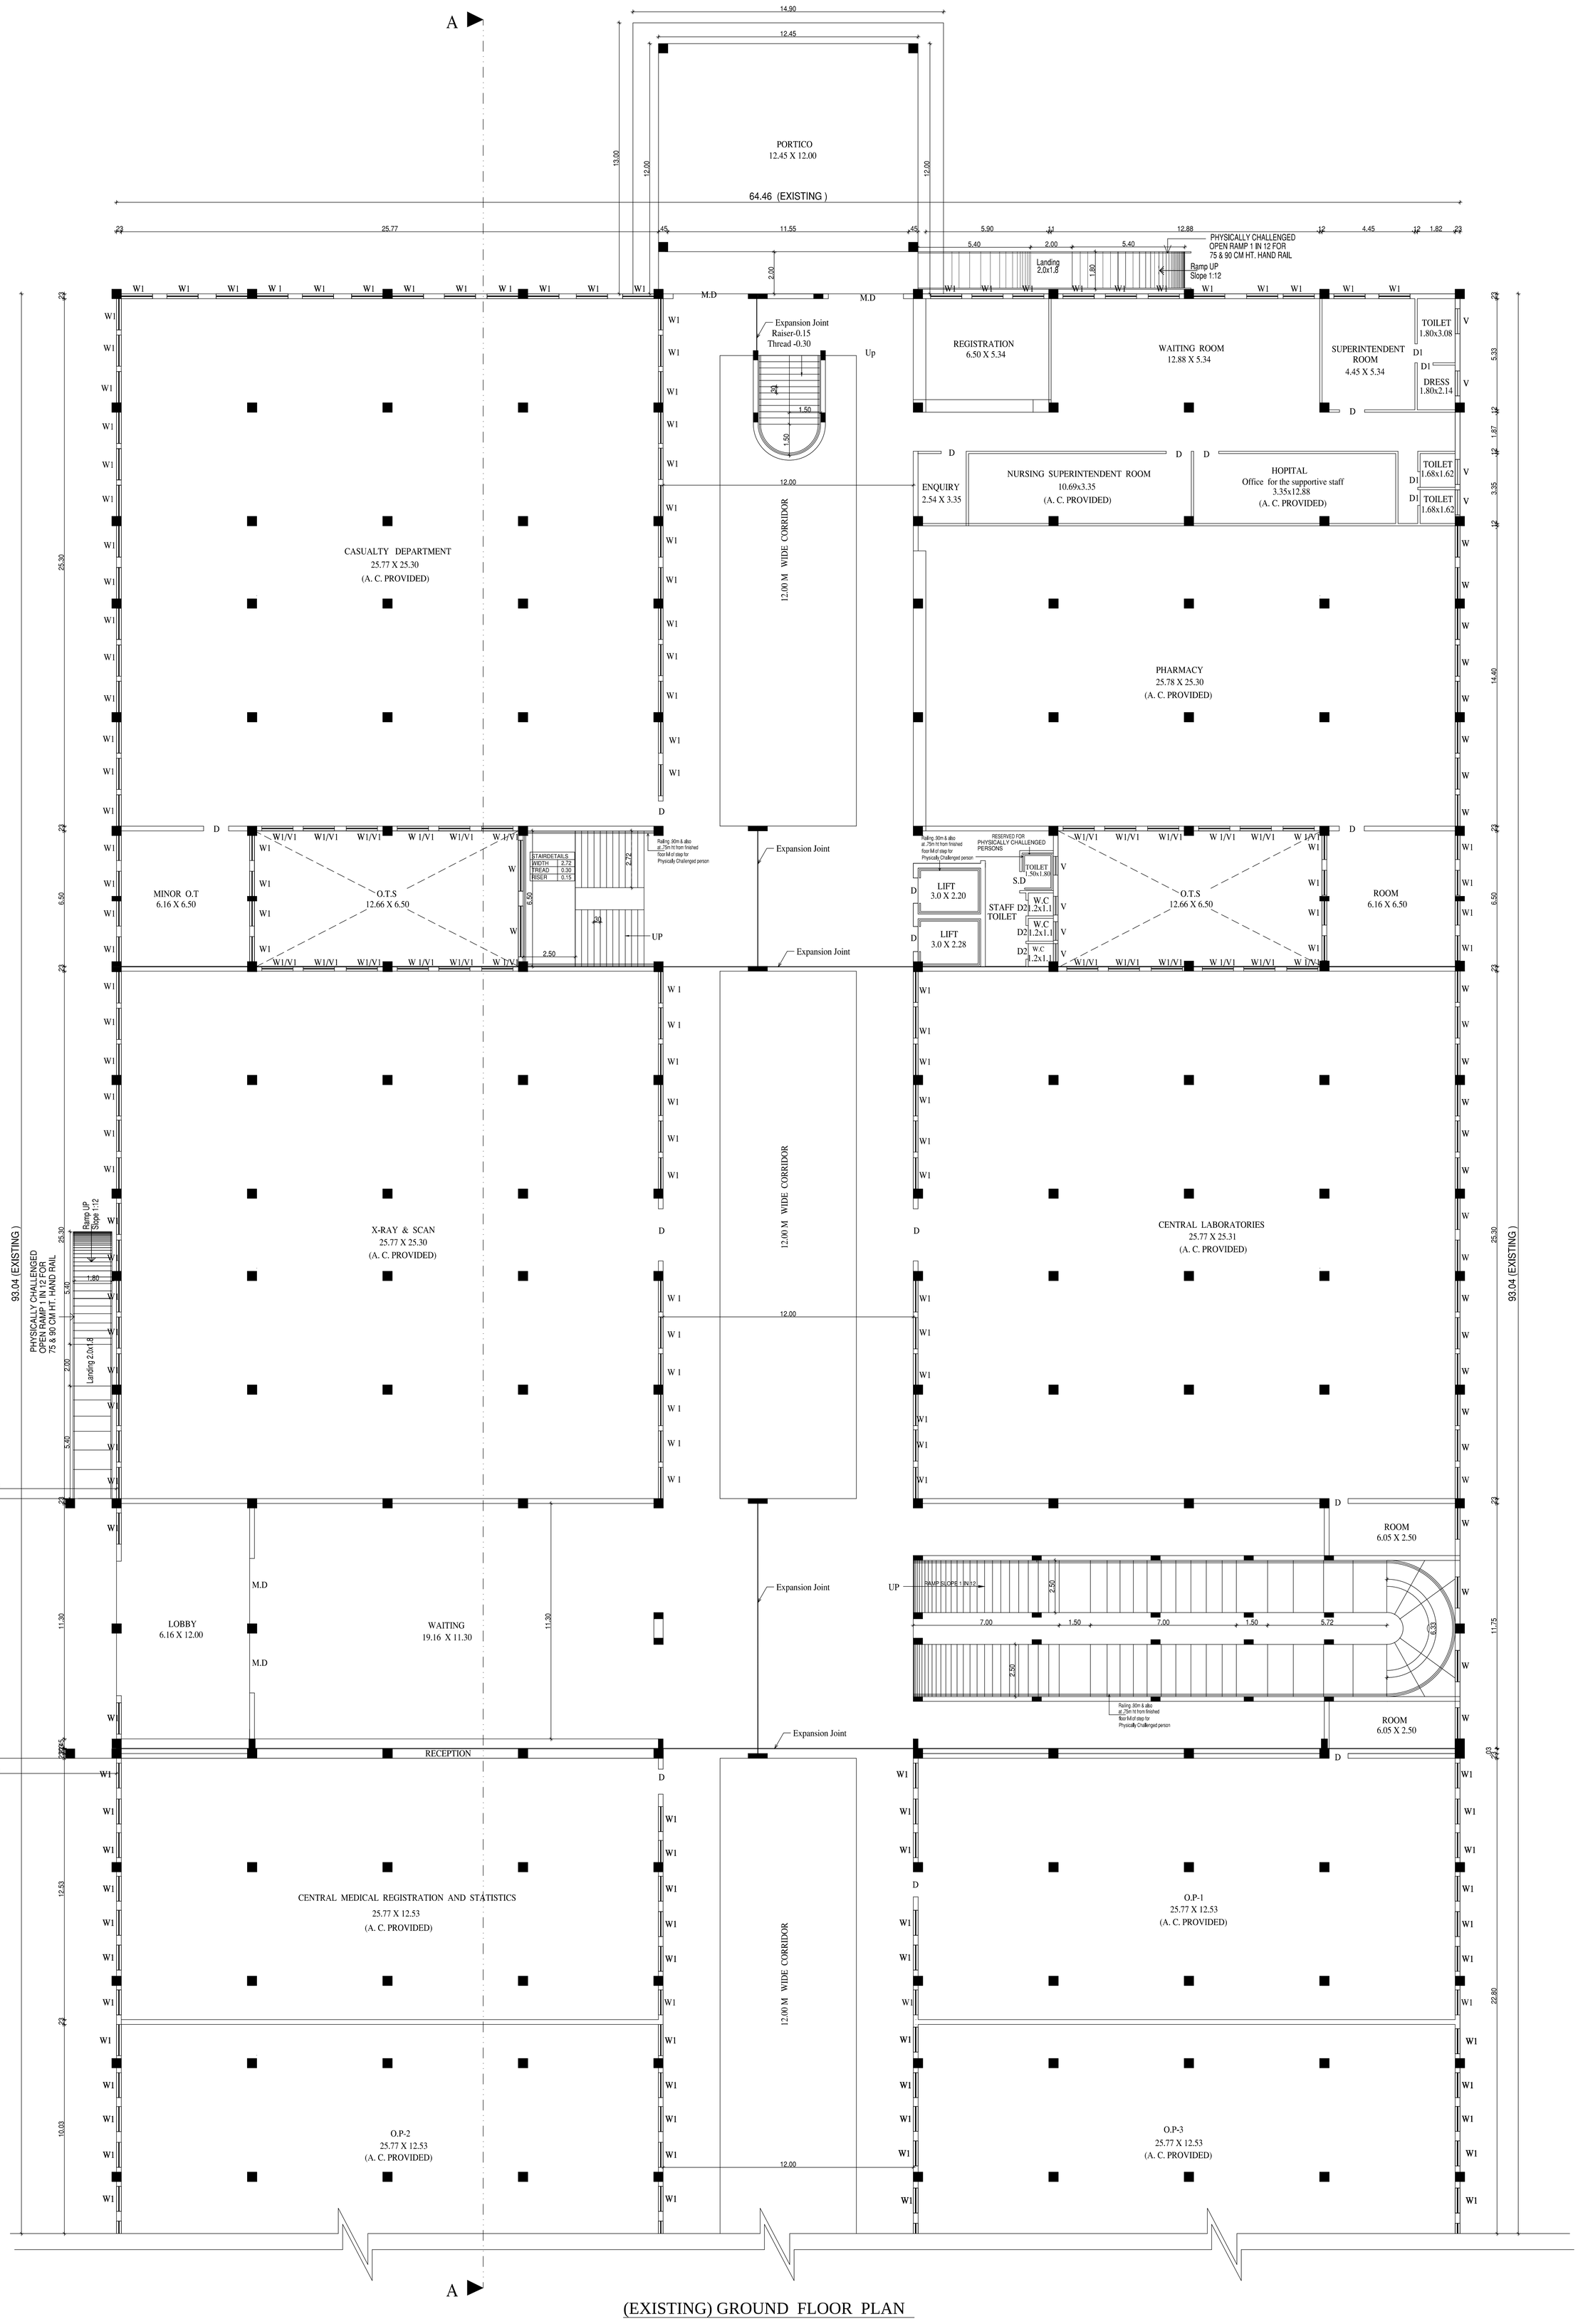

(EXISTING) GROUND FLOOR PLAN
HOSPITAL (BLOCK - 1)

PLAN SHOWING THE REVISED AND PROPOSED ADDITIONAL TO THE EXISTING BUILDING OF MEDICAL COLLEGE HOSPITAL & NURSING COLLEGE BUILDING FOR VELS INSTITUTE OF SCIENCE, TECHNOLOGY AND ADVANCED STUDIES (VISTAS), (DEEMED TO BE UNIVERSITY),VELS MEDICAL COLLEGE & HOSPITAL AT PERIYAPALAYAM ROAD, S.NO : 117/1D, 117/2, 117/3 , 117/4A, 117/4B, 117/1C, 117/5, 118/1A, 118/1B, 118/2, 118/3, 118/4,118/5A, 118/5B , 118/6, 118/7, 118/8, 118/9 AT NATHAM VILLAGE, NATHAM PANCHAYAT PONNERI TALUK, S.NO :12/1,2, 3, 4, 5, & 6, 13, 14, 17, 142/1B, 142/2, 143, 144/1A2, 144/1B3B, 144/2,144/3, 144/4, 144/5, 144/6A, 151/1A, 151/1B1, 151/1B2, 151/2B, 151/3,152,153/1,153/2,154/1, 154/2, 158/2B,158/3A2, AT MANJAKARANAI VILLAGE, MANJAKARANAI PANCHAYAT, UTHUKOTTAI TALUK, S.NO 327/1A, 327/1B, 327/2B AT BANDIKAVANUR VILLAGE , BANDIKAVANUR PANCHAYAT, PONNERI TALUK, THIRUVALLUR DISTRICT.

PREVIOUS SANCTIONED VIDE BY : B.A.NO. / 198 / 2020, LETTER NO.8073/20/CB, DATED : 09/09/2020
P.P.A. LETTER NO.550/2020, DATED : 12/10/2020

SCHEDULE OF JOINERY

M.D	MAIN DOOR	-	3.66 x 2.44
D	DOOR	-	1.20 x 2.44
D1	DOOR	-	0.91 x 2.44
S.D	SLIDING DOOR	-	0.91 x 2.44
D2	DOOR	-	0.75x 2.44
W	WINDOW	-	2.44 x 1.67
W1	WINDOW	-	1.53 x 1.67
V	VENTILATOR	-	0.91 x 0.60
V1	VENTILATOR	-	1.53 x 0.60

SPECIFICATION:

FOUNDATION	-	RCC COLUMN FOOTINGS
BRICK WORK	-	C.M 1:6 FOR SUPER STRUCTURE
PLASTERING	-	C.M 1:5 FOR WALLS & 1:3 FOR CEILING
FLOORING	-	MOSAIC FLOORING
CEMENT PAINT	-	TWO COATS FOR WALLS & ONE EXTRA COAT FOR CEILING
R.C.C	-	M25 GRADE FOR ALL CONCRETE WORKS
WOOD WORK	-	ALL WOOD WORKS IN BEST QUALITY TIMBER
WEATHERING COURSE }	-	AS PER NATIONAL BUILDING CODE

SCALE : 1: 100

ALL DIMENSIONS ARE IN METER

VELS INSTITUTE OF SCIENCE , TECHNOLOGY AND ADVANCED STUDIES (VISTAS)
(DEEMED TO BE UNIVERSITY).
VELS MEDICAL COLLEGE AND HOSPITAL
TRUSTEE


OWNER SIGNATURE

T.RAMAKRISHNAN, M.E.,
REGISTERED STRUCTURAL ENGINEER GRADE - I
RSE/GR-1/2020/02/001
No.378-A, East Main Road,
Anna Nagar, Chennai - 600101
Cell: 9444010526

REGISTERED STRUCTURAL ENGINEER

Dhinesh V Architect
Reg No: TN/R/RA/ZR-I/2015/05/001
10/1, 2nd Street, Kasthuribai Nagar,
Avadi, Chennai-600 054.
dhinesh.architect@gmail.com
+91 73730 93060 / 65003 66165

REGISTERED ENGINEER

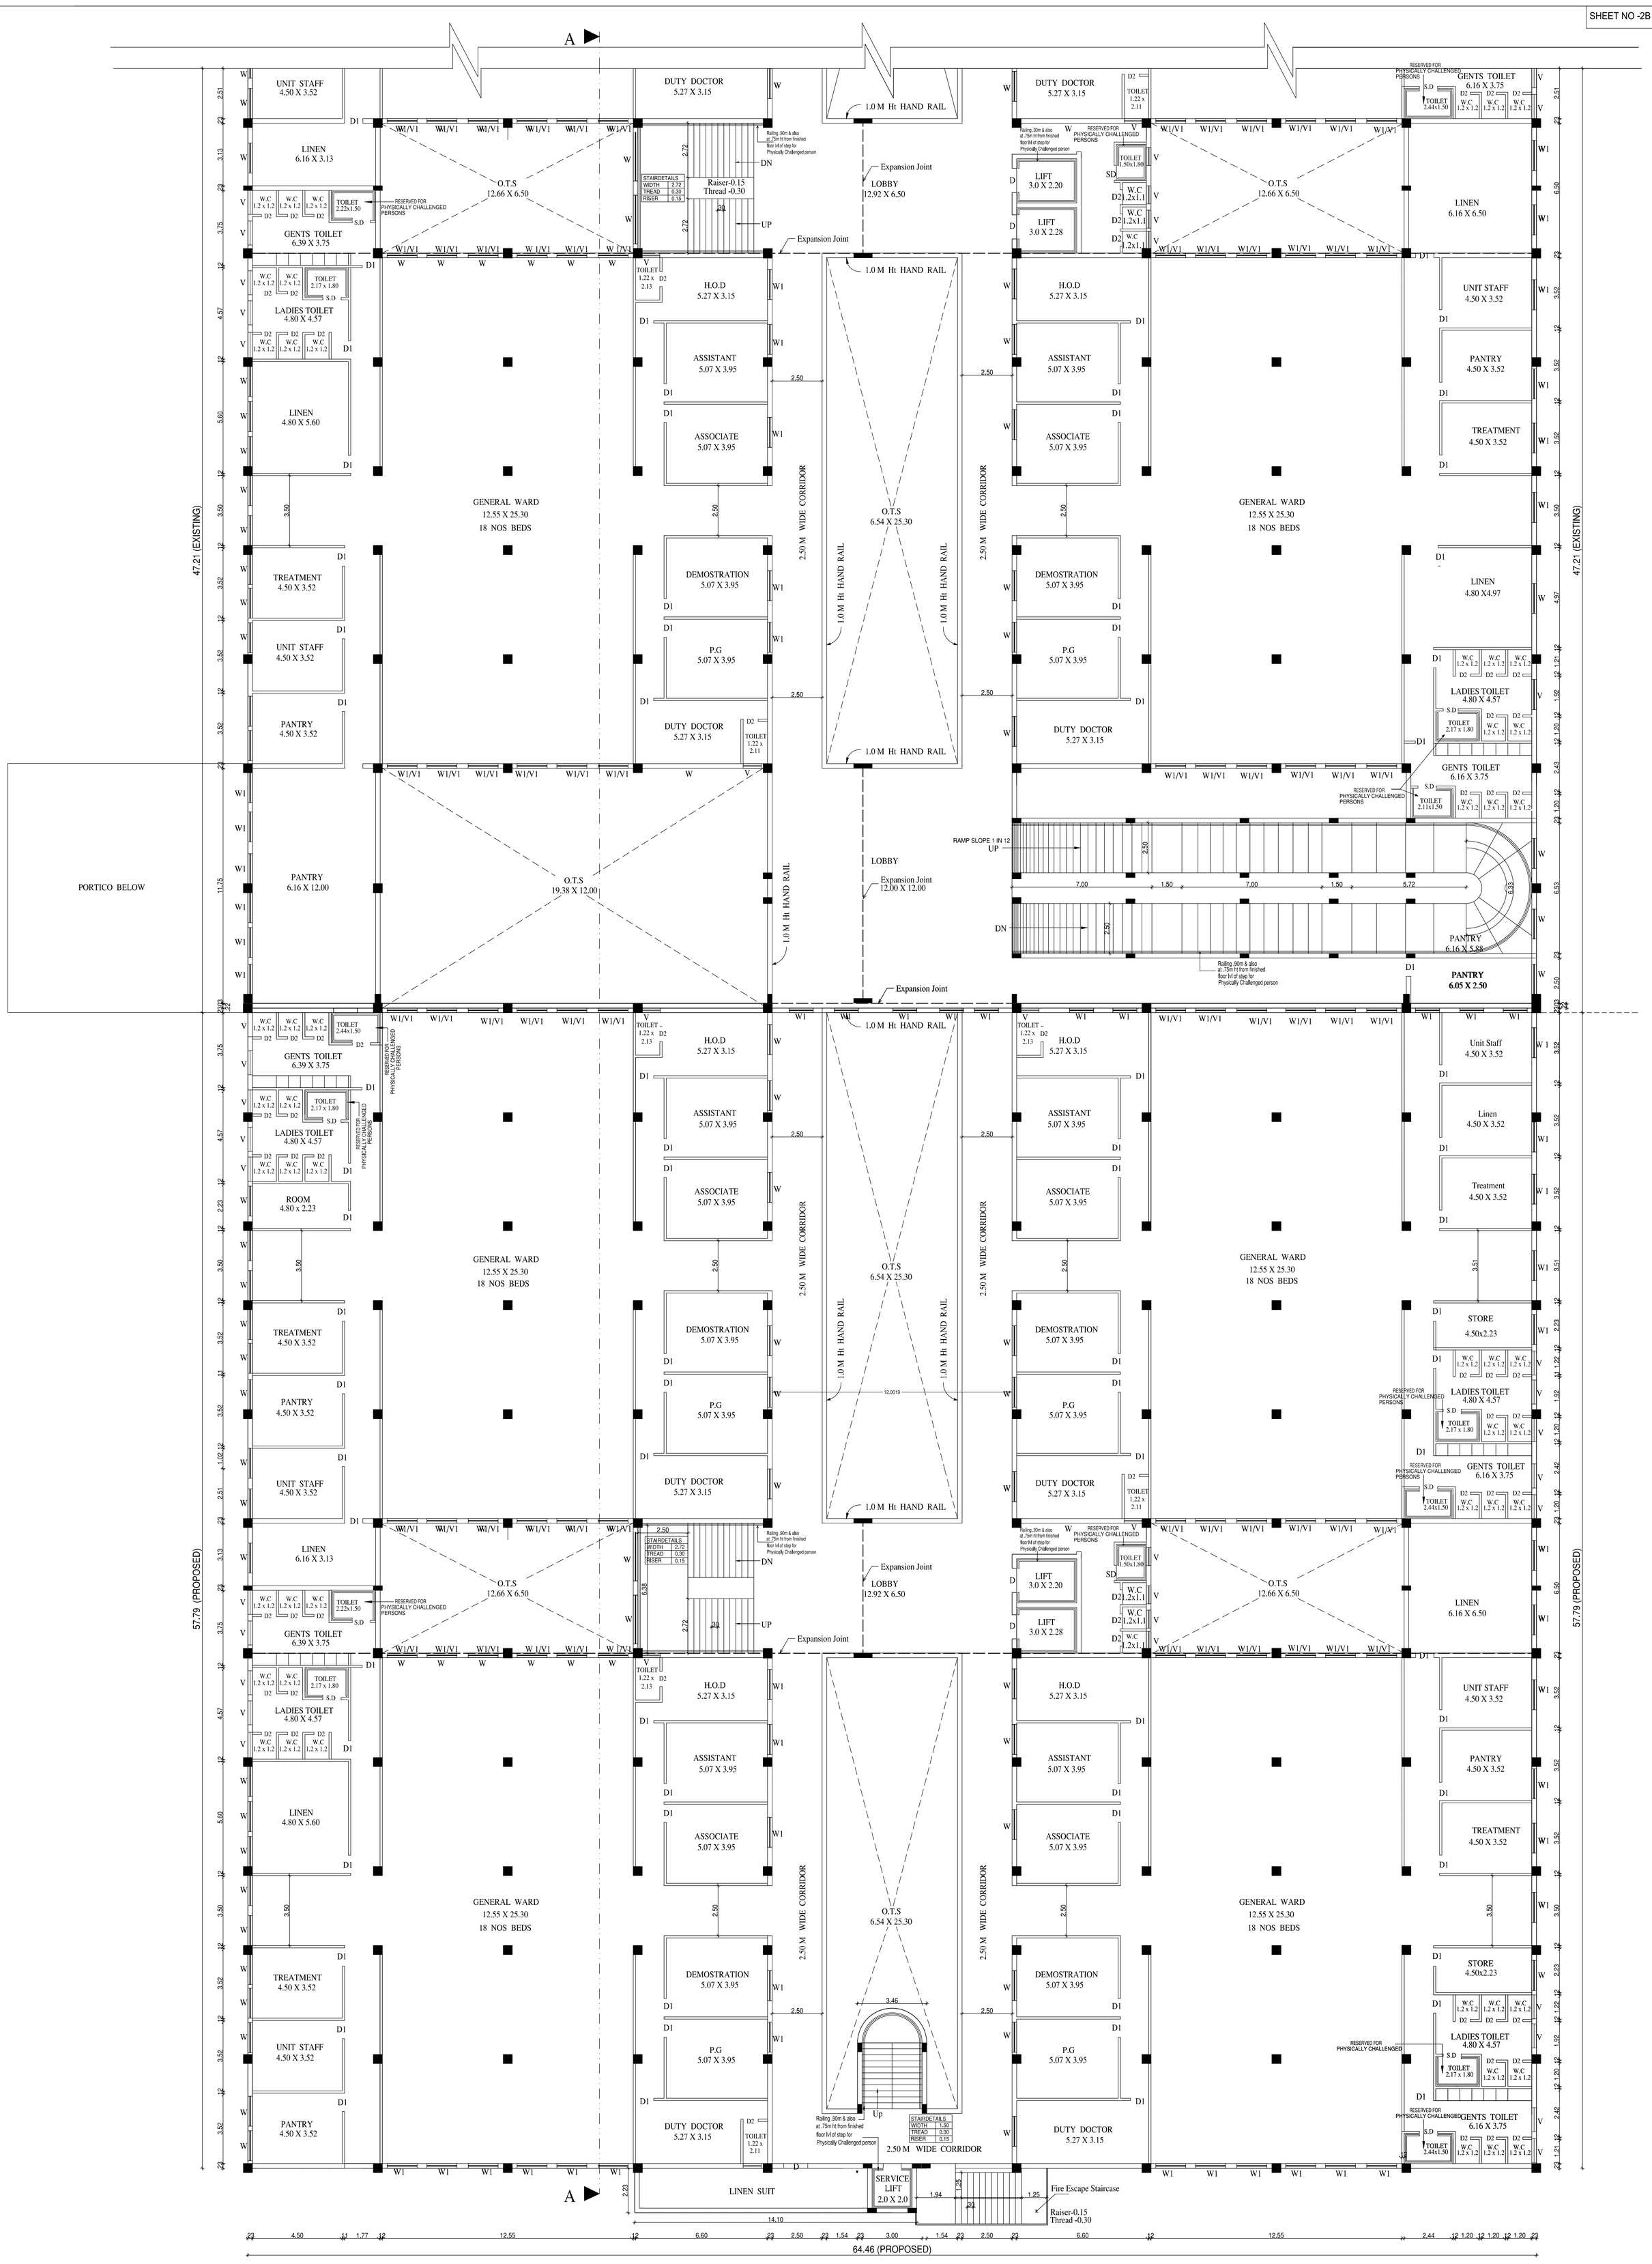

FIRST FLOOR PART PLAN (EXISTING / PROPOSED)
HOSPITAL (BLOCK - 1)

PLAN SHOWING THE REVISED AND PROPOSED ADDITIONAL TO THE EXISTING BUILDING OF MEDICAL COLLEGE HOSPITAL & NURSING COLLEGE BUILDING FOR VELS INSTITUTE OF SCIENCE, TECHNOLOGY AND ADVANCED STUDIES (VISTAS), (DEEMED TO BE UNIVERSITY),VELS MEDICAL COLLEGE & HOSPITAL AT PERIYAPALAYAM ROAD, S.NO : 117/1D, 117/2, 117/3 , 117/4A, 117/4B, 117/1C, 117/5, 118/1A, 118/1B, 118/2, 118/3, 118/4,118/5A, 118/5B , 118/6, 118/7, 118/8, 118/9 AT NATHAM VILLAGE, NATHAM PANCHAYAT PONNERI TALUK, S.NO :12/1,2, 3, 4, 5, & 6, 13, 14, 17, 142/1B, 142/2, 143, 144/1A2, 144/1B3B, 144/2,144/3, 144/4, 144/5, 144/6A, 151/1A, 151/1B1, 151/1B2, 151/2B, 151/3,152,153/1,153/2,154/1, 154/2, 158/2B,158/3A2, AT MANJAKARANAI VILLAGE, MANJAKARANAI PANCHAYAT, UTHUKOTTAI TALUK, S.NO 327/1A, 327/1B, 327/2B AT BANDIKAVANUR VILLAGE , BANDIKAVANUR PANCHAYAT, PONNERI TALUK, THIRUVALLUR DISTRICT.

PREVIOUS SANCTIONED VIDE BY : B.A.NO. / 198 / 2020, LETTER NO.8073/20/CB, DATED : 09/09/2020
P.P.A. LETTER NO.550/2020, DATED : 12/10/2020

SCHEDULE OF JOINERY

M.D	MAIN DOOR	-	3.66 x 2.44
D	DOOR	-	1.20 x 2.44
D1	DOOR	-	0.91 x 2.44
S.D	SLIDING DOOR	-	0.91 x 2.44
D2	DOOR	-	0.75x 2.44
W	WINDOW	-	2.44 x 1.67
W1	WINDOW	-	1.53 x 1.67
V	VENTILATOR	-	0.91 x 0.60
V1	VENTILATOR	-	1.53 x 0.60

SPECIFICATION:

FOUNDATION	-	RCC COLUMN FOOTINGS
BRICK WORK	-	C.M 1:6 FOR SUPER STRUCTURE
PLASTERING	-	C.M 1:5 FOR WALLS & 1:3 FOR CEILING
FLOORING	-	MOSAIC FLOORING
CEMENT PAINT	-	TWO COATS FOR WALLS & ONE EXTRA COAT FOR CEILING
R.C.C	-	M25 GRADE FOR ALL CONCRETE WORKS
WOOD WORK	-	ALL WOOD WORKS IN BEST QUALITY TIMBER
WEATHERING COURSE)	-	AS PER NATIONAL BUILDING CODE

SCALE : 1: 100

ALL DIMENSIONS ARE IN METER

VELS INSTITUTE OF SCIENCE , TECHNOLOGY AND ADVANCED STUDIES (VISTAS) (DEEMED TO BE UNIVERSITY). VELS MEDICAL COLLEGE AND HOSPITAL TRUSTEE


OWNER SIGNATURE

T.RAMAKRISHNAN, M.E.,
REGISTERED STRUCTURAL ENGINEER GRADE - I
RSE/GR-1/2020/02/001
No.378-A, East Main Road,
Anna Nagar, Chennai - 600101
Cell: 9444010526

REGISTERED STRUCTURAL ENGINEER

Dhinesh V Architect
Reg No: TVLR/RA/GR-I/2015/05/001
10/1, 2nd Street, Kasthuribai Nagar,
Avadi, Chennai-600 054.
dhinesh.architect@gmail.com
+91 73730 93060 / 86003 66165

REGISTERED ENGINEER

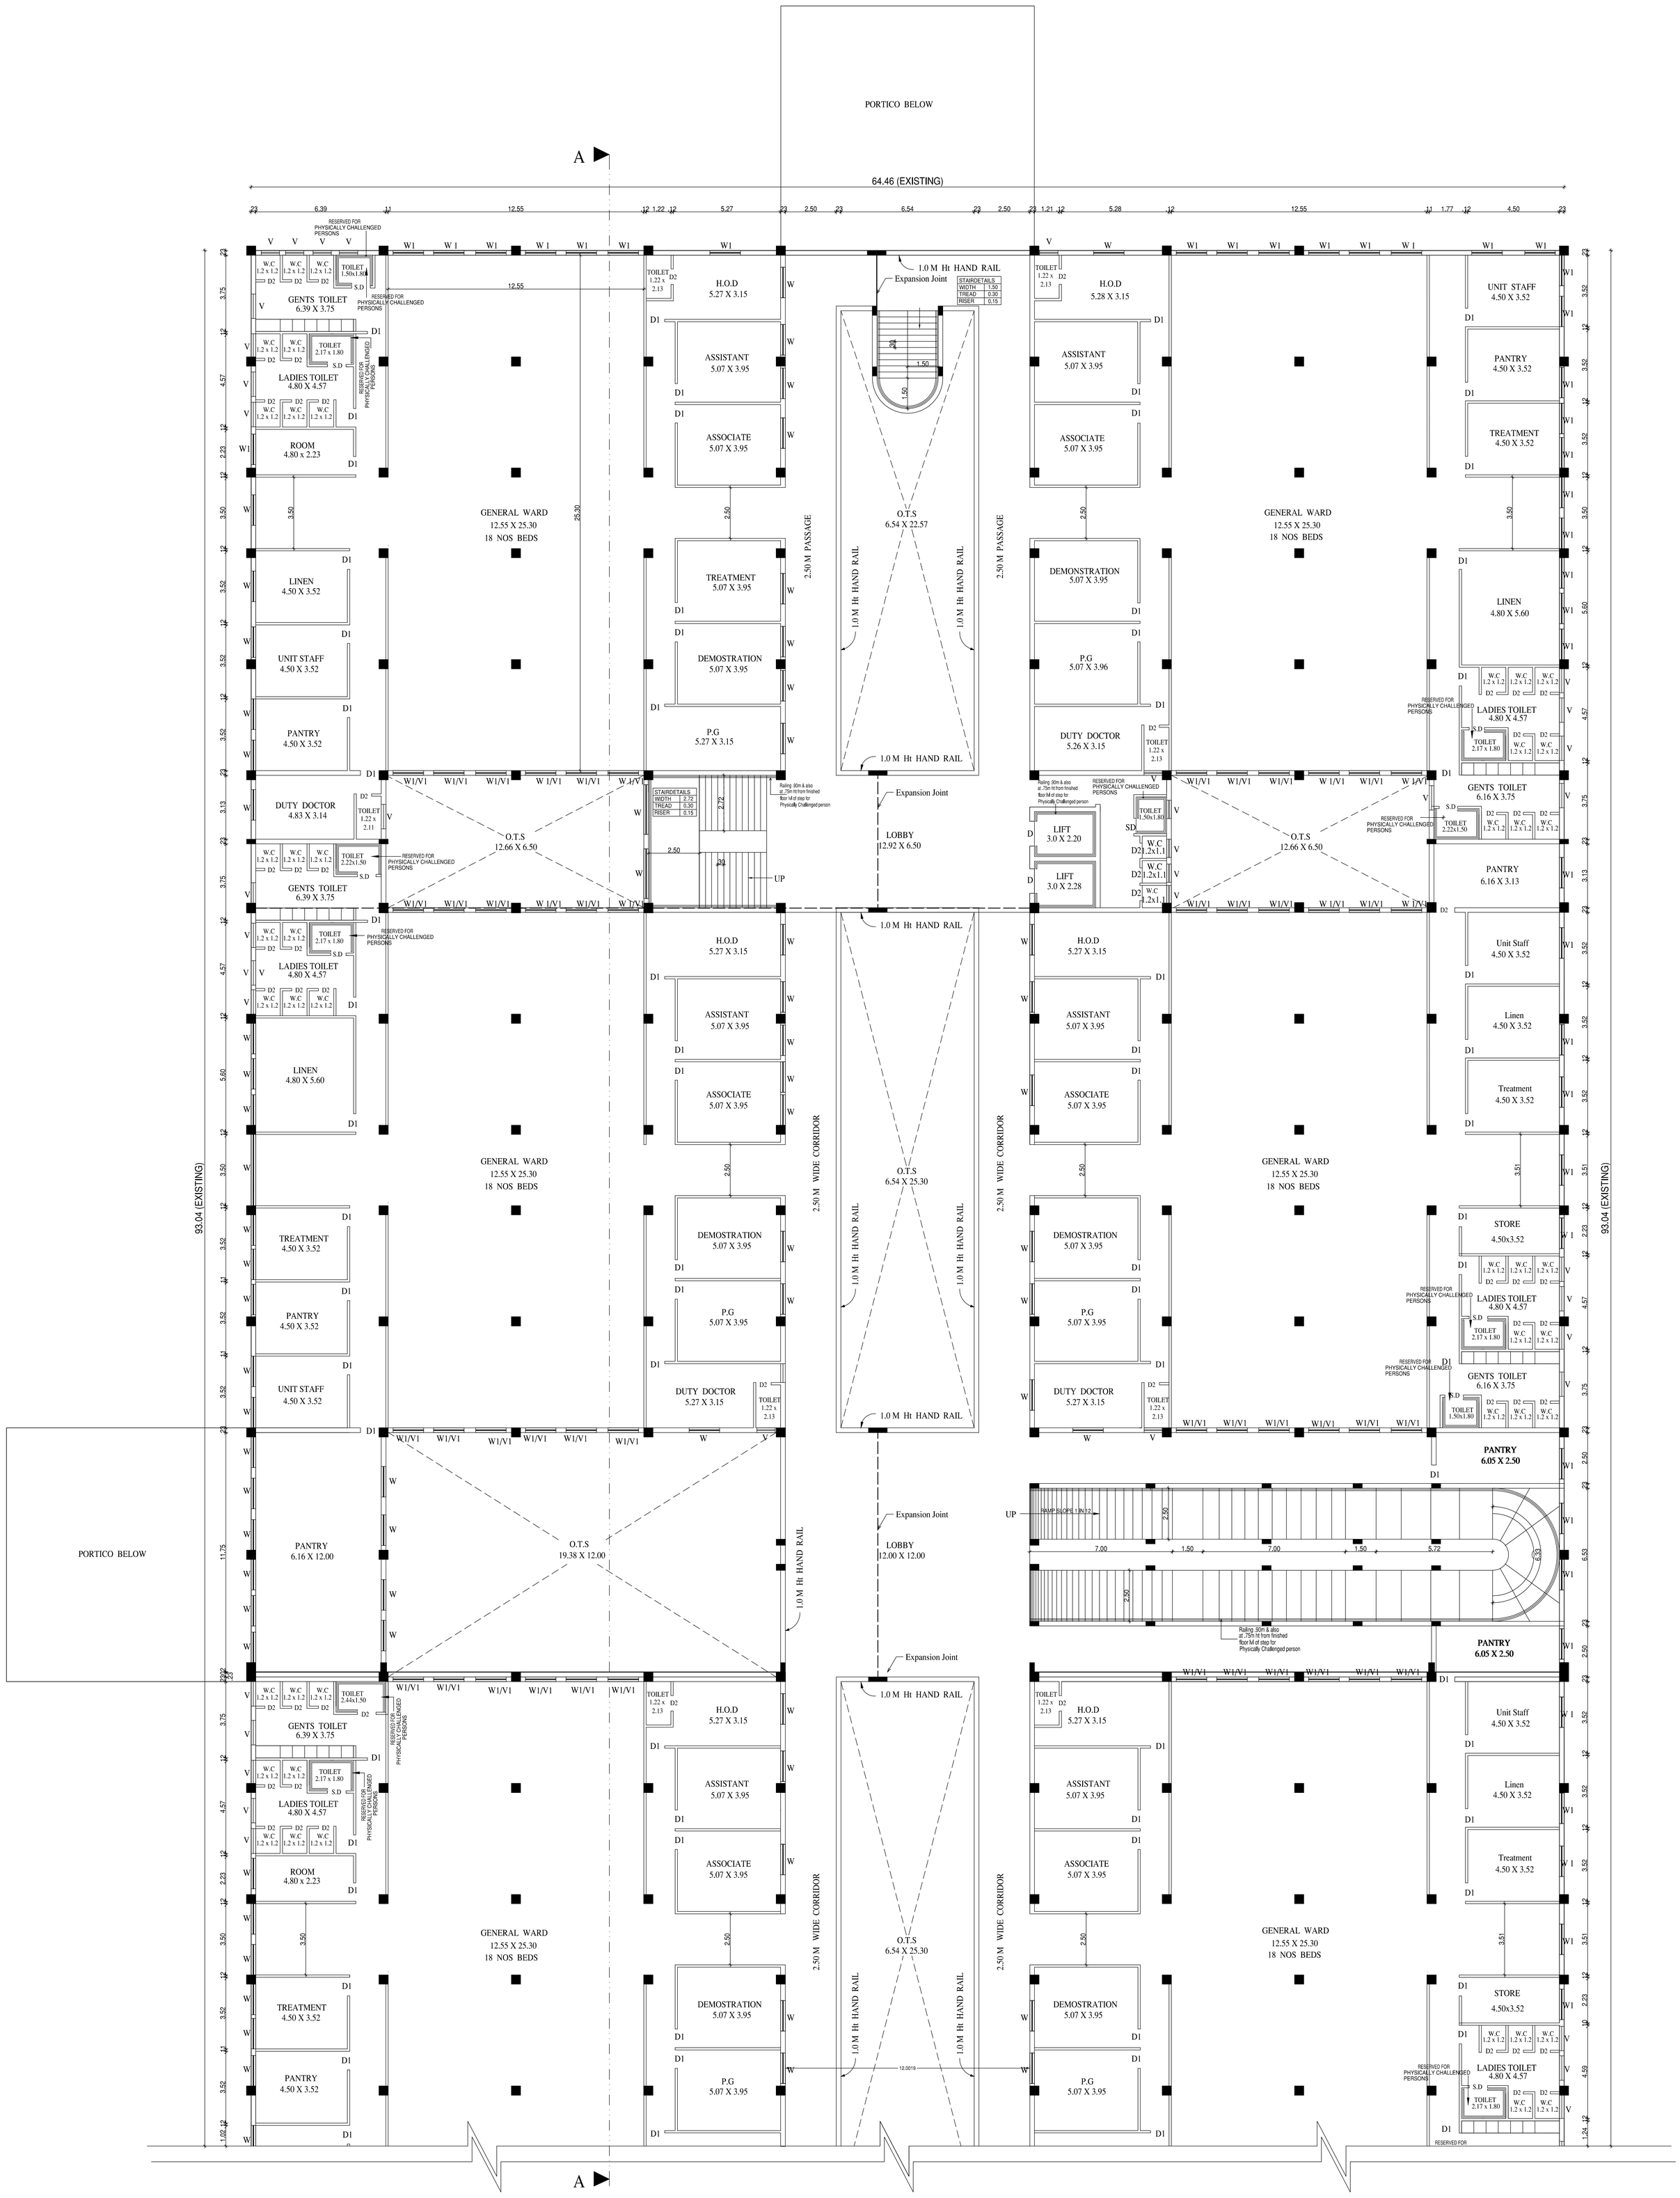

FIRST FLOOR PART PLAN (EXISTING / PROPOSED)
HOSPITAL (BLOCK - 1)

PLAN SHOWING THE REVISED AND PROPOSED ADDITIONAL TO THE EXISTING BUILDING OF MEDICAL COLLEGE HOSPITAL & NURSING COLLEGE BUILDING FOR VELS INSTITUTE OF SCIENCE, TECHNOLOGY AND ADVANCED STUDIES (VISTAS), (DEEMED TO BE UNIVERSITY),VELS MEDICAL COLLEGE & HOSPITAL AT PERIYAPALAYAM ROAD, S.NO : 117/1D, 117/2, 117/3 , 117/4A, 117/4B, 117/1C, 117/5, 118/1A, 118/1B, 118/2, 118/3, 118/4,118/5A, 118/5B , 118/6, 118/7, 118/8, 118/9 AT NATHAM VILLAGE, NATHAM PANCHAYAT PONNERI TALUK, S.NO :12/1,2, 3, 4, 5, & 6, 13, 14, 17, 142/1B, 142/2, 143, 144/1A2, 144/1B3B, 144/2,144/3, 144/4, 144/5, 144/6A, 151/1A, 151/1B1, 151/1B2, 151/2B, 151/3,152,153/1,153/2,154/1, 154/2, 158/2B,158/3A2, AT MANJAKARANAI VILLAGE, MANJAKARANAI PANCHAYAT, UTHUKOTTAI TALUK, S.NO 327/1A, 327/1B, 327/2B AT BANDIKAVANUR VILLAGE , BANDIKAVANUR PANCHAYAT, PONNERI TALUK, THIRUVALLUR DISTRICT.

PREVIOUS SANCTIONED VIDE BY : B.A.NO. / 198 / 2020, LETTER NO.8073/20/CB, DATED : 09/09/2020
P.P.A. LETTER NO.550/2020, DATED : 12/10/2020

SCHEDULE OF JOINERY

M.D	MAIN DOOR	-	3.66 x 2.44
D	DOOR	-	1.20 x 2.44
D1	DOOR	-	0.91 x 2.44
S.D	SLIDING DOOR	-	0.91 x 2.44
D2	DOOR	-	0.75x 2.44
W	WINDOW	-	2.44 x 1.67
W1	WINDOW	-	1.53 x 1.67
V	VENTILATOR	-	0.91 x 0.60
V1	VENTILATOR	-	1.53 x 0.60

S E W N

SPECIFICATION:

FOUNDATION	-	RCC COLUMN FOOTINGS
BRICK WORK	-	C.M 1:6 FOR SUPER STRUCTURE
PLASTERING	-	C.M 1:5 FOR WALLS & 1:3 FOR CEILING
FLOORING	-	MOSAIC FLOORING
CEMENT PAINT	-	TWO COATS FOR WALLS & ONE EXTRA COAT FOR CEILING
R.C.C	-	M25 GRADE FOR ALL CONCRETE WORKS
WOOD WORK	-	ALL WOOD WORKS IN BEST QUALITY TIMBER
WEATHERING COURSE)	-	AS PER NATIONAL BUILDING CODE

SCALE : 1: 100

ALL DIMENSIONS ARE IN METER

VELS INSTITUTE OF SCIENCE , TECHNOLOGY AND ADVANCED STUDIES (VISTAS) (DEEMED TO BE UNIVERSITY). VELS MEDICAL COLLEGE AND HOSPITAL TRUSTEE


OWNER SIGNATURE

T.RAMAKRISHNAN, M.E.,
REGISTERED STRUCTURAL ENGINEER GRADE - I
RSE/GR-1/2020/02/001
No.378-A, East Main Road,
Anna Nagar, Chennai - 600101
Cell: 9444010526

REGISTERED STRUCTURAL ENGINEER

Dhinesh V Architect
Reg No: TN/R/RA/DR-I/2015/05/001
10/1, 2nd Street, Kasthuribai Nagar,
Avadi, Chennai-600 054.
dhinesh.architect@gmail.com
+91 73730 93160 / 63003 65163

REGISTERED ENGINEER

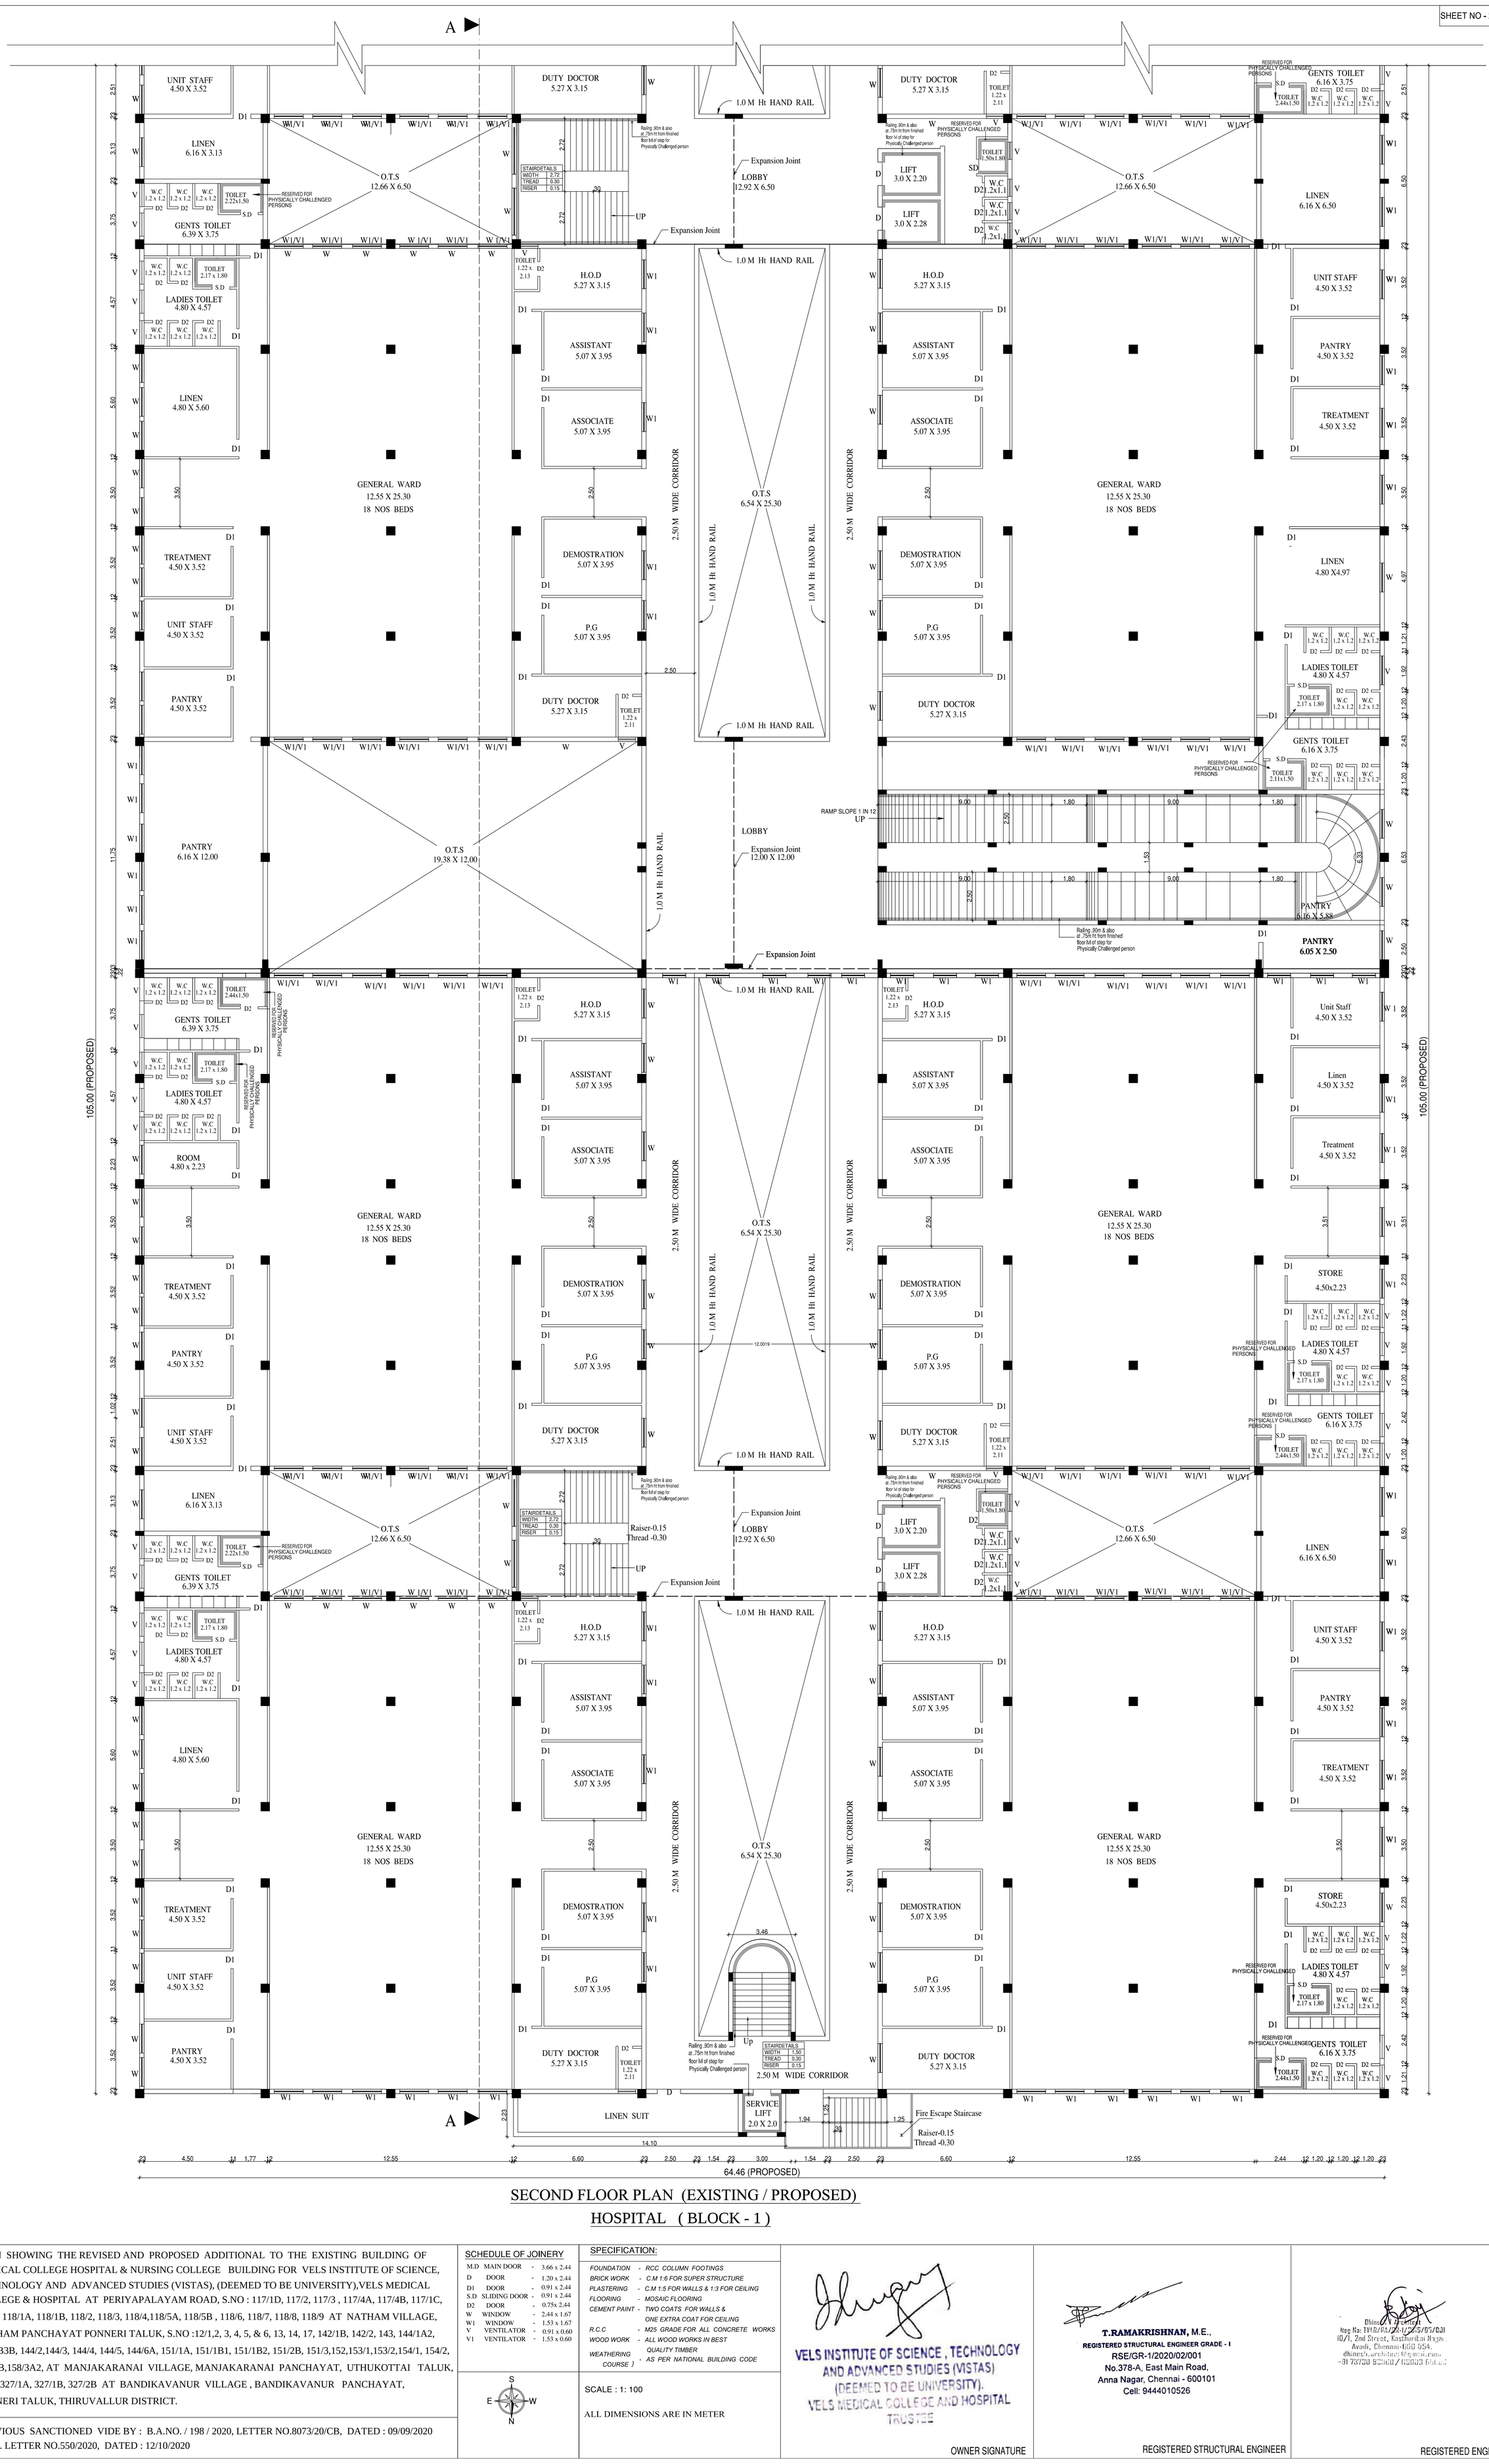

SECOND FLOOR PLAN (EXISTING / PROPOSED)

HOSPITAL (BLOCK - 1)

PLAN SHOWING THE REVISED AND PROPOSED ADDITIONAL TO THE EXISTING BUILDING OF MEDICAL COLLEGE HOSPITAL & NURSING COLLEGE BUILDING FOR VELS INSTITUTE OF SCIENCE, TECHNOLOGY AND ADVANCED STUDIES (VISTAS), (DEEMED TO BE UNIVERSITY),VELS MEDICAL COLLEGE & HOSPITAL AT PERIYAPALAYAM ROAD, S.NO : 117/1D, 117/2, 117/3 , 117/4A, 117/4B, 117/1C, 117/5, 118/1A, 118/1B, 118/2, 118/3, 118/4,118/5A, 118/5B , 118/6, 118/7, 118/8, 118/9 AT NATHAM VILLAGE, NATHAM PANCHAYAT PONNERI TALUK, S.NO :12/1,2, 3, 4, 5, & 6, 13, 14, 17, 142/1B, 142/2, 143, 144/1A2, 144/1B3B, 144/2,144/3, 144/4, 144/5, 144/6A, 151/1A, 151/1B1, 151/1B2, 151/2B, 151/3,152,153/1,153/2,154/1, 154/2, 158/2B,158/3A2, AT MANJAKARANAI VILLAGE, MANJAKARANAI PANCHAYAT, UTHUKOTTAI TALUK, S.NO 327/1A, 327/1B, 327/2B AT BANDIKAVANUR VILLAGE , BANDIKAVANUR PANCHAYAT, PONNERI TALUK, THIRUVALLUR DISTRICT.

PREVIOUS SANCTIONED VIDE BY : B.A.NO. / 198 / 2020, LETTER NO.8073/20/CB, DATED : 09/09/2020
P.P.A. LETTER NO.550/2020, DATED : 12/10/2020

SCHEDULE OF JOINERY

M.D	MAIN DOOR	-	3.66 x 2.44
D	DOOR	-	1.20 x 2.44
D1	DOOR	-	0.91 x 2.44
S.D	SLIDING DOOR	-	0.91 x 2.44
D2	DOOR	-	0.75x 2.44
W	WINDOW	-	2.44 x 1.67
W1	WINDOW	-	1.53 x 1.67
V	VENTILATOR	-	0.91 x 0.60
V1	VENTILATOR	-	1.53 x 0.60

SPECIFICATION:

FOUNDATION	-	RCC COLUMN FOOTINGS
BRICK WORK	-	C.M 1:6 FOR SUPER STRUCTURE
PLASTERING	-	C.M 1:5 FOR WALLS & 1:3 FOR CEILING
FLOORING	-	MOSAIC FLOORING
CEMENT PAINT	-	TWO COATS FOR WALLS & ONE EXTRA COAT FOR CEILING
R.C.C	-	M25 GRADE FOR ALL CONCRETE WORKS
WOOD WORK	-	ALL WOOD WORKS IN BEST QUALITY TIMBER
WEATHERING COURSE)	-	AS PER NATIONAL BUILDING CODE

S E W N

SCALE : 1: 100

ALL DIMENSIONS ARE IN METER

VELS INSTITUTE OF SCIENCE , TECHNOLOGY AND ADVANCED STUDIES (VISTAS) (DEEMED TO BE UNIVERSITY). VELS MEDICAL COLLEGE AND HOSPITAL TRUSTEE


OWNER SIGNATURE

T.RAMAKRISHNAN, M.E.,
REGISTERED STRUCTURAL ENGINEER GRADE - I
RSE/GR-1/2020/02/001
No.378-A, East Main Road,
Anna Nagar, Chennai - 600101
Cell: 9444010526

REGISTERED STRUCTURAL ENGINEER

Dhinesh A Architect
Reg No: TN/R/RA/CA-1/2015/051/001
10/1, 2nd Street, Kasthuribai Nagar,
Avadi, Chennai-600 054.
dhinesh.architect@gmail.com
+91 73730 55060 / 95003 66060

REGISTERED ENGINEER

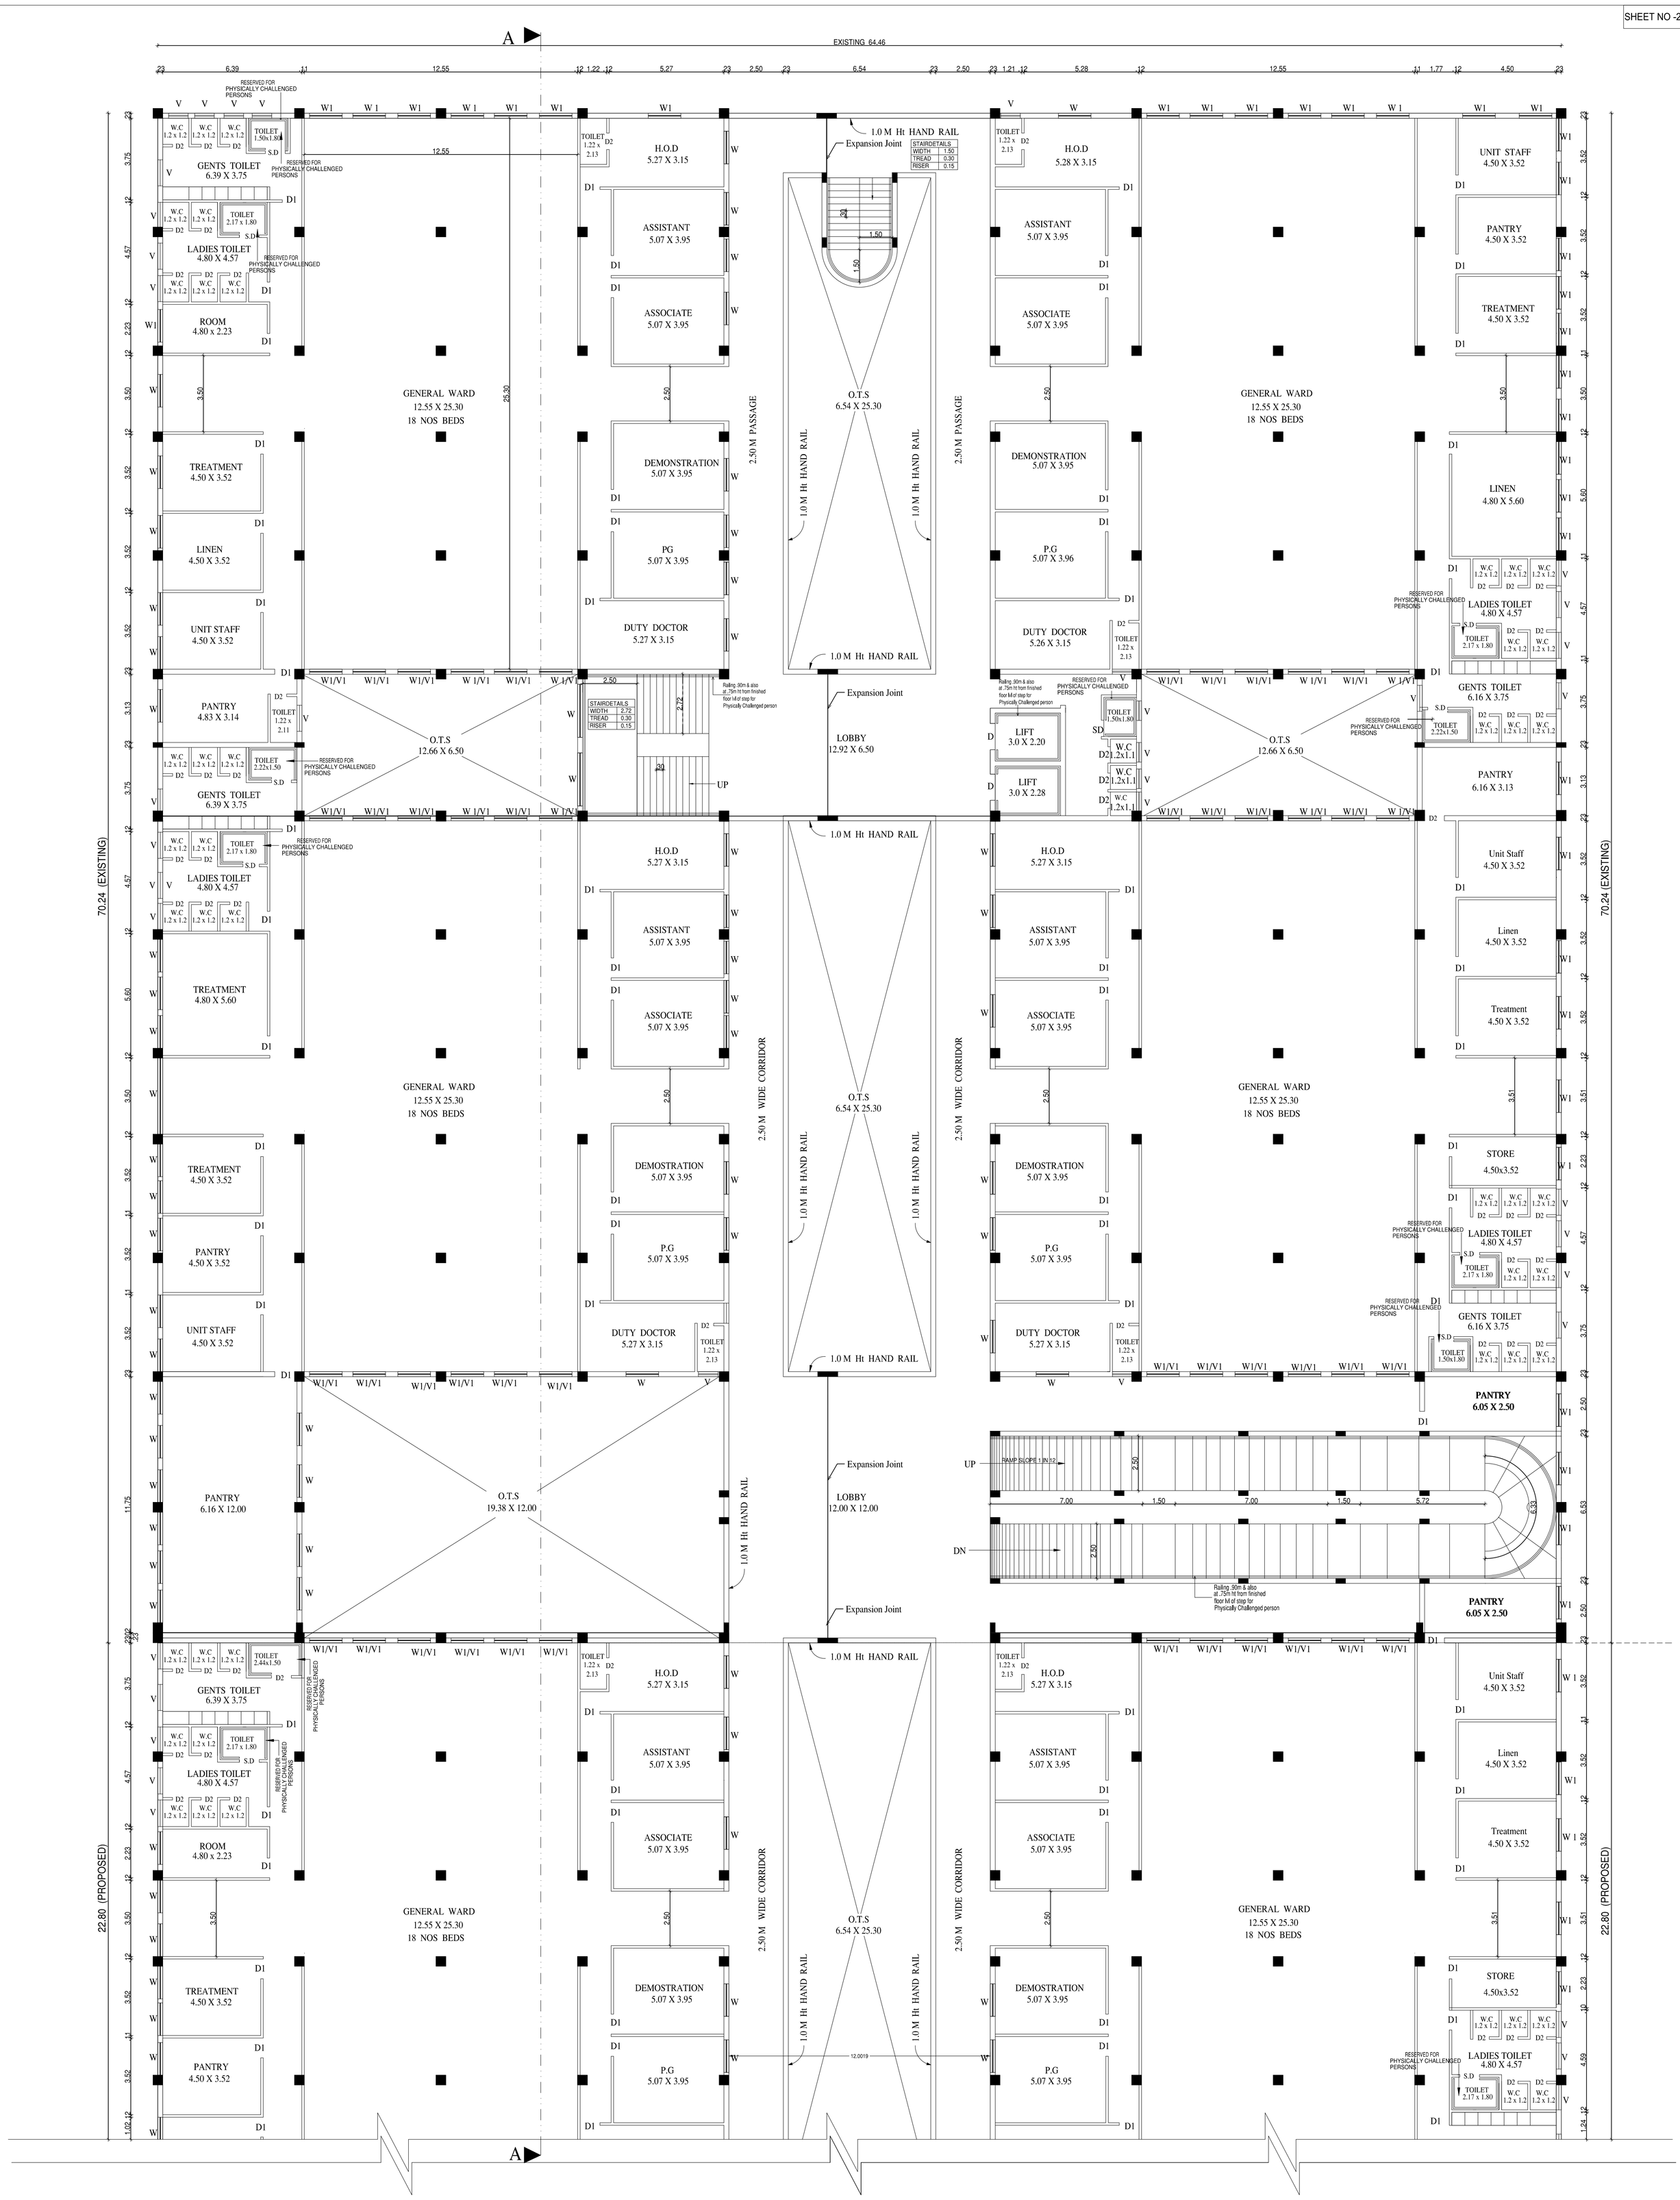

SECOND FLOOR PLAN (EXISTING / PROPOSED)

HOSPITAL (BLOCK - 1)

PLAN SHOWING THE REVISED AND PROPOSED ADDITIONAL TO THE EXISTING BUILDING OF MEDICAL COLLEGE HOSPITAL & NURSING COLLEGE BUILDING FOR VELS INSTITUTE OF SCIENCE, TECHNOLOGY AND ADVANCED STUDIES (VISTAS), (DEEMED TO BE UNIVERSITY),VELS MEDICAL COLLEGE & HOSPITAL AT PERIYAPALAYAM ROAD, S.NO : 117/1D, 117/2, 117/3 , 117/4A, 117/4B, 117/1C, 117/5, 118/1A, 118/1B, 118/2, 118/3, 118/4,118/5A, 118/5B , 118/6, 118/7, 118/8, 118/9 AT NATHAM VILLAGE, NATHAM PANCHAYAT PONNERI TALUK, S.NO :12/1,2, 3, 4, 5, & 6, 13, 14, 17, 142/1B, 142/2, 143, 144/1A2, 144/1B3B, 144/2,144/3, 144/4, 144/5, 144/6A, 151/1A, 151/1B1, 151/1B2, 151/2B, 151/3,152,153/1,153/2,154/1, 154/2, 158/2B,158/3A2, AT MANJAKARANAI VILLAGE, MANJAKARANAI PANCHAYAT, UTHUKOTTAI TALUK, S.NO 327/1A, 327/1B, 327/2B AT BANDIKAVANUR VILLAGE , BANDIKAVANUR PANCHAYAT, PONNERI TALUK, THIRUVALLUR DISTRICT.

PREVIOUS SANCTIONED VIDE BY : B.A.NO. / 198 / 2020, LETTER NO.8073/20/CB, DATED : 09/09/2020
P.P.A. LETTER NO.550/2020, DATED : 12/10/2020

SCHEDULE OF JOINERY

M.D	MAIN DOOR	-	3.66 x 2.44
D	DOOR	-	1.20 x 2.44
D1	DOOR	-	0.91 x 2.44
S.D	SLIDING DOOR	-	0.91 x 2.44
D2	DOOR	-	0.75x 2.44
W	WINDOW	-	2.44 x 1.67
W1	WINDOW	-	1.53 x 1.67
V	VENTILATOR	-	0.91 x 0.60
V1	VENTILATOR	-	1.53 x 0.60

SPECIFICATION:

FOUNDATION	-	RCC COLUMN FOOTINGS
BRICK WORK	-	C.M 1:6 FOR SUPER STRUCTURE
PLASTERING	-	C.M 1:5 FOR WALLS & 1:3 FOR CEILING
FLOORING	-	MOSAIC FLOORING
CEMENT PAINT	-	TWO COATS FOR WALLS & ONE EXTRA COAT FOR CEILING
R.C.C	-	M25 GRADE FOR ALL CONCRETE WORKS
WOOD WORK	-	ALL WOOD WORKS IN BEST QUALITY TIMBER
WEATHERING COURSE	-	AS PER NATIONAL BUILDING CODE

SCALE : 1: 100

ALL DIMENSIONS ARE IN METER

VELS INSTITUTE OF SCIENCE , TECHNOLOGY AND ADVANCED STUDIES (VISTAS) (DEEMED TO BE UNIVERSITY). VELS MEDICAL COLLEGE AND HOSPITAL TRUSTEE


OWNER SIGNATURE

T.RAMAKRISHNAN, M.E.,
REGISTERED STRUCTURAL ENGINEER GRADE - I
RSE/GR-1/2020/02/001
No.378-A, East Main Road,
Anna Nagar, Chennai - 600101
Cell: 9444010526

REGISTERED STRUCTURAL ENGINEER

Dhinesh V Architect
Reg No: TVLR/RA/ZR-I/2015/05/001
10/1, 2nd Street, Kasthuribai Nagar,
Avadi, Chennai-600 054.
dhinesh.architect@gmail.com
+91 73730 83060 / 63003 66003

REGISTERED ENGINEER

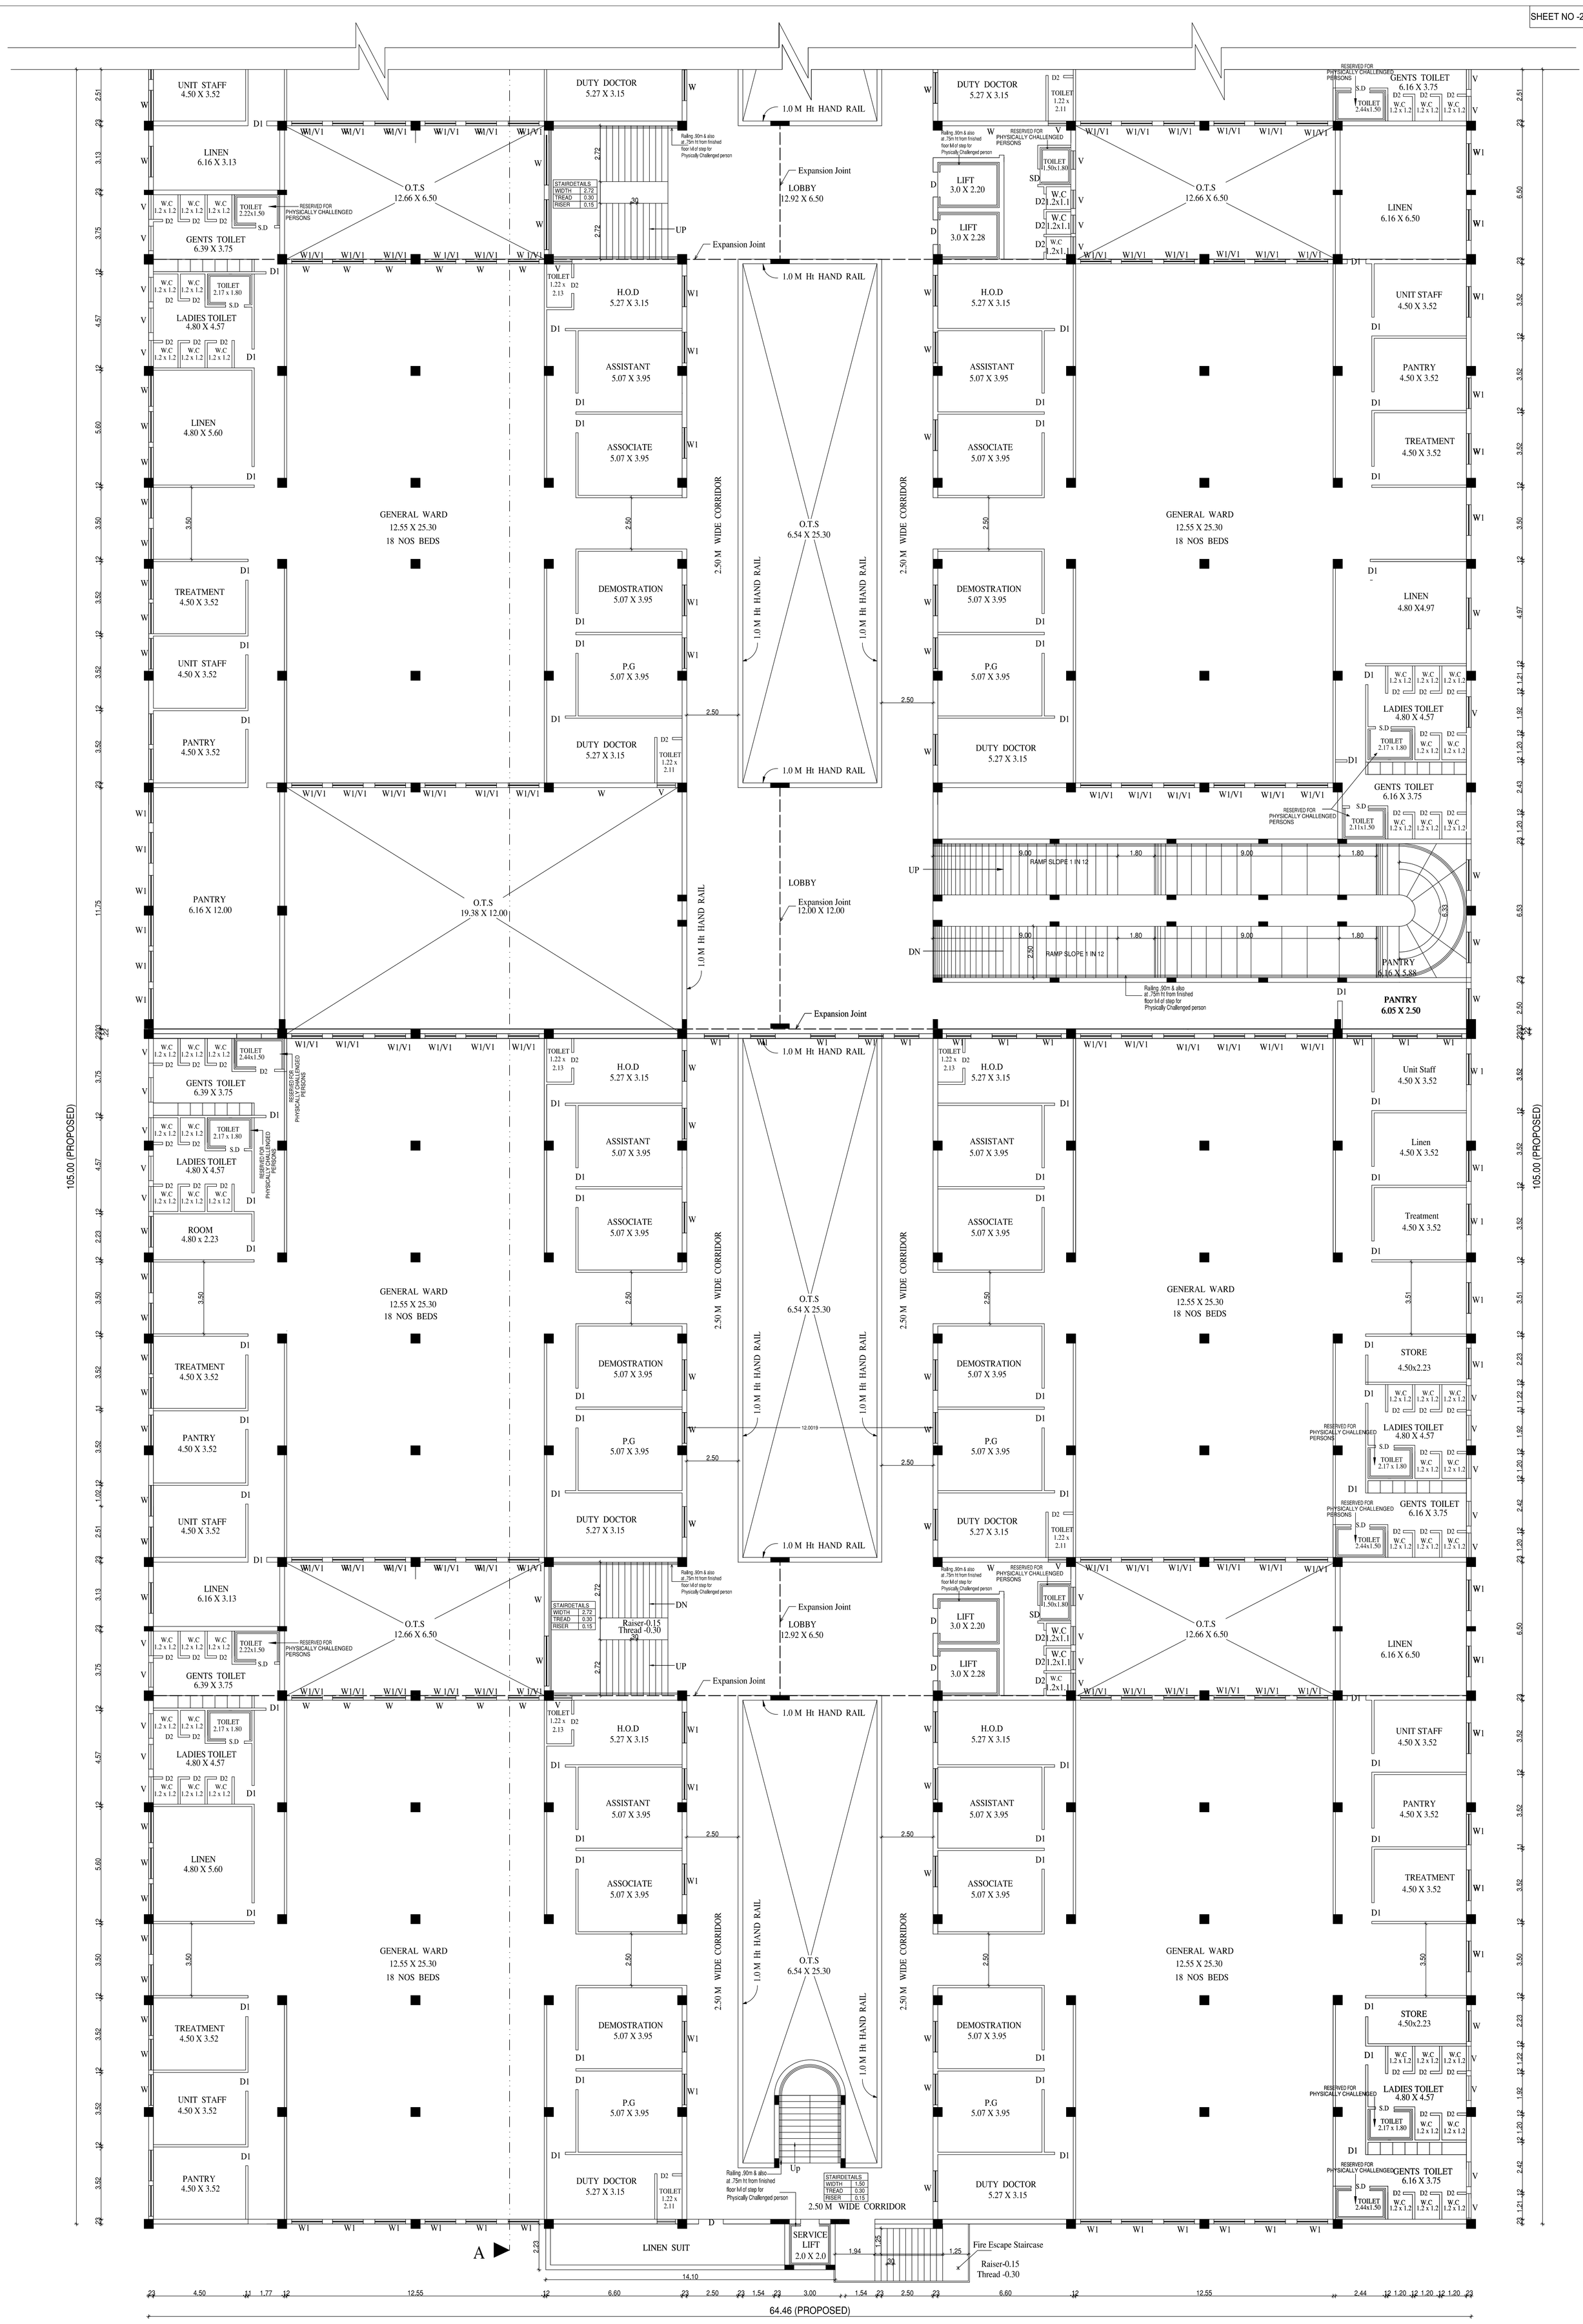

THIRD FLOOR PLAN (EXISTING / PROPOSED)

HOSPITAL (BLOCK - 1)

PLAN SHOWING THE REVISED AND PROPOSED ADDITIONAL TO THE EXISTING BUILDING OF MEDICAL COLLEGE HOSPITAL & NURSING COLLEGE BUILDING FOR VELS INSTITUTE OF SCIENCE, TECHNOLOGY AND ADVANCED STUDIES (VISTAS), (DEEMED TO BE UNIVERSITY),VELS MEDICAL COLLEGE & HOSPITAL AT PERIYAPALAYAM ROAD, S.NO : 117/1D, 117/2, 117/3 , 117/4A, 117/4B, 117/1C, 117/5, 118/1A, 118/1B, 118/2, 118/3, 118/4,118/5A, 118/5B , 118/6, 118/7, 118/8, 118/9 AT NATHAM VILLAGE, NATHAM PANCHAYAT PONNERI TALUK, S.NO :12/1,2, 3, 4, 5, & 6, 13, 14, 17, 142/1B, 142/2, 143, 144/1A2, 144/1B3B, 144/2,144/3, 144/4, 144/5, 144/6A, 151/1A, 151/1B1, 151/1B2, 151/2B, 151/3,152,153/1,153/2,154/1, 154/2, 158/2B,158/3A2, AT MANJAKARANAI VILLAGE, MANJAKARANAI PANCHAYAT, UTHUKOTTAI TALUK, S.NO 327/1A, 327/1B, 327/2B AT BANDIKAVANUR VILLAGE , BANDIKAVANUR PANCHAYAT, PONNERI TALUK, THIRUVALLUR DISTRICT.

PREVIOUS SANCTIONED VIDE BY : B.A.NO. / 198 / 2020, LETTER NO.8073/20/CB, DATED : 09/09/2020
P.P.A. LETTER NO.550/2020, DATED : 12/10/2020

SCHEDULE OF JOINERY

M.D	MAIN DOOR	-	3.66 x 2.44
D	DOOR	-	1.20 x 2.44
D1	DOOR	-	0.91 x 2.44
S.D	SLIDING DOOR	-	0.91 x 2.44
D2	DOOR	-	0.75x 2.44
W	WINDOW	-	2.44 x 1.67
W1	WINDOW	-	1.53 x 1.67
V	VENTILATOR	-	0.91 x 0.60
V1	VENTILATOR	-	1.53 x 0.60

SPECIFICATION:

FOUNDATION	-	RCC COLUMN FOOTINGS
BRICK WORK	-	C.M 1:6 FOR SUPER STRUCTURE
PLASTERING	-	C.M 1:5 FOR WALLS & 1:3 FOR CEILING
FLOORING	-	MOSAIC FLOORING
CEMENT PAINT	-	TWO COATS FOR WALLS & ONE EXTRA COAT FOR CEILING
R.C.C	-	M25 GRADE FOR ALL CONCRETE WORKS
WOOD WORK	-	ALL WOOD WORKS IN BEST QUALITY TIMBER
WEATHERING COURSE)	-	AS PER NATIONAL BUILDING CODE

S E W N

SCALE : 1: 100

ALL DIMENSIONS ARE IN METER

VELS INSTITUTE OF SCIENCE , TECHNOLOGY AND ADVANCED STUDIES (VISTAS) (DEEMED TO BE UNIVERSITY). VELS MEDICAL COLLEGE AND HOSPITAL TRUSTEE


OWNER SIGNATURE

T.RAMAKRISHNAN, M.E.,
REGISTERED STRUCTURAL ENGINEER GRADE - I
RSE/GR-1/2020/02/001
No.378-A, East Main Road,
Anna Nagar, Chennai - 600101
Cell: 9444010526

REGISTERED STRUCTURAL ENGINEER

Dhinesh V Architect
Reg No: TVLR/RA/2R-1/2015/05/001
10/1, 2nd Street, Kasthuribai Nagar,
Avadi, Chennai-600 054.
dhinesh.architect@gmail.com
+91 73730 93060 / 95003 66165

REGISTERED ENGINEER

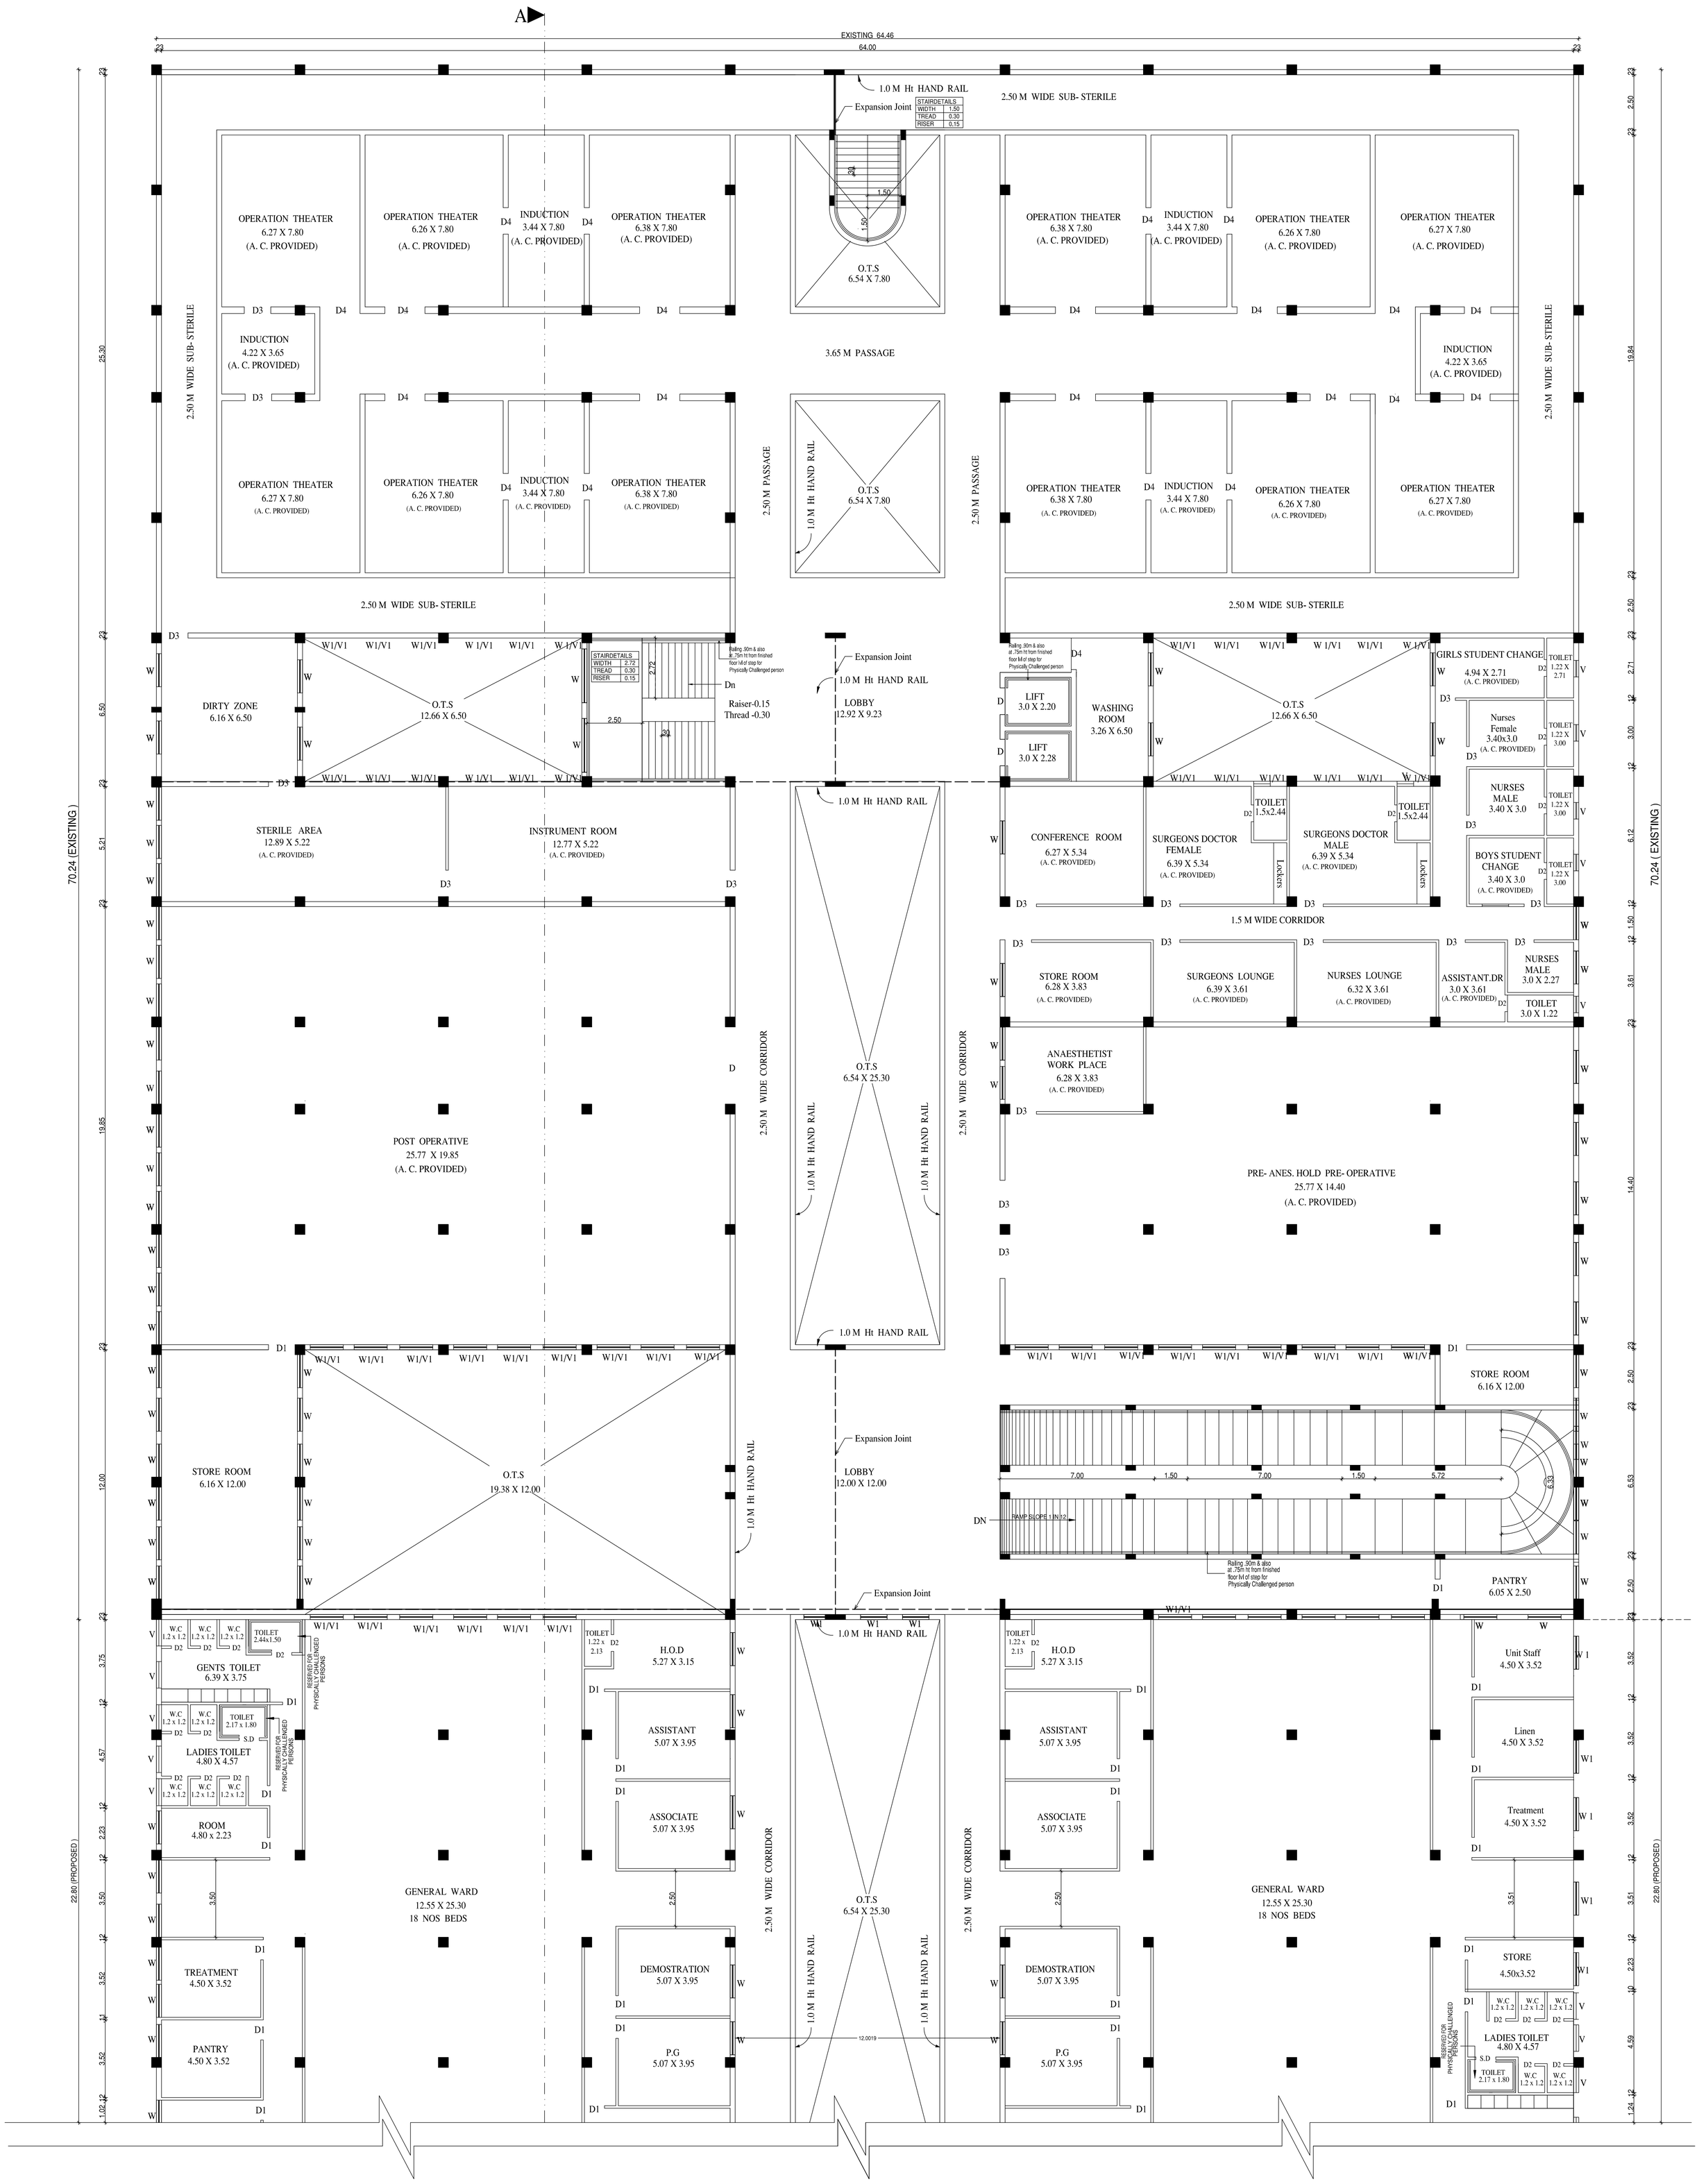

THIRD FLOOR PLAN (EXISTING / PROPOSED)

HOSPITAL (BLOCK - 1)

PLAN SHOWING THE REVISED AND PROPOSED ADDITIONAL TO THE EXISTING BUILDING OF MEDICAL COLLEGE HOSPITAL & NURSING COLLEGE BUILDING FOR VELS INSTITUTE OF SCIENCE, TECHNOLOGY AND ADVANCED STUDIES (VISTAS), (DEEMED TO BE UNIVERSITY),VELS MEDICAL COLLEGE & HOSPITAL AT PERIYAPALAYAM ROAD, S.NO : 117/1D, 117/2, 117/3 , 117/4A, 117/4B, 117/1C, 117/5, 118/1A, 118/1B, 118/2, 118/3, 118/4,118/5A, 118/5B , 118/6, 118/7, 118/8, 118/9 AT NATHAM VILLAGE, NATHAM PANCHAYAT PONNERI TALUK, S.NO :12/1,2, 3, 4, 5, & 6, 13, 14, 17, 142/1B, 142/2, 143, 144/1A2, 144/1B3B, 144/2,144/3, 144/4, 144/5, 144/6A, 151/1A, 151/1B1, 151/1B2, 151/2B, 151/3,152,153/1,153/2,154/1, 154/2, 158/2B,158/3A2, AT MANJAKARANAI VILLAGE, MANJAKARANAI PANCHAYAT, UTHUKOTTAI TALUK, S.NO 327/1A, 327/1B, 327/2B AT BANDIKAVANUR VILLAGE , BANDIKAVANUR PANCHAYAT, PONNERI TALUK, THIRUVALLUR DISTRICT.

PREVIOUS SANCTIONED VIDE BY : B.A.NO. / 198 / 2020, LETTER NO.8073/20/CB, DATED : 09/09/2020
P.P.A. LETTER NO.550/2020, DATED : 12/10/2020

SCHEDULE OF JOINERY

M.D	MAIN DOOR	-	3.66 x 2.44
D	DOOR	-	1.20 x 2.44
D1	DOOR	-	0.91 x 2.44
S.D	SLIDING DOOR	-	0.91 x 2.44
D2	DOOR	-	0.75x 2.44
W	WINDOW	-	2.44 x 1.67
W1	WINDOW	-	1.53 x 1.67
V	VENTILATOR	-	0.91 x 0.60
V1	VENTILATOR	-	1.53 x 0.60

SPECIFICATION:

FOUNDATION	-	RCC COLUMN FOOTINGS
BRICK WORK	-	C.M 1:6 FOR SUPER STRUCTURE
PLASTERING	-	C.M 1:5 FOR WALLS & 1:3 FOR CEILING
FLOORING	-	MOSAIC FLOORING
CEMENT PAINT	-	TWO COATS FOR WALLS & ONE EXTRA COAT FOR CEILING
R.C.C	-	M25 GRADE FOR ALL CONCRETE WORKS
WOOD WORK	-	ALL WOOD WORKS IN BEST QUALITY TIMBER
WEATHERING COURSE	-	AS PER NATIONAL BUILDING CODE

S E W N

SCALE : 1: 100

ALL DIMENSIONS ARE IN METER

VELS INSTITUTE OF SCIENCE , TECHNOLOGY AND ADVANCED STUDIES (VISTAS) (DEEMED TO BE UNIVERSITY). VELS MEDICAL COLLEGE AND HOSPITAL TRUSTEE


OWNER SIGNATURE

T.RAMAKRISHNAN, M.E.,
REGISTERED STRUCTURAL ENGINEER GRADE - I
RSE/GR-1/2020/02/001
No.378-A, East Main Road,
Anna Nagar, Chennai - 600101
Cell: 9444010526

REGISTERED STRUCTURAL ENGINEER

Dhinesh V Architect
Reg No: TN/R/RA/CR-1/2015/07/001
10/1, 2nd Street, Kasthuribai Nagar,
Avadi, Chennai-600 054.
dhinesh.architect@gmail.com
+91 73730 93160 / 63003 65163

REGISTERED ENGINEER

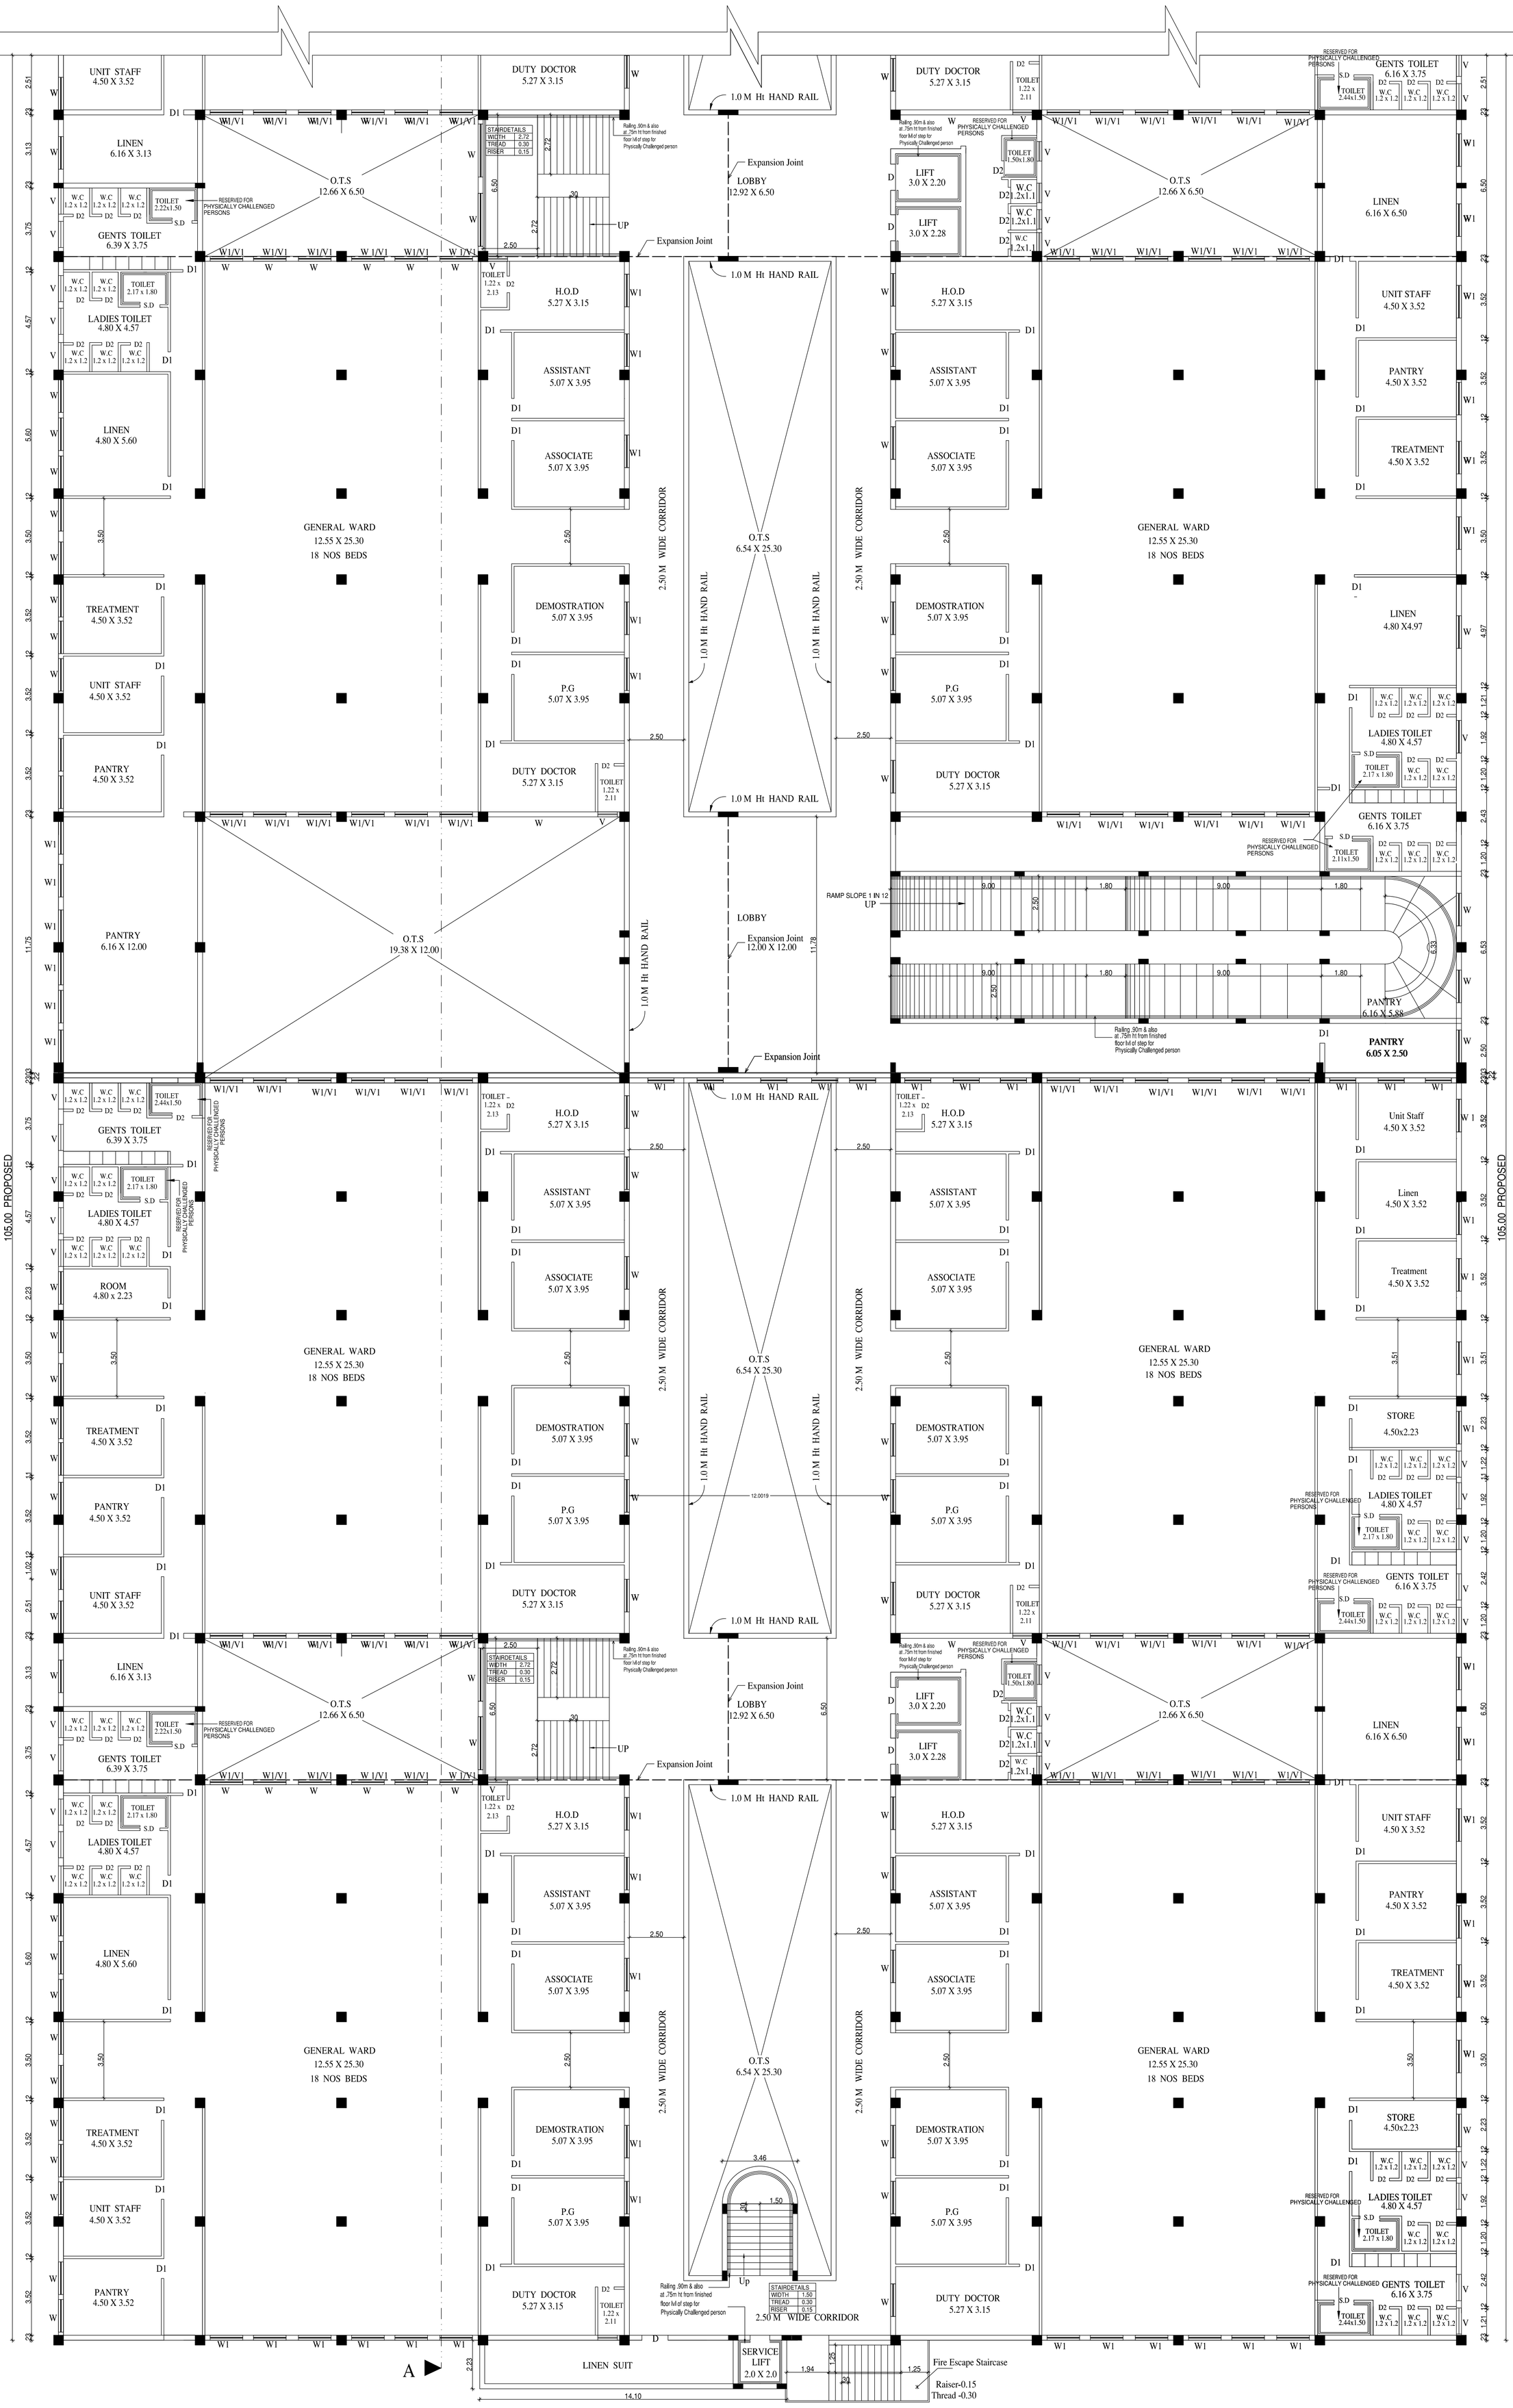

FOURTH FLOOR PLAN (PROPOSED)
HOSPITAL (BLOCK - 1)

PLAN SHOWING THE REVISED AND PROPOSED ADDITIONAL TO THE EXISTING BUILDING OF MEDICAL COLLEGE HOSPITAL & NURSING COLLEGE BUILDING FOR VELS INSTITUTE OF SCIENCE, TECHNOLOGY AND ADVANCED STUDIES (VISTAS), (DEEMED TO BE UNIVERSITY),VELS MEDICAL COLLEGE & HOSPITAL AT PERIYAPALAYAM ROAD, S.NO : 117/1D, 117/2, 117/3 , 117/4A, 117/4B, 117/1C, 117/5, 118/1A, 118/1B, 118/2, 118/3, 118/4,118/5A, 118/5B , 118/6, 118/7, 118/8, 118/9 AT NATHAM VILLAGE, NATHAM PANCHAYAT PONNERI TALUK, S.NO :12/1,2, 3, 4, 5, & 6, 13, 14, 17, 142/1B, 142/2, 143, 144/1A2, 144/1B3B, 144/2,144/3, 144/4, 144/5, 144/6A, 151/1A, 151/1B1, 151/1B2, 151/2B, 151/3,152,153/1,153/2,154/1, 154/2, 158/2B,158/3A2, AT MANJAKARANAI VILLAGE, MANJAKARANAI PANCHAYAT, UTHUKOTTAI TALUK, S.NO 327/1A, 327/1B, 327/2B AT BANDIKAVANUR VILLAGE , BANDIKAVANUR PANCHAYAT, PONNERI TALUK, THIRUVALLUR DISTRICT.

PREVIOUS SANCTIONED VIDE BY : B.A.NO. / 198 / 2020, LETTER NO.8073/20/CB, DATED : 09/09/2020
P.P.A. LETTER NO.550/2020, DATED : 12/10/2020

SCHEDULE OF JOINERY

M.D	MAIN DOOR	-	3.66 x 2.44
D	DOOR	-	1.20 x 2.44
D1	DOOR	-	0.91 x 2.44
S.D	SLIDING DOOR	-	0.91 x 2.44
D2	DOOR	-	0.75x 2.44
W	WINDOW	-	2.44 x 1.67
W1	WINDOW	-	1.53 x 1.67
V	VENTILATOR	-	0.91 x 0.60
V1	VENTILATOR	-	1.53 x 0.60

SPECIFICATION:

FOUNDATION	-	RCC COLUMN FOOTINGS
BRICK WORK	-	C.M 1:6 FOR SUPER STRUCTURE
PLASTERING	-	C.M 1:5 FOR WALLS & 1:3 FOR CEILING
FLOORING	-	MOSAIC FLOORING
CEMENT PAINT	-	TWO COATS FOR WALLS & ONE EXTRA COAT FOR CEILING
R.C.C	-	M25 GRADE FOR ALL CONCRETE WORKS
WOOD WORK	-	ALL WOOD WORKS IN BEST QUALITY TIMBER
WEATHERING COURSE)	-	AS PER NATIONAL BUILDING CODE

SCALE : 1: 100

ALL DIMENSIONS ARE IN METER

VELS INSTITUTE OF SCIENCE , TECHNOLOGY AND ADVANCED STUDIES (VISTAS)
(DEEMED TO BE UNIVERSITY).
VELS MEDICAL COLLEGE AND HOSPITAL
TRUSTEE


OWNER SIGNATURE

T.RAMAKRISHNAN, M.E.,
REGISTERED STRUCTURAL ENGINEER GRADE - I
RSE/GR-1/2020/02/001
No.378-A, East Main Road,
Anna Nagar, Chennai - 600101
Cell: 9444010526

REGISTERED STRUCTURAL ENGINEER

Dhinesh V Architect
Reg No: TVLR/RA/GR-I/2015/95/DJI
10/1, 2nd Street, Kasthuribai Nagar,
Avadi, Chennai-600 054.
dhinesh.architect@gmail.com
+91 73730 93160 / 63033 66133

REGISTERED ENGINEER

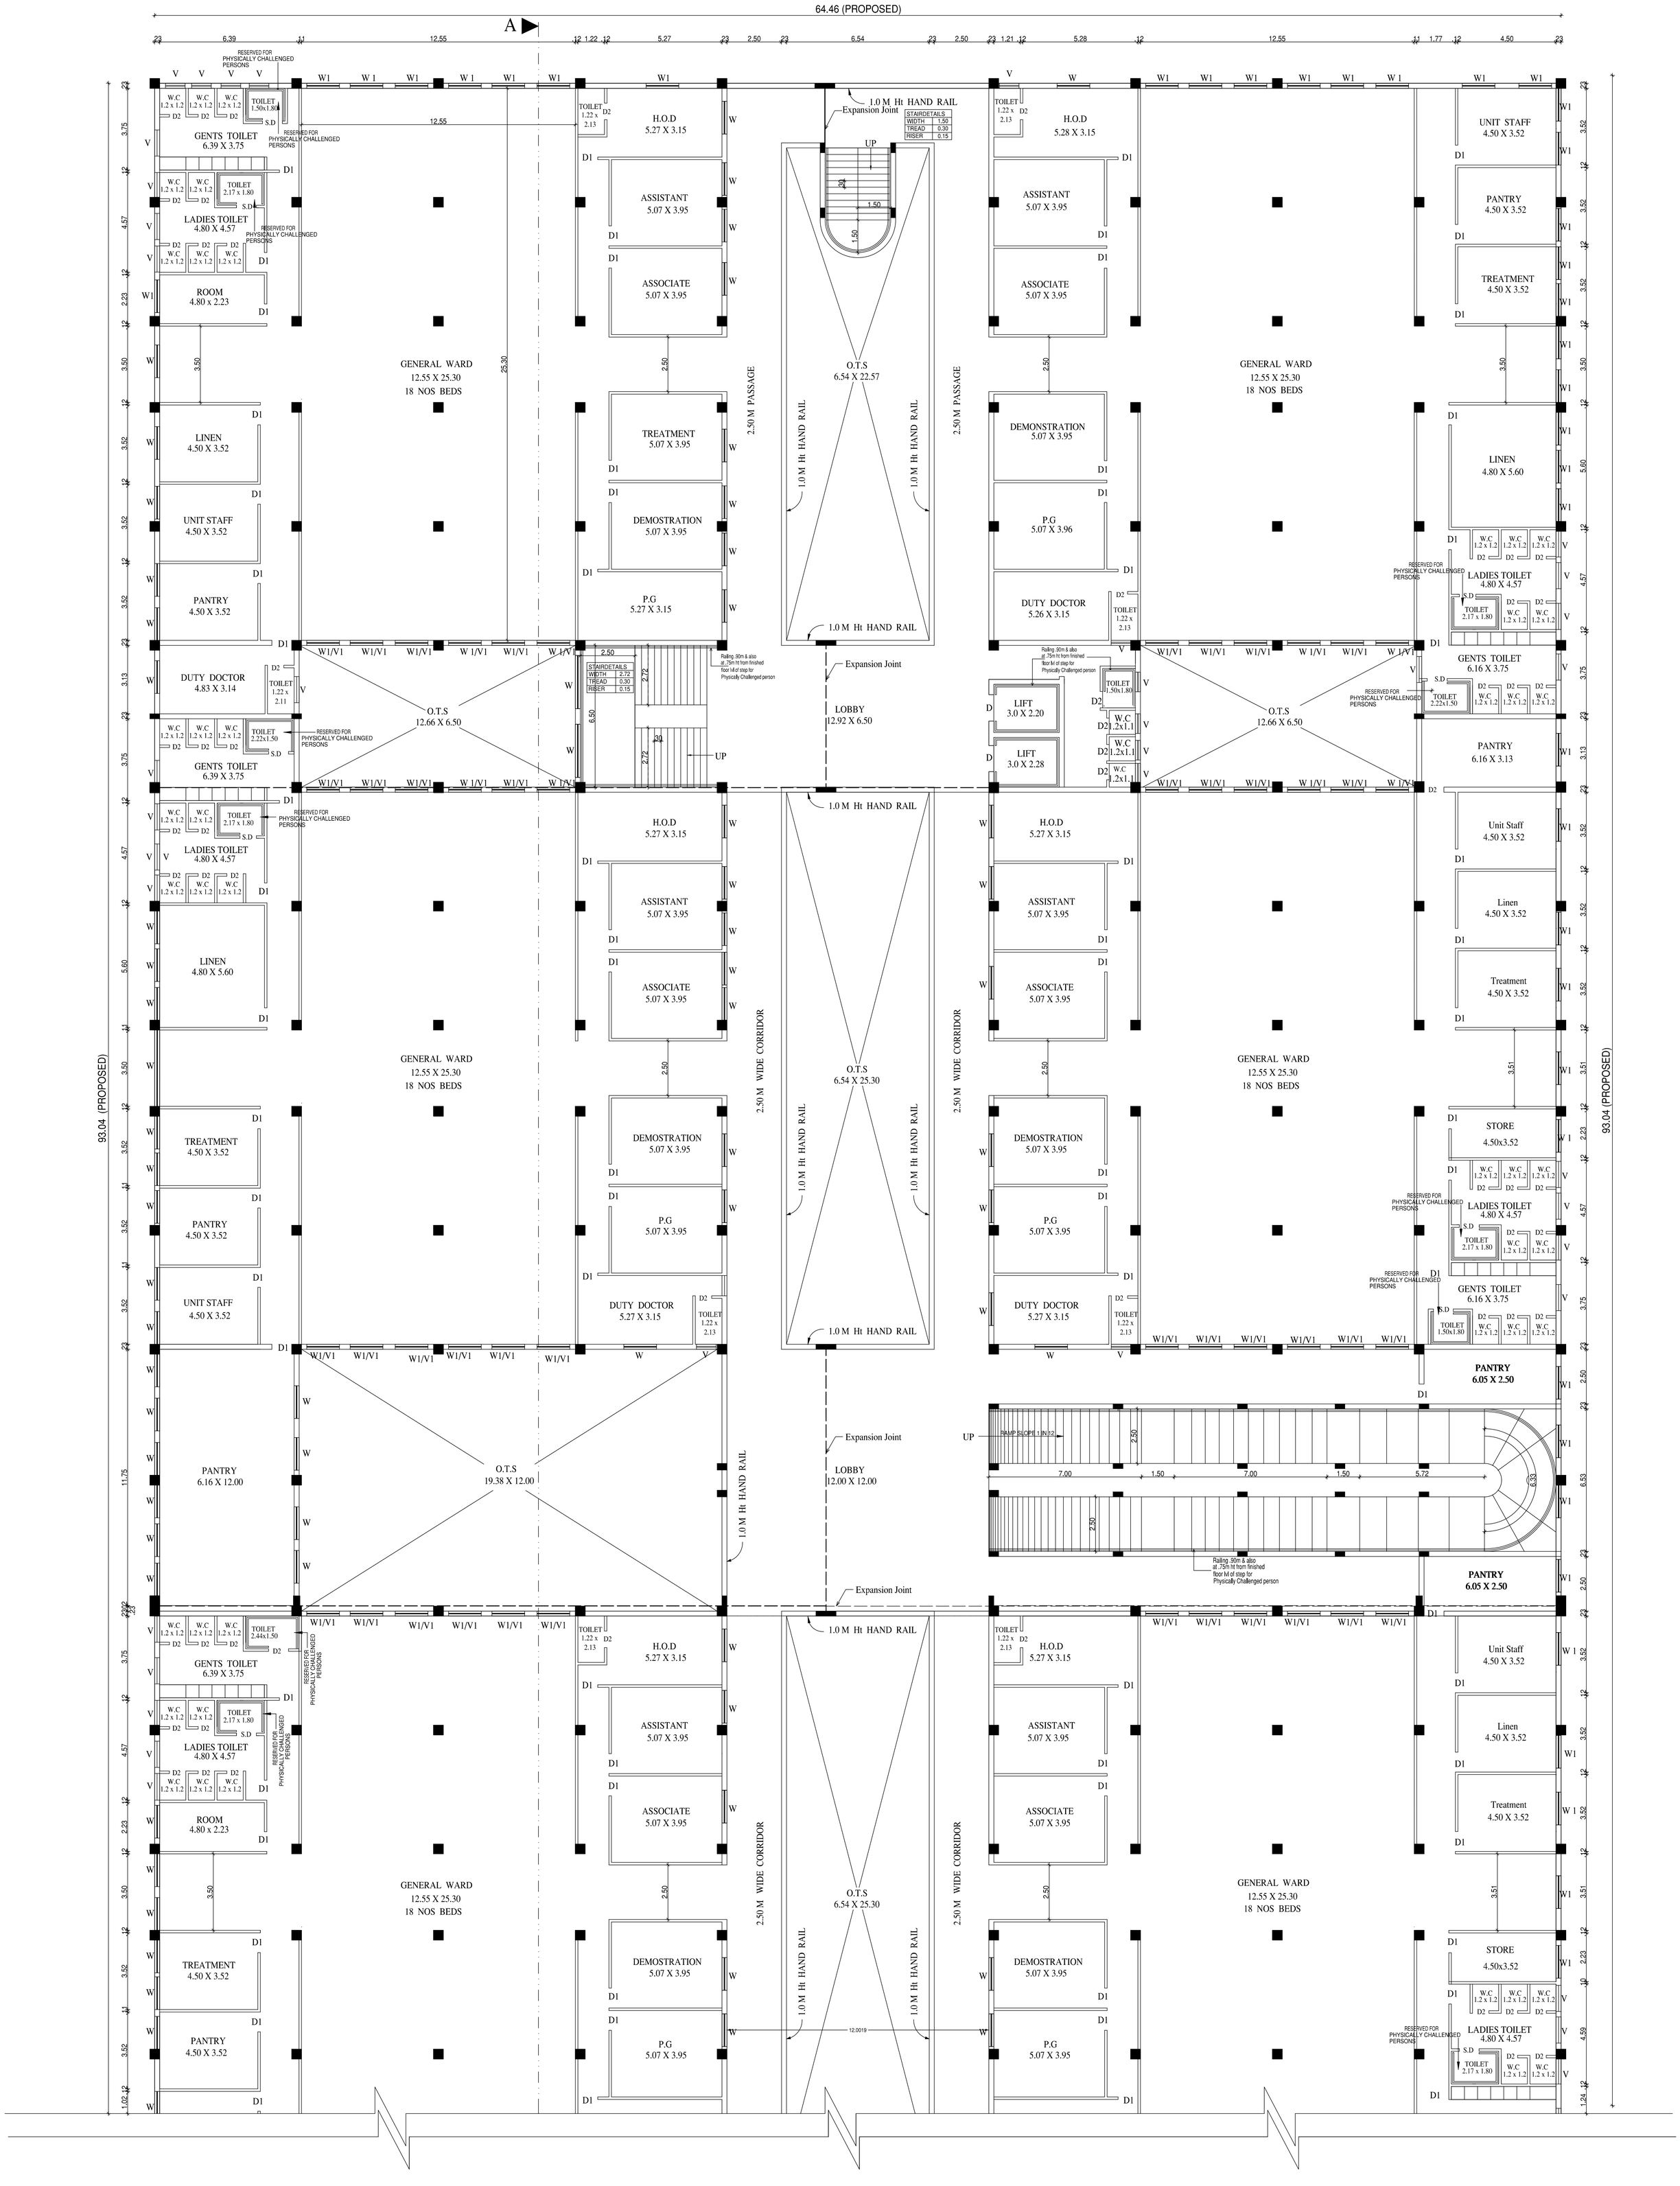

FOURTH FLOOR PLAN (PROPOSED)

HOSPITAL (BLOCK - 1)

PLAN SHOWING THE REVISED AND PROPOSED ADDITIONAL TO THE EXISTING BUILDING OF MEDICAL COLLEGE HOSPITAL & NURSING COLLEGE BUILDING FOR VELS INSTITUTE OF SCIENCE, TECHNOLOGY AND ADVANCED STUDIES (VISTAS), (DEEMED TO BE UNIVERSITY),VELS MEDICAL COLLEGE & HOSPITAL AT PERIYAPALAYAM ROAD, S.NO : 117/1D, 117/2, 117/3 , 117/4A, 117/4B, 117/1C, 117/5, 118/1A, 118/1B, 118/2, 118/3, 118/4,118/5A, 118/5B , 118/6, 118/7, 118/8, 118/9 AT NATHAM VILLAGE, NATHAM PANCHAYAT PONNERI TALUK, S.NO :12/1,2, 3, 4, 5, & 6, 13, 14, 17, 142/1B, 142/2, 143, 144/1A2, 144/1B3B, 144/2,144/3, 144/4, 144/5, 144/6A, 151/1A, 151/1B1, 151/1B2, 151/2B, 151/3,152,153/1,153/2,154/1, 154/2, 158/2B,158/3A2, AT MANJAKARANAI VILLAGE, MANJAKARANAI PANCHAYAT, UTHUKOTTAI TALUK, S.NO 327/1A, 327/1B, 327/2B AT BANDIKAVANUR VILLAGE , BANDIKAVANUR PANCHAYAT, PONNERI TALUK, THIRUVALLUR DISTRICT.

PREVIOUS SANCTIONED VIDE BY : B.A.NO. / 198 / 2020, LETTER NO.8073/20/CB, DATED : 09/09/2020
P.P.A. LETTER NO.550/2020, DATED : 12/10/2020

SCHEDULE OF JOINERY

M.D	MAIN DOOR	-	3.66 x 2.44
D	DOOR	-	1.20 x 2.44
D1	DOOR	-	0.91 x 2.44
S.D	SLIDING DOOR	-	0.91 x 2.44
D2	DOOR	-	0.75x 2.44
W	WINDOW	-	2.44 x 1.67
W1	WINDOW	-	1.53 x 1.67
V	VENTILATOR	-	0.91 x 0.60
V1	VENTILATOR	-	1.53 x 0.60

SPECIFICATION:

FOUNDATION	-	RCC COLUMN FOOTINGS
BRICK WORK	-	C.M 1:6 FOR SUPER STRUCTURE
PLASTERING	-	C.M 1:5 FOR WALLS & 1:3 FOR CEILING
FLOORING	-	MOSAIC FLOORING
CEMENT PAINT	-	TWO COATS FOR WALLS & ONE EXTRA COAT FOR CEILING
R.C.C	-	M25 GRADE FOR ALL CONCRETE WORKS
WOOD WORK	-	ALL WOOD WORKS IN BEST QUALITY TIMBER
WEATHERING COURSE }	-	AS PER NATIONAL BUILDING CODE

SCALE : 1: 100

ALL DIMENSIONS ARE IN METER

VELS INSTITUTE OF SCIENCE , TECHNOLOGY AND ADVANCED STUDIES (VISTAS)
(DEEMED TO BE UNIVERSITY).
VELS MEDICAL COLLEGE AND HOSPITAL
TRUSTEE


OWNER SIGNATURE

T.RAMAKRISHNAN, M.E.,
REGISTERED STRUCTURAL ENGINEER GRADE - I
RSE/GR-1/2020/02/001
No.378-A, East Main Road,
Anna Nagar, Chennai - 600101
Cell: 9444010526

REGISTERED STRUCTURAL ENGINEER

Dhinesh V Architect
Reg No: TN/LR/RA/CR-1/2005/05/001
10/1, 2nd Street, Kasthuribai Nagar,
Adyar, Chennai-600 054.
dhinesh.architect@gmail.com
+91 73730 93060 / 95003 66166

REGISTERED ENGINEER

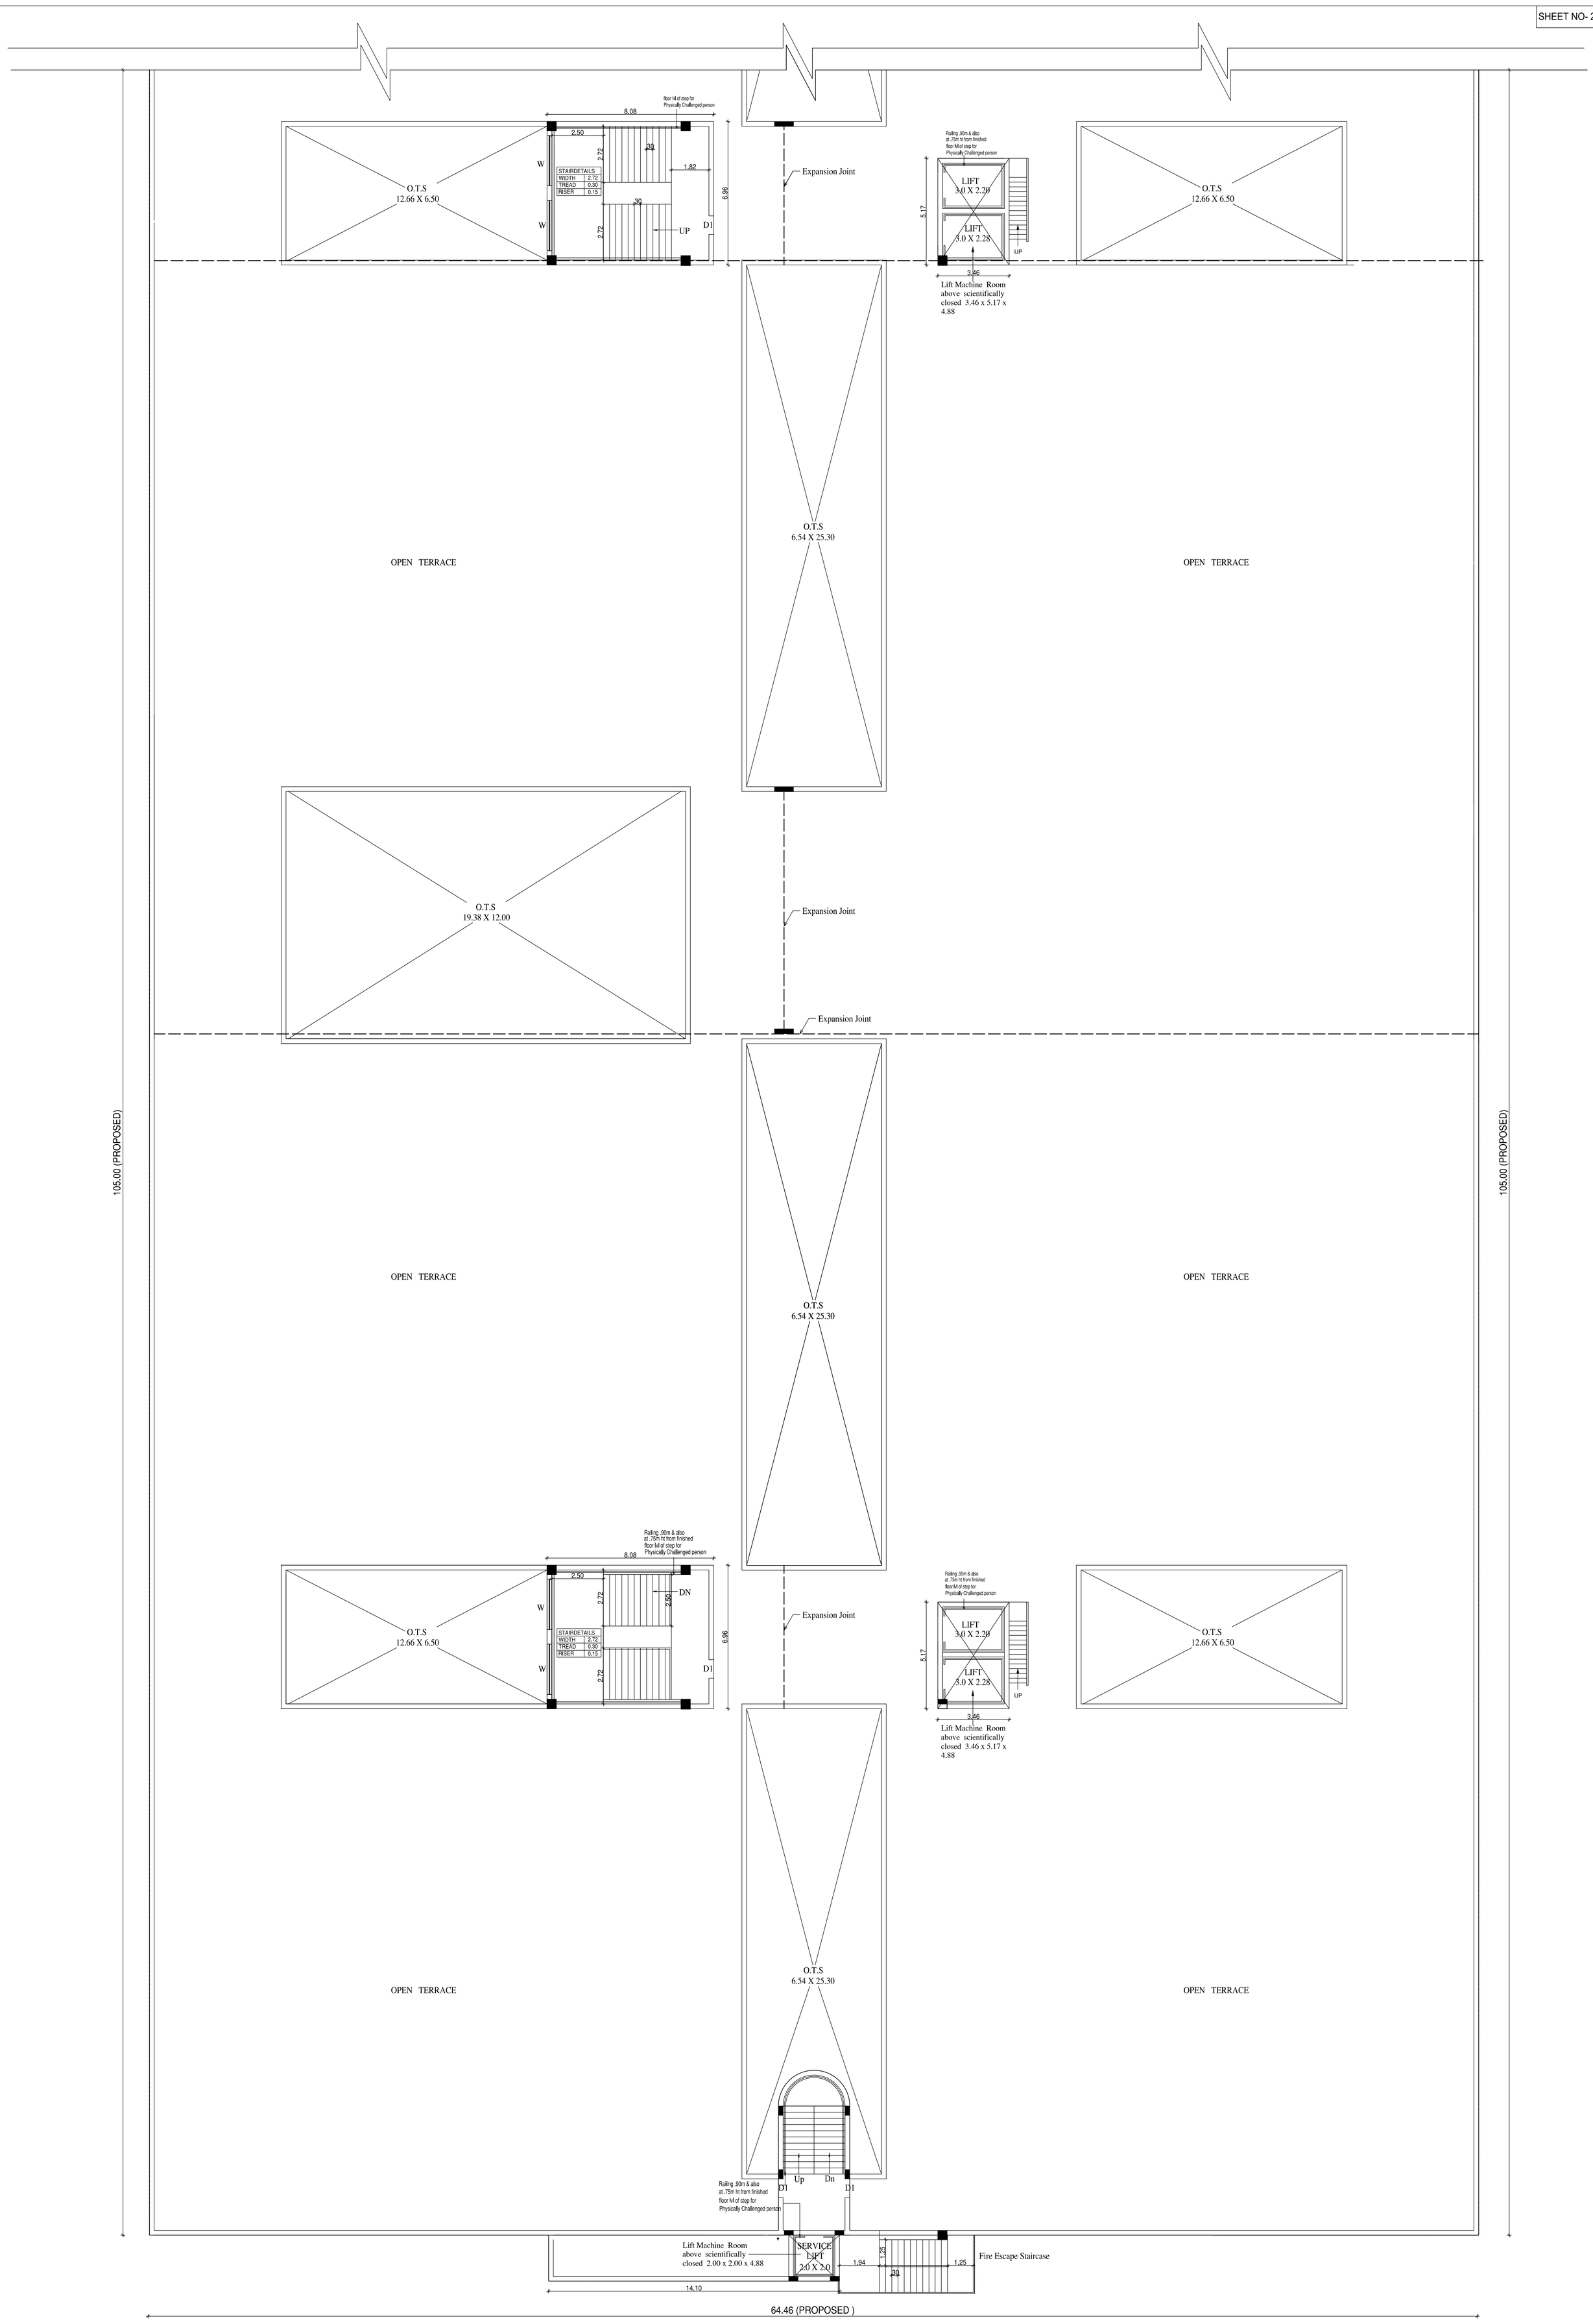

TERRACE FLOOR PLAN (PROPOSED)

HOSPITAL (BLOCK - 1)

PLAN SHOWING THE REVISED AND PROPOSED ADDITIONAL TO THE EXISTING BUILDING OF MEDICAL COLLEGE HOSPITAL & NURSING COLLEGE BUILDING FOR VELS INSTITUTE OF SCIENCE, TECHNOLOGY AND ADVANCED STUDIES (VISTAS), (DEEMED TO BE UNIVERSITY),VELS MEDICAL COLLEGE & HOSPITAL AT PERIYAPALAYAM ROAD, S.NO : 117/1D, 117/2, 117/3 , 117/4A, 117/4B, 117/1C, 117/5, 118/1A, 118/1B, 118/2, 118/3, 118/4,118/5A, 118/5B , 118/6, 118/7, 118/8, 118/9 AT NATHAM VILLAGE, NATHAM PANCHAYAT PONNERI TALUK, S.NO :12/1,2, 3, 4, 5, & 6, 13, 14, 17, 142/1B, 142/2, 143, 144/1A2, 144/1B3B, 144/2,144/3, 144/4, 144/5, 144/6A, 151/1A, 151/1B1, 151/1B2, 151/2B, 151/3,152,153/1,153/2,154/1, 154/2, 158/2B,158/3A2, AT MANJAKARANAI VILLAGE, MANJAKARANAI PANCHAYAT, UTHUKOTTAI TALUK, S.NO 327/1A, 327/1B, 327/2B AT BANDIKAVANUR VILLAGE , BANDIKAVANUR PANCHAYAT, PONNERI TALUK, THIRUVALLUR DISTRICT.

PREVIOUS SANCTIONED VIDE BY : B.A.NO. / 198 / 2020, LETTER NO.8073/20/CB, DATED : 09/09/2020
P.P.A. LETTER NO.550/2020, DATED : 12/10/2020

SCHEDULE OF JOINERY

M.D	MAIN DOOR	-	3.66 x 2.44
D	DOOR	-	1.20 x 2.44
D1	DOOR	-	0.91 x 2.44
S.D	SLIDING DOOR	-	0.91 x 2.44
D2	DOOR	-	0.75x 2.44
W	WINDOW	-	2.44 x 1.67
W1	WINDOW	-	1.53 x 1.67
V	VENTILATOR	-	0.91 x 0.60
V1	VENTILATOR	-	1.53 x 0.60

SPECIFICATION:

FOUNDATION	-	RCC COLUMN FOOTINGS
BRICK WORK	-	C.M 1:6 FOR SUPER STRUCTURE
PLASTERING	-	C.M 1:5 FOR WALLS & 1:3 FOR CEILING
FLOORING	-	MOSAIC FLOORING
CEMENT PAINT	-	TWO COATS FOR WALLS & ONE EXTRA COAT FOR CEILING
R.C.C	-	M25 GRADE FOR ALL CONCRETE WORKS
WOOD WORK	-	ALL WOOD WORKS IN BEST QUALITY TIMBER
WEATHERING COURSE)	-	AS PER NATIONAL BUILDING CODE

SCALE : 1: 100

ALL DIMENSIONS ARE IN METER

VELS INSTITUTE OF SCIENCE , TECHNOLOGY AND ADVANCED STUDIES (VISTAS) (DEEMED TO BE UNIVERSITY). VELS MEDICAL COLLEGE AND HOSPITAL TRUSTEE


OWNER SIGNATURE

T.RAMAKRISHNAN, M.E.,
REGISTERED STRUCTURAL ENGINEER GRADE - I
RSE/GR-1/2020/02/001
No.378-A, East Main Road,
Anna Nagar, Chennai - 600101
Cell: 9444010526

REGISTERED STRUCTURAL ENGINEER

Dhinesh N Architect
Reg No: TVLR/RA/CR-1/2015/05/001
10/1, 2nd Street, Kasthuribai Nagar,
Adyar, Chennai-600 054.
dhinesh.architect@gmail.com
+91 73738 93160 / 95003 65163

REGISTERED ENGINEER

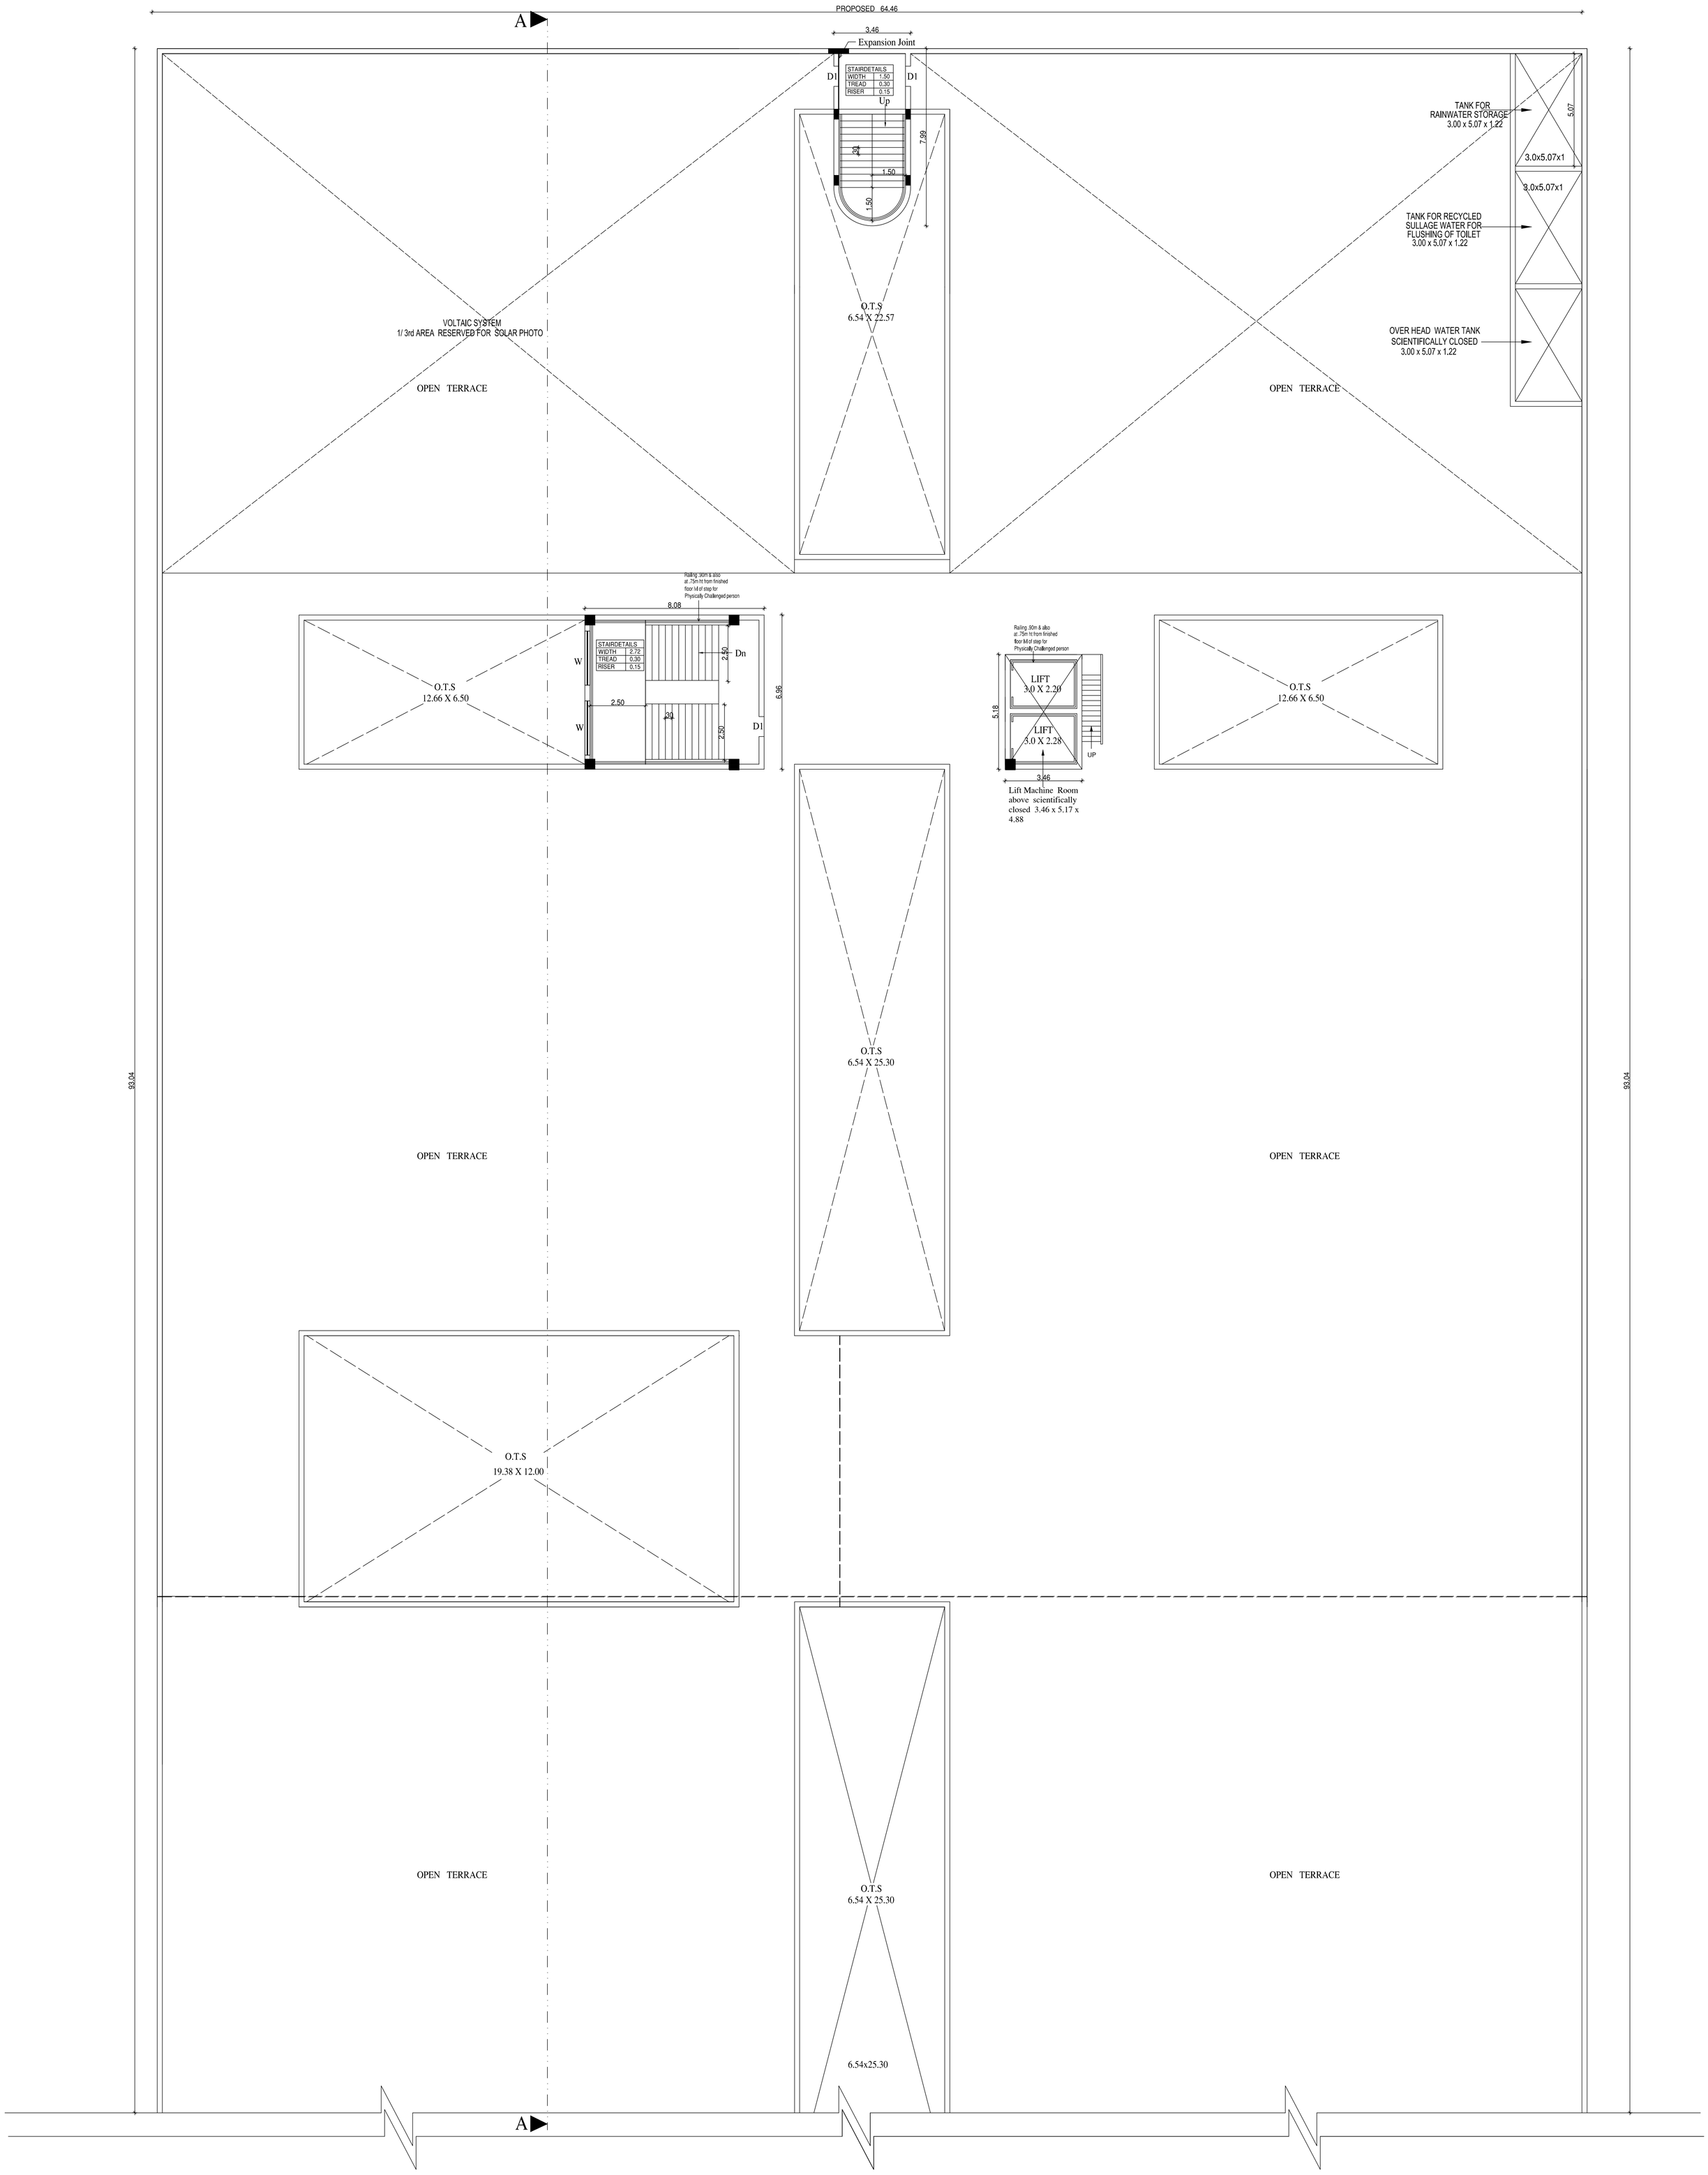

TERRACE FLOOR PLAN (PROPOSED)

HOSPITAL (BLOCK - 1)

PLAN SHOWING THE REVISED AND PROPOSED ADDITIONAL TO THE EXISTING BUILDING OF MEDICAL COLLEGE HOSPITAL & NURSING COLLEGE BUILDING FOR VELS INSTITUTE OF SCIENCE, TECHNOLOGY AND ADVANCED STUDIES (VISTAS), (DEEMED TO BE UNIVERSITY),VELS MEDICAL COLLEGE & HOSPITAL AT PERIYAPALAYAM ROAD, S.NO : 117/1D, 117/2, 117/3 , 117/4A, 117/4B, 117/1C, 117/5, 118/1A, 118/1B, 118/2, 118/3, 118/4,118/5A, 118/5B , 118/6, 118/7, 118/8, 118/9 AT NATHAM VILLAGE, NATHAM PANCHAYAT PONNERI TALUK, S.NO :12/1,2, 3, 4, 5, & 6, 13, 14, 17, 142/1B, 142/2, 143, 144/1A2, 144/1B3B, 144/2,144/3, 144/4, 144/5, 144/6A, 151/1A, 151/1B1, 151/1B2, 151/2B, 151/3,152,153/1,153/2,154/1, 154/2, 158/2B,158/3A2, AT MANJAKARANAI VILLAGE, MANJAKARANAI PANCHAYAT, UTHUKOTTAI TALUK, S.NO 327/1A, 327/1B, 327/2B AT BANDIKAVANUR VILLAGE , BANDIKAVANUR PANCHAYAT, PONNERI TALUK, THIRUVALLUR DISTRICT.

PREVIOUS SANCTIONED VIDE BY : B.A.NO. / 198 / 2020, LETTER NO.8073/20/CB, DATED : 09/09/2020
P.P.A. LETTER NO.550/2020, DATED : 12/10/2020

SCHEDULE OF JOINERY

M.D	MAIN DOOR	-	3.66 x 2.44
D	DOOR	-	1.20 x 2.44
D1	DOOR	-	0.91 x 2.44
S.D	SLIDING DOOR	-	0.91 x 2.44
D2	DOOR	-	0.75x 2.44
W	WINDOW	-	2.44 x 1.67
W1	WINDOW	-	1.53 x 1.67
V	VENTILATOR	-	0.91 x 0.60
V1	VENTILATOR	-	1.53 x 0.60

S E W N

SPECIFICATION:

FOUNDATION	-	RCC COLUMN FOOTINGS
BRICK WORK	-	C.M 1:6 FOR SUPER STRUCTURE
PLASTERING	-	C.M 1:5 FOR WALLS & 1:3 FOR CEILING
FLOORING	-	MOSAIC FLOORING
CEMENT PAINT	-	TWO COATS FOR WALLS & ONE EXTRA COAT FOR CEILING
R.C.C	-	M25 GRADE FOR ALL CONCRETE WORKS
WOOD WORK	-	ALL WOOD WORKS IN BEST QUALITY TIMBER
WEATHERING COURSE }	-	AS PER NATIONAL BUILDING CODE

SCALE : 1: 100

ALL DIMENSIONS ARE IN METER

VELS INSTITUTE OF SCIENCE , TECHNOLOGY AND ADVANCED STUDIES (VISTAS) (DEEMED TO BE UNIVERSITY). VELS MEDICAL COLLEGE AND HOSPITAL TRUSTEE

OWNER SIGNATURE


T.RAMAKRISHNAN, M.E.,
REGISTERED STRUCTURAL ENGINEER GRADE - I
RSE/GR-1/2020/02/001
No.378-A, East Main Road,
Anna Nagar, Chennai - 600101
Cell: 9444010526

REGISTERED STRUCTURAL ENGINEER

Dhinesh V Architect
Reg No: TN/CA/23-1/2015/05/001
10/1, 2nd Street, Kasthuribai Nagar,
Avadi, Chennai-600 054.
dhinesh.architect@gmail.com
+91 73730 93060 / 95003 66003


REGISTERED ENGINEER

PLAN SHOWING THE PROPOSED ADDITIONAL TO THE EXISTING MEDICAL COLLEGE , HOSPITAL AND NURSING COLLEGE BUILDING FOR VELS INSTITUTE OF SCIENCE, TECHNOLOGY AND ADVANCED STUDIES (VISTAS), (DEEMED TO BE UNIVERSITY), VELS MEDICAL COLLEGE & HOSPITAL AT PERIYAPALAYAM ROAD, S.NO : 117/1D, 117/2, 117/3 , 117/4A, 117/4B, 117/1C, 117/5, 118/1A, 118/1B, 118/2, 118/3, 118/4, 118/5A, 118/5B , 118/6, 118/7, 118/8, 118/9 AT NATHAM VILLAGE, NATHAM PANCHAYAT, PONNERI TALUK, S.NO :12/1, 2, 3, 4, 5, & 6, 13, 14, 17, 142/1B, 142/2, 143, 144/1A2, 144/1B3B, 144/2, 144/3, 144/4, 144/5, 144/6A, 151/1A, 151/1B1, 151/1B2, 151/2B, 151/3,152,153/1,153/2,154/1, 154/2,158/2B, 158/3A2, AT MANJAKARANAI VILLAGE, MANJAKARANAI PANCHAYAT, UTHUKOTTAI TALUK, S.NO 327/1A, 327/1B, 327/2B AT BANDIKAVANUR VILLAGE , BANDIKAVANUR PANCHAYAT, PONNERI TALUK, THIRUVALLUR DISTRICT.

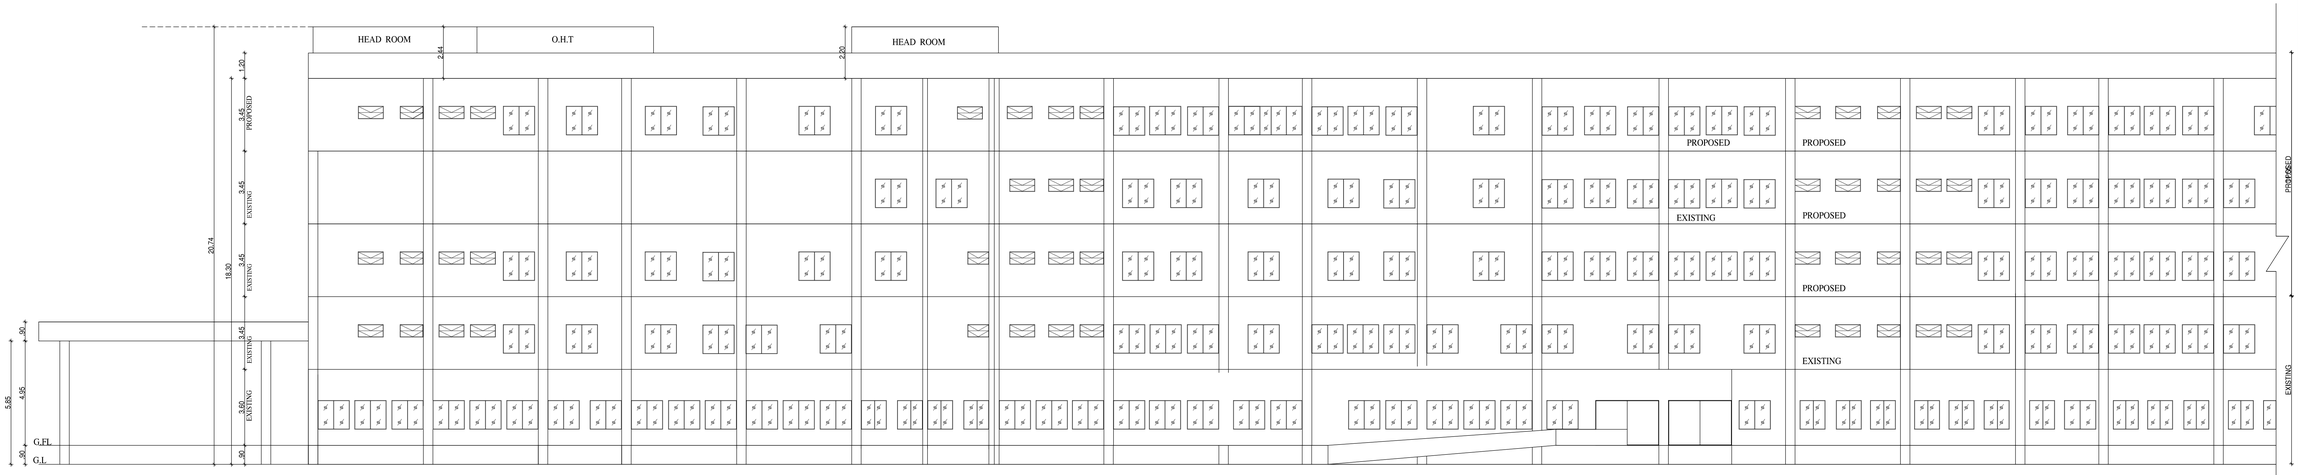

EASTERN SIDE FRONT ELEVATION

HOSPITAL (BLOCK - 1)

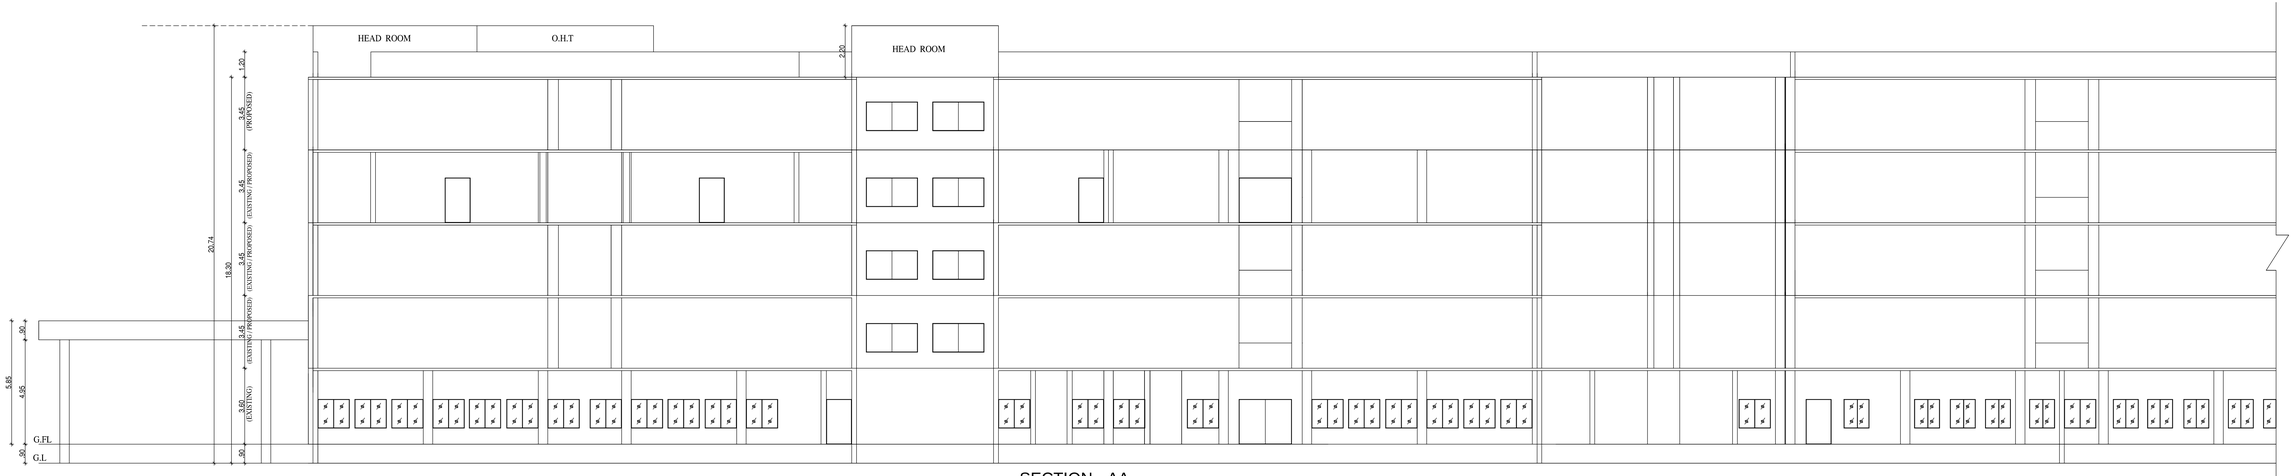

SECTION - AA

HOSPITAL (BLOCK - 1)

SPECIFICATION:

FOUNDATION	-	RCC COLUMN FOOTINGS
BRICK WORK	-	C.M 1:6 FOR SUPER STRUCTURE
PLASTERING	-	C.M 1:5 FOR WALLS & 1:3 FOR CEILING
FLOORING	-	MOSAIC FLOORING
CEMENT PAINT	-	TWO COATS FOR WALLS & ONE EXTRA COAT FOR CEILING
R.C.C	-	M25 GRADE FOR ALL CONCRETE WORKS
WOOD WORK	-	ALL WOOD WORKS IN BEST QUALITY TIMBER
WEATHERING COURSE	-	AS PER NATIONAL BUILDING CODE

SCHEDULE OF JOINERY

SCALE : 1: 100 | ALL DIMENSIONS ARE IN METER

COLOUR INDEX

PROPOSED

BOUNDARY

ROAD

S E W N

VELS INSTITUTE OF SCIENCE , TECHNOLOGY AND ADVANCED STUDIES (VISTAS) (DEEMED TO BE UNIVERSITY) VELS MEDICAL COLLEGE AND HOSPITAL TRUSTEE

OWNER SIGNATURE

T.RAMAKRISHNAN, M.E.,
REGISTERED STRUCTURAL ENGINEER GRADE - I
RSE/GR-1/2020/02/001
No.378-A, East Main Road,
Anna Nagar, Chennai - 600101
Cell: 9444010526

REGISTERED STRUCTURAL ENGINEER


Reg No: TN01/01/2001/03/05/001
10/1, 2nd Street, Kasthuribai Nagar,
Avadi, Chennai-600 054.

REGISTERED ENGINEER



EASTERN SIDE FRONT ELEVATION

HOSPITAL (BLOCK - 1)

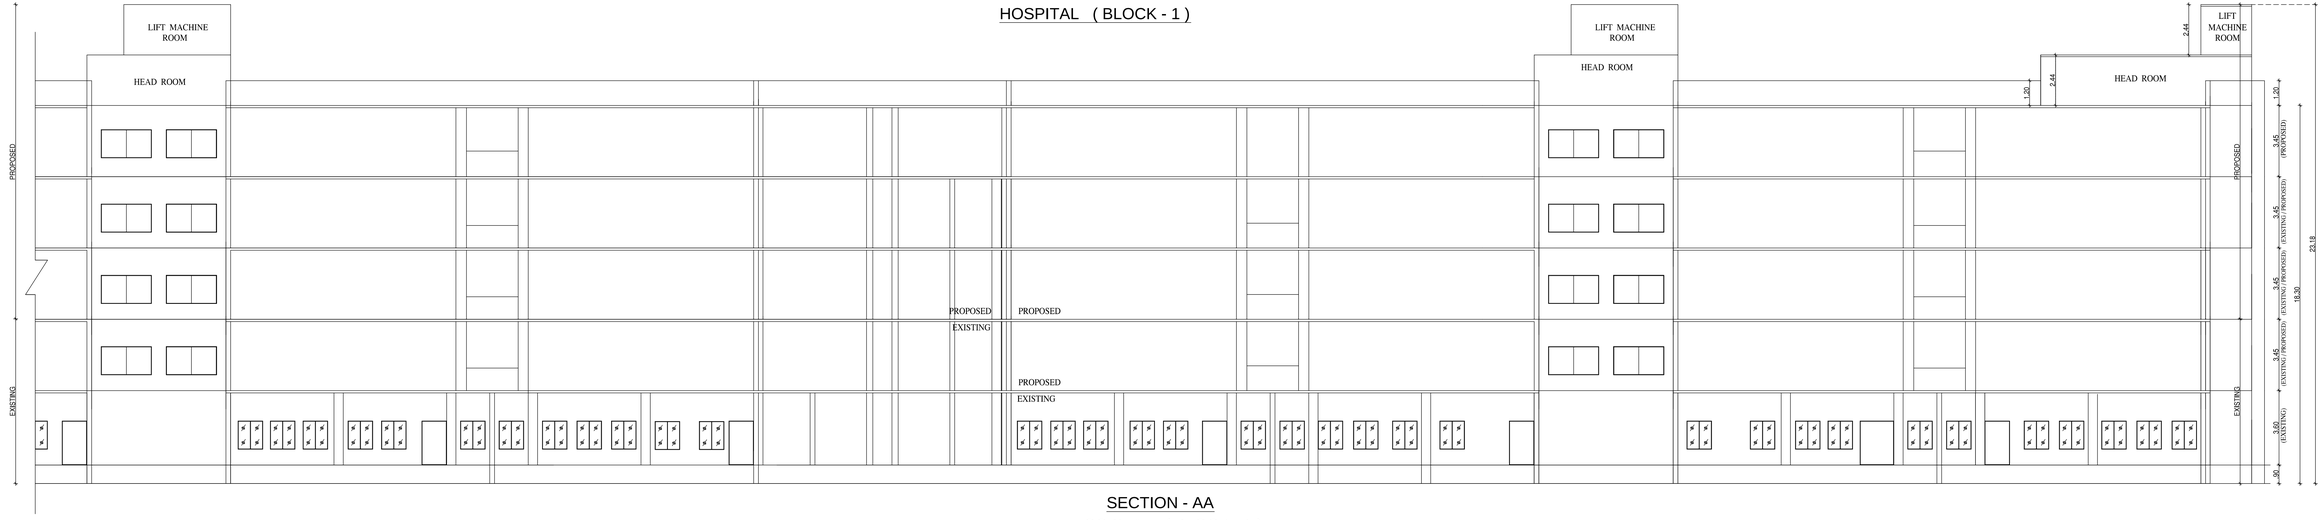

SECTION - AA

HOSPITAL (BLOCK - 1)

PLAN SHOWING THE PROPOSED ADDITIONAL TO THE EXISTING MEDICAL COLLEGE , HOSPITAL AND NURSING COLLEGE BUILDING FOR VELS INSTITUTE OF SCIENCE, TECHNOLOGY AND ADVANCED STUDIES (VISTAS), (DEEMED TO BE UNIVERSITY), VELS MEDICAL COLLEGE & HOSPITAL AT PERIYAPALAYAM ROAD, S.NO : 117/1D, 117/2, 117/3 , 117/4A, 117/4B, 117/1C, 117/5, 118/1A, 118/1B, 118/2, 118/3, 118/4, 118/5A, 118/5B , 118/6, 118/7, 118/8, 118/9 AT NATHAM VILLAGE, NATHAM PANCHAYAT, PONNERI TALUK, S.NO :12/1, 2, 3, 4, 5, & 6, 13, 14, 17, 142/1B, 142/2, 143, 144/1A2, 144/1B3B, 144/2, 144/3, 144/4, 144/5, 144/6A, 151/1A, 151/1B1, 151/1B2, 151/2B, 151/3,152,153/1,153/2,154/1, 154/2,158/2B, 158/3A2, AT MANJAKARANAI VILLAGE, MANJAKARANAI PANCHAYAT, UTHUKOTTAI TALUK, S.NO 327/1A, 327/1B, 327/2B AT BANDIKAVANUR VILLAGE , BANDIKAVANUR PANCHAYAT, PONNERI TALUK, THIRUVALLUR DISTRICT.

SPECIFICATION:

FOUNDATION	-	RCC COLUMN FOOTINGS
BRICK WORK	-	C.M 1:6 FOR SUPER STRUCTURE
PLASTERING	-	C.M 1:5 FOR WALLS & 1:3 FOR CEILING
FLOORING	-	MOSAIC FLOORING
CEMENT PAINT	-	TWO COATS FOR WALLS & ONE EXTRA COAT FOR CEILING
R.C.C	-	M25 GRADE FOR ALL CONCRETE WORKS
WOOD WORK	-	ALL WOOD WORKS IN BEST QUALITY TIMBER
WEATHERING COURSE	-	AS PER NATIONAL BUILDING CODE

SCHEDULE OF JOINERY

SCALE : 1: 100 ALL DIMENSIONS ARE IN METER

COLOUR INDEX

PROPOSED

BOUNDARY

ROAD

S E W N


VELS INSTITUTE OF SCIENCE , TECHNOLOGY AND ADVANCED STUDIES (VISTAS) (DEEMED TO BE UNIVERSITY). VELS MEDICAL COLLEGE AND HOSPITAL TYPE-III-A

OWNER SIGNATURE

T.RAMAKRISHNAN, M.E.,
REGISTERED STRUCTURAL ENGINEER GRADE - I
RSE/GR-1/2020/02/0001
No.378-A, East Main Road,
Anna Nagar, Chennai - 600101
Cell: 9444010526

REGISTERED STRUCTURAL ENGINEER

REGISTERED ENGINEER

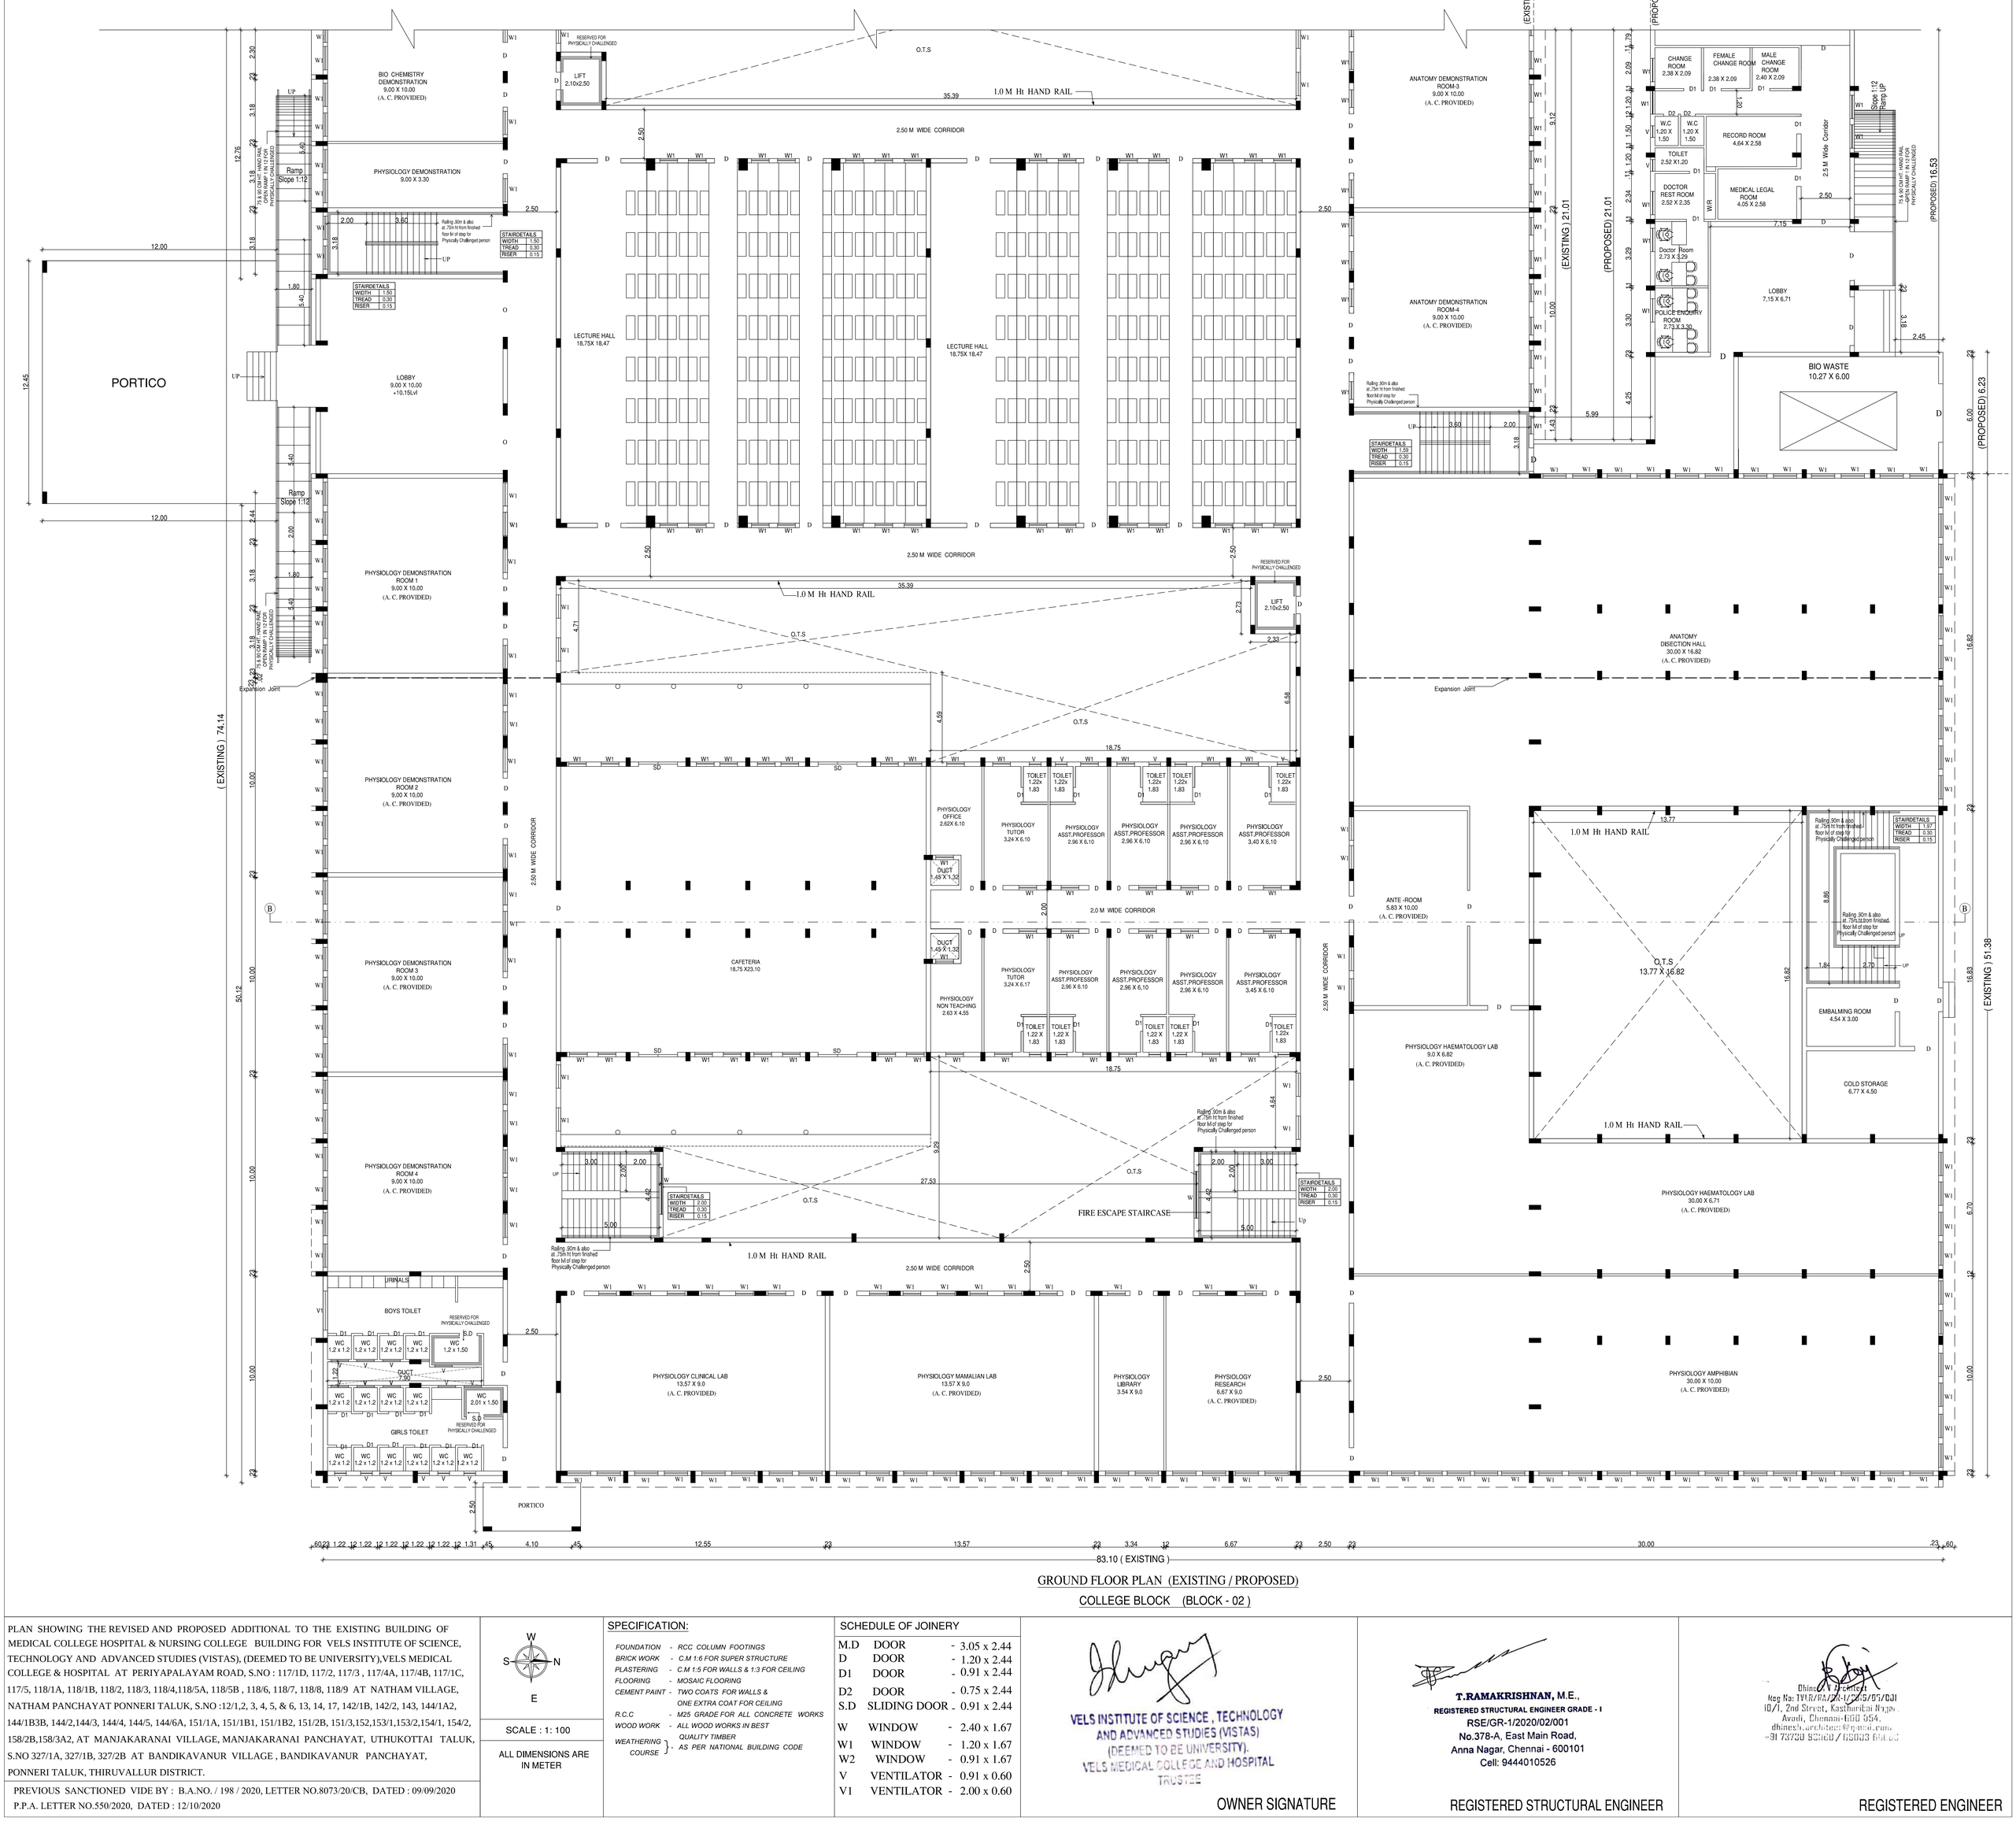

GROUND FLOOR PLAN (EXISTING / PROPOSED)

COLLEGE BLOCK (BLOCK - 02)

PLAN SHOWING THE REVISED AND PROPOSED ADDITIONAL TO THE EXISTING BUILDING OF MEDICAL COLLEGE HOSPITAL & NURSING COLLEGE BUILDING FOR VELS INSTITUTE OF SCIENCE, TECHNOLOGY AND ADVANCED STUDIES (VISTAS), (DEEMED TO BE UNIVERSITY),VELS MEDICAL COLLEGE & HOSPITAL AT PERIYAPALAYAM ROAD, S.NO : 117/1D, 117/2, 117/3 , 117/4A, 117/4B, 117/1C, 117/5, 118/1A, 118/1B, 118/2, 118/3, 118/4,118/5A, 118/5B , 118/6, 118/7, 118/8, 118/9 AT NATHAM VILLAGE, NATHAM PANCHAYAT PONNERI TALUK, S.NO :12/1,2, 3, 4, 5, & 6, 13, 14, 17, 142/1B, 142/2, 143, 144/1A2, 144/1B3B, 144/2,144/3, 144/4, 144/5, 144/6A, 151/1A, 151/1B1, 151/1B2, 151/2B, 151/3,152,153/1,153/2,154/1, 154/2, 158/2B,158/3A2, AT MANJAKARANAI VILLAGE, MANJAKARANAI PANCHAYAT, UTHUKOTTAI TALUK, S.NO 327/1A, 327/1B, 327/2B AT BANDIKAVANUR VILLAGE , BANDIKAVANUR PANCHAYAT, PONNERI TALUK, THIRUVALLUR DISTRICT.

PREVIOUS SANCTIONED VIDE BY : B.A.NO. / 198 / 2020, LETTER NO.8073/20/CB, DATED : 09/09/2020
P.P.A. LETTER NO.550/2020, DATED : 12/10/2020

W S N E

SCALE : 1: 100

ALL DIMENSIONS ARE IN METER

SPECIFICATION:

FOUNDATION	-	RCC COLUMN FOOTINGS
BRICK WORK	-	C.M 1:6 FOR SUPER STRUCTURE
PLASTERING	-	C.M 1:5 FOR WALLS & 1:3 FOR CEILING
FLOORING	-	MOSAIC FLOORING
CEMENT PAINT	-	TWO COATS FOR WALLS & ONE EXTRA COAT FOR CEILING
R.C.C	-	M25 GRADE FOR ALL CONCRETE WORKS
WOOD WORK	-	ALL WOOD WORKS IN BEST QUALITY TIMBER
WEATHERING COURSE	-	AS PER NATIONAL BUILDING CODE

SCHEDULE OF JOINERY

M.D	DOOR	-	3.05 x 2.44
D	DOOR	-	1.20 x 2.44
D1	DOOR	-	0.91 x 2.44
D2	DOOR	-	0.75 x 2.44
S.D	SLIDING DOOR	-	0.91 x 2.44
W	WINDOW	-	2.40 x 1.67
W1	WINDOW	-	1.20 x 1.67
W2	WINDOW	-	0.91 x 1.67
V	VENTILATOR	-	0.91 x 0.60
V1	VENTILATOR	-	2.00 x 0.60

VELS INSTITUTE OF SCIENCE , TECHNOLOGY AND ADVANCED STUDIES (VISTAS) (DEEMED TO BE UNIVERSITY). VELS MEDICAL COLLEGE AND HOSPITAL TRUSTEE


OWNER SIGNATURE

T.RAMAKRISHNAN, M.E.,
REGISTERED STRUCTURAL ENGINEER GRADE - I
RSE/GR-1/2020/02/001
No.378-A, East Main Road,
Anna Nagar, Chennai - 600101
Cell: 9444010526

REGISTERED STRUCTURAL ENGINEER


Dhinesh V Architect
Reg No: TVR/RA/CR-1/2015/01/001
10/1, 2nd Street, Kasthuribai Nagar,
Avadi, Chennai-600 054.
dhinesh.architect@gmail.com
+91 73739 93160 / 95003 66106

REGISTERED ENGINEER

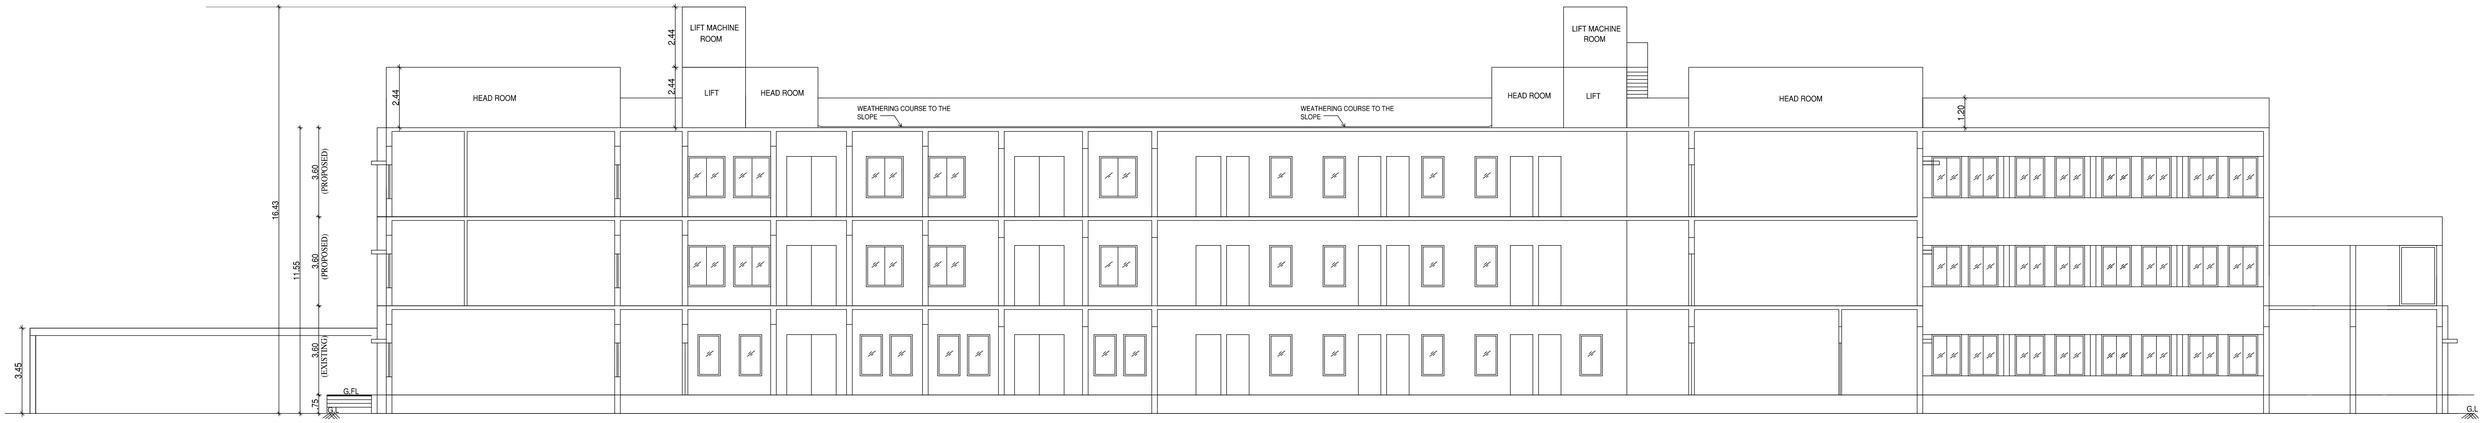

SECTION - BB

COLLEGE BLOCK (BLOCK - 02)

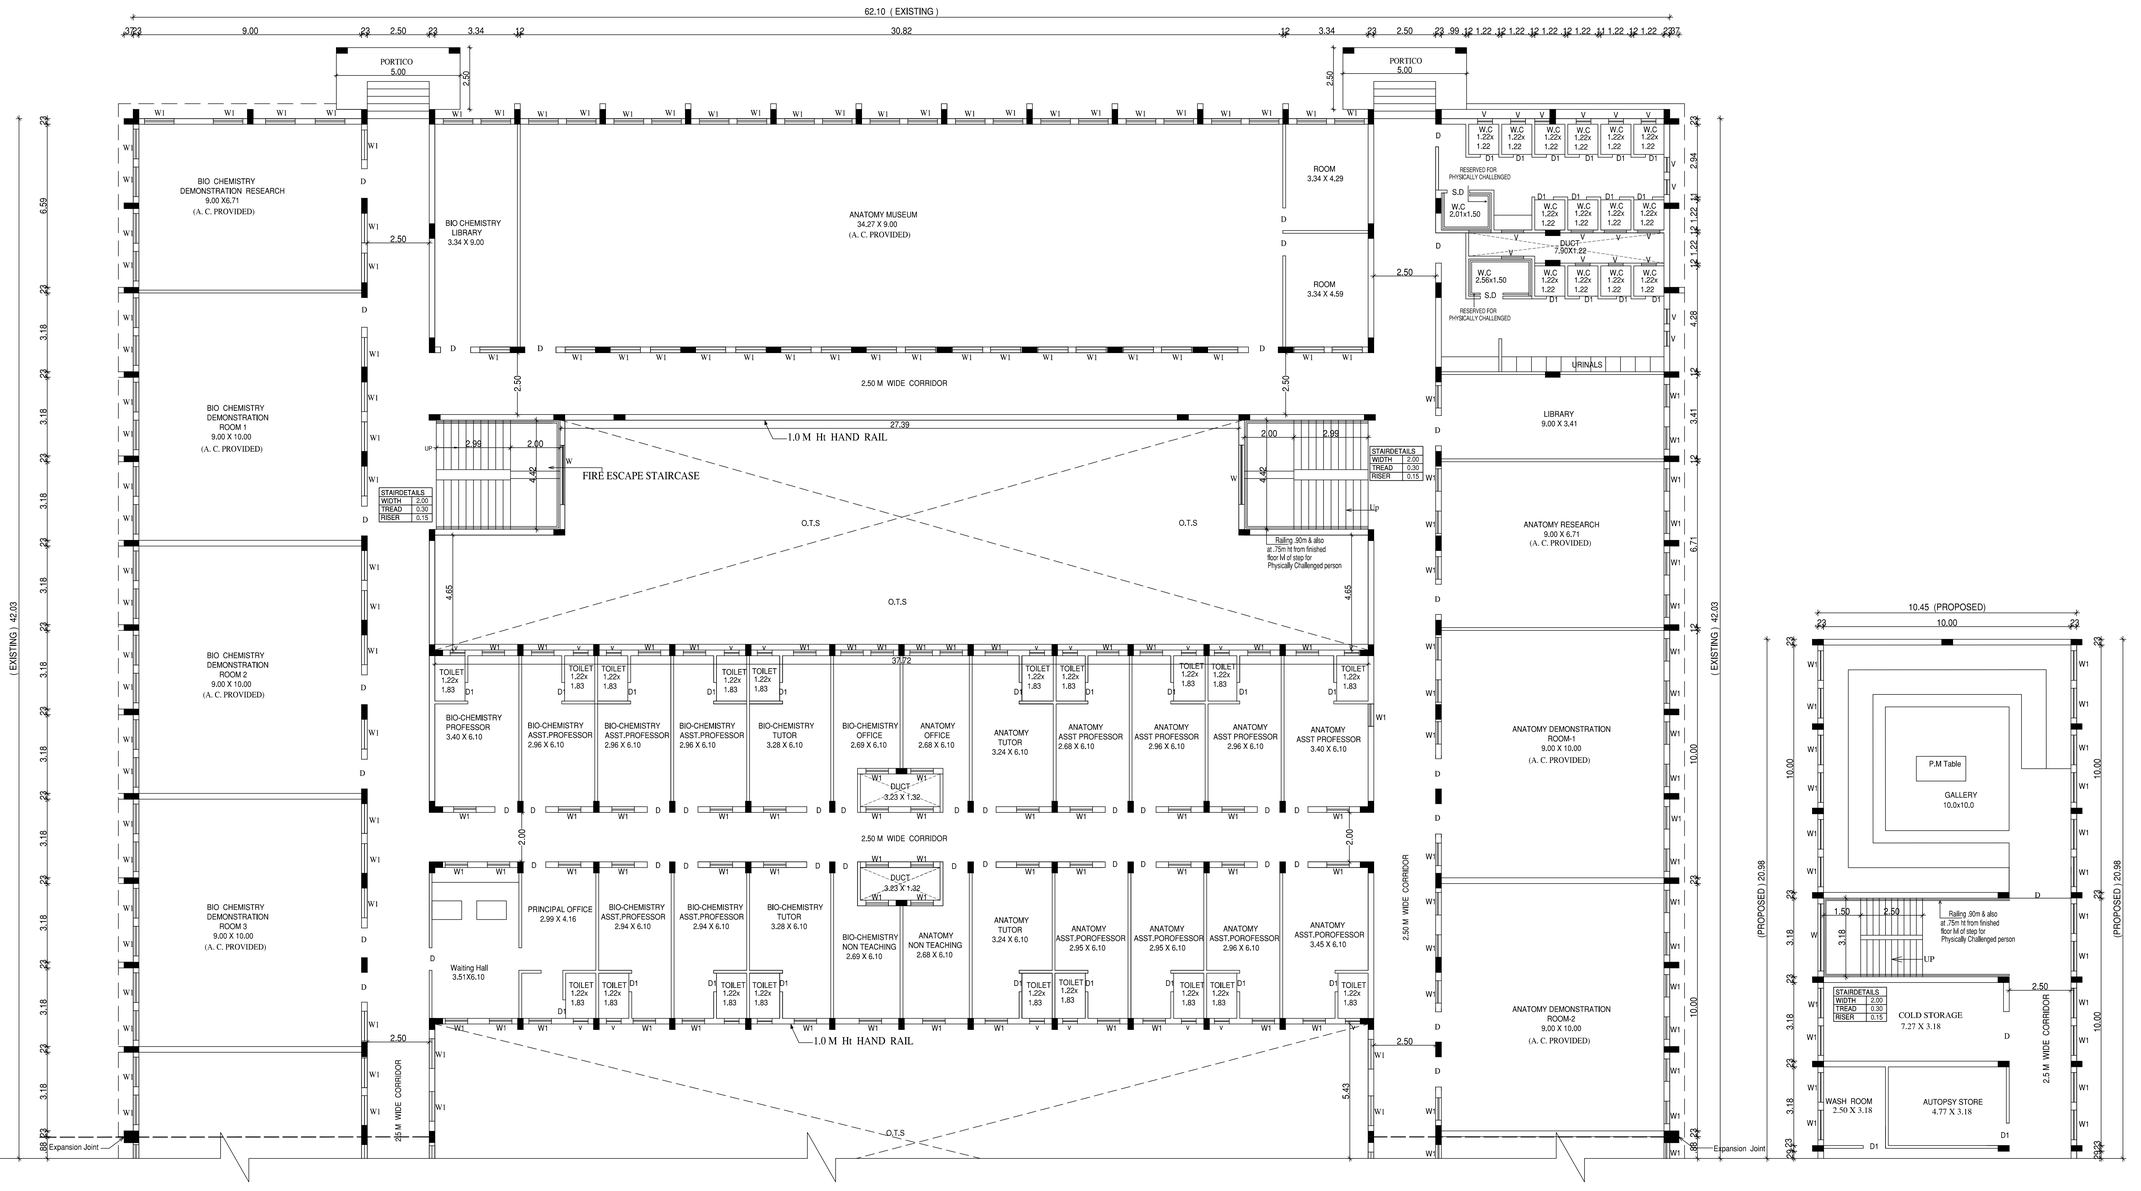

GROUND FLOOR PLAN (EXISTING / PROPOSED)

COLLEGE BLOCK (BLOCK - 02)

PLAN SHOWING THE REVISED AND PROPOSED ADDITIONAL TO THE EXISTING BUILDING OF MEDICAL COLLEGE HOSPITAL & NURSING COLLEGE BUILDING FOR VELS INSTITUTE OF SCIENCE, TECHNOLOGY AND ADVANCED STUDIES (VISTAS), (DEEMED TO BE UNIVERSITY),VELS MEDICAL COLLEGE & HOSPITAL AT PERIYAPALAYAM ROAD, S.NO : 117/1D, 117/2, 117/3 , 117/4A, 117/4B, 117/1C, 117/5, 118/1A, 118/1B, 118/2, 118/3, 118/4,118/5A, 118/5B , 118/6, 118/7, 118/8, 118/9 AT NATHAM VILLAGE, NATHAM PANCHAYAT PONNERI TALUK, S.NO :12/1,2, 3, 4, 5, & 6, 13, 14, 17, 142/1B, 142/2, 143, 144/1A2, 144/1B3B, 144/2,144/3, 144/4, 144/5, 144/6A, 151/1A, 151/1B1, 151/1B2, 151/2B, 151/3,152,153/1,153/2,154/1, 154/2, 158/2B,158/3A2, AT MANJAKARANAI VILLAGE, MANJAKARANAI PANCHAYAT, UTHUKOTTAI TALUK, S.NO 327/1A, 327/1B, 327/2B AT BANDIKAVANUR VILLAGE , BANDIKAVANUR PANCHAYAT, PONNERI TALUK, THIRUVALLUR DISTRICT.

PREVIOUS SANCTIONED VIDE BY : B.A.NO. / 198 / 2020, LETTER NO.8073/20/CB, DATED : 09/09/2020
P.P.A. LETTER NO.550/2020, DATED : 12/10/2020

W
S N
E

SCALE : 1: 100

ALL DIMENSIONS ARE IN METER

SPECIFICATION:

FOUNDATION	-	RCC COLUMN FOOTINGS
BRICK WORK	-	C.M 1:6 FOR SUPER STRUCTURE
PLASTERING	-	C.M 1:5 FOR WALLS & 1:3 FOR CEILING
FLOORING	-	MOSAIC FLOORING
CEMENT PAINT	-	TWO COATS FOR WALLS & ONE EXTRA COAT FOR CEILING
R.C.C	-	M25 GRADE FOR ALL CONCRETE WORKS
WOOD WORK	-	ALL WOOD WORKS IN BEST QUALITY TIMBER
WEATHERING COURSE	-	AS PER NATIONAL BUILDING CODE

SCHEDULE OF JOINERY

M.D	DOOR	-	3.05 x 2.44
D	DOOR	-	1.20 x 2.44
D1	DOOR	-	0.91 x 2.44
D2	DOOR	-	0.75 x 2.44
S.D	SLIDING DOOR	-	0.91 x 2.44
W	WINDOW	-	2.40 x 1.67
W1	WINDOW	-	1.20 x 1.67
W2	WINDOW	-	0.91 x 1.67
V	VENTILATOR	-	0.91 x 0.60
V1	VENTILATOR	-	2.00 x 0.60

VELS INSTITUTE OF SCIENCE , TECHNOLOGY AND ADVANCED STUDIES (VISTAS)
(DEEMED TO BE UNIVERSITY).
VELS MEDICAL COLLEGE AND HOSPITAL
TRUSTEE


OWNER SIGNATURE

T.RAMAKRISHNAN, M.E.,
REGISTERED STRUCTURAL ENGINEER GRADE - I
RSE/GR-1/2020/02001
No.378-A, East Main Road,
Anna Nagar, Chennai - 600101
Cell: 9444010526

REGISTERED STRUCTURAL ENGINEER

Dhinesh Architect
Reg No: TVLR/RA/CR-1/2015/057/DJ
10/1, 2nd Street, Kasthuribai Nagar,
Avadi, Chennai-600 054.
dhinesh.architect@gmail.com
+91 73730 52160 / 65003 64162

REGISTERED ENGINEER

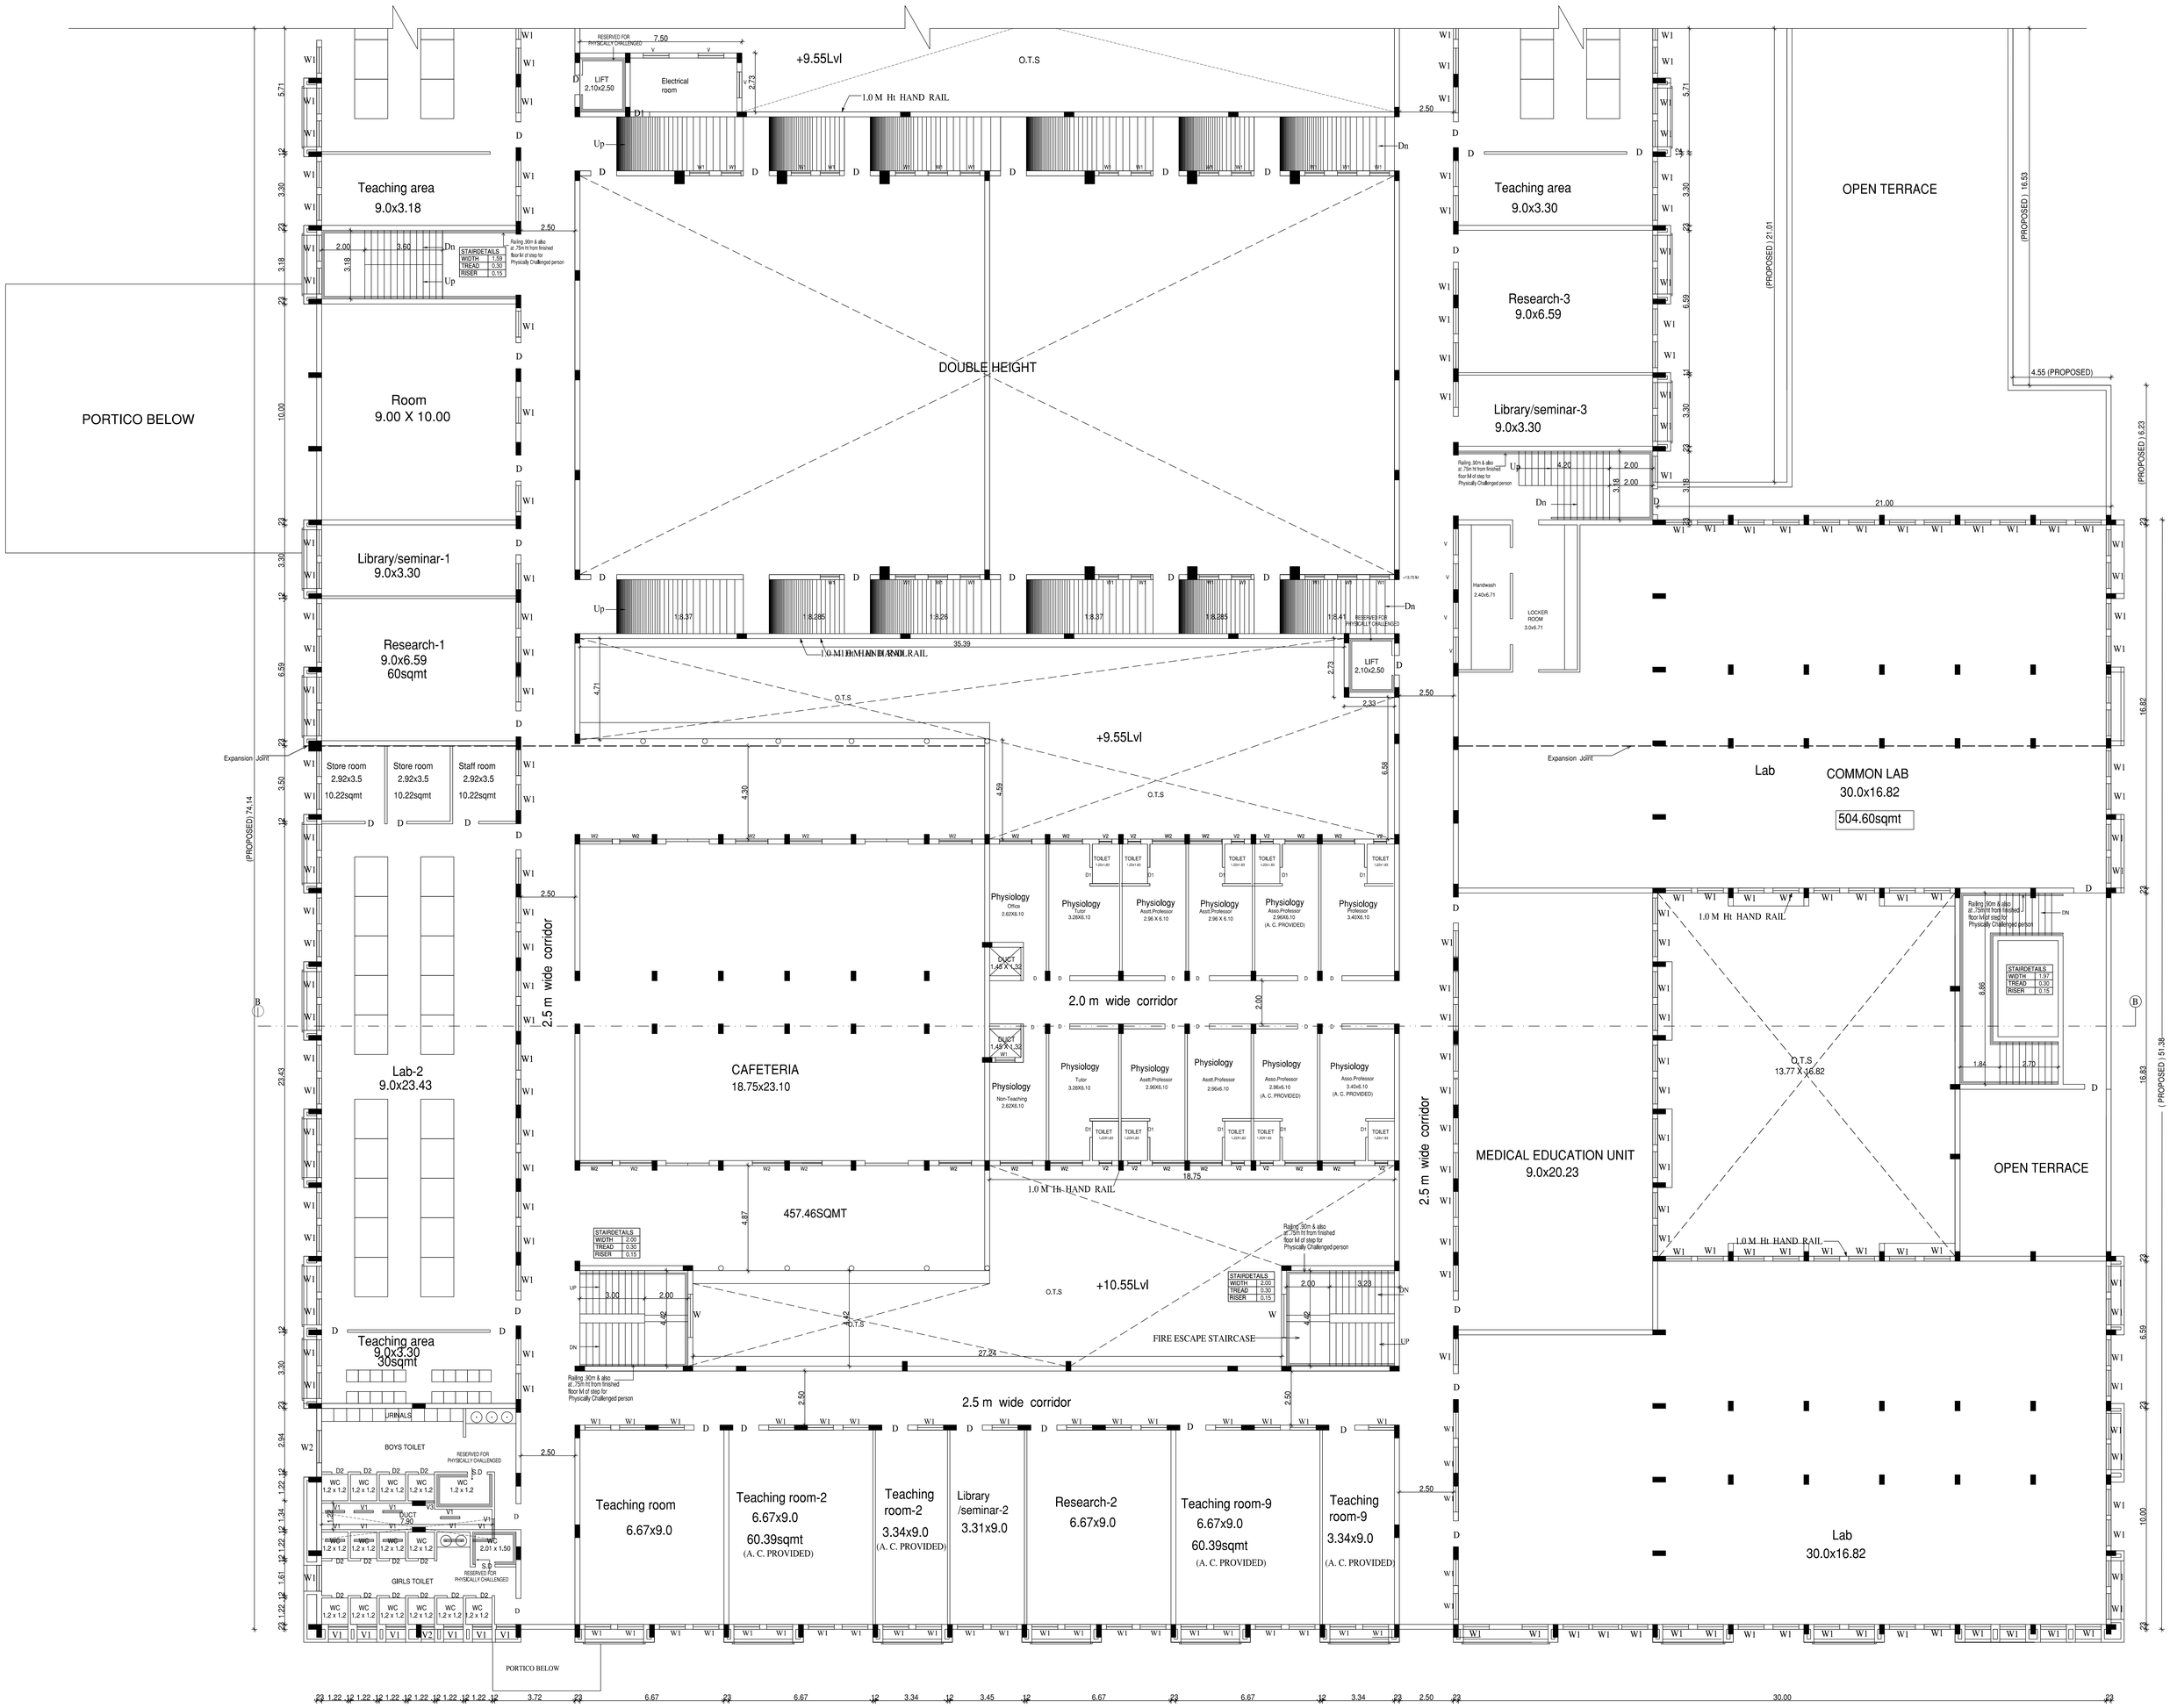

FIRST FLOOR PLAN (PROPOSED)
COLLEGE BLOCK (BLOCK - 02)

PLAN SHOWING THE REVISED AND PROPOSED ADDITIONAL TO THE EXISTING BUILDING OF MEDICAL COLLEGE HOSPITAL & NURSING COLLEGE BUILDING FOR VELS INSTITUTE OF SCIENCE, TECHNOLOGY AND ADVANCED STUDIES (VISTAS), (DEEMED TO BE UNIVERSITY),VELS MEDICAL COLLEGE & HOSPITAL AT PERIYAPALAYAM ROAD, S.NO : 117/1D, 117/2, 117/3 , 117/4A, 117/4B, 117/1C, 117/5, 118/1A, 118/1B, 118/2, 118/3, 118/4,118/5A, 118/5B , 118/6, 118/7, 118/8, 118/9 AT NATHAM VILLAGE, NATHAM PANCHAYAT PONNERI TALUK, S.NO :12/1,2, 3, 4, 5, & 6, 13, 14, 17, 142/1B, 142/2, 143, 144/1A2, 144/1B3B, 144/2,144/3, 144/4, 144/5, 144/6A, 151/1A, 151/1B1, 151/1B2, 151/2B, 151/3,152,153/1,153/2,154/1, 154/2, 158/2B,158/3A2, AT MANJAKARANAI VILLAGE, MANJAKARANAI PANCHAYAT, UTHUKOTTAI TALUK, S.NO 327/1A, 327/1B, 327/2B AT BANDIKAVANUR VILLAGE , BANDIKAVANUR PANCHAYAT, PONNERI TALUK, THIRUVALLUR DISTRICT.

PREVIOUS SANCTIONED VIDE BY : B.A.NO. / 198 / 2020, LETTER NO.8073/20/CB, DATED : 09/09/2020
P.P.A. LETTER NO.550/2020, DATED : 12/10/2020

W
S N
E

SCALE : 1: 100

ALL DIMENSIONS ARE IN METER

SPECIFICATION:

FOUNDATION	-	RCC COLUMN FOOTINGS
BRICK WORK	-	C.M 1:6 FOR SUPER STRUCTURE
PLASTERING	-	C.M 1:5 FOR WALLS & 1:3 FOR CEILING
FLOORING	-	MOSAIC FLOORING
CEMENT PAINT	-	TWO COATS FOR WALLS & ONE EXTRA COAT FOR CEILING
R.C.C	-	M25 GRADE FOR ALL CONCRETE WORKS
WOOD WORK	-	ALL WOOD WORKS IN BEST QUALITY TIMBER
WEATHERING COURSE	-	AS PER NATIONAL BUILDING CODE

SCHEDULE OF JOINERY

M.D	DOOR	-	3.05 x 2.44
D	DOOR	-	1.20 x 2.44
D1	DOOR	-	0.91 x 2.44
D2	DOOR	-	0.75 x 2.44
S.D	SLIDING DOOR	-	0.91 x 2.44
W	WINDOW	-	2.40 x 1.67
W1	WINDOW	-	1.20 x 1.67
W2	WINDOW	-	0.91 x 1.67
V	VENTILATOR	-	0.91 x 0.60
V1	VENTILATOR	-	2.00 x 0.60

VELS INSTITUTE OF SCIENCE , TECHNOLOGY AND ADVANCED STUDIES (VISTAS) (DEEMED TO BE UNIVERSITY). VELS MEDICAL COLLEGE AND HOSPITAL TRUSTEE


OWNER SIGNATURE

T.RAMAKRISHNAN, M.E.,
REGISTERED STRUCTURAL ENGINEER GRADE - I
RSE/GR-1/2020/02/001
No.378-A, East Main Road,
Anna Nagar, Chennai - 600101
Cell: 9444010526

REGISTERED STRUCTURAL ENGINEER


Dhinesh V Architect
Reg No: TN/R/RA/ZR-I/2015/05/001
10/1, 2nd Street, Kasthuribai Nagar,
Avadi, Chennai-600 054.
dhinesh.architect@gmail.com
+91 73730 92960 / 95003 66166

REGISTERED ENGINEER

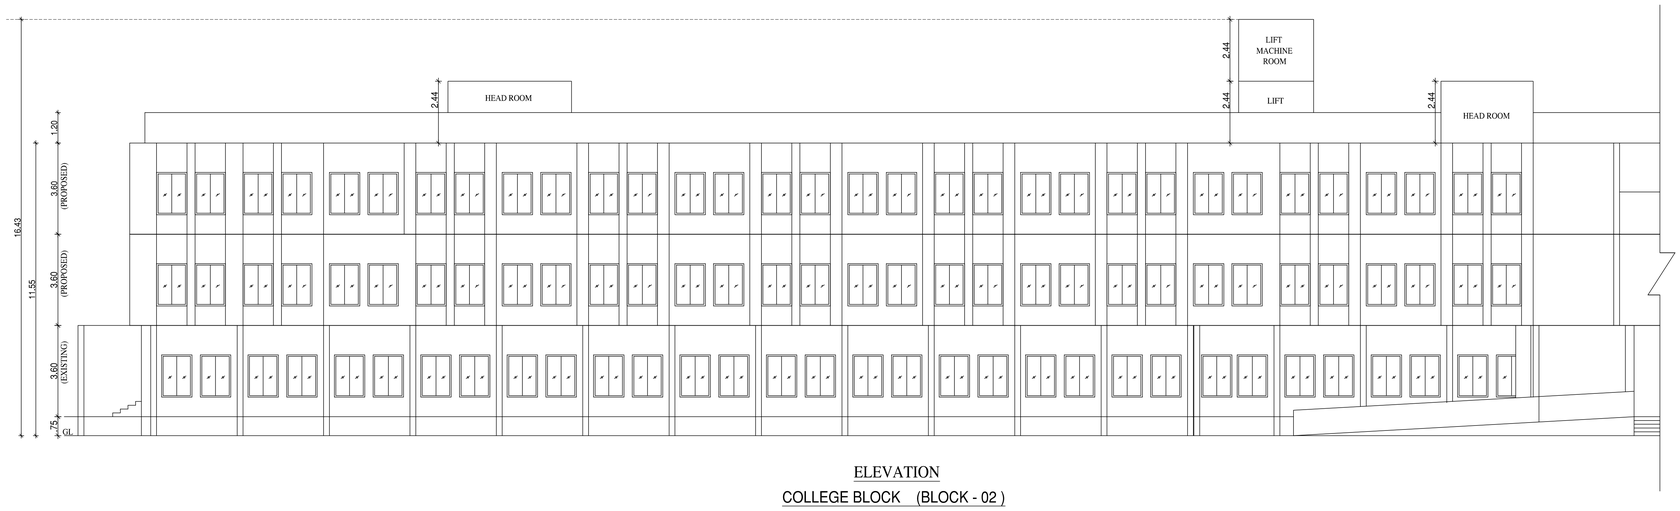

ELEVATION

COLLEGE BLOCK (BLOCK - 02)

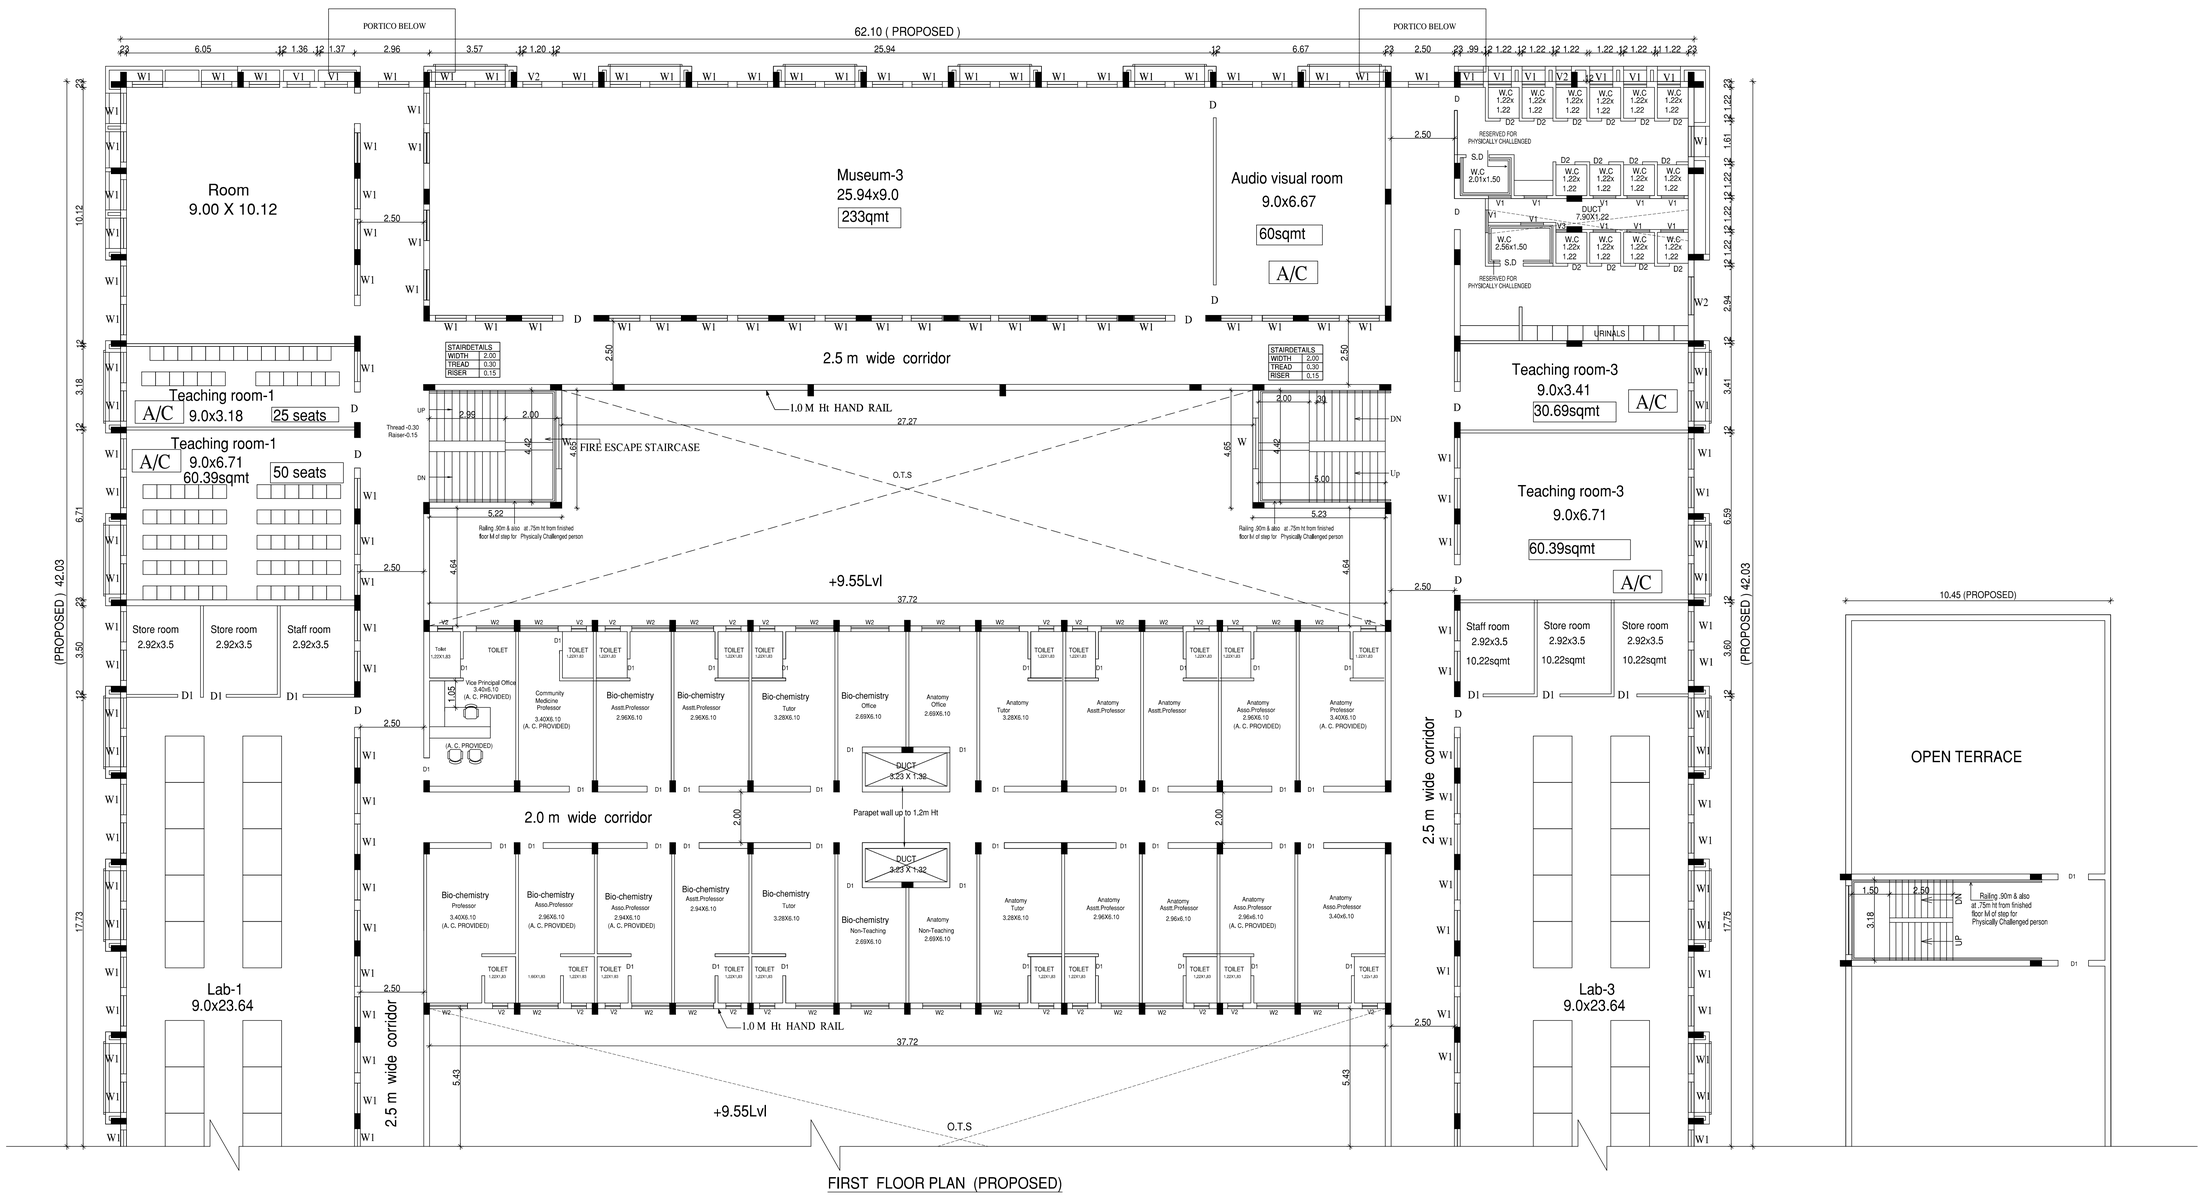

FIRST FLOOR PLAN (PROPOSED)

COLLEGE BLOCK (BLOCK - 02)

PLAN SHOWING THE REVISED AND PROPOSED ADDITIONAL TO THE EXISTING BUILDING OF MEDICAL COLLEGE HOSPITAL & NURSING COLLEGE BUILDING FOR VELS INSTITUTE OF SCIENCE, TECHNOLOGY AND ADVANCED STUDIES (VISTAS), (DEEMED TO BE UNIVERSITY),VELS MEDICAL COLLEGE & HOSPITAL AT PERIYAPALAYAM ROAD, S.NO : 117/1D, 117/2, 117/3 , 117/4A, 117/4B, 117/1C, 117/5, 118/1A, 118/1B, 118/2, 118/3, 118/4,118/5A, 118/5B , 118/6, 118/7, 118/8, 118/9 AT NATHAM VILLAGE, NATHAM PANCHAYAT PONNERI TALUK, S.NO :12/1,2, 3, 4, 5, & 6, 13, 14, 17, 142/1B, 142/2, 143, 144/1A2, 144/1B3B, 144/2,144/3, 144/4, 144/5, 144/6A, 151/1A, 151/1B1, 151/1B2, 151/2B, 151/3,152,153/1,153/2,154/1, 154/2, 158/2B,158/3A2, AT MANJAKARANAI VILLAGE, MANJAKARANAI PANCHAYAT, UTHUKOTTAI TALUK, S.NO 327/1A, 327/1B, 327/2B AT BANDIKAVANUR VILLAGE , BANDIKAVANUR PANCHAYAT, PONNERI TALUK, THIRUVALLUR DISTRICT.

PREVIOUS SANCTIONED VIDE BY : B.A.NO. / 198 / 2020, LETTER NO.8073/20/CB, DATED : 09/09/2020
P.P.A. LETTER NO.550/2020, DATED : 12/10/2020

W
S N
E

SCALE : 1: 100

ALL DIMENSIONS ARE IN METER

SPECIFICATION:

FOUNDATION	-	RCC COLUMN FOOTINGS
BRICK WORK	-	C.M 1:6 FOR SUPER STRUCTURE
PLASTERING	-	C.M 1:5 FOR WALLS & 1:3 FOR CEILING
FLOORING	-	MOSAIC FLOORING
CEMENT PAINT	-	TWO COATS FOR WALLS & ONE EXTRA COAT FOR CEILING
R.C.C	-	M25 GRADE FOR ALL CONCRETE WORKS
WOOD WORK	-	ALL WOOD WORKS IN BEST QUALITY TIMBER
WEATHERING COURSE	-	AS PER NATIONAL BUILDING CODE

SCHEDULE OF JOINERY

M.D	DOOR	-	3.05 x 2.44
D	DOOR	-	1.20 x 2.44
D1	DOOR	-	0.91 x 2.44
D2	DOOR	-	0.75 x 2.44
S.D	SLIDING DOOR	-	0.91 x 2.44
W	WINDOW	-	2.40 x 1.67
W1	WINDOW	-	1.20 x 1.67
W2	WINDOW	-	0.91 x 1.67
V	VENTILATOR	-	0.91 x 0.60
V1	VENTILATOR	-	2.00 x 0.60

VELS INSTITUTE OF SCIENCE , TECHNOLOGY AND ADVANCED STUDIES (VISTAS)
(DEEMED TO BE UNIVERSITY).
VELS MEDICAL COLLEGE AND HOSPITAL
TRUSTEE


OWNER SIGNATURE

T.RAMAKRISHNAN, M.E.,
REGISTERED STRUCTURAL ENGINEER GRADE - I
RSE/GR-1/2020/02/001
No.378-A, East Main Road,
Anna Nagar, Chennai - 600101
Cell: 9444010526

REGISTERED STRUCTURAL ENGINEER

Dhinesh V Architect
Reg No: TN(R/RA/CR-1/2015/95/DAI
10/1, 2nd Street, Kasthuriba Nagar,
Avadi, Chennai-600 054.
dhinesh.architect@gmail.com
+91 73730 93160 / 65003 64163

REGISTERED ENGINEER

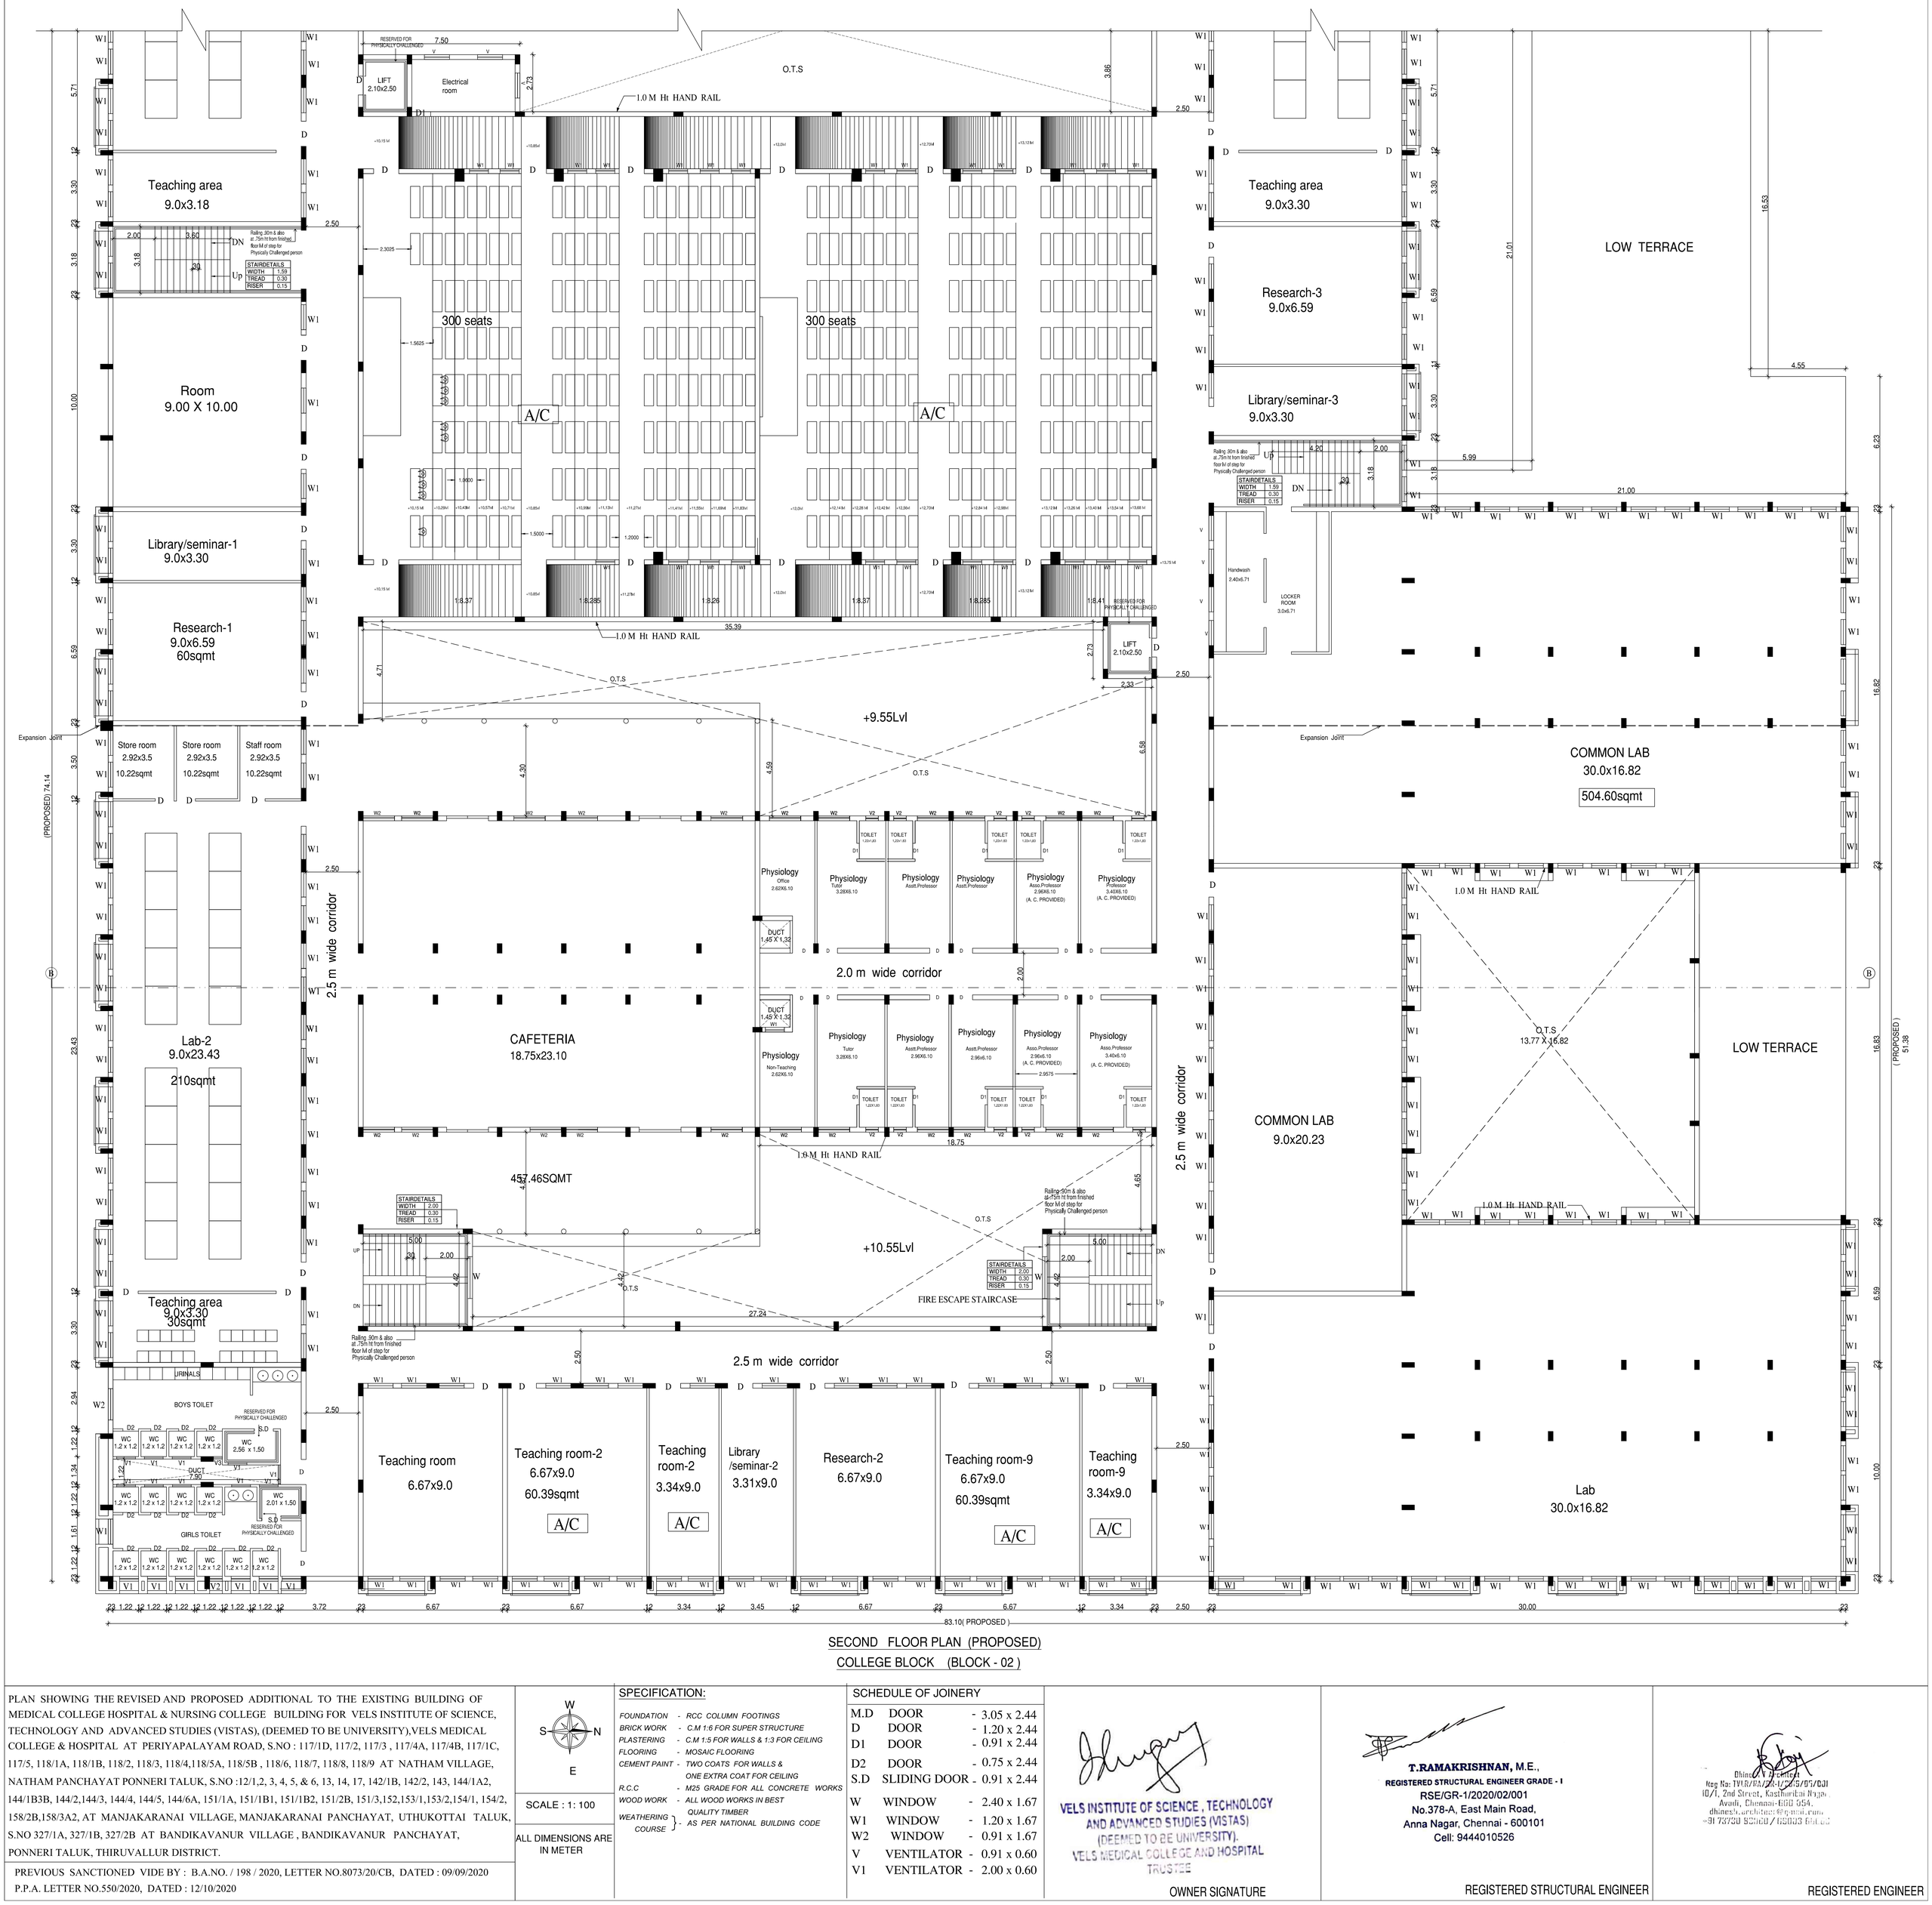

SECOND FLOOR PLAN (PROPOSED)
COLLEGE BLOCK (BLOCK - 02)

PLAN SHOWING THE REVISED AND PROPOSED ADDITIONAL TO THE EXISTING BUILDING OF MEDICAL COLLEGE HOSPITAL & NURSING COLLEGE BUILDING FOR VELS INSTITUTE OF SCIENCE, TECHNOLOGY AND ADVANCED STUDIES (VISTAS), (DEEMED TO BE UNIVERSITY),VELS MEDICAL COLLEGE & HOSPITAL AT PERIYAPALAYAM ROAD, S.NO : 117/1D, 117/2, 117/3 , 117/4A, 117/4B, 117/1C, 117/5, 118/1A, 118/1B, 118/2, 118/3, 118/4,118/5A, 118/5B , 118/6, 118/7, 118/8, 118/9 AT NATHAM VILLAGE, NATHAM PANCHAYAT PONNERI TALUK, S.NO :12/1,2, 3, 4, 5, & 6, 13, 14, 17, 142/1B, 142/2, 143, 144/1A2, 144/1B3B, 144/2,144/3, 144/4, 144/5, 144/6A, 151/1A, 151/1B1, 151/1B2, 151/2B, 151/3,152,153/1,153/2,154/1, 154/2, 158/2B,158/3A2, AT MANJAKARANAI VILLAGE, MANJAKARANAI PANCHAYAT, UTHUKOTTAI TALUK, S.NO 327/1A, 327/1B, 327/2B AT BANDIKAVANUR VILLAGE , BANDIKAVANUR PANCHAYAT, PONNERI TALUK, THIRUVALLUR DISTRICT.

PREVIOUS SANCTIONED VIDE BY : B.A.NO. / 198 / 2020, LETTER NO.8073/20/CB, DATED : 09/09/2020
P.P.A. LETTER NO.550/2020, DATED : 12/10/2020

W
S N
E

SCALE : 1: 100

ALL DIMENSIONS ARE IN METER

SPECIFICATION:

FOUNDATION	-	RCC COLUMN FOOTINGS
BRICK WORK	-	C.M 1:6 FOR SUPER STRUCTURE
PLASTERING	-	C.M 1:5 FOR WALLS & 1:3 FOR CEILING
FLOORING	-	MOSAIC FLOORING
CEMENT PAINT	-	TWO COATS FOR WALLS & ONE EXTRA COAT FOR CEILING
R.C.C	-	M25 GRADE FOR ALL CONCRETE WORKS
WOOD WORK	-	ALL WOOD WORKS IN BEST QUALITY TIMBER
WEATHERING COURSE	-	AS PER NATIONAL BUILDING CODE

SCHEDULE OF JOINERY

M.D	DOOR	-	3.05 x 2.44
D	DOOR	-	1.20 x 2.44
D1	DOOR	-	0.91 x 2.44
D2	DOOR	-	0.75 x 2.44
S.D	SLIDING DOOR	-	0.91 x 2.44
W	WINDOW	-	2.40 x 1.67
W1	WINDOW	-	1.20 x 1.67
W2	WINDOW	-	0.91 x 1.67
V	VENTILATOR	-	0.91 x 0.60
V1	VENTILATOR	-	2.00 x 0.60

VELS INSTITUTE OF SCIENCE , TECHNOLOGY AND ADVANCED STUDIES (VISTAS)
(DEEMED TO BE UNIVERSITY).
VELS MEDICAL COLLEGE AND HOSPITAL
TRUSTEE


OWNER SIGNATURE

T.RAMAKRISHNAN, M.E.,
REGISTERED STRUCTURAL ENGINEER GRADE - I
RSE/GR-1/2020/02/001
No.378-A, East Main Road,
Anna Nagar, Chennai - 600101
Cell: 9444010526

REGISTERED STRUCTURAL ENGINEER


Dhinesh.A Architect
Reg No: TN/B/RA/28-1/2015/05/031
10/1, 2nd Street, Kasthoribai Nagar,
Avadi, Chennai-600 054.
dhinesh.architect@gmail.com
+91 73739 93560 / 95003 66133

REGISTERED ENGINEER

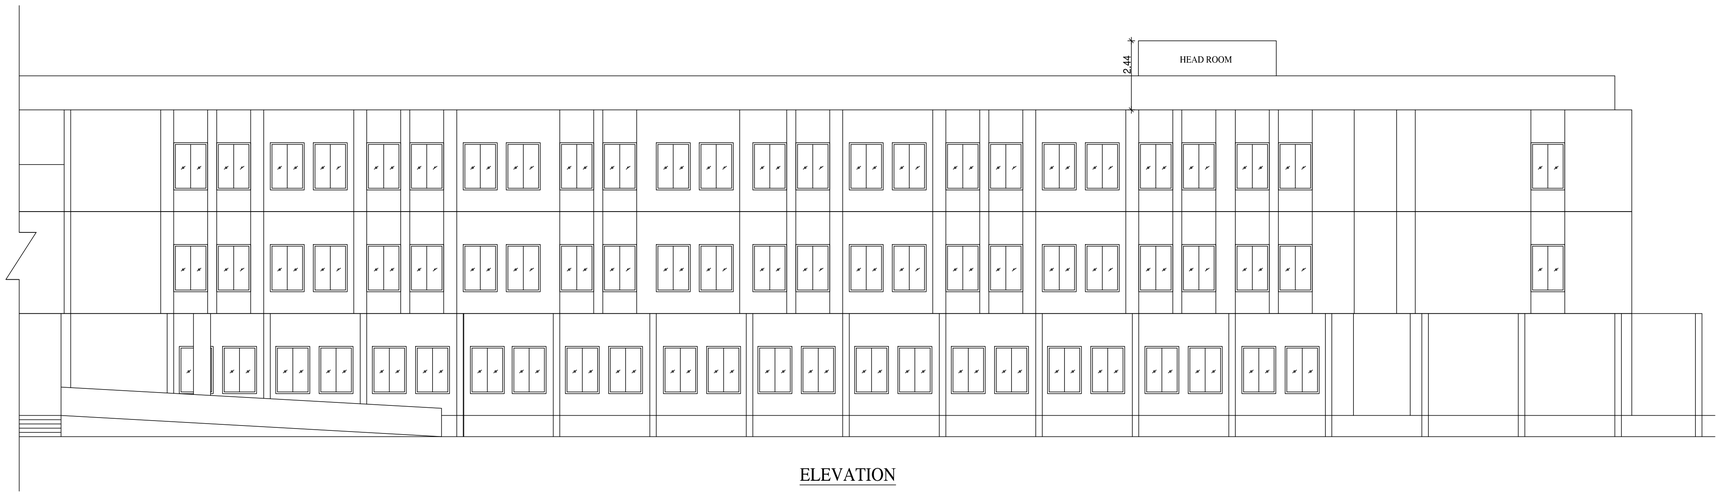

ELEVATION

COLLEGE BLOCK (BLOCK - 02)

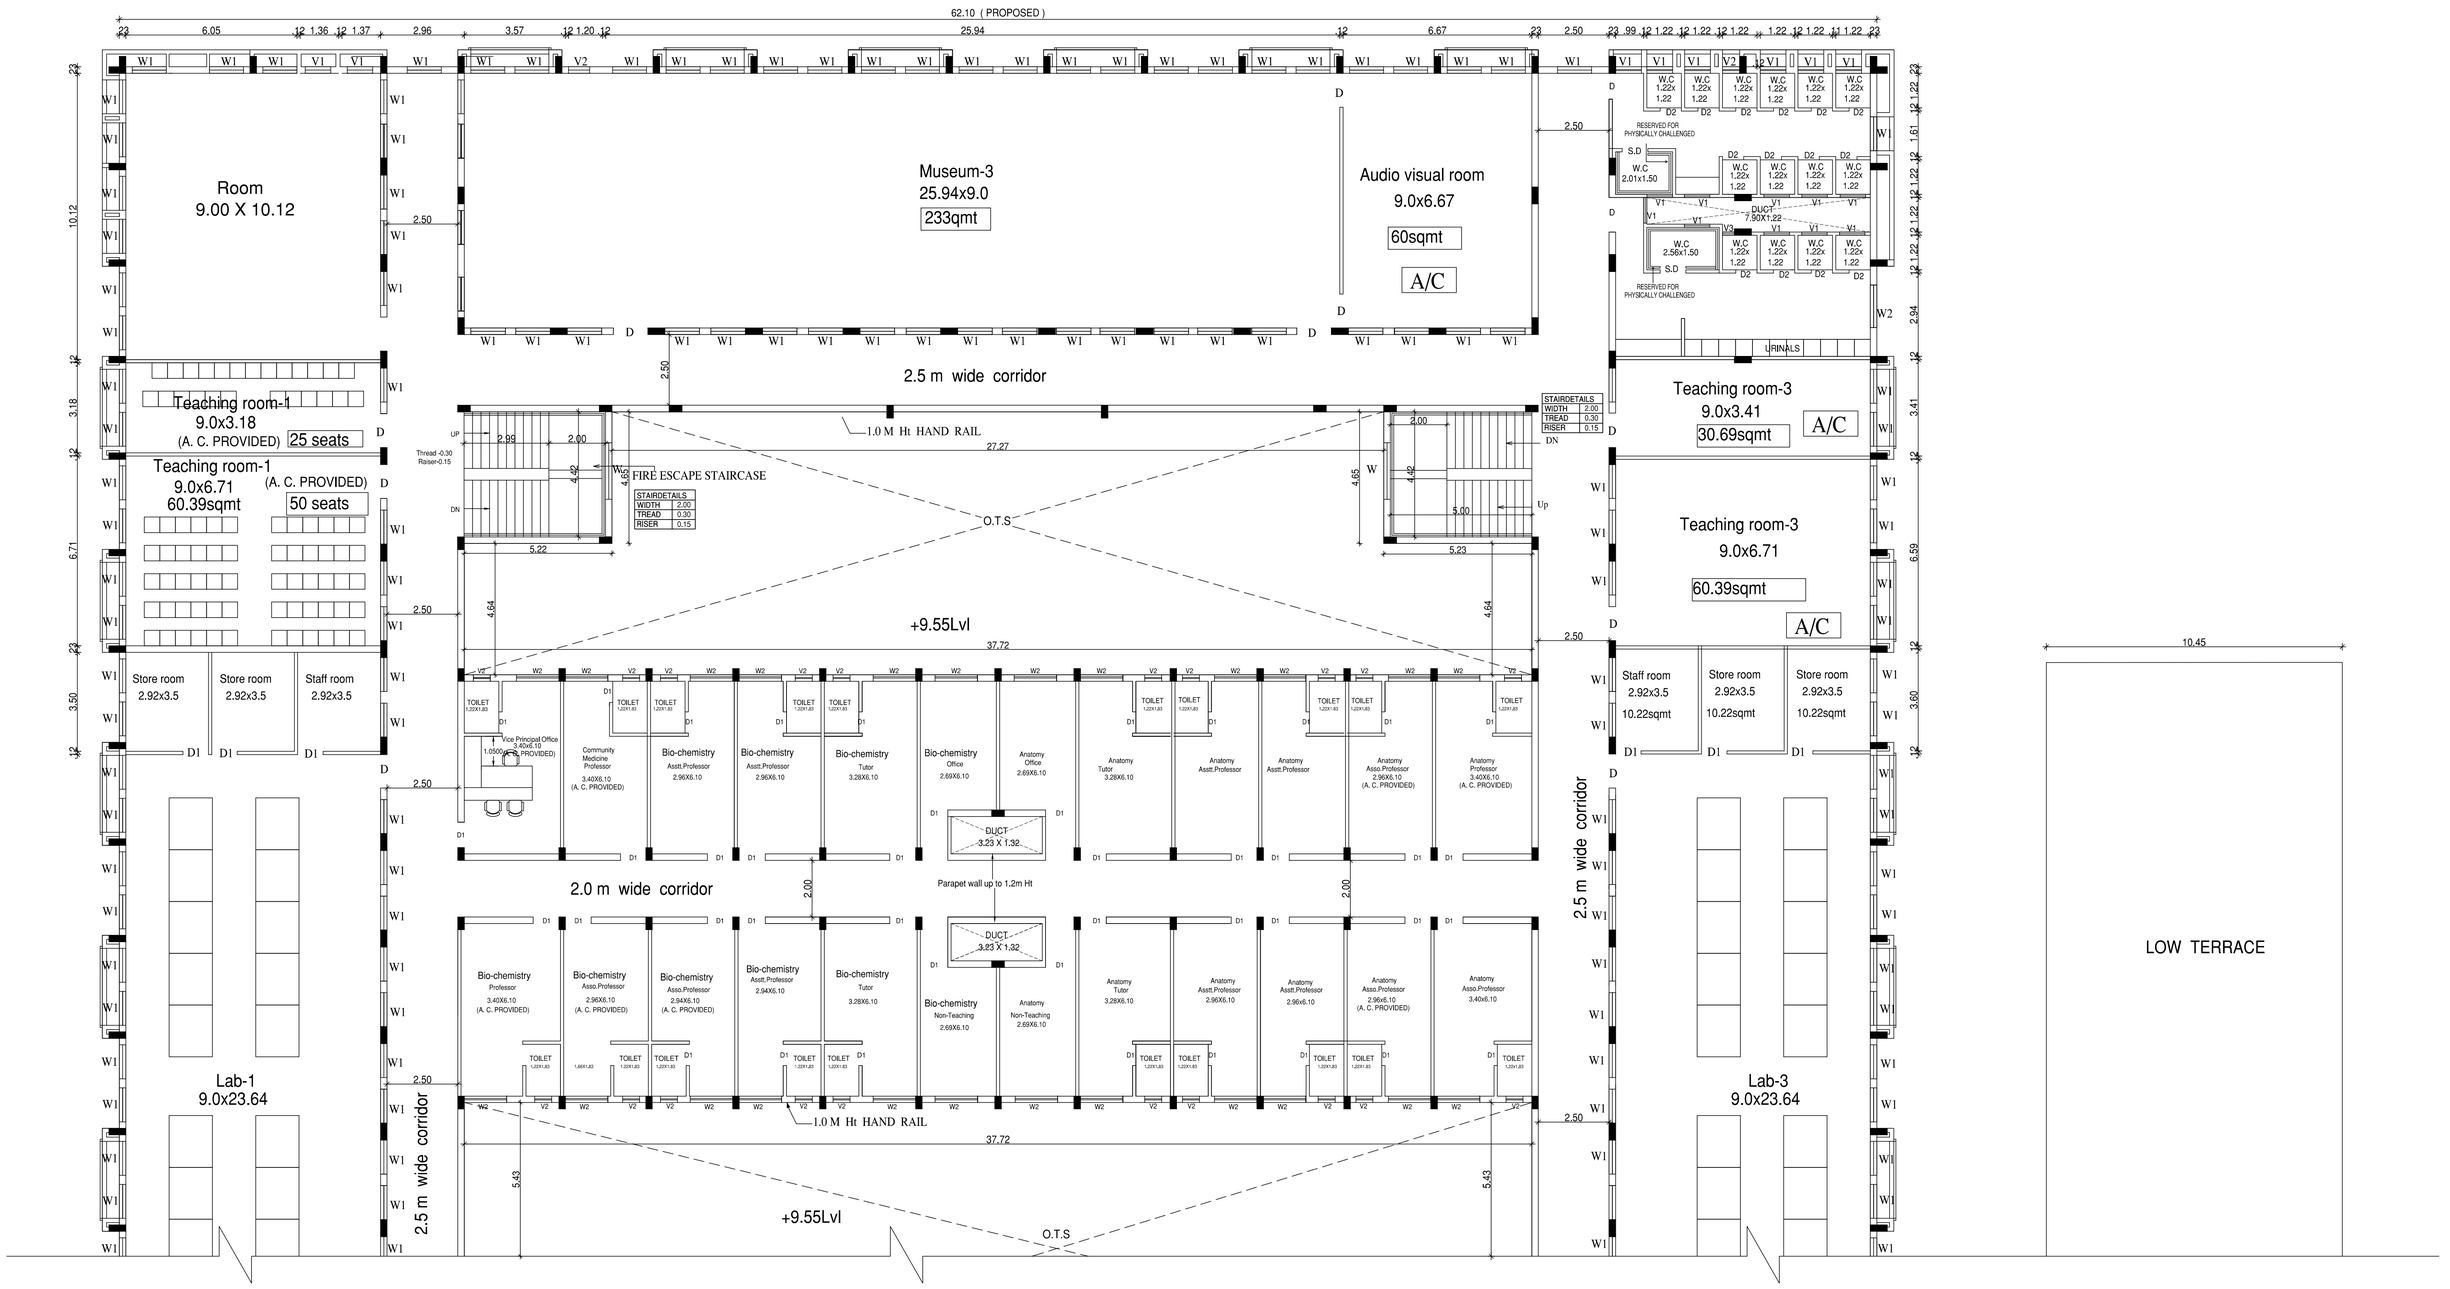

SECOND FLOOR PLAN (PROPOSED)

COLLEGE BLOCK (BLOCK - 02)

PLAN SHOWING THE REVISED AND PROPOSED ADDITIONAL TO THE EXISTING BUILDING OF MEDICAL COLLEGE HOSPITAL & NURSING COLLEGE BUILDING FOR VELS INSTITUTE OF SCIENCE, TECHNOLOGY AND ADVANCED STUDIES (VISTAS), (DEEMED TO BE UNIVERSITY),VELS MEDICAL COLLEGE & HOSPITAL AT PERIYAPALAYAM ROAD, S.NO : 117/1D, 117/2, 117/3 , 117/4A, 117/4B, 117/1C, 117/5, 118/1A, 118/1B, 118/2, 118/3, 118/4,118/5A, 118/5B , 118/6, 118/7, 118/8, 118/9 AT NATHAM VILLAGE, NATHAM PANCHAYAT PONNERI TALUK, S.NO :12/1,2, 3, 4, 5, & 6, 13, 14, 17, 142/1B, 142/2, 143, 144/1A2, 144/1B3B, 144/2,144/3, 144/4, 144/5, 144/6A, 151/1A, 151/1B1, 151/1B2, 151/2B, 151/3,152,153/1,153/2,154/1, 154/2, 158/2B,158/3A2, AT MANJAKARANAI VILLAGE, MANJAKARANAI PANCHAYAT, UTHUKOTTAI TALUK, S.NO 327/1A, 327/1B, 327/2B AT BANDIKAVANUR VILLAGE , BANDIKAVANUR PANCHAYAT, PONNERI TALUK, THIRUVALLUR DISTRICT.

PREVIOUS SANCTIONED VIDE BY : B.A.NO. / 198 / 2020, LETTER NO.8073/20/CB, DATED : 09/09/2020
P.P.A. LETTER NO.550/2020, DATED : 12/10/2020

W
S N
E

SCALE : 1: 100

ALL DIMENSIONS ARE IN METER

SPECIFICATION:

FOUNDATION	-	RCC COLUMN FOOTINGS
BRICK WORK	-	C.M 1:6 FOR SUPER STRUCTURE
PLASTERING	-	C.M 1:5 FOR WALLS & 1:3 FOR CEILING
FLOORING	-	MOSAIC FLOORING
CEMENT PAINT	-	TWO COATS FOR WALLS & ONE EXTRA COAT FOR CEILING
R.C.C	-	M25 GRADE FOR ALL CONCRETE WORKS
WOOD WORK	-	ALL WOOD WORKS IN BEST QUALITY TIMBER
WEATHERING COURSE	-	AS PER NATIONAL BUILDING CODE

SCHEDULE OF JOINERY

M.D	DOOR	-	3.05 x 2.44
D	DOOR	-	1.20 x 2.44
D1	DOOR	-	0.91 x 2.44
D2	DOOR	-	0.75 x 2.44
S.D	SLIDING DOOR	-	0.91 x 2.44
W	WINDOW	-	2.40 x 1.67
W1	WINDOW	-	1.20 x 1.67
W2	WINDOW	-	0.91 x 1.67
V	VENTILATOR	-	0.91 x 0.60
V1	VENTILATOR	-	2.00 x 0.60

VELS INSTITUTE OF SCIENCE , TECHNOLOGY AND ADVANCED STUDIES (VISTAS) (DEEMED TO BE UNIVERSITY). VELS MEDICAL COLLEGE AND HOSPITAL TRUSTEE

OWNER SIGNATURE

T.RAMAKRISHNAN, M.E.,
REGISTERED STRUCTURAL ENGINEER GRADE - I
RSE/GR-1/2020/02/001
No.378-A, East Main Road,
Anna Nagar, Chennai - 600101
Cell: 9444010526

REGISTERED STRUCTURAL ENGINEER

Dhinesh V Architect
Reg No: TN/CR/RA/20-1/2015/051/001
10/1, 2nd Street, Kasthuribai Nagar,
Adyar, Chennai-600 041.
dhinesh.architect@gmail.com
+91 73730 93060 / 95003 66166

REGISTERED ENGINEER

62.10 (PROPOSED)

116.17 (PROPOSED)

42.03

51.38 (PROPOSED)

22.76

83.10 (PROPOSED)

7.95

STAIRDETAILS	
WIDTH	2.00
TREAD	0.30
RISER	0.15

2.95 2.00 2.00 4.88 4.42 4.42

Railing ,90m & also at ,75m ht from finished floor M of step for Physically Challenged person

O.T.S

1.0 M Ht HAND RAIL

27.36

37.72

6.72

STAIRDETAILS	
WIDTH	2.00
TREAD	0.30
RISER	0.15

2.00 2.00 2.99 4.42

Dn Up

O.T.S

DUCT 3.23 X 1.32

OPEN TERRACE

1.0 M Ht HAND RAIL

37.72

6.57 9.30

+9.55Lvl

O.T.S

RESERVED FOR PHYSICALLY CHALLENGED

LIFT MACHINE ROOM 7.73 X 2.73X 4.88

7.73 2.96 2.73

LIFT

1.0 M Ht HAND RAIL

STAIRCASE TO LIFT MACHINE ROOM

9.46

STAIRDETAILS	
WIDTH	1.59
TREAD	0.30
RISER	0.15

2.00 3.60 3.18 3.64

Railing ,90m & also at ,75m ht from finished floor M of step for Physically Challenged person

DN D1

OPEN TERRACE

Railing ,90m & also at ,75m ht from finished floor M of step for Physically Challenged person

STAIRDETAILS	
WIDTH	1.59
TREAD	0.30
RISER	0.15

3.64 3.60 2.00 3.18 1.59

D DN W1 W1

21.00

9.46

Expansion Joint

STAIRCASE TO LIFT MACHINE ROOM

RESERVED FOR PHYSICALLY CHALLENGED LIFT MACHINE ROOM

LIFT 2.10×2.50

2.95 2.56 UP

1.0 M Ht HAND RAIL

35.39

4.70

O.T.S

18.98

4.59 6.57

O.T.S

18.75

DUCT 1.45 X 1.32

DUCT 1.45 X 1.32

OPEN TERRACE

13.77

1.0 M Ht HAND RAIL

16.82

Ø.T.S

1.0 M Ht HAND RAIL

1/3rd AREA SOLAR PHOTO VOLTAIC SYSTEM

1/3rd AREA SOLAR PHOTO VOLTAIC SYSTEM

18.75

1.0 M Ht HAND RAIL

O.T.S

6.06

7.95

STAIRDETAILS	
WIDTH	2.00
TREAD	0.30
RISER	0.15

D1 3.00 1.97 2.00 4.88 4.42 4.42 Dn 5.00

Raiser-0.15 Thread -0.30

O.T.S

W O.H.T DRINKING WATER 7.35 X 2.40 X 1.22 (SIENTIFICALLY CLOSED)

27.24

FIRE ESCAPE STAIRCASE

7.95

STAIRDETAILS	
WIDTH	2.00
TREAD	0.30
RISER	0.15

2.00 3.00 2.00 4.42 4.68 Dn W 5.00

O.H.T RECYCLED SULLAGE WATER FLUSHING TOILETS (SCIENTIFICALLY CLOSED) (7.35 X 2.40 X 1.22)

TERRACE FLOOR PLAN (PROPOSED)

COLLEGE BLOCK (BLOCK - 02)

PLAN SHOWING THE REVISED AND PROPOSED ADDITIONAL TO THE EXISTING MEDICAL COLLEGE , HOSPITAL AND NURSING COLLEGE BUILDING FOR VELS INSTITUTE OF SCIENCE, TECHNOLOGY AND ADVANCED STUDIES (VISTAS), (DEEMED TO BE UNIVERSITY), VELS MEDICAL COLLEGE & HOSPITAL AT PERIYAPALAYAM ROAD, S.NO : 117/1D, 117/2, 117/3 , 117/4A, 117/4B, 117/1C, 117/5, 118/1A, 118/1B, 118/2, 118/3, 118/4, 118/5A, 118/5B , 118/6, 118/7, 118/8, 118/9 AT NATHAM VILLAGE, NATHAM PANCHAYAT PONNERI TALUK, S.NO :12/1,2, 3, 4, 5, & 6, 13, 14, 17, 142/1B, 142/2, 143, 144/1A2, 144/1B3B, 144/2, 144/3, 144/4, 144/5, 144/6A, 151/1A, 151/1B1, 151/1B2, 151/2B, 151/3,152,153/1,153/2,154/1, 154/2,158/2B, 158/3A2, AT MANJAKARANAI VILLAGE, MANJAKARANAI PANCHAYAT, UTHUKOTTAI TALUK, S.NO 327/1A, 327/1B, 327/2B AT BANDIKAVANUR VILLAGE , BANDIKAVANUR PANCHAYAT, PONNERI TALUK, THIRUVALLUR DISTRICT.

PREVIOUS SANCTIONED VIDE BY : B.A.NO. / 198 / 2020, LETTER NO.8073/20/CB, DATED : 09/09/2020
P.P.A. LETTER NO.550/2020, DATED : 12/10/2020

W S N E

SCALE : 1: 100

ALL DIMENSIONS ARE IN METER

SPECIFICATION:

FOUNDATION	-	RCC COLUMN FOOTINGS
BRICK WORK	-	C.M 1:6 FOR SUPER STRUCTURE
PLASTERING	-	C.M 1:5 FOR WALLS & 1:3 FOR CEILING
FLOORING	-	MOSAIC FLOORING
CEMENT PAINT	-	TWO COATS FOR WALLS & ONE EXTRA COAT FOR CEILING
R.C.C	-	M25 GRADE FOR ALL CONCRETE WORKS
WOOD WORK	-	ALL WOOD WORKS IN BEST QUALITY TIMBER
WEATHERING COURSE	-	AS PER NATIONAL BUILDING CODE

SCHEDULE OF JOINERY

M.D	DOOR	-	3.05 x 2.44
D	DOOR	-	1.20 x 2.44
D1	DOOR	-	0.91 x 2.44
D2	DOOR	-	0.75 x 2.44
S.D	SLIDING DOOR	-	0.91 x 2.44
W	WINDOW	-	2.40 x 1.67
W1	WINDOW	-	1.20 x 1.67
W2	WINDOW	-	0.91 x 1.67
V	VENTILATOR	-	0.91 x 0.60
V1	VENTILATOR	-	2.00 x 0.60

VELS INSTITUTE OF SCIENCE , TECHNOLOGY AND ADVANCED STUDIES (VISTAS) (DEEMED TO BE UNIVERSITY). VELS MEDICAL COLLEGE AND HOSPITAL TRUSTEE


OWNER SIGNATURE

T.RAMAKRISHNAN, M.E.,
REGISTERED STRUCTURAL ENGINEER GRADE - I
RSE/GR-1/2020/02/001
No.378-A, East Main Road,
Anna Nagar, Chennai - 600101
Cell: 9444010526

REGISTERED STRUCTURAL ENGINEER

Dhinesh V Architect
Reg No: TN/RA/AR-1/2015/95/DOJ
10/1, 2nd Street, Kasthuriba Nagar,
Avadi, Chennai-600 054.
dhinesh.architect@gmail.com
+91 73730 92160 / 95003 66103

REGISTERED ENGINEER

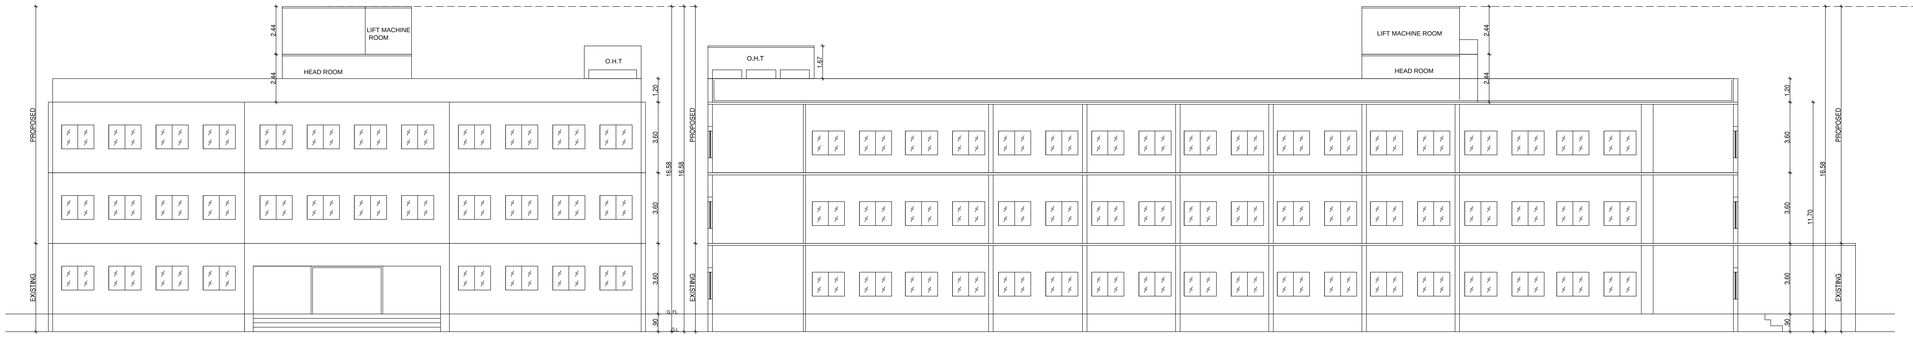


NORTHERN SIDE ELEVATION

LIBRARY (BLOCK - 3)


SECTION - CC

LIBRARY (BLOCK - 3)

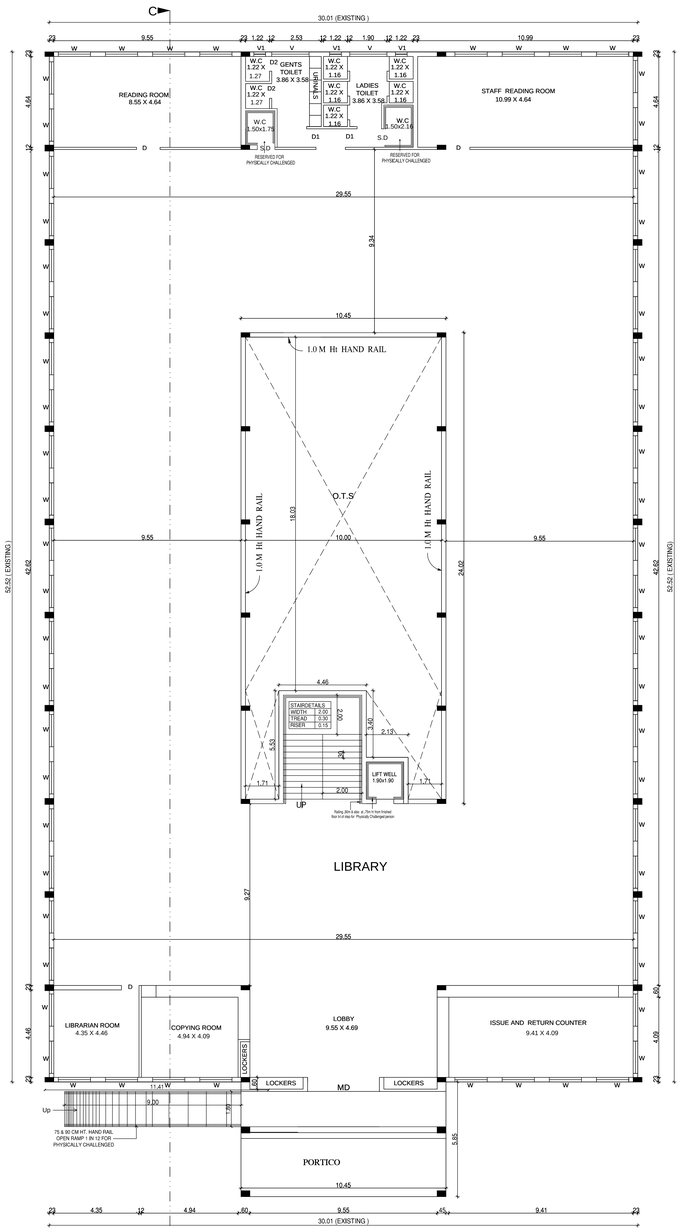


GROUND FLOOR PLAN (EXISTING)

LIBRARY (BLOCK - 3)

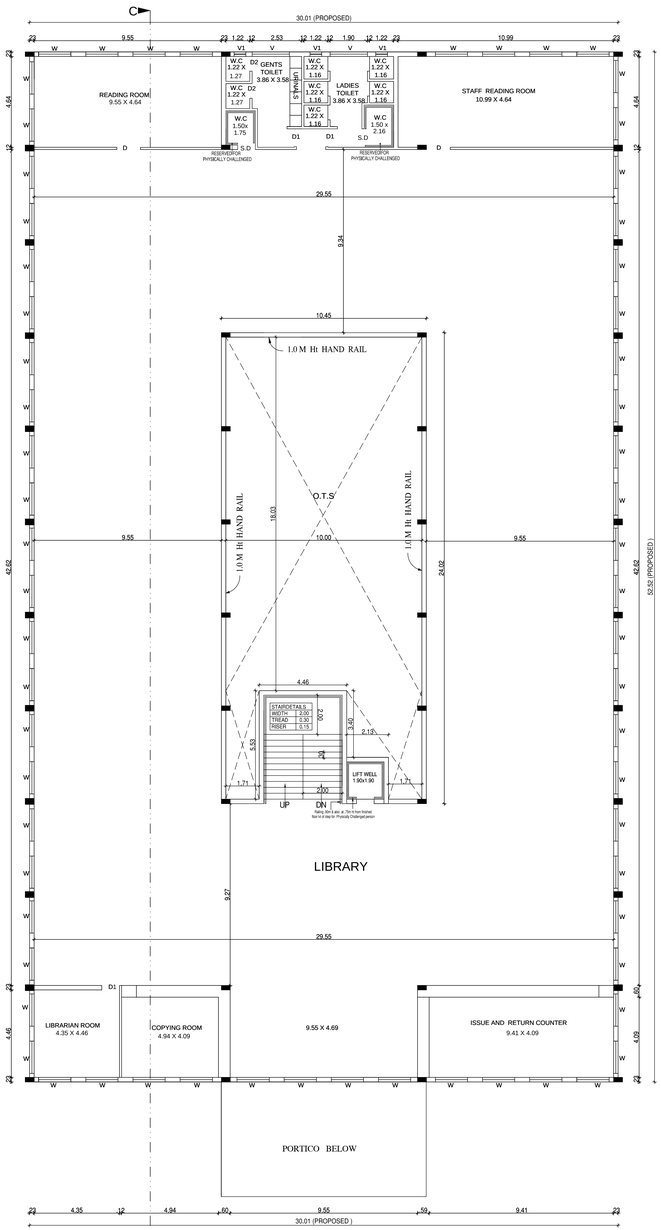

TYPICAL - FIRST & SECOND FLOOR PLAN (PROPOSED)

LIBRARY (BLOCK - 3)

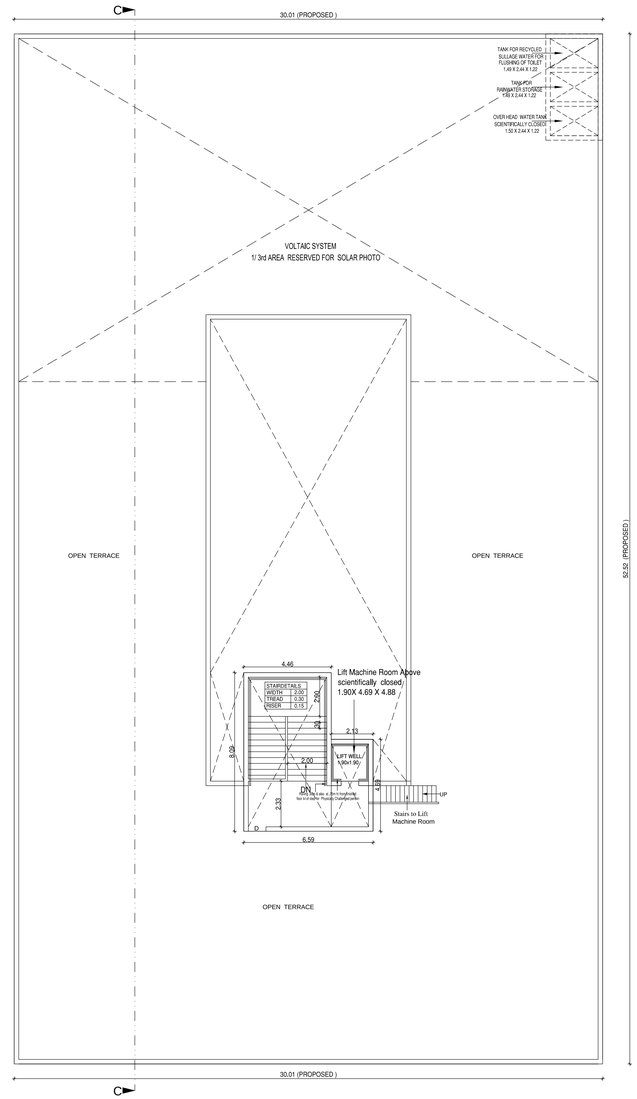

TERRACE FLOOR PLAN (PROPOSED)

LIBRARY (BLOCK - 3)

PLAN SHOWING THE REVISED AND PROPOSED ADDITIONAL TO THE EXISTING MEDICAL COLLEGE , HOSPITAL AND NURSING COLLEGE BUILDING FOR VELS INSTITUTE OF SCIENCE, TECHNOLOGY AND ADVANCED STUDIES (VISTAS), (DEEMED TO BE UNIVERSITY), VELS MEDICAL COLLEGE & HOSPITAL AT PERIYAPALAYAM ROAD, S.NO : 117/1D, 117/2, 117/3 , 117/4A, 117/4B, 117/1C, 117/5, 118/1A, 118/1B, 118/2, 118/3, 118/4, 118/5A, 118/5B , 118/6, 118/7, 118/8, 118/9 AT NATHAM VILLAGE, NATHAM PANCHAYAT PONNERI TALUK, S.NO :12/1, 2, 3, 4, 5, & 6, 13, 14, 17, 142/1B, 142/2, 143, 144/1A2, 144/1B3B, 144/2, 144/3, 144/4, 144/5, 144/6A, 151/1A, 151/1B1, 151/1B2, 151/2B, 151/3,152,153/1,153/2,154/1, 154/2,158/2B, 158/3A2, AT MANJAKARANAI VILLAGE, MANJAKARANAI PANCHAYAT, UTHUKOTTAI TALUK, S.NO 327/1A, 327/1B, 327/2B AT BANDIKAVANUR VILLAGE , BANDIKAVANUR PANCHAYAT, PONNERI TALUK, THIRUVALLUR DISTRICT.

PREVIOUS SANCTIONED VIDE BY : B.A.NO. / 198 / 2020,
LETTER NO.8073/20/CB, DATED : 09/09/2020
P.P.A. LETTER NO. 550/2020, DATED : 12/10/2020

SPECIFICATION:

FOUNDATION	-	*RCC COLUMN FOOTINGS*
BRICK WORK	-	*C.M 1:6 FOR SUPER STRUCTURE*
PLASTERING	-	*C.M 1:5 FOR WALLS & 1:3 FOR CEILING*
FLOORING	-	*MOSAIC FLOORING*
CEMENT PAINT	-	*TWO COATS FOR WALLS & ONE EXTRA COAT FOR CEILING*
R.C.C	-	*M25 GRADE FOR ALL CONCRETE WORKS*
WOOD WORK	-	*ALL WOOD WORKS IN BEST QUALITY TIMBER*
WEATHERING COURSE	-	*AS PER NATIONAL BUILDING CODE*

SCHEDULE OF JOINERY

M.D	MAIN DOOR	-	3.66 x 2.44
D	DOOR	-	1.22 x 2.44
D1	DOOR	-	0.91 x 2.44
SD	SLIDING DOOR	-	0.90 x 2.44
D2	DOOR	-	0.75x 2.44
W1	WINDOW	-	1.65 x 1.22
V	VENTILATOR	-	1.90 x 0.60
V	VENTILATOR	-	0.60 x 0.60

SCALE : 1: 100 | ALL DIMENSIONS ARE IN METER



LIBRARY (BLOCK - 3)

VELS INSTITUTE OF SCIENCE , TECHNOLOGY AND ADVANCED STUDIES (VISTAS)
(DEEMED TO BE UNIVERSITY).
VELS MEDICAL COLLEGE AND HOSPITAL
TRUSTEE


OWNER SIGNATURE

T.RAMAKRISHNAN, M.E.,
REGISTERED STRUCTURAL ENGINEER GRADE - I
RSE/GR-1/2020/02/001
No.378-A, East Main Road,
Anna Nagar, Chennai - 600101
Cell: 9444010526


REGISTERED STRUCTURAL ENGINEER

Dhinesh V Architect
Reg No: TVLR/RA/GR-I/2015/07/031
10/1, 2nd Street, Kasthuriba Nagar,
Avadi, Chennai-600 054.
dhinesh.architect@gmail.com
+91 73730 93060 / 63093 66103


REGISTERED ENGINEER

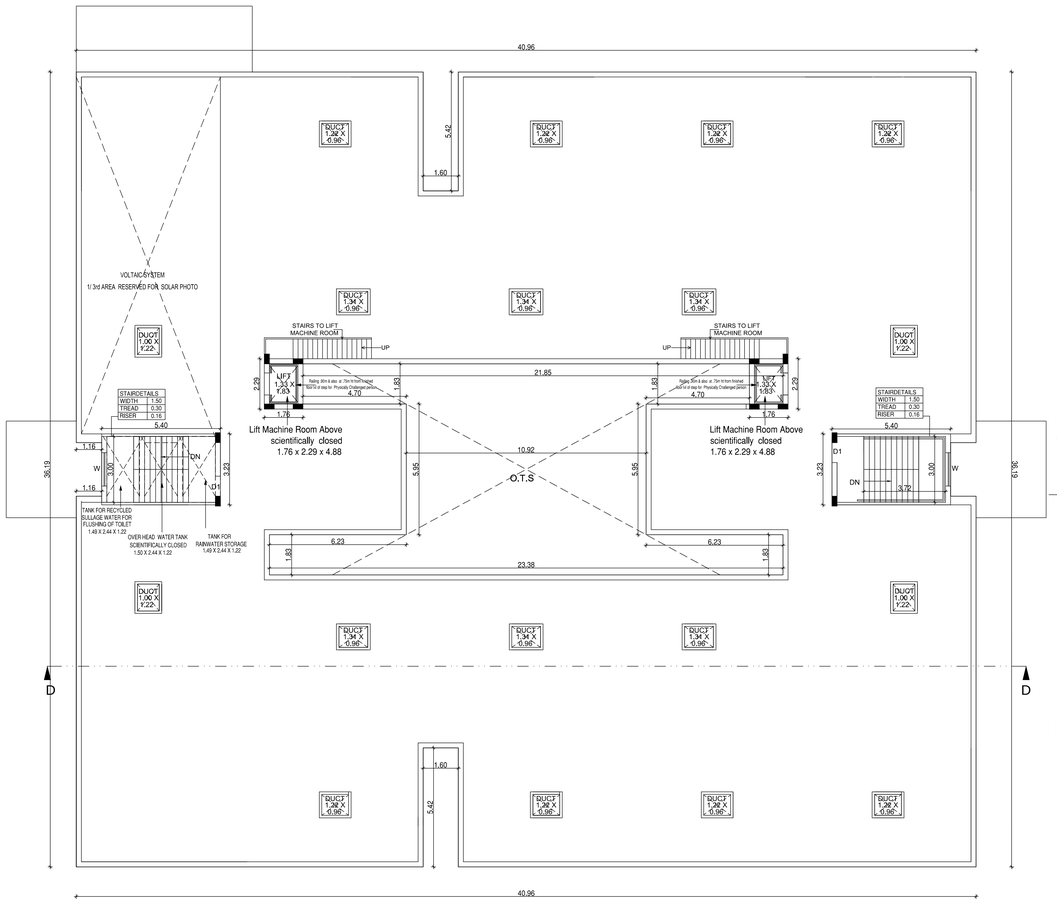


TERRACE FLOOR PLAN (PROPOSED)
BOYS HOSTEL (BLOCK - 4)

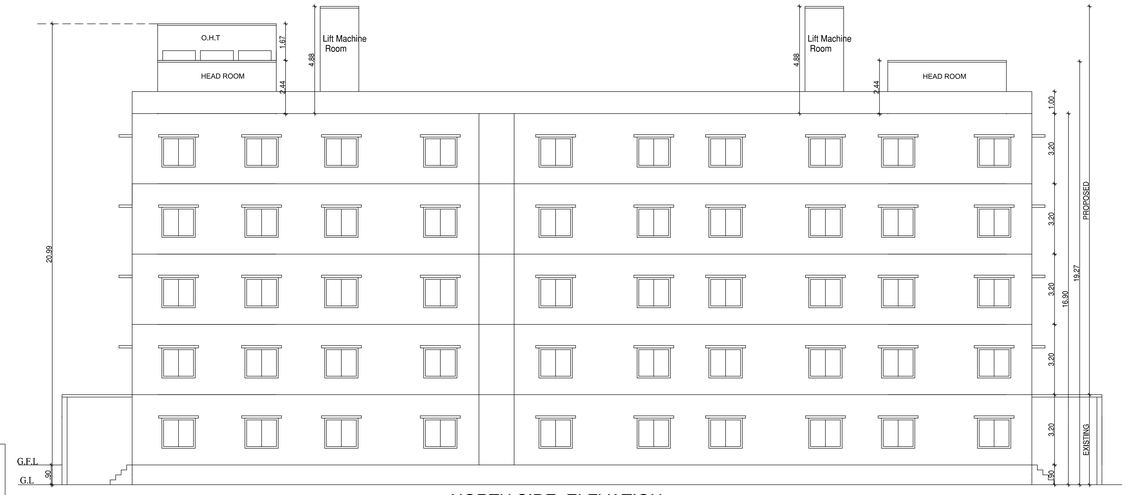


NORTH SIDE ELEVATION
BOYS HOSTEL (BLOCK - 4)

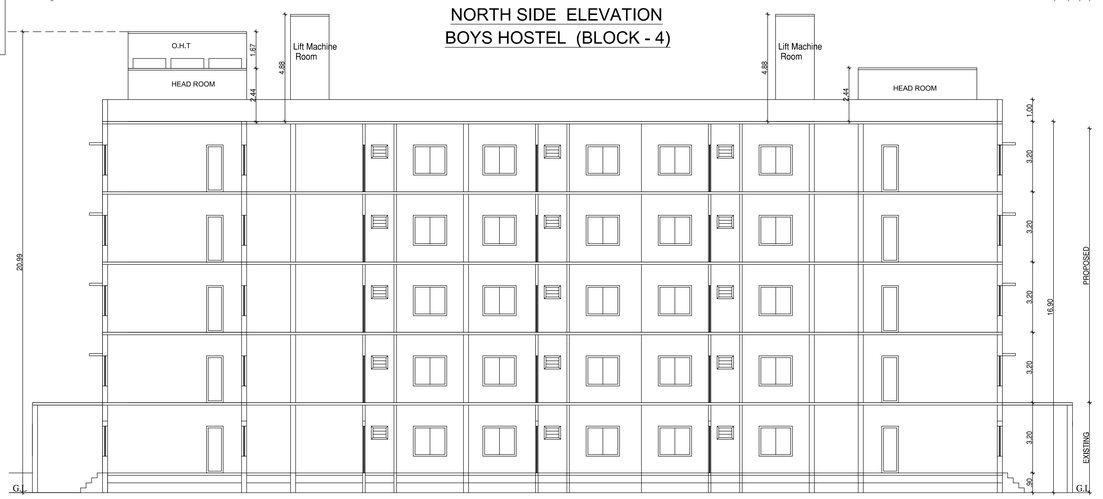

SECTION - DD
BOYS HOSTEL (BLOCK - 4)

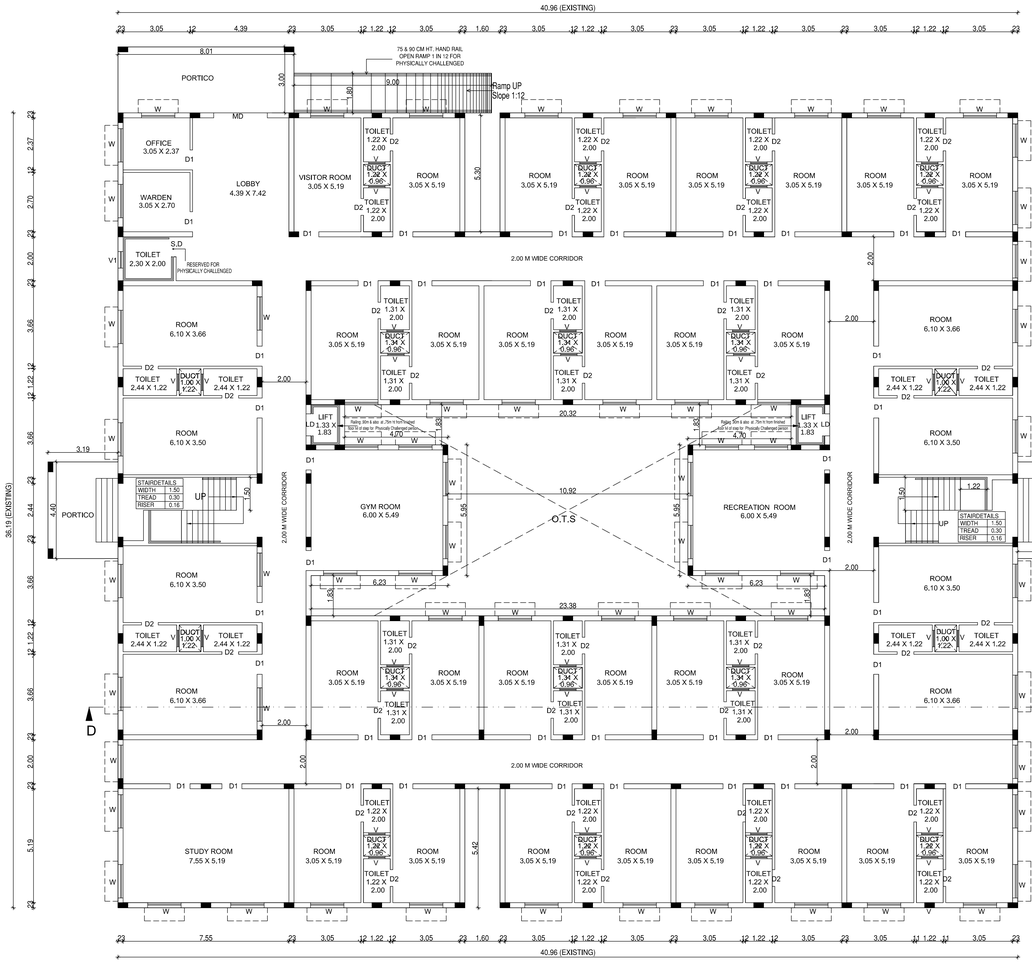

GROUND FLOOR PLAN (EXISTING)
BOYS HOSTEL (BLOCK 4)

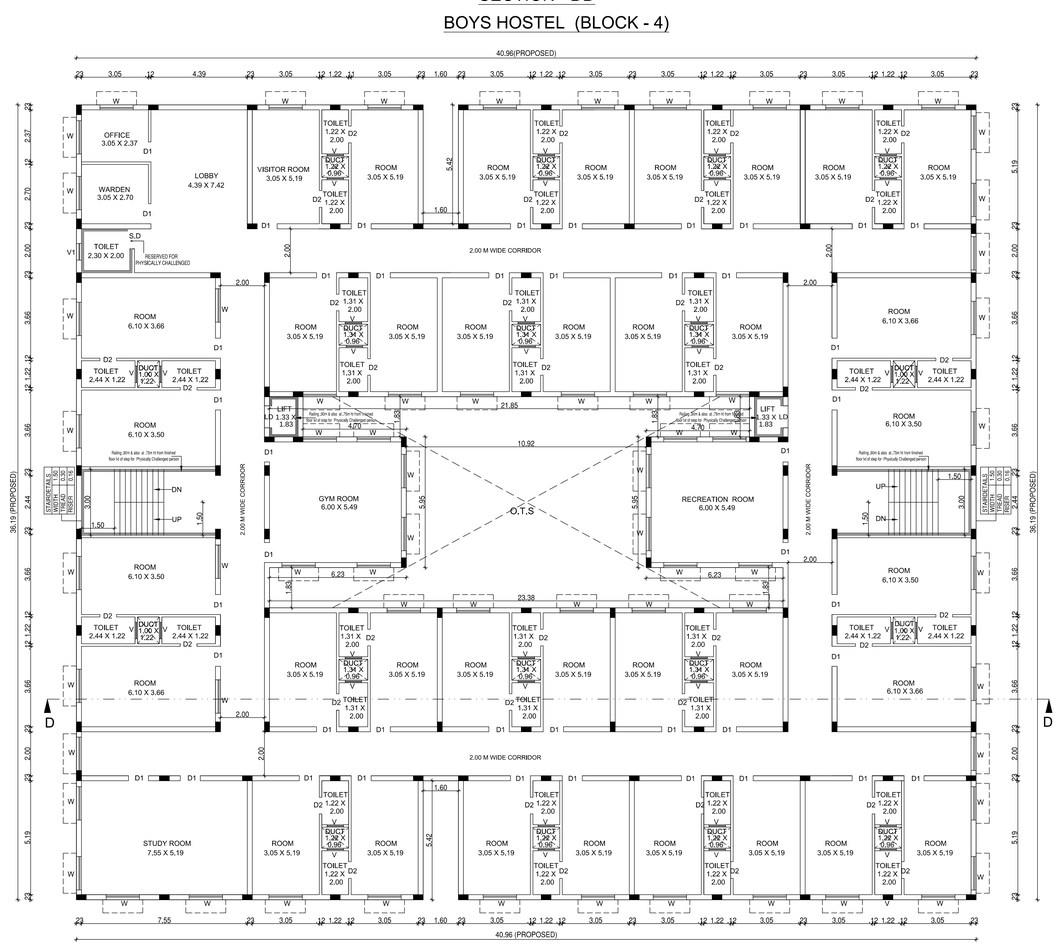

TYPICAL - FIRST, SECOND ,THIRD & FOURTH FLOOR (PROPOSED)
BOYS HOSTEL (BLOCK-4)

PLAN SHOWING THE REVISED AND PROPOSED ADDITIONAL TO THE EXISTING MEDICAL COLLEGE, HOSPITAL AND NURSING COLLEGE BUILDING FOR VELS INSTITUTE OF SCIENCE, TECHNOLOGY AND ADVANCED STUDIES (VISTAS), (DEEMED TO BE UNIVERSITY),VELS MEDICAL COLLEGE & HOSPITAL, AT PERIYAPALAYAM ROAD, S.NO : 117/1D, 117/2, 117/3 , 117/4A, 117/4B, 117/1C, 117/5, 118/1A, 118/1B, 118/2, 118/3, 118/4, 118/5A, 118/5B , 118/6, 118/7, 118/8, 118/9 AT NATHAM VILLAGE, NATHAM PANCHAYAT PONNERI TALUK, S.NO :12/1,2, 3, 4, 5, & 6, 13, 14, 17, 142/1B, 142/2, 143, 144/1A2, 144/1B3B, 144/2, 144/3, 144/4, 144/5, 144/6A, 151/1A, 151/1B1, 151/1B2, 151/2B, 151/3,152,153/1,153/2,154/1, 154/2,158/2B, 158/3A2, AT MANJAKARANAI VILLAGE, MANJAKARANAI PANCHAYAT, UTHUKOTTAI TALUK, S.NO 327/1A, 327/1B, 327/2B AT BANDIKAVANUR VILLAGE , BANDIKAVANUR PANCHAYAT, PONNERI TALUK, THIRUVALLUR DISTRICT.

PREVIOUS SANCTIONED VIDE BY : B.A.NO. / 198 / 2020, LETTER NO.8073/20/CB, DATED : 09/09/2020
P.P.A. LETTER NO. 550/2020, DATED : 12/10/2020

SPECIFICATION

FOUNDATION	-	RCC COLUMN FOOTINGS
BRICK WORK	-	C.M 1:6 FOR SUPER STRUCTURE
PLASTERING	-	C.M 1:5 FOR WALLS & 1:3 FOR CEILING
FLOORING	-	MOSAIC FLOORING
CEMENT PAINT	-	TWO COATS FOR WALLS & ONE EXTRA COAT FOR CEILING
R.C.C	-	M25 GRADE FOR ALL CONCRETE WORKS
WOOD WORK	-	ALL WOOD WORKS IN BEST QUALITY TIMBER
WEATHERING COURSE)	-	AS PER NATIONAL BUILDING CODE

SCHEDULE OF JOINERY

D1	DOOR	-	0.91 x 2.44
SD	SLIDING DOOR	-	0.91 x 2.44
LD	LIFT DOOR	-	1.00 x 2.44
W	WINDOW	-	1.52 x 1.37
V	VENTILATOR	-	0.75 x 0.60

SCALE : 1: 100
ALL DIMENSIONS ARE IN METER

BOYS HOSTEL - (BLOCK -4)

VELS INSTITUTE OF SCIENCE , TECHNOLOGY AND ADVANCED STUDIES (VISTAS)
(DEEMED TO BE UNIVERSITY).
VELS MEDICAL COLLEGE AND HOSPITAL
TRUSTEE


OWNER'S SIGNATURE

T.RAMAKRISHNAN, M.E.,
REGISTERED STRUCTURAL ENGINEER GRADE - I
RSE/GR-1/2020/02/001
No.378-A, East Main Road,
Anna Nagar, Chennai - 600101
Cell: 9444010526


REGISTERED STRUCTURAL ENGINEER

Dhinesh.V Architect
Reg No: TN/IR/RA/CR-1/2015/97/DJI
10/1, 2nd Street, Kasthuriba Nagar,
Avadi, Chennai-600 054.
dhinesh.architect@gmail.com
+91 73730 93960 / 63003 66166


REGISTERED ENGINEER

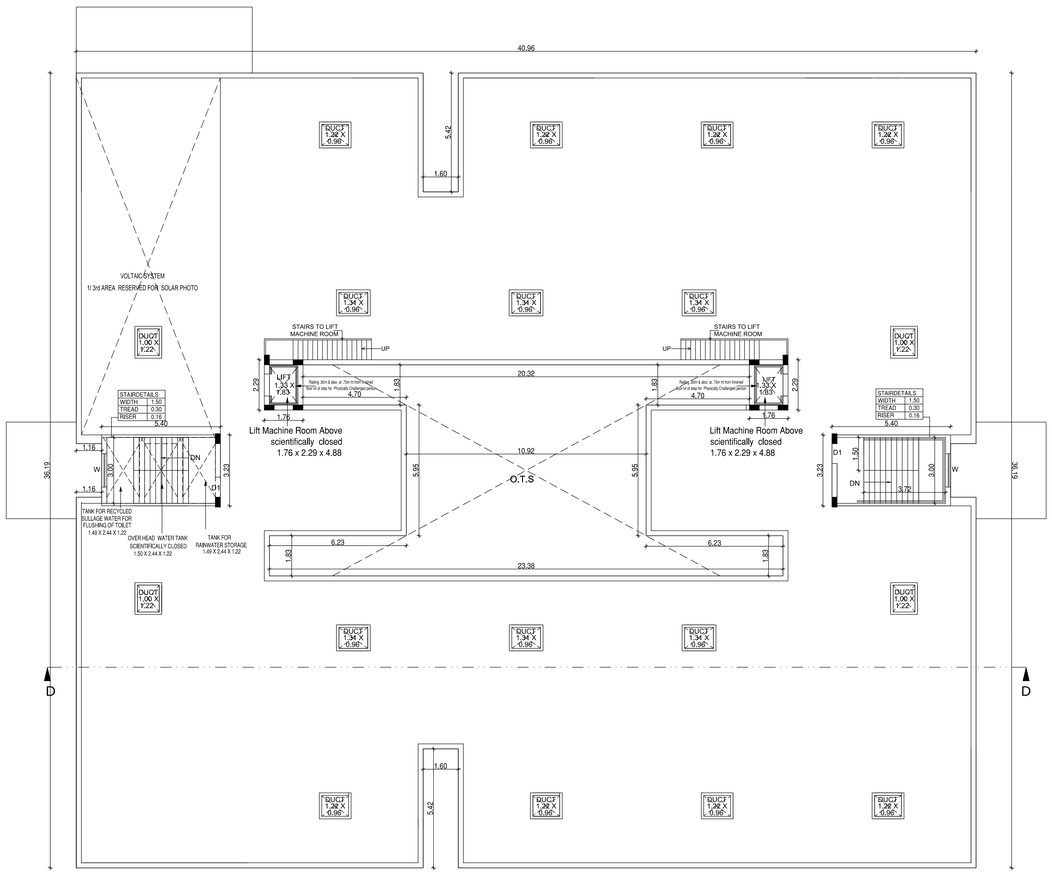


TERRACE FLOOR PLAN (PROPOSED)
GIRLS HOSTEL (BLOCK - 5)

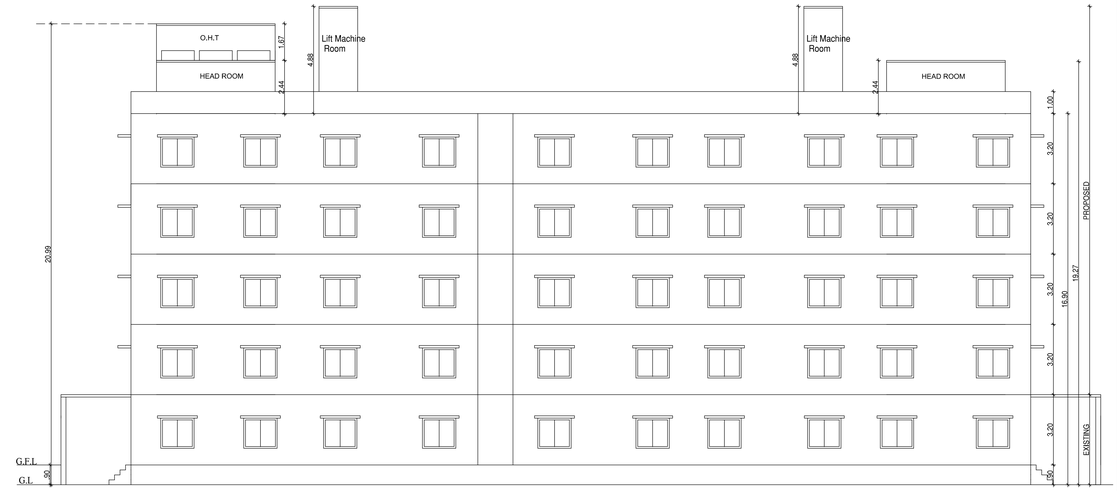


NORTH SIDE ELEVATION
GIRLS HOSTEL (BLOCK - 5)

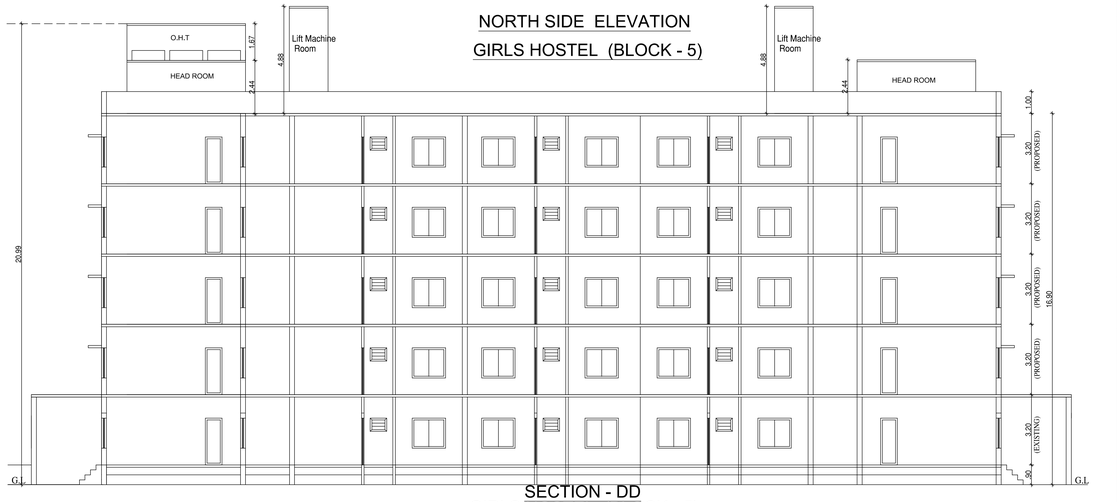

SECTION - DD
GIRLS HOSTEL (BLOCK - 5)

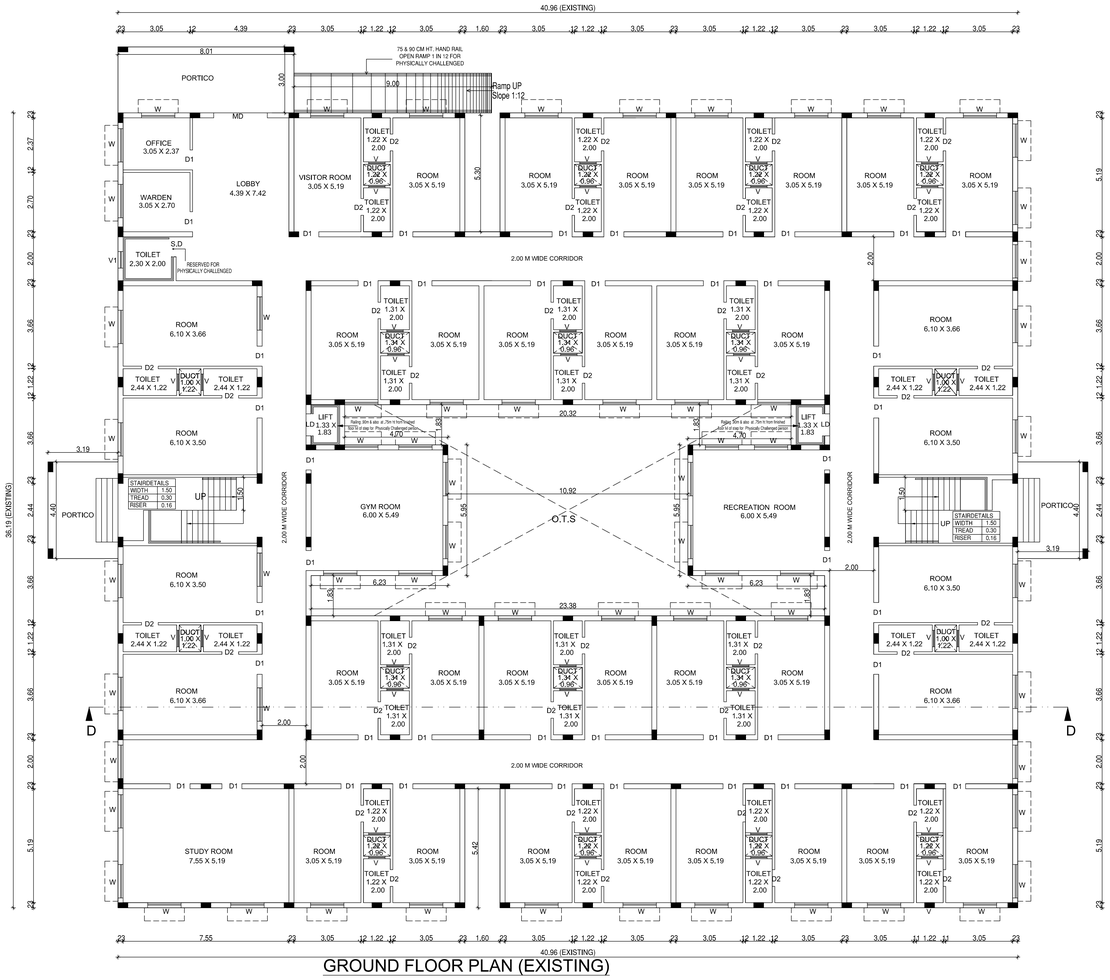

GROUND FLOOR PLAN (EXISTING)
GIRLS HOSTEL (BLOCK 5)

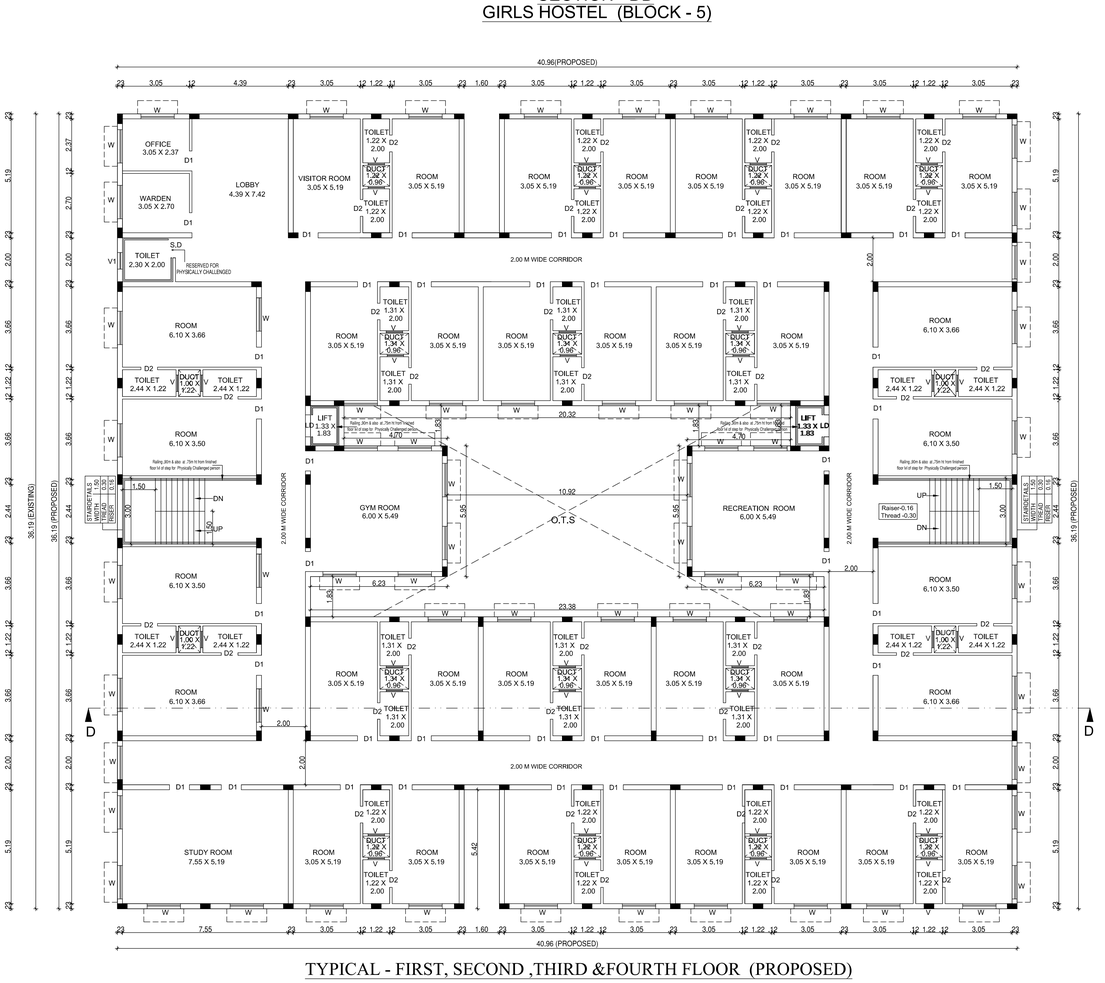

TYPICAL - FIRST, SECOND ,THIRD &FOURTH FLOOR (PROPOSED)
GIRLS HOSTEL (BLOCK-5)

SHEET NO - 8 / 29

PLAN SHOWING THE REVISED AND PROPOSED ADDITIONAL TO THE EXISTING MEDICAL COLLEGE, HOSPITAL AND NURSING COLLEGE BUILDING FOR VELS INSTITUTE OF SCIENCE, TECHNOLOGY AND ADVANCED STUDIES (VISTAS), (DEEMED TO BE UNIVERSITY),VELS MEDICAL COLLEGE & HOSPITAL, AT PERIYAPALAYAM ROAD, S.NO : 117/1D, 117/2, 117/3 , 117/4A, 117/4B, 117/1C, 117/5, 118/1A, 118/1B, 118/2, 118/3, 118/4, 118/5A, 118/5B , 118/6, 118/7, 118/8, 118/9 AT NATHAM VILLAGE, NATHAM PANCHAYAT PONNERI TALUK, S.NO :12/1,2, 3, 4, 5, & 6, 13, 14, 17, 142/1B, 142/2, 143, 144/1A2, 144/1B3B, 144/2, 144/3, 144/4, 144/5, 144/6A, 151/1A, 151/1B1, 151/1B2, 151/2B, 151/3,152,153/1,153/2,154/1, 154/2,158/2B, 158/3A2, AT MANJAKARANAI VILLAGE, MANJAKARANAI PANCHAYAT, UTHUKOTTAI TALUK, S.NO 327/1A, 327/1B, 327/2B AT BANDIKAVANUR VILLAGE , BANDIKAVANUR PANCHAYAT, PONNERI TALUK, THIRUVALLUR DISTRICT.

PREVIOUS SANCTIONED VIDE BY : B.A.NO. / 198 / 2020, LETTER NO.8073/20/CB, DATED : 09/09/2020
P.P.A. LETTER NO. 550/2020, DATED : 12/10/2020

SPECIFICATION

FOUNDATION	-	RCC COLUMN FOOTINGS
BRICK WORK	-	C.M 1:6 FOR SUPER STRUCTURE
PLASTERING	-	C.M 1:5 FOR WALLS & 1:3 FOR CEILING
FLOORING	-	MOSAIC FLOORING
CEMENT PAINT	-	TWO COATS FOR WALLS & ONE EXTRA COAT FOR CEILING
R.C.C	-	M25 GRADE FOR ALL CONCRETE WORKS
WOOD WORK	-	ALL WOOD WORKS IN BEST QUALITY TIMBER
WEATHERING COURSE)	-	AS PER NATIONAL BUILDING CODE

D1	DOOR	-	0.91 x 2.44
SD	SLIDING DOOR	-	0.91 x 2.44
LD	LIFT DOOR	-	1.00 x 2.44
W	WINDOW	-	1.52 x 1.37
V	VENTILATOR	-	0.75 x 0.60

SCALE : 1: 100
ALL DIMENSIONS ARE IN METER

GIRLS HOSTEL - (BLOCK -5)

VELS INSTITUTE OF SCIENCE , TECHNOLOGY AND ADVANCED STUDIES (VISTAS) (DEEMED TO BE UNIVERSITY). VELS MEDICAL COLLEGE AND HOSPITAL TRUSTEE


OWNER'S SIGNATURE

T.RAMAKRISHNAN, M.E.,
REGISTERED STRUCTURAL ENGINEER GRADE - I
RSE/GR-1/2020/02/001
No.378-A, East Main Road,
Anna Nagar, Chennai - 600101
Cell: 9444010526

REGISTERED STRUCTURAL ENGINEER


Dhinesh V Architect
Reg No: TVLR/RA/2R-1/2015/05/031
10/1, 2nd Street, Kasthuriba Nagar,
Avadi, Chennai-600 054.
dhinesh.architect@gmail.com
+91 73730 52960 / 95003 66102

REGISTERED ENGINEER

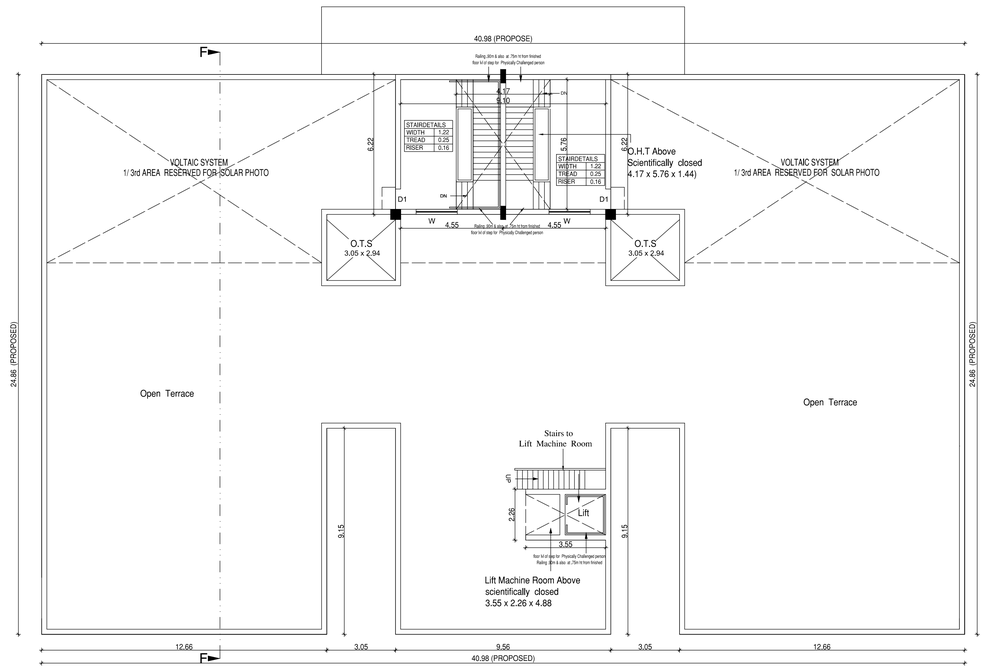


TERRACE FLOOR PLAN - (PROPOSED)

KITCHEN CUM DINING (BLOCK - 6)

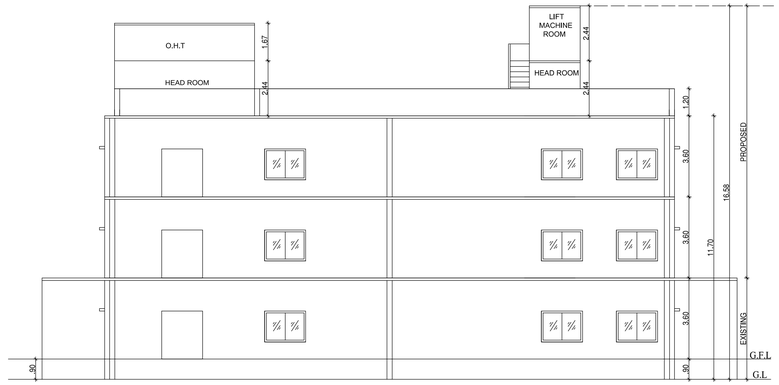


SECTION - FF

KITCHEN CUM DINING (BLOCK - 6)

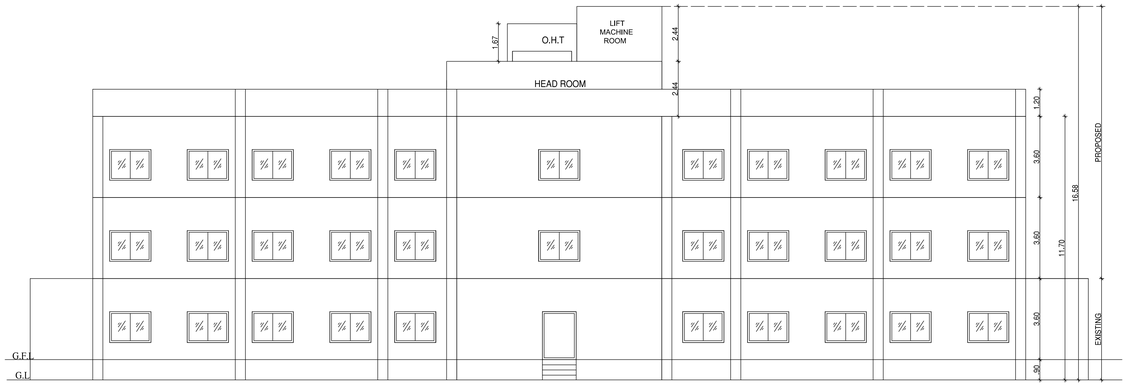


ELEVATION

KITCHEN CUM DINING (BLOCK - 6)

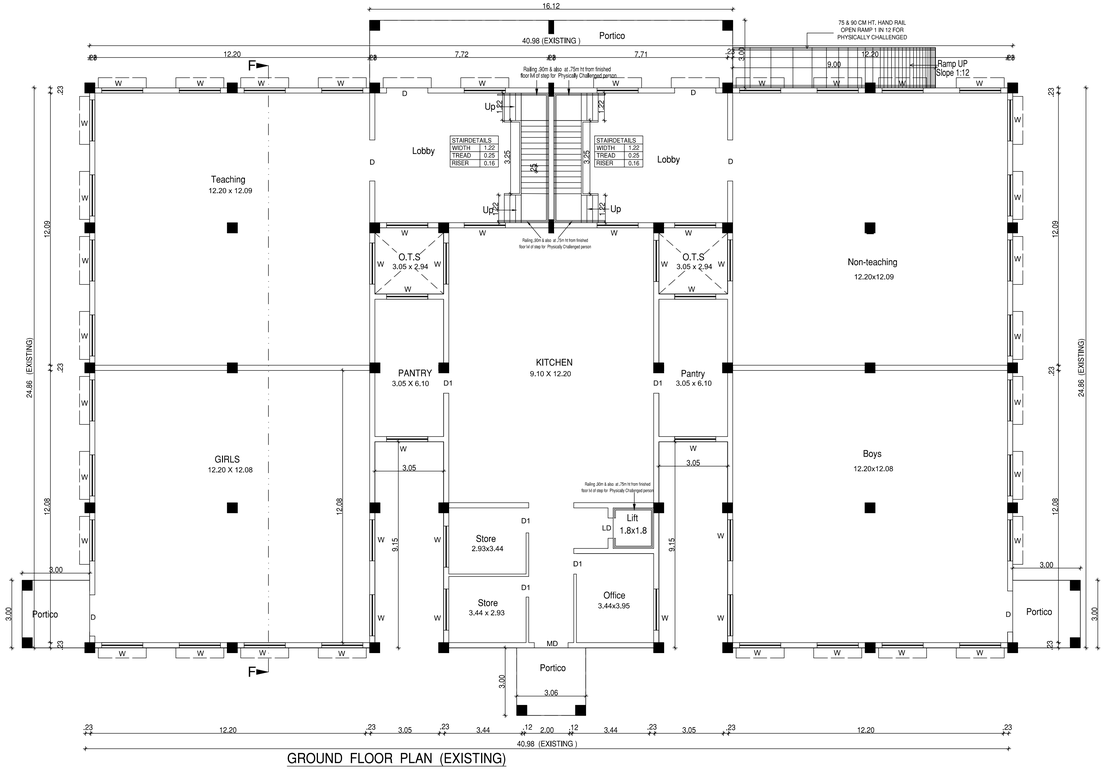

GROUND FLOOR PLAN (EXISTING)

KITCHEN CUM DINING (BLOCK - 6)

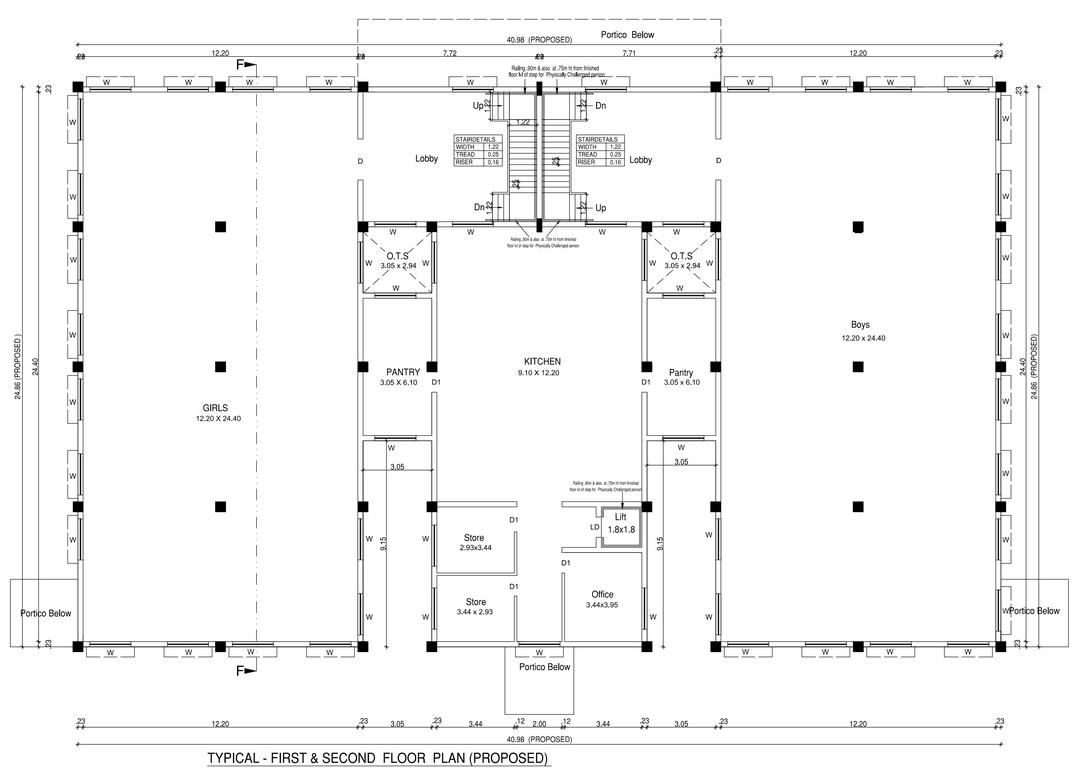

TYPICAL - FIRST & SECOND FLOOR PLAN (PROPOSED)

KITCHEN CUM DINING (BLOCK - 6)

PLAN SHOWING THE REVISED AND PROPOSED ADDITIONAL TO THE EXISTING MEDICAL COLLEGE, HOSPITAL AND NURSING COLLEGE BUILDING FOR VELS INSTITUTE OF SCIENCE, TECHNOLOGY AND ADVANCED STUDIES (VISTAS), (DEEMED TO BE UNIVERSITY),VELS MEDICAL COLLEGE & HOSPITAL, AT PERIYAPALAYAM ROAD, S.NO : 117/1D, 117/2, 117/3 , 117/4A, 117/4B, 117/1C, 117/5, 118/1A, 118/1B, 118/2, 118/3, 118/4, 118/5A, 118/5B , 118/6, 118/7, 118/8, 118/9 AT NATHAM VILLAGE, NATHAM PANCHAYAT PONNERI TALUK, S.NO :12/1,2, 3, 4, 5, & 6, 13, 14, 17, 142/1B, 142/2, 143, 144/1A2, 144/1B3B, 144/2, 144/3, 144/4, 144/5, 144/6A, 151/1A, 151/1B1, 151/1B2, 151/2B, 151/3,152,153/1,153/2,154/1, 154/2,158/2B, 158/3A2, AT MANJAKARANAI VILLAGE, MANJAKARANAI PANCHAYAT, UTHUKOTTAI TALUK, S.NO 327/1A, 327/1B, 327/2B AT BANDIKAVANUR VILLAGE ,BANDIKAVANUR PANCHAYAT , PONNERI TALUK, THIRUVALLUR DISTRICT.

PREVIOUS SANCTIONED VIDE BY : B.A.NO. / 198 / 2020, LETTER NO.8073/20/CB, DATED : 09/09/2020
P.P.A. LETTER NO. 550/2020, DATED : 12/10/2020

SPECIFICATION:

FOUNDATION	-	RCC COLUMN FOOTINGS
BRICK WORK	-	C.M 1:6 FOR SUPER STRUCTURE
PLASTERING	-	C.M 1:5 FOR WALLS & 1:3 FOR CEILING
FLOORING	-	MOSAIC FLOORING
CEMENT PAINT	-	TWO COATS FOR WALLS & ONE EXTRA COAT FOR CEILING
R.C.C	-	M25 GRADE FOR ALL CONCRETE WORKS
WOOD WORK	-	ALL WOOD WORKS IN BEST QUALITY TIMBER
WEATHERING	-	AS PER NATIONAL BUILDING CODE

SCHEDULE OF JOINERY

M.D	MAIN DOOR	- 1.50 x 2.13
D	DOOR	- 1.82 x 2.13
D1	DOOR	- 0.90 x 2.13
D2	DOOR	- 0.75 x 2.13
W	WINDOW	- 1.83 x 1.37
V	VENTILATOR	- 0.91 x 0.60

SCALE : 1: 100 | ALL DIMENSIONS ARE IN METER

S
E W
N

KITCHEN CUM DINING (BLOCK - 6)

VELS INSTITUTE OF SCIENCE , TECHNOLOGY AND ADVANCED STUDIES (VISTAS)
(DEEMED TO BE UNIVERSITY).
VELS MEDICAL COLLEGE AND HOSPITAL
TRUSTEE

OWNER SIGNATURE

T.RAMAKRISHNAN, M.E.,
REGISTERED STRUCTURAL ENGINEER GRADE - I
RSE/GR-1/2020/02/001
No.378-A, East Main Road,
Anna Nagar, Chennai - 600101
Cell: 9444010526

REGISTERED STRUCTURAL ENGINEER


Dhinesh V P Architect
Reg No: TN/8/RA/20-1/2015/057/001
10/1, 2nd Street, Kasthuribai Nagar,
Avadi, Chennai-600 054.
dhinesh.architect@gmail.com
+91 73730 55100 / 75033 66122

REGISTERED ENGINEER




ELEVATION

TEACHING STAFF QUARTERS (BLOCK - 7)

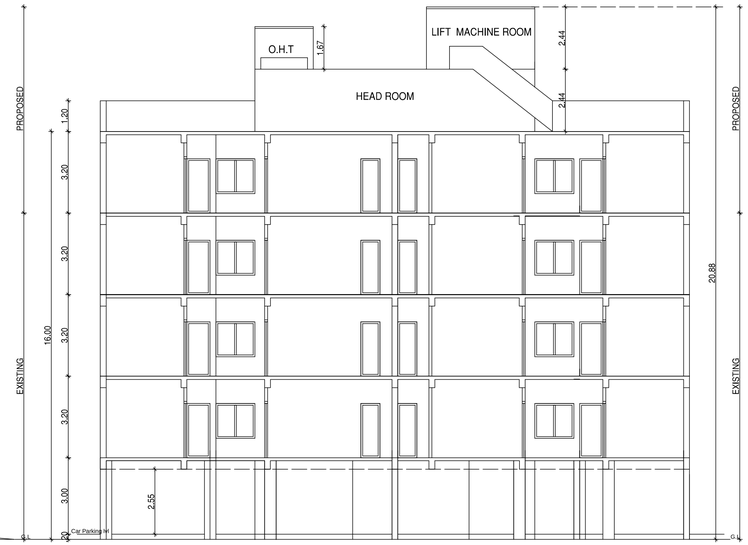

SECTION - GG

TEACHING STAFF QUARTERS (BLOCK - 7)

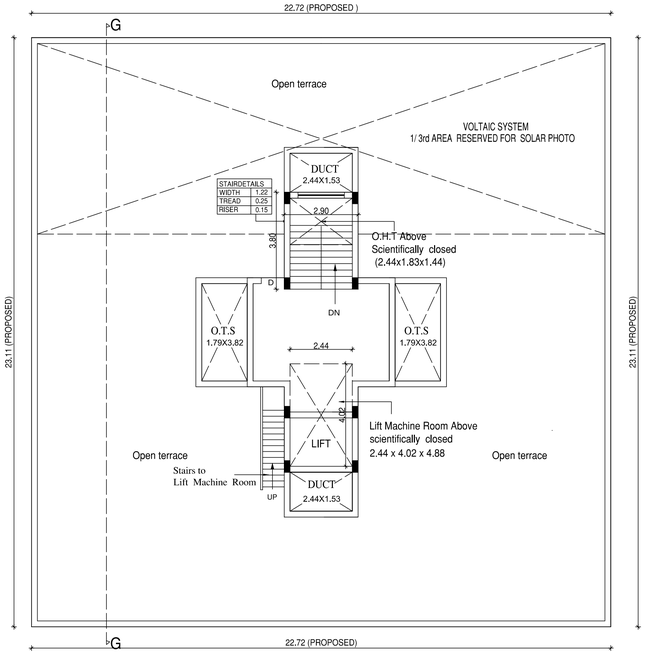

TERRACE FLOOR PLAN (PROPOSED)

TEACHING STAFF QUARTERS (BLOCK - 7)

PLAN SHOWING THE REVISED AND PROPOSED ADDITIONAL TO THE EXISTING MEDICAL COLLEGE, HOSPITAL AND NURSING COLLEGE BUILDING FOR VELS INSTITUTE OF SCIENCE, TECHNOLOGY AND ADVANCED STUDIES (VISTAS), (DEEMED TO BE UNIVERSITY),VELS MEDICAL COLLEGE & HOSPITAL, AT PERIYAPALAYAM ROAD, S.NO : 117/1D, 117/2, 117/3 , 117/4A, 117/4B, 117/1C, 117/5, 118/1A, 118/1B, 118/2, 118/3, 118/4, 118/5A, 118/5B , 118/6, 118/7, 118/8, 118/9 AT NATHAM VILLAGE, NATHAM PANCHAYAT PONNERI TALUK, S.NO :12/1,2, 3, 4, 5, & 6, 13, 14, 17, 142/1B, 142/2, 143, 144/1A2, 144/1B3B, 144/2, 144/3, 144/4, 144/5, 144/6A, 151/1A, 151/1B1, 151/1B2, 151/2B, 151/3,152,153/1,153/2,154/1, 154/2,158/2B, 158/3A2, AT MANJAKARANAI VILLAGE, MANJAKARANAI PANCHAYAT, UTHUKOTTAI TALUK, S.NO 327/1A, 327/1B, 327/2B AT BANDIKAVANUR VILLAGE , BANDIKAVANUR PANCHAYAT, PONNERI TALUK, THIRUVALLUR DISTRICT.

PREVIOUS SANCTIONED VIDE BY : B.A.NO. / 198 / 2020, LETTER NO.8073/20/CB, DATED : 09/09/2020
P.P.A. LETTER NO. 550/2020, DATED : 12/10/2020

SPECIFICATION:

FOUNDATION	-	RCC COLUMN FOOTINGS
BRICK WORK	-	C.M 1:6 FOR SUPER STRUCTURE
PLASTERING	-	C.M 1:5 FOR WALLS & 1:3 FOR CEILING
FLOORING	-	MOSAIC FLOORING
CEMENT PAINT	-	TWO COATS FOR WALLS & ONE EXTRA COAT FOR CEILING
R.C.C	-	M25 GRADE FOR ALL CONCRETE WORKS
WOOD WORK	-	ALL WOOD WORKS IN BEST QUALITY TIMBER
WEATHERING COURSE	-	AS PER NATIONAL BUILDING CODE

SCHEDULE OF JOINERY

MD	MAIN DOOR	-	1.00 x 2.13
D	DOOR	-	0.91 x 2.13
D1	DOOR	-	0.75 x 2.13
W	WINDOW	-	1.50 x 1.37
W 1	WINDOW	-	1.20 x 1.37
W2	WINDOW	-	0.46 x 1.83
FW	FRENCH WINDOW	-	2.40 x 2.13
KW	KIT.WINDOW	-	1.20 x 0.91
V	VENTILATOR	-	0.60 x 0.60



TEACHING STAFF QUARTERS (BLOCK - 7)

ALL DIMENSIONS ARE IN METER | SCALE : 1: 100

VELS INSTITUTE OF SCIENCE , TECHNOLOGY AND ADVANCED STUDIES (VISTAS)
(DEEMED TO BE UNIVERSITY).
VELS MEDICAL COLLEGE AND HOSPITAL
TRUSTEE


OWNER'S SIGNATURE

T.RAMAKRISHNAN, M.E.,
REGISTERED STRUCTURAL ENGINEER GRADE - I
RSE/GR-1/2020/02/001
No.378-A, East Main Road,
Anna Nagar, Chennai - 600101
Cell: 9444010526

REGISTERED STRUCTURAL ENGINEER


Dhinesh V Architect
Reg No: TN/1R/PA/SA-1/2235/05/DJI
10/1, 2nd Street, Kasthuribai Nagar,
Adyar, Chennai-600 054.
dhinesh.architect@gmail.com
+91 73739 55000 / 75500 55000

REGISTERED ENGINEER

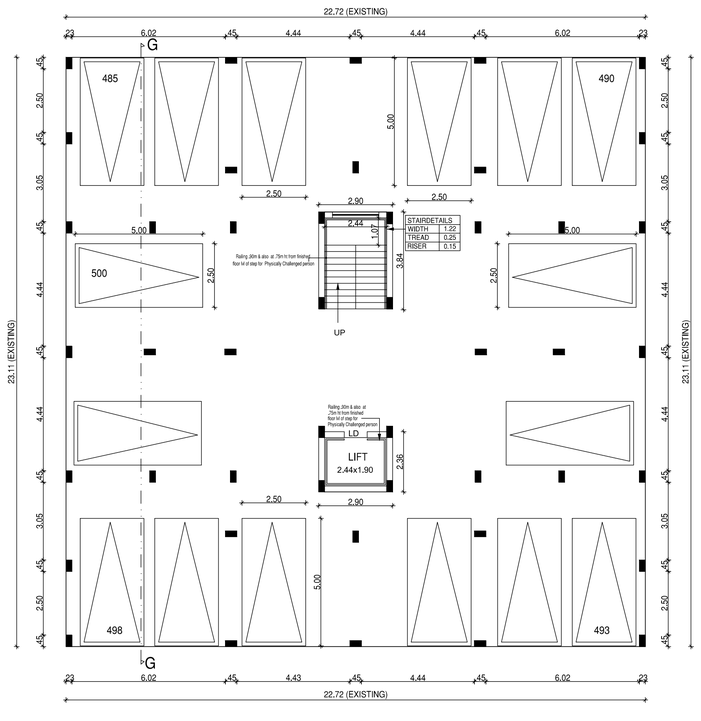


STILT FLOOR PLAN (EXISTING)

TEACHING STAFF QUARTERS (BLOCK - 7)

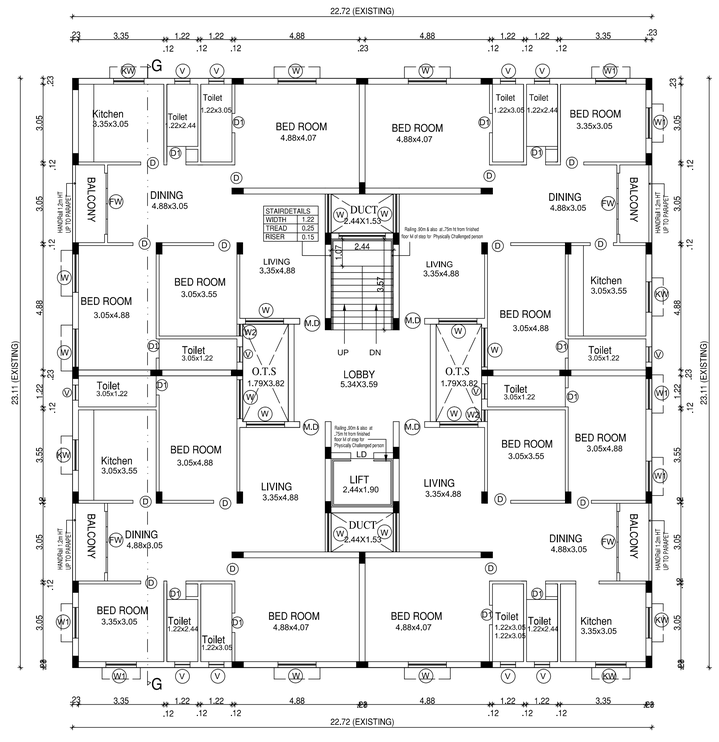


TYPICAL - FIRST, SECOND & THIRD FLOOR PLAN (EXISTING)

TEACHING STAFF QUARTERS (BLOCK - 7)

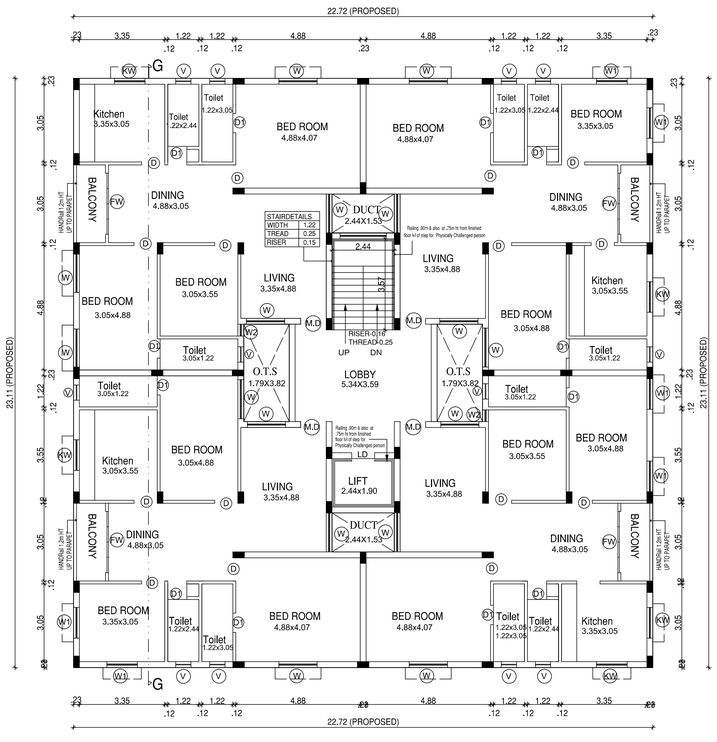


FOURTH FLOOR PLAN (PROPOSED)


TEACHING STAFF QUARTERS (BLOCK - 7)

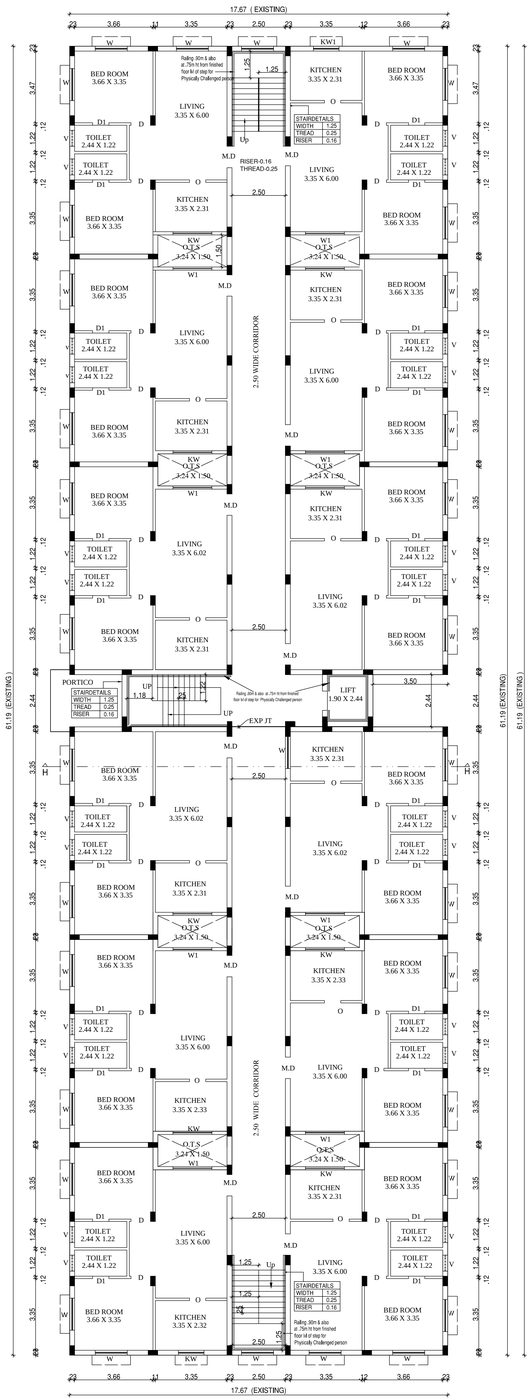


GROUND FLOOR PLAN (EXISTING)
STAFF QUARTERS (BLOCK - 8)

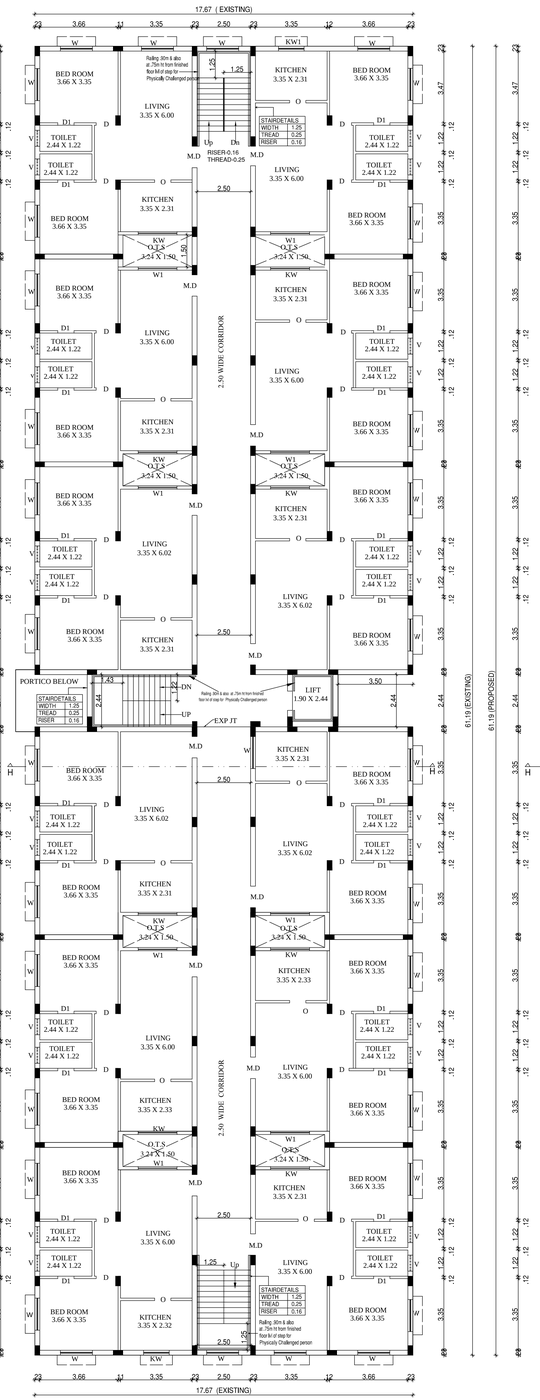


FIRST FLOOR PLAN (EXISTING)
STAFF QUARTERS (BLOCK - 8)

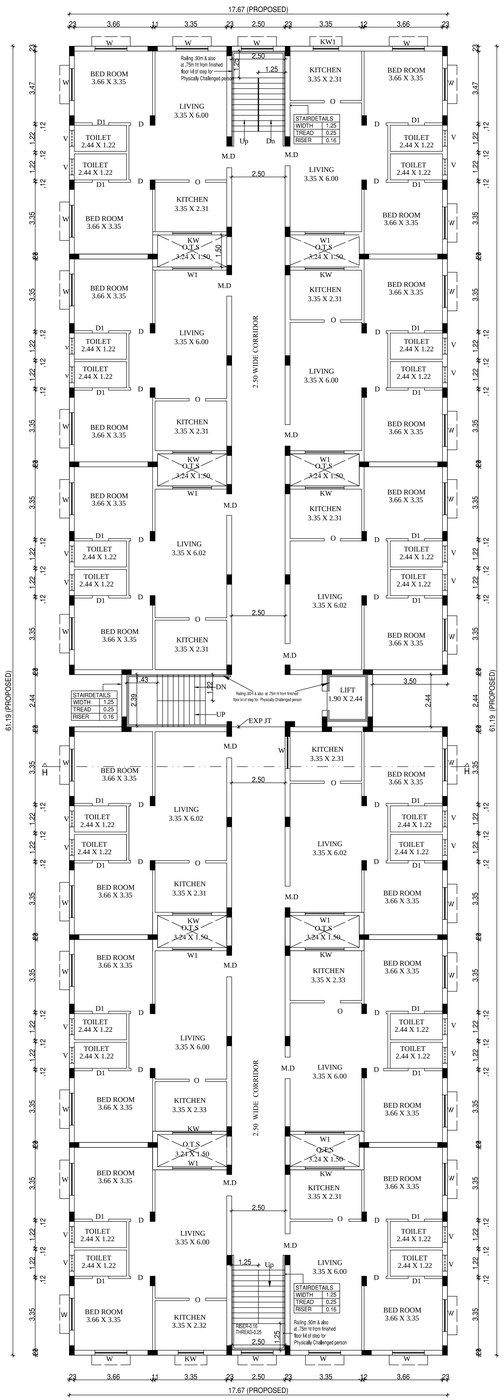


TYPICAL - SECOND & THIRD FLOOR PLAN (PROPOSED)
STAFF QUARTERS (BLOCK - 8)

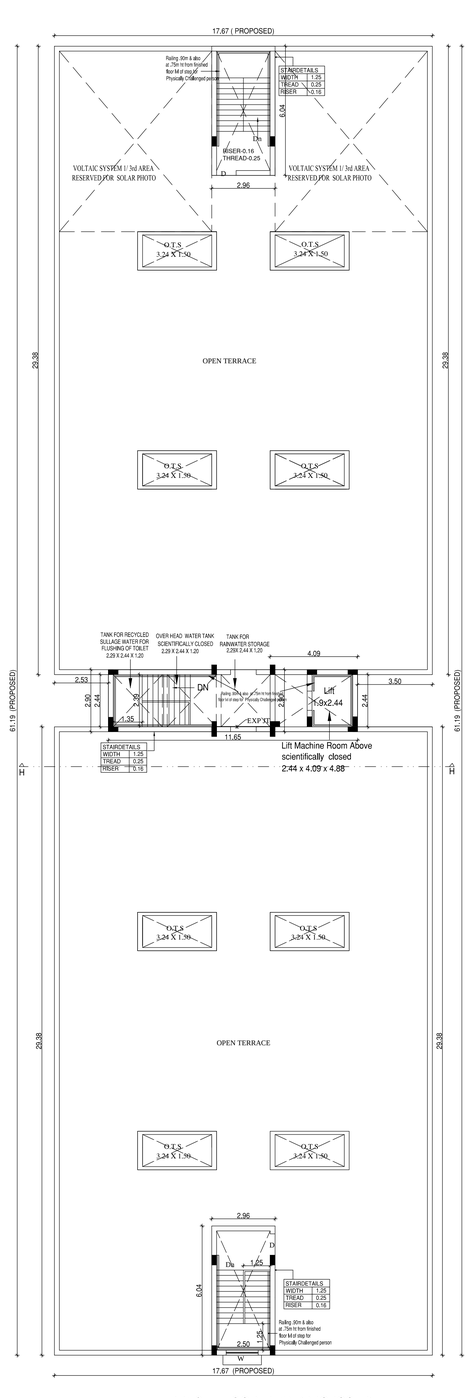

TERRACE FLOOR PLAN (PROPOSED)
STAFF QUARTERS (BLOCK - 8)

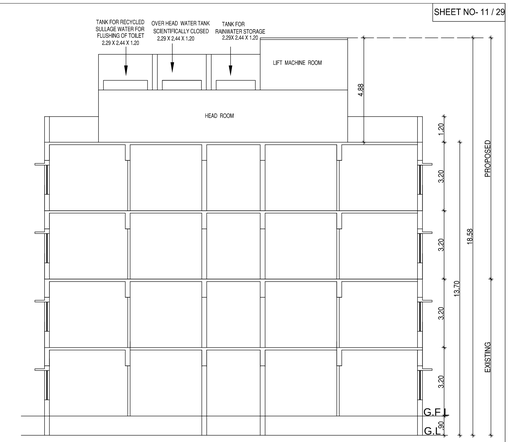

SECTION - HH
STAFF QUARTERS (BLOCK - 8)

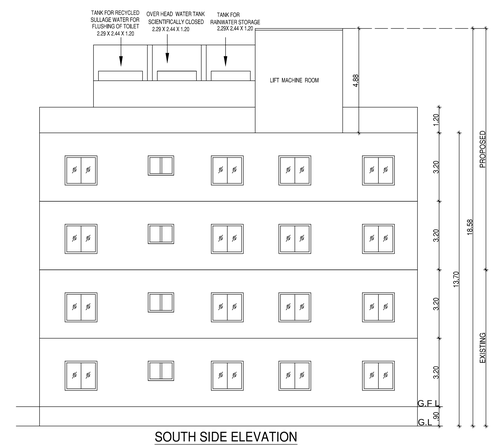

SOUTH SIDE ELEVATION
STAFF QUARTERS (BLOCK - 8)

PLAN SHOWING THE REVISED AND PROPOSED ADDITIONAL TO THE EXISTING MEDICAL COLLEGE, HOSPITAL AND NURSING COLLEGE BUILDING FOR VELS INSTITUTE OF SCIENCE, TECHNOLOGY AND ADVANCED STUDIES (VISTAS), (DEEMED TO BE UNIVERSITY),VELS MEDICAL COLLEGE & HOSPITAL, AT PERIYAPALAYAM ROAD, S.NO : 117/1D, 117/2, 117/3 , 117/4A, 117/4B, 117/1C, 117/5, 118/1A, 118/1B, 118/2, 118/3, 118/4, 118/5A, 118/5B , 118/6, 118/7, 118/8, 118/9 AT NATHAM VILLAGE, NATHAM PANCHAYAT PONNERI TALUK, S.NO :12/1,2, 3, 4, 5, & 6, 13, 14, 17, 142/1B, 142/2, 143, 144/1A2, 144/1B3B, 144/2, 144/3, 144/4, 144/5, 144/6A, 151/1A, 151/1B1, 151/1B2, 151/2B, 151/3,152,153/1,153/2,154/1, 154/2,158/2B, 158/3A2, AT MANJAKARANAI VILLAGE, MANJAKARANAI PANCHAYAT, UTHUKOTTAI TALUK, S.NO 327/1A, 327/1B, 327/2B AT BANDIKAVANUR VILLAGE , BANDIKAVANUR PANCHAYAT, PONNERI TALUK, THIRUVALLUR DISTRICT.

PREVIOUS SANCTIONED VIDE BY : B.A.NO. / 198 / 2020, LETTER NO.8073/20/CB, DATED : 09/09/2020
P.P.A. LETTER NO.550/2020, DATED : 12/10/2020

SCALE : 1: 100

ALL DIMENSIONS ARE IN METER

SPECIFICATION:

FOUNDATION	-	RCC COLUMN FOOTINGS
BRICK WORK	-	C.M 1:6 FOR SUPER STRUCTURE
PLASTERING	-	C.M 1:5 FOR WALLS & 1:3 FOR CEILING
FLOORING	-	MOSAIC FLOORING
CEMENT PAINT	-	TWO COATS FOR WALLS & ONE EXTRA COAT FOR CEILING
R.C.C	-	M25 GRADE FOR ALL CONCRETE WORKS
WOOD WORK	-	ALL WOOD WORKS IN BEST QUALITY TIMBER
WEATHERING COURSE	-	AS PER NATIONAL BUILDING CODE

SCHEDULE OF JOINERY

MD	MAIN DOOR	-	1.00 x 2.13
D	DOOR	-	0.91 x 2.13
D1	DOOR	-	0.75x 2.13
W	WINDOW	-	1.50 x 1.37
W1	WINDOW	-	1.50 x 1.37
KW	KIT.WINDOW	-	1.80 x 0.91
V	VENTILATOR	-	0.75 x 0.60

STAFF QUARTERS (BLOCK - 8)


VELS INSTITUTE OF SCIENCE , TECHNOLOGY AND ADVANCED STUDIES (VISTAS)
(DEEMED TO BE UNIVERSITY)
VELS MEDICAL COLLEGE AND HOSPITAL
OWNER SIGNATURE

T.RAMAKRISHNAN, M.E.,
REGISTERED STRUCTURAL ENGINEER GRADE - I
RSE/GR-1/2020/02/001
No.378-A, East Main Road,
Anna Nagar, Chennai - 600101
Cell: 9444010526
REGISTERED STRUCTURAL ENGINEER


Regd No: TN/07/01/2015/05/08
B/1, 2nd Street, Kasthuri Rangan Avadi, Chennai-600 054.
REGISTERED ENGINEER




NORTH SIDE ELEVATION
RESIDENT HOSTEL (BLOCK - 9)

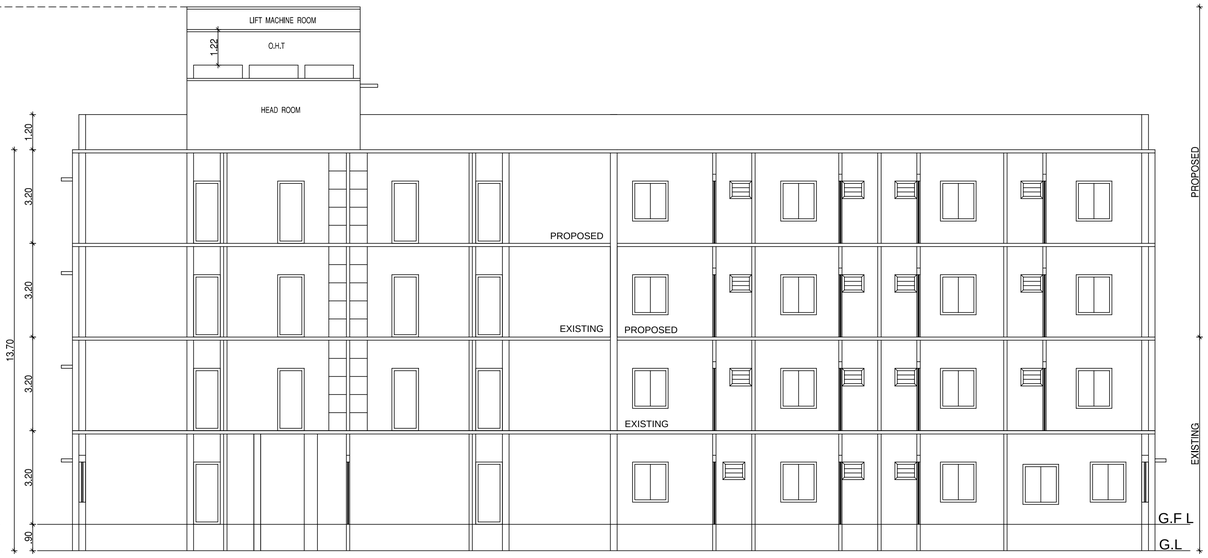

SECTION - JJ
RESIDENT HOSTEL (BLOCK - 9)

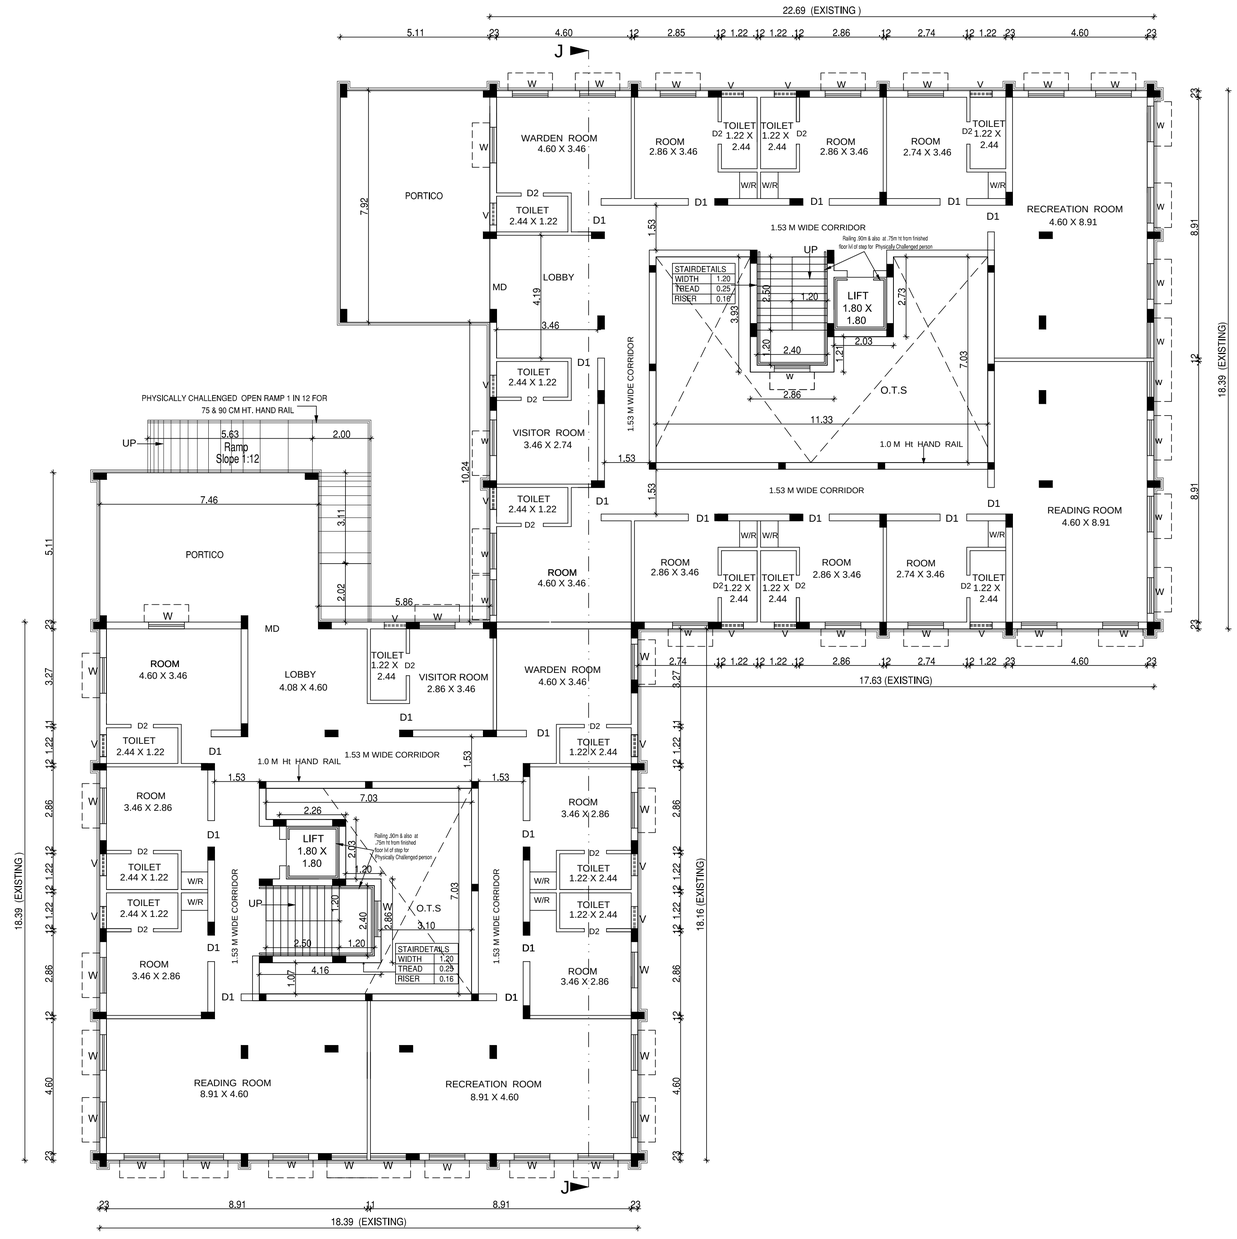

GROUND FLOOR PLAN (EXISTING)
RESIDENT HOSTEL (BLOCK -9)

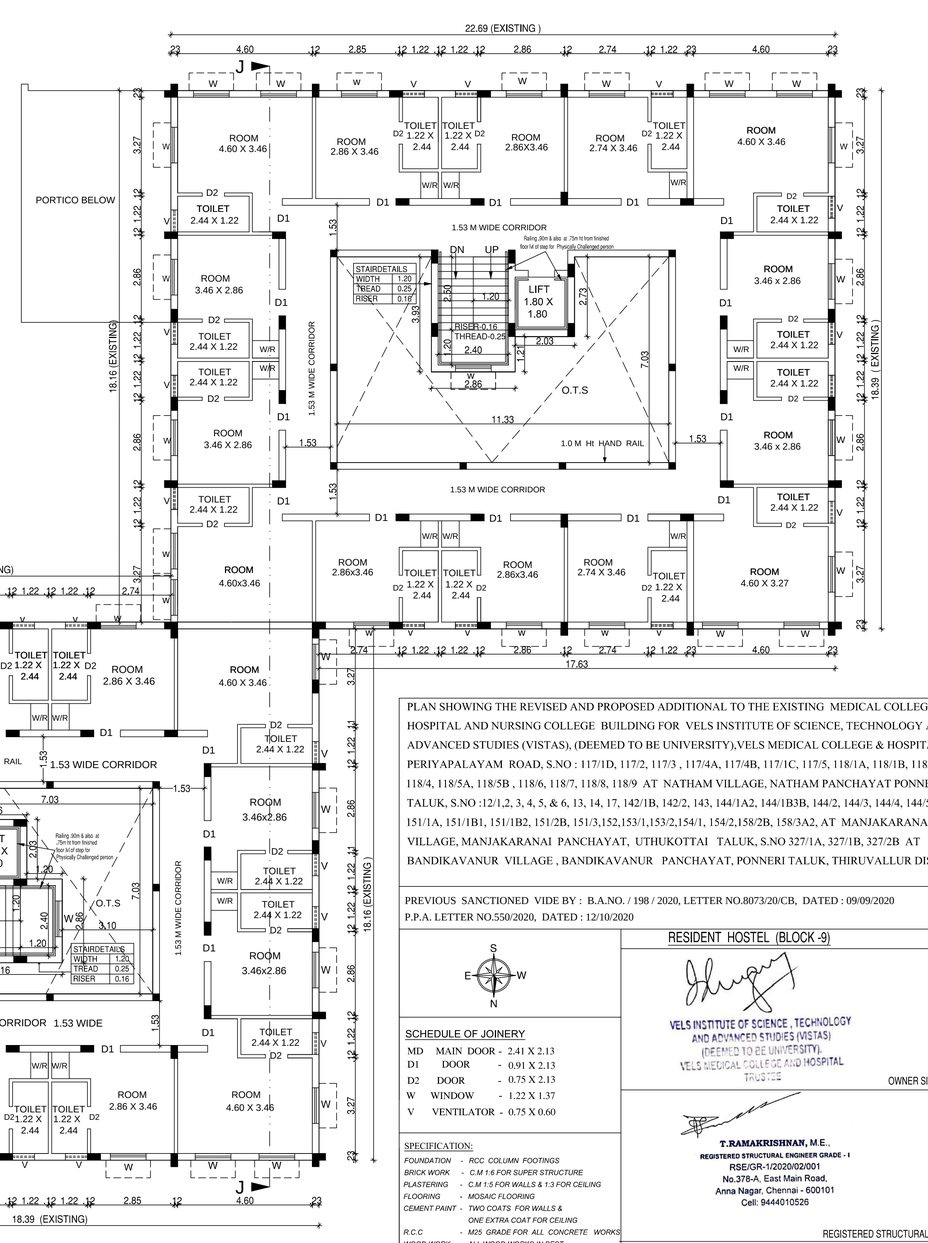

FIRST FLOOR PLAN (EXISTING)
RESIDENT HOSTEL (BLOCK -9)

PLAN SHOWING THE REVISED AND PROPOSED ADDITIONAL TO THE EXISTING MEDICAL COLLEGE, HOSPITAL AND NURSING COLLEGE BUILDING FOR VELS INSTITUTE OF SCIENCE, TECHNOLOGY AND ADVANCED STUDIES (VISTAS), (DEEMED TO BE UNIVERSITY),VELS MEDICAL COLLEGE & HOSPITAL, AT PERIYAPALAYAM ROAD, S.NO : 117/1D, 117/2, 117/3 , 117/4A, 117/4B, 117/1C, 117/5, 118/1A, 118/1B, 118/2, 118/3, 118/4, 118/5A, 118/5B , 118/6, 118/7, 118/8, 118/9 AT NATHAM VILLAGE, NATHAM PANCHAYAT PONNERI TALUK, S.NO :12/1,2, 3, 4, 5, & 6, 13, 14, 17, 142/1B, 142/2, 143, 144/1A2, 144/1B3B, 144/2, 144/3, 144/4, 144/5, 144/6A, 151/1A, 151/1B1, 151/1B2, 151/2B, 151/3,152,153/1,153/2,154/1, 154/2,158/2B, 158/3A2, AT MANJAKARANAI VILLAGE, MANJAKARANAI PANCHAYAT, UTHUKOTTAI TALUK, S.NO 327/1A, 327/1B, 327/2B AT BANDIKAVANUR VILLAGE , BANDIKAVANUR PANCHAYAT, PONNERI TALUK, THIRUVALLUR DISTRICT.

PREVIOUS SANCTIONED VIDE BY : B.A.NO. / 198 / 2020, LETTER NO.8073/20/CB, DATED : 09/09/2020
P.P.A. LETTER NO.550/2020, DATED : 12/10/2020

RESIDENT HOSTEL (BLOCK -9)

VELS INSTITUTE OF SCIENCE , TECHNOLOGY AND ADVANCED STUDIES (VISTAS)
(DEEMED TO BE UNIVERSITY)
VELS MEDICAL COLLEGE AND HOSPITAL
TRUSTEE

OWNER SIGNATURE

SCHEDULE OF JOINERY

MD	MAIN DOOR	- 2.41 X 2.13
D1	DOOR	- 0.91 X 2.13
D2	DOOR	- 0.75 X 2.13
W	WINDOW	- 1.22 X 1.37
V	VENTILATOR	- 0.75 X 0.60

SPECIFICATION:

FOUNDATION	-	RCC COLUMN FOOTINGS
BRICK WORK	-	C.M 1:6 FOR SUPER STRUCTURE
PLASTERING	-	C.M 1:5 FOR WALLS & 1:3 FOR CEILING
FLOORING	-	MOSAIC FLOORING
CEMENT PAINT	-	TWO COATS FOR WALLS & ONE EXTRA COAT FOR CEILING
R.C.C	-	M25 GRADE FOR ALL CONCRETE WORKS
WOOD WORK	-	ALL WOOD WORKS IN BEST QUALITY TIMBER
WEATHERING COURSE	-	AS PER NATIONAL BUILDING CODE


SCALE : 1: 100 ALL DIMENSIONS ARE IN METER

T.RAMAKRISHNAN, M.E.,
REGISTERED STRUCTURAL ENGINEER GRADE - I
RSE/GR-1/2020/02/001
No.378-A, East Main Road,
Anna Nagar, Chennai - 600101
Cell: 9444010526


REGISTERED STRUCTURAL ENGINEER

Dhinesh.A.B.Arch.,
Reg No: TN/B/PA/20/12/05/021
10/1, 2nd Street, Kasthuribai Nagar,
Adyar, Chennai-600 054.
dhinesh.architect@gmail.com
+91 73739 52660 / 63803 61102


REGISTERED ENGINEER

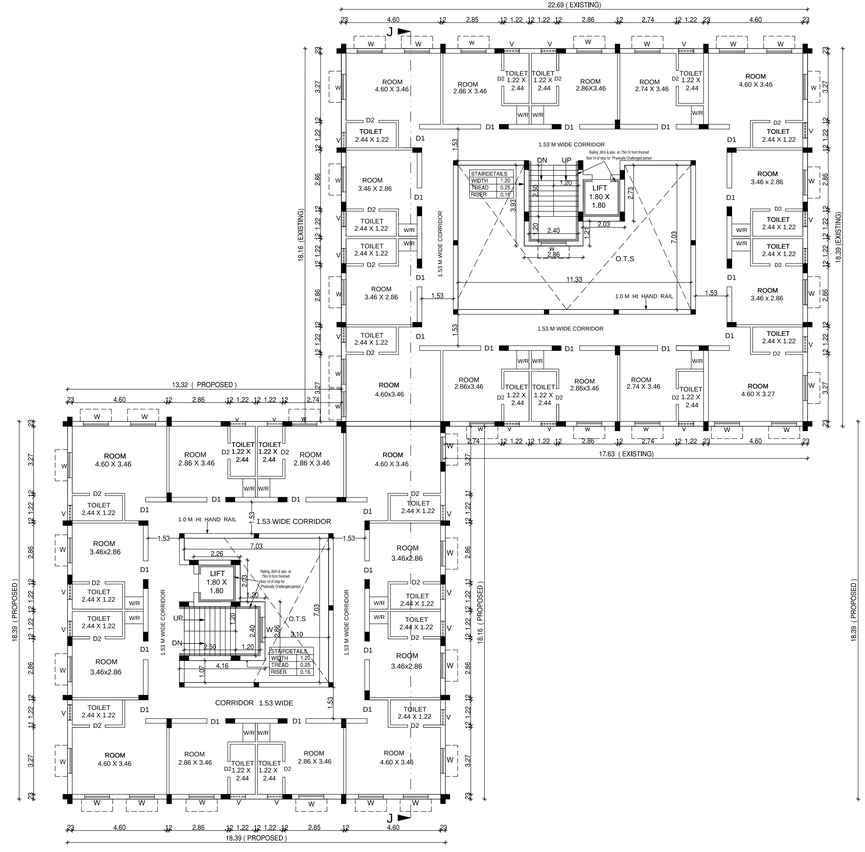

SECOND FLOOR PLAN (EXISTING / PROPOSED)
RESIDENT HOSTEL (BLOCK -9)

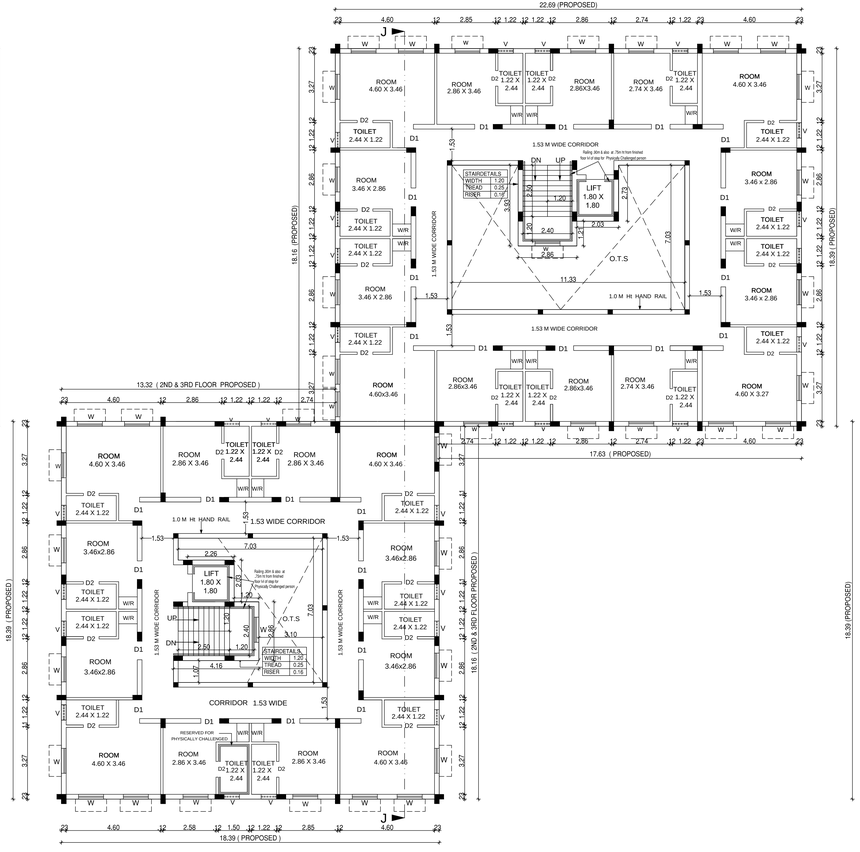

THIRD FLOOR PLAN (PROPOSED)
RESIDENT HOSTEL (BLOCK -9)

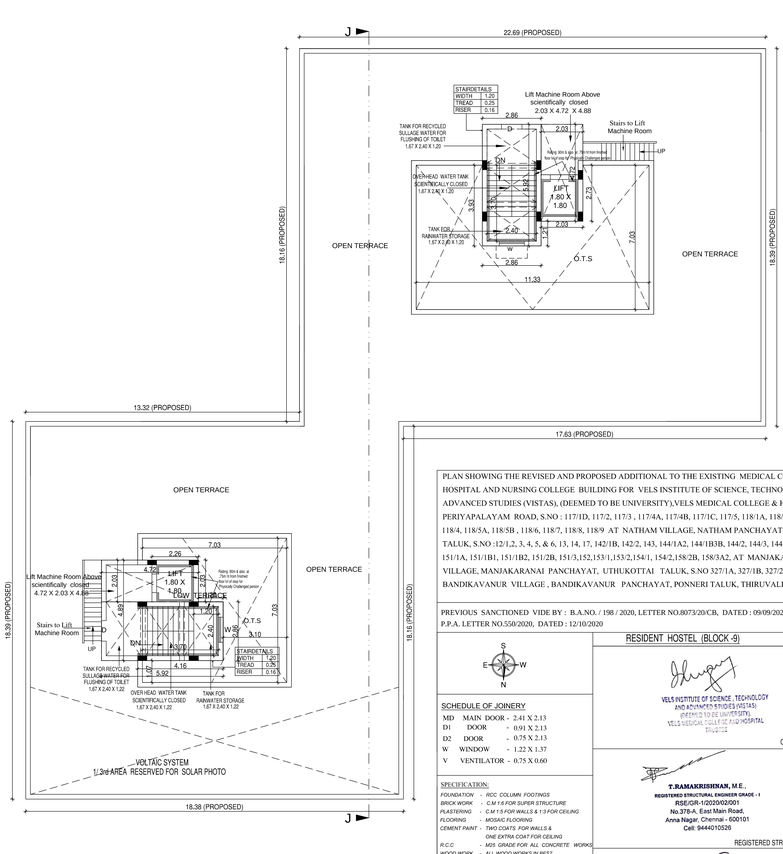

TERRACE FLOOR PLAN (PROPOSED)
RESIDENT HOSTEL (BLOCK - 9)

PLAN SHOWING THE REVISED AND PROPOSED ADDITIONAL TO THE EXISTING MEDICAL COLLEGE, HOSPITAL AND NURSING COLLEGE BUILDING FOR VELS INSTITUTE OF SCIENCE, TECHNOLOGY AND ADVANCED STUDIES (VISTAS), (DEEMED TO BE UNIVERSITY),VELS MEDICAL COLLEGE & HOSPITAL, AT PERIYAPALAYAM ROAD, S.NO : 117/1D, 117/2, 117/3 , 117/4A, 117/4B, 117/1C, 117/5, 118/1A, 118/1B, 118/2, 118/3, 118/4, 118/5A, 118/5B , 118/6, 118/7, 118/8, 118/9 AT NATHAM VILLAGE, NATHAM PANCHAYAT PONNERI TALUK, S.NO :121/1,2, 3, 4, 5, & 6, 13, 14, 17, 142/1B, 142/2, 143, 144/1A2, 144/1B3B, 144/2, 144/3, 144/4, 144/5, 144/6A, 151/1A, 151/1B1, 151/1B2, 151/2B, 151/3,152,153/1,153/2,154/1, 154/2,158/2B, 158/3A2, AT MANJAKARANAI VILLAGE, MANJAKARANAI PANCHAYAT, UTHUKOTTAI TALUK, S.NO 327/1A, 327/1B, 327/2B AT BANDIKAVANUR VILLAGE , BANDIKAVANUR PANCHAYAT, PONNERI TALUK, THIRUVALLUR DISTRICT.

PREVIOUS SANCTIONED VIDE BY : B.A.NO. / 158 / 2020, LETTER NO.B073/20/CB, DATED : 09/09/2020
P.P.A. LETTER NO.550/2020, DATED : 12/10/2020

RESIDENT HOSTEL (BLOCK -9)

VELS INSTITUTE OF SCIENCE, TECHNOLOGY AND ADVANCED STUDIES (VISTAS)
(DEEMED TO BE UNIVERSITY)
VELS MEDICAL COLLEGE AND HOSPITAL
PHASE

OWNER SIGNATURE

SCHEDULE OF JOINERY

MD	MAIN DOOR	-	2.41 X 2.13
D1	DOOR	-	0.91 X 2.13
D2	DOOR	-	0.75 X 2.13
W	WINDOW	-	1.22 X 1.37
V	VENTILATOR	-	0.75 X 0.60

SPECIFICATION:

FOUNDATION	-	RCC COLUMN FOOTINGS
BRICK WORK	-	C.M 1:6 FOR SUPER STRUCTURE
PLASTERING	-	C.M 1:5 FOR WALLS & 1:3 FOR CEILING
FLOORING	-	MOSAIC FLOORING
CEMENT PAINT	-	TWO COATS FOR WALLS & ONE EXTRA COAT FOR CEILING
R.C.C	-	M25 GRADE FOR ALL CONCRETE WORKS
WOOD WORK	-	ALL WOOD WORKS IN BEST QUALITY TIMBER
WEATHERING COURSE	-	AS PER NATIONAL BUILDING CODE


SCALE : 1: 100 ALL DIMENSIONS ARE IN METER

T.RAMAKRISHNAN, M.E.,
REGISTERED STRUCTURAL ENGINEER GRADE - I
RSE/GR-1/2020/02/001
No.378-A, East Main Road,
Anna Nagar, Chennai - 600101
Cell: 9444010526


REGISTERED STRUCTURAL ENGINEER

Engineer
Reg No TN/01/Engineer/20731
10/1, 2nd Street, Kasthuribai Nagar,
Adyar, Chennai-600 020.
dhanasekaran.m@gmail.com
M. Tech Structural Engineering


REGISTERED ENGINEER

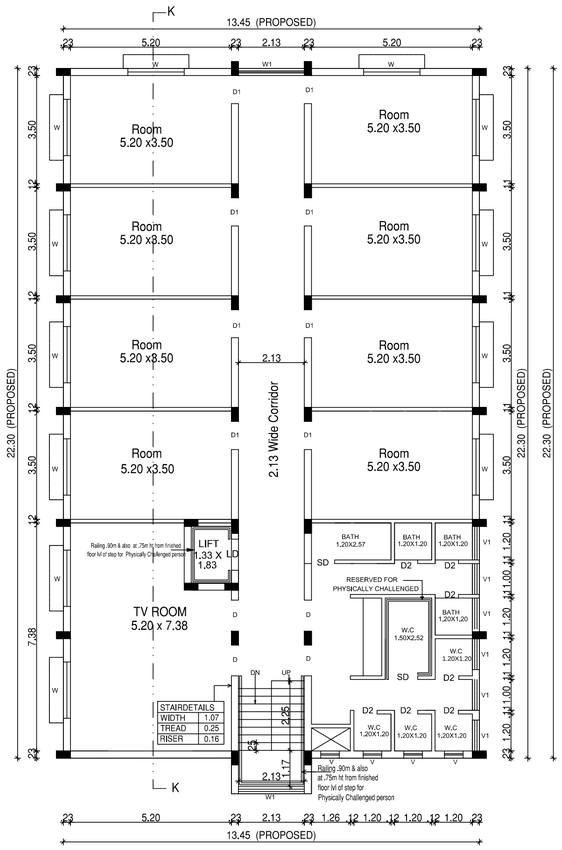

TYPICAL - SECOND & THIRD FLOOR PLAN (PROPOSED)
NURSES HOSTEL (BLOCK - 10)

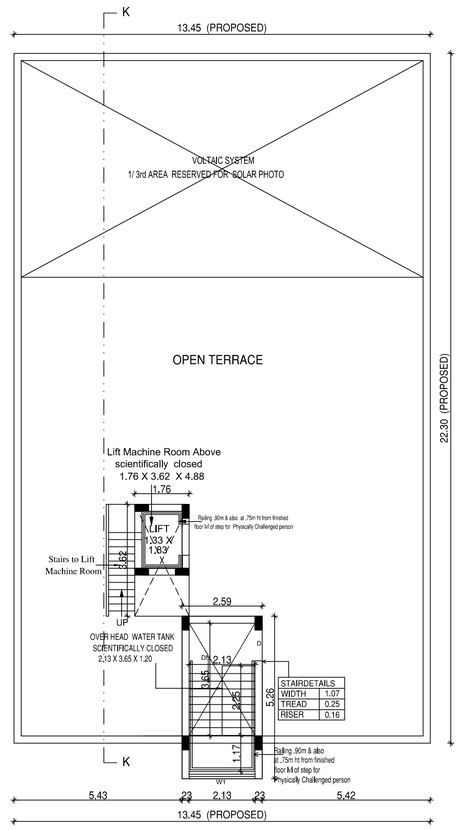


TERRACE FLOOR PLAN (PROPOSED)
NURSES HOSTEL (BLOCK -10)

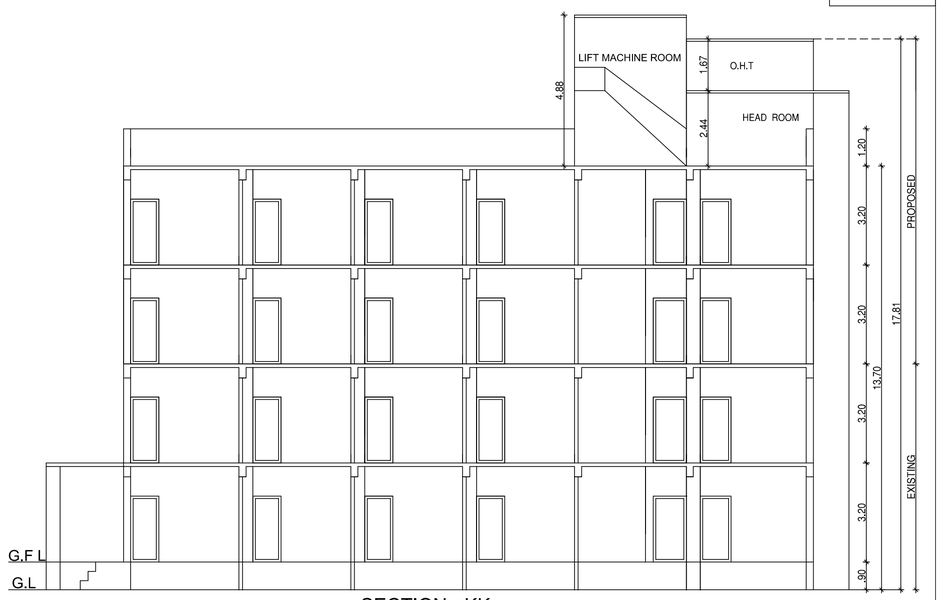


SECTION - KK
NURSES HOSTEL (BLOCK - 10)



ELEVATION
NURSES HOSTEL (BLOCK - 10)

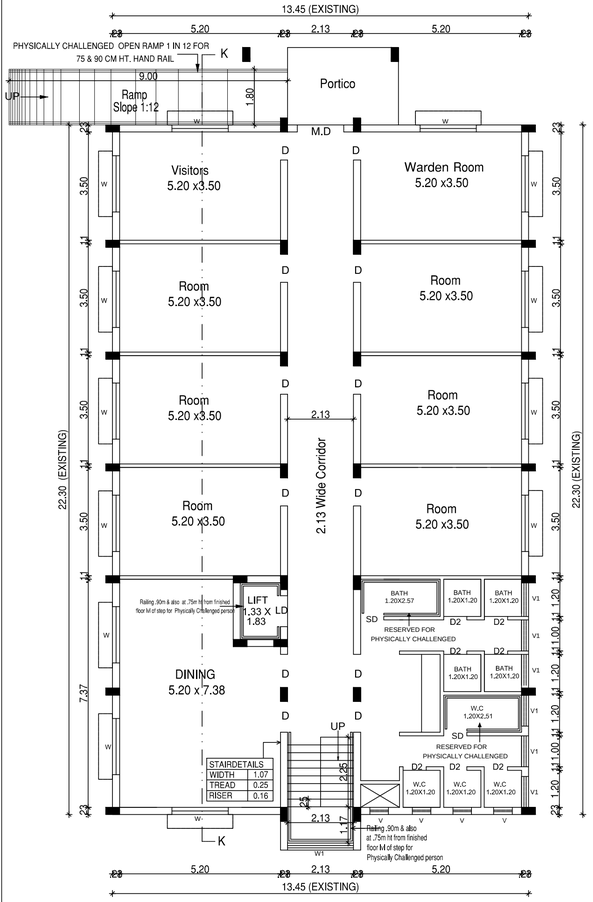

GROUND FLOOR PLAN (EXISTING)
NURSES HOSTEL (BLOCK - 10)

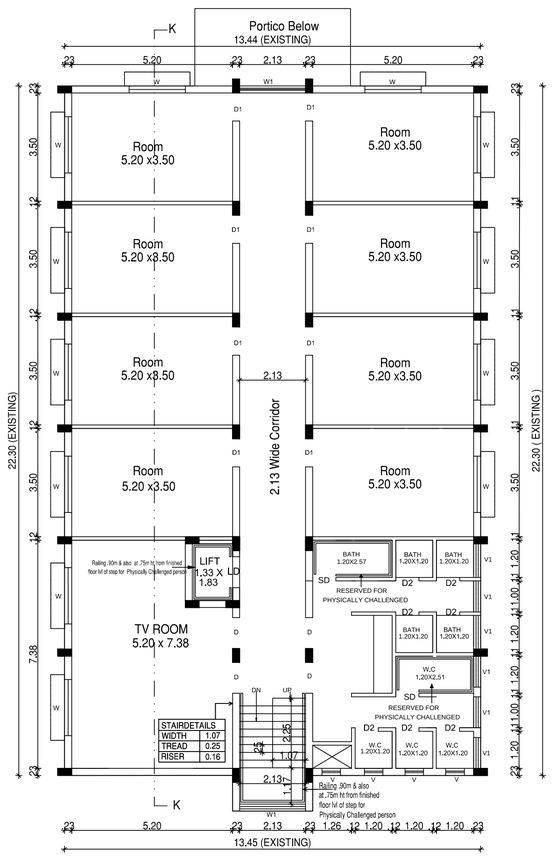

FIRST FLOOR PLAN (EXISTING)
NURSES HOSTEL (BLOCK - 10)

PLAN SHOWING THE REVISED AND PROPOSED ADDITIONAL TO THE EXISTING MEDICAL COLLEGE, HOSPITAL AND NURSING COLLEGE BUILDING FOR VELS INSTITUTE OF SCIENCE, TECHNOLOGY AND ADVANCED STUDIES (VISTAS), (DEEMED TO BE UNIVERSITY),VELS MEDICAL COLLEGE & HOSPITAL, AT PERIYAPALAYAM ROAD, S.NO : 117/1D, 117/2, 117/3 , 117/4A, 117/4B, 117/1C, 117/5, 118/1A, 118/1B, 118/2, 118/3, 118/4, 118/5A, 118/5B , 118/6, 118/7, 118/8, 118/9 AT NATHAM VILLAGE, NATHAM PANCHAYAT PONNERI TALUK, S.NO :12/1,2, 3, 4, 5, & 6, 13, 14, 17, 142/1B, 142/2, 143, 144/1A2, 144/1B3B, 144/2, 144/3, 144/4, 144/5, 144/6A, 151/1A, 151/1B1, 151/1B2, 151/2B, 151/3,152,153/1,153/2,154/1, 154/2,158/2B, 158/3A2, AT MANJAKARANAI VILLAGE, MANJAKARANAI PANCHAYAT, UTHUKOTTAI TALUK, S.NO 327/1A, 327/1B, 327/2B AT BANDIKAVANUR VILLAGE , BANDIKAVANUR PANCHAYAT, PONNERI TALUK, THIRUVALLUR DISTRICT.

PREVIOUS SANCTIONED VIDE BY : B.A.NO. / 198 / 2020, LETTER NO.8073/20/CB, DATED : 09/09/2020
P.P.A. LETTER NO.550/2020, DATED : 12/10/2020

SCALE : 1: 100

ALL DIMENSIONS ARE IN METER

SPECIFICATION:

FOUNDATION	-	RCC COLUMN FOOTINGS
BRICK WORK	-	C.M 1:6 FOR SUPER STRUCTURE
PLASTERING	-	C.M 1:5 FOR WALLS & 1:3 FOR CEILING
FLOORING	-	MOSAIC FLOORING
CEMENT PAINT	-	TWO COATS FOR WALLS & ONE EXTRA COAT FOR CEILING
R.C.C	-	M25 GRADE FOR ALL CONCRETE WORKS
WOOD WORK	-	ALL WOOD WORKS IN BEST QUALITY TIMBER
WEATHERING COURSE	-	AS PER NATIONAL BUILDING CODE

SCHEDULE OF JOINERY

MD	MAIN DOOR	-	1.50 x 2.13
D	DOOR	-	1.00 x 2.13
D1	DOOR	-	0.91 x 2.13
D2	DOOR	-	0.75x 2.13
W	WINDOW	-	1.82 x 1.37
V	VENTILATOR	-	1.00 x 0.60

NURSES HOSTEL (BLOCK - 10)

S
E W
N

VELS INSTITUTE OF SCIENCE , TECHNOLOGY AND ADVANCED STUDIES (VISTAS) (DEEMED TO BE UNIVERSITY). VELS MEDICAL COLLEGE AND HOSPITAL TRUSTEE


OWNER SIGNATURE

T.RAMAKRISHNAN, M.E.,
REGISTERED STRUCTURAL ENGINEER GRADE - I
RSE/GR-1/2020/02/001
No.378-A, East Main Road,
Anna Nagar, Chennai - 600101
Cell: 9444010526


REGISTERED STRUCTURAL ENGINEER

Dhinesh V Architect
Reg No: TN/R/RA/2K-17/2015/057/001
10/1, 2nd Street, Kasthuriba Nagar,
Avadi, Chennai-600 054.
dhinesh.architect@gmail.com
+91 73730 50160 / 95003 64116

REGISTERED ENGINEER

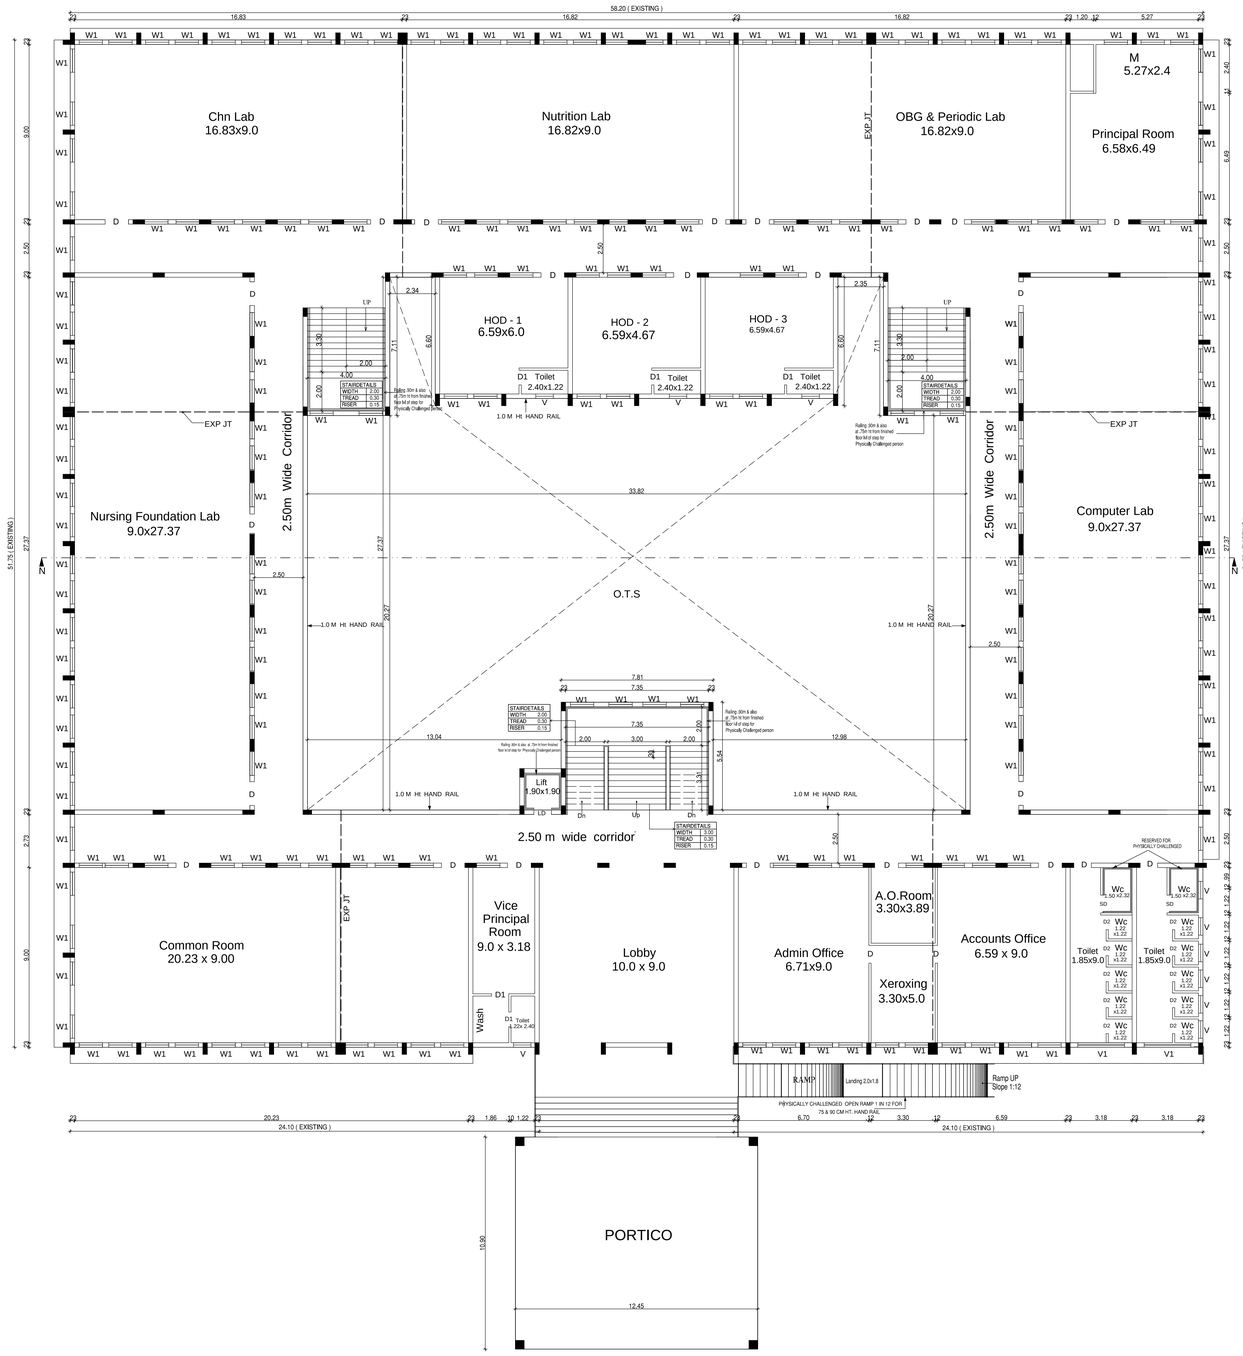

GROUND FLOOR PLAN (EXISTING)
NURSING COLLEGE (BLOCK NO - 13)

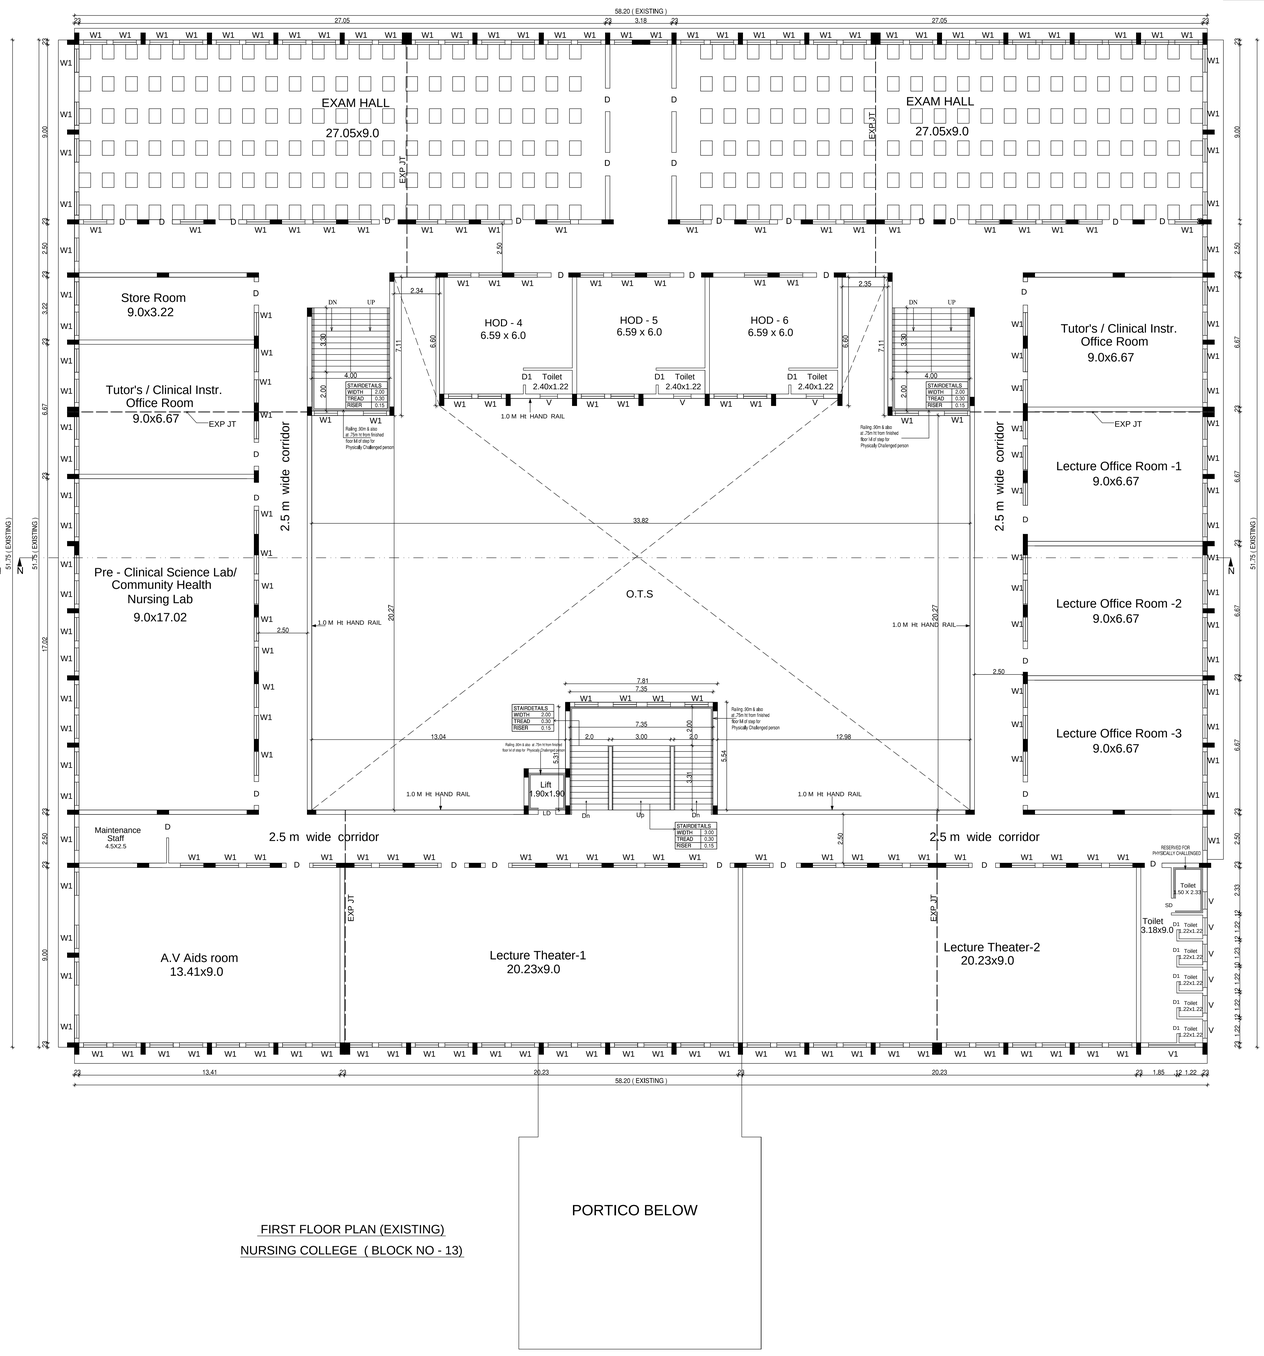

PORTICO BELOW

FIRST FLOOR PLAN (EXISTING)
NURSING COLLEGE (BLOCK NO - 13)

PLAN SHOWING THE REVISED AND PROPOSED ADDITIONAL TO THE EXISTING MEDICAL COLLEGE, HOSPITAL AND NURSING COLLEGE BUILDING FOR VELS INSTITUTE OF SCIENCE, TECHNOLOGY AND ADVANCED STUDIES (VISTAS), (DEEMED TO BE UNIVERSITY),VELS MEDICAL COLLEGE & HOSPITAL, AT PERIYAPALAYAM ROAD, S.NO : 117/1D, 117/2, 117/3 , 117/4A, 117/4B, 117/1C, 117/5, 118/1A, 118/1B, 118/2, 118/3, 118/4, 118/5A, 118/5B , 118/6, 118/7, 118/8, 118/9 AT NATHAM VILLAGE, NATHAM PANCHAYAT PONNERI TALUK, S.NO :12/1,2, 3, 4, 5, & 6, 13, 14, 17, 142/1B, 142/2, 143, 144/1A2, 144/1B3B, 144/2, 144/3, 144/4, 144/5, 144/6A, 151/1A, 151/1B1, 151/1B2, 151/2B, 151/3,152,153/1,153/2,154/1, 154/2,158/2B, 158/3A2, AT MANJAKARANAI VILLAGE, MANJAKARANAI PANCHAYAT, UTHUKOTTAI TALUK, S.NO 327/1A, 327/1B, 327/2B AT BANDIKAVANUR VILLAGE , BANDIKAVANUR PANCHAYAT, PONNERI TALUK, THIRUVALLUR DISTRICT.

PREVIOUS SANCTIONED VIDE BY : B.A.NO. / 198 / 2020,
LETTER NO.8073/20/CB, DATED : 09/09/2020
P.P.A. LETTER NO. 550/2020, DATED : 12/10/2020

SCHEDULE OF JOINERY

M.D	MAIN DOOR	- 3.66 x 2.44
D	DOOR	- 1.22 x 2.44
D1	DOOR	- 0.91 x 2.44
D2	DOOR	- 0.75x 2.44
S.D	SLIDING DOOR	- 0.91 x 2.13
W1	WINDOW	- 1.20 x 1.67
V	VENTILATOR	- 0.90 x 0.60
V1	VENTILATOR	- 2.40 x 0.60

SCALE : 1: 100

ALL DIMENSIONS ARE IN METER

SPECIFICATION:

FOUNDATION	-	RCC COLUMN FOOTINGS
BRICK WORK	-	C.M 1:6 FOR SUPER STRUCTURE
PLASTERING	-	C.M 1:5 FOR WALLS & 1:3 FOR CEILING
FLOORING	-	MOSAIC FLOORING
CEMENT PAINT	-	TWO COATS FOR WALLS & ONE EXTRA COAT FOR CEILING
R.C.C	-	M25 GRADE FOR ALL CONCRETE WORKS
WOOD WORK	-	ALL WOOD WORKS IN FIRST QUALITY TIMBER
WEATHERING COURSE)	-	AS PER NATIONAL BUILDING CODE

VELS INSTITUTE OF SCIENCE , TECHNOLOGY AND ADVANCED STUDIES (VISTAS)
(DEEMED TO BE UNIVERSITY).
VELS MEDICAL COLLEGE AND HOSPITAL
TRUSTEE


OWNER SIGNATURE

T.RAMAKRISHNAN, M.E.,
REGISTERED STRUCTURAL ENGINEER GRADE - I
RSE/GR-1/2020/02/001
No.378-A, East Main Road,
Anna Nagar, Chennai - 600101
Cell: 9444010526

REGISTERED STRUCTURAL ENGINEER


Dhinesh V Architect
Reg No: TN/01/RA/2010/53507/001
10/1, 2nd Street, Kasthuriba Nagar,
Avadi, Chennai-600 054.
dhinesh.architect@gmail.com
+91 73730 53003 / 98403 66122

REGISTERED ENGINEER

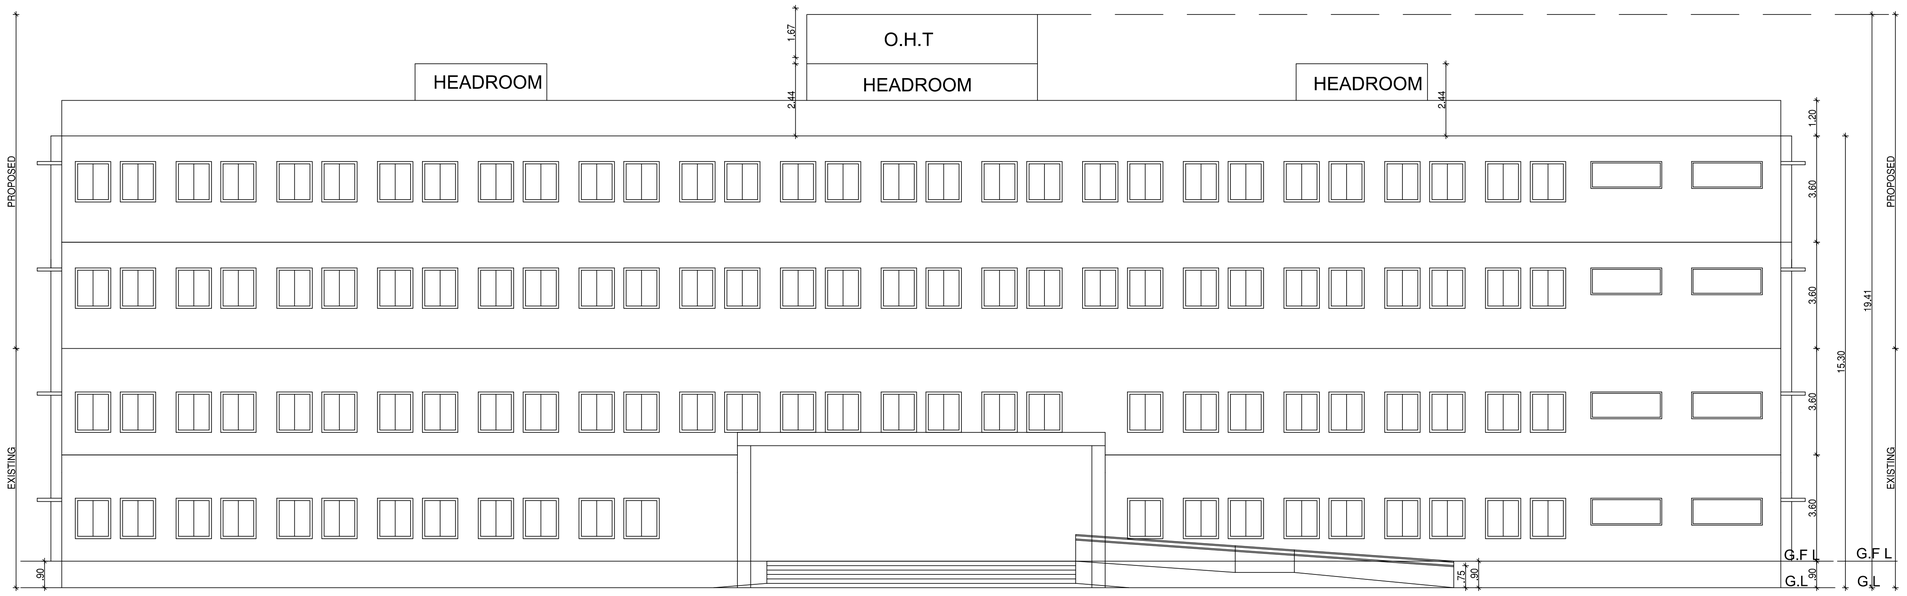

ELEVATION

NURSING COLLEGE (BLOCK NO - 13)

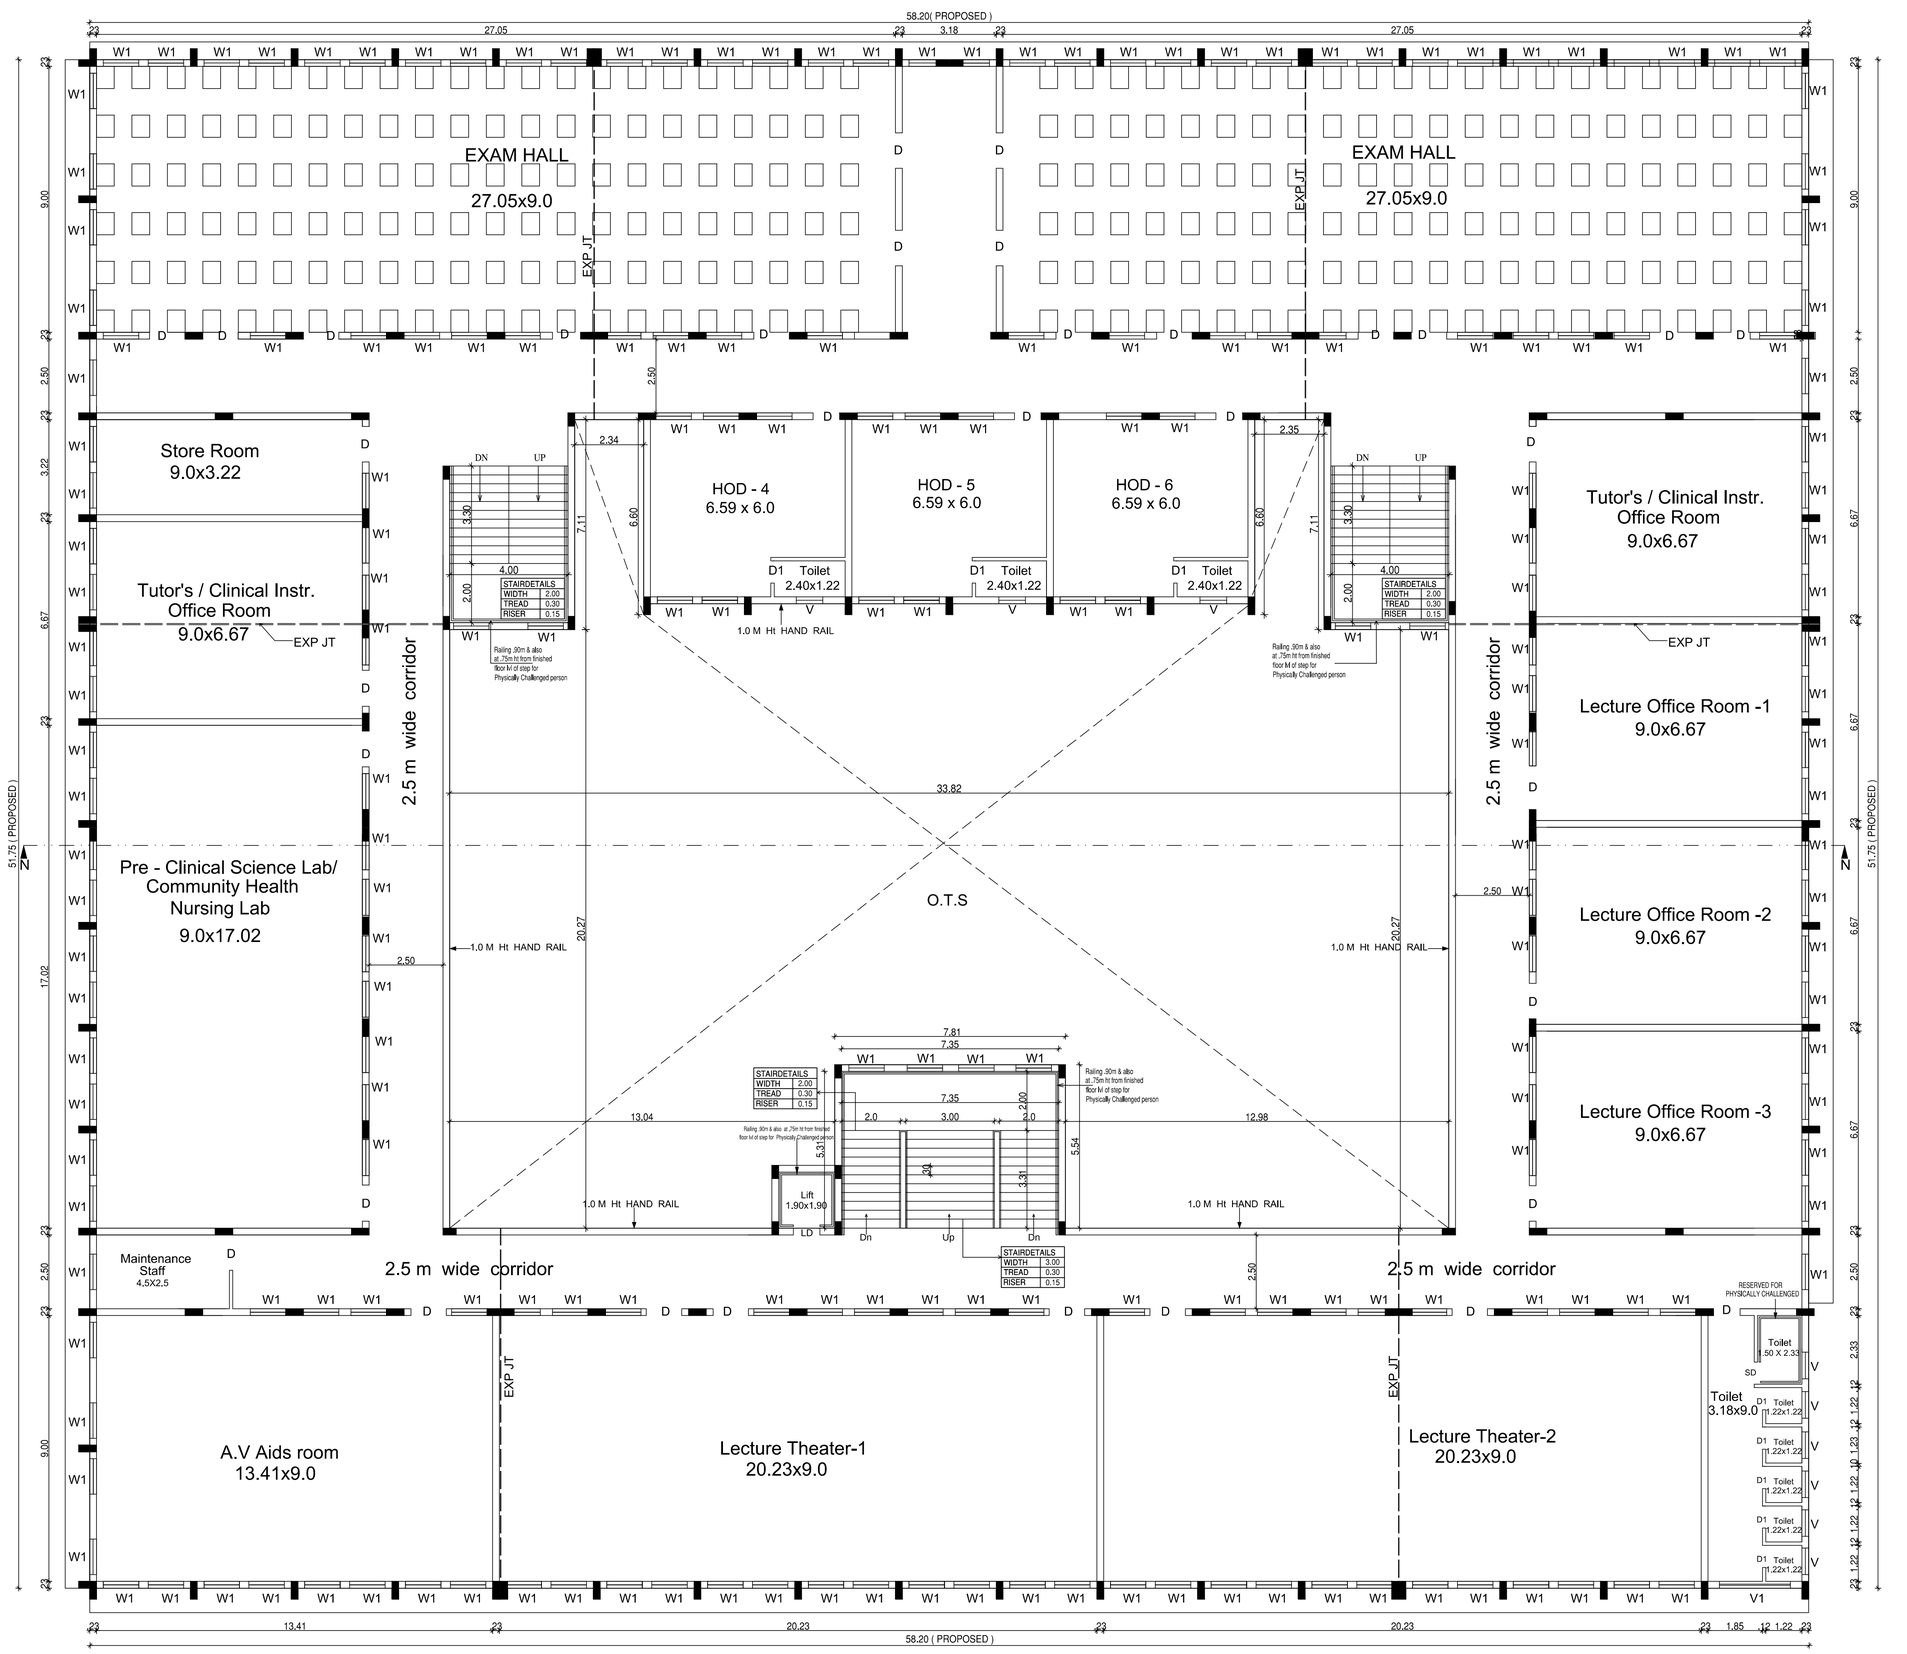

TYPICAL- SECOND & THIRD FLOOR PLAN (PROPOSED)

NURSING COLLEGE (BLOCK NO - 13)

PLAN SHOWING THE REVISED AND PROPOSED ADDITIONAL TO THE EXISITING MEDICAL COLLEGE , HOSPITAL AND NURSING COLLEGE BUILDING FOR VELS INSTITUTE OF SCIENCE, TECHNOLOGY AND ADVANCED STUDIES (VISTAS), (DEEMED TO BE UNIVERSITY), VELS MEDICAL COLLEGE & HOSPITAL AT PERIYAPALAYAM ROAD, S.NO : 117/1D, 117/2, 117/3, 117/4A, 117/4B, 117/1C, 117/5, 118/1A, 118/1B, 118/2, 118/3, 118/4, 118/5A, 118/5B , 118/6, 118/7, 118/8, 118/9 AT NATHAM VILLAGE, NATHAM PANCHAYAT PONNERI TALUK, S.NO :12/1,2, 3, 4, 5, & 6, 13, 14, 17, 142/1B, 142/2, 143, 144/1A2, 144/1B3B, 144/2, 144/3, 144/4, 144/5, 144/6A, 151/1A, 151/1B1, 151/1B2, 151/2B, 151/3,152,153/1,153/2, 154/1, 154/2,158/2B, 158/3A2, AT MANJAKARANAI VILLAGE, MANJAKARANAI PANCHAYAT, UTHUKOTTAI TALUK, S.NO 327/1A, 327/1B, 327/2B AT BANDIKAVANUR VILLAGE , BANDIKAVANUR PANCHAYAT, PONNERI TALUK, THIRUVALLUR DISTRICT.

PREVIOUS SANCTIONED VIDE BY : B.A.NO. / 198 / 2020, LETTER NO.8073/20/CB, DATED : 09/09/2020
P.P.A. LETTER NO. 550/2020, DATED : 12/10/2020


SPECIFICATION:

FOUNDATION	-	RCC COLUMN FOOTINGS
BRICK WORK	-	C.M 1:6 FOR SUPER STRUCTURE
PLASTERING	-	C.M 1:5 FOR WALLS & 1:3 FOR CEILING
FLOORING	-	MOSAIC FLOORING
CEMENT PAINT	-	TWO COATS FOR WALLS & ONE EXTRA COAT FOR CEILING
R.C.C	-	M25 GRADE FOR ALL CONCRETE WORKS
WOOD WORK	-	ALL WOOD WORKS IN BEST QUALITY TIMBER
WEATHERING COURSE	-	AS PER NATIONAL BUILDING CODE

SCHEDULE OF JOINERY

M.D	MAIN DOOR	-	3.66 x 2.44
D	DOOR	-	1.22 x 2.44
D1	DOOR	-	0.91 x 2.44
D2	DOOR	-	0.75x 2.44
S.D	SLIDING DOOR	-	0.91 x 2.13
W1	WINDOW	-	1.20 x 1.67
V	VENTILATOR	-	0.90 x 0.60
V1	VENTILATOR	-	2.40 x 0.60

SCALE : 1: 100 | ALL DIMENSIONS ARE IN METER

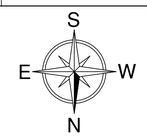

NURSING COLLEGE (BLOCK NO - 13)

VELS INSTITUTE OF SCIENCE , TECHNOLOGY AND ADVANCED STUDIES (VISTAS) (DEEMED TO BE UNIVERSITY). VELS MEDICAL COLLEGE AND HOSPITAL TRUSTEE


OWNER SIGNATURE

T.RAMAKRISHNAN, M.E.,
REGISTERED STRUCTURAL ENGINEER GRADE - I
RSE/GR-1/2020/02/001
No.378-A, East Main Road,
Anna Nagar, Chennai - 600101
Cell: 9444010526

REGISTERED STRUCTURAL ENGINEER


Dhinesh.V Architect
Reg No: TN/LR/RA/CR-1/2015/05/DOJ
10/1, 2nd Street, Kasthuribai Nagar,
Avadi, Chennai-600 054.
dhinesh.architect@gmail.com
+91 73730 55060 / 65003 66155

REGISTERED ENGINEER

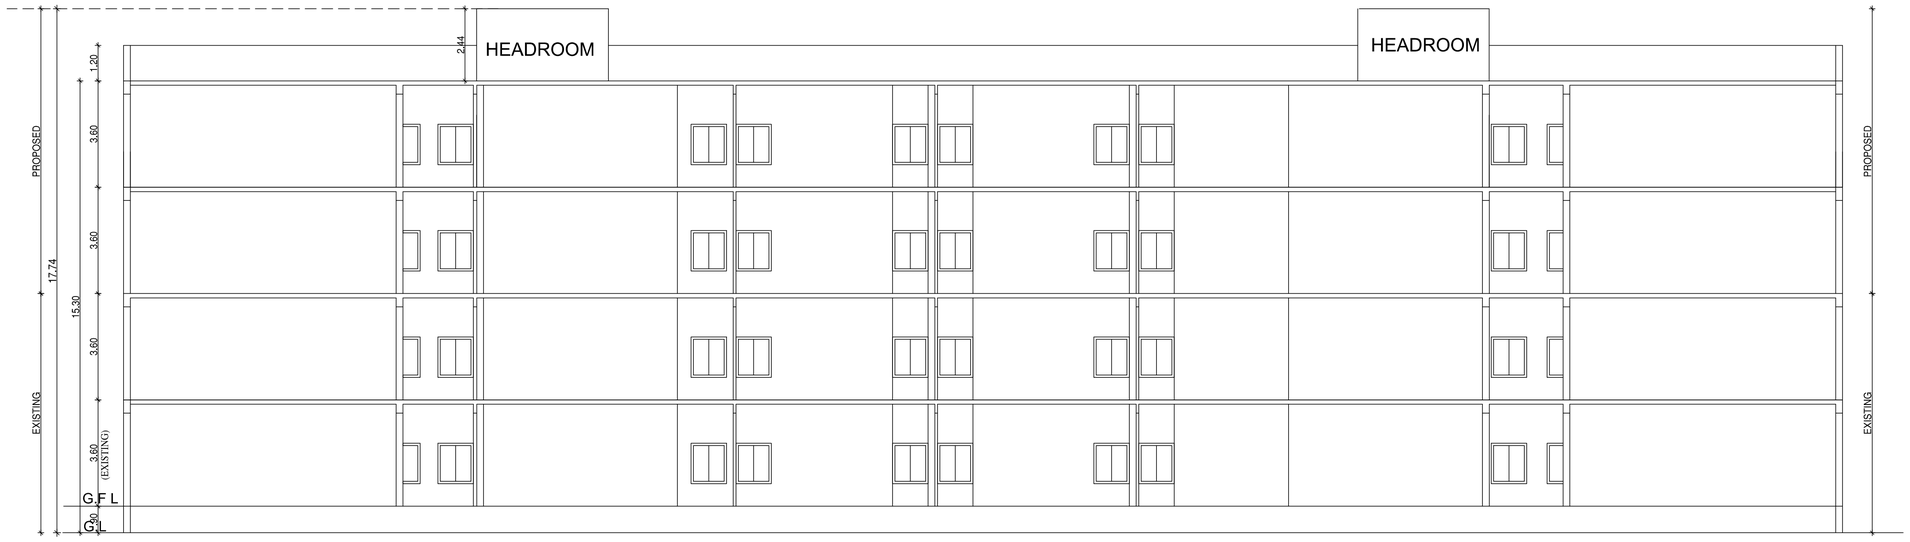

SECTION - NN

NURSING COLLEGE (BLOCK NO - 13)

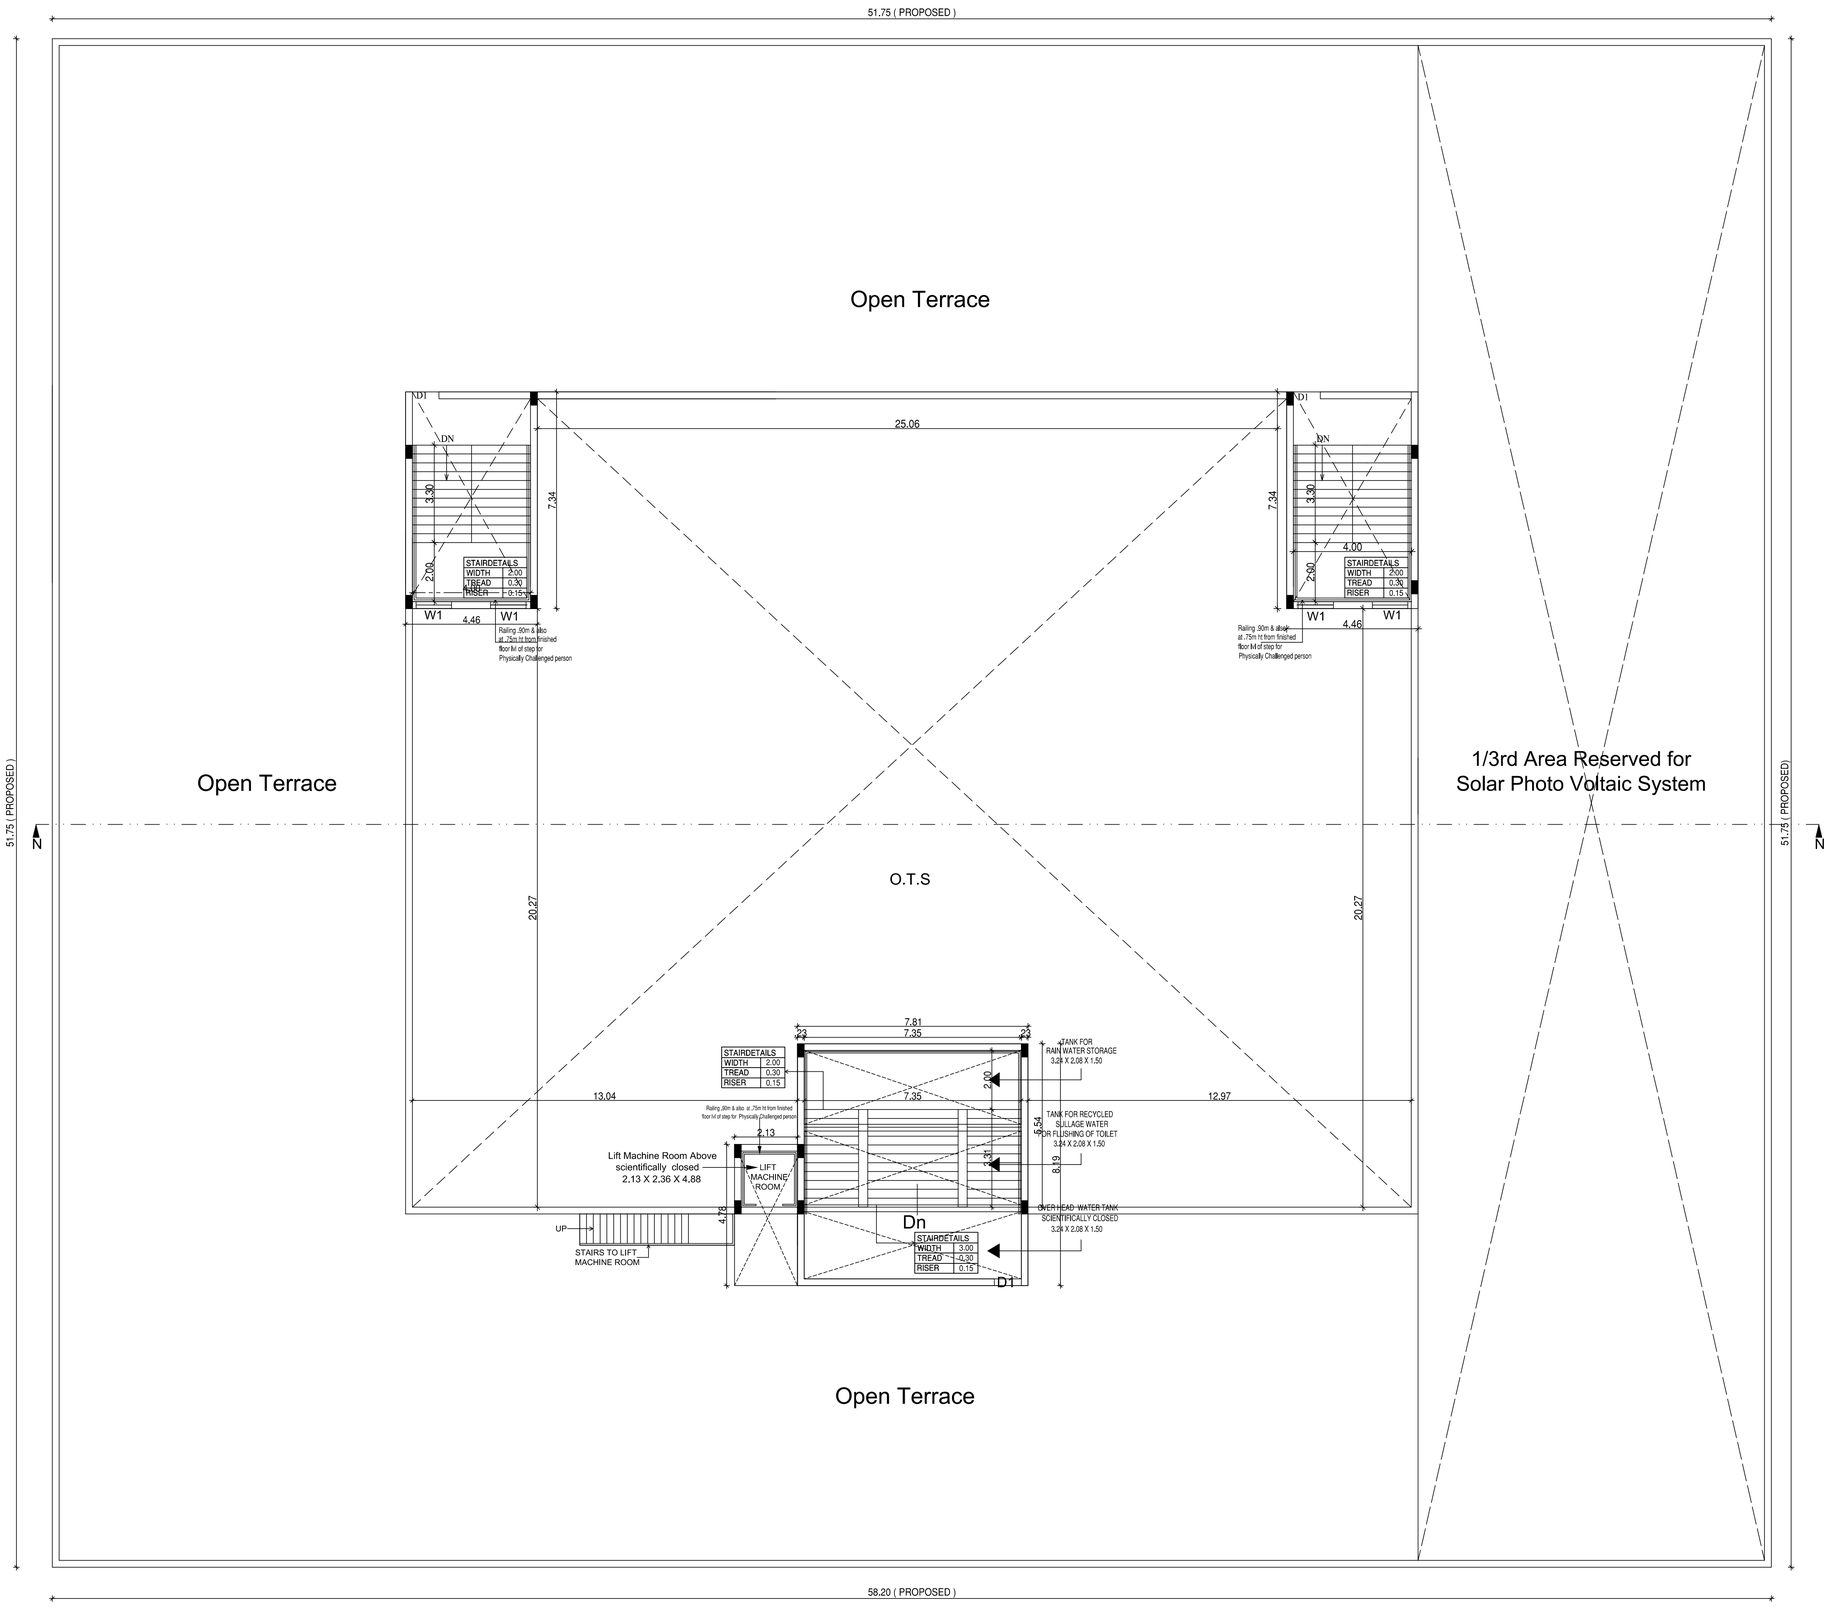

TERRACE FLOOR PLAN (PROPOSED)

NURSING COLLEGE (BLOCK NO - 13)

PLAN SHOWING THE REVISED AND PROPOSED ADDITIONAL TO THE EXISITING MEDICAL COLLEGE , HOSPITAL AND NURSING COLLEGE BUILDING FOR VELS INSTITUTE OF SCIENCE, TECHNOLOGY AND ADVANCED STUDIES (VISTAS), (DEEMED TO BE UNIVERSITY), VELS MEDICAL COLLEGE & HOSPITAL AT PERIYAPALAYAM ROAD, S.NO : 117/1D, 117/2, 117/3, 117/4A, 117/4B, 117/1C, 117/5, 118/1A, 118/1B, 118/2, 118/3, 118/4, 118/5A, 118/5B , 118/6, 118/7, 118/8, 118/9 AT NATHAM VILLAGE, NATHAM PANCHAYAT PONNERI TALUK, S.NO :12/1,2, 3, 4, 5, & 6, 13, 14, 17, 142/1B, 142/2, 143, 144/1A2, 144/1B3B, 144/2, 144/3, 144/4, 144/5, 144/6A, 151/1A, 151/1B1, 151/1B2, 151/2B, 151/3,152,153/1,153/2, 154/1, 154/2,158/2B, 158/3A2, AT MANJAKARANAI VILLAGE, MANJAKARANAI PANCHAYAT, UTHUKOTTAI TALUK, S.NO 327/1A, 327/1B, 327/2B AT BANDIKAVANUR VILLAGE , BANDIKAVANUR PANCHAYAT, PONNERI TALUK, THIRUVALLUR DISTRICT.

PREVIOUS SANCTIONED VIDE BY : B.A.NO. / 198 / 2020, LETTER NO.8073/20/CB, DATED : 09/09/2020
P.P.A. LETTER NO. 550/2020, DATED : 12/10/2020


SPECIFICATION:

FOUNDATION	-	RCC COLUMN FOOTINGS
BRICK WORK	-	C.M 1:6 FOR SUPER STRUCTURE
PLASTERING	-	C.M 1:5 FOR WALLS & 1:3 FOR CEILING
FLOORING	-	MOSAIC FLOORING
CEMENT PAINT	-	TWO COATS FOR WALLS & ONE EXTRA COAT FOR CEILING
R.C.C	-	M25 GRADE FOR ALL CONCRETE WORKS
WOOD WORK	-	ALL WOOD WORKS IN BEST QUALITY TIMBER
WEATHERING COURSE	-	AS PER NATIONAL BUILDING CODE

SCHEDULE OF JOINERY

M.D	MAIN DOOR	-	3.66 x 2.44
D	DOOR	-	1.22 x 2.44
D1	DOOR	-	0.91 x 2.44
D2	DOOR	-	0.75x 2.44
S.D	SLIDING DOOR	-	0.91 x 2.13
W1	WINDOW	-	1.20 x 1.67
V	VENTILATOR	-	0.90 x 0.60
V1	VENTILATOR	-	2.40 x 0.60

SCALE : 1: 100 | ALL DIMENSIONS ARE IN METER

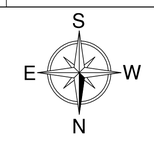

NURSING COLLEGE (BLOCK NO - 13)

AREA STATEMENT	SQ.M			
FLOOR AREA	EXISTING F.S.I AREA	PROPOSED F.S.I AREA	NON F.S.I AREA	TOTAL AREA
GROUND FLOOR AREA	2516.92	-	-	2516.92
FIRST FLOOR AREA	2264.11	-	-	2264.11
SECOND FLOOR AREA	-	2324.15	-	2324.15
THIRD FLOOR AREA	-	2324.15	-	2324.15
HEAD ROOM AREA	-	-	111.18	111.18
TOTAL	4781.03	4648.30	111.18	9540.51

VELS INSTITUTE OF SCIENCE , TECHNOLOGY AND ADVANCED STUDIES (VISTAS)
(DEEMED TO BE UNIVERSITY).
VELS MEDICAL COLLEGE AND HOSPITAL
TRUSTEE


OWNER SIGNATURE

T.RAMAKRISHNAN, M.E.,
REGISTERED STRUCTURAL ENGINEER GRADE - I
RSE/GR-1/2020/02/001
No.378-A, East Main Road,
Anna Nagar, Chennai - 600101
Cell: 9444010526

REGISTERED STRUCTURAL ENGINEER

Dhinesh V Architect
Reg No: TN/R/RA/DR-I/2015/05/001
10/1, 2nd Street, Kasthoribai Nagar,
Avadi, Chennai-600 054.
dhinesh.architect@gmail.com
+91 73730 93060 / 95003 66[illegible]

REGISTERED ENGINEER

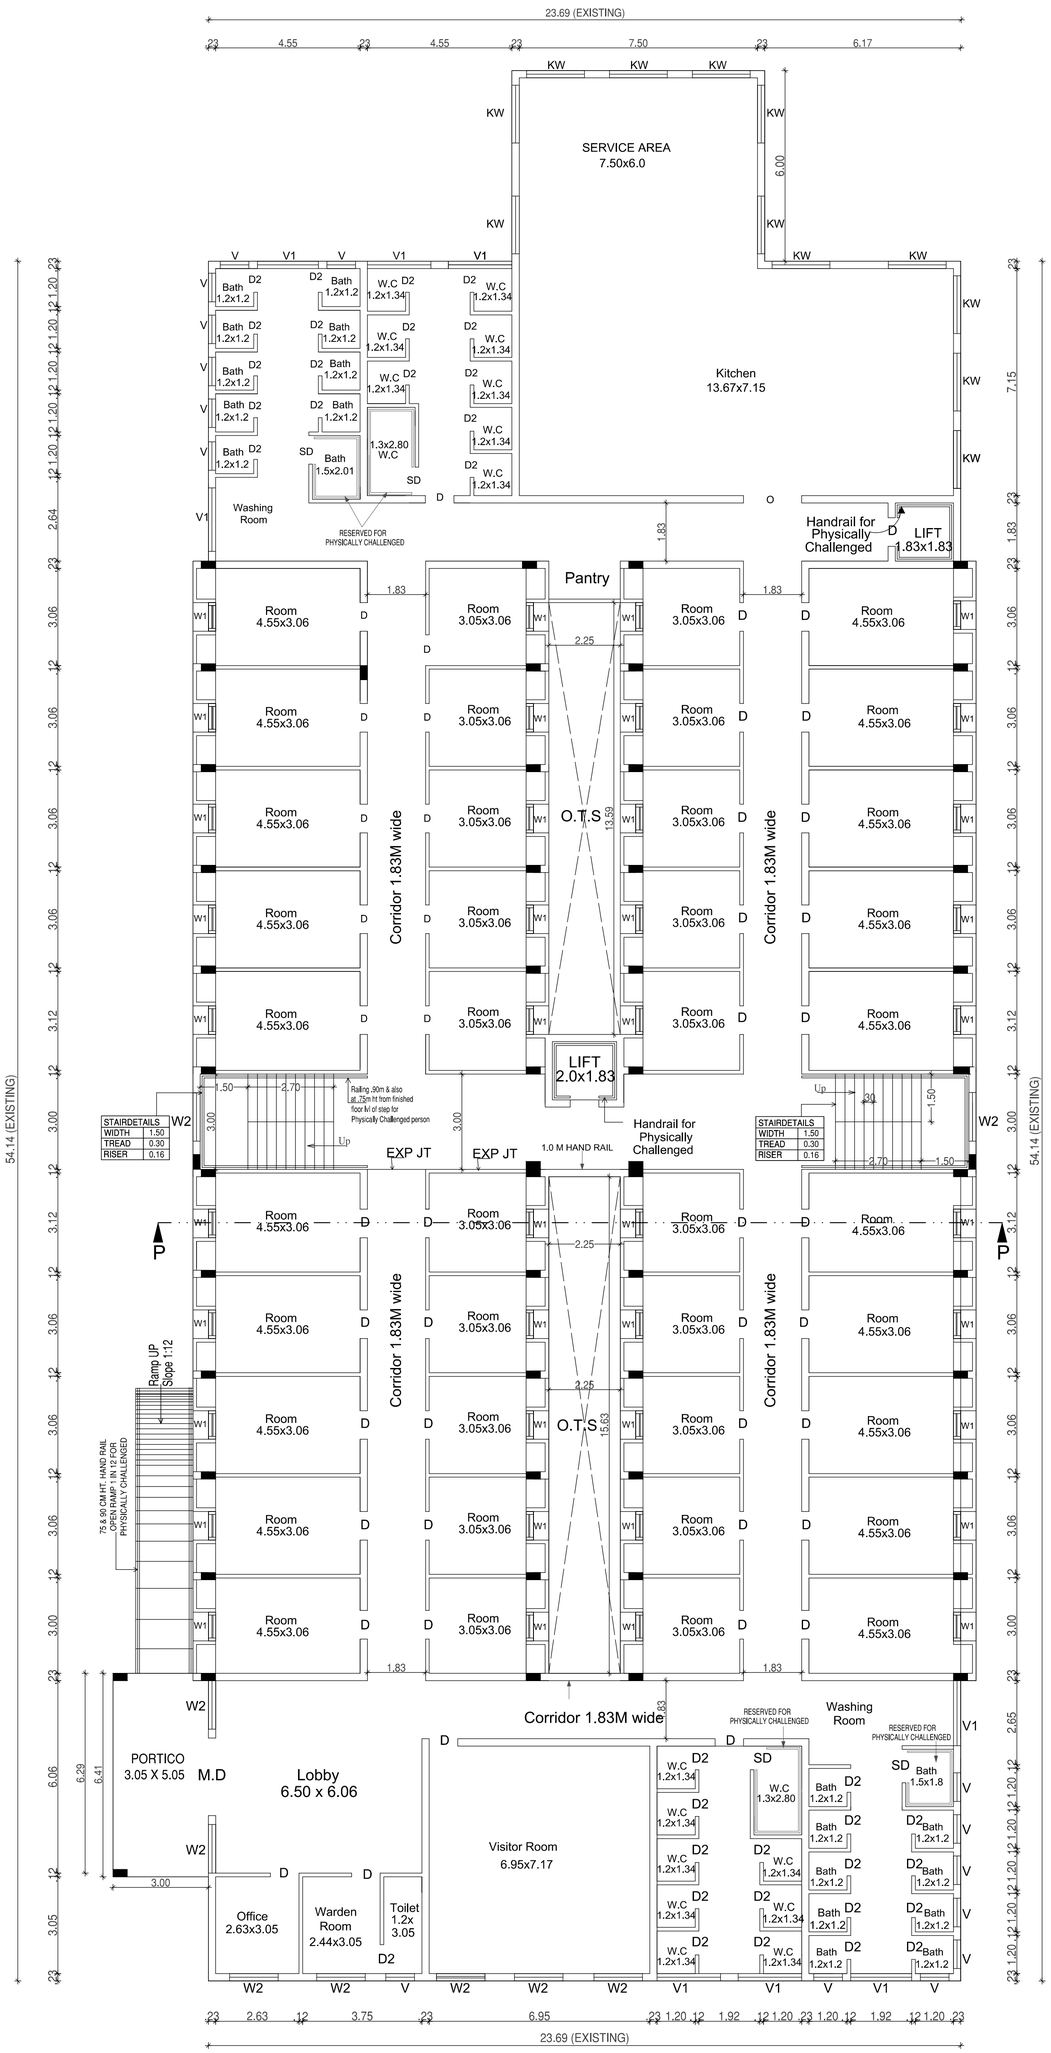

GROUND FLOOR PLAN (EXISTING)
NURSING HOSTEL (BLOCK NO - 14)



TYPICAL - FIRST, SECOND, THIRD AND FOURTH FLOOR PLAN
NURSING HOSTEL (BLOCK NO - 14) (PROPOSED)

PLAN SHOWING THE REVISED AND PROPOSED ADDITIONAL TO THE EXISITING MEDICAL COLLEGE , HOSPITAL AND NURSING COLLEGE BUILDING FOR VELS INSTITUTE OF SCIENCE, TECHNOLOGY AND ADVANCED STUDIES (VISTAS), (DEEMED TO BE UNIVERSITY), VELS MEDICAL COLLEGE & HOSPITAL AT PERIYAPALAYAM ROAD, S.NO : 117/1D, 117/2, 117/3, 117/4A, 117/4B, 117/1C, 117/5, 118/1A, 118/1B, 118/2, 118/3, 118/4, 118/5A, 118/5B , 118/6, 118/7, 118/8, 118/9 AT NATHAM VILLAGE, NATHAM PANCHAYAT PONNERI TALUK, S.NO :12/1,2, 3, 4, 5, & 6, 13, 14, 17, 142/1B, 142/2, 143, 144/1A2, 144/1B3B, 144/2, 144/3, 144/4, 144/5, 144/6A, 151/1A, 151/1B1, 151/1B2, 151/2B, 151/3,152,153/1,153/2, 154/1, 154/2,158/2B, 158/3A2, AT MANJAKARANAI VILLAGE, MANJAKARANAI PANCHAYAT, UTHUKOTTAI TALUK, S.NO 327/1A, 327/1B, 327/2B AT BANDIKAVANUR VILLAGE , BANDIKAVANUR PANCHAYAT, PONNERI TALUK, THIRUVALLUR DISTRICT.

PREVIOUS SANCTIONED VIDE BY : B.A.NO. / 198 / 2020,
LETTER NO.8073/20/CB, DATED : 09/09/2020
P.P.A. LETTER NO. 550/2020, DATED : 12/10/2020

SPECIFICATION:

FOUNDATION	-	RCC COLUMN FOOTINGS
BRICK WORK	-	C.M 1:6 FOR SUPER STRUCTURE
PLASTERING	-	C.M 1:5 FOR WALLS & 1:3 FOR CEILING
FLOORING	-	MOSAIC FLOORING
CEMENT PAINT	-	TWO COATS FOR WALLS & ONE EXTRA COAT FOR CEILING
R.C.C	-	M25 GRADE FOR ALL CONCRETE WORKS
WOOD WORK	-	ALL WOOD WORKS IN BEST QUALITY TIMBER
WEATHERING COURSE	-	AS PER NATIONAL BUILDING CODE

SCHEDULE OF JOINERY

M.D	MAIN DOOR	- 2.44 x 2.13
D	DOOR	- 0.91 x 2.13
D2	DOOR	- 0.75x 2.13
S.D	SLIDING DOOR	- 1.05 x 2.13
W1	WINDOW	- 0.90 x 1.93
W2	WINDOW	- 1.53 x 1.37
KW	WINDOW	- 1.82 x 1.0
V	VENTILATOR	- 0.90 x 0.60
V1	VENTILATOR	- 1.92x 1.25

SCALE : 1: 100

ALL DIMENSIONS ARE IN METER

NURSING HOSTEL (BLOCK NO - 14)

VELS INSTITUTE OF SCIENCE , TECHNOLOGY AND ADVANCED STUDIES (VISTAS) (DEEMED TO BE UNIVERSITY). VELS MEDICAL COLLEGE AND HOSPITAL TRUSTEE


OWNER'S SIGNATURE

T.RAMAKRISHNAN, M.E.,
REGISTERED STRUCTURAL ENGINEER GRADE - I
RSE/GR-1/2020/02/001
No.378-A, East Main Road,
Anna Nagar, Chennai - 600101
Cell: 9444010526


REGISTERED STRUCTURAL ENGINEER

Dhinesh.V Architect
Reg No: TN/CR/RA/CAR-I/2015/07/001
10/1, 2nd Street, Kasthuribai Nagar,
Avadi, Chennai-600 054.
dhinesh.architect@gmail.com
+91 73730 93060 / 63003 66163


REGISTERED ENGINEER

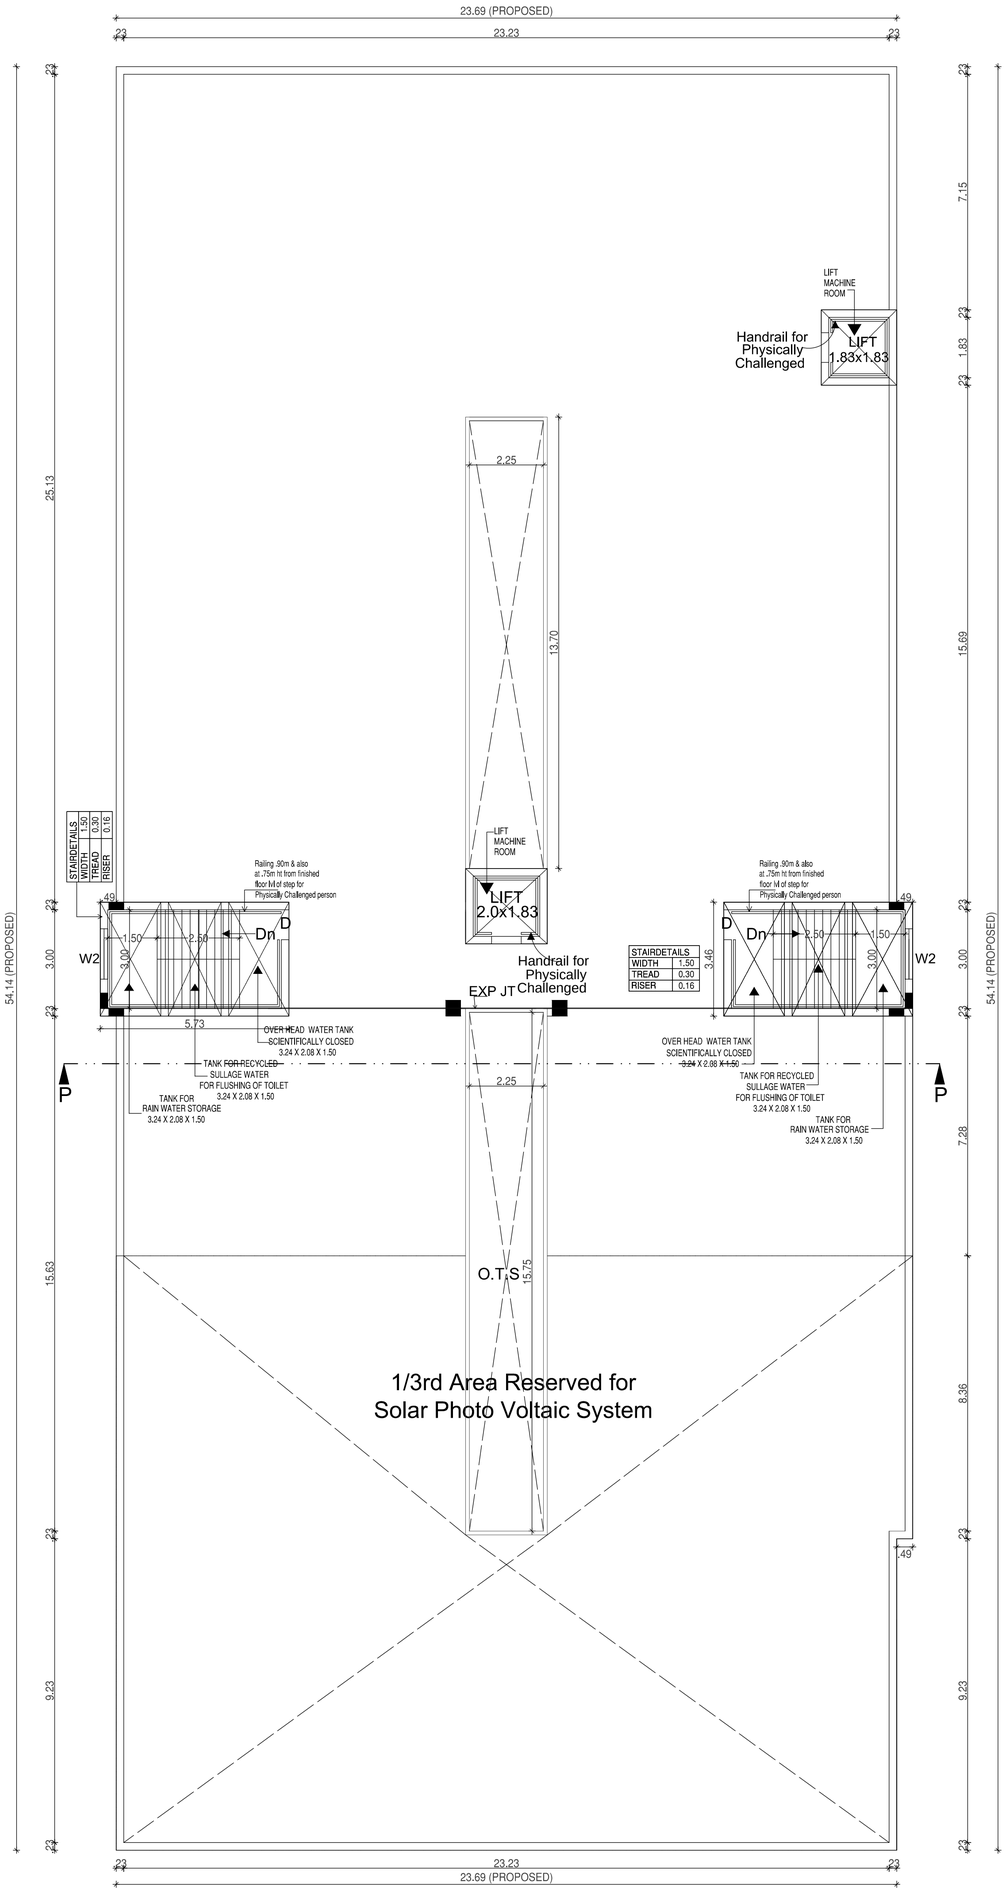

TERRACE FLOOR PLAN (PROPOSED)
NURSING HOSTEL (BLOCK NO - 14)

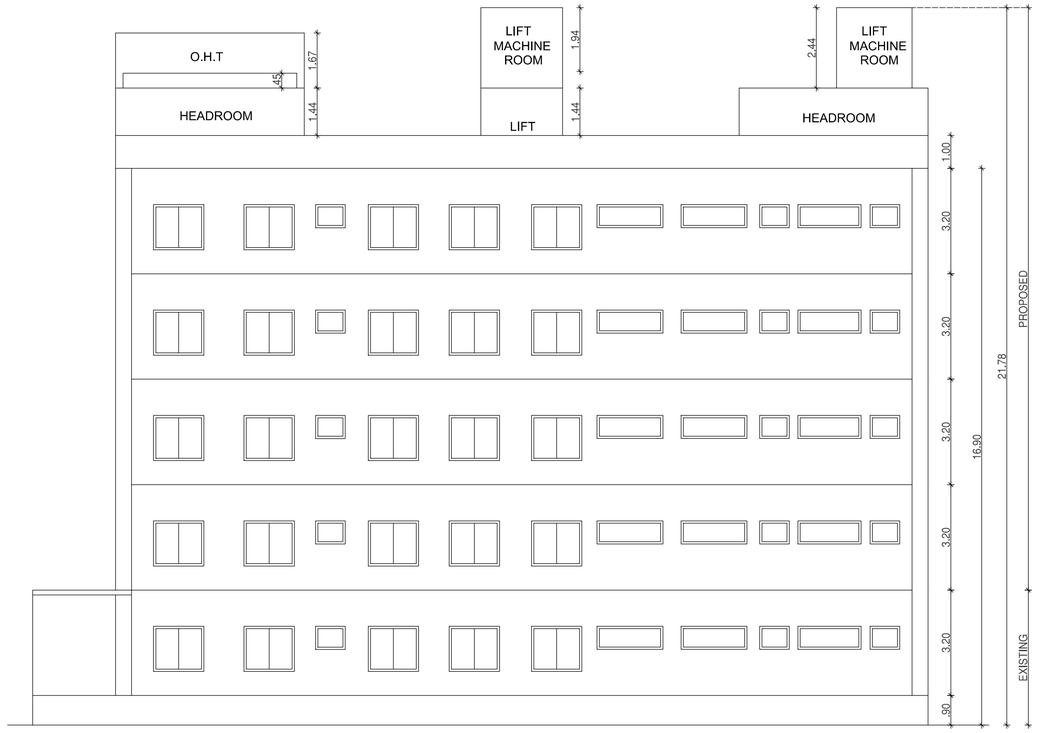

ELEVATION
NURSING HOSTEL (BLOCK NO - 14)

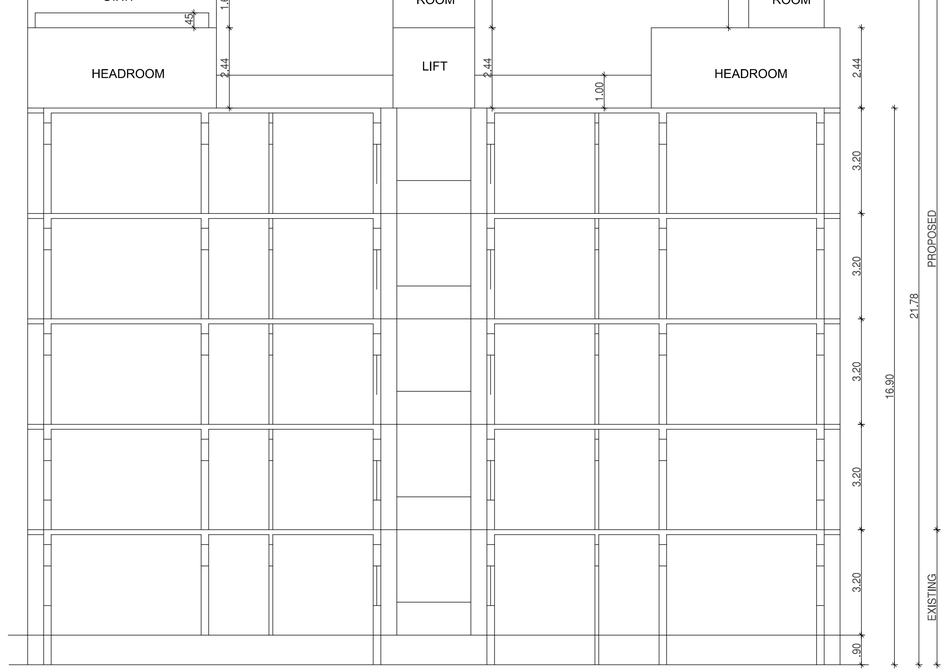

SECTION - PP
NURSING HOSTEL (BLOCK NO - 14)

PLAN SHOWING THE REVISED AND PROPOSED ADDITIONAL TO THE EXISITING MEDICAL COLLEGE , HOSPITAL AND NURSING COLLEGE BUILDING FOR VELS INSTITUTE OF SCIENCE, TECHNOLOGY AND ADVANCED STUDIES (VISTAS), (DEEMED TO BE UNIVERSITY), VELS MEDICAL COLLEGE & HOSPITAL AT PERIYAPALAYAM ROAD, S.NO : 117/1D, 117/2, 117/3, 117/4A, 117/4B, 117/1C, 117/5, 118/1A, 118/1B, 118/2, 118/3, 118/4, 118/5A, 118/5B , 118/6, 118/7, 118/8, 118/9 AT NATHAM VILLAGE, NATHAM PANCHAYAT PONNERI TALUK, S.NO :12/1,2, 3, 4, 5, & 6, 13, 14, 17, 142/1B, 142/2, 143, 144/1A2, 144/1B3B, 144/2, 144/3, 144/4, 144/5, 144/6A, 151/1A, 151/1B1, 151/1B2, 151/2B, 151/3,152,153/1,153/2, 154/1, 154/2,158/2B, 158/3A2, AT MANJAKARANAI VILLAGE, MANJAKARANAI PANCHAYAT, UTHUKOTTAI TALUK, S.NO 327/1A, 327/1B, 327/2B AT BANDIKAVANUR VILLAGE , BANDIKAVANUR PANCHAYAT, PONNERI TALUK, THIRUVALLUR DISTRICT.

PREVIOUS SANCTIONED VIDE BY : B.A.NO. / 198 / 2020,
LETTER NO.8073/20/CB, DATED : 09/09/2020
P.P.A. LETTER NO. 550/2020, DATED : 12/10/2020

SPECIFICATION:

FOUNDATION	-	*RCC COLUMN FOOTINGS*
BRICK WORK	-	*C.M 1:6 FOR SUPER STRUCTURE*
PLASTERING	-	*C.M 1:5 FOR WALLS & 1:3 FOR CEILING*
FLOORING	-	*MOSAIC FLOORING*
CEMENT PAINT	-	*TWO COATS FOR WALLS & ONE EXTRA COAT FOR CEILING*
R.C.C	-	*M25 GRADE FOR ALL CONCRETE WORKS*
WOOD WORK	-	*ALL WOOD WORKS IN BEST QUALITY TIMBER*
WEATHERING COURSE	-	*AS PER NATIONAL BUILDING CODE*

SCHEDULE OF JOINERY

M.D	MAIN DOOR	
D	DOOR	- 0.91 x 2.13
D2	DOOR	- 0.75x 2.13
S.D	SLIDING DOOR	- 1.05 x 2.13
W1	WINDOW	- 0.90 x 1.93
W2	WINDOW	- 1.53 x 1.37
KW	WINDOW	- 1.82 x 1.0
V	VENTILATOR	- 0.90 x 0.60
V1	VENTILATOR	- 1.92x 1.25

NURSING HOSTEL (BLOCK NO - 14)

AREA STATEMENT	SQ.M			
FLOOR AREA	EXISTING F.S.I AREA	PROPOSED F.S.I AREA	NON F.S.I AREA	TOTAL AREA
GROUND FLOOR AREA	1317.59	-	-	1317.59
FIRST FLOOR AREA	-	1250.72	-	1250.72
SECOND FLOOR AREA	-	1250.72	-	1250.72
THIRD FLOOR AREA	-	1250.72	-	1250.72
FOURTH FLOOR AREA	-	1250.72	-	1250.72
HEAD ROOM AREA	-	-	50.55	50.55
TOTAL	1317.59	5002.88	50.55	6371.02

VELS INSTITUTE OF SCIENCE , TECHNOLOGY AND ADVANCED STUDIES (VISTAS) (DEEMED TO BE UNIVERSITY). VELS MEDICAL COLLEGE AND HOSPITAL TRUSTEE


OWNER'S SIGNATURE

T.RAMAKRISHNAN, M.E.,
REGISTERED STRUCTURAL ENGINEER GRADE - I
RSE/GR-1/2020/02/001
No.378-A, East Main Road,
Anna Nagar, Chennai - 600101
Cell: 9444010526


REGISTERED STRUCTURAL ENGINEER

Dhinesh V Architect
Reg No: TN/R/RA/ZR-1/2015/05/001
10/1, 2nd Street, Kasthuribai Nagar,
Avadi, Chennai-600 054.
dhinesh.architect@gmail.com
+91 73730 93060 / 65003 66003


REGISTERED ENGINEER

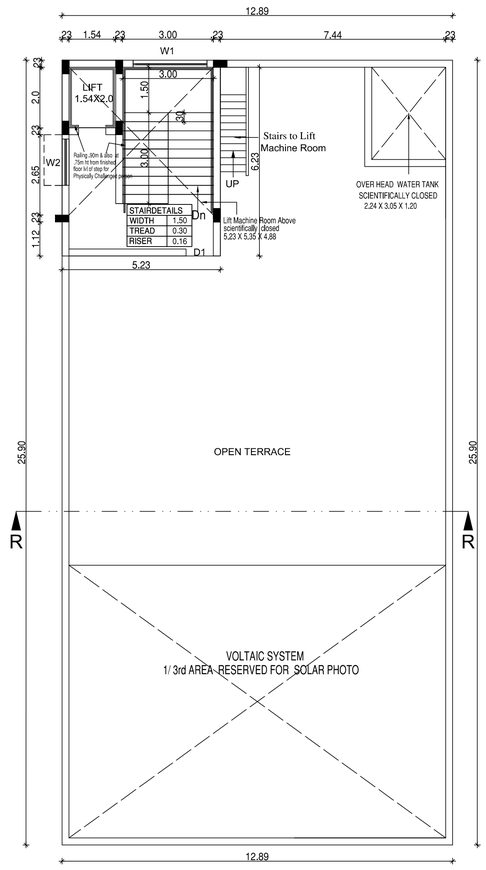


TERRACE FLOOR PLAN
ADMINISTRATION BLOCK
(BLOCK - 16)

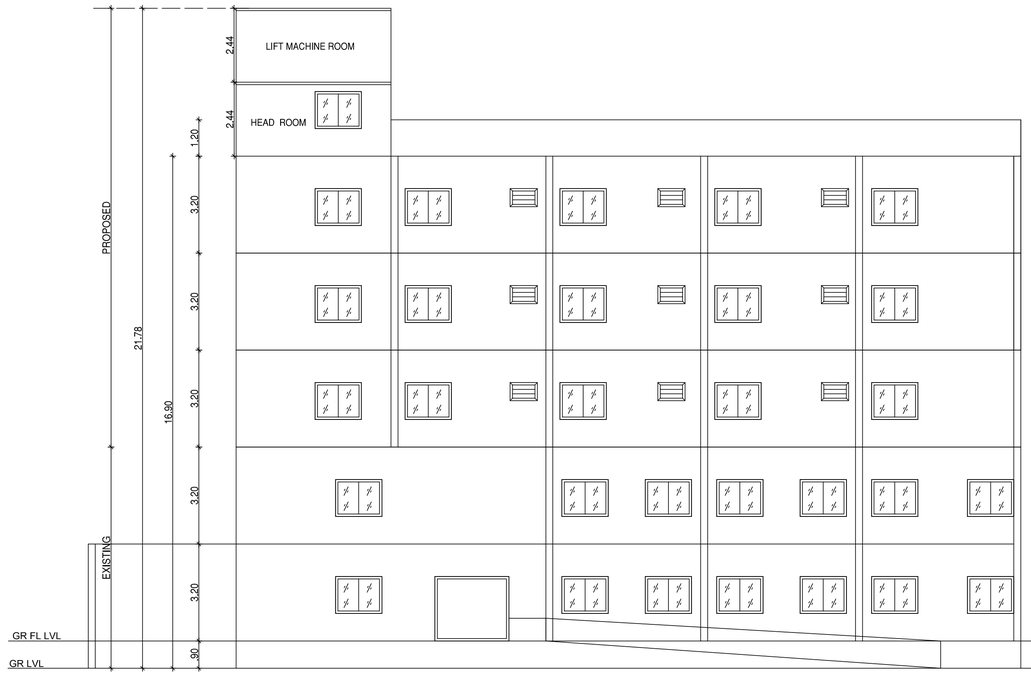


EASTERN SIDE ELEVATION
ADMINISTRATION BLOCK
(BLOCK - 16)

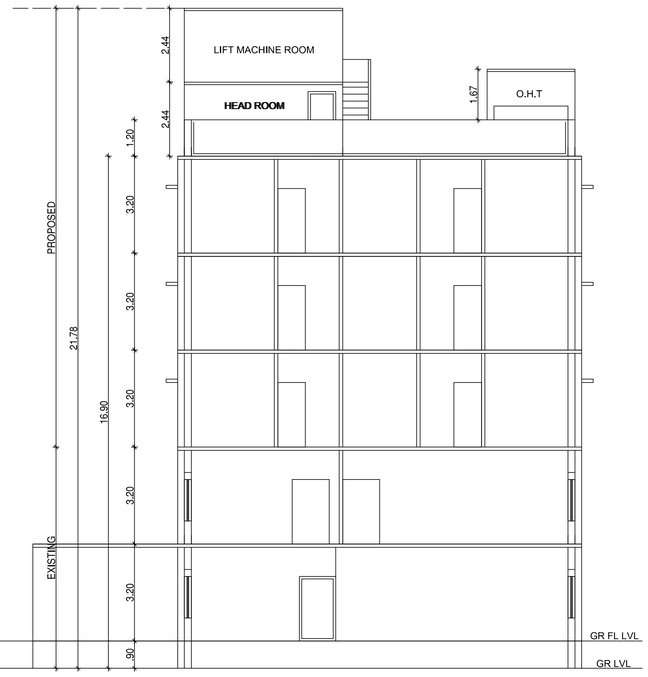


SECTION - RR
ADMINISTRATION BLOCK
(BLOCK - 16)

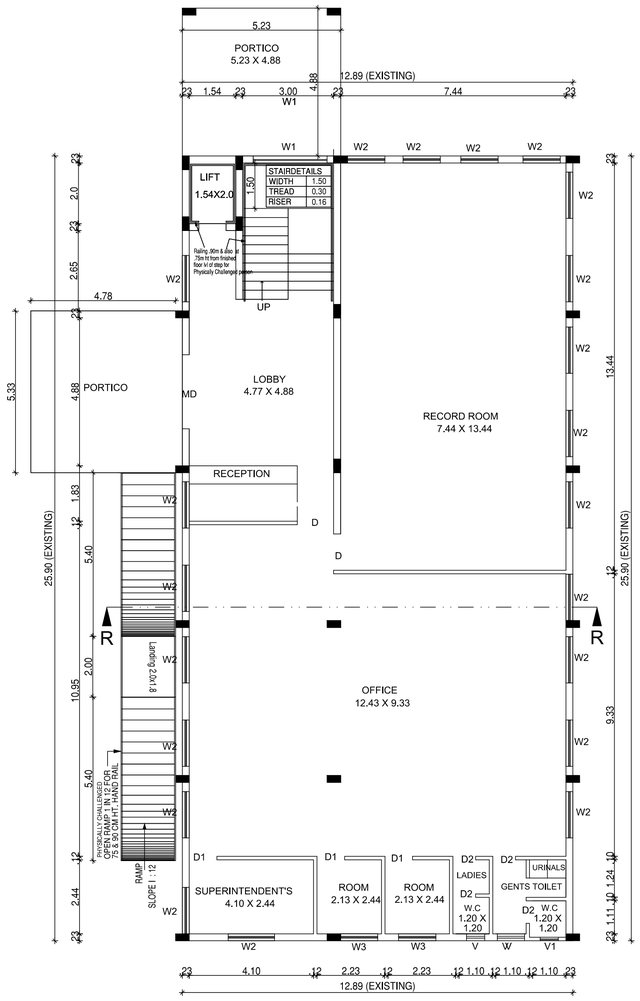

GROUND FLOOR PLAN (EXISTING)
ADMINISTRATION BLOCK
(BLOCK - 16)

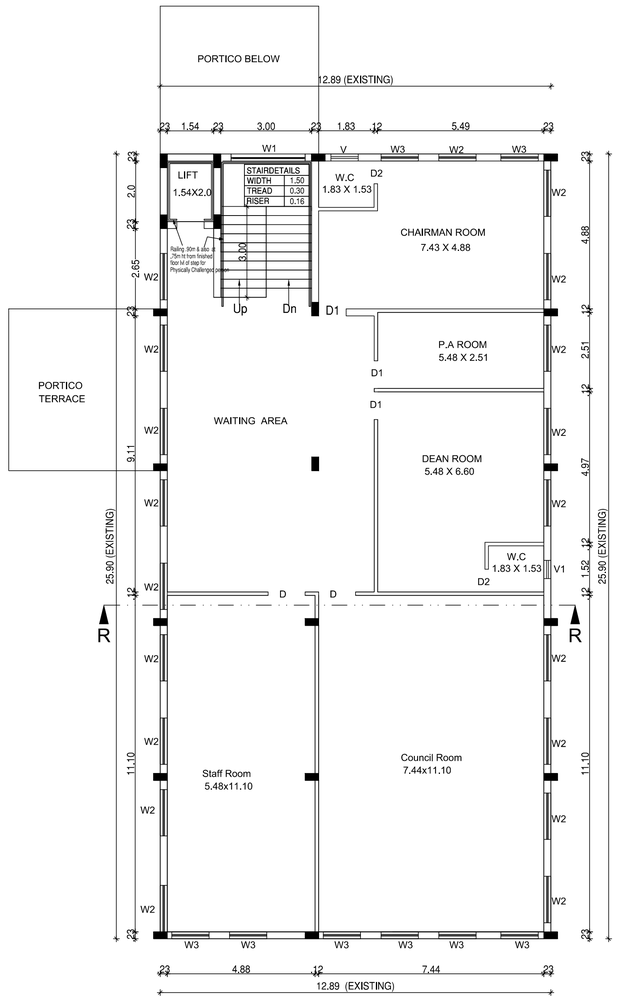

FIRST FLOOR PLAN (EXISTING)
ADMINISTRATION BLOCK
(BLOCK - 16)

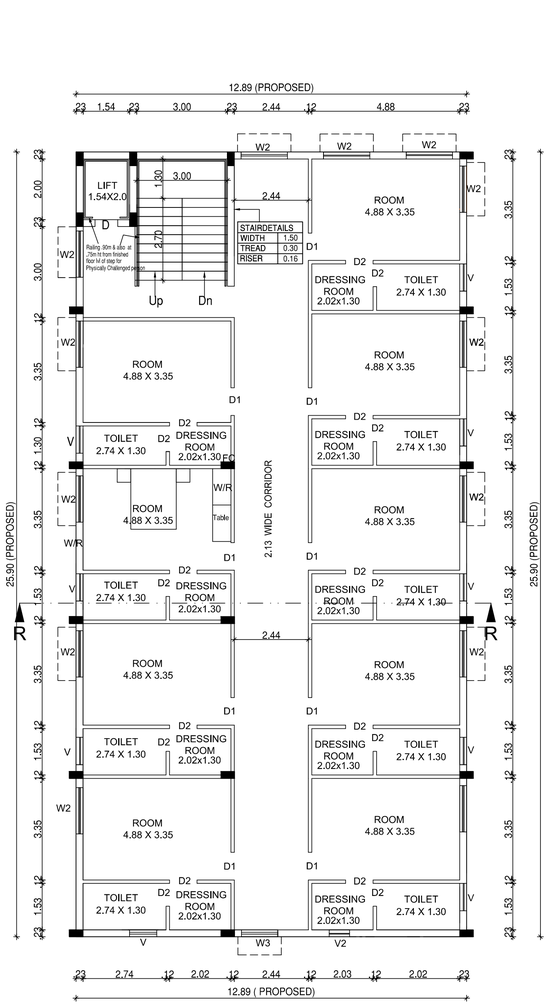

TYPICAL - SECOND,THIRD & FOURTH FLOOR PLAN
ADMINISTRATION BLOCK (PROPOSED)
(BLOCK - 16)

PLAN SHOWING THE REVISED AND PROPOSED ADDITIONAL TO THE EXISITING MEDICAL COLLEGE , HOSPITAL AND NURSING COLLEGE BUILDING FOR VELS INSTITUTE OF SCIENCE, TECHNOLOGY AND ADVANCED STUDIES (VISTAS), (DEEMED TO BE UNIVERSITY), VELS MEDICAL COLLEGE & HOSPITAL AT PERIYAPALAYAM ROAD, S.NO : 117/1D, 117/2,117/3, 117/4A, 117/4B, 117/1C, 117/5, 118/1A, 118/1B, 118/2, 118/3,118/4, 118/5A, 118/5B , 118/6, 118/7, 118/8, 118/9 AT NATHAM VILLAGE, NATHAM PANCHAYAT PONNERI TALUK, S.NO :12/1,2, 3, 4, 5, & 6, 13, 14, 17, 142/1B, 142/2, 143, 144/1A2, 144/1B3B, 144/2, 144/3, 144/4, 144/5, 144/6A, 151/1A, 151/1B1, 151/1B2, 151/2B, 151/3,152,153/1,153/2, 154/1, 154/2,158/2B, 158/3A2, AT MANJAKARANAI VILLAGE, MANJAKARANAI PANCHAYAT, UTHUKOTTAI TALUK, S.NO 327/1A, 327/1B, 327/2B AT BANDIKAVANUR VILLAGE , BANDIKAVANUR PANCHAYAT, PONNERI TALUK, THIRUVALLUR DISTRICT.

PREVIOUS SANCTIONED VIDE BY : B.A.NO. / 198 / 2020,
LETTER NO.8073/20/CB, DATED : 09/09/2020
P.P.A. LETTER NO. 550/2020, DATED : 12/10/2020

S E W N

SCALE : 1: 100

ALL DIMENSIONS ARE IN METER

SPECIFICATION:

FOUNDATION	-	RCC COLUMN FOOTINGS
BRICK WORK	-	C.M 1:6 FOR SUPER STRUCTURE
PLASTERING	-	C.M 1:5 FOR WALLS & 1:3 FOR CEILING
FLOORING	-	MOSAIC FLOORING
CEMENT PAINT	-	TWO COATS FOR WALLS & ONE EXTRA COAT FOR CEILING
R.C.C	-	M25 GRADE FOR ALL CONCRETE WORKS
WOOD WORK	-	ALL WOOD WORKS IN BEST QUALITY TIMBER
WEATHERING COURSE	-	AS PER NATIONAL BUILDING CODE

SCHEDULE OF JOINERY

MD	MAIN DOOR	-	2.44 x 2.13
D1	DOOR	-	0.91 x 2.13
D2	DOOR	-	0.75x 2.13
W2	WINDOW	-	2.44 x 1.37
W2	WINDOW	-	1.53 x 1.37
W3	WINDOW	-	1.20 x 1.37
V	VENTILATOR	-	0.90 x 0.60

ADMINISTRATION BLOCK
(BLOCK - 16)

AREA STATEMENT	SQ.M			
FLOOR AREA	EXISTING FSI AREA	PROPOSED FSI AREA	NON FSI AREA	TOTAL AREA
GROUND FLOOR AREA	386.49	-	-	386.49
FIRST FLOOR AREA	360.99	-	-	360.99
SECOND FLOOR AREA	-	334.32	-	334.32
THIRD FLOOR AREA	-	334.32	-	334.32
FOURTH FLOOR AREA	-	334.32	-	334.32
HEAD ROOM AREA	-		33.75	33.75
TOTAL	747.48	1002.96	33.75	1784.19

VELS INSTITUTE OF SCIENCE , TECHNOLOGY AND ADVANCED STUDIES (VISTAS)
(DEEMED TO BE UNIVERSITY).
VELS MEDICAL COLLEGE AND HOSPITAL
TRUSTEE


OWNER SIGNATURE

T.RAMAKRISHNAN, M.E.,
REGISTERED STRUCTURAL ENGINEER GRADE - I
RSE/GR-1/2020/02/001
No.378-A, East Main Road,
Anna Nagar, Chennai - 600101
Cell: 9444010526


REGISTERED STRUCTURAL ENGINEER

Dhinesh Architect
Reg No: TN/R/RA/26/1/CC/05/03
10/1, 2nd Street, Kasthuriba Nagar,
Adyar, Chennai-600 054.
dhinesh.architect@gmail.com
+91 73738 83660 / 98403 69126

REGISTERED ENGINEER

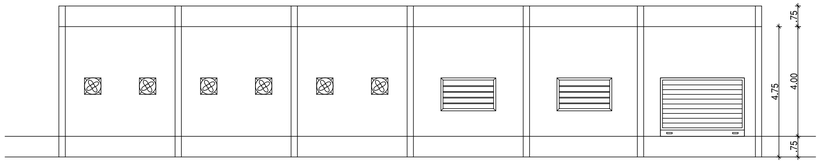


FRONT ELEVATION
ELECTRICAL & GENERATOR ROOM
(BLOCK - 17)

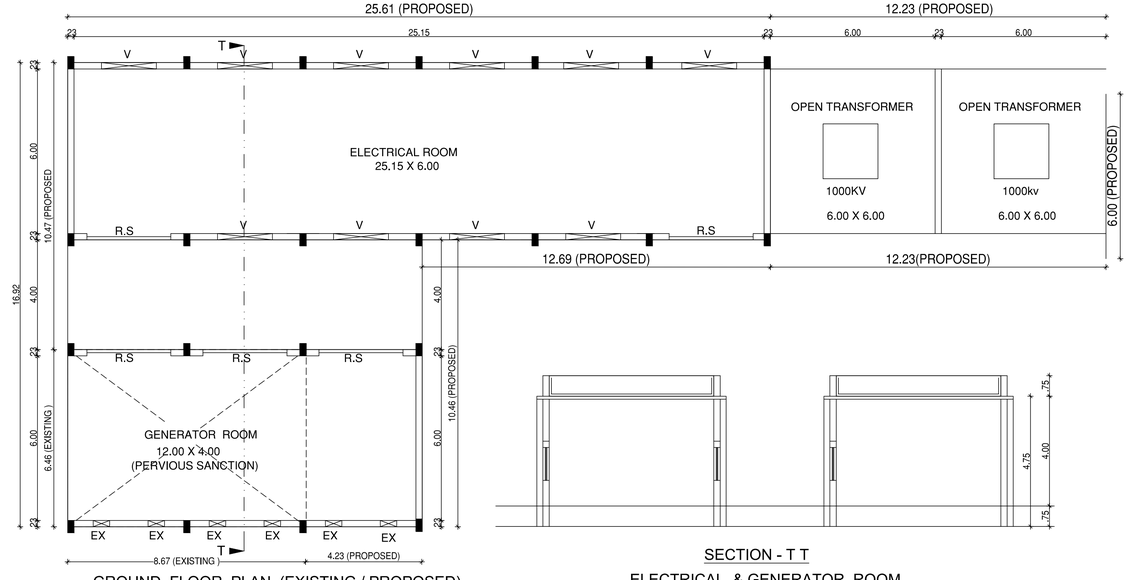


GROUND FLOOR PLAN (EXISTING / PROPOSED)
ELECTRICAL & GENERATOR ROOM
(BLOCK - 17)


SECTION - T T
ELECTRICAL & GENERATOR ROOM
(BLOCK - 17)

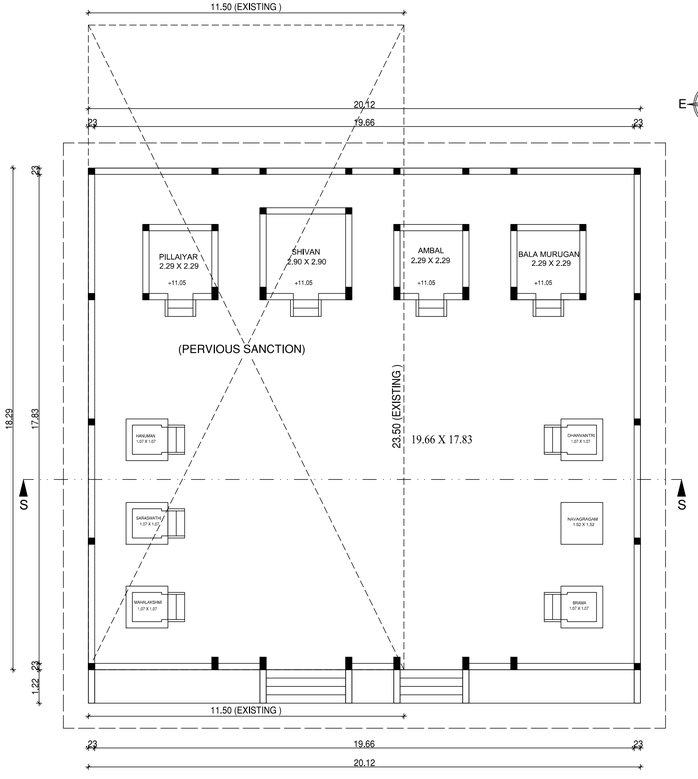

GROUND FLOOR PLAN (EXISTING / PROPOSED)
PRAYER HALL (BLOCK - 18)

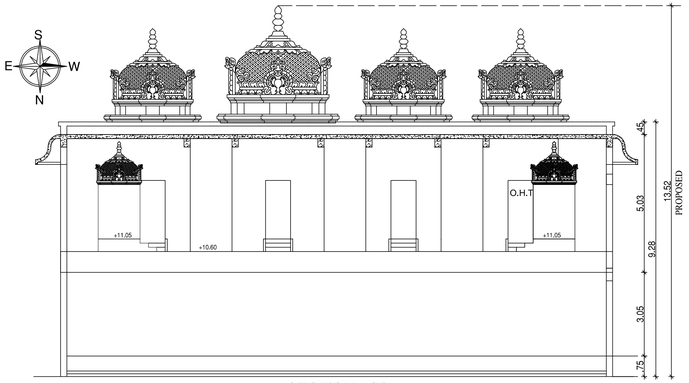

SECTION - SS
PRAYER HALL (BLOCK - 18)

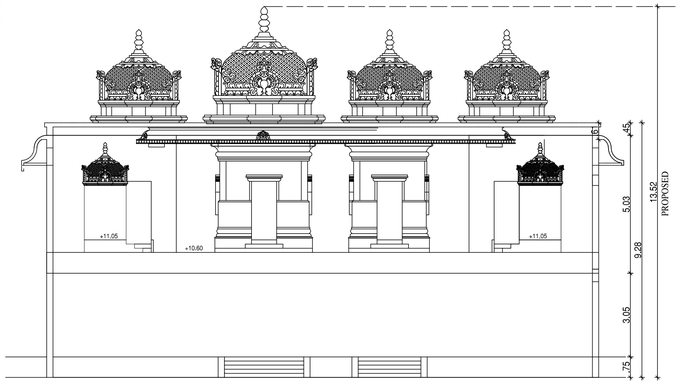

ELEVATION
PRAYER HALL (BLOCK - 18)

PLAN SHOWING THE REVISED AND PROPOSED ADDITIONAL TO THE EXISITING MEDICAL COLLEGE , HOSPITAL AND NURSING COLLEGE BUILDING FOR VELS INSTITUTE OF SCIENCE, TECHNOLOGY AND ADVANCED STUDIES (VISTAS), (DEEMED TO BE UNIVERSITY), VELS MEDICAL COLLEGE & HOSPITAL AT PERIYAPALAYAM ROAD, S.NO : 117/1D, 117/2,117/3, 117/4A, 117/4B, 117/1C, 117/5, 118/1A, 118/1B, 118/2, 118/3,118/4, 118/5A, 118/5B , 118/6, 118/7, 118/8, 118/9 AT NATHAM VILLAGE, NATHAM PANCHAYAT PONNERI TALUK, S.NO :12/1,2, 3, 4, 5, & 6, 13, 14, 17, 142/1B, 142/2, 143, 144/1A2, 144/1B3B, 144/2, 144/3, 144/4, 144/5, 144/6A, 151/1A, 151/1B1, 151/1B2, 151/2B, 151/3,152,153/1,153/2, 154/1, 154/2,158/2B, 158/3A2, AT MANJAKARANAI VILLAGE, MANJAKARANAI PANCHAYAT, UTHUKOTTAI TALUK, S.NO 327/1A, 327/1B, 327/2B AT BANDIKAVANUR VILLAGE , BANDIKAVANUR PANCHAYAT, PONNERI TALUK, THIRUVALLUR DISTRICT.

PREVIOUS SANCTIONED VIDE BY : B.A.NO. / 198 / 2020, LETTER NO.8073/20/CB, DATED : 09/09/2020
P.P.A. LETTER NO.550/2020, DATED : 12/10/2020

ELECTRICAL & GENERATOR ROOM
(BLOCK NO - 17)

AREA STATEMENT	SQ.M			
FLOOR AREA	FSI AREA	EXISTING NON FSI AREA	PROPOSED NON FSI AREA	TOTAL AREA
GROUND FLOOR AREA	-	56.14	193.86	250.00

TEMPLE (BLOCK - 18)

AREA STATEMENT	SQ.M			
FLOOR AREA	EXISTING FSI AREA	PROPOSED FSI AREA	NON FSI AREA	TOTAL AREA
GROUND FLOOR AREA	270.25	99.32	-	369.57

SPECIFICATION:

FOUNDATION	-	RCC COLUMN FOOTINGS
BRICK WORK	-	C.M 1:6 FOR SUPER STRUCTURE
PLASTERING	-	C.M 1:5 FOR WALLS & 1:3 FOR CEILING
FLOORING	-	MOSAIC FLOORING
CEMENT PAINT	-	TWO COATS FOR WALLS & ONE EXTRA COAT FOR CEILING
R.C.C	-	M25 GRADE FOR ALL CONCRETE WORKS
WOOD WORK	-	ALL WOOD WORKS IN BEST QUALITY TIMBER
WEATHERING COURSE	-	AS PER NATIONAL BUILDING CODE

SCALE : 1: 100

ALL DIMENSIONS ARE IN METER

SCHEDULE OF JOINERY

M.D	DOOR	-	3.05 x 2.44
D	DOOR	-	0.91 x 2.44
EX	EXHAUST	-	0.60 x 0.60
R.S	ROLLING SH	-	3.06 x 2.44
V	VENTILATOR	-	2.00 x 0.60

VELS INSTITUTE OF SCIENCE , TECHNOLOGY AND ADVANCED STUDIES (VISTAS)
(DEEMED TO BE UNIVERSITY).
VELS MEDICAL COLLEGE AND HOSPITAL
TRUSTEE


OWNER SIGNATURE

T.RAMAKRISHNAN, M.E.,
REGISTERED STRUCTURAL ENGINEER GRADE - I
RSE/GR-1/2020/02/001
No.378-A, East Main Road,
Anna Nagar, Chennai - 600101
Cell: 9444010526

REGISTERED STRUCTURAL ENGINEER


Dhinesh V.P. Architect
Reg No: TN/6/RA/2011/2015/05/DJI
10/1, 2nd Street, Kasthurba Nagar,
Avadi, Chennai-600 054.
dhinesh.architect@gmail.com
+91 73730 83060 / 63003 84140

REGISTERED ENGINEER

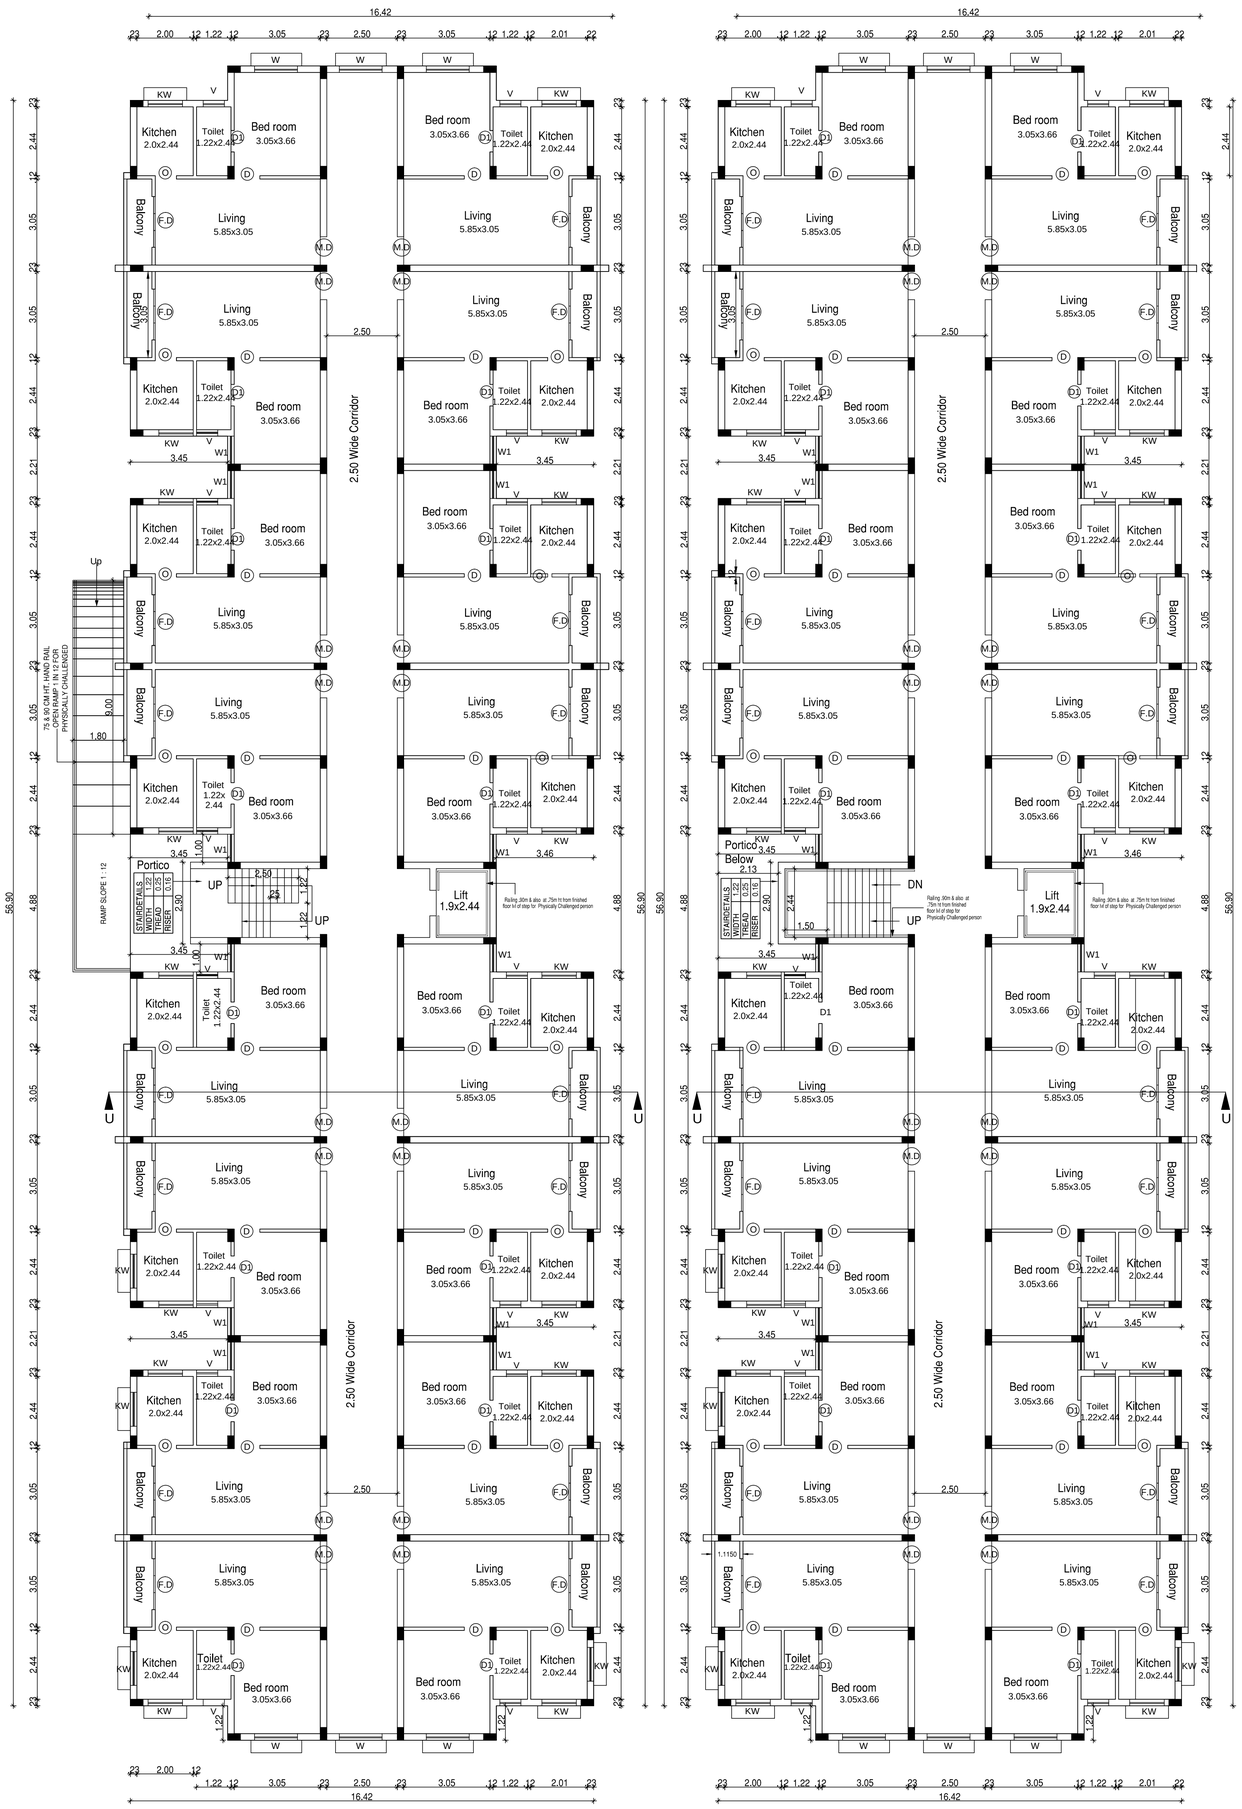


1BHK STAFF QUARTERS (BLOCK - 19)
GROUND FLOOR PLAN (PROPOSED)


1BHK STAFF QUARTERS (BLOCK - 19) (PROPOSED)
TYPICAL - 1st , 2nd , 3rd & 4 th FLOOR PLAN ((PROPOSED)

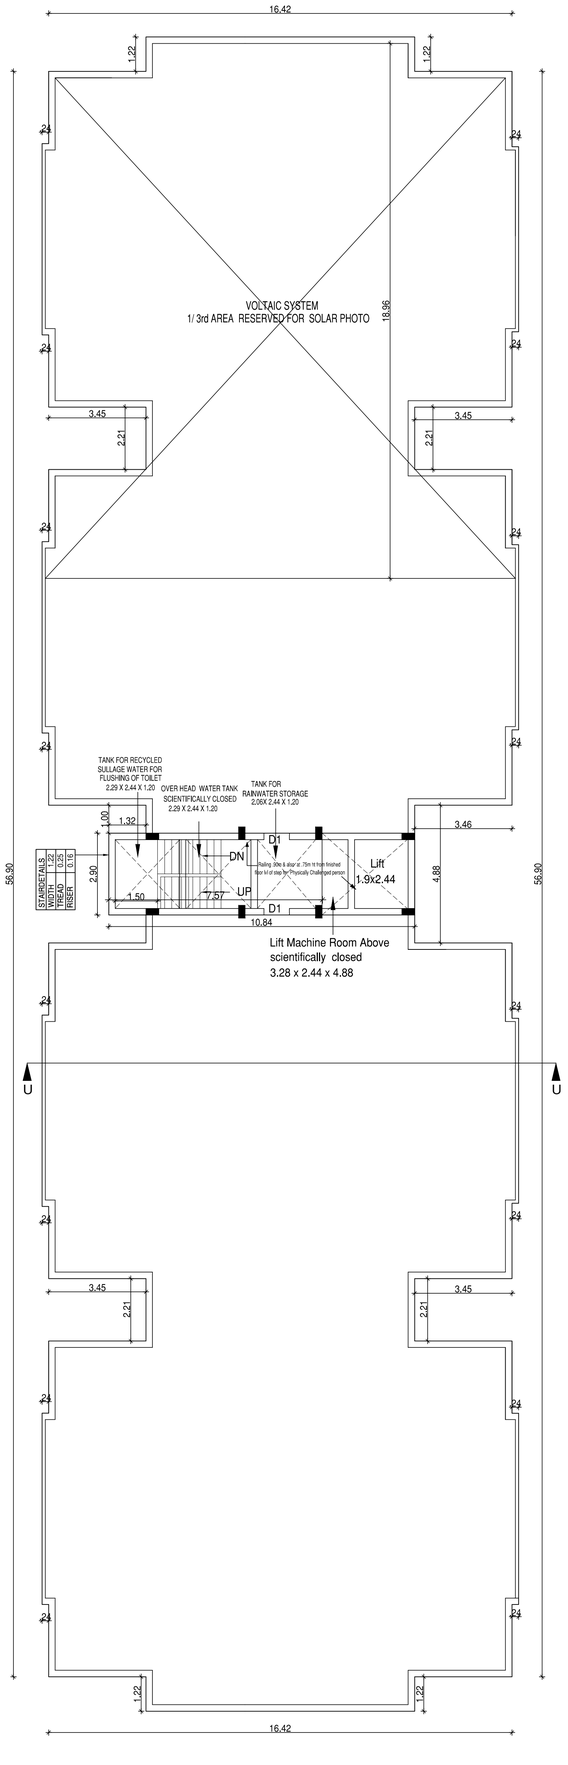

1BHK STAFF QUARTERS (BLOCK - 19)
TERRACE FLOOR PLAN (PROPOSED)

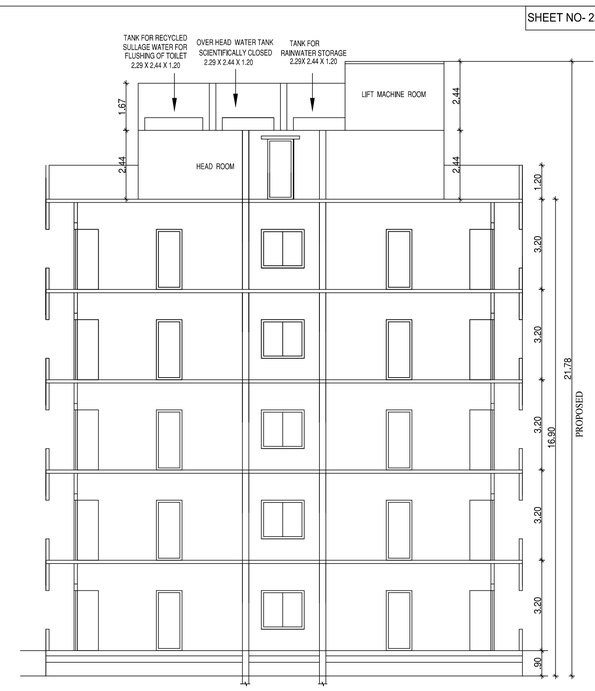

SECTION - UU
1BHK STAFF QUARTERS (BLOCK - 19)

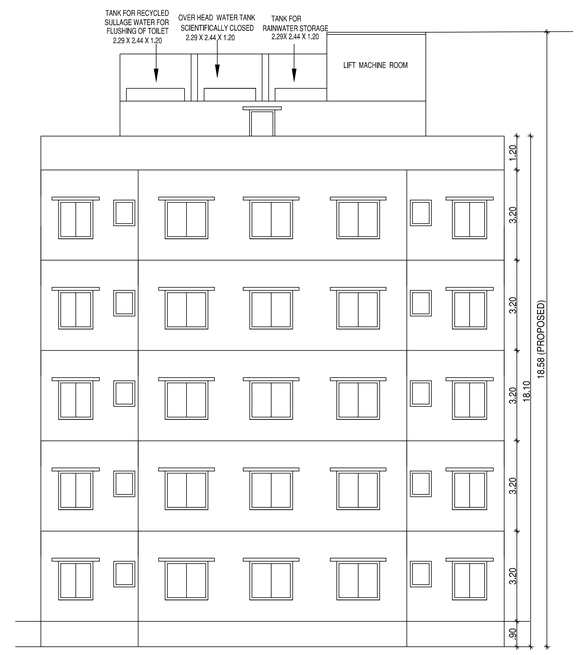

ELEVATION
1BHK STAFF QUARTERS (BLOCK - 19)

PLAN SHOWING THE REVISED AND PROPOSED ADDITIONAL TO THE EXISITING MEDICAL COLLEGE , HOSPITAL AND NURSING COLLEGE BUILDING FOR VELS INSTITUTE OF SCIENCE, TECHNOLOGY AND ADVANCED STUDIES (VISTAS), (DEEMED TO BE UNIVERSITY), VELS MEDICAL COLLEGE & HOSPITAL AT PERIYAPALAYAM ROAD, S.NO : 117/1D, 117/2,117/3, 117/4A, 117/4B, 117/1C, 117/5, 118/1A, 118/1B, 118/2, 118/3,118/4, 118/5A, 118/5B , 118/6, 118/7, 118/8, 118/9 AT NATHAM VILLAGE, NATHAM PANCHAYAT PONNERI TALUK, S.NO :12/1,2, 3, 4, 5, & 6, 13, 14, 17, 142/1B, 142/2, 143, 144/1A2, 144/1B3B, 144/2, 144/3, 144/4, 144/5, 144/6A, 151/1A, 151/1B1, 151/1B2, 151/2B, 151/3,152,153/1,153/2, 154/1, 154/2,158/2B, 158/3A2, AT MANJAKARANAI VILLAGE, MANJAKARANAI PANCHAYAT, UTHUKOTTAI TALUK, S.NO 327/1A, 327/1B, 327/2B AT BANDIKAVANUR VILLAGE , BANDIKAVANUR PANCHAYAT, PONNERI TALUK, THIRUVALLUR DISTRICT.

PREVIOUS SANCTIONED VIDE BY : B.A.NO. / 198 / 2020, LETTER NO.8073/20/CB, DATED : 09/09/2020
P.P.A. LETTER NO. 550/2020, DATED : 12/10/2020

1BHK STAFF QUARTERS (BLOCK - 19)

S / E / W / N

SCHEDULE OF JOINERY

MD	MAIN DOOR	- 2.40 X 2.13
D	DOOR	- 0.91 X 2.13
D1	DOOR	- 0.76 X 2.13
W	WINDOW	- 1.22 X 1.37
V	VENTILATOR	- 0.75 X 0.60

VELS INSTITUTE OF SCIENCE , TECHNOLOGY AND ADVANCED STUDIES (VISTAS) (DEEMED TO BE UNIVERSITY) VELS MEDICAL COLLEGE AND HOSPITAL TRUSTEE

OWNER SIGNATURE

SPECIFICATION:

FOUNDATION	-	RCC COLUMN FOOTINGS
BRICK WORK	-	C.M 1:6 FOR SUPER STRUCTURE
PLASTERING	-	C.M 1:5 FOR WALLS & 1:3 FOR CEILING
FLOORING	-	MOSAIC FLOORING
CEMENT PAINT	-	TWO COATS FOR WALLS & ONE EXTRA COAT FOR CEILING
R.C.C	-	M25 GRADE FOR ALL CONCRETE WORKS
WOOD WORK	-	ALL WOOD WORKS IN BEST QUALITY TIMBER
WEATHERING COURSE	-	AS PER NATIONAL BUILDING CODE


SCALE : 1: 100 ALL DIMENSIONS ARE IN METER

T.RAMAKRISHNAN, M.E.,
REGISTERED STRUCTURAL ENGINEER GRADE - I
RSE/GR-I/2020/02001
No.378-A, East Main Road,
Anna Nagar, Chennai - 600101
Cell: 9444010526


REGISTERED STRUCTURAL ENGINEER

Dhinesh V Architect
Reg No: TN/R/RA/CA-I/2015/01/001
10/1, 2nd Street, Kasthuribai Nagar,
Avadi, Chennai-600 054.
dhinesh.architect@gmail.com
+91 75730 50160 / 85003 66102

REGISTERED ENGINEER

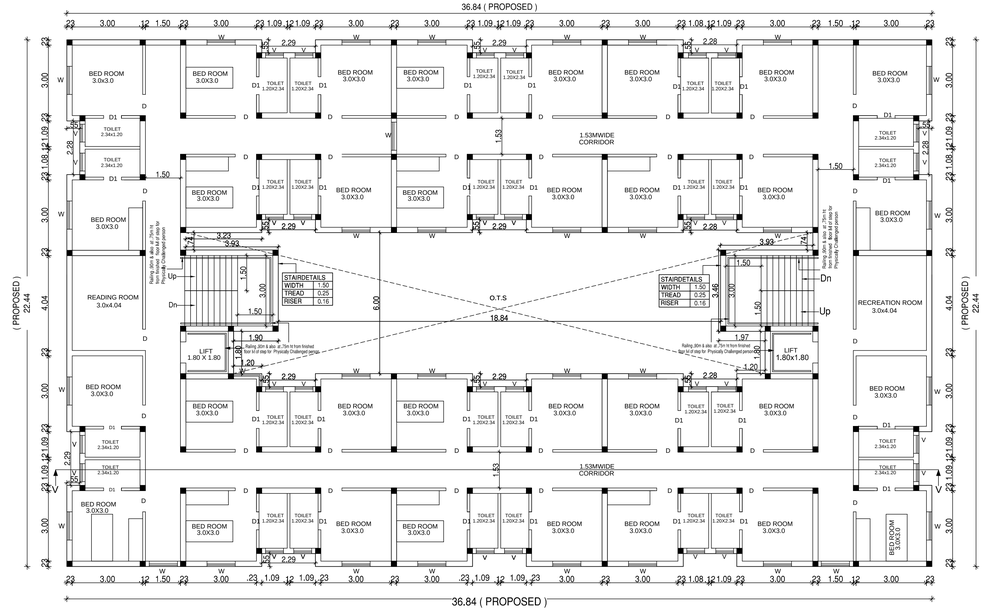


TYPICAL - 1st , 2nd , 3rd & 4 th FLOOR PLAN (((PROPOSED)
BOYS INTERN HOSTEL (BLOCKS - 20)

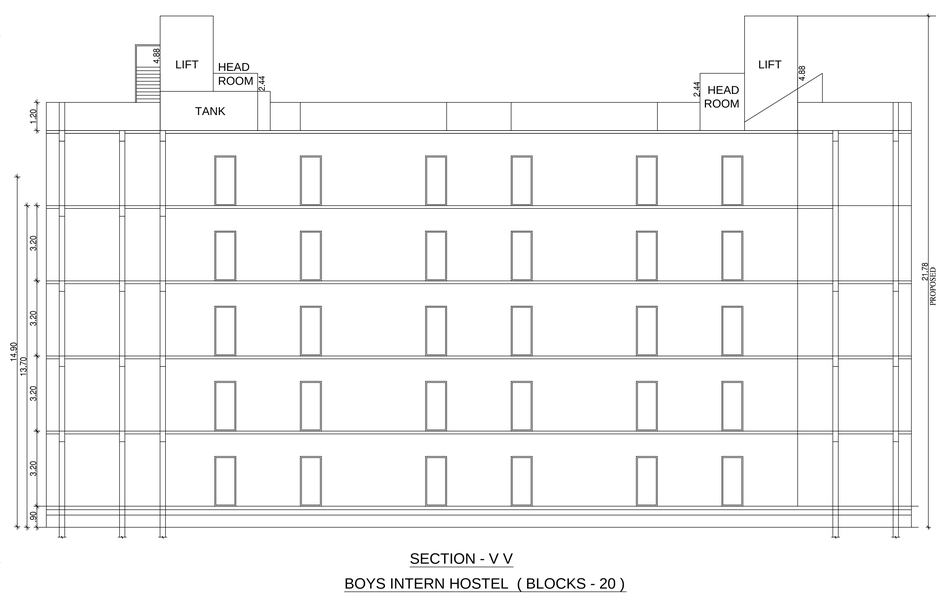


SECTION - V V
BOYS INTERN HOSTEL (BLOCKS - 20)



ELEVATION
BOYS INTERN HOSTEL (BLOCKS - 20)

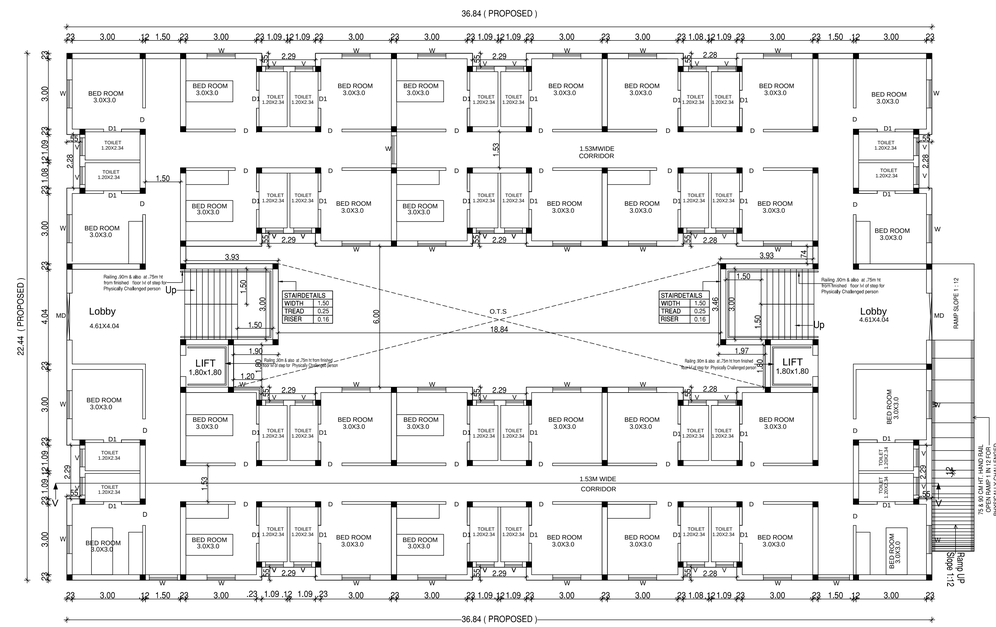

GROUND FLOOR PLAN (PROPOSED)
BOYS INTERN HOSTEL (BLOCKS - 20)

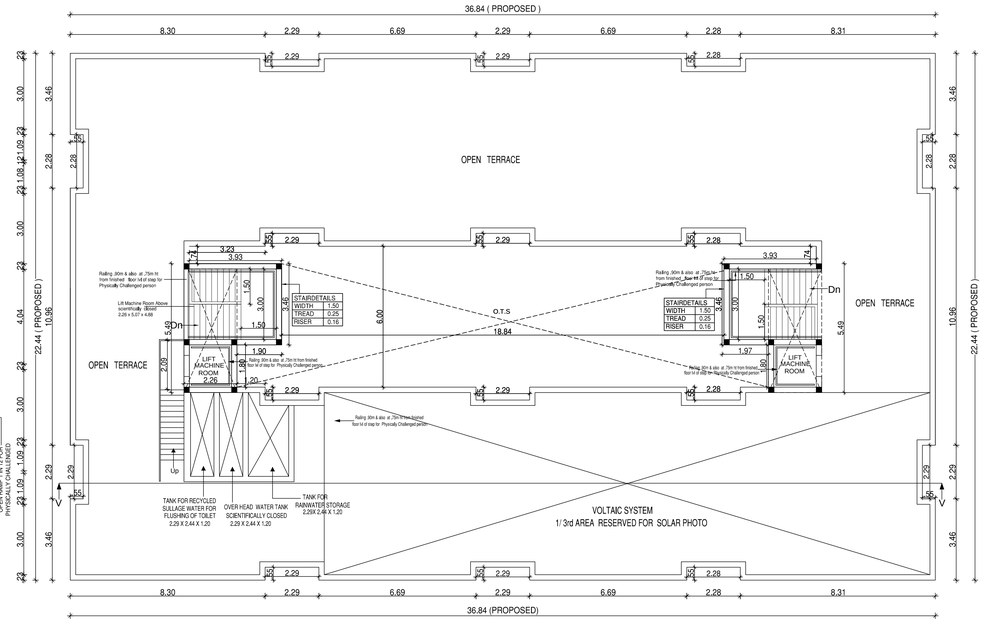

TERRACE FLOOR PLAN (PROPOSED)
BOYS INTERN HOSTEL (BLOCKS - 20)

PLAN SHOWING THE REVISED AND PROPOSED ADDITIONAL TO THE EXISITING MEDICAL COLLEGE , HOSPITAL AND NURSING COLLEGE BUILDING FOR VELS INSTITUTE OF SCIENCE, TECHNOLOGY AND ADVANCED STUDIES (VISTAS), (DEEMED TO BE UNIVERSITY), VELS MEDICAL COLLEGE & HOSPITAL AT PERIYAPALAYAM ROAD, S.NO : 117/1D, 117/2,117/3, 117/4A, 117/4B, 117/1C, 117/5, 118/1A, 118/1B, 118/2, 118/3,118/4, 118/5A, 118/5B , 118/6, 118/7, 118/8, 118/9 AT NATHAM VILLAGE, NATHAM PANCHAYAT PONNERI TALUK, S.NO :12/1,2, 3, 4, 5, & 6, 13, 14, 17, 142/1B, 142/2, 143, 144/1A2, 144/1B3B, 144/2, 144/3, 144/4, 144/5, 144/6A, 151/1A, 151/1B1, 151/1B2, 151/2B, 151/3,152,153/1,153/2, 154/1, 154/2,158/2B, 158/3A2, AT MANJAKARANAI VILLAGE, MANJAKARANAI PANCHAYAT, UTHUKOTTAI TALUK, S.NO 327/1A, 327/1B, 327/2B AT BANDIKAVANUR VILLAGE , BANDIKAVANUR PANCHAYAT, PONNERI TALUK, THIRUVALLUR DISTRICT.

PREVIOUS SANCTIONED VIDE BY : B.A.NO. / 198 / 2020, LETTER NO.8073/20/CB, DATED : 09/09/2020
P.P.A. LETTER NO. 550/2020, DATED : 12/10/2020

SCALE : 1: 100

ALL DIMENSIONS ARE IN METER

SPECIFICATION:

FOUNDATION	-	RCC COLUMN FOOTINGS
BRICK WORK	-	C.M 1:6 FOR SUPER STRUCTURE
PLASTERING	-	C.M 1:5 FOR WALLS & 1:3 FOR CEILING
FLOORING	-	MOSAIC FLOORING
CEMENT PAINT	-	TWO COATS FOR WALLS & ONE EXTRA COAT FOR CEILING
R.C.C	-	M25 GRADE FOR ALL CONCRETE WORKS
WOOD WORK	-	ALL WOOD WORKS IN BEST QUALITY TIMBER
WEATHERING COURSE	-	AS PER NATIONAL BUILDING CODE

SCHEDULE OF JOINERY

MD	MAIN DOOR	-	2.00 x 2.13
D	DOOR	-	0.90 x 2.13
D1	DOOR	-	0.76 x 2.13
W 1	WINDOW	-	1.80 x 1.37
V	VENTILATOR	-	0.76 x 0.60

BOYS INTERN QUARTERS (BLOCKS - 20)

VELS INSTITUTE OF SCIENCE , TECHNOLOGY AND ADVANCED STUDIES (VISTAS) (DEEMED TO BE UNIVERSITY), VELS MEDICAL COLLEGE AND HOSPITAL TRUSTEE


OWNER SIGNATURE

T.RAMAKRISHNAN, M.E.,
REGISTERED STRUCTURAL ENGINEER GRADE - I
RSE/GR-I/2020/0/2001
No.378-A, East Main Road,
Anna Nagar, Chennai - 600101
Cell: 9444010526


REGISTERED STRUCTURAL ENGINEER

Dhanapal Ramesh
Reg No:TN/B/01/20/05/051
10/1, 2nd Street, Kasthuribai Naga
Avadi, Chennai-600 054.
dhinesh.architect@gmail.com
+91 73739 50340 / 44044 84444


REGISTERED ENGINEER

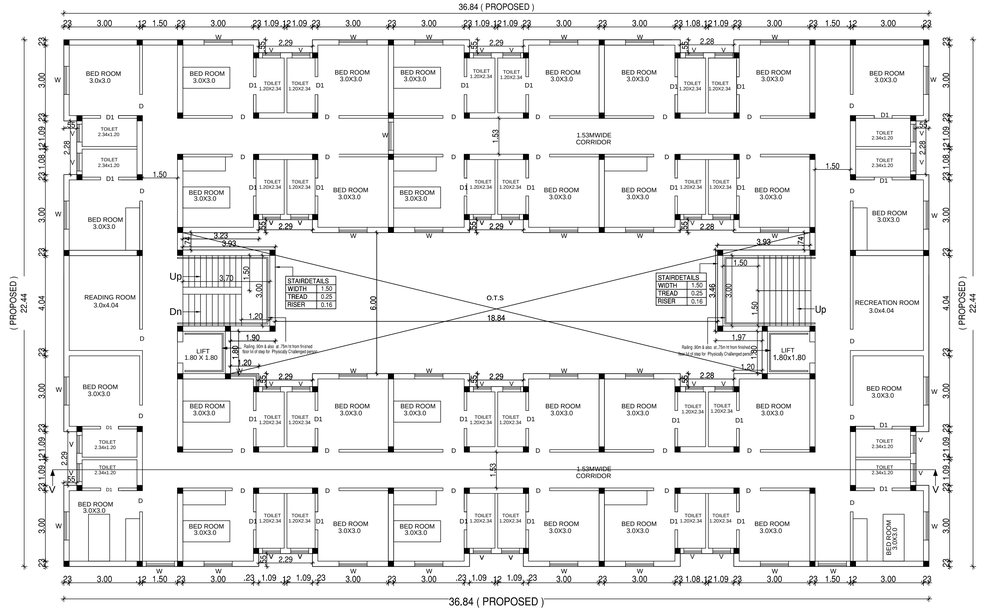


TYPICAL - 1st , 2nd , 3rd & 4 th FLOOR PLAN (((PROPOSED)
GIRLS INTERN HOSTEL (BLOCKS - 21)

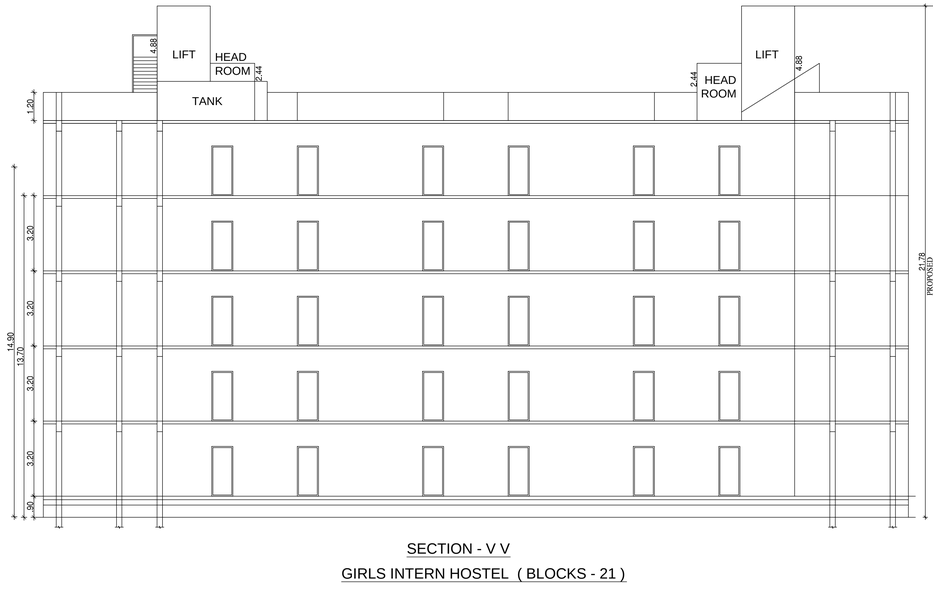


SECTION - V V
GIRLS INTERN HOSTEL (BLOCKS - 21)

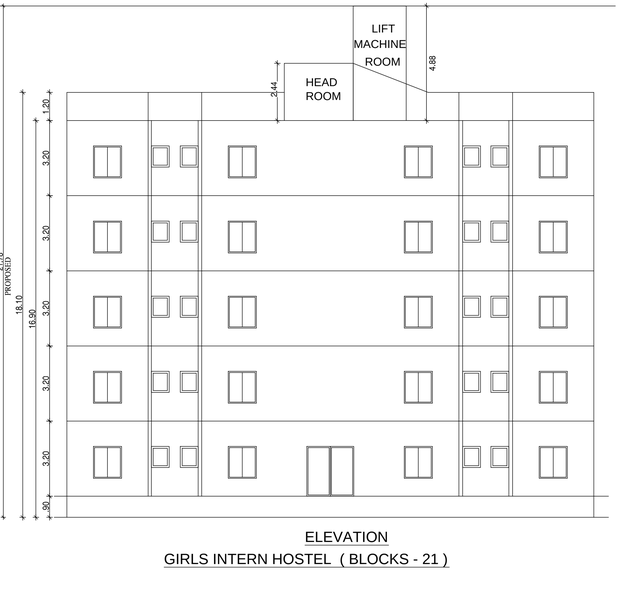

ELEVATION
GIRLS INTERN HOSTEL (BLOCKS - 21)

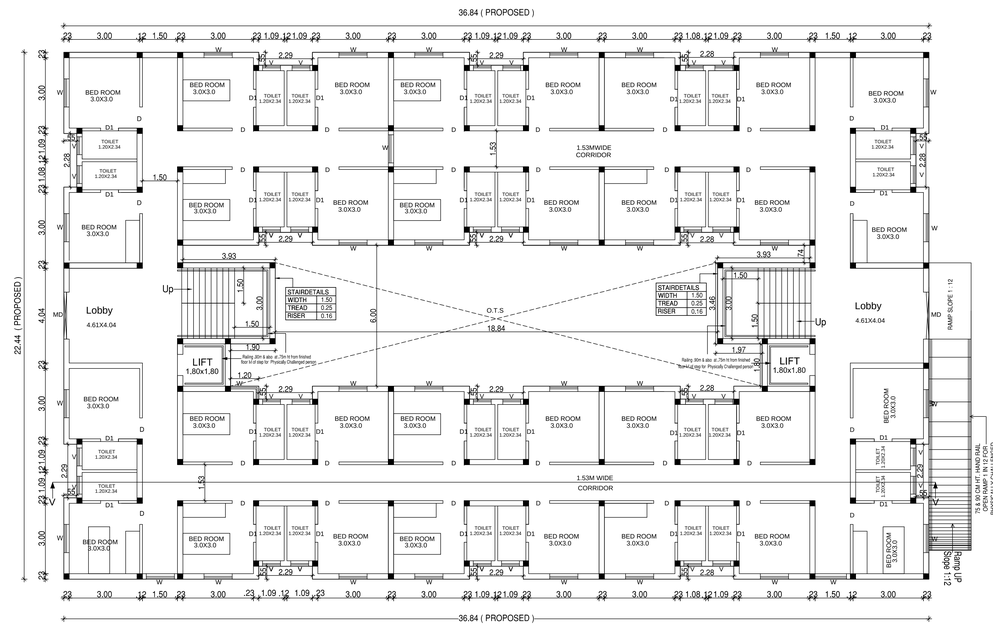

GROUND FLOOR PLAN (PROPOSED)
GIRLS INTERN HOSTEL (BLOCKS - 21)

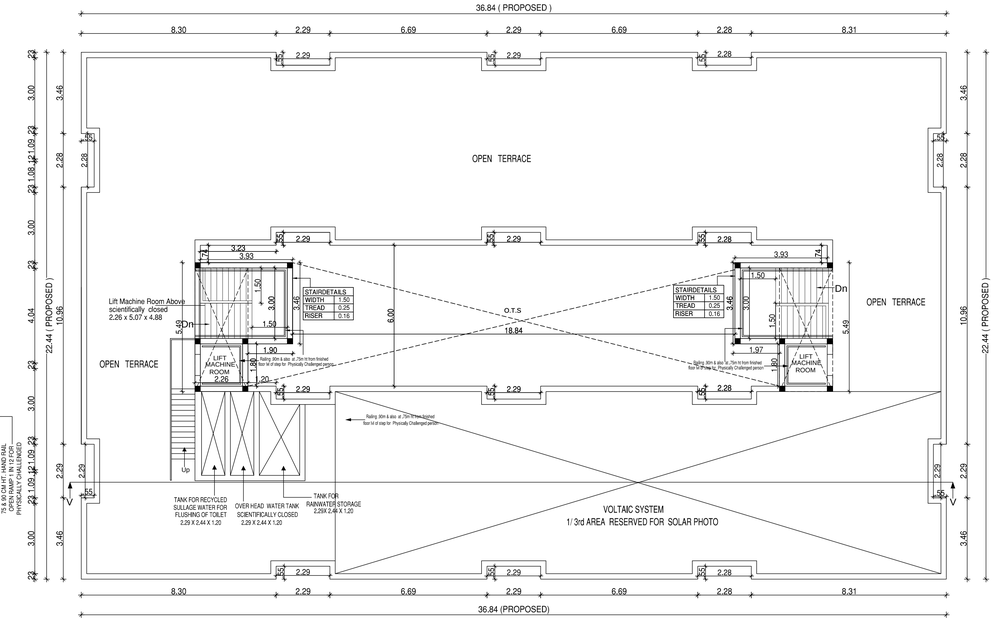

TERRACE FLOOR PLAN (PROPOSED)
GIRLS INTERN HOSTEL (BLOCKS - 21)

PLAN SHOWING THE REVISED AND PROPOSED ADDITIONAL TO THE EXISITING MEDICAL COLLEGE , HOSPITAL AND NURSING COLLEGE BUILDING FOR VELS INSTITUTE OF SCIENCE, TECHNOLOGY AND ADVANCED STUDIES (VISTAS), (DEEMED TO BE UNIVERSITY), VELS MEDICAL COLLEGE & HOSPITAL AT PERIYAPALAYAM ROAD, S.NO : 117/1D, 117/2,117/3, 117/4A, 117/4B, 117/1C, 117/5, 118/1A, 118/1B, 118/2, 118/3,118/4, 118/5A, 118/5B , 118/6, 118/7, 118/8, 118/9 AT NATHAM VILLAGE, NATHAM PANCHAYAT PONNERI TALUK, S.NO :12/1,2, 3, 4, 5, & 6, 13, 14, 17, 142/1B, 142/2, 143, 144/1A2, 144/1B3B, 144/2, 144/3, 144/4, 144/5, 144/6A, 151/1A, 151/1B1, 151/1B2, 151/2B, 151/3,152,153/1,153/2, 154/1, 154/2,158/2B, 158/3A2, AT MANJAKARANAI VILLAGE, MANJAKARANAI PANCHAYAT, UTHUKOTTAI TALUK, S.NO 327/1A, 327/1B, 327/2B AT BANDIKAVANUR VILLAGE , BANDIKAVANUR PANCHAYAT, PONNERI TALUK, THIRUVALLUR DISTRICT.

PREVIOUS SANCTIONED VIDE BY : B.A.NO. / 198 / 2020, LETTER NO.8073/20/CB, DATED : 09/09/2020
P.P.A. LETTER NO. 550/2020, DATED : 12/10/2020

SCALE : 1: 100

ALL DIMENSIONS ARE IN METER

SPECIFICATION:

FOUNDATION	-	RCC COLUMN FOOTINGS
BRICK WORK	-	C.M 1:6 FOR SUPER STRUCTURE
PLASTERING	-	C.M 1:5 FOR WALLS & 1:3 FOR CEILING
FLOORING	-	MOSAIC FLOORING
CEMENT PAINT	-	TWO COATS FOR WALLS & ONE EXTRA COAT FOR CEILING
R.C.C	-	M25 GRADE FOR ALL CONCRETE WORKS
WOOD WORK	-	ALL WOOD WORKS IN BEST QUALITY TIMBER
WEATHERING COURSE	-	AS PER NATIONAL BUILDING CODE

SCHEDULE OF JOINERY

MD	MAIN DOOR	-	2.00 x 2.13
D	DOOR	-	0.90 x 2.13
D1	DOOR	-	0.76 x 2.13
W	WINDOW	-	1.80 x 1.37
V	VENTILATOR	-	0.76 x 0.60

GIRLS INTERN HOSTEL (BLOCKS - 21)



VELS INSTITUTE OF SCIENCE , TECHNOLOGY AND ADVANCED STUDIES (VISTAS)
(DEEMED TO BE UNIVERSITY),
VELS MEDICAL COLLEGE AND HOSPITAL
TRUSTEE


OWNER SIGNATURE

T.RAMAKRISHNAN, M.E.,
REGISTERED STRUCTURAL ENGINEER GRADE - I
RSE/GR-I/2020/02/2001
No.378-A, East Main Road,
Anna Nagar, Chennai - 600101
Cell: 9444010526

REGISTERED STRUCTURAL ENGINEER


Dhinesh Architect
Reg No:TN/09/ARC/2020/05/05/001
10/1, 2nd Street, Kasthuribai Nagar,
Avadi, Chennai-600 054.
dhinesh.architect@gmail.com
+91 73739 50140 / 73737 84140

REGISTERED ENGINEER

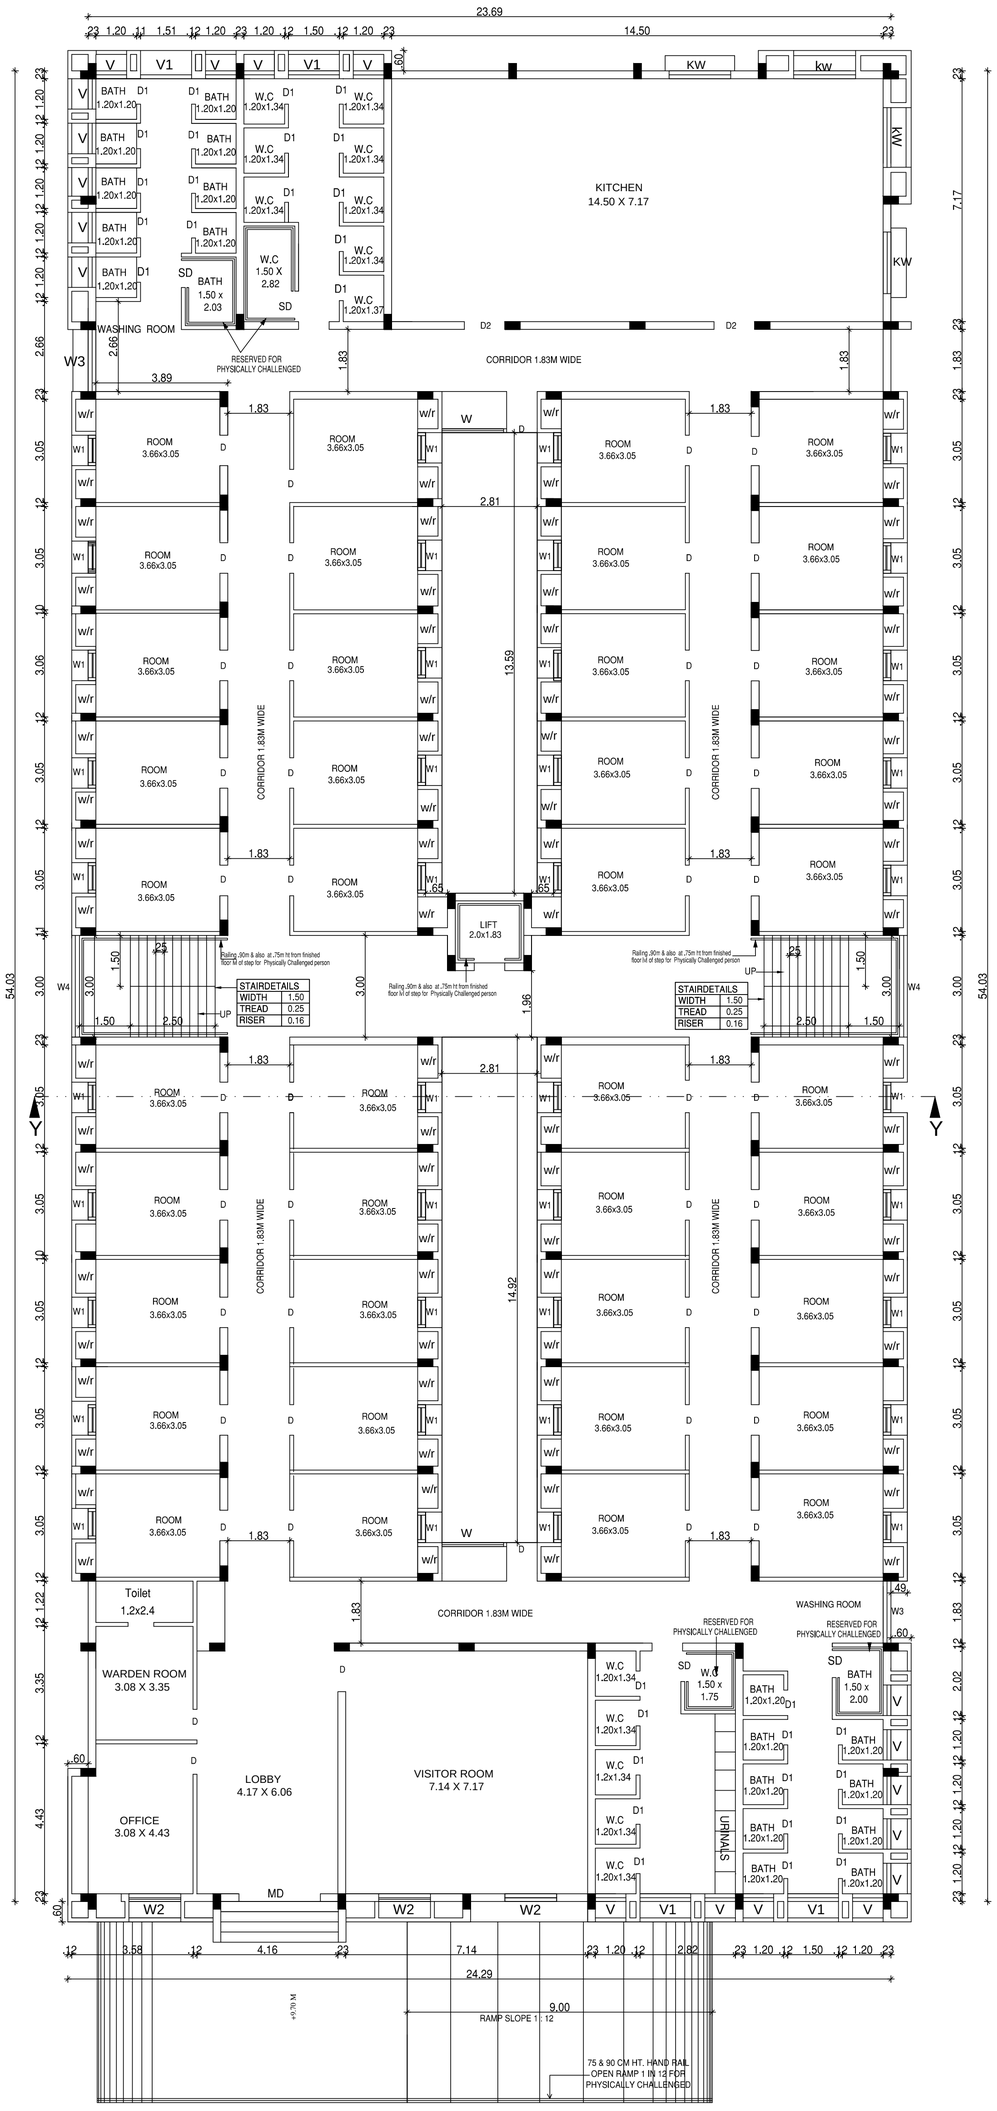

GROUND FLOOR PLAN (PROPOSED)

NURSING HOSTEL FOR BOYS (BLOCK NO - 22)

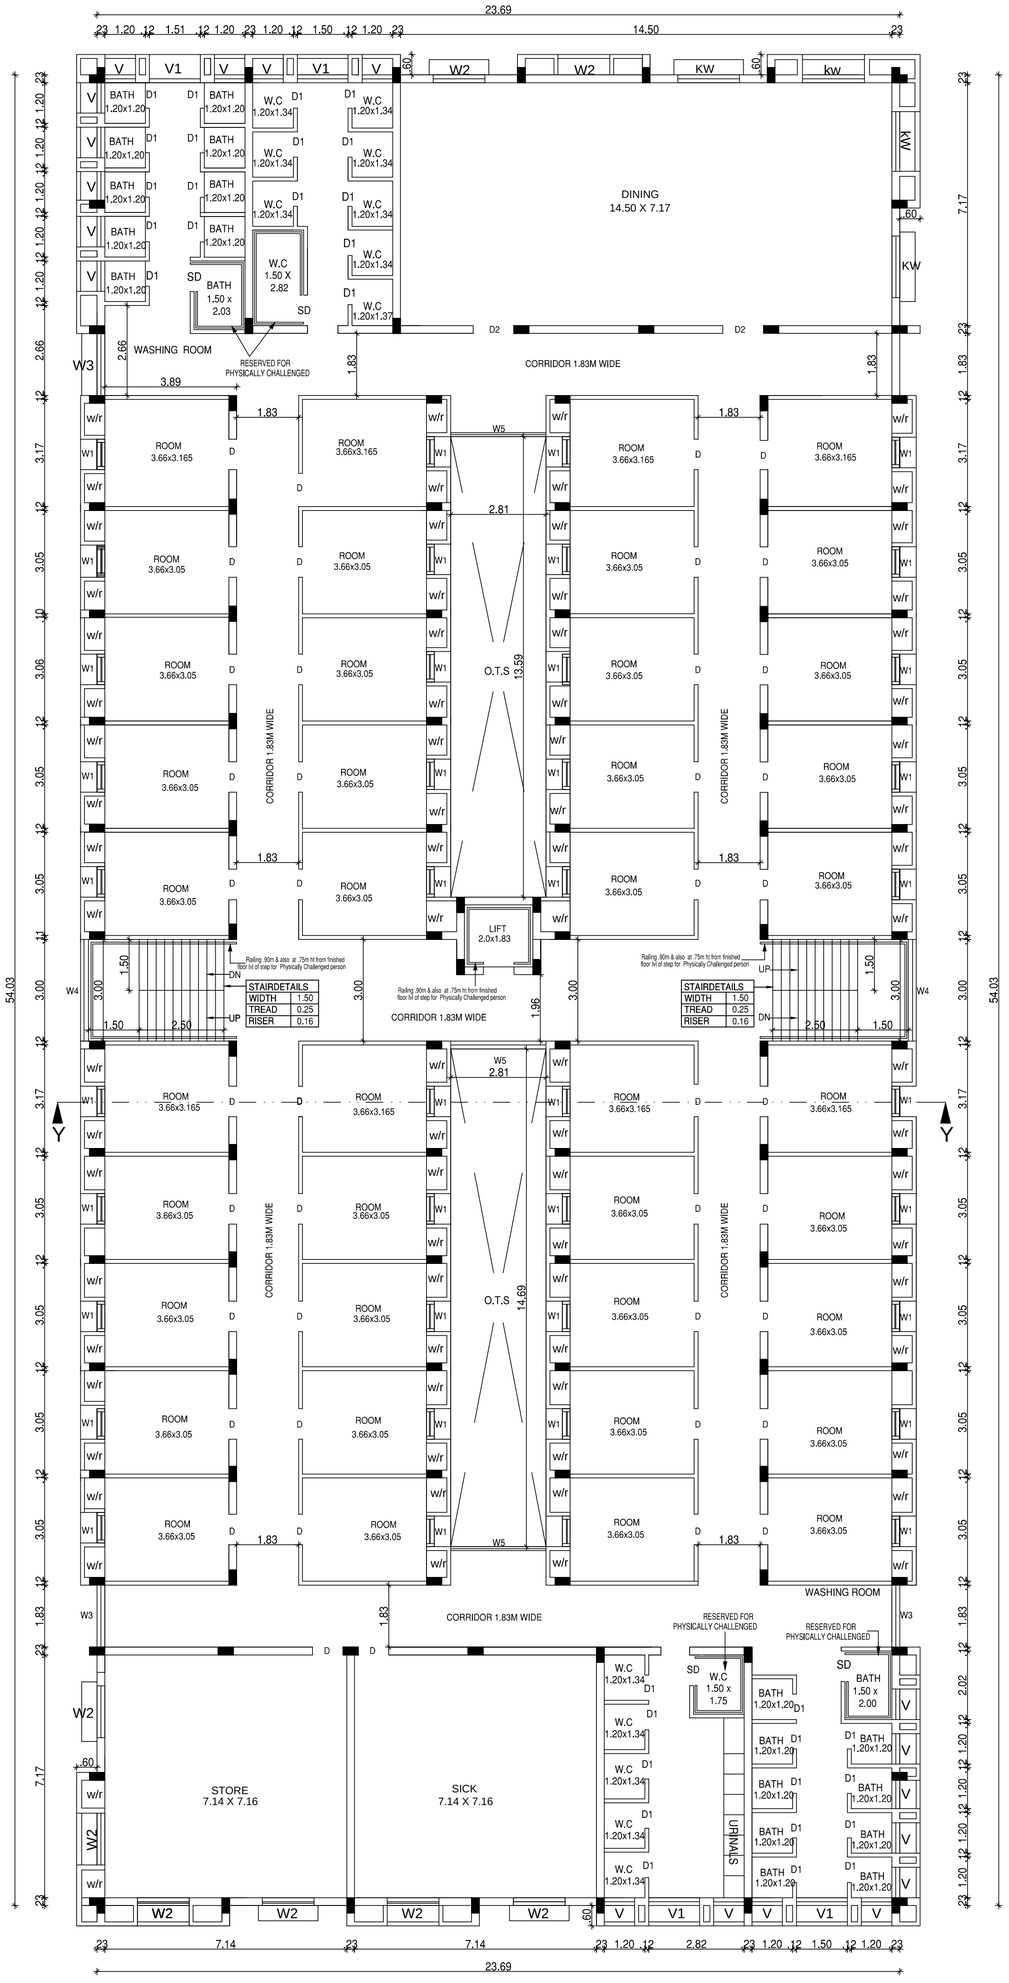

FIRST FLOOR PLAN (PROPOSED)

NURSING HOSTEL FOR BOYS (BLOCK NO - 22)

PLAN SHOWING THE REVISED AND PROPOSED ADDITIONAL TO THE EXISITING MEDICAL COLLEGE , HOSPITAL AND NURSING COLLEGE BUILDING FOR VELS INSTITUTE OF SCIENCE, TECHNOLOGY AND ADVANCED STUDIES (VISTAS), (DEEMED TO BE UNIVERSITY), VELS MEDICAL COLLEGE & HOSPITAL AT PERIYAPALAYAM ROAD, S.NO : 117/1D, 117/2,117/3, 117/4A, 117/4B, 117/1C, 117/5, 118/1A, 118/1B, 118/2, 118/3,118/4, 118/5A, 118/5B , 118/6, 118/7, 118/8, 118/9 AT NATHAM VILLAGE, NATHAM PANCHAYAT PONNERI TALUK, S.NO :12/1,2, 3, 4, 5, & 6, 13, 14, 17, 142/1B, 142/2, 143, 144/1A2, 144/1B3B, 144/2, 144/3, 144/4, 144/5, 144/6A, 151/1A, 151/1B1, 151/1B2, 151/2B, 151/3,152,153/1,153/2, 154/1, 154/2,158/2B, 158/3A2, AT MANJAKARANAI VILLAGE, MANJAKARANAI PANCHAYAT, UTHUKOTTAI TALUK, S.NO 327/1A, 327/1B, 327/2B AT BANDIKAVANUR VILLAGE , BANDIKAVANUR PANCHAYAT, PONNERI TALUK, THIRUVALLUR DISTRICT.

PREVIOUS SANCTIONED VIDE BY : B.A.NO. / 198 / 2020,
LETTER NO.8073/20/CB, DATED : 09/09/2020
P.P.A. LETTER NO. 550/2020, DATED : 12/10/2020

SPECIFICATION:

FOUNDATION	-	RCC COLUMN FOOTINGS
BRICK WORK	-	C.M 1:6 FOR SUPER STRUCTURE
PLASTERING	-	C.M 1:5 FOR WALLS & 1:3 FOR CEILING
FLOORING	-	MOSAIC FLOORING
CEMENT PAINT	-	TWO COATS FOR WALLS & ONE EXTRA COAT FOR CEILING
R.C.C	-	M25 GRADE FOR ALL CONCRETE WORKS
WOOD WORK	-	ALL WOOD WORKS IN BEST QUALITY TIMBER
WEATHERING COURSE	-	AS PER NATIONAL BUILDING CODE

SCHEDULE OF JOINERY

M.D	MAIN DOOR	- 2.43 x 2.13
D	DOOR	- 0.91 x 2.13
D2	DOOR	- 0.75x 2.13
W1	WINDOW	- 0.90 x 1.93
W2	WINDOW	- 1.53 x 1.37
W3	WINDOW	- 1.82 x 1.00
KW	WINDOW	- 1.82 x 1.00
V	VENTILATOR	- 0.91 x 0.60
V1	VENTILATOR	- 1.50 x 1.25

SCALE : 1: 100

ALL DIMENSIONS ARE IN METER

S E W N

NURSING HOSTEL FOR BOYS (BLOCK NO - 22)

VELS INSTITUTE OF SCIENCE , TECHNOLOGY AND ADVANCED STUDIES (VISTAS)
(DEEMED TO BE UNIVERSITY).
VELS MEDICAL COLLEGE AND HOSPITAL
TRUSTEE


OWNER'S SIGNATURE

T.RAMAKRISHNAN, M.E.,
REGISTERED STRUCTURAL ENGINEER GRADE - I
RSE/GR-1/2020/02/001
No.378-A, East Main Road,
Anna Nagar, Chennai - 600101
Cell: 9444010526

REGISTERED STRUCTURAL ENGINEER


Dhinesh V Architect
Reg No: TN(R/BA/CR-I/2015/05/DJ
10/1, 2nd Street, Kasthuribai Nagar
Avadi, Chennai-600 054.
dhinesh.architect@gmail.com
+91 73730 93000 / 65003 66000

REGISTERED ENGINEER

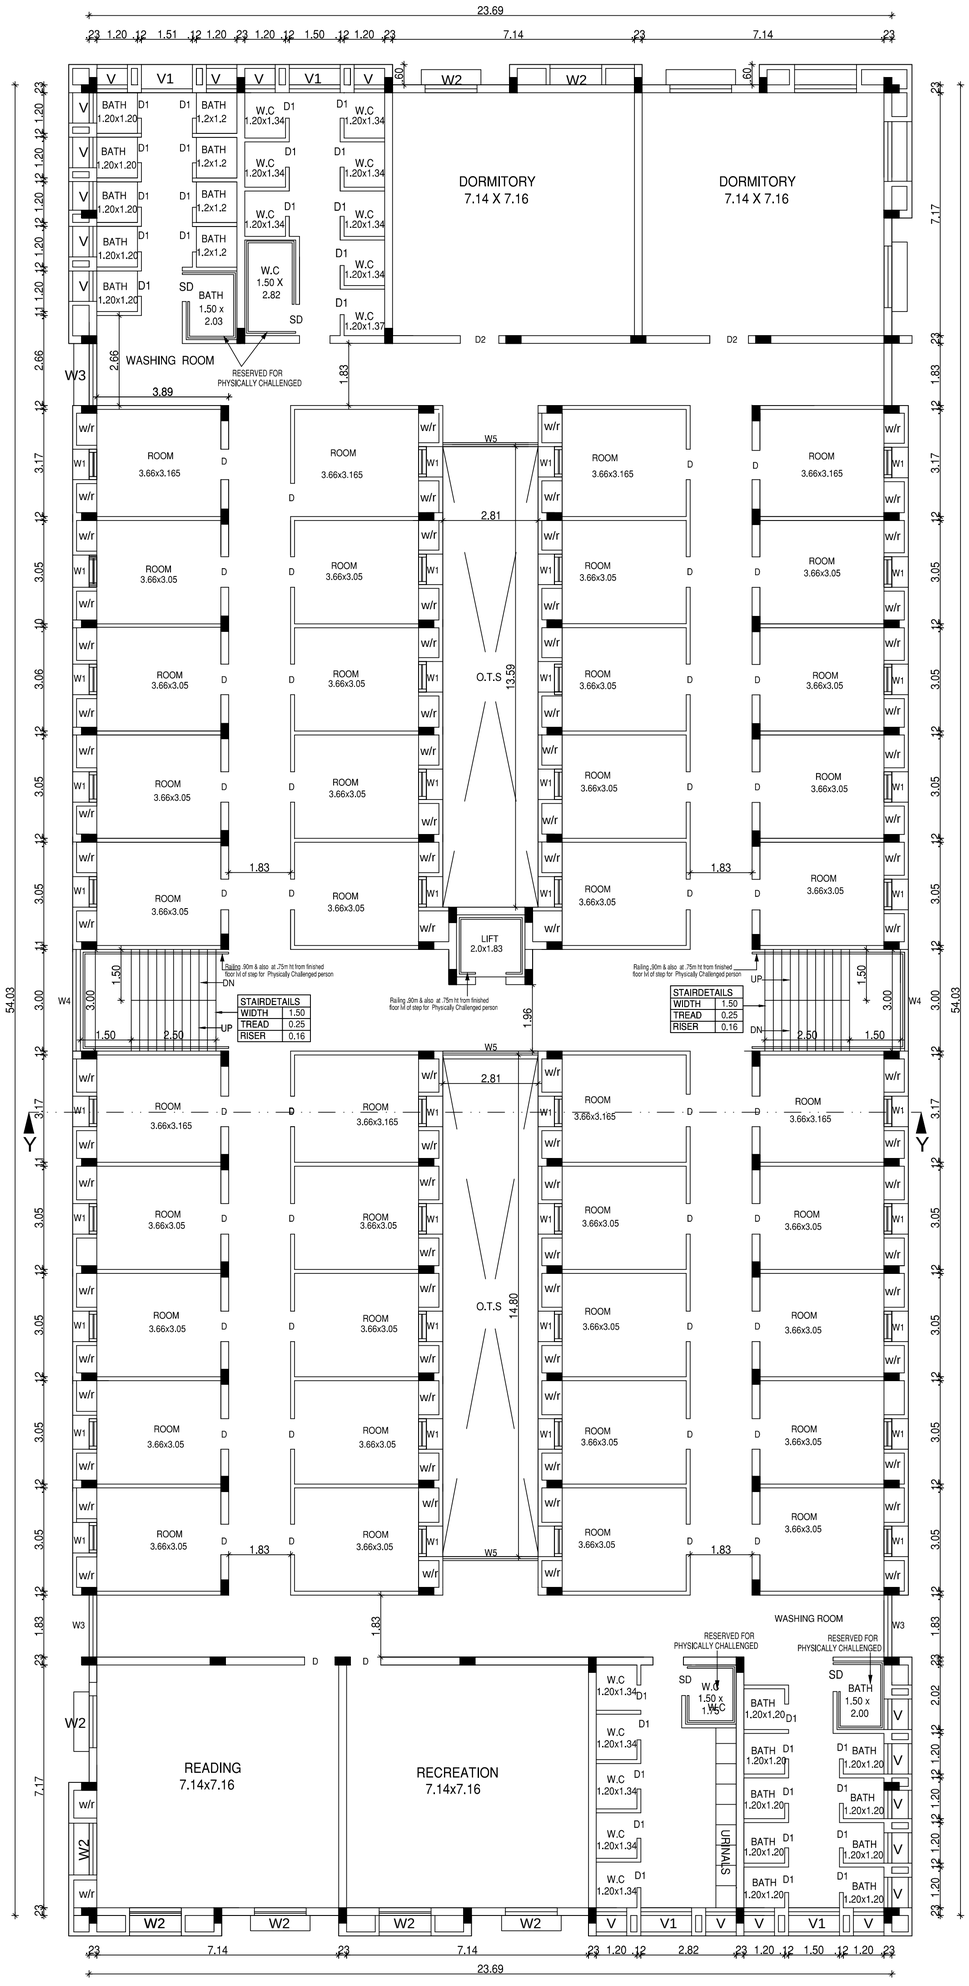

SECOND FLOOR PLAN (PROPOSED)

NURSING HOSTEL FOR BOYS (BLOCK NO -22)

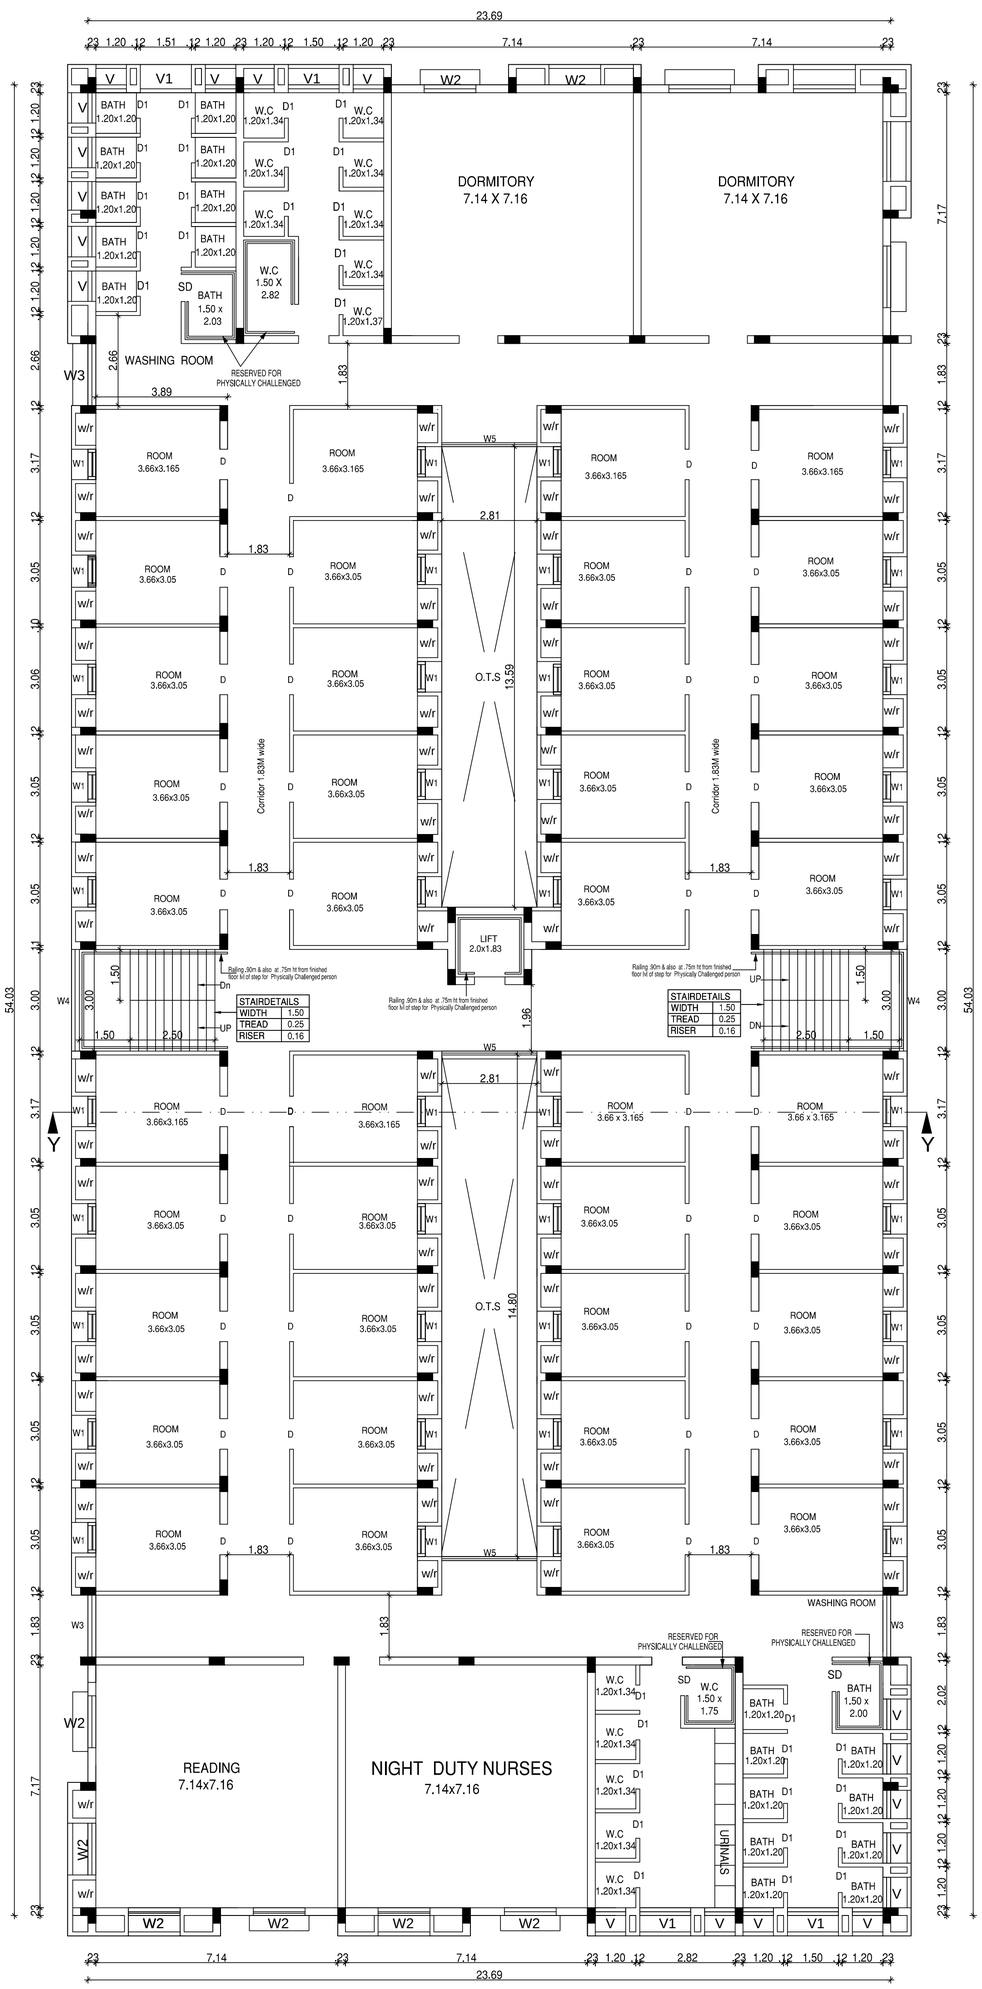

TYPICAL - THIRD & FOURTH FLOOR PLAN (PROPOSED)

NURSING HOSTEL FOR BOYS (BLOCK NO - 22)

PLAN SHOWING THE REVISED AND PROPOSED ADDITIONAL TO THE EXISITING MEDICAL COLLEGE , HOSPITAL AND NURSING COLLEGE BUILDING FOR VELS INSTITUTE OF SCIENCE, TECHNOLOGY AND ADVANCED STUDIES (VISTAS), (DEEMED TO BE UNIVERSITY), VELS MEDICAL COLLEGE & HOSPITAL AT PERIYAPALAYAM ROAD, S.NO : 117/1D, 117/2,117/3, 117/4A, 117/4B, 117/1C, 117/5, 118/1A, 118/1B, 118/2, 118/3,118/4, 118/5A, 118/5B , 118/6, 118/7, 118/8, 118/9 AT NATHAM VILLAGE, NATHAM PANCHAYAT PONNERI TALUK, S.NO :12/1,2, 3, 4, 5, & 6, 13, 14, 17, 142/1B, 142/2, 143, 144/1A2, 144/1B3B, 144/2, 144/3, 144/4, 144/5, 144/6A, 151/1A, 151/1B1, 151/1B2, 151/2B, 151/3,152,153/1,153/2, 154/1, 154/2,158/2B, 158/3A2, AT MANJAKARANAI VILLAGE, MANJAKARANAI PANCHAYAT, UTHUKOTTAI TALUK, S.NO 327/1A, 327/1B, 327/2B AT BANDIKAVANUR VILLAGE , BANDIKAVANUR PANCHAYAT, PONNERI TALUK, THIRUVALLUR DISTRICT.

PREVIOUS SANCTIONED VIDE BY : B.A.NO. / 198 / 2020,
LETTER NO.8073/20/CB, DATED : 09/09/2020
P.P.A. LETTER NO. 550/2020, DATED : 12/10/2020

SPECIFICATION:


FOUNDATION	-	RCC COLUMN FOOTINGS
BRICK WORK	-	C.M 1:6 FOR SUPER STRUCTURE
PLASTERING	-	C.M 1:5 FOR WALLS & 1:3 FOR CEILING
FLOORING	-	MOSAIC FLOORING
CEMENT PAINT	-	TWO COATS FOR WALLS & ONE EXTRA COAT FOR CEILING
R.C.C	-	M25 GRADE FOR ALL CONCRETE WORKS
WOOD WORK	-	ALL WOOD WORKS IN BEST QUALITY TIMBER
WEATHERING COURSE	-	AS PER NATIONAL BUILDING CODE

SCHEDULE OF JOINERY

M.D	MAIN DOOR	- 2.43 x 2.13
D	DOOR	- 0.91 x 2.13
D2	DOOR	- 0.75x 2.13
W1	WINDOW	- 0.90 x 1.93
W2	WINDOW	- 1.53 x 1.37
W3	WINDOW	- 1.82 x 1.00
KW	WINDOW	- 1.82 x 1.00
V	VENTILATOR	- 0.91 x 0.60
V1	VENTILATOR	- 1.50 x 1.25

SCALE : 1: 100

ALL DIMENSIONS ARE IN METER

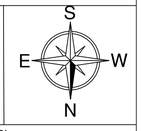

NURSING HOSTEL FOR BOYS (BLOCK NO - 22)

VELS INSTITUTE OF SCIENCE , TECHNOLOGY AND ADVANCED STUDIES (VISTAS)
(DEEMED TO BE UNIVERSITY).
VELS MEDICAL COLLEGE AND HOSPITAL
TRUSTEE


OWNER'S SIGNATURE

T.RAMAKRISHNAN, M.E.,
REGISTERED STRUCTURAL ENGINEER GRADE - I
RSE/GR-1/2020/02/001
No.378-A, East Main Road,
Anna Nagar, Chennai - 600101
Cell: 9444010526

REGISTERED STRUCTURAL ENGINEER


Dhinesh V Architect
Reg No: TN/R/RA/CR-I/2015/05/001
10/1, 2nd Street, Kasthuribai Nagar,
Avadi, Chennai-600 054.
dhinesh.architect@gmail.com
+91 73730 93160 / 63003 65163

REGISTERED ENGINEER

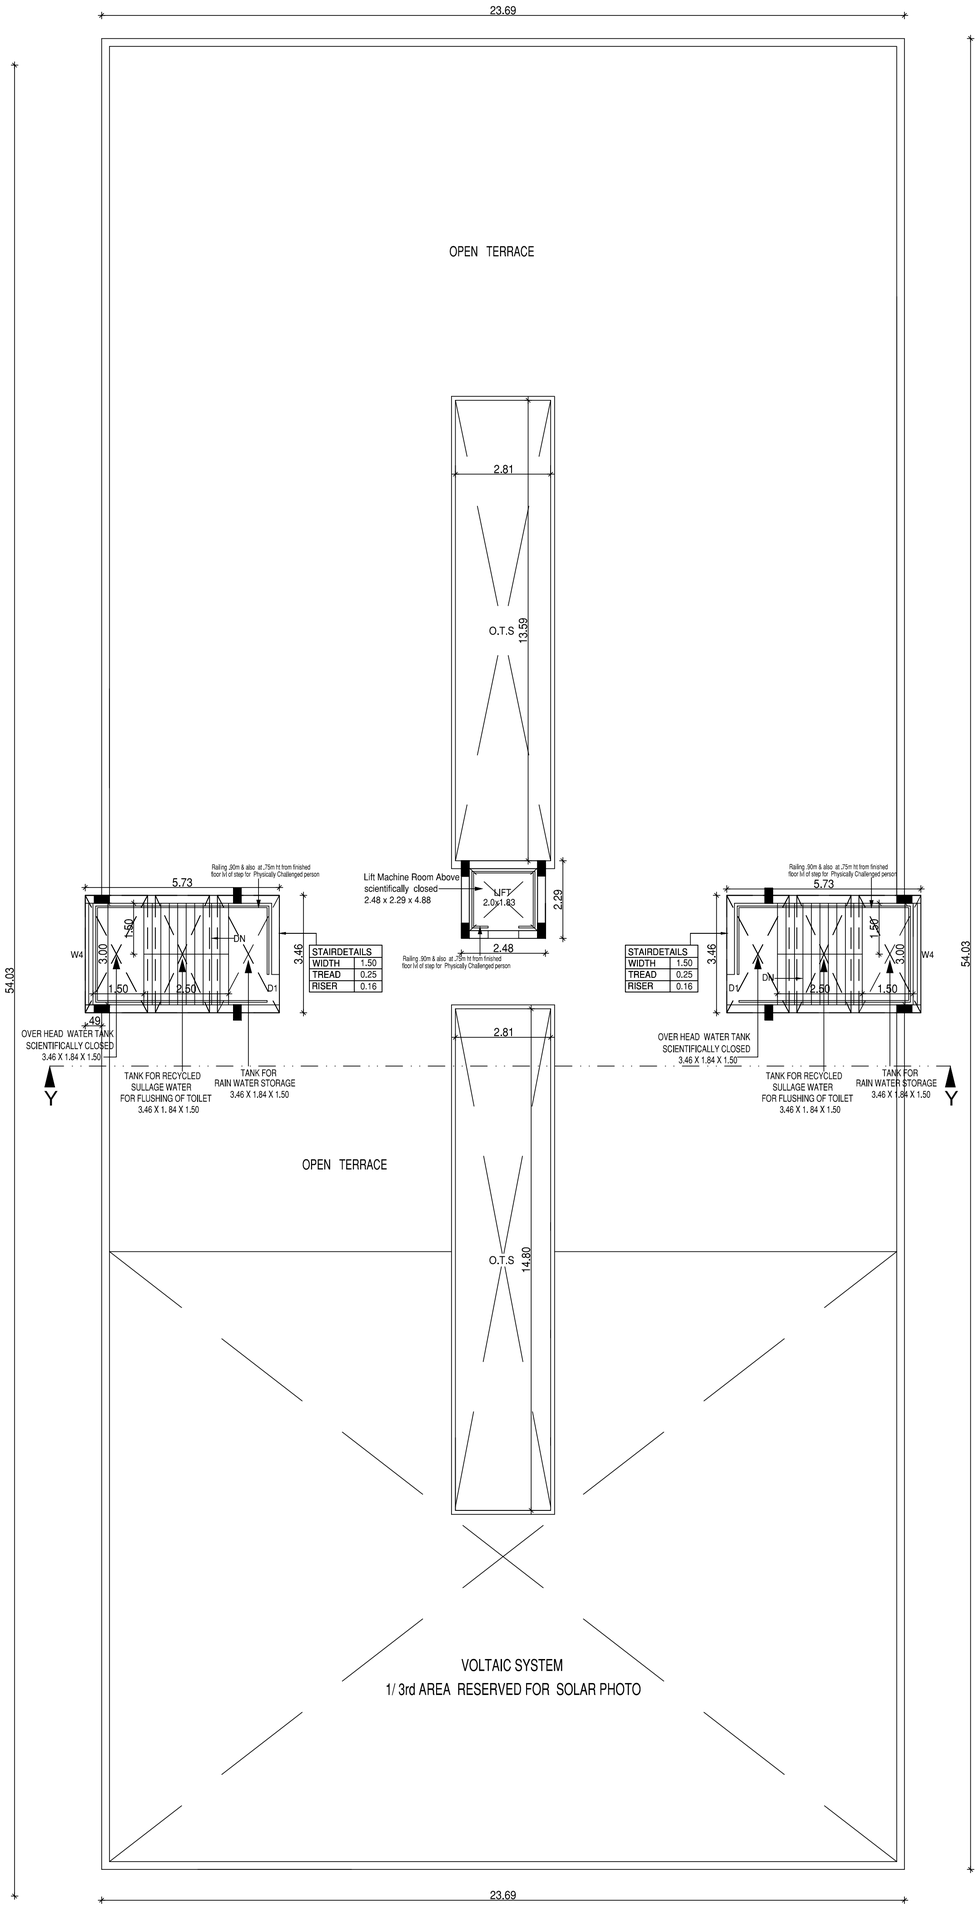


TERRACE FLOOR PLAN (PROPOSED)

NURSING HOSTEL FOR BOYS (BLOCK NO -22)

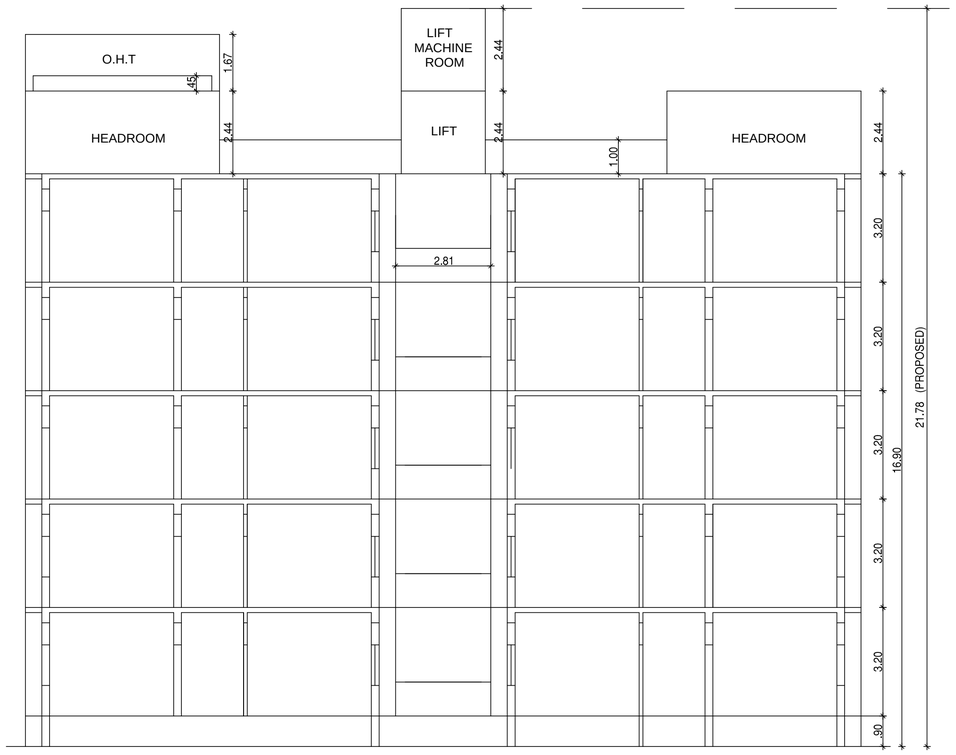

SECTION - XX

NURSING HOSTEL FOR BOYS (BLOCK NO -22)

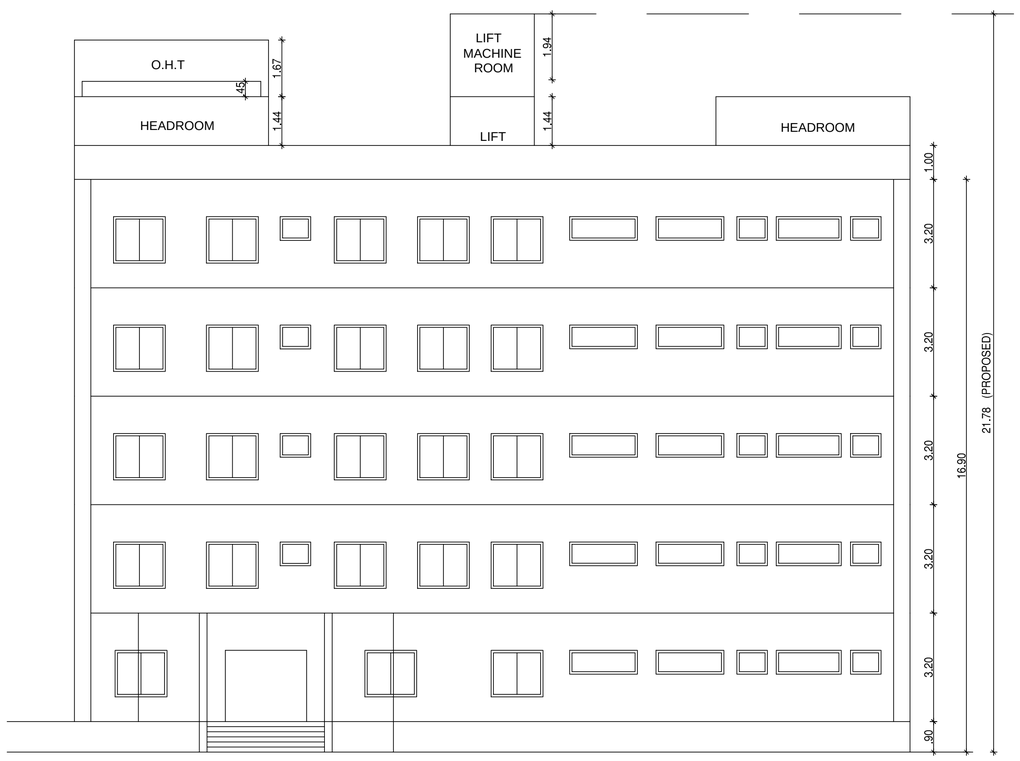

ELEVATION

NURSING HOSTEL FOR BOYS (BLOCK NO -22)

SHEET NO-27 / 29

PLAN SHOWING THE REVISED AND PROPOSED ADDITIONAL TO THE EXISITING MEDICAL COLLEGE , HOSPITAL AND NURSING COLLEGE BUILDING FOR VELS INSTITUTE OF SCIENCE, TECHNOLOGY AND ADVANCED STUDIES (VISTAS), (DEEMED TO BE UNIVERSITY), VELS MEDICAL COLLEGE & HOSPITAL AT PERIYAPALAYAM ROAD, S.NO : 117/1D, 117/2,117/3, 117/4A, 117/4B, 117/1C, 117/5, 118/1A, 118/1B, 118/2, 118/3,118/4, 118/5A, 118/5B , 118/6, 118/7, 118/8, 118/9 AT NATHAM VILLAGE, NATHAM PANCHAYAT PONNERI TALUK, S.NO :12/1,2, 3, 4, 5, & 6, 13, 14, 17, 142/1B, 142/2, 143, 144/1A2, 144/1B3B, 144/2, 144/3, 144/4, 144/5, 144/6A, 151/1A, 151/1B1, 151/1B2, 151/2B, 151/3,152,153/1,153/2, 154/1, 154/2,158/2B, 158/3A2, AT MANJAKARANAI VILLAGE, MANJAKARANAI PANCHAYAT, UTHUKOTTAI TALUK, S.NO 327/1A, 327/1B, 327/2B AT BANDIKAVANUR VILLAGE , BANDIKAVANUR PANCHAYAT, PONNERI TALUK, THIRUVALLUR DISTRICT.

PREVIOUS SANCTIONED VIDE BY : B.A.NO. / 198 / 2020,
LETTER NO.8073/20/CB, DATED : 09/09/2020
P.P.A. LETTER NO. 550/2020, DATED : 12/10/2020

SPECIFICATION:


FOUNDATION	-	*RCC COLUMN FOOTINGS*
BRICK WORK	-	*C.M 1:6 FOR SUPER STRUCTURE*
PLASTERING	-	*C.M 1:5 FOR WALLS & 1:3 FOR CEILING*
FLOORING	-	*MOSAIC FLOORING*
CEMENT PAINT	-	*TWO COATS FOR WALLS & ONE EXTRA COAT FOR CEILING*
R.C.C	-	*M25 GRADE FOR ALL CONCRETE WORKS*
WOOD WORK	-	*ALL WOOD WORKS IN BEST QUALITY TIMBER*
WEATHERING COURSE	-	*AS PER NATIONAL BUILDING CODE*

SCHEDULE OF JOINERY

M.D	MAIN DOOR	- 2.43 x 2.13
D	DOOR	- 0.91 x 2.13
D2	DOOR	- 0.75x 2.13
W1	WINDOW	- 0.90 x 1.93
W2	WINDOW	- 1.53 x 1.37
W3	WINDOW	- 1.82 x 1.00
KW	WINDOW	- 1.82 x 1.00
V	VENTILATOR	- 0.91 x 0.60
V1	VENTILATOR	- 1.50 x 1.25

SCALE : 1: 100

ALL DIMENSIONS ARE IN METER

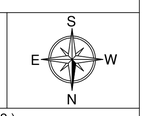

NURSING HOSTEL FOR BOYS (BLOCK NO - 22)

VELS INSTITUTE OF SCIENCE , TECHNOLOGY AND ADVANCED STUDIES (VISTAS) (DEEMED TO BE UNIVERSITY). VELS MEDICAL COLLEGE AND HOSPITAL TRUSTEE


OWNER'S SIGNATURE

T.RAMAKRISHNAN, M.E.,
REGISTERED STRUCTURAL ENGINEER GRADE - I
RSE/GR-1/2020/02/001
No.378-A, East Main Road,
Anna Nagar, Chennai - 600101
Cell: 9444010526

REGISTERED STRUCTURAL ENGINEER


Dhinesh V Architect
Reg No: TVLR/RA/CR-V/2015/05/001
10/1, 2nd Street, Kasthuribai Nagar,
Avadi, Chennai-600 054.
dhinesh.architect@gmail.com
+91 73730 93060 / 65003 65[illegible]

REGISTERED ENGINEER

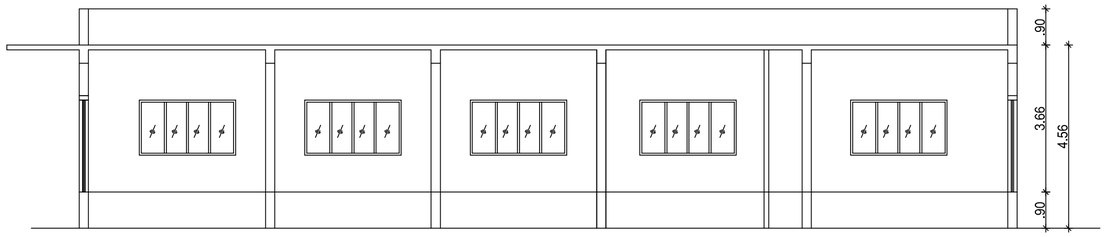


SECTION - 1-1

DINING BLOCK FOR NURSING HOSTEL (BLOCK NO 23)

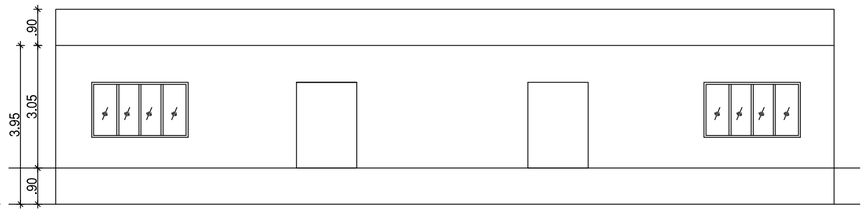


ELEVATION

ATTENDERS WAITING BLOCK (BLOCK NO -24)

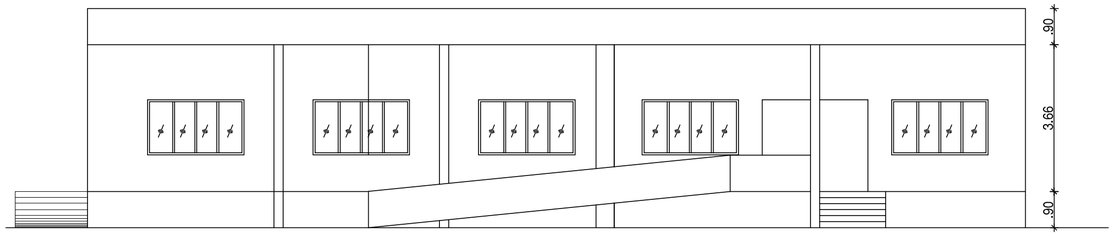


ELEVATION

DINING BLOCK FOR NURSING HOSTEL (BLOCK NO 23)

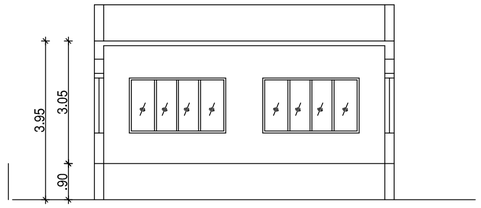


SECTION - 2 -2

ATTENDERS WAITING BLOCK (BLOCK NO - 24)

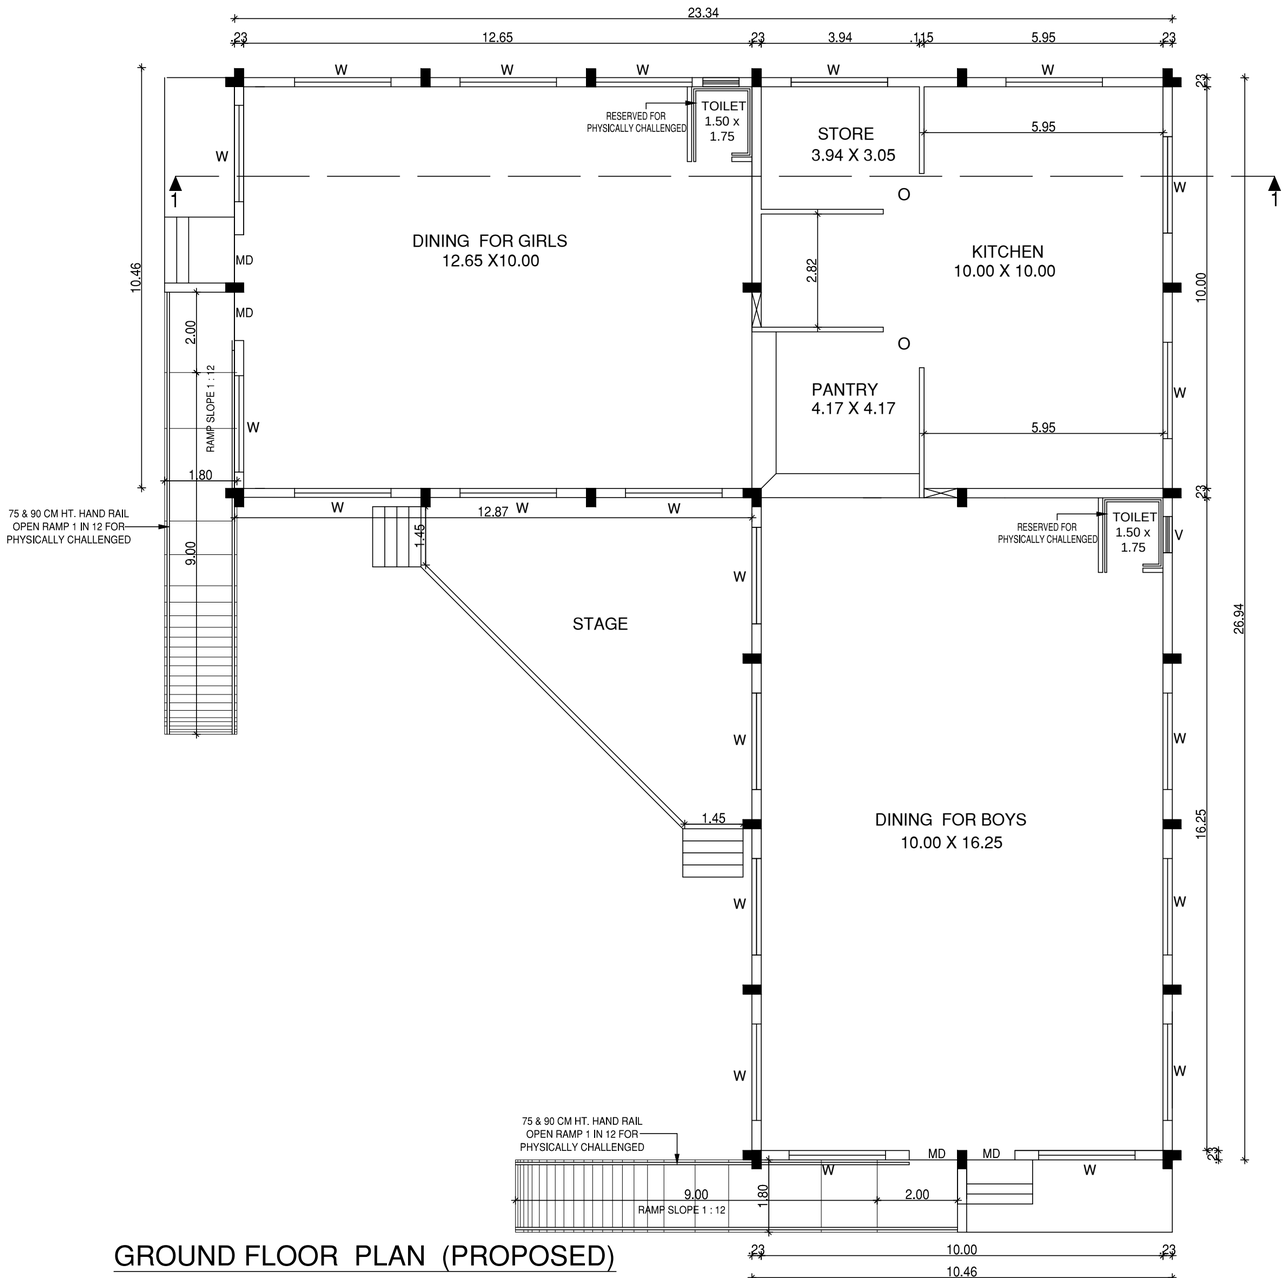

GROUND FLOOR PLAN (PROPOSED)

DINING BLOCK FOR NURSING HOSTEL (BLOCK NO 23)

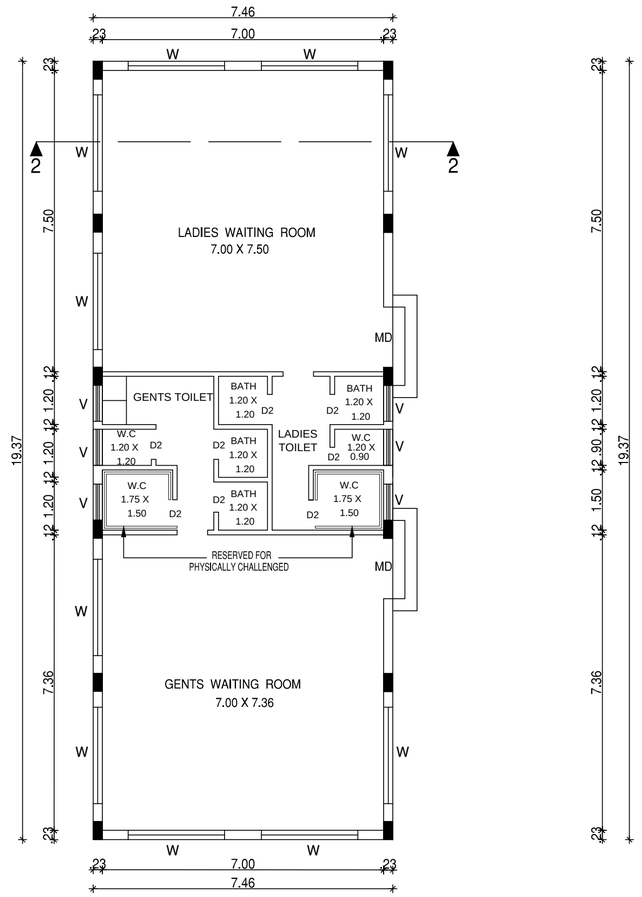

GROUND FLOOR PLAN (PROPOSED)

ATTENDERS WAITING BLOCK (BLOCK NO - 24)

PLAN SHOWING THE REVISED AND PROPOSED ADDITIONAL TO THE EXISITING MEDICAL COLLEGE , HOSPITAL AND NURSING COLLEGE BUILDING FOR VELS INSTITUTE OF SCIENCE, TECHNOLOGY AND ADVANCED STUDIES (VISTAS), (DEEMED TO BE UNIVERSITY), VELS MEDICAL COLLEGE & HOSPITAL AT PERIYAPALAYAM ROAD, S.NO : 117/1D, 117/2,117/3, 117/4A, 117/4B, 117/1C, 117/5, 118/1A, 118/1B, 118/2, 118/3,118/4, 118/5A, 118/5B , 118/6, 118/7, 118/8, 118/9 AT NATHAM VILLAGE, NATHAM PANCHAYAT PONNERI TALUK, S.NO :12/1,2, 3, 4, 5, & 6, 13, 14, 17, 142/1B, 142/2, 143, 144/1A2, 144/1B3B, 144/2, 144/3, 144/4, 144/5, 144/6A, 151/1A, 151/1B1, 151/1B2, 151/2B, 151/3,152,153/1,153/2, 154/1, 154/2,158/2B, 158/3A2, AT MANJAKARANAI VILLAGE, MANJAKARANAI PANCHAYAT, UTHUKOTTAI TALUK, S.NO 327/1A, 327/1B, 327/2B AT BANDIKAVANUR VILLAGE , BANDIKAVANUR PANCHAYAT, PONNERI TALUK, THIRUVALLUR DISTRICT.

PREVIOUS SANCTIONED VIDE BY : B.A.NO. / 198 / 2020,
LETTER NO.8073/20/CB, DATED : 09/09/2020
P.P.A. LETTER NO. 550/2020, DATED : 12/10/2020

SPECIFICATION:

FOUNDATION	-	RCC COLUMN FOOTINGS
BRICK WORK	-	C.M 1:6 FOR SUPER STRUCTURE
PLASTERING	-	C.M 1:5 FOR WALLS & 1:3 FOR CEILING
FLOORING	-	MOSAIC FLOORING
CEMENT PAINT	-	TWO COATS FOR WALLS & ONE EXTRA COAT FOR CEILING
R.C.C	-	M25 GRADE FOR ALL CONCRETE WORKS
WOOD WORK	-	ALL WOOD WORKS IN BEST QUALITY TIMBER
WEATHERING COURSE	-	AS PER NATIONAL BUILDING CODE

SCHEDULE OF JOINERY

M.D	MAIN DOOR	- 1.20 x 2.13
D	DOOR	- 0.90 x 2.13
D2	DOOR	- 0.75x 2.13
W	WINDOW	- 2.40 x 1.93
W1	WINDOW	- 0.91 x 1.93
V	VENTILATOR	- 0.90 x 0.60

SCALE : 1: 100

ALL DIMENSIONS ARE IN METER

S E W N

DINING BLOCK FOR NURSING HOSTEL
(BLOCK NO - 23)

VELS INSTITUTE OF SCIENCE , TECHNOLOGY AND ADVANCED STUDIES (VISTAS) (DEEMED TO BE UNIVERSITY). VELS MEDICAL COLLEGE AND HOSPITAL TRUSTEE


OWNER'S SIGNATURE

T.RAMAKRISHNAN, M.E.,
REGISTERED STRUCTURAL ENGINEER GRADE - I
RSE/GR-1/2020/02/001
No.378-A, East Main Road,
Anna Nagar, Chennai - 600101
Cell: 9444010526


REGISTERED STRUCTURAL ENGINEER

Dhinesh V Architect
Reg No: TVLR/RA/CR-[illegible]/95/DOJ
10/1, 2nd Street, Kasthuribai Nagar,
Avadi, Chennai-600 054.
dhinesh.architect@gmail.com
+91 73730 [illegible] / 6[illegible]


REGISTERED ENGINEER

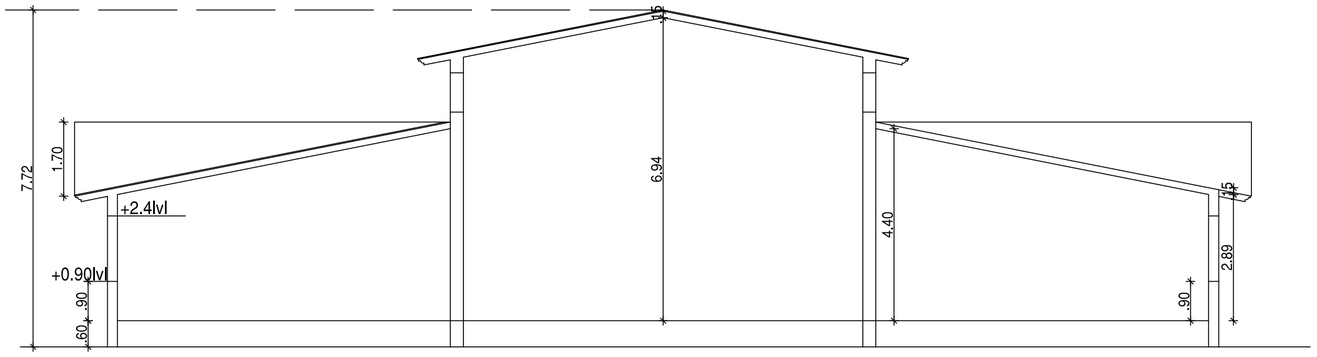


SECTION - 3-3
CANTEEN BLOCK (BLOCK NO 25)

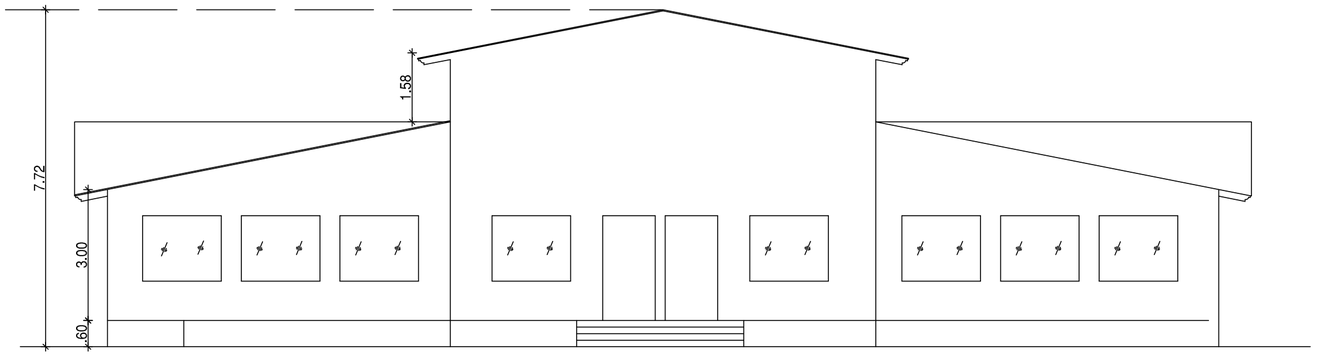


ELEVATION
CANTEEN BLOCK (BLOCK NO 25)

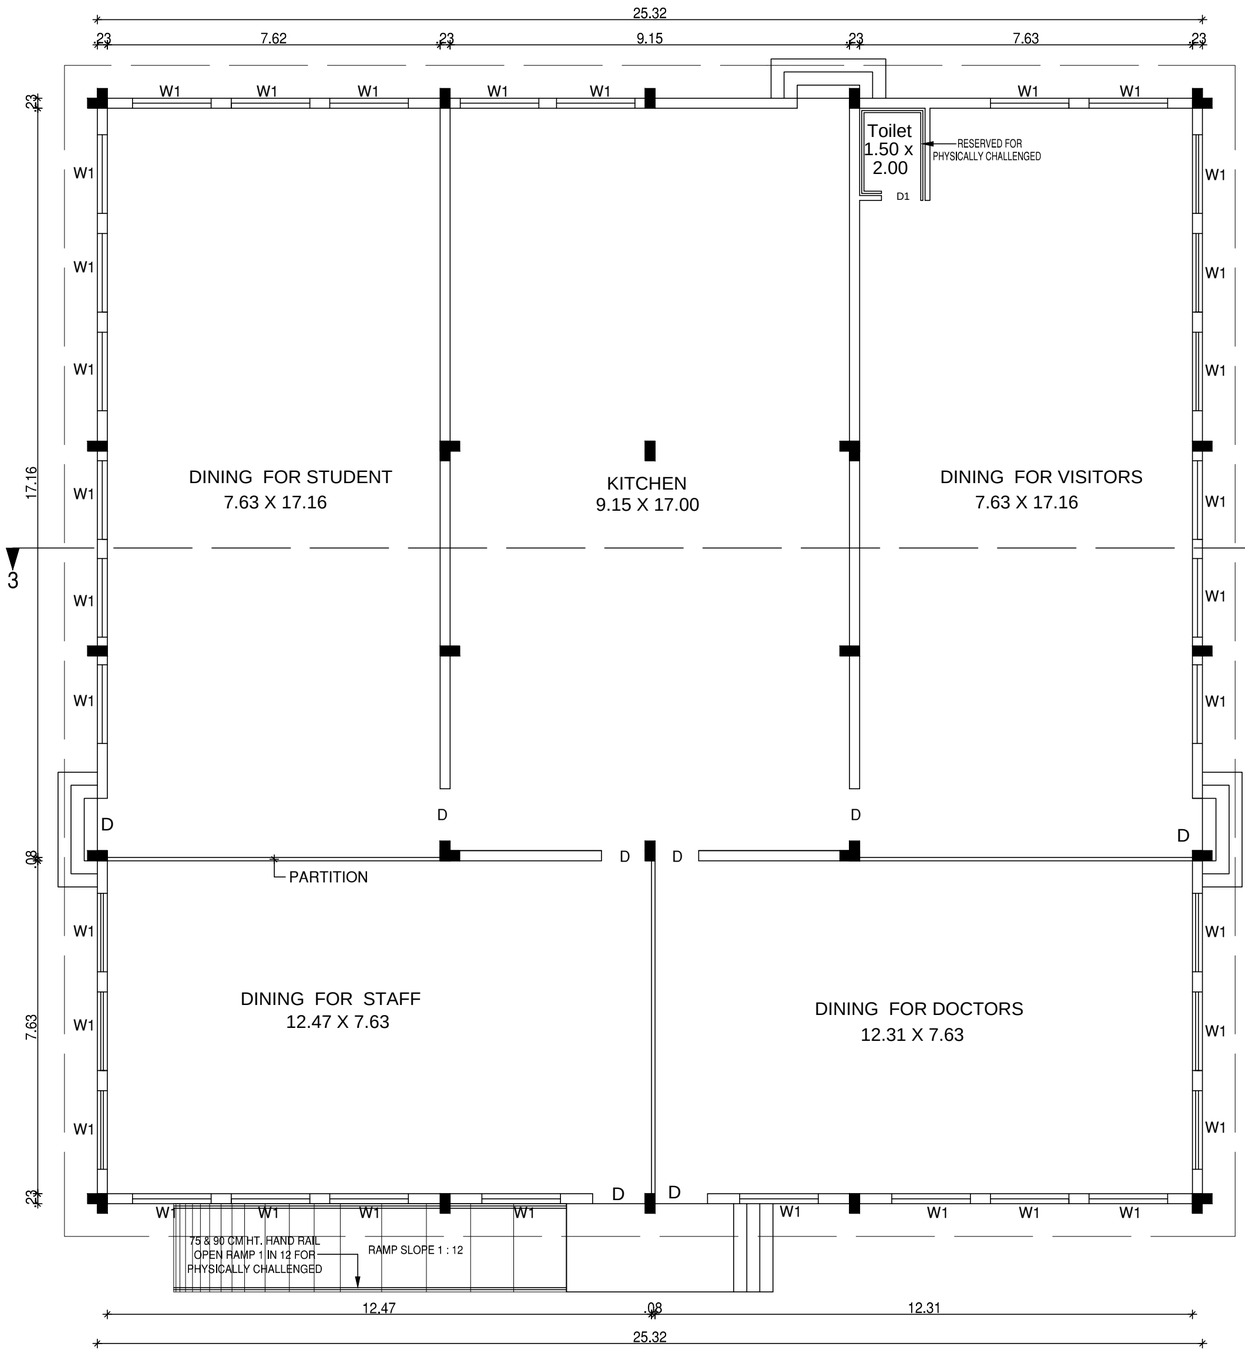


GROUND FLOOR PLAN (PROPOSED)
CANTEEN BLOCK (BLOCK NO 25)

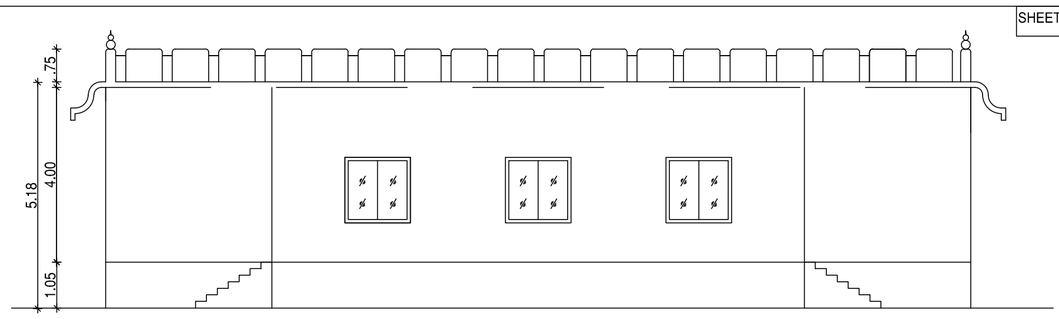

ELEVATION
STAGE (BLOCK NO 26)

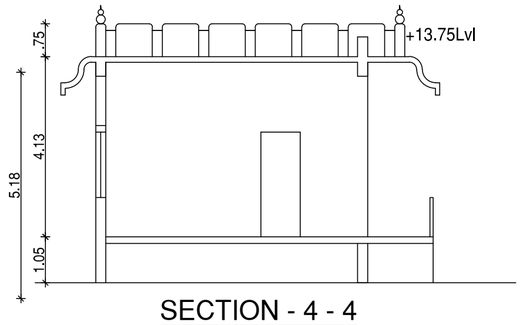

SECTION - 4 - 4
STAGE (BLOCK NO 26)

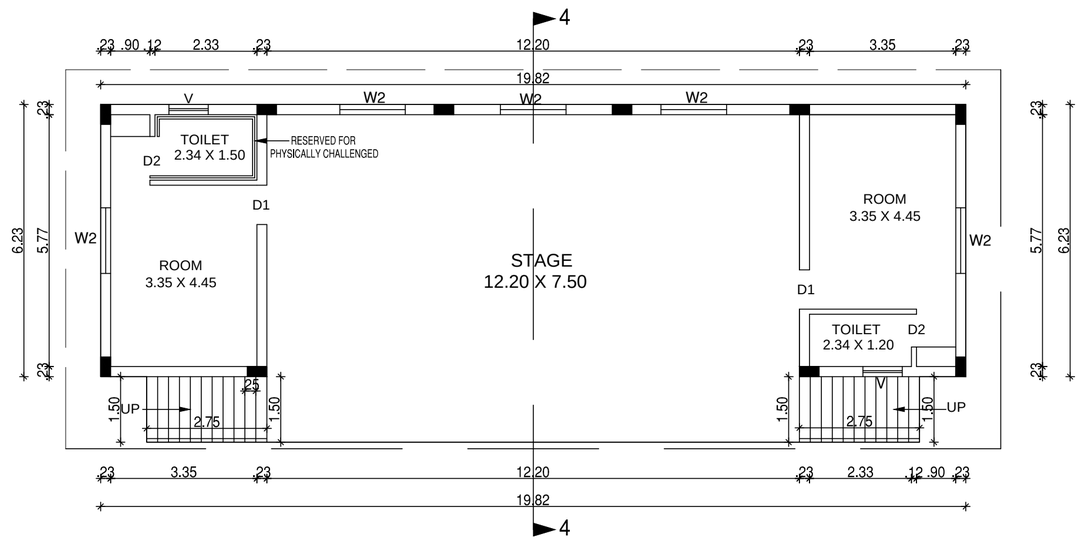

GROUND FLOOR PLAN (PROPOSED)
STAGE (BLOCK NO 26)

PLAN SHOWING THE REVISED AND PROPOSED ADDITIONAL TO THE EXISITING MEDICAL COLLEGE , HOSPITAL AND NURSING COLLEGE BUILDING FOR VELS INSTITUTE OF SCIENCE, TECHNOLOGY AND ADVANCED STUDIES (VISTAS), (DEEMED TO BE UNIVERSITY), VELS MEDICAL COLLEGE & HOSPITAL AT PERIYAPALAYAM ROAD, S.NO : 117/1D, 117/2,117/3, 117/4A, 117/4B, 117/1C, 117/5, 118/1A, 118/1B, 118/2, 118/3,118/4, 118/5A, 118/5B , 118/6, 118/7, 118/8, 118/9 AT NATHAM VILLAGE, NATHAM PANCHAYAT PONNERI TALUK, S.NO :12/1,2, 3, 4, 5, & 6, 13, 14, 17, 142/1B, 142/2, 143, 144/1A2, 144/1B3B, 144/2, 144/3, 144/4, 144/5, 144/6A, 151/1A, 151/1B1, 151/1B2, 151/2B, 151/3,152,153/1,153/2, 154/1, 154/2,158/2B, 158/3A2, AT MANJAKARANAI VILLAGE, MANJAKARANAI PANCHAYAT, UTHUKOTTAI TALUK, S.NO 327/1A, 327/1B, 327/2B AT BANDIKAVANUR VILLAGE , BANDIKAVANUR PANCHAYAT, PONNERI TALUK, THIRUVALLUR DISTRICT.

PREVIOUS SANCTIONED VIDE BY : B.A.NO. / 198 / 2020, LETTER NO.8073/20/CB, DATED : 09/09/2020
P.P.A. LETTER NO. 550/2020, DATED : 12/10/2020

S E W N

SCALE : 1: 100

ALL DIMENSIONS ARE IN METER

CANTEEN BLOCK
(BLOCK NO - 25)

SPECIFICATION:

FOUNDATION	-	RCC COLUMN FOOTINGS
BRICK WORK	-	C.M 1:6 FOR SUPER STRUCTURE
PLASTERING	-	C.M 1:5 FOR WALLS & 1:3 FOR CEILING
FLOORING	-	MOSAIC FLOORING
CEMENT PAINT	-	TWO COATS FOR WALLS & ONE EXTRA COAT FOR CEILING
R.C.C	-	M25 GRADE FOR ALL CONCRETE WORKS
WOOD WORK	-	ALL WOOD WORKS IN BEST QUALITY TIMBER
WEATHERING COURSE	-	AS PER NATIONAL BUILDING CODE

SCHEDULE OF JOINERY

D	DOOR	-	1.20 X 2.13
D1	DOOR	-	0.90 X 2.13
D2	DOOR	-	0.75 X 2.13
W1	WINDOW	-	1.80 X 1.37
W2	WINDOW	-	1.50 X 1.37
V	VENTILATOR	-	0.90 X 0.60

VELS INSTITUTE OF SCIENCE , TECHNOLOGY AND ADVANCED STUDIES (VISTAS) (DEEMED TO BE UNIVERSITY). VELS MEDICAL COLLEGE AND HOSPITAL TRUSTEE

OWNER SIGNATURE


T.RAMAKRISHNAN, M.E.,
REGISTERED STRUCTURAL ENGINEER GRADE - I
RSE/GR-1/2020/02/001
No.378-A, East Main Road,
Anna Nagar, Chennai - 600101
Cell: 9444010526

REGISTERED STRUCTURAL ENGINEER


Dhinesh V Architect
Reg No: TN/1/RA/CR-1/2015/05/DJ
10/1, 2nd Street, Kasthuribai Nagar,
Adyar, Chennai-600 054.
dhinesh.architect@gmail.com
+91 73730 53060 / 65003 66106

REGISTERED ENGINEER

PROPOSED SEWAGE TREATMENT PLANT OF 0.09 MLD CAPACITY
Moving Bed bio - film reactor (MBBR)

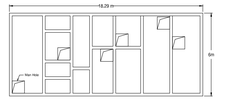

PLAN@G.L

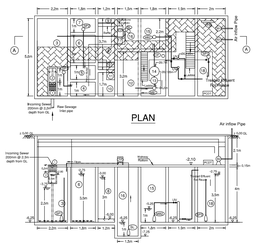
2.2m
1.8m
1.2m
1.2m
1.8m
1.8m
1.5m
2m
Incoming Sewage Depth from GL
Raw Sewage Inlet pipe
Air Inflow Pipe
Inspiring Sewer (600mm @ 2.5m c/c depth from GL)
Effluent Outlet
Sludge Outlet
Sump
Scum Outlet
Scum Sump
Sump
Sump