Verified RealEstate™

Your trusted partner for buying, selling, and managing property, ensuring hassle-free service with 100% transparency.

3/350/2 Mettukuppam,
OMR Thoraipakkam,
Chennai, India

hello@verified.realestate
+91 9996 12 9996

Official Property Record

Digitally Verified Record - Powered by Verified RealEstate™



தையூர் ஊராட்சி
ஊராட்சி தீர்மான எண்....129
நாள்..06.07.2023 ஊராட்சி அலுவலர்
எண்....1167 நாள்..12.03.2024
மனைப்பிரிவு வடிவ வரைபட ஒப்புதல்
வழங்கப்படுகிறது
தலைவர்
தையூர் ஊராட்சி

SURVEY NO.341

1359/1

1359/2

1358/1

1358/2

1364/1B PART

1365 PART

1469

1469/1A

1469/1B

1469/1C

1356/1A1B

EB SUBSTATION
(GIFTED to TANGEDCO)
Document No.4015/2023

TRANSFORMER YARD 5M X 5M

1356/1A1A1

1356/1A1B2

Document no : 3880 / 2018
(DTCP Approved Group development)

1356/1A2

1356/1A4A1

OSR
720.56 Sqm

EXISTING
OSR (GIFTED)
DTCP Approval No.32/2019
Planning permit No.14/2019

1356/1A4B

1356/1A4C

1356/1A4D

1356/1A4E

1356/1A4A2

1356/1A5

SURVEY NO.1356 / 1A5

SURVEY NO.344

SURVEY NO.1356

9.00 M WIDE ROAD
Document no : 3880 / 2018
DTCP Approval No.32/2019
Planning permit No.14/2019

ENTRY

EXIT

BLOCK - 1

BLOCK - 2

BLOCK - 3
23.715

BLOCK - 4
23.715

BLOCK - 5
23.01

BLOCK - 6
22.41

BLOCK - 7
14.670

6.0 M DRIVE WAY

7.20 M DRIVE WAY

3.0 M DRIVE WAY

1M WIDE RAIN WATER HARVESTING TRENCH

0.5M WIDE GATE

20mm Expansion Joint

Scientifically Closed sump
2.90 x 2.42 x 2.03 (Domestic)

Scientifically Closed sump
2.90 x 2.42 x 2.03 (Rain Water)

Scientifically Closed sump
2.90 x 2.42 x 2.03 (Surface Water)

Septic Tank
16.45 x 3.00 x 1.80

Two wheeler parking

Compound wall to be demolished in the OSR area

AS PER FMB 28.40 M
AS PER FMB 36.70 M
AS PER FMB 33.60 M
AS PER FMB 16.0 M
AS PER SITE 63.32 M
AS PER FMB 12.60 M
AS PER FMB 32.2 M
AS PER SITE 55.92 M
AS PER FMB 23.6 M
AS PER FMB 23.33M
AS PER FMB 11.14M
AS PER FMB 21.62M
AS PER FMB 20.21 M
AS PER FMB 29.06 M
AS PER FMB 14.7M
AS PER FMB 17.0M
AS PER FMB 11.30M
AS PER FMB 11.5M
AS PER FMB 24.2M
AS PER FMB 25.20 M
AS PER FMB 23.20 M
AS PER FMB 23.40 M
AS PER FMB 24.00 M
AS PER FMB 25.40 M
AS PER FMB 24.40 M
AS PER FMB 28.0M
AS PER SITE 25.01M
AS PER SITE 24.40M
AS PER SITE 18.96 M
AS PER FMB 15.80 M
AS PER SITE 8.61 M
AS PER SITE 3.12 M
AS PER FMB 20.20 M
AS PER SITE 22.88 M
AS PER FMB 9.0M
AS PER SITE 9.0 M
AS PER FMB 9.0 M
AS PER FMB 10.0M

28.6 M
12.4 M
9.4 M
5.0 M
5.0 M
10.00M
9.6 M
15.77 M
14.59 M
17.68 M
24.06 M
17.97 M
14.0M
29.8M
21.0M
4.0M
8.37 M
17.01 M

SECTION - BB

SECTION - AA

SECTION - CC

SECTION OF DWARF WALL

WATER SUMP DETAILS

RAIN WATER HARVESTING TRENCH

SECTION ON 'X-X'

PLAN OF SEPTIC TANK WITH UP-FLOW FILTER

PLAN OF SEPTIC TANK

SITE PLAN | SHEET : A2 | SCALE 1 : 200 | SHEET NO : 01 / 06

PLAN SHOWING THE PROPOSED RESIDENTIAL GROUP DEVELOPMENT CONSIST OF GROUND + FIRST FLOOR FOR BLOCKS I TO 7 WITH 35 DWELLING UNITS AT SURVEY NUMBER 1356/1A1A1, 1356/1A4A1, 1358/1, 1359/2, 1469/1B OF THAYUR B VILLAGE, THIRUPORUR TALUK, CHENGALPET DISTRICT.

AREA PARTICULARS

LAND EXTENT (AS PER DOCUMENT)	- 7203.40 SQ.M (1.78 ACRES)
LAND EXTENT (AS PER SITE)	- 8710.52 SQ.M (1.86 ACRES)
LEAST EXTENT TAKEN FOR PS	- 6583.49 SQ.M (1.63 ACRES)
OSP AREA PROVIDED	- 720.56 SQ.M

AREA STATEMENT

BLOCKS	GROUND FLOOR (SQ.M)	FIRST FLOOR (SQ.M)	TOTAL FSI AREA (SQ.M)	CARS	UNITS
BLOCK - 1	754.56	754.56	1509.32	11	11
BLOCK - 2	671.38	671.38	1342.76	10	10
BLOCK - 3	225.68	225.68	451.36	3	3
BLOCK - 4	225.48	225.48	450.96	3	3
BLOCK - 5	219.14	219.14	438.28	3	3
BLOCK - 6	197.24	182.41	379.65	3	3
BLOCK - 7	150.87	150.67	301.34	2	2
GRAND TOTAL			4873.57	35	35

F.S.I = 4873.67 / 6583.49 = 0.74

PLOT COVERAGE 36.92%

CAR PARKING REQUIRED = 35 NOS
CAR PARKING PROVIDED = 43 NOS
(Including 10% Visitors Car Park 4 Nos.)
TWO WHEELERS PROVIDED = 78 NOS

BLOCK - 1 AREA STATEMENT

BLOCK - 1	GROUND FLOOR	FIRST FLOOR	TOTAL FSI AREA (SQ.M)	CARS	UNITS
B1-101	66.58	66.58	133.16	1	1
B1-102	65.97	65.97	131.94	1	1
B1-103	65.97	65.97	131.94	1	1
B1-104	65.97	65.97	131.94	1	1
B1-105	65.97	65.97	131.94	1	1
B1-106	66.58	66.58	133.16	1	1
B1-107	66.50	66.50	133.10	1	1
B1-108	65.97	65.97	131.94	1	1
B1-109	65.97	65.97	131.94	1	1
B1-110	65.97	65.97	131.94	1	1
B1-111	93.13	93.13	186.26	1	1
TOTAL	754.56	754.56	1509.32	11	11

BLOCK - 2 AREA STATEMENT

BLOCK - 2	GROUND FLOOR	FIRST FLOOR	TOTAL FSI AREA (SQ.M)	CARS	UNITS
B2-101	66.58	66.58	133.16	1	1
B2-102	65.97	65.97	131.94	1	1
B2-103	65.97	65.97	131.94	1	1
B2-104	65.97	65.97	131.94	1	1
B2-105	65.97	65.97	131.94	1	1
B2-106	66.58	66.58	133.16	1	1
B2-107	66.58	66.58	133.16	1	1
B2-108	66.50	66.50	133.00	1	1
B2-109	65.97	65.97	131.94	1	1
B2-110	65.97	65.97	131.94	1	1
B2-111	93.13	93.13	186.26	1	1
TOTAL	671.38	671.38	1342.76	10	10

BLOCK - 3 AREA STATEMENT

BLOCK - 3	GROUND FLOOR	FIRST FLOOR	TOTAL FSI AREA (SQ.M)	CARS	UNITS
B3-101	66.58	66.58	133.16	1	1
B3-102	65.97	65.97	131.94	1	1
B3-103	93.13	93.13	186.26	1	1
TOTAL	225.68	225.68	451.36	3	3

BLOCK - 4 AREA STATEMENT

BLOCK - 4	GROUND FLOOR	FIRST FLOOR	TOTAL FSI AREA (SQ.M)	CARS	UNITS
B4-101	66.58	66.58	133.16	1	1
B4-102	65.97	65.97	131.94	1	1
B4-103	93.03	93.03	186.06	1	1
TOTAL	225.48	225.48	450.96	3	3

BLOCK - 5 AREA STATEMENT

BLOCK - 5	GROUND FLOOR	FIRST FLOOR	TOTAL FSI AREA (SQ.M)	CARS	UNITS
B5-101	66.58	66.58	133.16	1	1
B5-102	65.97	65.97	131.94	1	1
B5-103	86.59	86.59	173.18	1	1
TOTAL	219.14	219.14	438.28	3	3

BLOCK - 6 AREA STATEMENT

BLOCK - 6	GROUND FLOOR	FIRST FLOOR	TOTAL FSI AREA (SQ.M)	CARS	UNITS
B6-101	66.58	66.58	133.16	1	1
B6-102	65.82	65.82	131.64	1	1
B6-103	64.84	49.87	114.71	1	1
TOTAL	197.24	182.41	379.65	3	3

BLOCK - 7 AREA STATEMENT

BLOCK - 7	GROUND FLOOR	FIRST FLOOR	TOTAL FSI AREA (SQ.M)	CARS	UNITS
B7-101	66.48	66.48	132.96	1	1
B7-102	84.19	84.19	168.38	1	1
TOTAL	150.67	150.67	301.34	2	2

NOTE:
1. ALL MEASUREMENTS ARE IN METERS

GRAPHIC MODE:
BOUNDARY
PROPOSED
ROAD

N
W E
S

OWNER SIGNATURE
For Alliance Villas Pvt. Ltd.
Authorised Signatory

STRUCTURAL ENGINEER SIGNATURE


ARCHITECT SIGNATURE
S. SHANKARANARAYANAN, B.Arch.,
Council of Architecture
Regd : CA/97/20241
Registered Architect No. 24
Corporation of Chennai

Signature valid

BLOCK - 1 & 2	SHEET NO : 02 / 06
SHEET : A0	SCALE - 1 : 100


தையூர் ஊராட்சி
ஊராட்சி தீர்மான எண்..... 189
நாள்..22-01-2024.....ஊராட்சி அனுமதி
எண்.....117.....நாள்..1.8.03.24
மனைப்பிரிவு, கட்டிட வரைபட ஒப்புதல்
வழங்கப்படுகிறது
தலைவர்
தையூர் ஊராட்சி

BLOCK - 2 TERRACE FLOOR PLAN

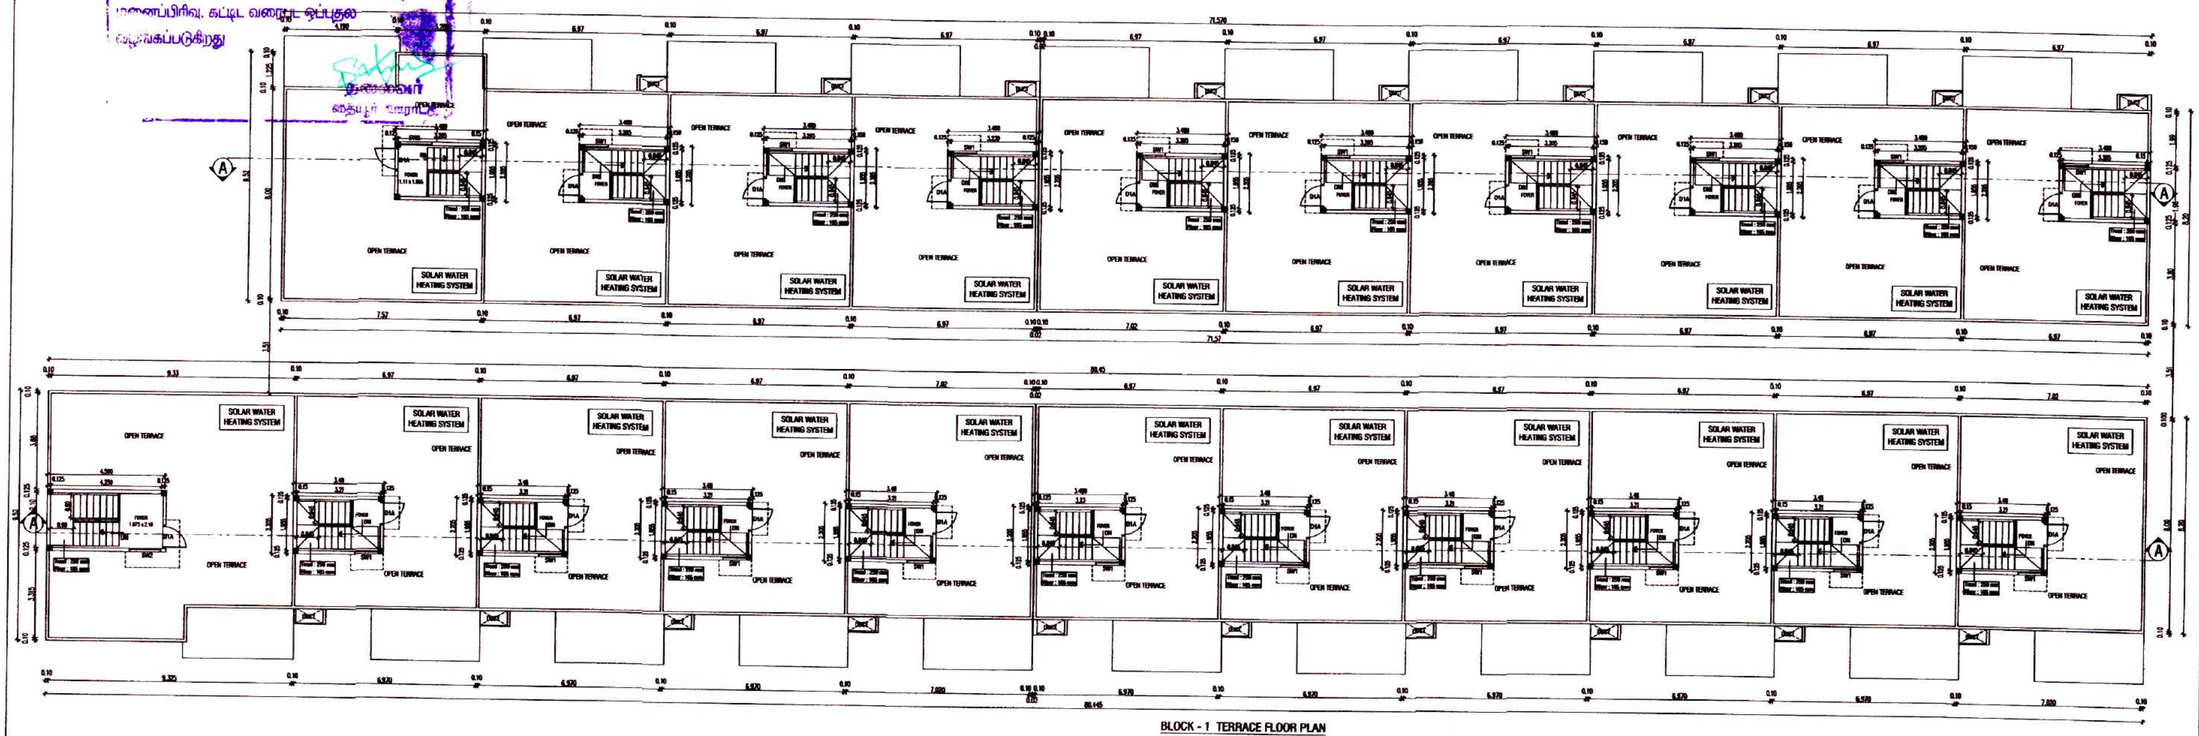


BLOCK - 1 TERRACE FLOOR PLAN

BLOCK - 2 FIRST FLOOR PLAN

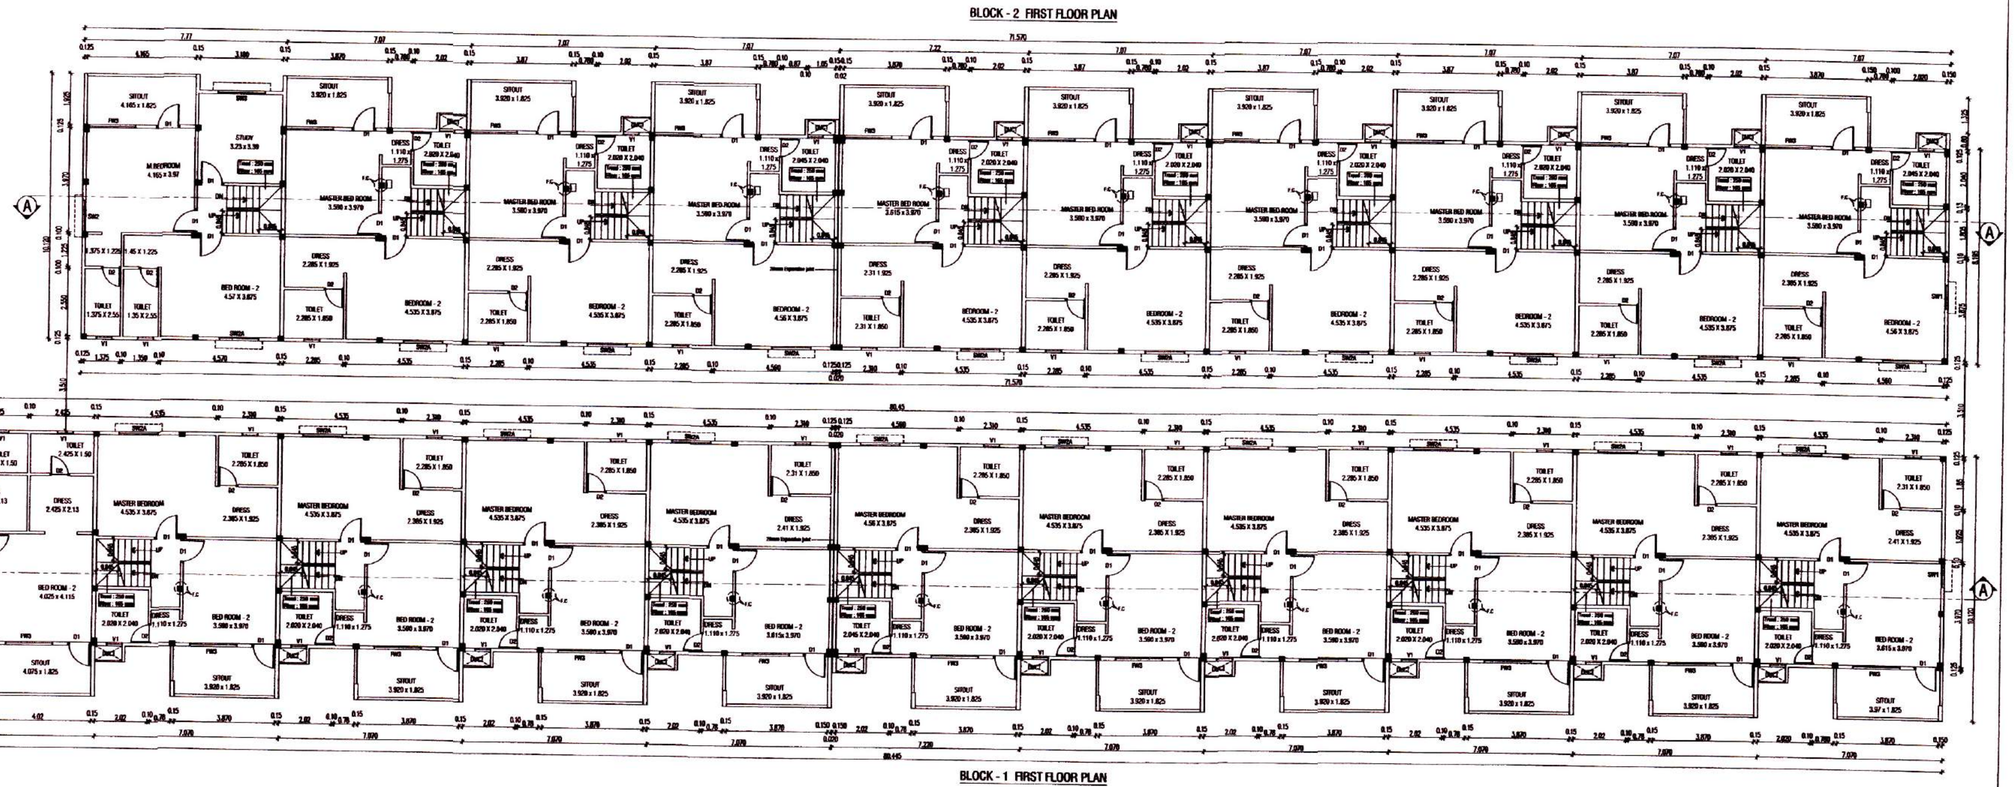

BLOCK - 1 FIRST FLOOR PLAN

BLOCK - 2 GROUND FLOOR PLAN

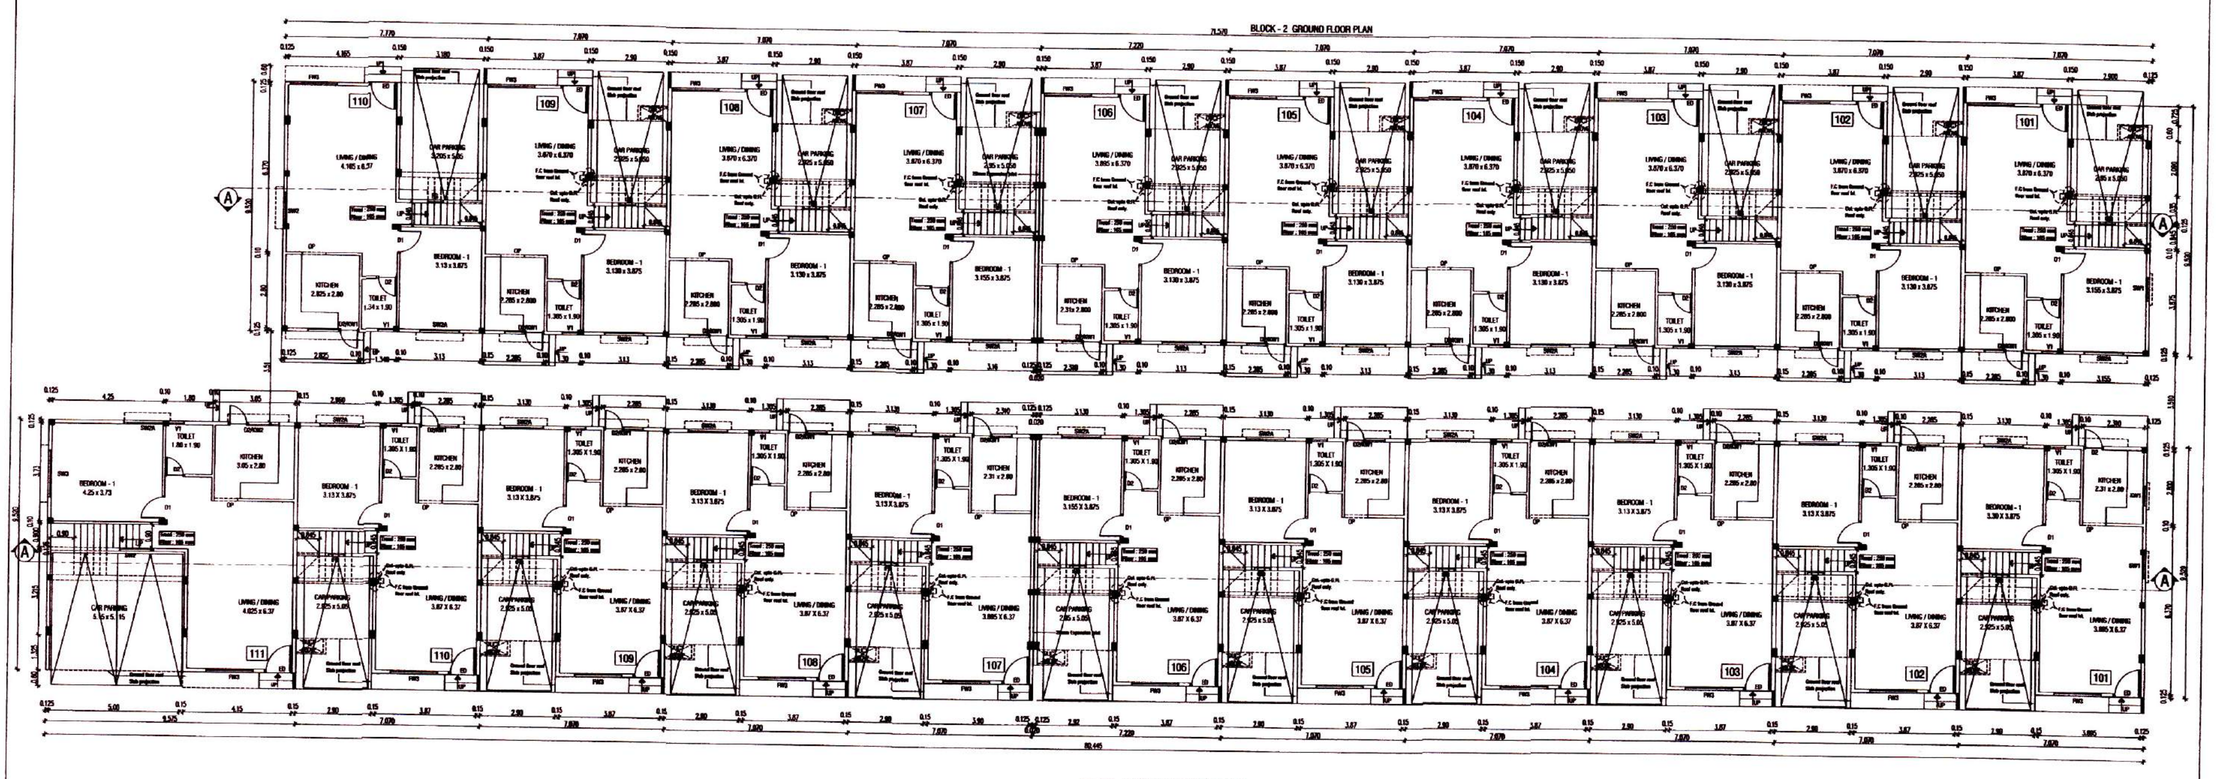

BLOCK - 1 GROUND FLOOR PLAN

PLAN SHOWING THE PROPOSED RESIDENTIAL GROUP DEVELOPMENT CONSIST OF GROUND + FIRST FLOOR FOR BLOCKS 1 TO 7 WITH 35 DWELLING UNITS AT SURVEY NUMBER 1356/1A1A1, 1356/1A4A1, 1358/1, 1359/2, 1469/1B OF THAIYUR B VILLAGE, THIRUPORUR TALUK, CHENGALPET DISTRICT.

SPECIFICATIONS:-

W/R : WARDROBE
FOUNDATION: R.C.C ISOLATE FOUNDATION MIX 1:2:4
STRUCTURE: R.C.C. FRAMED COLUMNS MIX 1:2:4
SUPER STRUCTURE: FIRST CLASS BRICKS IN C.M. WITH 1:5
ROOFS: REINFORCE CEMENT CONCRETE MIX 1:2:4
PLASTERING: WALL OUTER PLASTER MIX 1:5
WALL INNER PLASTER MIX 1:4
CEILING PLASTER MIX 1:3
PAINTING: ONE COAT WHITE CEMENT PAINT & TWO
WEATHERING COURSE: PRESSED TILES \CEMENT MORTOR\
COAT COLOR CEMENT PAINT
LIME BRICK JELLY CONCRETE VR.C.C.SLAB.

COLOR INDEX:

PROPOSED

W / S / N / E

NOTE :-
1. ALL MEASUREMENTS ARE IN METERS

SCHEDULE OF JOINERY

NO.	DESCRIPTION	SIZE	AREA
ED	ENTRANCE DOOR	1.050 X 2.10	2.21 sq.mt
D1	PANEL DOOR	0.90 X 2.10	1.89 sq.mt
D2	PANEL DOOR	0.75 X 2.10	1.58 sq.mt
D2/KW1	PANEL DOOR / KITCHEN WINDOW	0.75 X 2.10/ 0.75 X 1.050	2.35 sq.mt
KW2	KITCHEN WINDOW	1.20 X 1.050	1.26 sq.mt
SW1	SLIDING WINDOW	0.90 X 1.270	1.14 sq.mt
SW2	SLIDING WINDOW	1.200 X 1.270	1.53 sq.mt
SW2A	SLIDING WINDOW	1.500 X 1.270	1.91sq.mt
FW3	SLIDING WINDOW	1.800 X 1.690	3.04 sq.mt
V1	VENTILATOR	0.60 X 0.90	0.54 sq.mt
OP	OPENING UPTO LINTEL LEVEL		

OWNER SIGNATURE :

For Alliance Villas Pvt. Ltd.
Authorised Signatory

STRUCTURAL ENGINEER SIGNATURE :


S. MANIKANDAN, B.E., M.I.E.(I), M.I.S.T.E.
STRUCTURAL ENGINEER (R.L.I.T.C.)
DTCP REG NO. SE/GR-I/2023/4
New No. 15, 3rd Cross Street,
Karpagam Gardens, Adyar, Chennai - 600 020.
Email : manikandan.sundar@gmail.com
Mobile : 98403 31668

ARCHITECT SIGNATURE :

S. SHANKARANARAYANAN, B.Arch.,
Council of Architecture
Regst : CA/97/21841
Registered Architect No. 24
Corporation of Chennai


Baid Metha Complex, C-Block, 3rd floor,
No : 183, Anna salai,Chennai - 15. PH:22201055,22201066.

BLOCK - 1 & 2	SHEET NO : 03 / 06
SHEET : A1	SCALE - 1 : 100

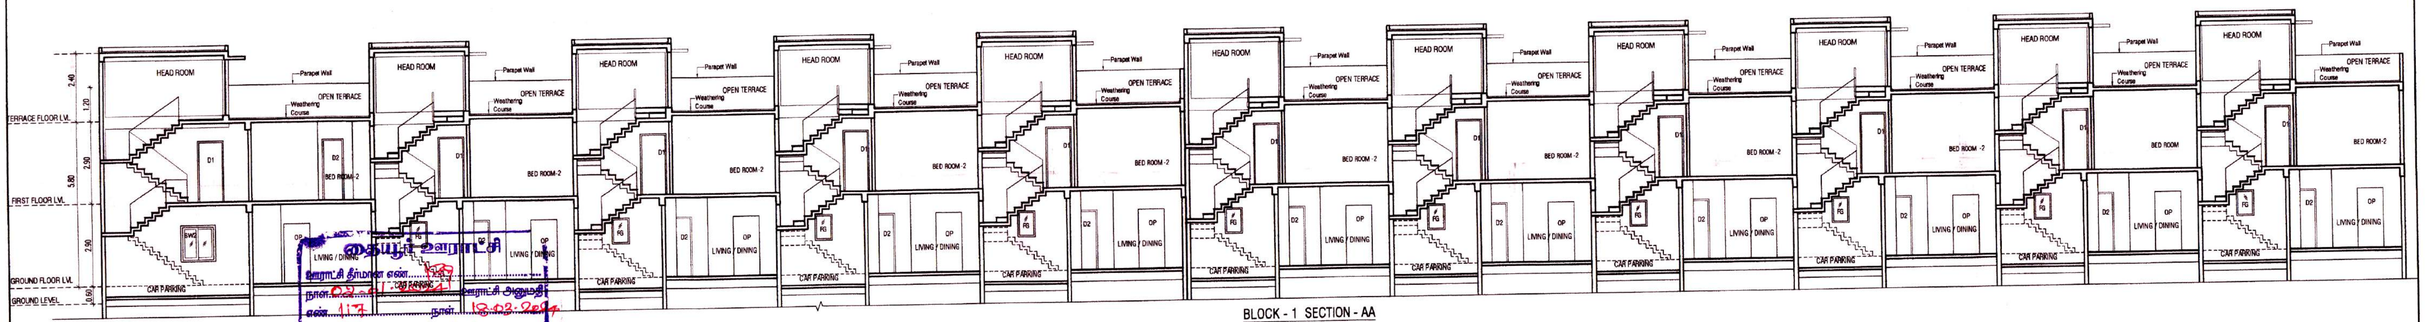


BLOCK - 1 SECTION - AA


தையூர் ஊராட்சி
வரைபட சரிபார்ப்பு எண்.....
நாள்..... வரைபட அனுமதி
எண்.....117..... நாள்..... 13.03.2017
மனைப்பிரிவு கட்டிட வரைபட ஒப்புதல்
வழங்கப்படுகிறது
தலைவர்
தையூர் ஊராட்சி

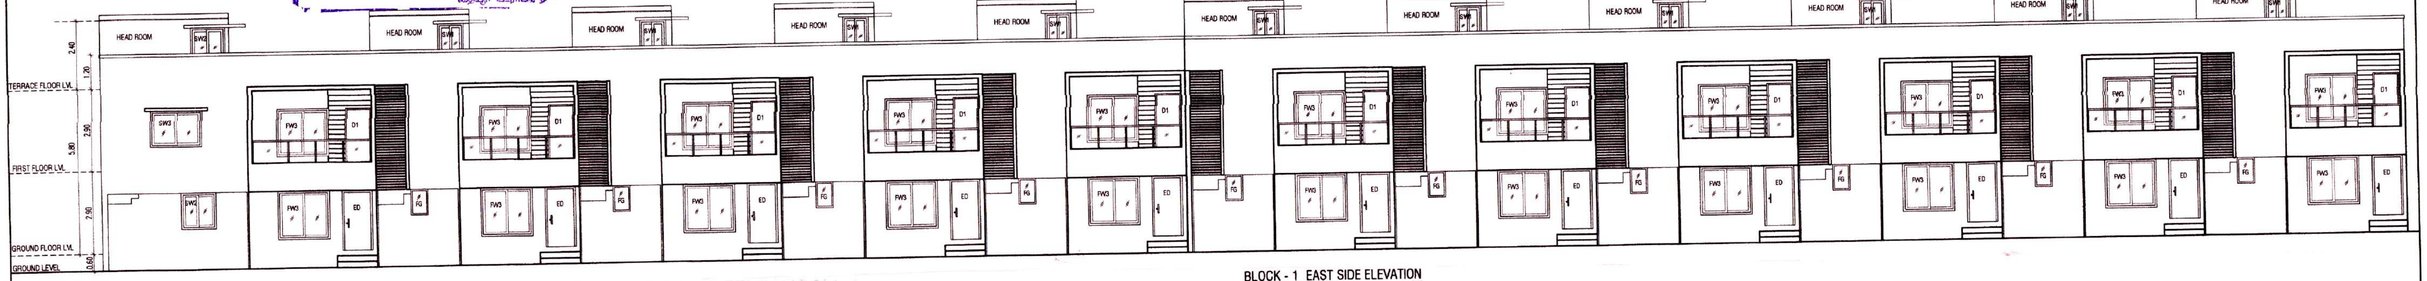

BLOCK - 1 EAST SIDE ELEVATION

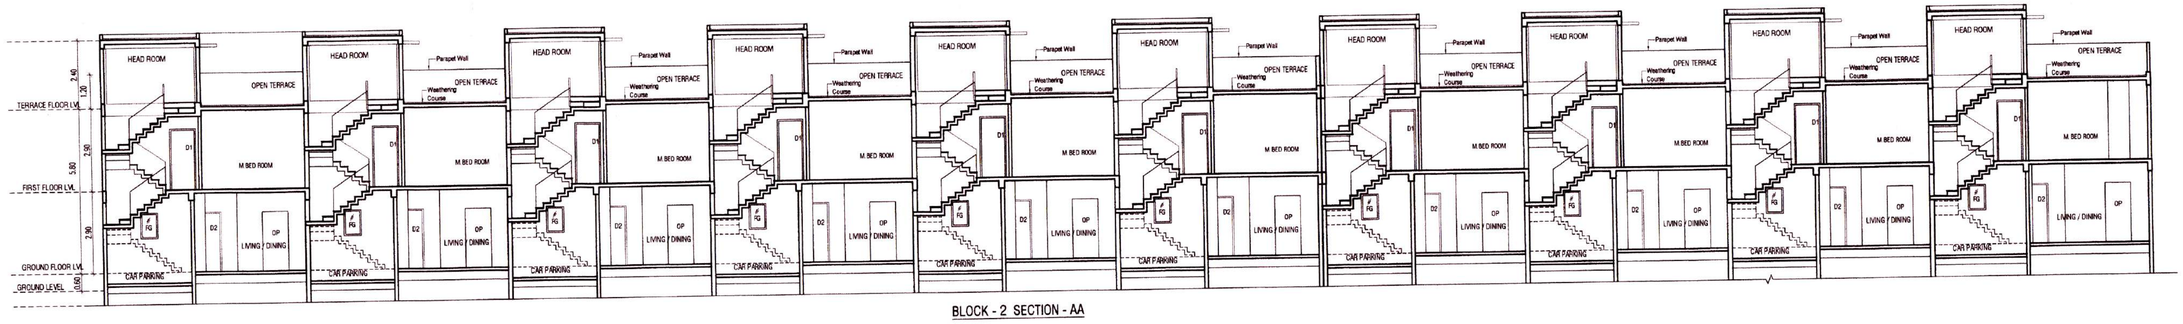

BLOCK - 2 SECTION - AA

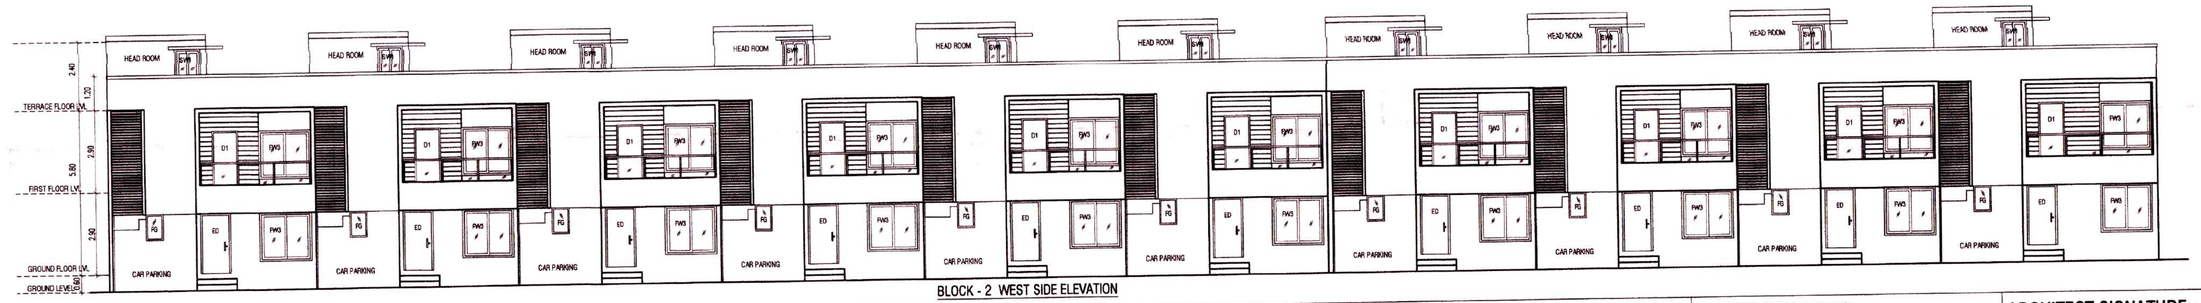

BLOCK - 2 WEST SIDE ELEVATION

PLAN SHOWING THE PROPOSED RESIDENTIAL GROUP DEVELOPMENT CONSIST OF GROUND + FIRST FLOOR FOR BLOCKS 1 TO 7 WITH 35 DWELLING UNITS AT SURVEY NUMBER 1356/1A1A1, 1356/1A4A1, 1358/1, 1359/2, 1469/1B OF THAIYUR B VILLAGE, THIRUPORUR TALUK, CHENGALPET DISTRICT.

SPECIFICATIONS:-

W/R : WARDROBE
FOUNDATION: R.C.C ISOLATE FOUNDATION MIX 1:2:4
STRUCTURE: R.C.C. FRAMED COLUMNS MIX 1:2:4
SUPER STRUCTURE: FIRST CLASS BRICKS IN C.M. WITH 1:5
ROOFS: REINFORCE CEMENT CONCRETE MIX 1:2:4
PLASTERING: WALL OUTER PLASTER MIX 1:5
WALL INNER PLASTER MIX 1:4
CEILING PLASTER MIX 1:3
PAINTING: ONE COAT WHITE CEMENT PAINT & TWO
WEATHERING COURSE: PRESSED TILES \CEMENT MORTOR\
COAT COLOR CEMENT PAINT
LIME BRICK JELLY CONCRETE \R.C.C.SLAB.

COLOR INDEX:

PROPOSED

W
S N
E

NOTE :-

1. ALL MEASUREMENTS ARE IN METERS

STRUCTURAL ENGINEER SIGNATURE :

S. NAGESH, B.E. (CIVIL), M.A.Sc., F.I.E.
STRUCTURAL ENGINEER GRADE I (SE)
DTCP REG NO. SE/GR-I/19/05/034
New No. 15, 3rd Cross Street,
Karpagam Gardens, Adyar, Chennai - 600 020.
Email : nagesh.somadev@gmail.com
Mobile : 98402 31666

OWNER SIGNATURE :

For Alliance Villas Pvt. Ltd.


Authorised Signatory

ARCHITECT SIGNATURE :


S. SHANKARANARAYANAN, B.Arch.,
Council of Architecture
Regd : CA/97/21841
Registered Architect No. 24
Corporation of Chennai

Baid Metha Complex, C-Block, 3rd floor,
No : 183, Anna salai,Chennai - 15. PH:22201055,22201066.


BLOCK - 3 & 4	SHEET NO : 04 / 06
SHEET : A1	SCALE - 1 : 100

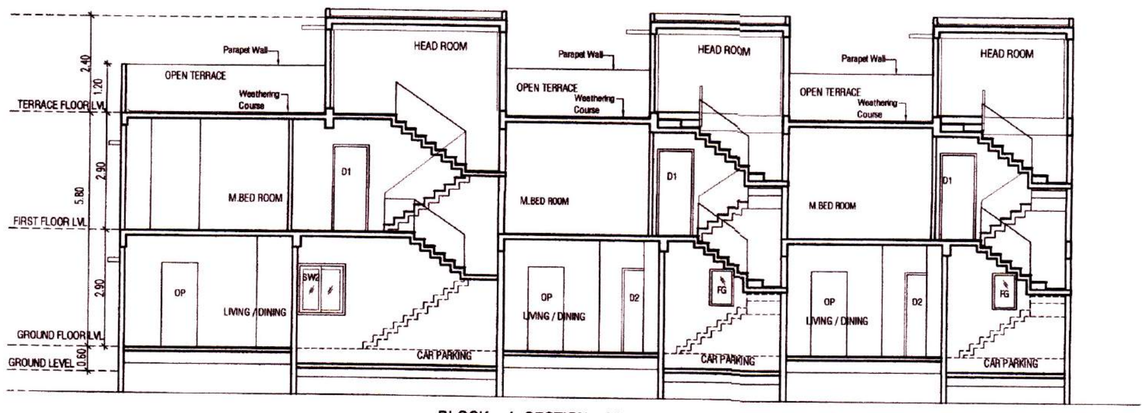


BLOCK - 4 SECTION - AA

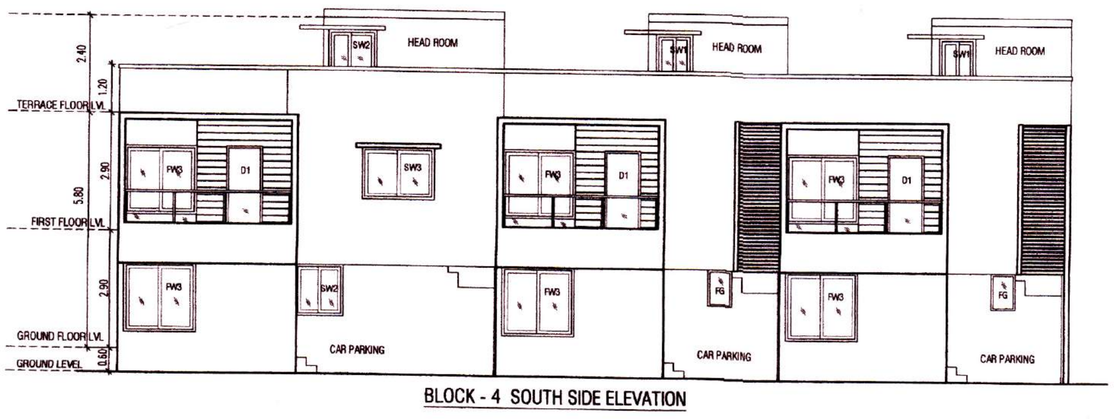

BLOCK - 4 SOUTH SIDE ELEVATION

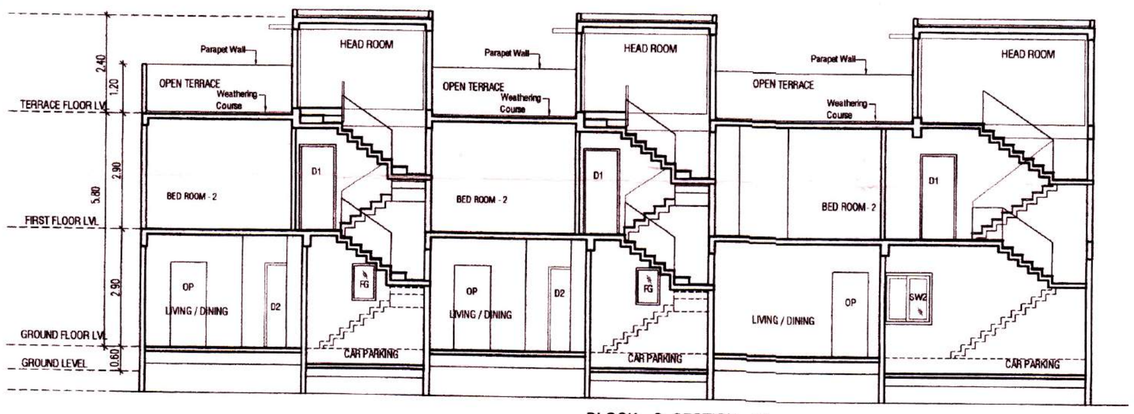


BLOCK - 3 SECTION - AA

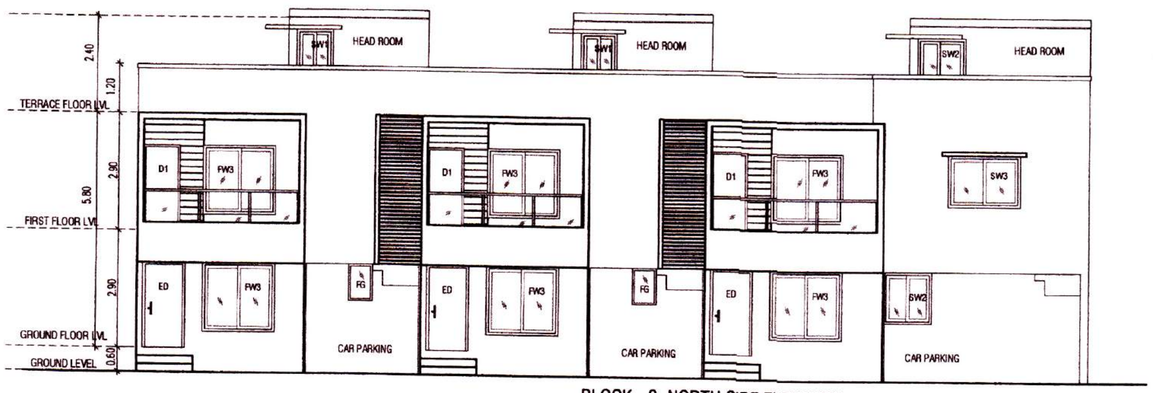


BLOCK - 3 NORTH SIDE ELEVATION

BLOCK - 3 TERRACE FLOOR PLAN

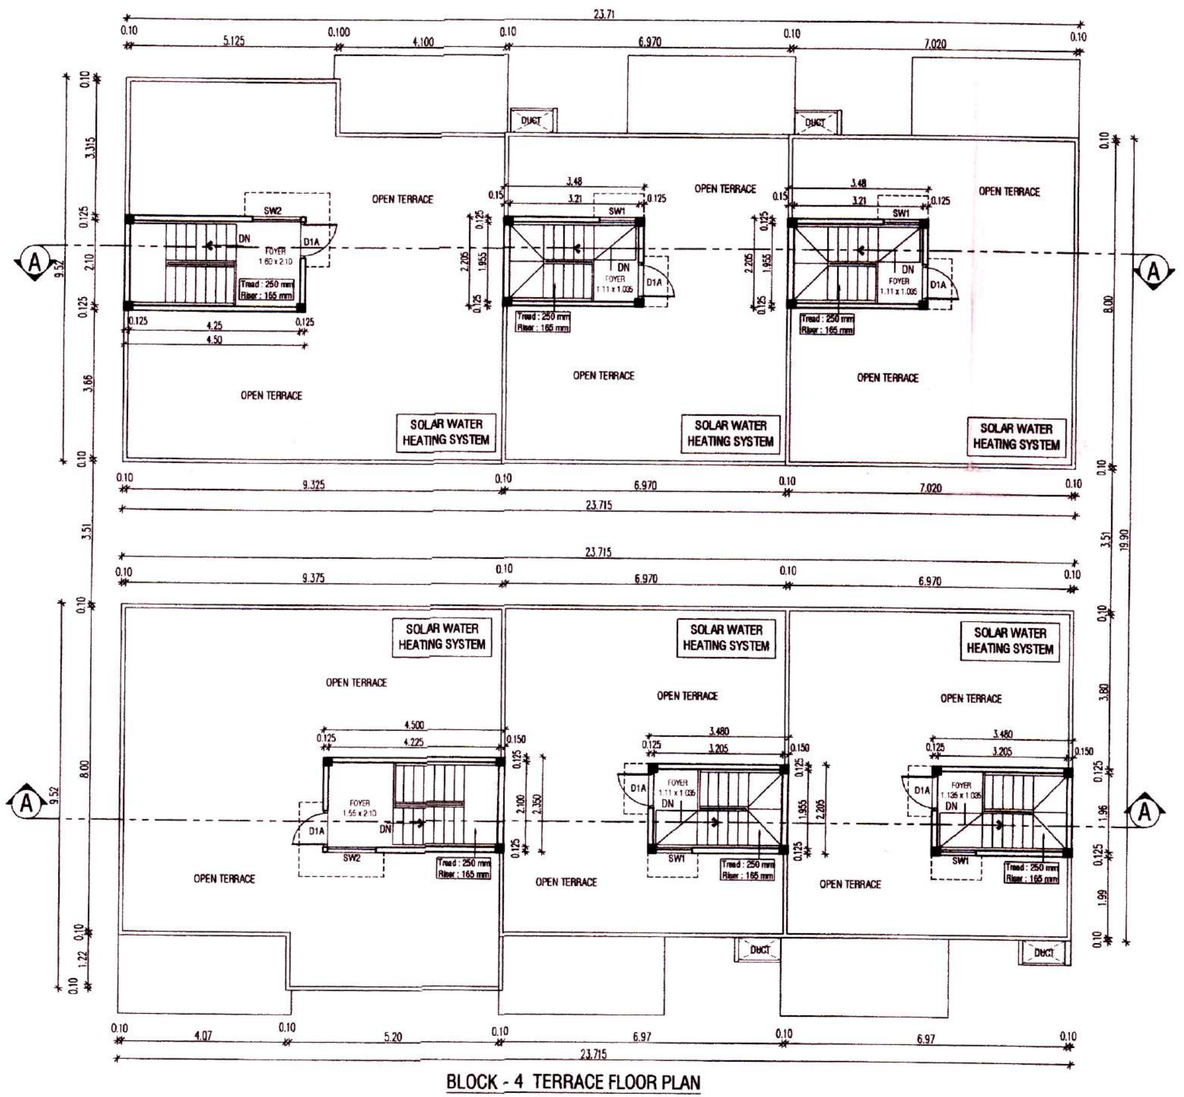


BLOCK - 4 TERRACE FLOOR PLAN

BLOCK - 3 GROUND FLOOR PLAN

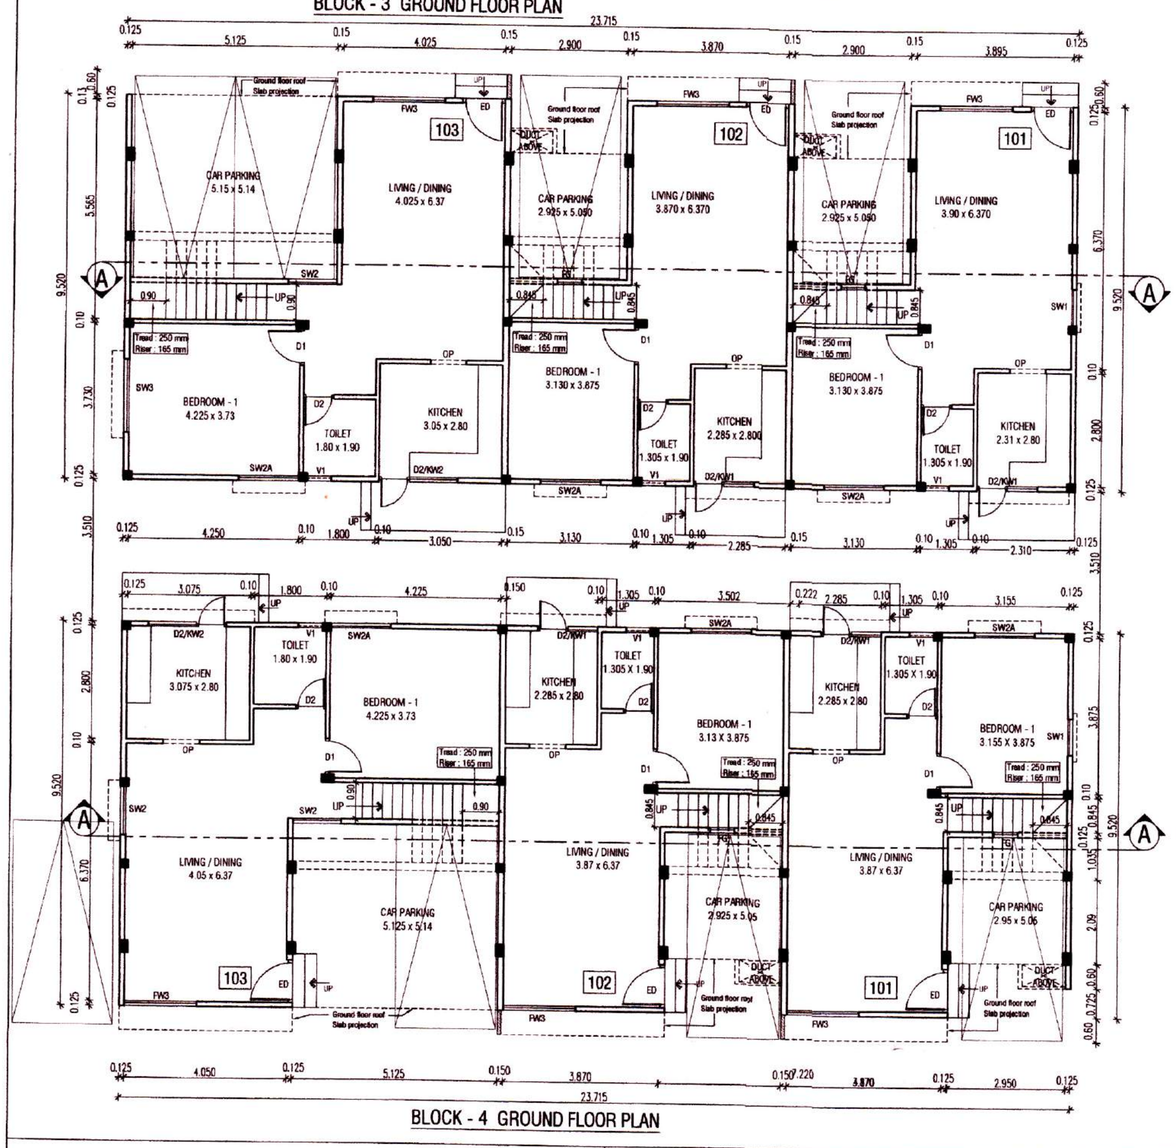

BLOCK - 4 GROUND FLOOR PLAN

BLOCK - 3 FIRST FLOOR PLAN

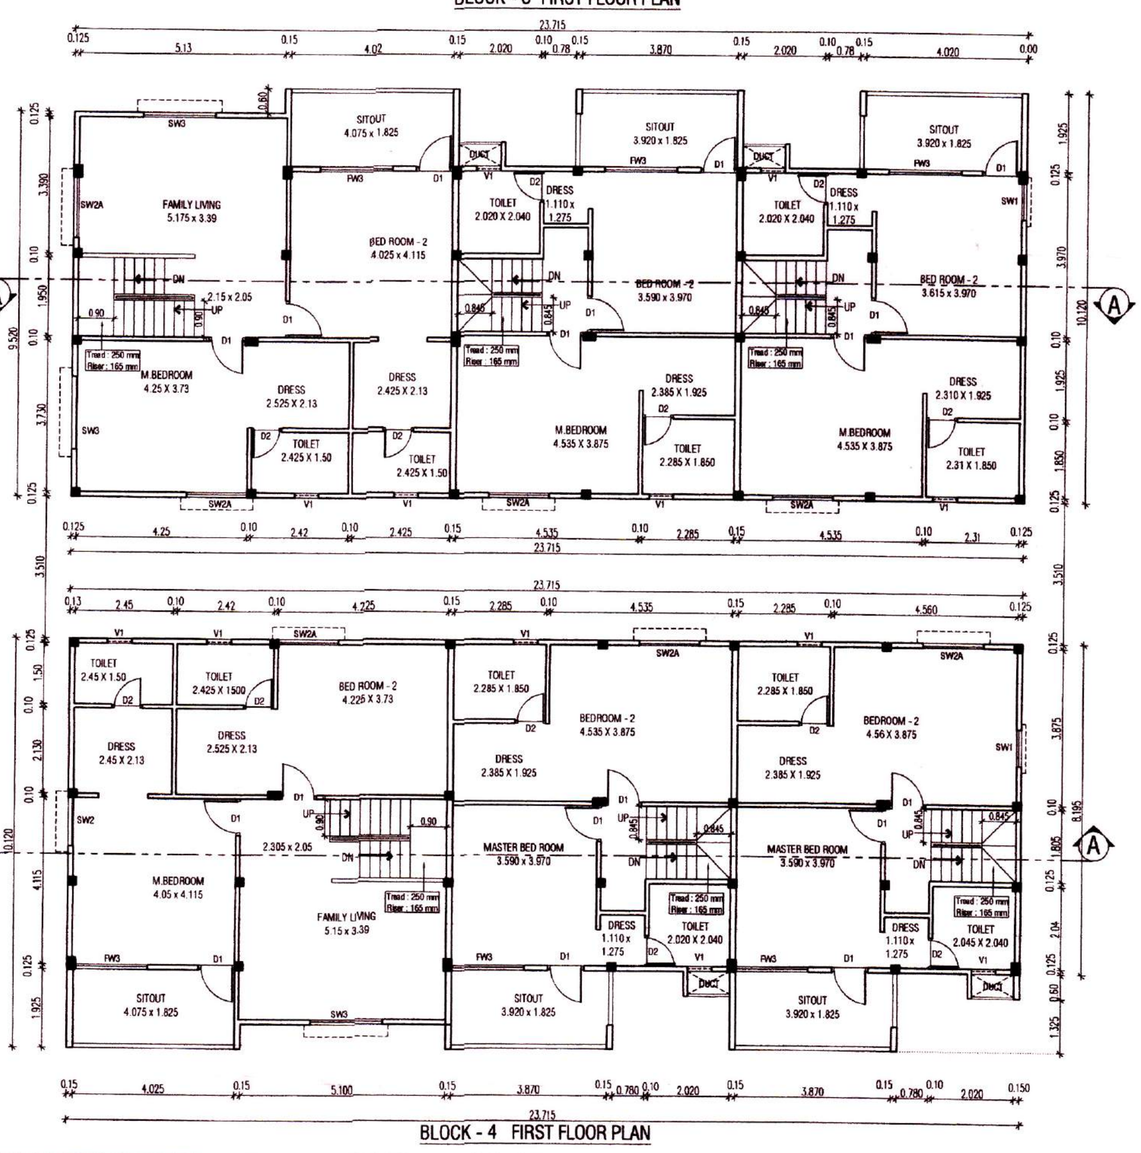

BLOCK - 4 FIRST FLOOR PLAN

PLAN SHOWING THE PROPOSED RESIDENTIAL GROUP DEVELOPMENT CONSIST OF GROUND + FIRST FLOOR FOR BLOCKS 1 TO 7 WITH 35 DWELLING UNITS AT SURVEY NUMBER 1356/1A1A1, 1356/1A4A1, 1358/1, 1359/2, 1469/1B OF THAIYUR B VILLAGE, THIRUPORUR TALUK, CHENGALPET DISTRICT.

COLOR INDEX:

PROPOSED

N
W E
S

SPECIFICATIONS:-

W/R : WARDROBE
FOUNDATION: R.C.C ISOLATE FOUNDATION MIX 1:2:4
STRUCTURE: R.C.C. FRAMED COLUMNS MIX 1:2:4
SUPER STRUCTURE: FIRST CLASS BRICKS IN C.M. WITH 1:5
ROOFS: REINFORCE CEMENT CONCRETE MIX 1:2:4
PLASTERING: WALL OUTER PLASTER MIX 1:5
WALL INNER PLASTER MIX 1:4
CEILING PLASTER MIX 1:3
PAINTING: ONE COAT WHITE CEMENT PAINT & TWO
WEATHERING COURSE: PRESSED TILES \CEMENT MORTOR\
COAT COLOR CEMENT PAINT
LIME BRICK JELLY CONCRETE \R.C.C.SLAB.

NOTE :-

1. ALL MEASUREMENTS ARE IN METERS

SCHEDULE OF JOINERY

NO.	DESCRIPTION	SIZE	AREA
ED	ENTRANCE DOOR	1.050 X 2.10	2.21 sq.mt
D1	PANEL DOOR	0.90 X 2.10	1.89 sq.mt
D2	PANEL DOOR	0.75 X 2.10	1.58 sq.mt
D2/KW1	PANEL DOOR / KITCHEN WINDOW	0.75 X 2.10/ 0.75 X 1.050	2.35 sq.mt
KW2	KITCHEN WINDOW	1.20 X 1.050	1.26 sq.mt
SW1	SLIDING WINDOW	0.90 X 1.270	1.14 sq.mt
SW2	SLIDING WINDOW	1.20 X 1.270	1.53 sq.mt
SW3	SLIDING WINDOW	1.80 X 1.270	2.28 sq.mt
SW2A	SLIDING WINDOW	1.50 X 1.270	1.91sq.mt
FW3	SLIDING WINDOW	1.80 X 1.690	3.04 sq.mt
V1	VENTILATOR	0.60 X 0.90	0.54 sq.mt
OP	OPENING UPTO LINTEL LEVEL		

STRUCTURAL ENGINEER SIGNATURE :

S. NAGESH, B.E. (CIVIL), M.A.Sc., F.I.E.
STRUCTURAL ENGINEER GRADE I (SE)
DTCP REG NO. SE/GR-I/19/05/004
New No. 15, 3rd Cross Street,
Karpagam Gardens, Adyar, Chennai - 600 020.
Email : nagesh.somadev@gmail.com
Mobile : 98402 31666

OWNER SIGNATURE :

For Alliance Villas Pvt. Ltd.

Authorised Signatory


ARCHITECT SIGNATURE :

S. SHANKARANARAYANAN, B.Arch.,
Council of Architecture
Regst : CA/97/21841
Registered Architect No. 24
Corporation of Chennai

Baid Metha Complex, C-Block, 3rd floor,
No : 183, Anna salai, Chennai - 15. PH:22201055,22201066.

தையூர் ஊராட்சி
ஊராட்சி தீர்மான எண்: 189
நாள்: 03.01.2024 ஊராட்சி அனுமதி
என்: 117 நாள்: 18.03.2024
மனைப்பிரிவு, கட்டிட வரைபட ஒப்புதல்
வழங்கப்படுகிறது
தலைவர்
தையூர் ஊராட்சி


BLOCK - 5 & 6	SHEET NO : 05 / 06
SHEET : A1	SCALE - 1 : 100

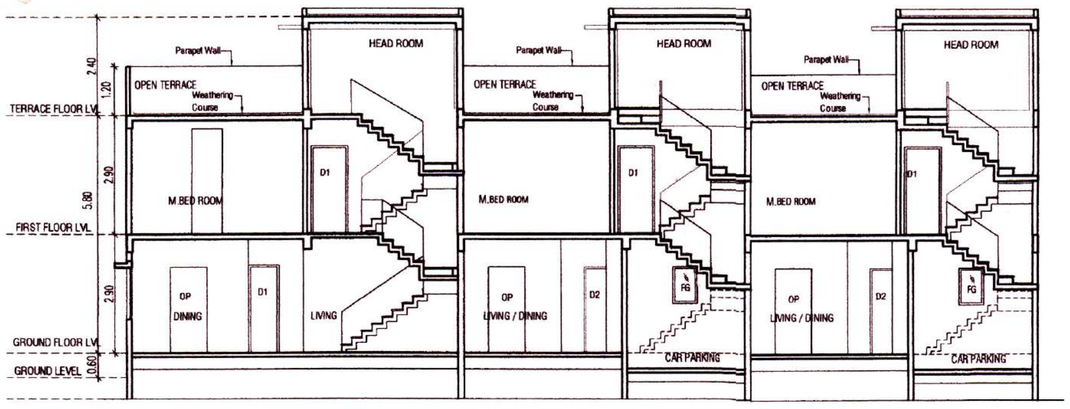


BLOCK - 6 SECTION - AA




BLOCK - 6 SOUTH SIDE ELEVATION

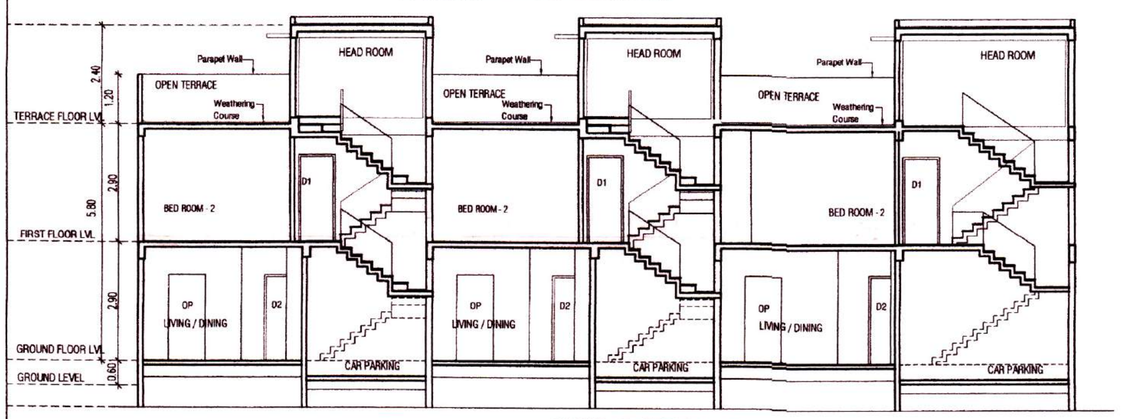


BLOCK - 5 SECTION - AA

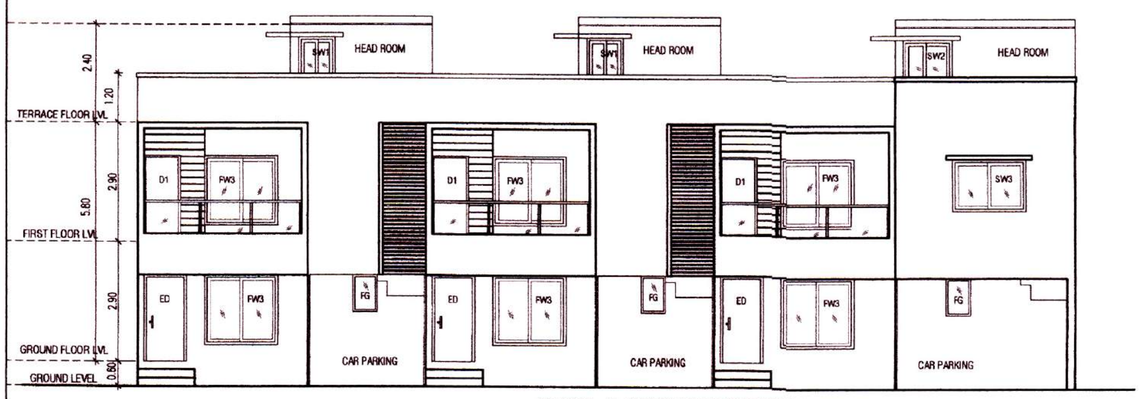


BLOCK - 5 NORTH SIDE ELEVATION

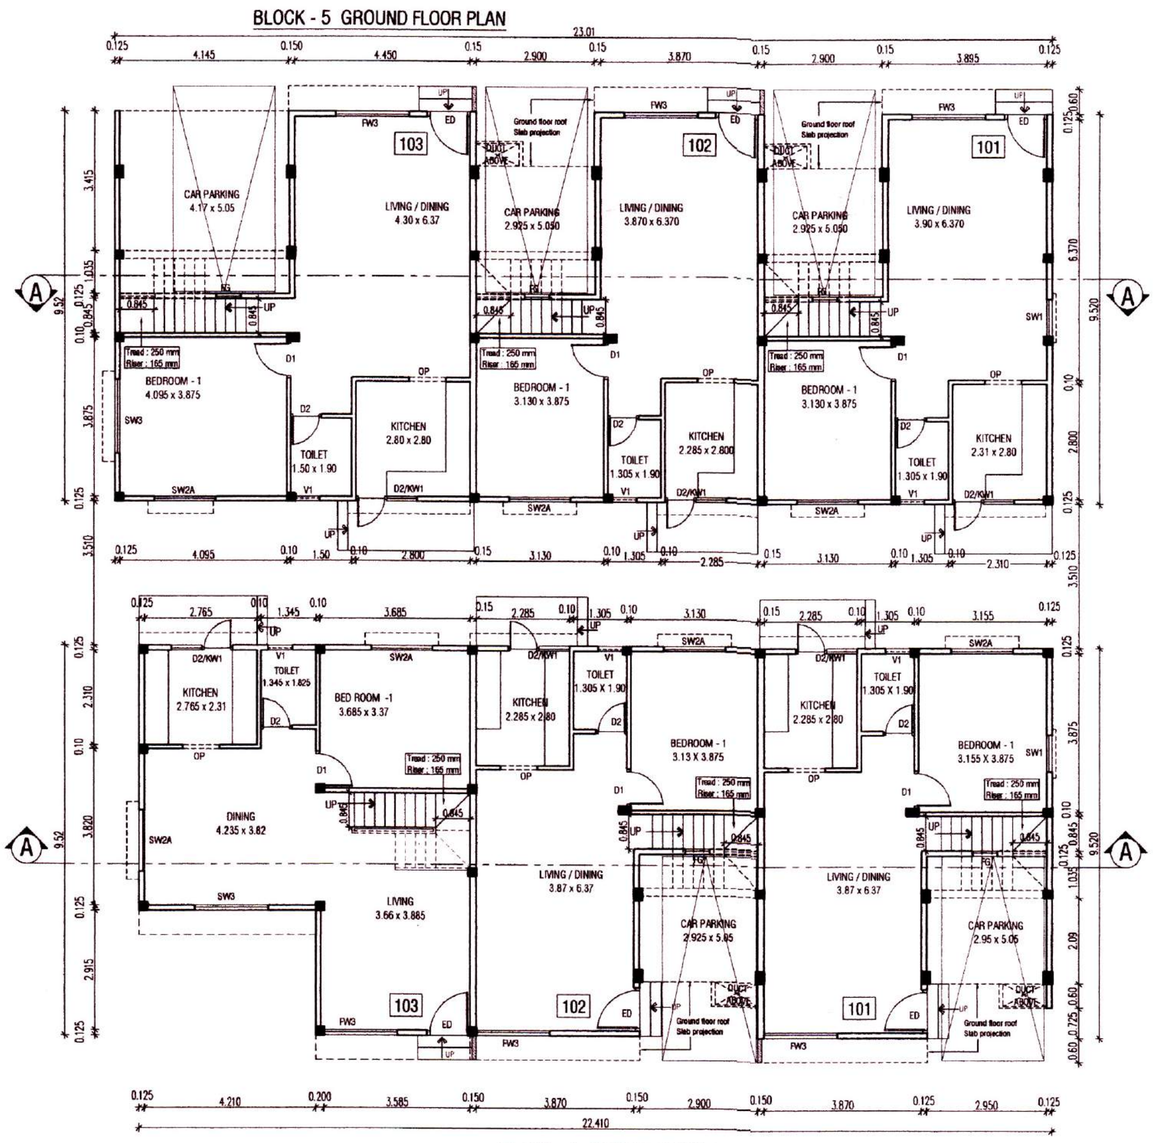

BLOCK - 6 GROUND FLOOR PLAN

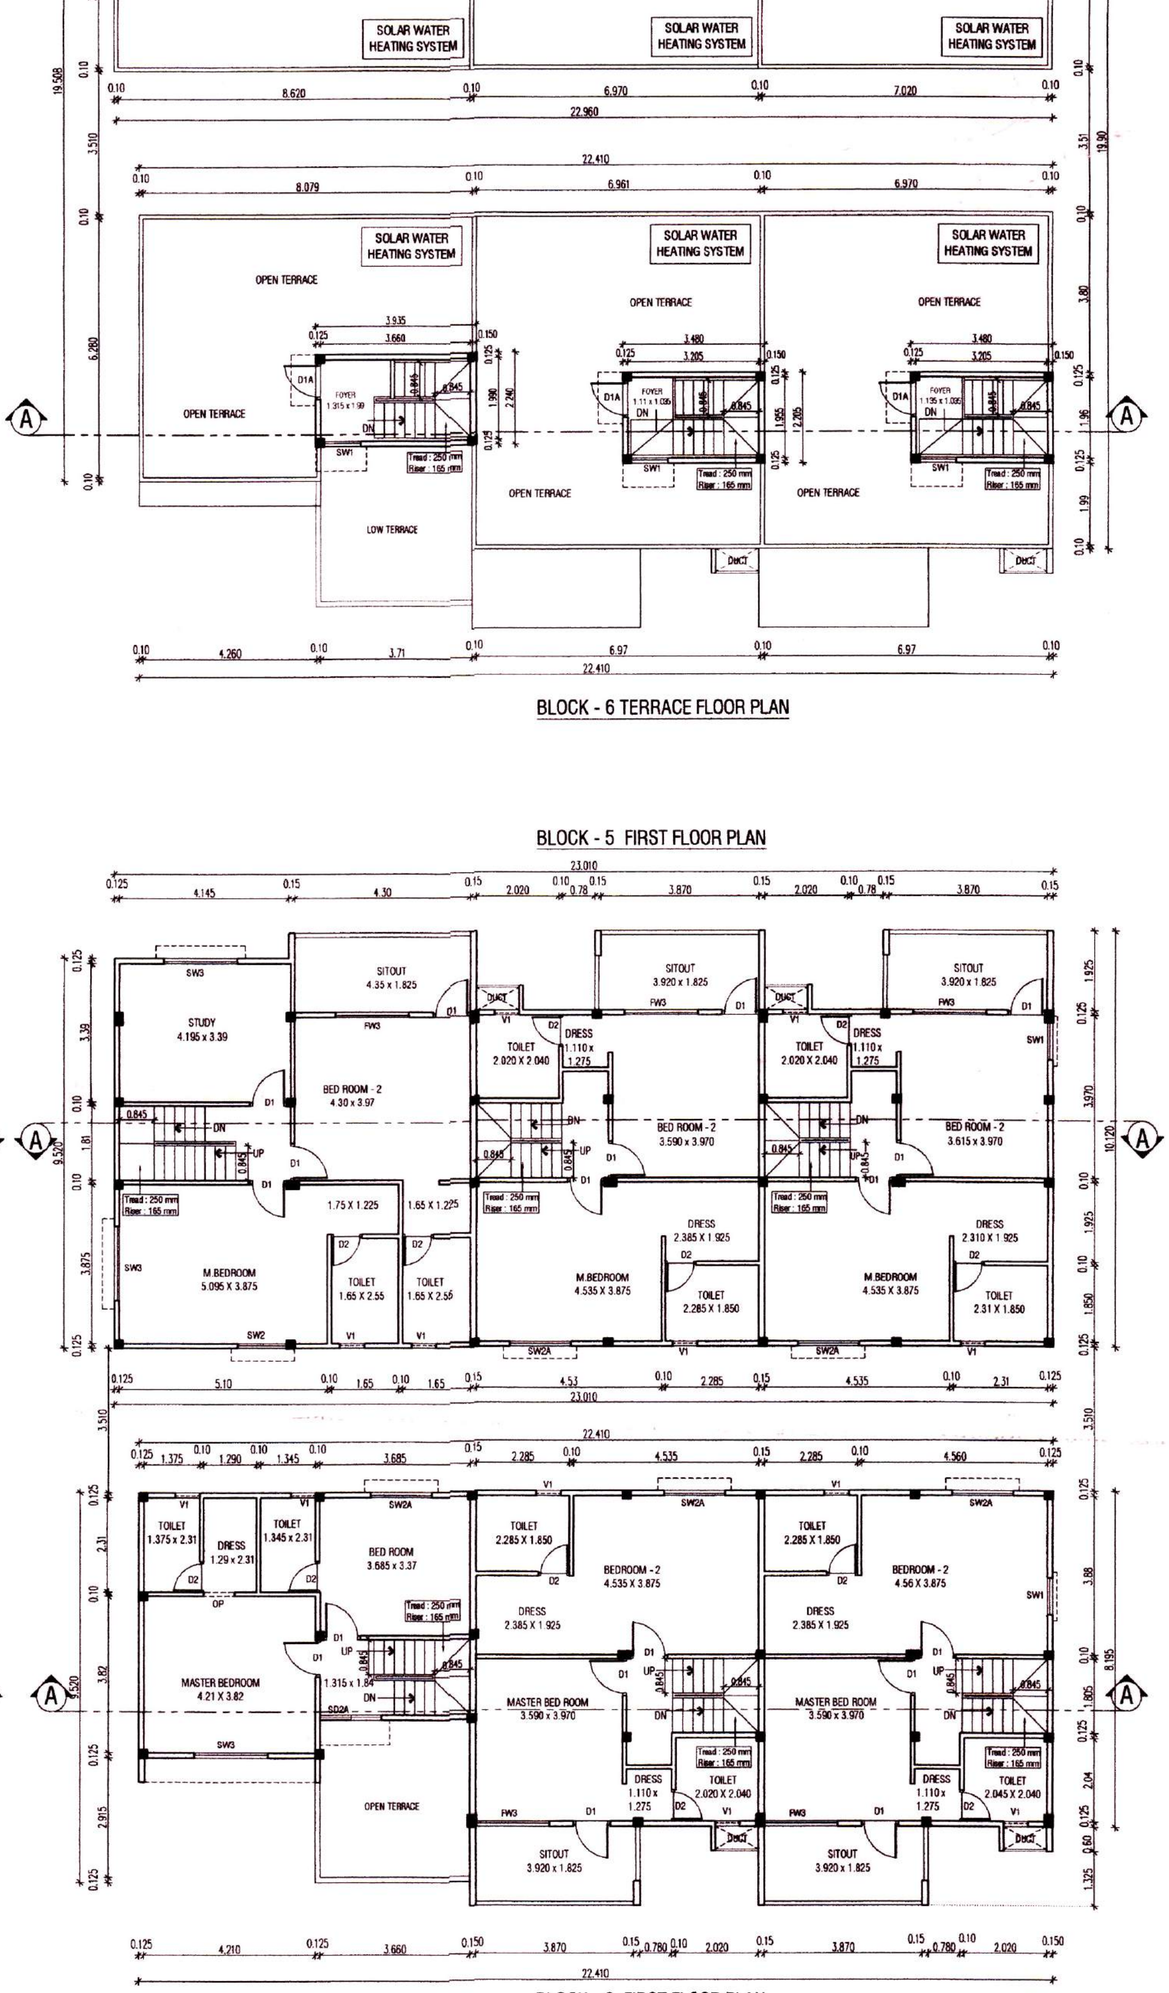

BLOCK - 6 FIRST FLOOR PLAN

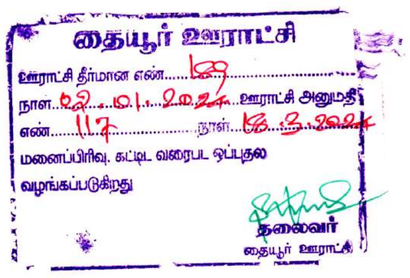

BLOCK - 5 TERRACE FLOOR PLAN

BLOCK - 6 TERRACE FLOOR PLAN

PLAN SHOWING THE PROPOSED RESIDENTIAL GROUP DEVELOPMENT CONSIST OF GROUND + FIRST FLOOR FOR BLOCKS 1 TO 7 WITH 35 DWELLING UNITS AT SURVEY NUMBER 1356/1A1A1, 1356/1A4A1, 1358/1, 1359/2, 1469/1B OF THAIYUR B VILLAGE, THIRUPORUR TALUK, CHENGALPET DISTRICT.

COLOR INDEX:

PROPOSED

N W E S

SPECIFICATIONS:-

W/R : WARDROBE
FOUNDATION: R.C.C ISOLATE FOUNDATION MIX 1:2:4
STRUCTURE: R.C.C. FRAMED COLUMNS MIX 1:2:4
SUPER STRUCTURE: FIRST CLASS BRICKS IN C.M. WITH 1:5
ROOFS: REINFORCE CEMENT CONCRETE MIX 1:2:4
PLASTERING: WALL OUTER PLASTER MIX 1:5
WALL INNER PLASTER MIX 1:4
CEILING PLASTER MIX 1:3
PAINTING: ONE COAT WHITE CEMENT PAINT & TWO
WEATHERING COURSE: PRESSED TILES \CEMENT MORTOR\
COAT COLOR CEMENT PAINT
LIME BRICK JELLY CONCRETE \R.C.C.SLAB.

NOTE :-

1. ALL MEASUREMENTS ARE IN METERS

SCHEDULE OF JOINERY

NO.	DESCRIPTION	SIZE	AREA
ED	ENTRANCE DOOR	1.050 X 2.10	2.21 sq.mt
D1	PANEL DOOR	0.90 X 2.10	1.89 sq.mt
D2	PANEL DOOR	0.75 X 2.10	1.58 sq.mt
D2/KW1	PANEL DOOR / KITCHEN WINDOW	0.75 X 2.10/ 0.75 X 1.050	2.35 sq.mt
KW2	KITCHEN WINDOW	1.20 X 1.050	1.26 sq.mt
SW1	SLIDING WINDOW	0.90 X 1.270	1.14 sq.mt
SW2	SLIDING WINDOW	1.20 X 1.270	1.53 sq.mt
SW3	SLIDING WINDOW	1.80 X 1.270	2.28 sq.mt
SW2A	SLIDING WINDOW	1.50 X 1.270	1.91sq.mt
FW3	SLIDING WINDOW	1.80 X 1.690	3.04 sq.mt
V1	VENTILATOR	0.60 X 0.90	0.54 sq.mt
OP	OPENING UPTO LINTEL LEVEL		

STRUCTURAL ENGINEER SIGNATURE :

S. NAGESH, B.E. (CIVIL), M.A.Sc., F.I.E.
STRUCTURAL ENGINEER GRADE I (SE)
DTCP REG NO. SE/GR-I/19/05/004
New No. 15, 3rd Cross Street,
Karpagam Gardens, Adyar, Chennai - 600 020.
Email : nagesh.somadev@gmail.com
Mobile : 98402 31666

OWNER SIGNATURE :


For Alliance Villas Pvt. Ltd.

Authorised Signatory


ARCHITECT SIGNATURE :

S. SHANKARANARAYANAN, B.Arch.,
Council of Architecture
Regst : CA/97/21841
Registered Architect No. 24
Corporation of Chennai


Baid Metha Complex, C-Block, 3rd floor,
No : 183, Anna salai, Chennai - 15. PH:22201055,22201066.

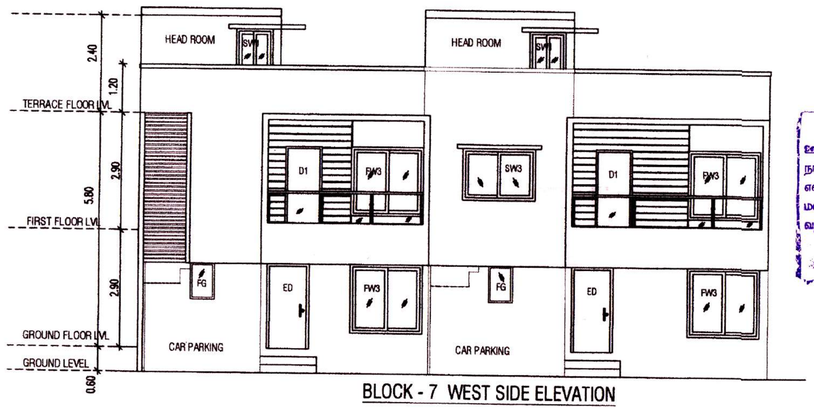


BLOCK - 7 WEST SIDE ELEVATION

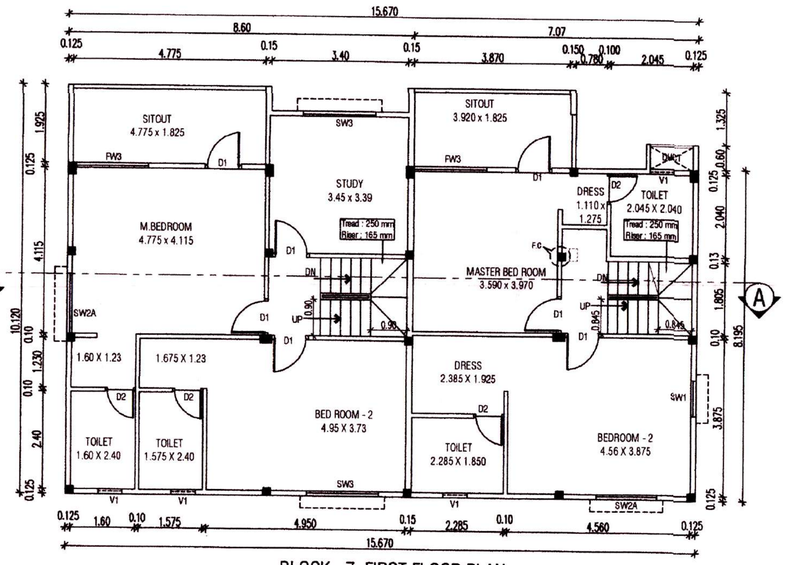


BLOCK - 7 FIRST FLOOR PLAN

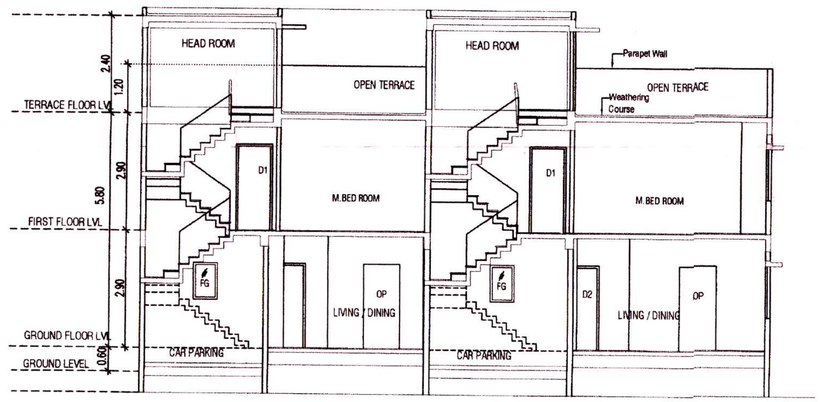

BLOCK - 7 SECTION - AA

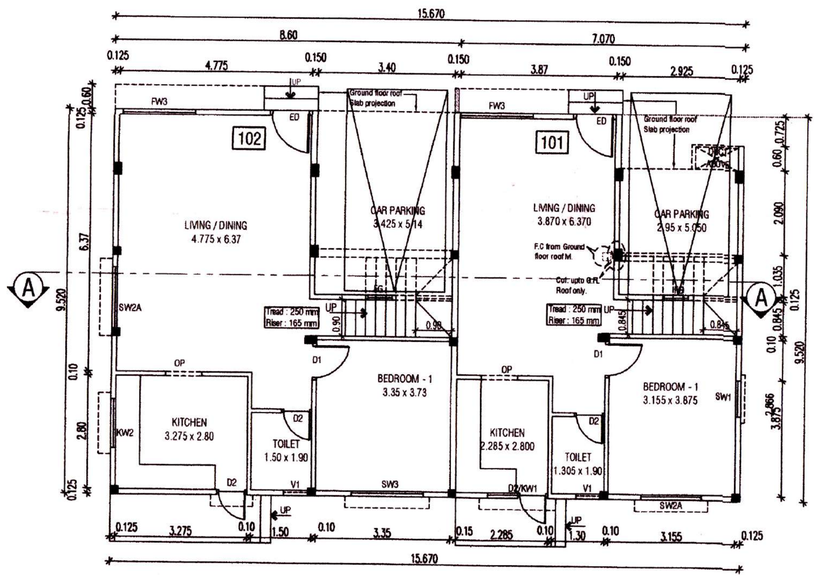

BLOCK - 7 GROUND FLOOR PLAN

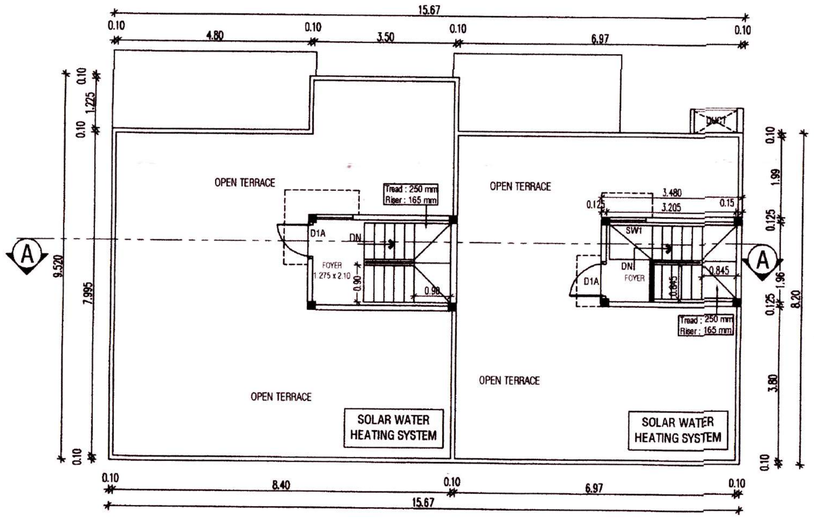

BLOCK - 7 TERRACE FLOOR PLAN

தையூர் ஊராட்சி
ஊராட்சி தீர்மான எண்.....189.....
நாள்.02.01.2024 ஊராட்சி அலுவலர்
எண்.....117..... நாள்.12.3.2024
மனைப்பிரிவு, கட்டிட வரைபட ஒப்புதல்
வழங்கப்படுகிறது
தலைவர்
தையூர் ஊராட்சி

SCHEDULE OF JOINERY			
NO.	DESCRIPTION	SIZE	AREA
ED	ENTRANCE DOOR	1.050 X 2.10	2.21 sq.mt
D1	PANEL DOOR	0.90 X 2.10	1.89 sq.mt
D2	PANEL DOOR	0.75 X 2.10	1.58 sq.mt
D2/KW1	PANEL DOOR /	0.75 X 2.10/	1.58 sq.mt
	KITCHEN WINDOW	0.75 X 1.050	2.35 sq.mt
D2/KW2	PANEL DOOR /	0.75 X 2.10/	1.58 sq.mt
	KITCHEN WINDOW	1.20 X 1.050	2.35 sq.mt
KW1	KITCHEN WINDOW	0.75 X 1.050	0.79 sq.mt
KW2	KITCHEN WINDOW	1.20 X 1.050	1.26 sq.mt
SW1	SLIDING WINDOW	0.90 X 1.270	1.14 sq.mt
SW2	SLIDING WINDOW	1.20 X 1.270	1.53 sq.mt
SW3	SLIDING WINDOW	1.80 X 1.270	2.28 sq.mt
SW2A	SLIDING WINDOW	1.50 X 1.270	1.91sq.mt
FW3	SLIDING WINDOW	1.80 X 1.690	3.04 sq.mt
V1	VENTILATOR	0.60 X 0.90	0.54 sq.mt
FG	FIXED GLASS	0.60 X 0.90	0.54 sq.mt
OP	OPENING UPTO LINTEL LEVEL		

BLOCK - 7	SHEET NO : 06 / 06
SHEET : A2	SCALE - 1 : 100

PLAN SHOWING THE PROPOSED RESIDENTIAL GROUP DEVELOPMENT CONSIST OF GROUND + FIRST FLOOR FOR BLOCKS 1 TO 7 WITH 35 DWELLING UNITS AT SURVEY NUMBER 1356/1A1A1, 1356/1A4A1, 1358/1, 1359/2, 1469/1B OF THAIYUR B VILLAGE, THIRUPORUR TALUK, CHENGALPET DISTRICT.

SPECIFICATIONS:-

W/R : WARDROBE
FOUNDATION: R.C.C ISOLATE FOUNDATION MIX 1:2:4
STRUCTURE: R.C.C. FRAMED COLUMNS MIX 1:2:4
SUPER STRUCTURE: FIRST CLASS BRICKS IN C.M. WITH 1:5
ROOFS: REINFORCE CEMENT CONCRETE MIX 1:2:4
PLASTERING: WALL OUTER PLASTER MIX 1:5
WALL INNER PLASTER MIX 1:4
CEILING PLASTER MIX 1:3
PAINTING: ONE COAT WHITE CEMENT PAINT & TWO
WEATHERING COURSE: PRESSED TILES \CEMENT MORTOR\
COAT COLOR CEMENT PAINT
LIME BRICK JELLY CONCRETE \R.C.C.SLAB.

NOTE :- 1. ALL MEASUREMENTS ARE IN METERS

COLOR INDEX:

PROPOSED

W S N E

STRUCTURAL ENGINEER SIGNATURE :

S. NAGESH, B.E. (CIVIL), M.A.Sc., F.I.E.
STRUCTURAL ENGINEER GRADE I (SE)
DTCP REG NO. SE/GR-I/19/05/004
New No. 15, 3rd Cross Street,
Karpagam Gardens, Adyar, Chennai - 600 020.
Email : nagesh.somadev@gmail.com
Mobile : 98402 31666

OWNER SIGNATURE :

For Alliance Villas Pvt. Ltd.
Authorised Signatory

ARCHITECT SIGNATURE :

S. SHANKARANARAYANAN, B.Arch.,
Council of Architecture
Regst : CA/97/21841
Registered Architect No. 24
Corporation of Chennai

Baid Metha Complex, C-Block, 3rd floor,
No : 183, Anna salai,Chennai - 15. PH:22201055,22201066.



our services doesn't just end there

Buying & Selling Services

Property Buying Assistance, Property Selling Support, Market Price Analysis, Owner Outreach and Negotiation.

Legal & Documentation Services

Certified EC, Patta, legal opinions, property verification, due diligence, litigation solutions, and legal heir certificates.

Property Development & Approvals

Building plan approvals, construction, layout and sub-division approvals, zone conversion, and occupancy certification.

NRI & Investment Services

Escrow Services, Rentals, Litigation Solutions, Property Valuation and Property Management

Compliance & Special Services

Demolition, Vaasthu checks, regularization of unauthorized buildings, and office space solutions.



empowering your real estate decisions with smart tools

Property Valuation & Cost Estimation

Guideline Value, Apartment Composite Value, Stamp Duty & Registration Fees Calculator, Building Value Calculator, Capital Gains Calculator, Area Unit Converter, Length Unit Converter

Ownership, Compliance & Legal Verification

Encumbrance Certificate (EC) Search, Find Your SRO, Temple Property Check, WAQF Property Check, View Patta/Chitta, View FMB, Patta Analyzer, EC Analyzer

Zoning & Land Use Analysis

Land Use Zone Finder, CRZ Zone Check, Aquifer Zone Check, CBA Check, EWS Check, Road Width Check, Proposed Road Widening Check, FSI Calculator

Property Documentation & Workflow Tools

Forms & Templates, Document Generator, Document Translation, Dictionary

Vastu & Property Management Tools

Home Vastu Shastra, Plot Vastu Shastra, Property Management

Verified RealEstate™

We're honored to be part of your real estate journey

3/350/2 Mettukuppam,
OMR Thoraipakkam,
Chennai, India

hello@verified.realestate
+91 9996 12 9996
www.verified.realestate