
N SHOWING THE PROPOSED SUB-DIVISION OF A HOUSE SITES AT OLD S.No.31, PATTA NOs.122 & 1134, NEW PATTA NO.1135, AS PER PATTA NEW S.NO.31/1, URAPAKKAM VILLAGE, TAMBARAM TALUK, CHENGALPET DISTRICT, THOMAS MOUNT PANCHAYAT UNION LIMIT.

Planning Permit No. 494/2024
APPROVED
Subject to the conditions in this Office Letter
D.Dis.No. 4579/2023 Dt. 22/03/2024
COMMISSIONER
St.Thomas Mount Panchayat Union
at Chitlapakkam, Chenna -64
THIS PLANNING PERMISSION ISSUED AS PER DELEGATION OF POWERS GIVEN BY
Member Secretary,
CMDA, Chennai 600 008

22/3/24

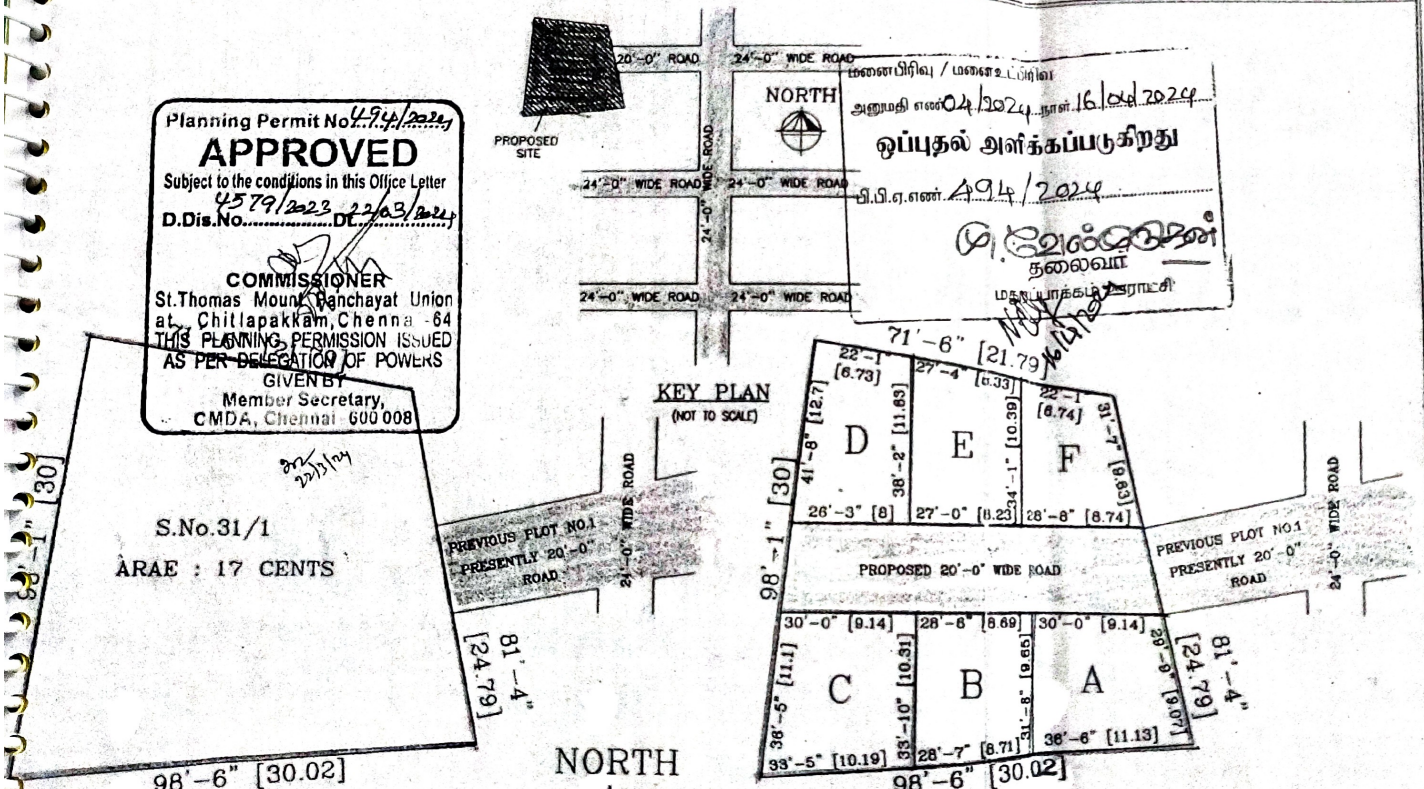

மனைபிரிவு / மனைமேம்பாடு
அனுமதி எண் 04/2024 நாள் 16/04/2024
ஒப்புதல் அளிக்கப்படுகிறது
பி.பி.ஏ.எண். 494/2024
தலைவர்
மதுரபாக்கம் பேரூராட்சி

SITE PLAN
(SCALE : 1":8'-0")

SUB-DIVISION SITE PLAN
(SCALE : 1":8'-0")

AREA DETAILS:

	SQ.FT	SQ.M
PLOT AREA A	1014.00	(94.24)
PLOT AREA B	936.00	(86.99)
PLOT AREA C	1118.00	(103.90)
PLOT AREA D	960.00	(89.22)
PLOT AREA E	976.00	(90.71)
PLOT AREA F	814.00	(75.65)
ROAD AREA	1681.00	(156.23)
TOTAL AREA	7499.00	(696.94)
PLOT AREA (AS PER SITE)		(696.93)
PLOT AREA (AS PER DOCUMENT)		(688.85) (17 Cents)
PLOT AREA (AS PER PATTA)		(700.00)

COLOUR INDEX:
PROPOSED SITE
EXISTING ROAD

DATE : 19-09-2023.
DRAWN BY :
CHD BY :

OWNER/POWERAGENT:

LICENSED SURVEYOR:
U. MANIGANDAN, B.E.,
Licensed Surveyor - Greater Chennai Corporation
Registered Engineer Grade - II, Reg. No: RE201072019
RS PLANNERS & DESIGNS
Shop No.3, Valluvar Nagar Main Road,
Chitlapakkam, Chennai - 600 128.
Mobile: 93846 07417 / 90948 95655

SCAN AnyScanner