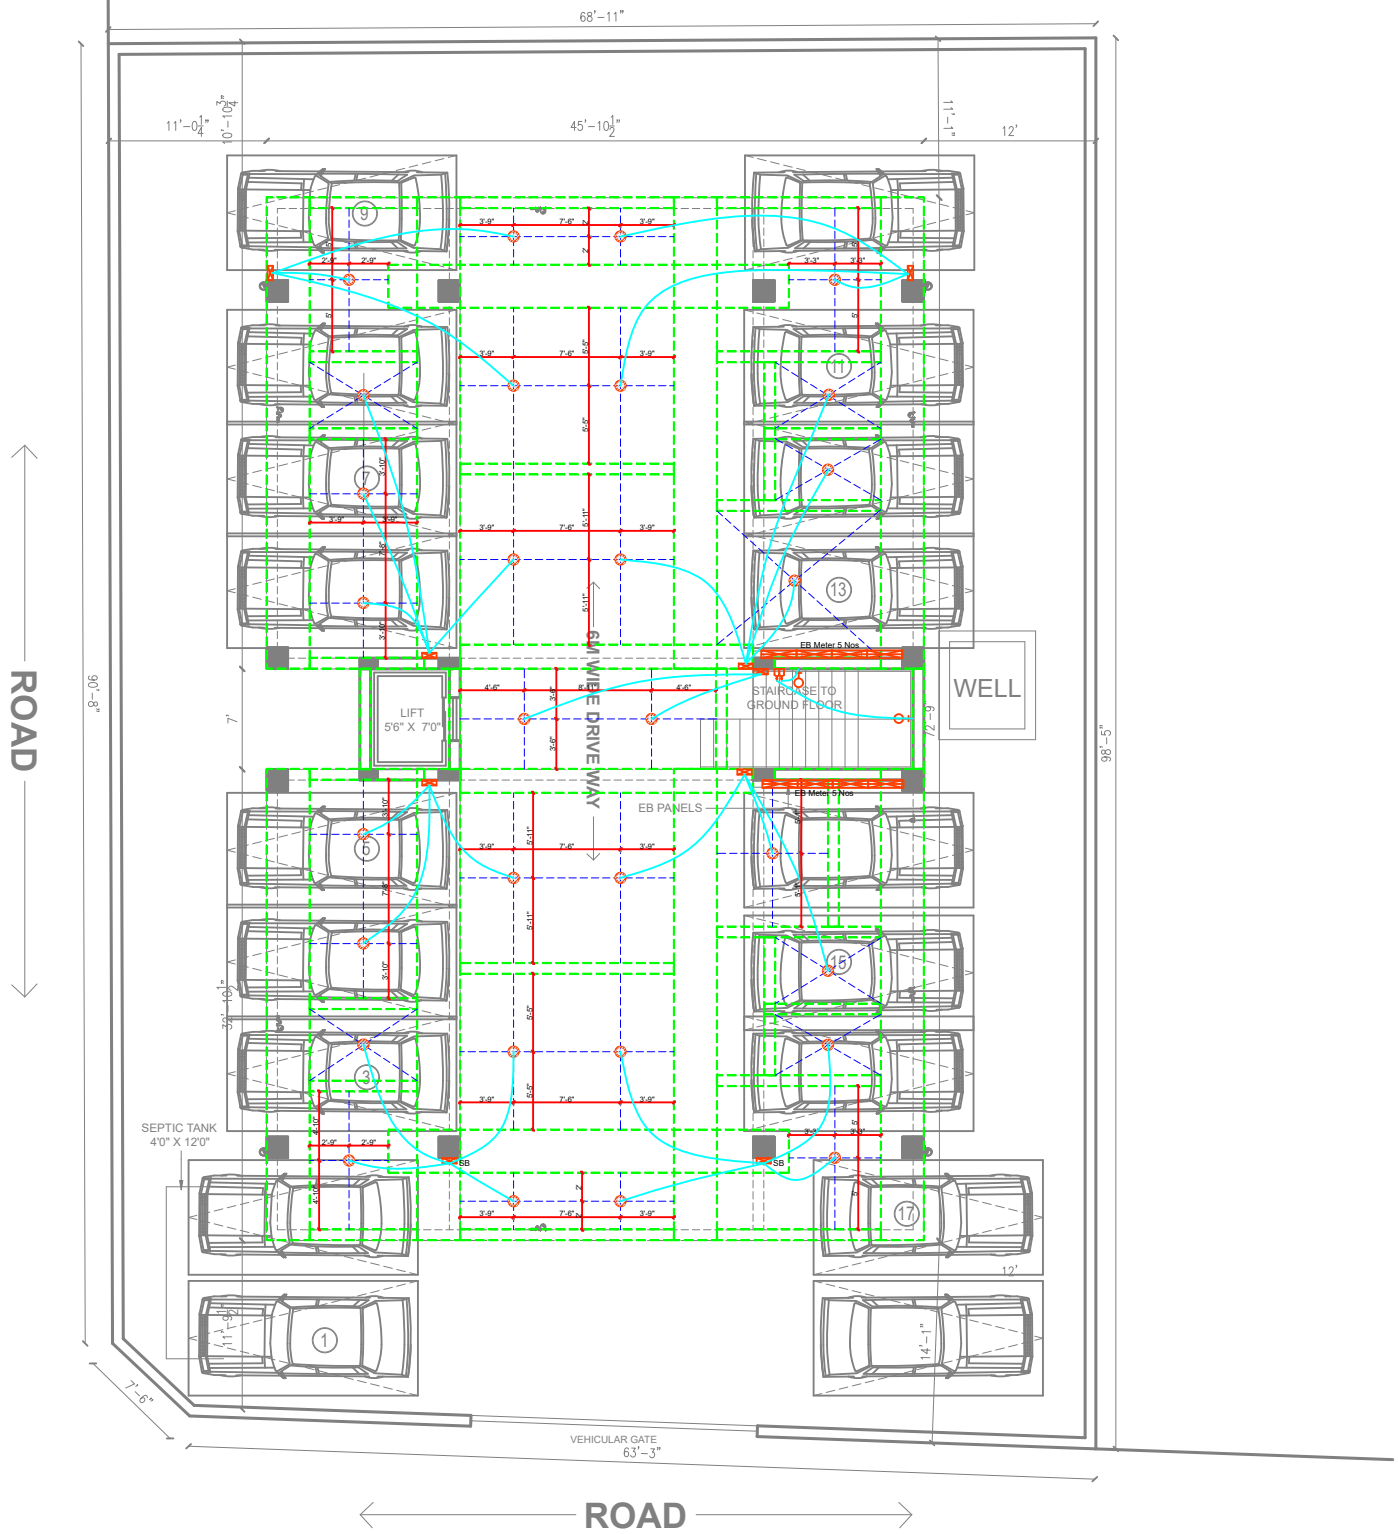


ELECTRICAL POINT LEGEND:-

- 5 AMP SOCKET (+2'0"/3'0"/4'0"/6'0") @ F.F.L
- 25 AMP SOCKET (+3'0"/4'0"/6'0") @ F.F.L
- 16 AMP SWITCH (+2'0"/3'0"/4'0") @ F.F.L
- ONE WAY SWITCH (+2'0"/3'0"/4'0"/6'0")@F.F.L
- TWO WAY SWITCH (+2'0"/3'0"/4'0") @ F.F.L
- T.V.POINT (+3'0") @ F.F.L
- GEYSER
- FAN
- CALLING BELL
- A.C. POINT
- HOOK
- CEILING LIGHT
- SQUARE CEILING LIGHT
- CHANDELIER
- WALL BRACKET LIGHT (+ 8'0") @ F.F.L
- CALLING SWITCH
- PICTURE LIGHT (+ 6'6") @ F.F.L
- DISTRIBUTION BOX
- Exhaust Fan
- SB ONE WAY
- SB TWO WAY
- 25W LIGHT (White)
- PROJECTOR
- S P BOX
- SUB WOOFER
- STRIP LIGHT
- SWITCH BOX (+4'0") @ F.F.L

NOTES:

1. ALL DIMENSIONS ARE IN FEET & INCHES UNLESS SPECIFIED.
2. ANY DISCREPANCY IN THE DRAWING TO BE BROUGHT TO THE ARCHITECT'S NOTICE IMMEDIATELY.
3. ARCHITECTURAL DRAWING TO HAVE PRESIDENCE OVER STRUCTURAL DRAWING.
4. ALL DIMENSIONS NEED VERIFICATION AS PER SITE.

DRAWING TITLE: STILT FLOOR PLAN

CLIENT: APARTMENT BUILDING FOR METROPOLE

AT SALEM.


ORIENTATION:

DRAWING NO:	SHEET NO:
E 701	1/5

DATE:	SCALE:	ISSUED FOR:
06-04-2026	NTS	DISCUSSION
DRAWN BY: GOWTHAM	CHECKED BY: M.D.	

ARCHITECTS:
ADARSH ASSOCIATES
Architects & Interior consultants
A S TOWERS, 2A, 6TH CROSS, MARAVANERI, OPP. TO BALA BHARATHI GATE
SALEM - 636007
OFF: +91-427-4031503 | +91-8508622422
E-MAIL: adarshassociates.salem@gmail.com
WEBSITE: www.adarshassociates.com

© Contractors, vendors & consultants must verify all dimensions at site and notify this to architect, in case of any discrepancies prior to carrying out work. Written dimensions take precedence over scaled dimensions. ADARSH ASSOCIATES retains copyrights on this drawing.

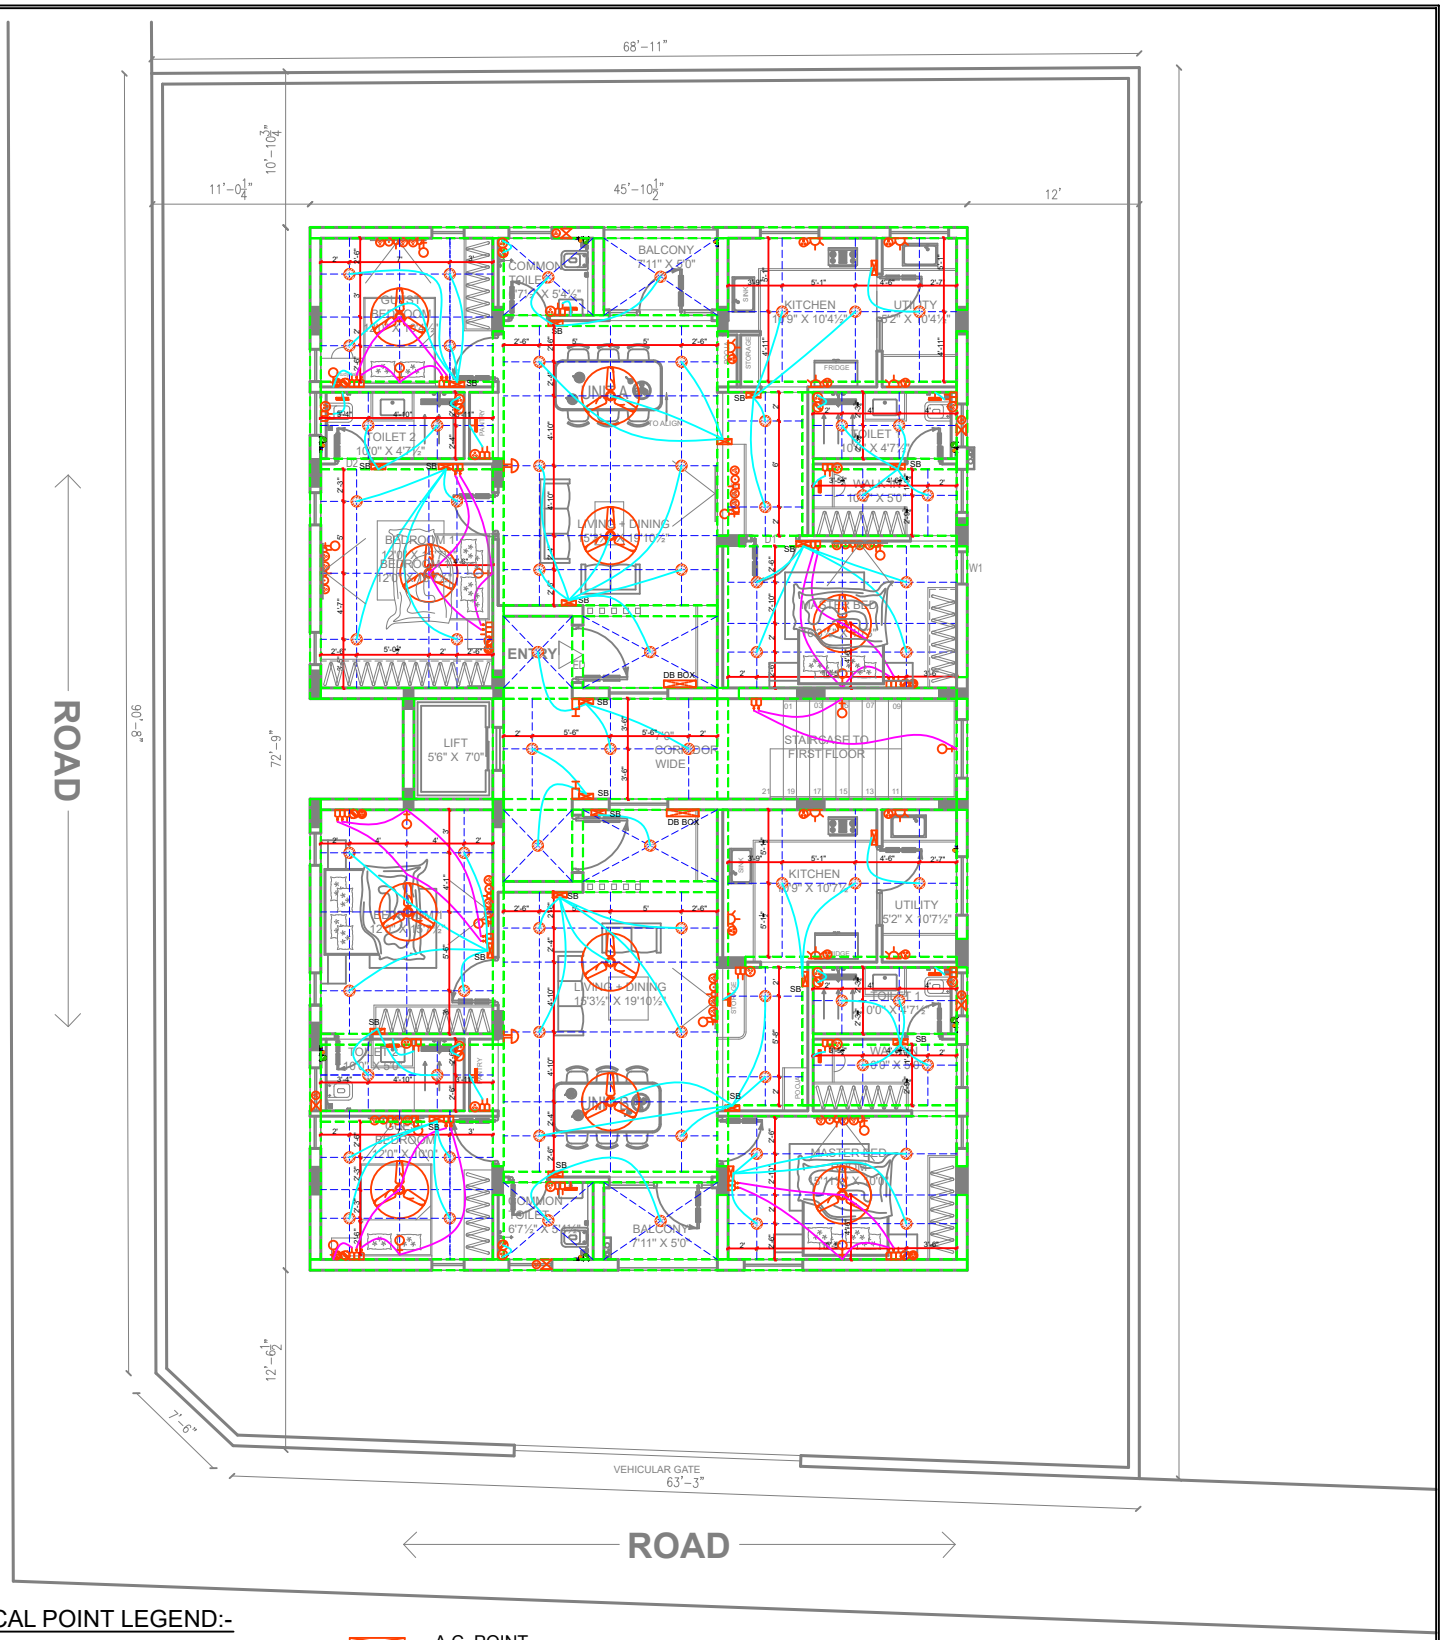

ELECTRICAL POINT LEGEND:-

- 5 AMP SOCKET (+2'0"/3'0"/4'0"/6'0") @ F.F.L
- 25 AMP SOCKET (+3'0"/4'0"/6'0") @ F.F.L
- 16 AMP SWITCH (+2'0"/3'0"/4'0") @ F.F.L
- ONE WAY SWITCH (+2'0"/3'0"/4'0"/6'0")@F.F.L
- TWO WAY SWITCH (+2'0"/3'0"/4'0") @ F.F.L
- T.V.POINT (+3'0") @ F.F.L
- GEYSER
- FAN
- CALLING BELL
- A.C. POINT
- HOOK
- CEILING LIGHT
- SQUARE CEILING LIGHT
- CHANDELIER
- WALL BRACKET LIGHT (+ 8'0") @ F.F.L
- CALLING SWITCH
- PICTURE LIGHT (+ 6'6") @ F.F.L
- DISTRIBUTION BOX
- Exhaust Fan
- SB ONE WAY
- SB TWO WAY
- 25W LIGHT (White)
- PROJECTOR
- S P BOX
- SUB WOOFER
- STRIP LIGHT
- SWITCH BOX (+4'0") @ F.F.L

NOTES:

1. ALL DIMENSIONS ARE IN FEET & INCHES UNLESS SPECIFIED.
2. ANY DISCREPANCY IN THE DRAWING TO BE BROUGHT TO THE ARCHITECT'S NOTICE IMMEDIATELY.
3. ARCHITECTURAL DRAWING TO HAVE PRESIDENCE OVER STRUCTURAL DRAWING.
4. ALL DIMENSIONS NEED VERIFICATION AS PER SITE.

DRAWING TITLE:

(1,2,3) FLOOR PLAN

CLIENT:

APARTMENT BUILDING FOR METROPOLE

AT SALEM.

ORIENTATION:

DRAWING NO:	SHEET NO:
E 702	2/5


DATE:	SCALE:	ISSUED FOR:
06-04-2026	NTS	DISCUSSION

DRAWN BY:	CHECKED BY:
GOWTHAM	M.D.

ARCHITECTS:

ADARSH ASSOCIATES
Architects & Interior consultants
A S TOWERS, 2A, 6TH CROSS, MARAVANERI, OPP. TO BALA BHARATHI GATE
SALEM - 636007
OFF: +91-427-4031503 | +91-8508622422
E-MAIL: adarshassociates.salem@gmail.com
WEBSITE: www.adarshassociates.com

© Contractors, vendors & consultants must verify all dimensions at site and notify this to architect, in case of any discrepancies prior to carrying out work. Written dimensions take precedence over scaled dimensions. ADARSH ASSOCIATES retains copyrights on this drawing.

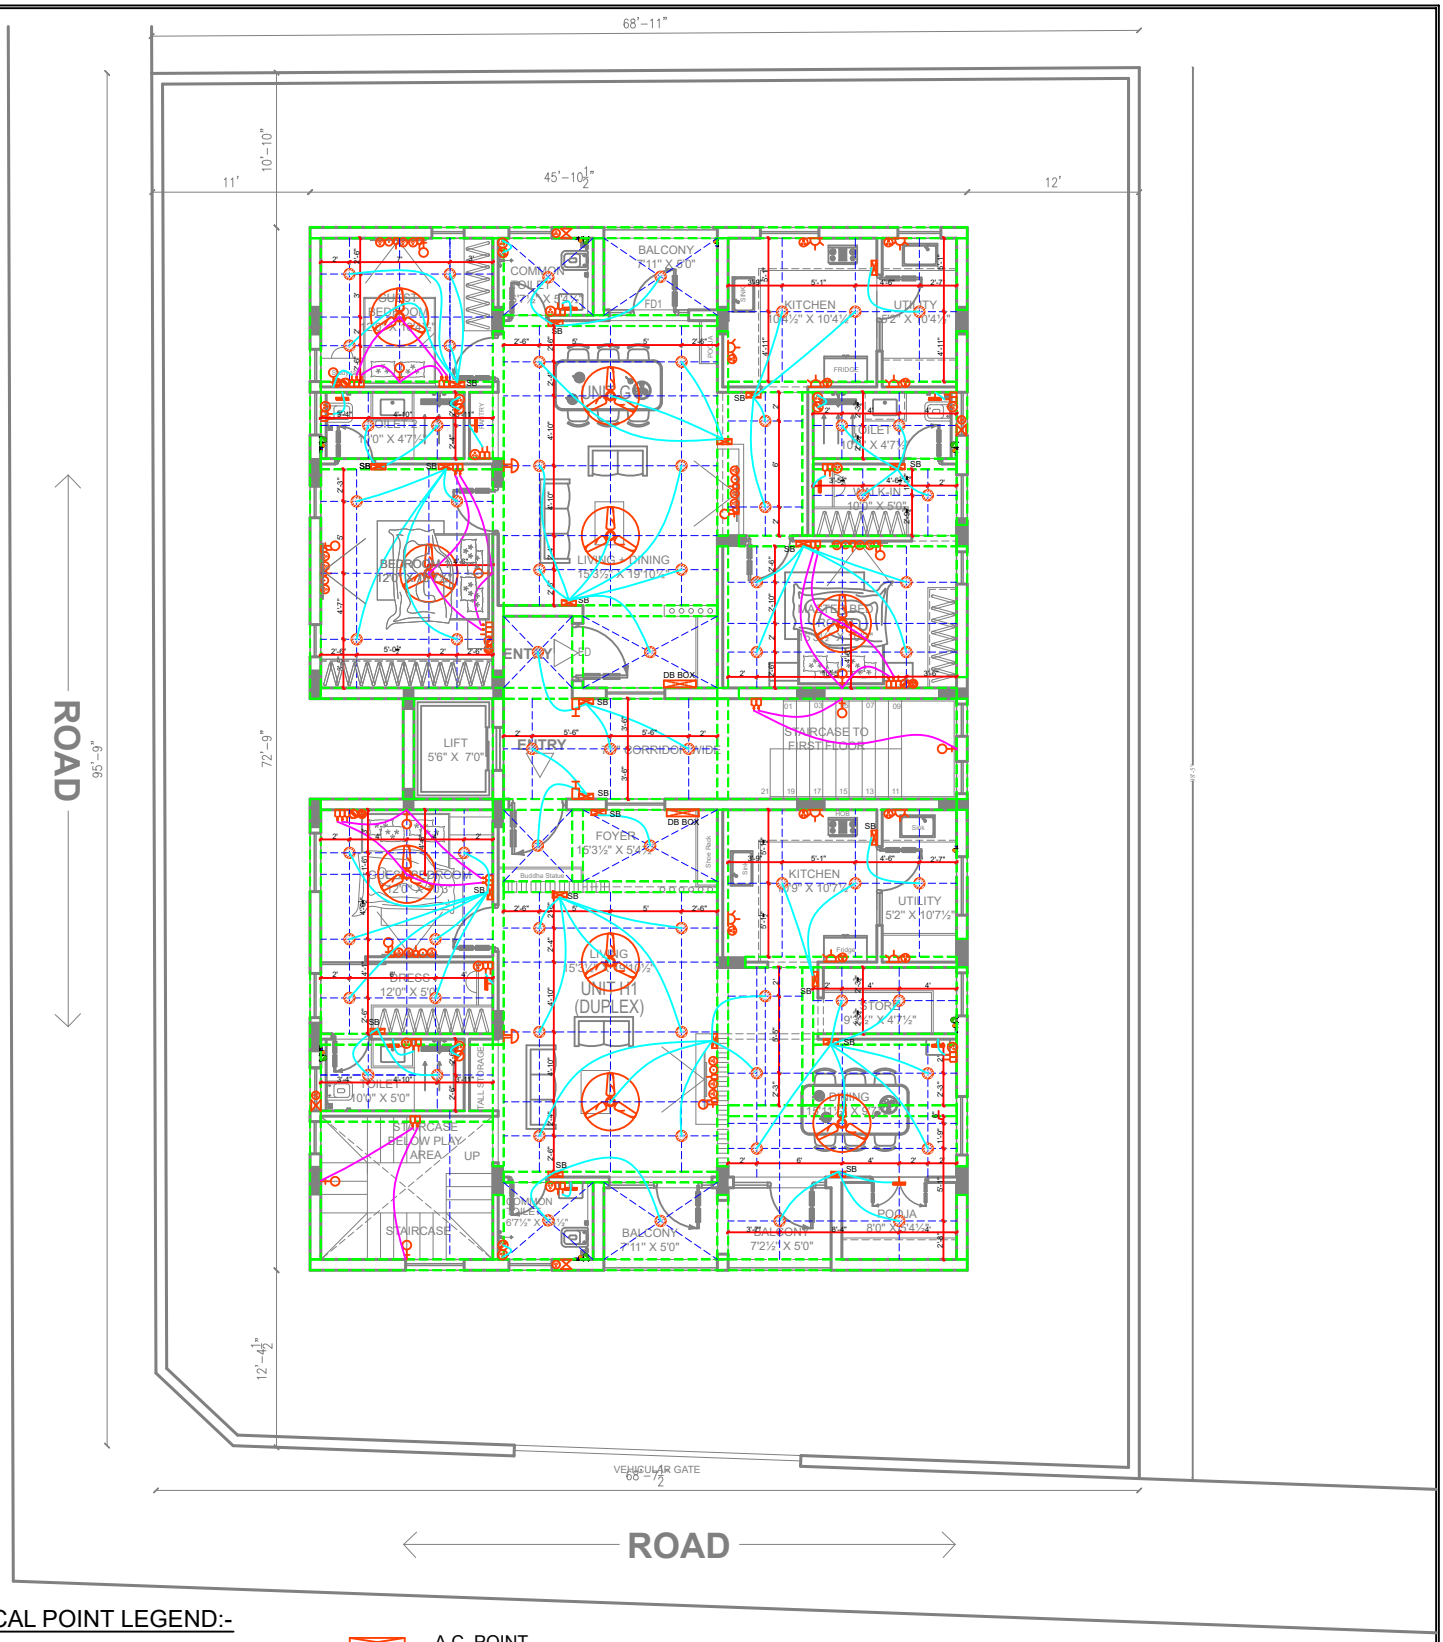

ELECTRICAL POINT LEGEND:-

- 5 AMP SOCKET (+2'0"/3'0"/4'0"/6'0") @ F.F.L
- 25 AMP SOCKET (+3'0"/4'0"/6'0") @ F.F.L
- 16 AMP SWITCH (+2'0"/3'0"/4'0") @ F.F.L
- ONE WAY SWITCH (+2'0"/3'0"/4'0"/6'0")@F.F.L
- TWO WAY SWITCH (+2'0"/3'0"/4'0") @ F.F.L
- T.V.POINT (+3'0") @ F.F.L
- GEYSER
- FAN
- CALLING BELL
- A.C. POINT
- HOOK
- CEILING LIGHT
- SQUARE CEILING LIGHT
- CHANDELIER
- WALL BRACKET LIGHT (+ 8'0") @ F.F.L
- CALLING SWITCH
- PICTURE LIGHT (+ 6'6") @ F.F.L
- DISTRIBUTION BOX
- Exhaust Fan
- SB ONE WAY
- SB TWO WAY
- 25W LIGHT (White)
- PROJECTOR
- S P BOX
- SUB WOOFER
- STRIP LIGHT
- SWITCH BOX (+4'0") @ F.F.L

NOTES:

1. ALL DIMENSIONS ARE IN FEET & INCHES UNLESS SPECIFIED.
2. ANY DISCREPANCY IN THE DRAWING TO BE BROUGHT TO THE ARCHITECT'S NOTICE IMMEDIATELY.
3. ARCHITECTURAL DRAWING TO HAVE PRESIDENCE OVER STRUCTURAL DRAWING.
4. ALL DIMENSIONS NEED VERIFICATION AS PER SITE.

DRAWING TITLE: 4RD FLOOR PLAN

CLIENT: APARTMENT BUILDING FOR METROPOLE

AT SALEM.

ORIENTATION:

DRAWING NO:	SHEET NO:
E 703	3/5

DATE:	SCALE:	ISSUED FOR:
06-04-2026	NTS	DISCUSSION

DRAWN BY:	CHECKED BY:
GOWTHAM	M.D.

ARCHITECTS:
ADARSH ASSOCIATES
Architects & Interior consultants
A S TOWERS, 2A, 6TH CROSS, MARAVANERI, OPP. TO BALA BHARATHI GATE
SALEM - 636007
OFF: +91-427-4031503 | +91-8508622422
E-MAIL: adarshassociates.salem@gmail.com
WEBSITE: www.adarshassociates.com

© Contractors, vendors & consultants must verify all dimensions at site and notify this to architect, in case of any discrepancies prior to carrying out work.
Written dimensions take precedence over scaled dimensions.
ADARSH ASSOCIATES retains copyrights on this drawing.



ELECTRICAL POINT LEGEND:-

- 5 AMP SOCKET (+2'0"/3'0"/4'0"/6'0") @ F.F.L
- 25 AMP SOCKET (+3'0"/4'0"/6'0") @ F.F.L
- 16 AMP SWITCH (+2'0"/3'0"/4'0") @ F.F.L
- ONE WAY SWITCH (+2'0"/3'0"/4'0"/6'0")@F.F.L
- TWO WAY SWITCH (+2'0"/3'0"/4'0") @ F.F.L
- T.V.POINT (+3'0") @ F.F.L
- GEYSER
- FAN
- CALLING BELL
- A.C. POINT
- HOOK
- CEILING LIGHT
- SQUARE CEILING LIGHT
- CHANDELIER
- WALL BRACKET LIGHT (+ 8'0") @ F.F.L
- CALLING SWITCH
- PICTURE LIGHT (+ 6'6") @ F.F.L
- DISTRIBUTION BOX
- Exhaust Fan
- SB ONE WAY
- SB TWO WAY
- 25W LIGHT (White)
- PROJECTOR
- S P BOX
- SUB WOOFER
- STRIP LIGHT
- SWITCH BOX (+4'0") @ F.F.L

NOTES:

1. ALL DIMENSIONS ARE IN FEET & INCHES UNLESS SPECIFIED.
2. ANY DISCREPANCY IN THE DRAWING TO BE BROUGHT TO THE ARCHITECT'S NOTICE IMMEDIATELY.
3. ARCHITECTURAL DRAWING TO HAVE PRESIDENCE OVER STRUCTURAL DRAWING.
4. ALL DIMENSIONS NEED VERIFICATION AS PER SITE.

DRAWING TITLE: 5th FLOOR PLAN

CLIENT: APARTMENT BUILDING FOR METROPOLE

AT SALEM.

ORIENTATION:

DRAWING NO:	SHEET NO:
E 704	4/5

DATE:	SCALE:	ISSUED FOR:
06-04-2026	NTS	DISCUSSION
DRAWN BY: GOWTHAM	CHECKED BY: M.D.	

ARCHITECTS:

ADARSH ASSOCIATES
Architects & Interior consultants
A S TOWERS, 2A, 6TH CROSS, MARAVANERI, OPP. TO BALA BHARATHI GATE
SALEM - 636007
OFF: +91-427-4031503 | +91-8508622422
E-MAIL: adarshassociates.salem@gmail.com
WEBSITE: www.adarshassociates.com

Contractors, vendors & consultants must verify all dimensions at site and notify this to architect, in case of any discrepancies prior to carrying out work.
Written dimensions take precedence over scaled dimensions.
ADARSH ASSOCIATES retains copyrights on this drawing.



ELECTRICAL POINT LEGEND:-

- 5 AMP SOCKET (+2'0"/3'0"/4'0"/6'0") @ F.F.L
- 25 AMP SOCKET (+3'0"/4'0"/6'0") @ F.F.L
- 16 AMP SWITCH (+2'0"/3'0"/4'0") @ F.F.L
- ONE WAY SWITCH (+2'0"/3'0"/4'0"/6'0")@F.F.L
- TWO WAY SWITCH (+2'0"/3'0"/4'0") @ F.F.L
- T.V.POINT (+3'0") @ F.F.L
- GEYSER
- FAN
- CALLING BELL
- A.C. POINT
- HOOK
- CEILING LIGHT
- SQUARE CEILING LIGHT
- CHANDELIER
- WALL BRACKET LIGHT (+ 8'0") @ F.F.L
- CALLING SWITCH
- PICTURE LIGHT (+ 6'6") @ F.F.L
- DISTRIBUTION BOX
- Exhaust Fan
- SB ONE WAY
- SB TWO WAY
- 25W LIGHT (White)
- PROJECTOR
- S P BOX
- SUB WOOFER
- STRIP LIGHT
- SWITCH BOX (+4'0") @ F.F.L

NOTES:

1. ALL DIMENSIONS ARE IN FEET & INCHES UNLESS SPECIFIED.
2. ANY DISCREPANCY IN THE DRAWING TO BE BROUGHT TO THE ARCHITECT'S NOTICE IMMEDIATELY.
3. ARCHITECTURAL DRAWING TO HAVE PRESIDENCE OVER STRUCTURAL DRAWING.
4. ALL DIMENSIONS NEED VERIFICATION AS PER SITE.

DRAWING TITLE:

TERRACE FLOOR PLAN

CLIENT:

APARTMENT BUILDING FOR METROPOLE

AT SALEM.

ORIENTATION:

DRAWING NO:	SHEET NO:
E 705	5/5

DATE:	SCALE:	ISSUED FOR:
06-04-2026	NTS	DISCUSSION
DRAWN BY:	CHECKED BY:	
GOWTHAM	M.D.	

ARCHITECTS:

ADARSH ASSOCIATES
Architects & Interior consultants
A S TOWERS, 2A, 6TH CROSS, MARAVANERI, OPP. TO BALA BHARATHI GATE
SALEM - 636007
OFF: +91-427-4031503 | +91-8508622422
E-MAIL: adarshassociates.salem@gmail.com
WEBSITE: www.adarshassociates.com

© Contractors, vendors & consultants must verify all dimensions at site and notify this to architect, in case of any discrepancies prior to carrying out work. Written dimensions take precedence over scaled dimensions. ADARSH ASSOCIATES retains copyrights on this drawing.